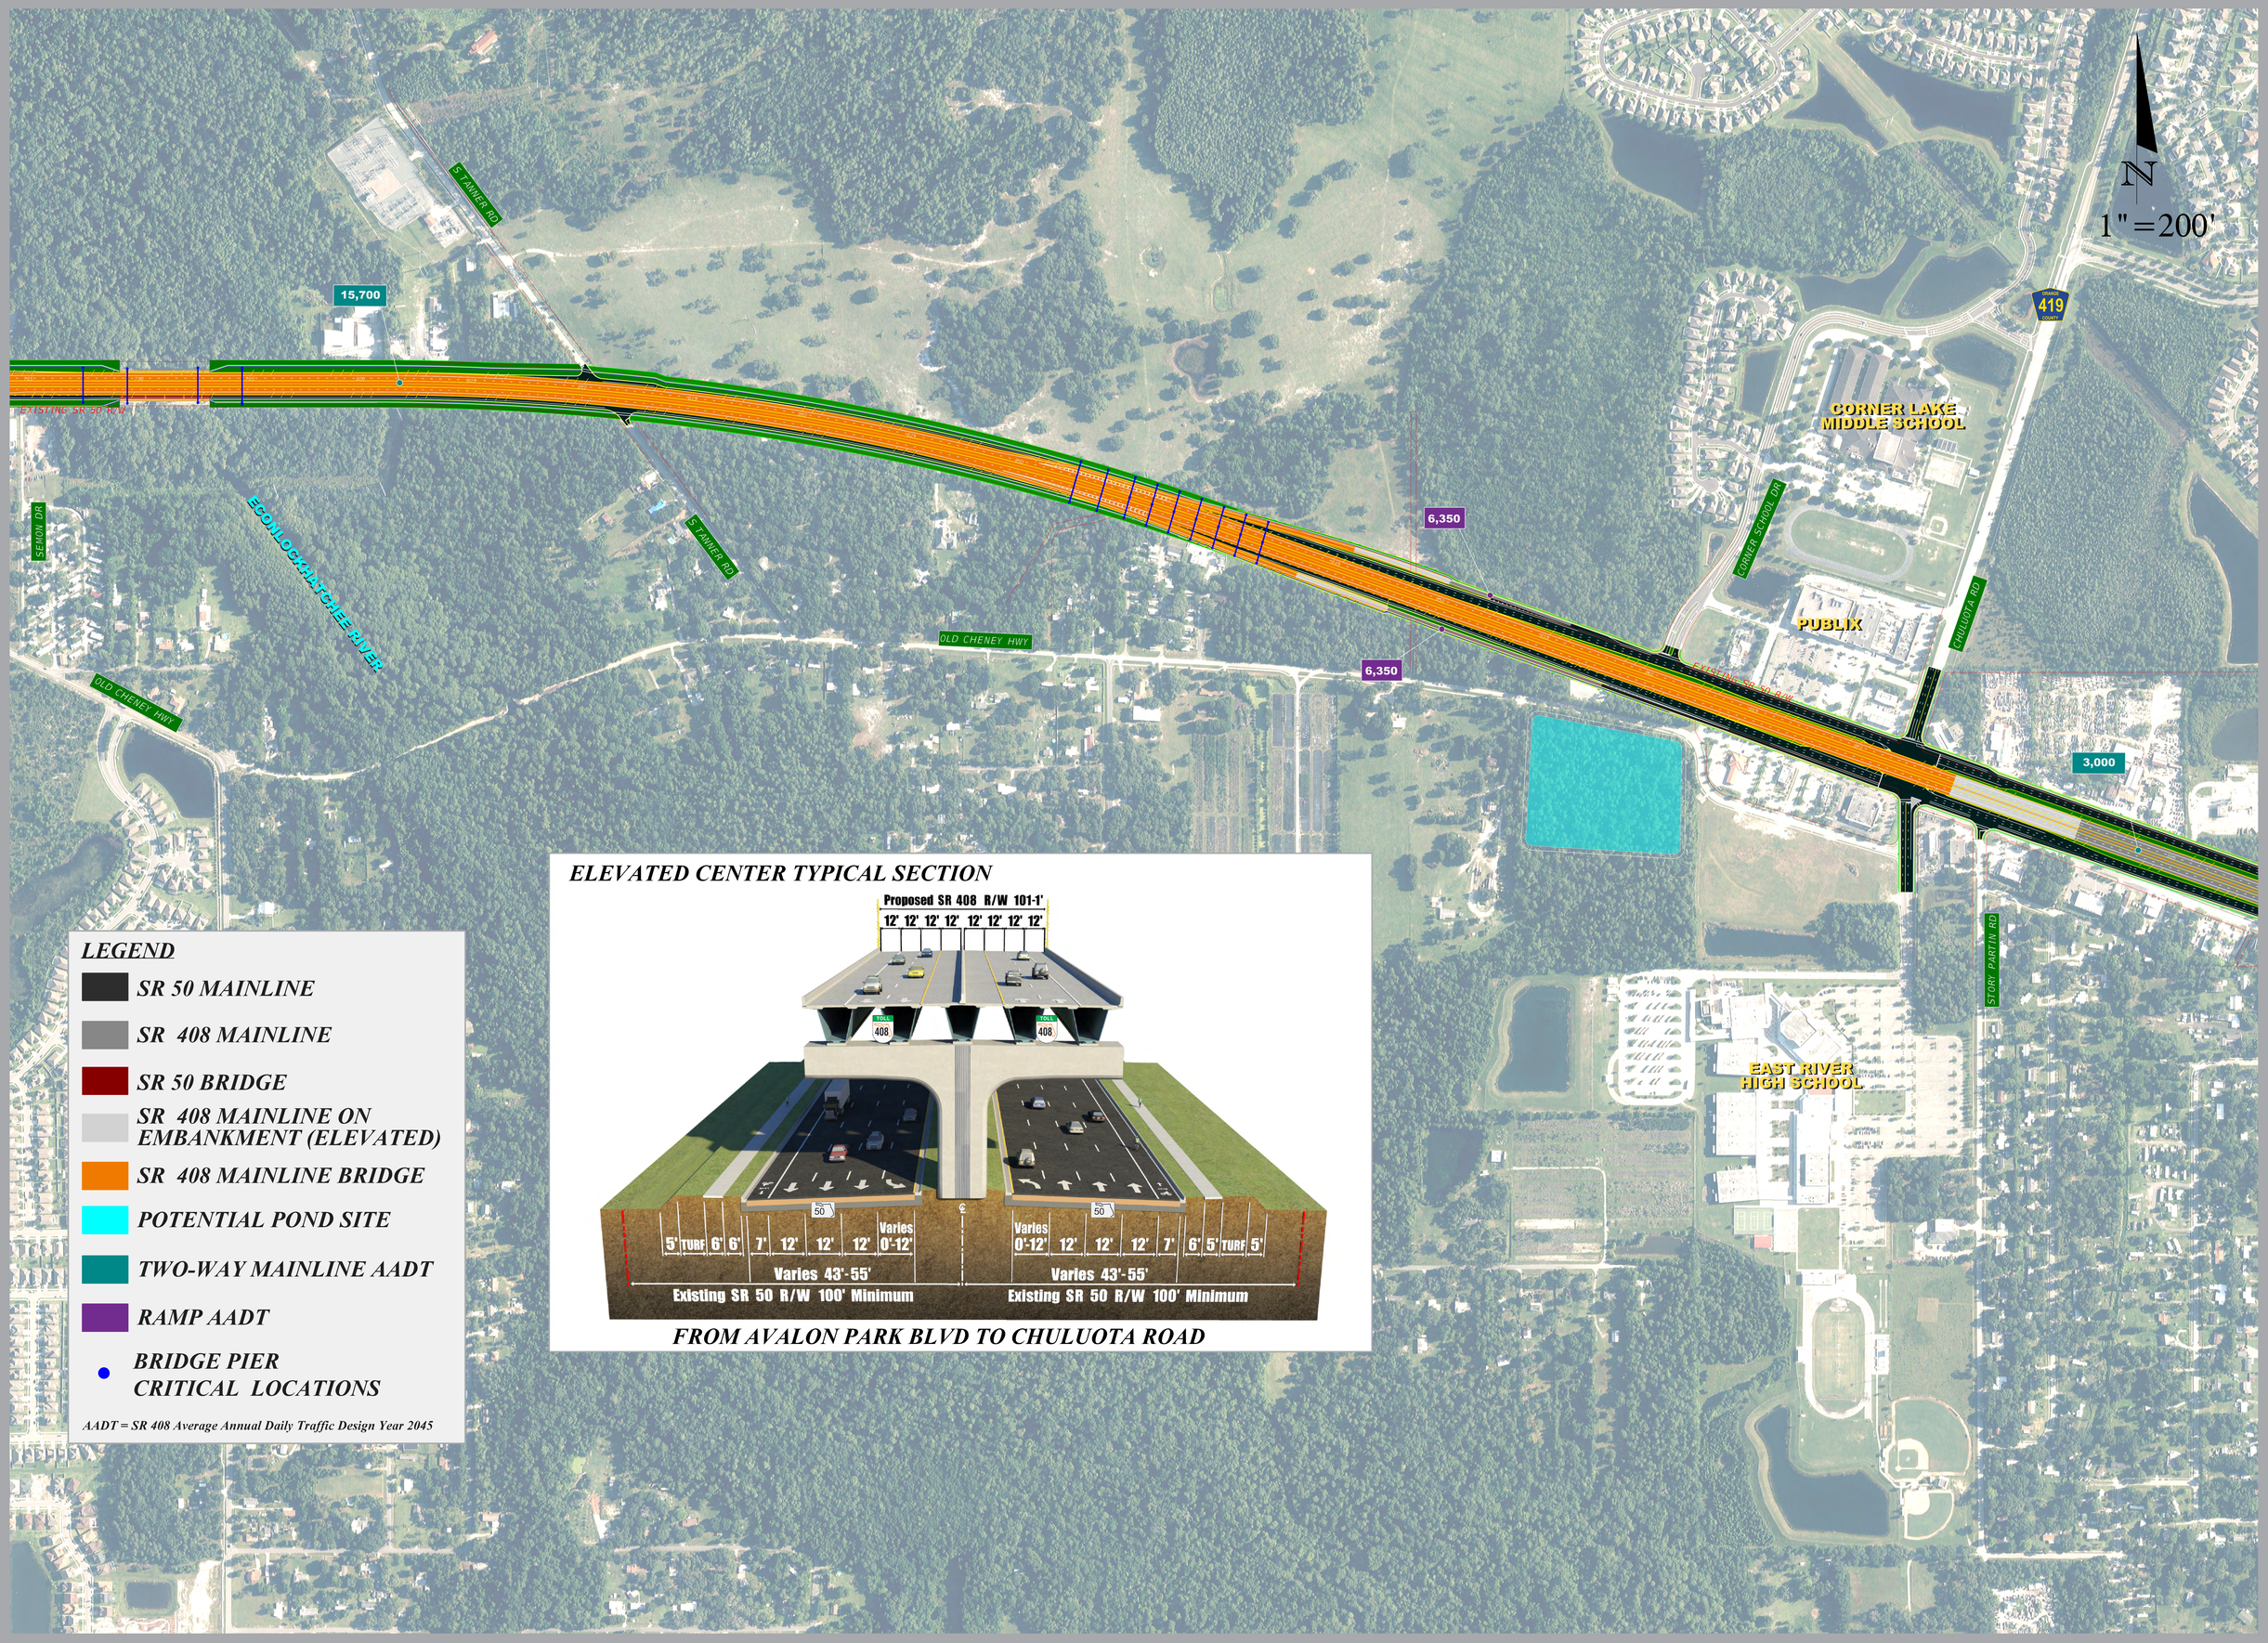SR 408 PD&E STUDY - SEGMENT 2 - ELEVATED CENTER