

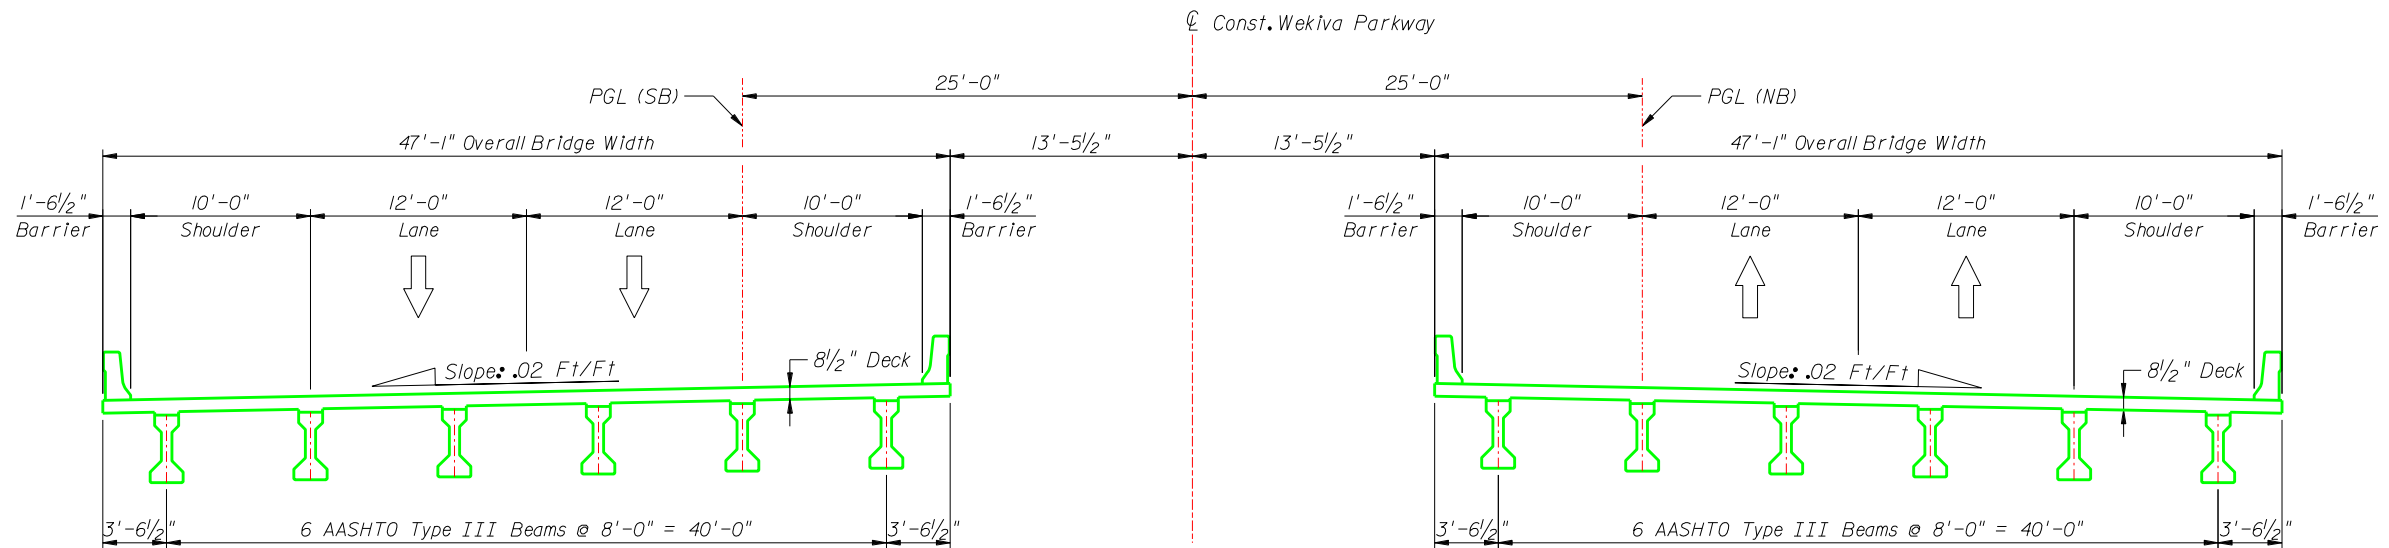


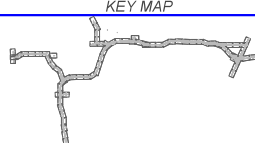

TYPICAL SECTION - 1 SPAN AASHTO BEAMS


1A & 1B

LEGEND	KEY MAP 			WEKIVA PARKWAY (SR 429)	SHEET NO.
				TYPICAL BRIDGE SECTION WEKIVA PARKWAY OVER SOUTHFORK DRIVE	

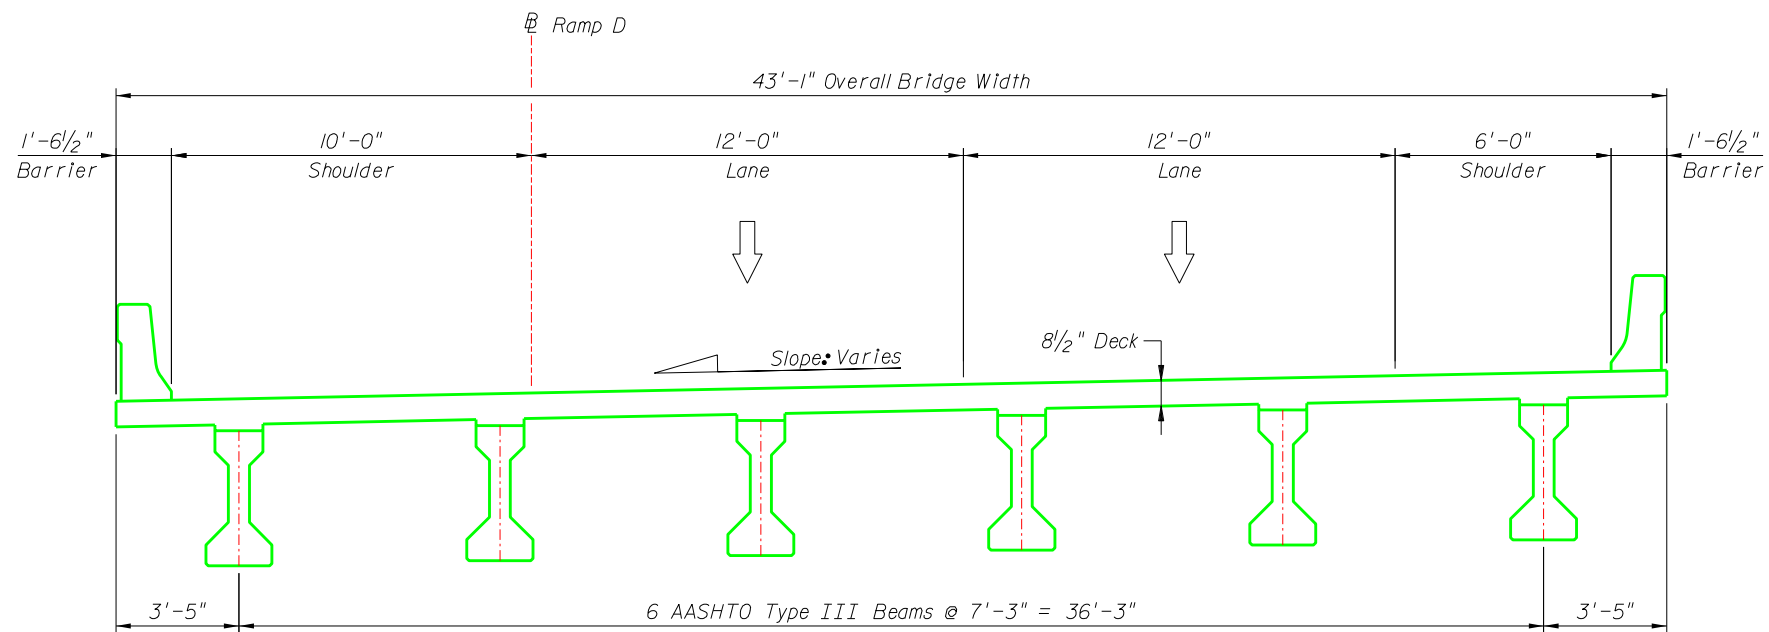


TYPICAL SECTION - 1 SPAN AASHTO BEAMS

1C

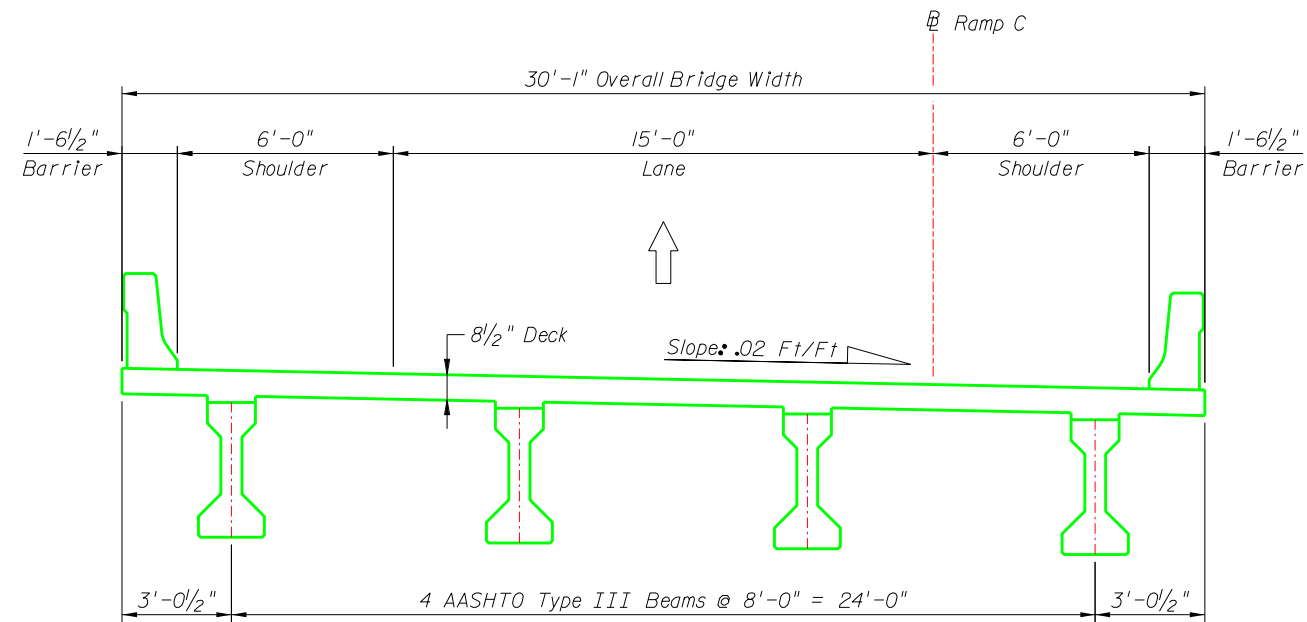

TYPICAL SECTION - 1 SPAN AASHTO BEAMS

1D

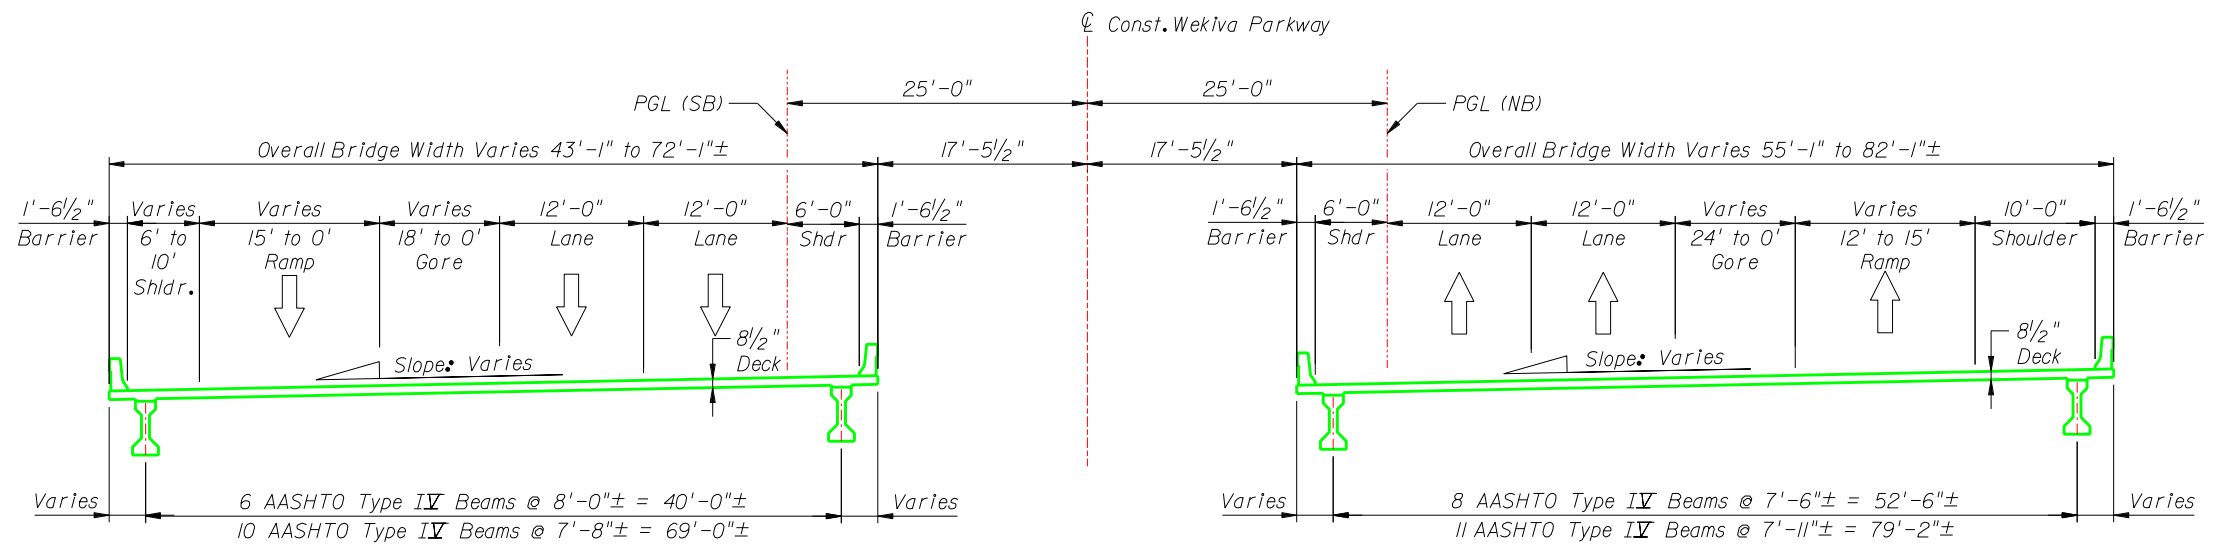


TYPICAL SECTION - 10 SPANS AASHTO BEAMS

2A & 2B

LEGEND

KEY MAP

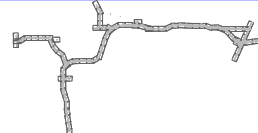


WEKIVA PARKWAY (SR 429)

TYPICAL BRIDGE SECTION

WEKIVA PARKWAY OVER LOW AREA NORTH OF SOUTHFORK DRIVE

SHEET NO.


S-4

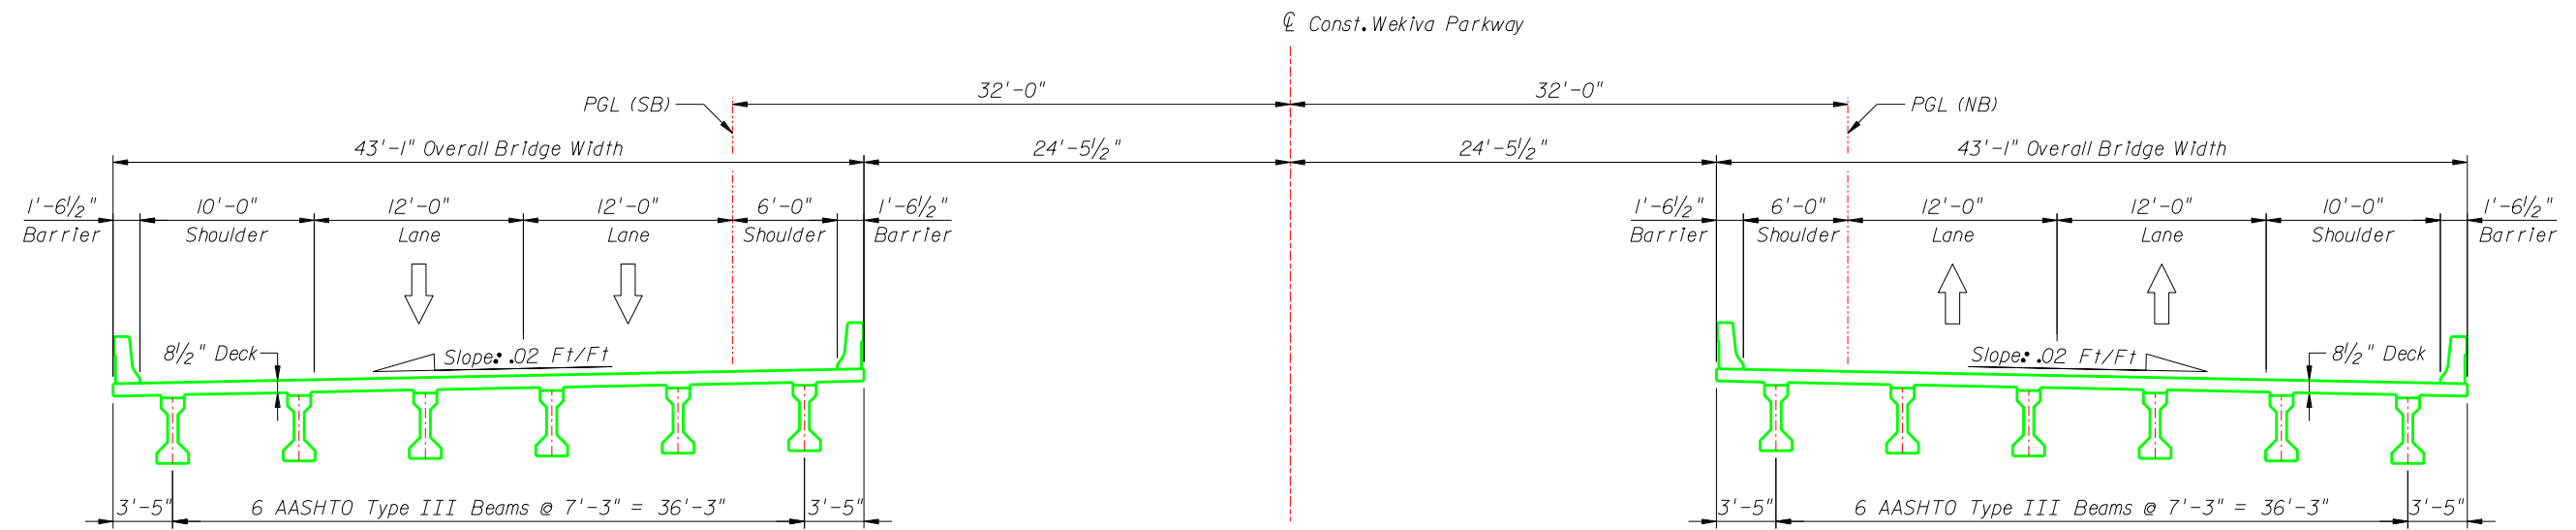

TYPICAL SECTION - 1 SPAN AASHTO BEAMS

3A & 3B

LEGEND	KEY MAP			WEKIVA PARKWAY (SR 429)	SHEET NO.
				TYPICAL BRIDGE SECTION WEKIVA PARKWAY OVER YOTHERS ROAD	S-5

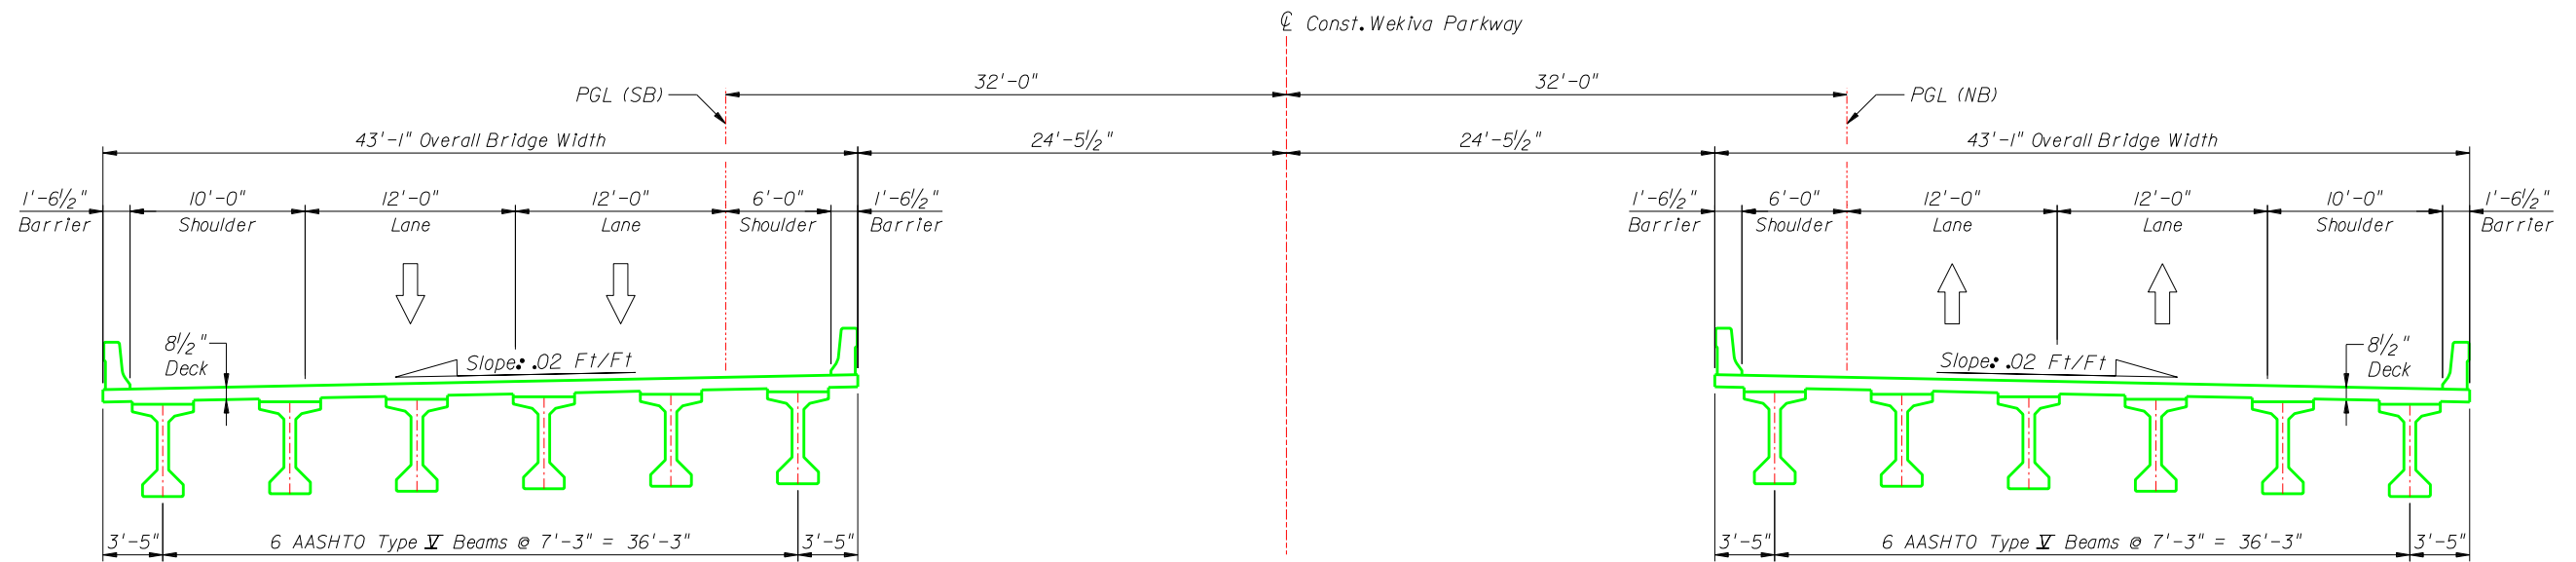


TYPICAL SECTION - 1 SPAN AASHTO BEAMS

4A & 4B

LEGEND

KEY MAP

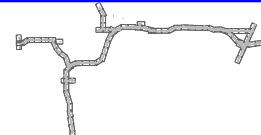


WEKIVA PARKWAY (SR 429)

TYPICAL BRIDGE SECTION
WEKIVA PARKWAY OVER PONKAN ROAD


SHEET
NO.

S-6

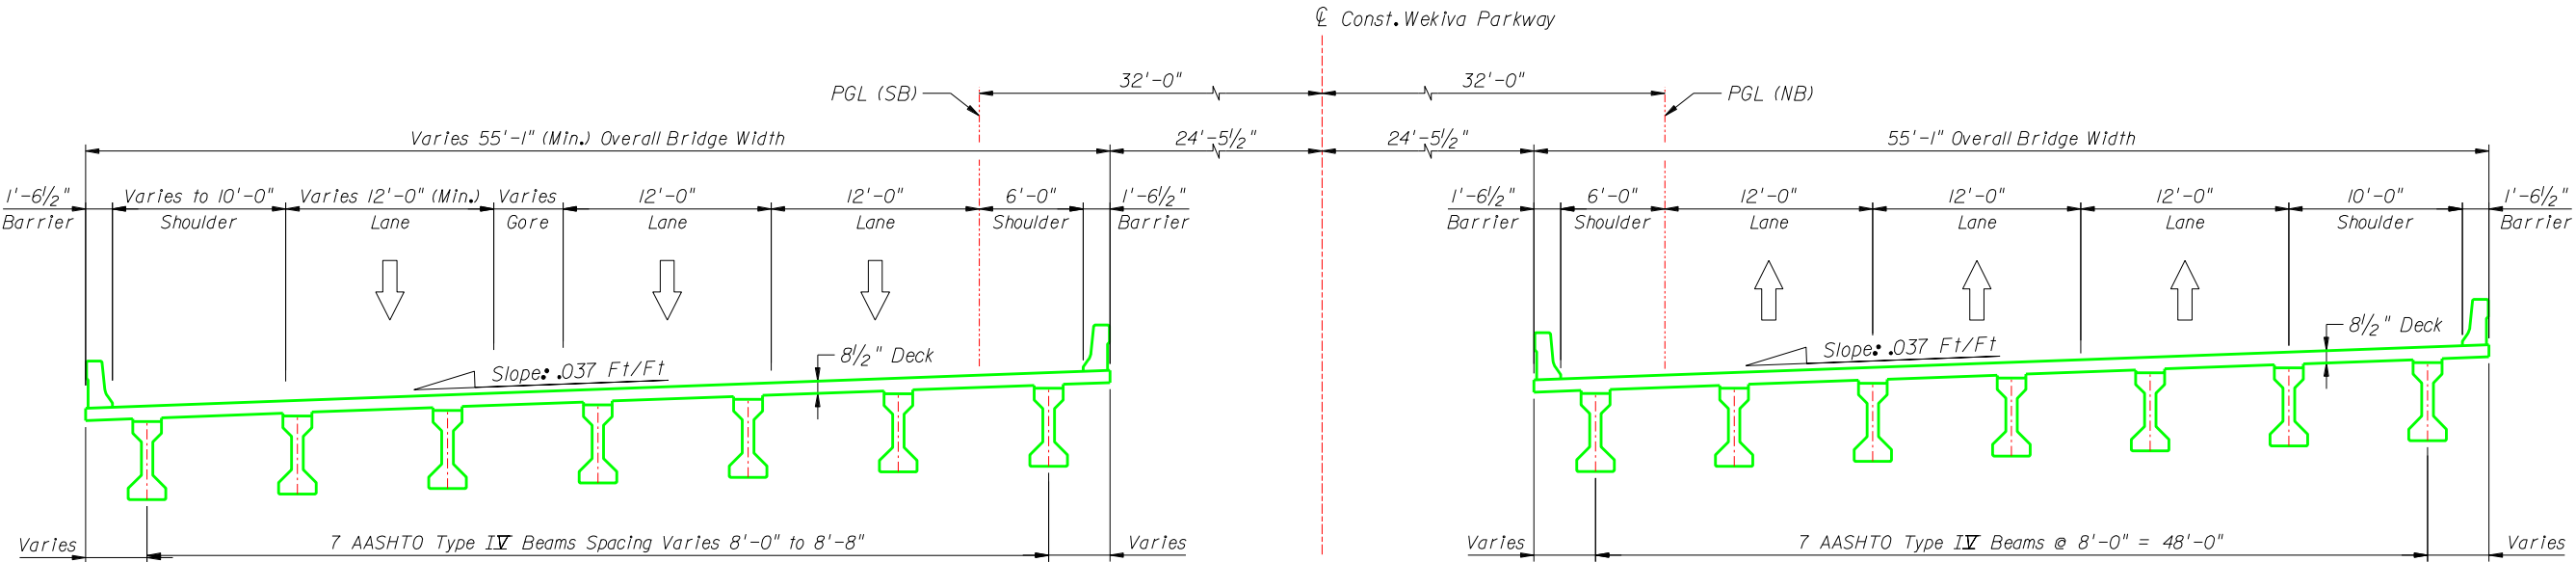


TYPICAL SECTION - II SPANS AASHTO BEAMS


5A & 5B

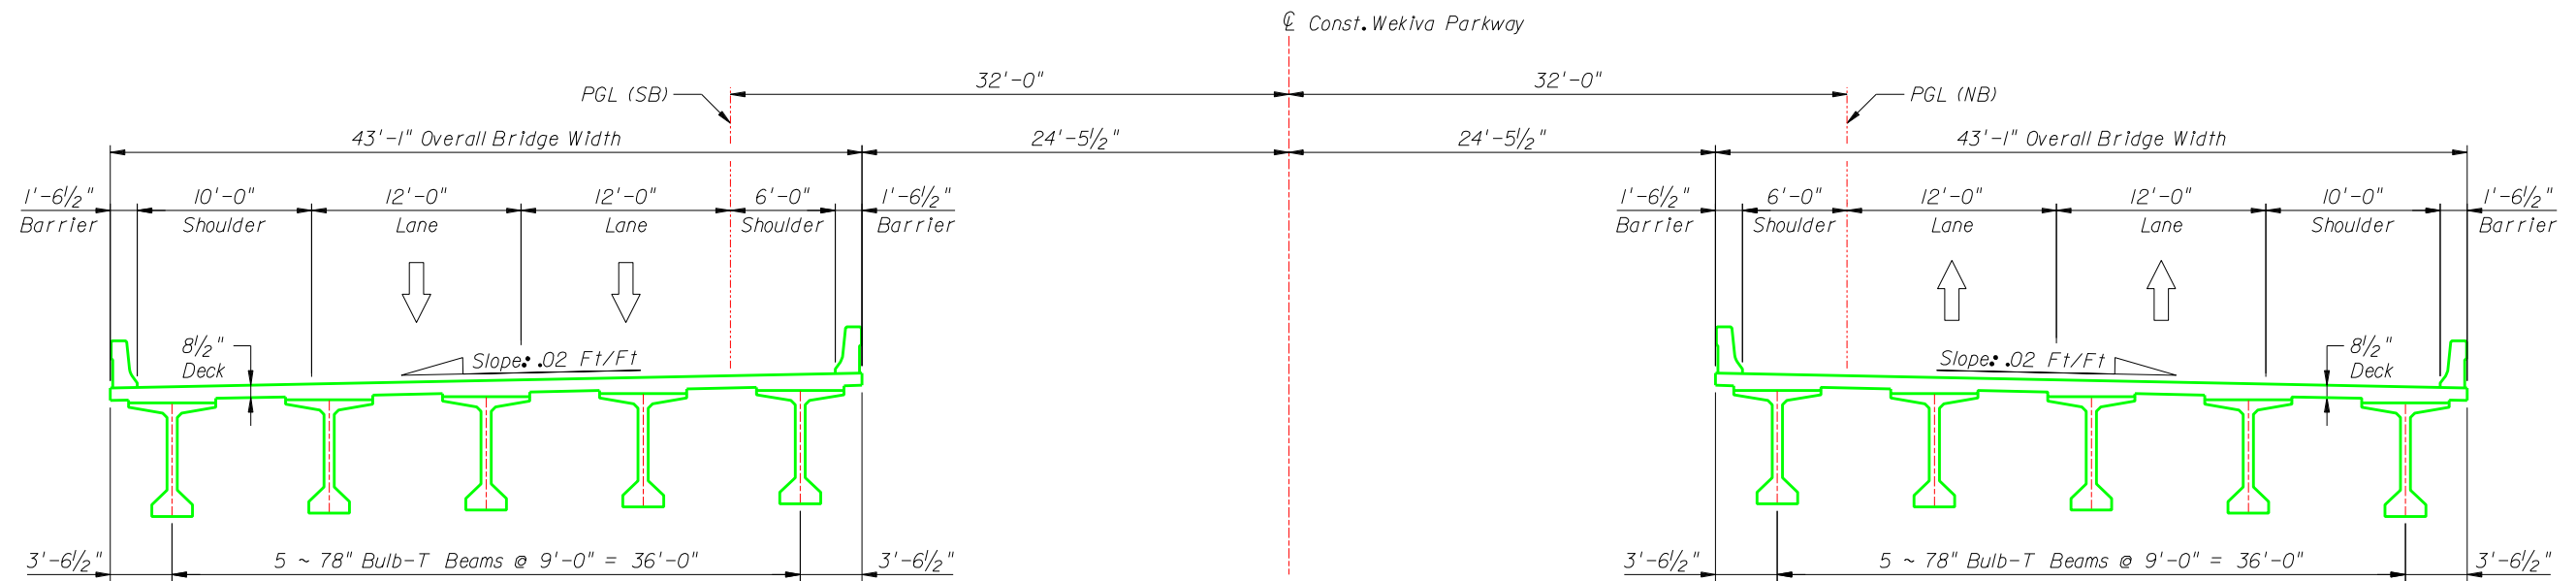

TYPICAL SECTION - 1 SPAN 78" BULB-T BEAMS

6A & 6B

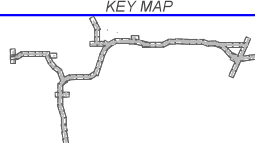
LEGEND	KEY MAP 	  DISTRICT FIVE	WEKIVA PARKWAY Project Development and Environment Study Orange, Lake & Seminole Counties	WEKIVA PARKWAY (SR 429) TYPICAL BRIDGE SECTION WEKIVA PARKWAY OVER KELLY PARK ROAD	SHEET NO. S-8
---------------	---	--	---	---	-----------------------------

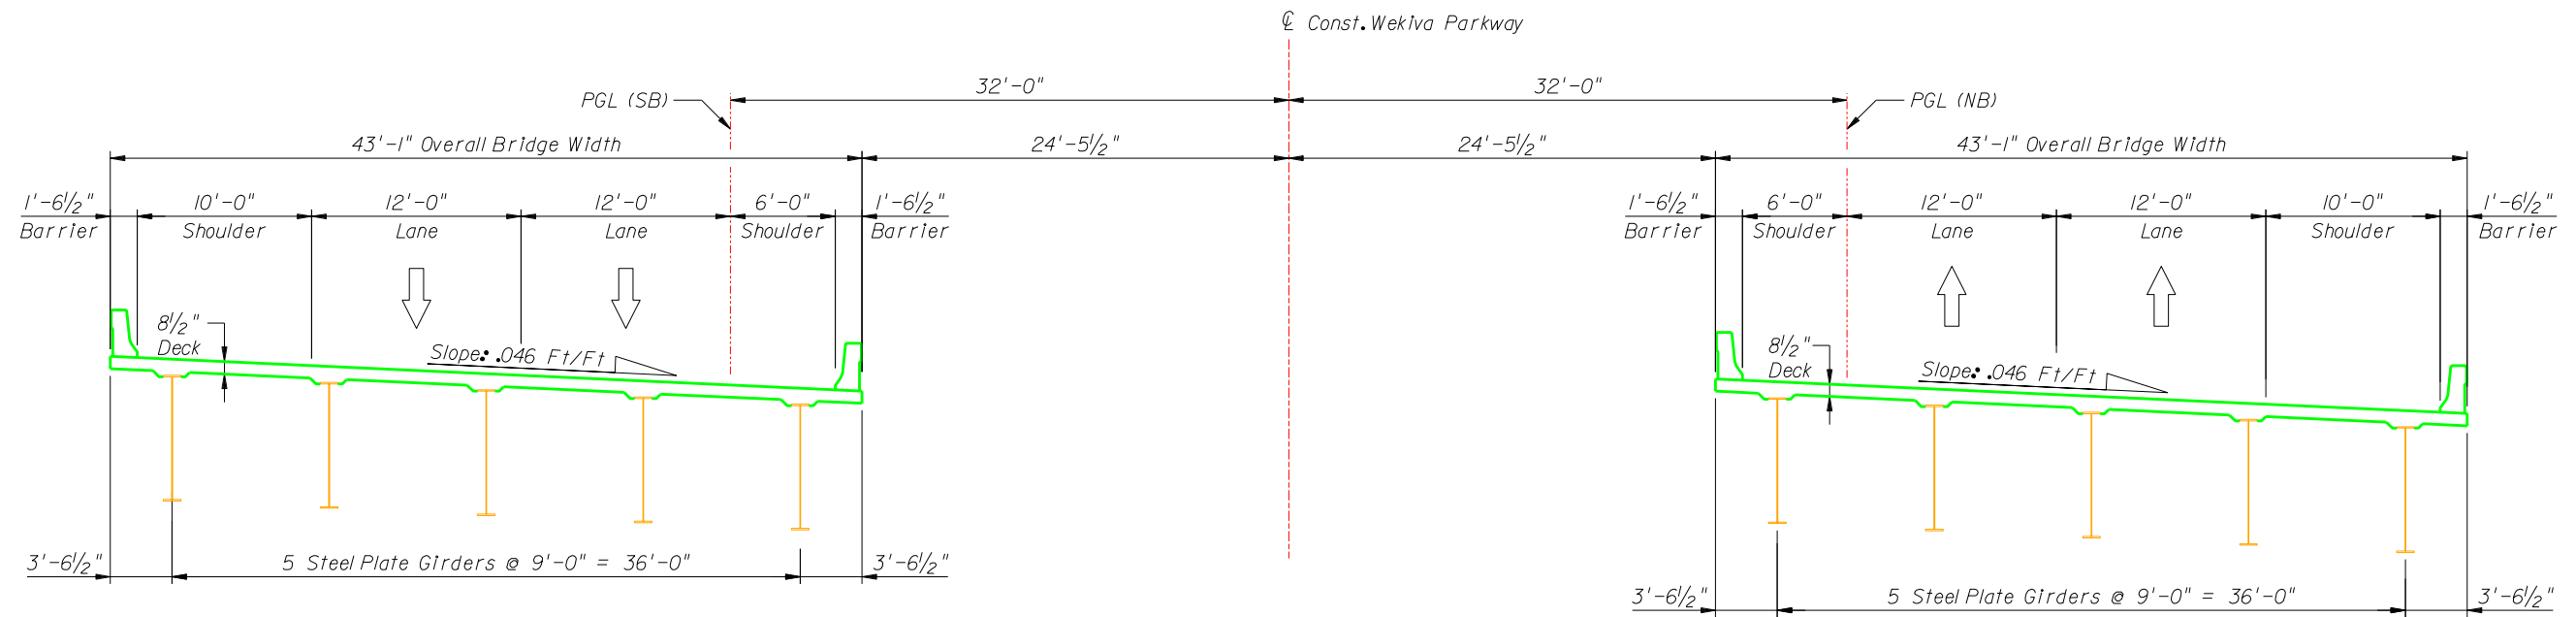

TYPICAL SECTION - 1 SPAN STEEL PLATE GIRDERS

7A & 7B


LEGEND	KEY MAP 		WEKIVA PARKWAY Project Development and Environment Study Orange, Lake & Seminole Counties	WEKIVA PARKWAY (SR 429) TYPICAL BRIDGE SECTION WEKIVA PARKWAY OVER ONDICH ROAD	SHEET NO. S-9
---------------	---	---	---	---	-----------------------------

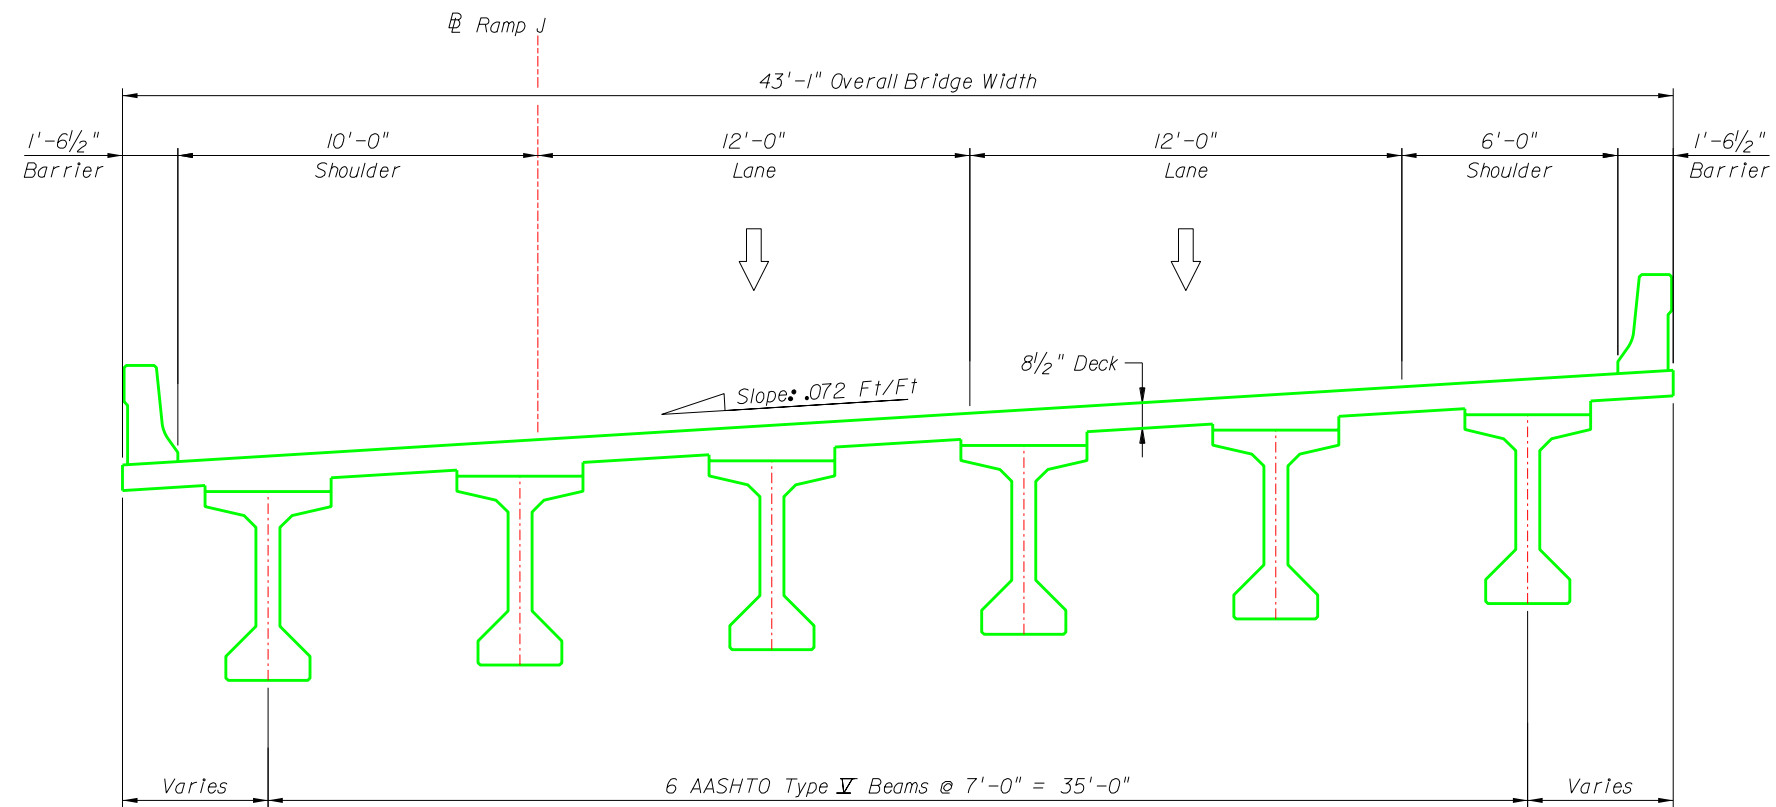

TYPICAL SECTION - 1 SPAN AASHTO BEAMS

7C


LEGEND	KEY MAP			WEKIVA PARKWAY (SR 429)	SHEET NO.
				TYPICAL BRIDGE SECTION RAMP J OVER ONDICH ROAD	S-10

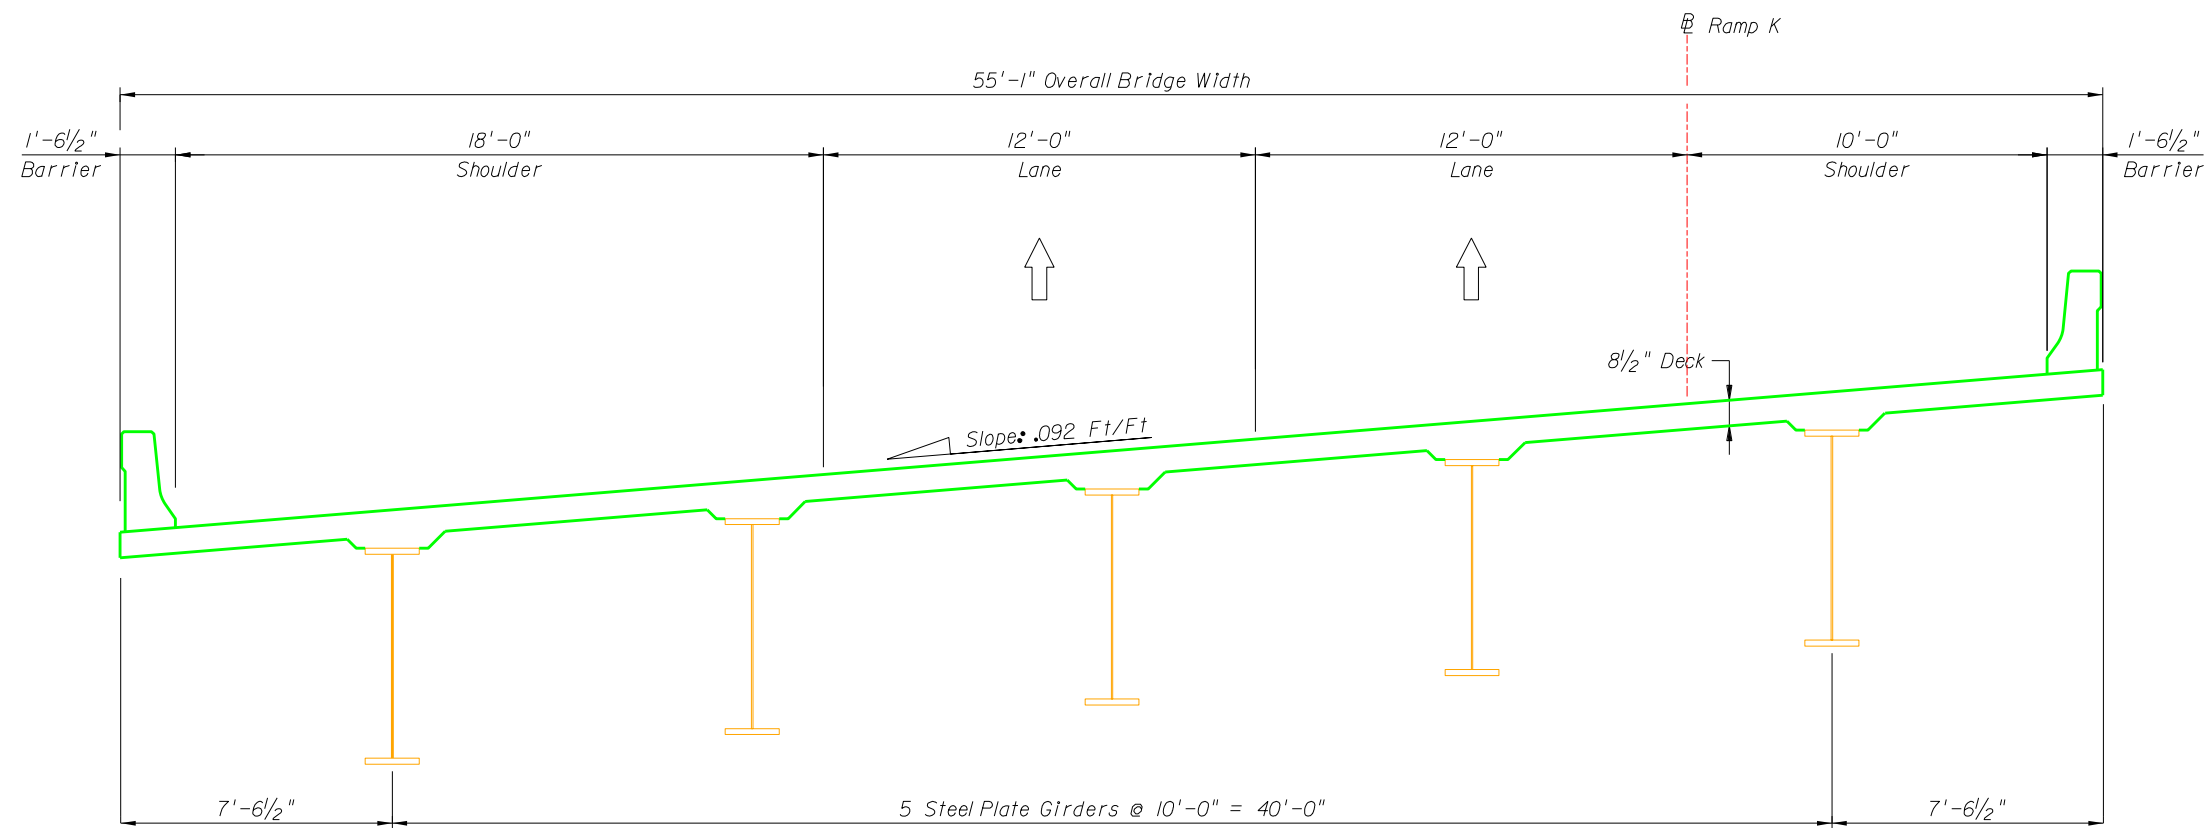

TYPICAL SECTION - 8 SPAN STEEL PLATE GIRDERS


7D


LEGEND	KEY MAP			WEKIVA PARKWAY (SR 429)	SHEET NO.
				TYPICAL BRIDGE SECTION RAMP K OVER ONDICH ROAD	S-11

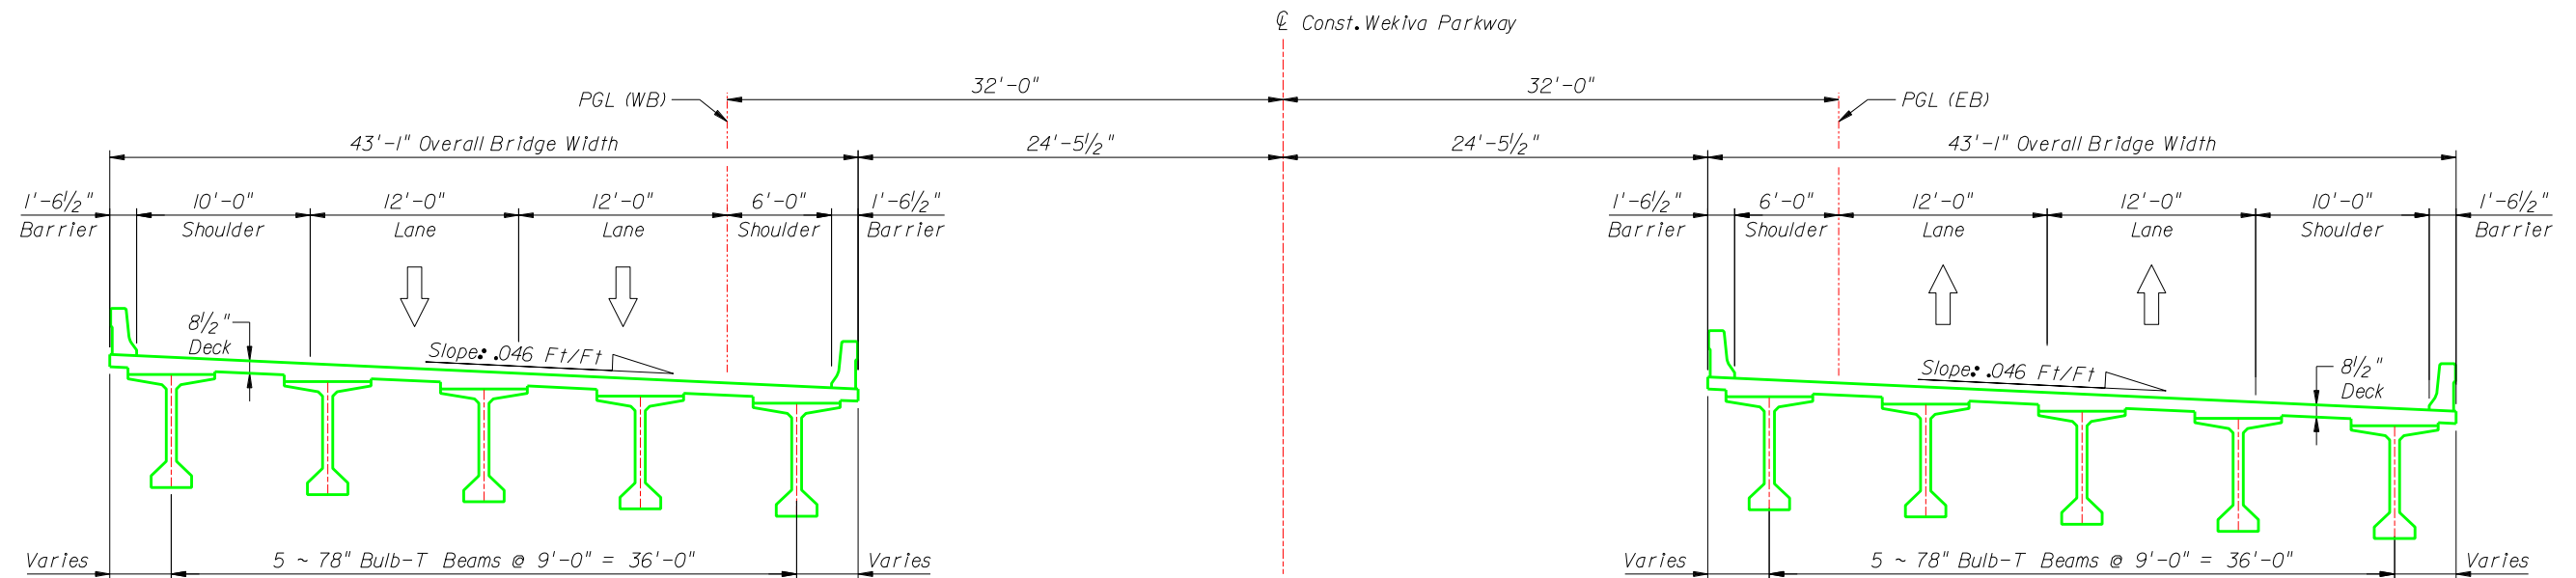


TYPICAL SECTION - 1 SPAN 78" BULB-T BEAMS

8A & 8B

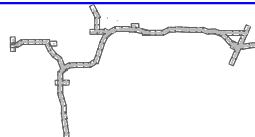LEGEND	KEY MAP	 		WEKIVA PARKWAY (SR 429)	SHEET NO.
				TYPICAL BRIDGE SECTION WEKIVA PARKWAY OVER PLYMOUTH SORRENTO ROAD	S-12

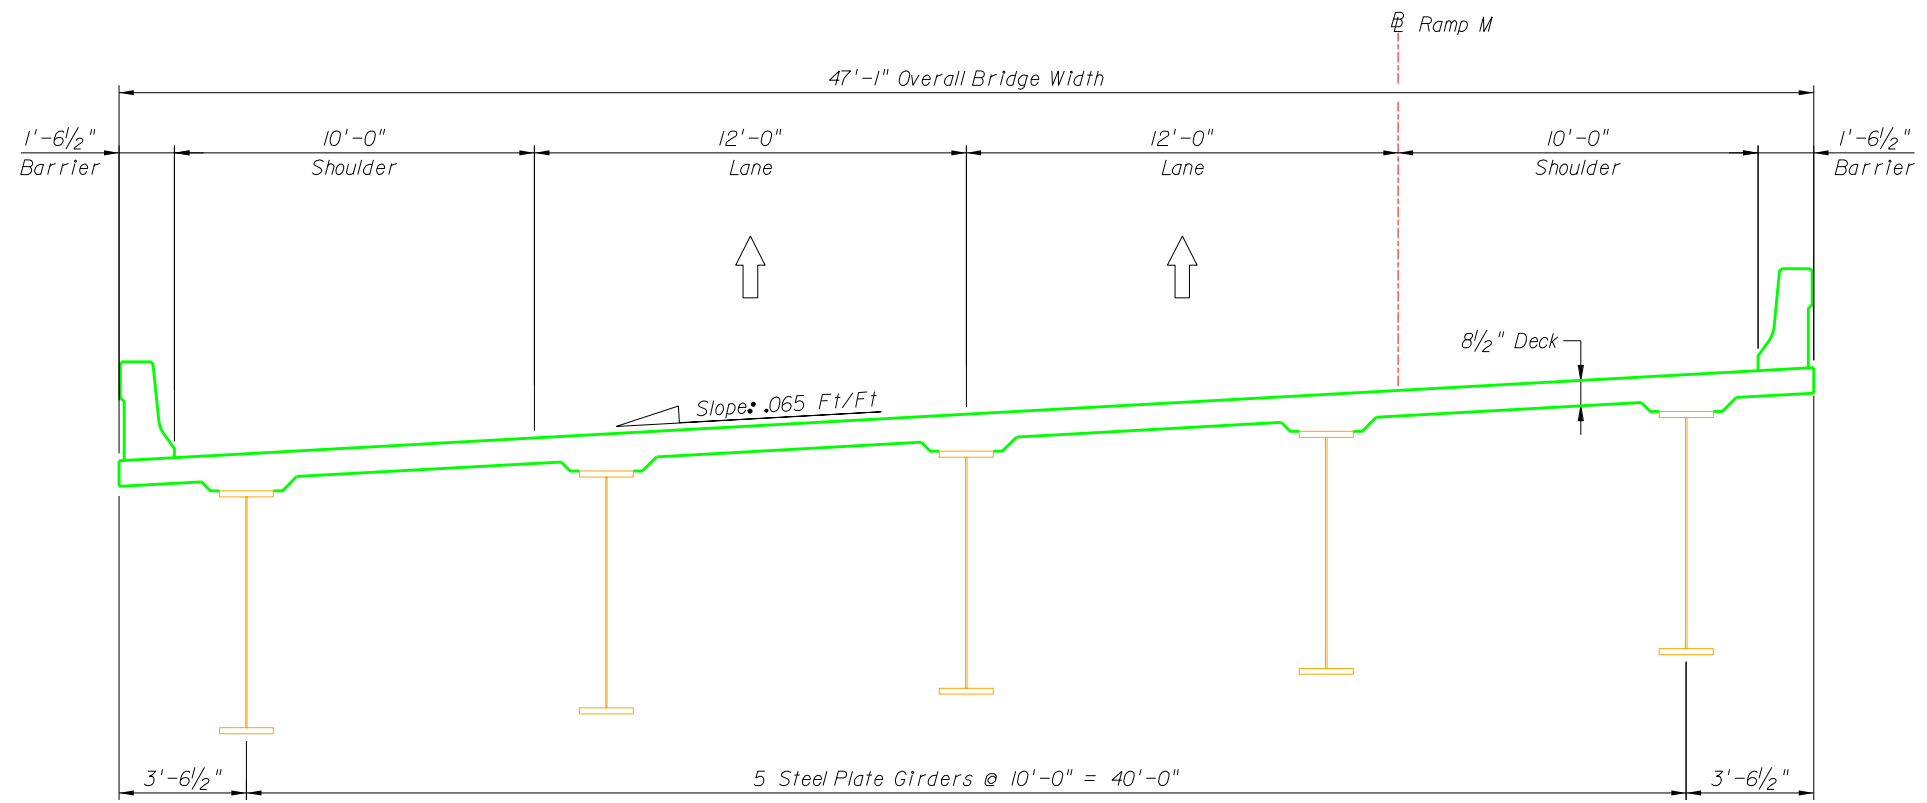


TYPICAL SECTION - 4 SPAN STEEL PLATE GIRDERS

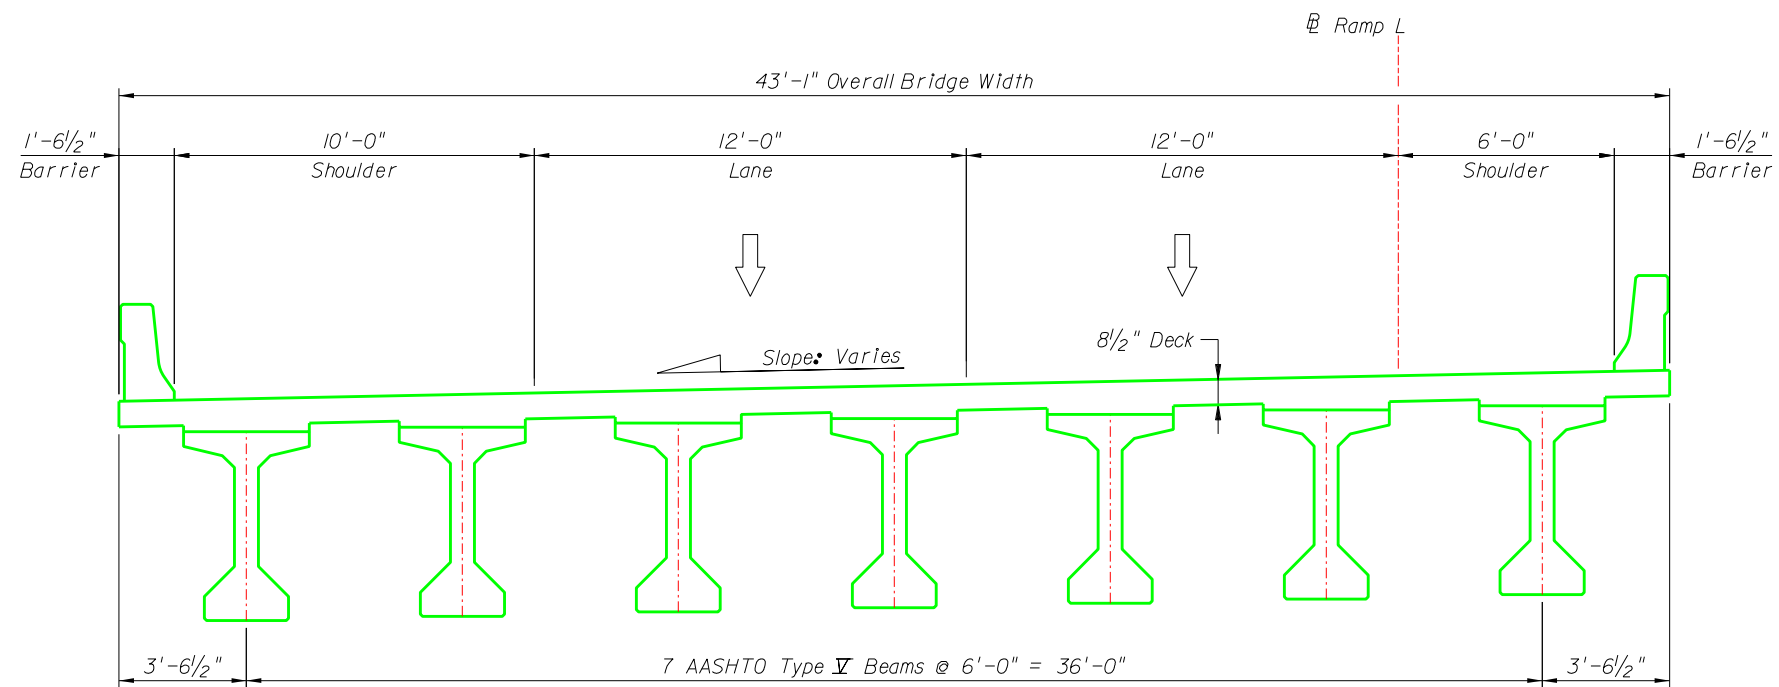

TYPICAL SECTION - 1 SPAN AASHTO BEAMS


8D


LEGEND	KEY MAP			WEKIVA PARKWAY (SR 429)	SHEET NO.
				TYPICAL BRIDGE SECTION RAMP L OVER PLYMOUTH SORRENTO ROAD	S-14

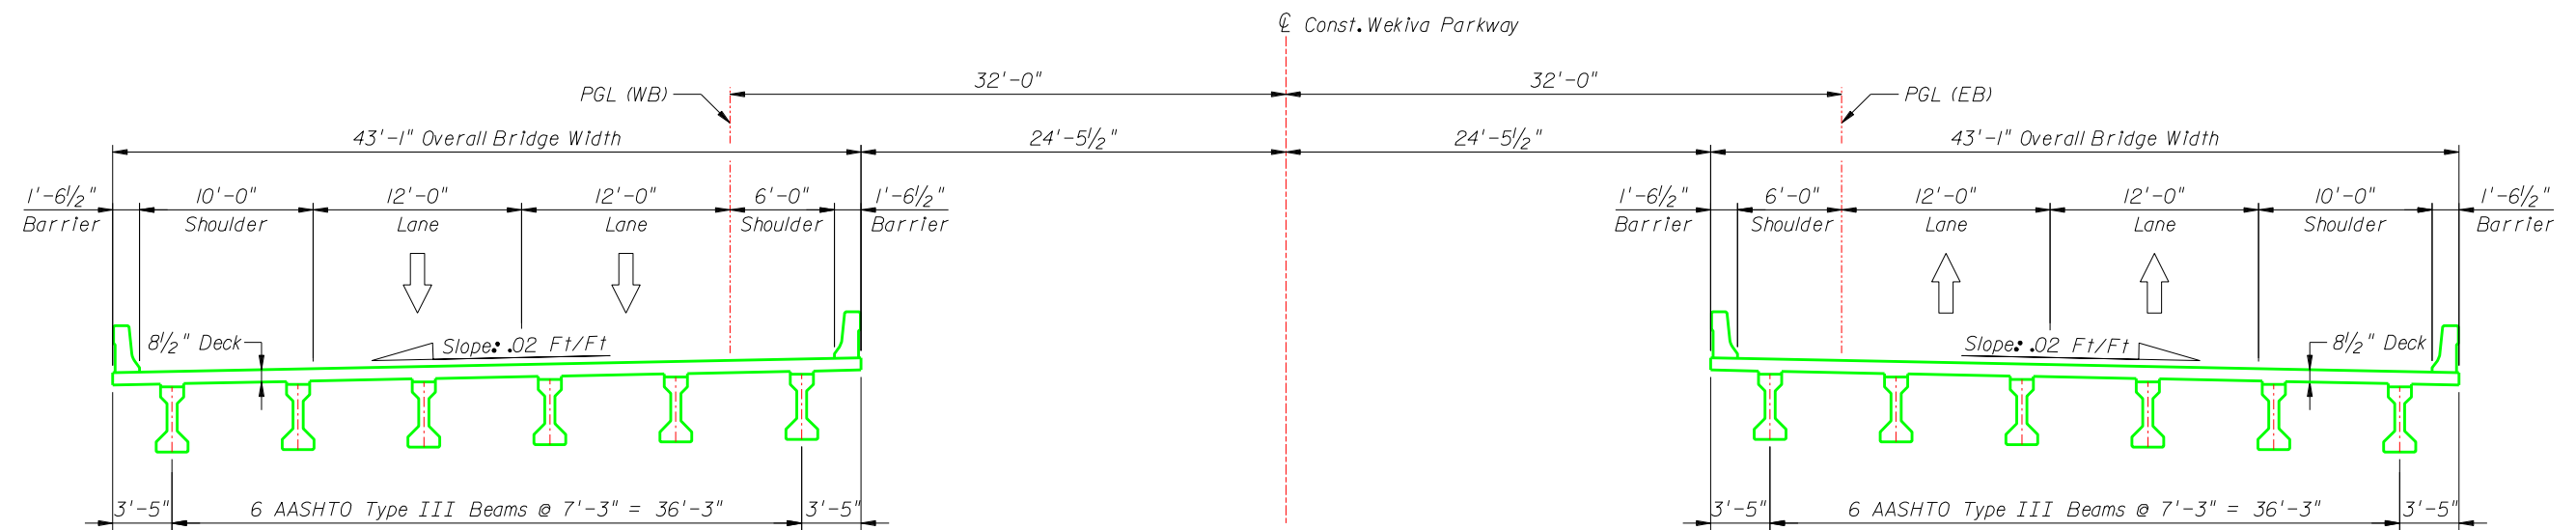

TYPICAL SECTION - 1 SPAN AASHTO BEAMS

9A & 9B

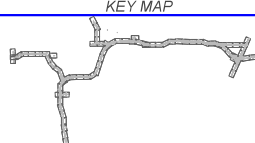LEGEND	KEY MAP 		WEKIVA PARKWAY Project Development and Environment Study Orange, Lake & Seminole Counties	WEKIVA PARKWAY (SR 429) TYPICAL BRIDGE SECTION WEKIVA PARKWAY OVER MORRIS ACCESS	SHEET NO. S-15
---------------	---	---	---	---	------------------------------

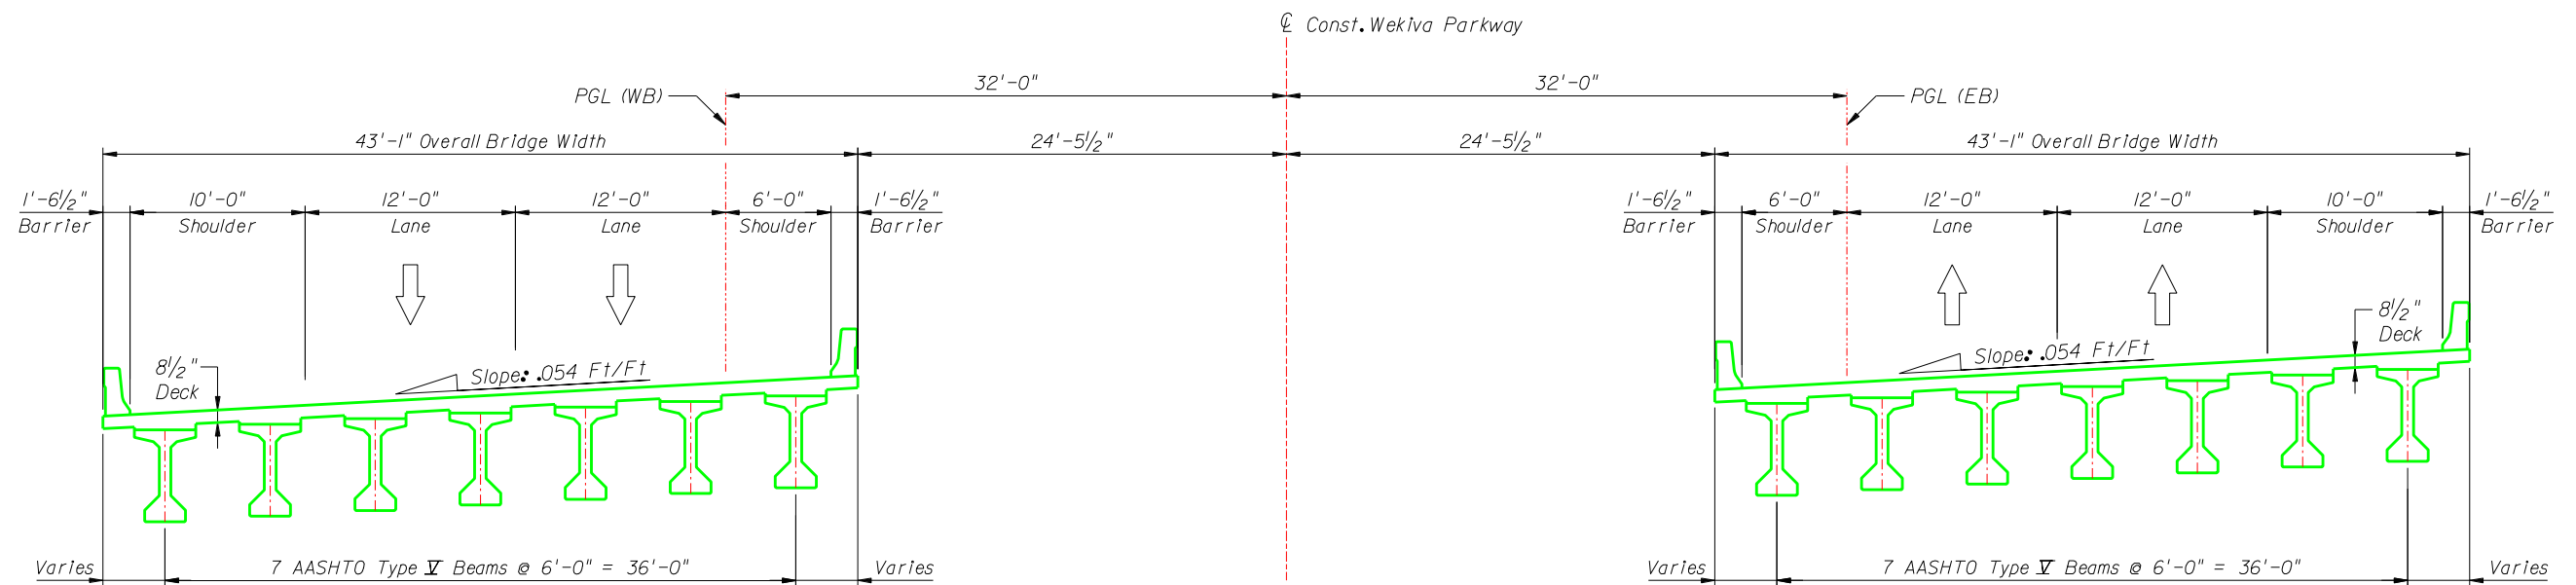


TYPICAL SECTION - 1 SPAN AASHTO BEAMS

10A & 10B

LEGEND

KEY MAP

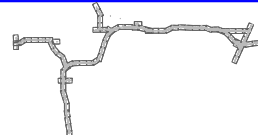


WEKIVA PARKWAY (SR 429)

TYPICAL BRIDGE SECTION


WEKIVA PARKWAY OVER CR 435 / MT PLYMOUTH ROAD

SHEET NO.

S-16

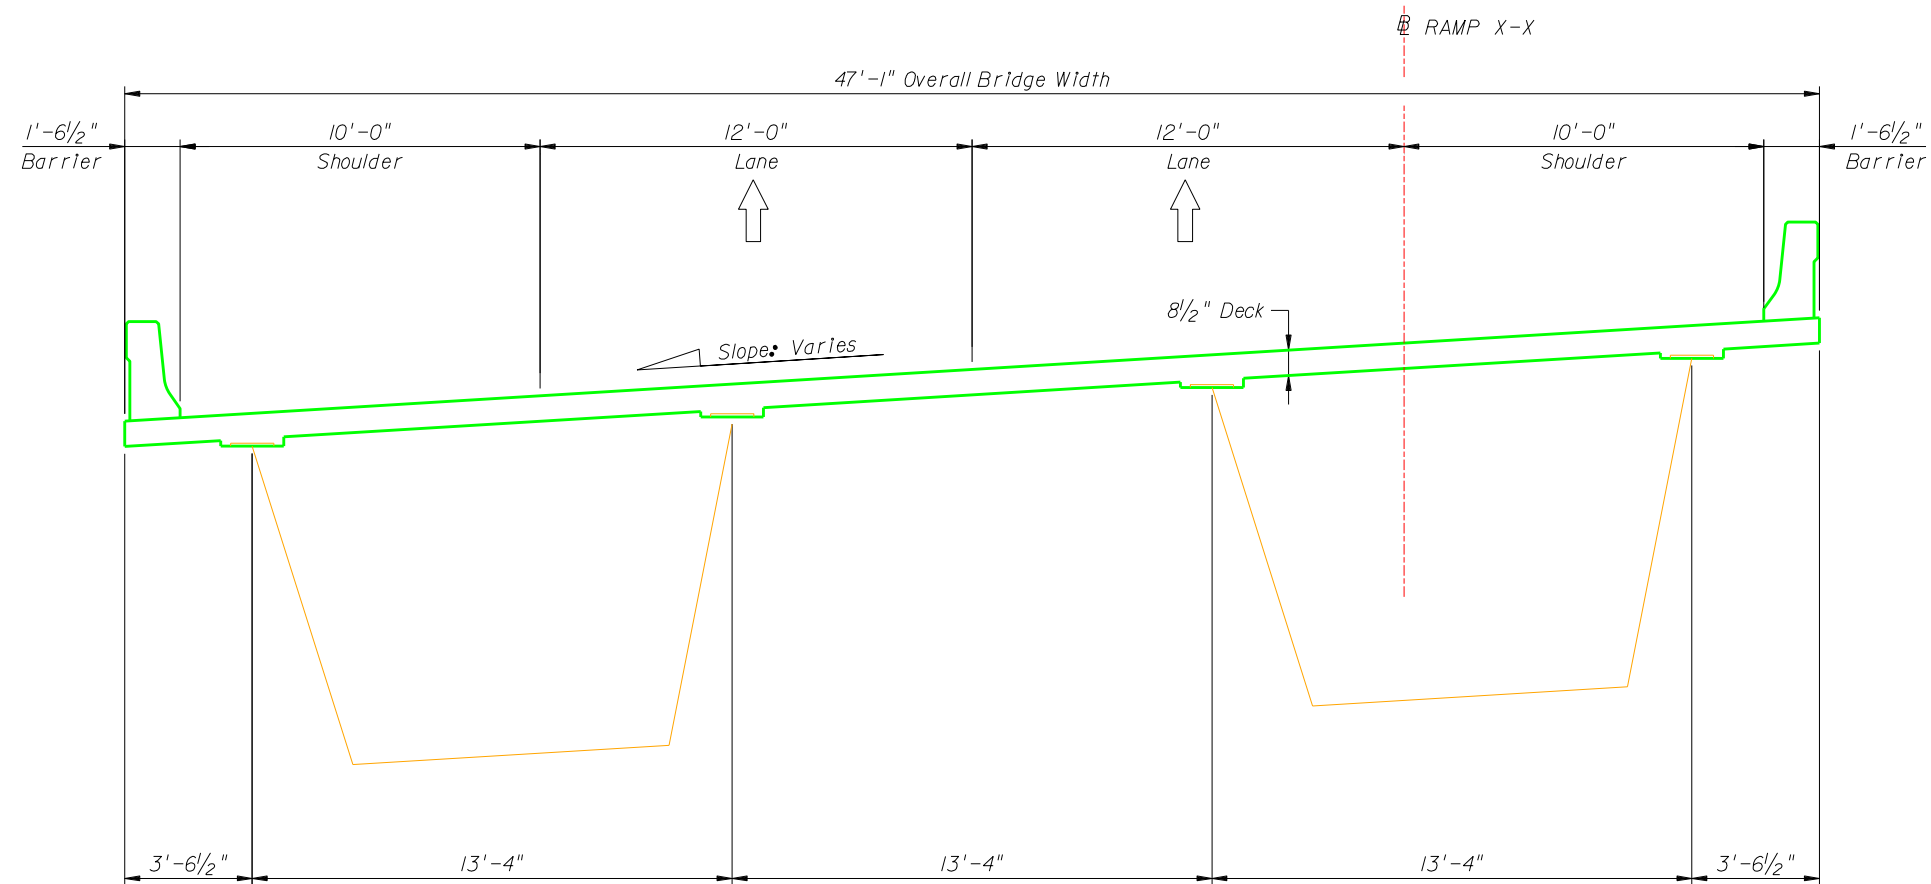



TYPICAL SECTION - 7 SPANS STEEL BOX GIRDERS

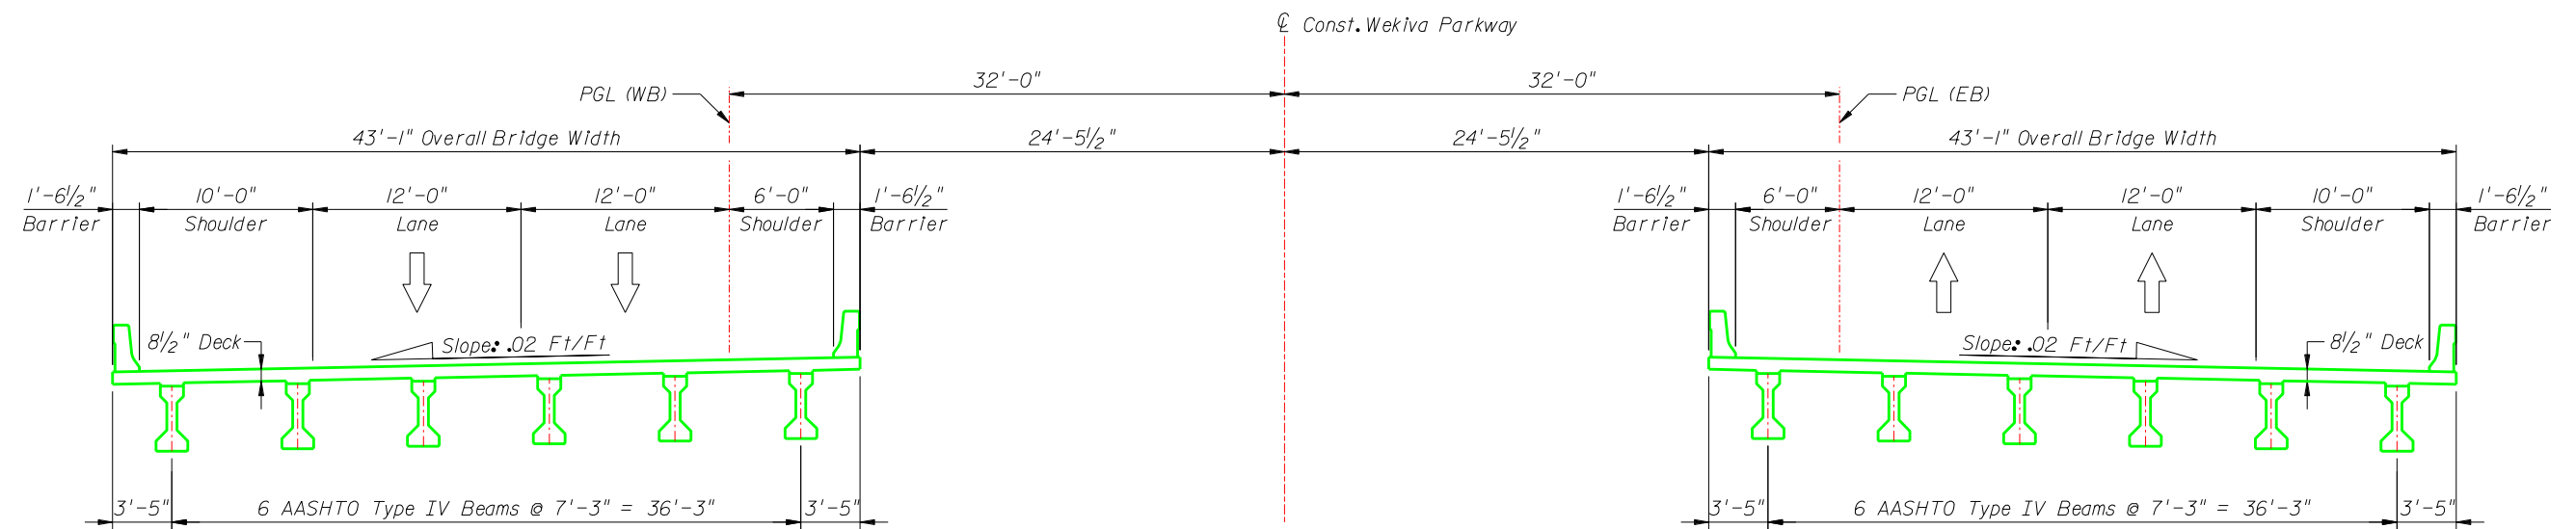

TYPICAL SECTION - 8 SPANS AASHTO BEAMS


12A & 12B

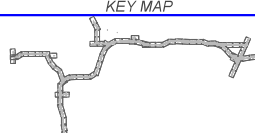
LEGEND	KEY MAP 		WEKIVA PARKWAY Project Development and Environment Study Orange, Lake & Seminole Counties	WEKIVA PARKWAY (SR 429) TYPICAL BRIDGE SECTION WEKIVA PARKWAY OVER FLOODPLAIN AT NEIGHBORHOOD LAKES	SHEET NO. S-18
---------------	---	---	---	--	------------------------------

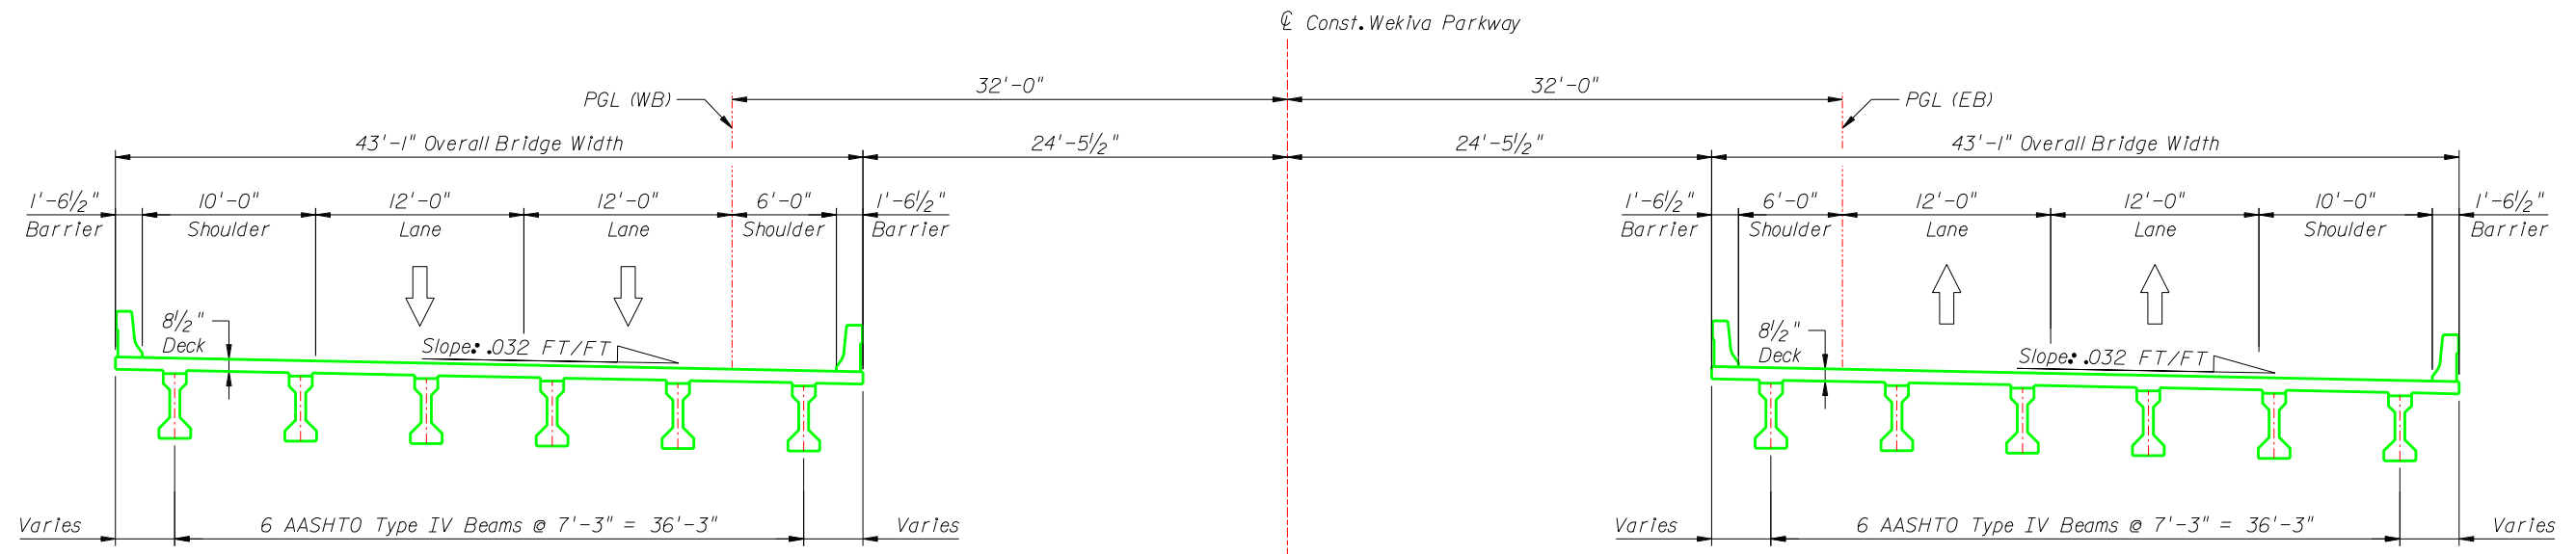

TYPICAL SECTION - 2 SPANS AASHTO BEAMS


13A & 13B

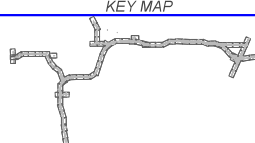
LEGEND	KEY MAP 	  DISTRICT FIVE	WEKIVA PARKWAY Project Development and Environment Study Orange, Lake & Seminole Counties	WEKIVA PARKWAY (SR 429) TYPICAL BRIDGE SECTION WEKIVA PARKWAY OVER NEIGHBORHOOD LAKES INTERCHANGE	SHEET NO. S-19
---------------	---	--	---	---	------------------------------

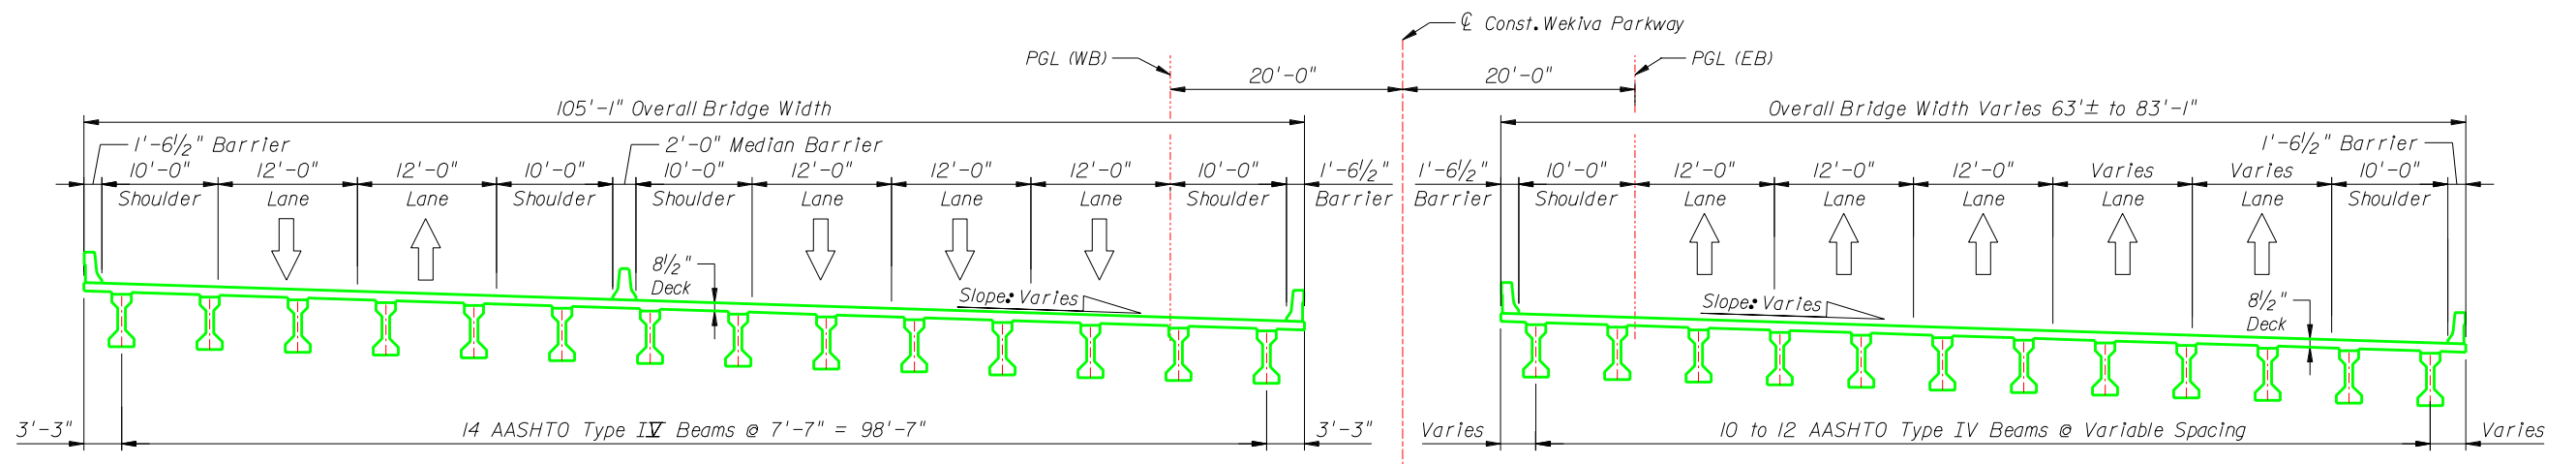


TYPICAL SECTION - 19 SPANS AASHTO BEAMS

14A & 14B

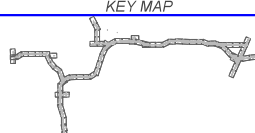LEGEND	KEY MAP 		WEKIVA PARKWAY Project Development and Environment Study Orange, Lake & Seminole Counties	WEKIVA PARKWAY (SR 429) TYPICAL BRIDGE SECTION WEKIVA PARKWAY AND SERVICE ROAD OVER WILDLIFE CROSSING NO. 1	SHEET NO. S-20
---------------	---	---	---	--	------------------------------

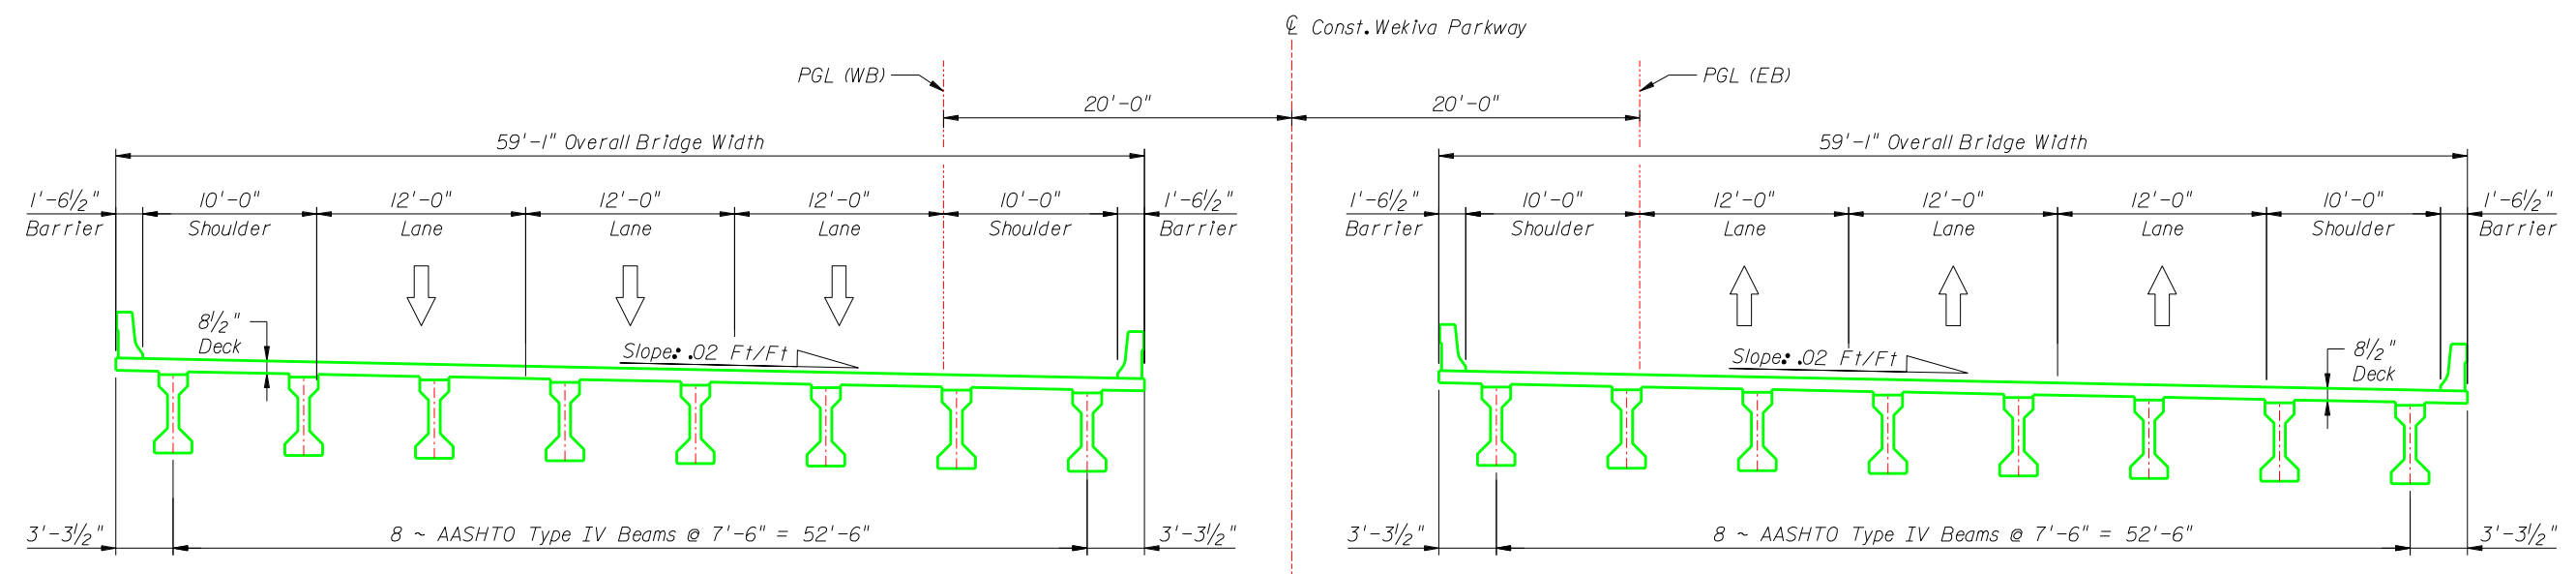


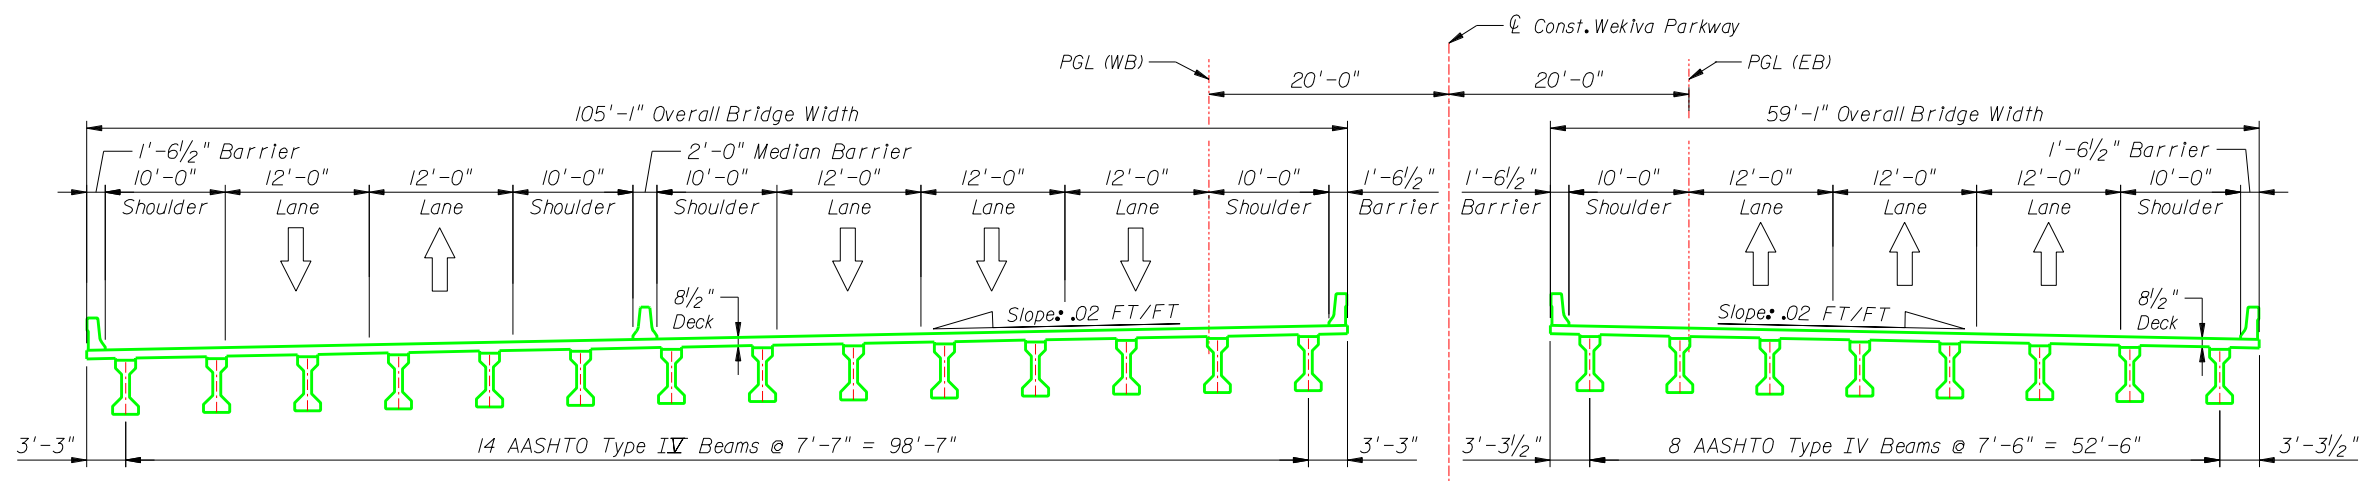

TYPICAL SECTION - 40 SPANS AASHTO BEAMS


15A & 15B

LEGEND	KEY MAP			WEKIVA PARKWAY (SR 429)	SHEET NO.
				TYPICAL BRIDGE SECTION WEKIVA PARKWAY AND SERVICE ROAD OVER WILDLIFE CROSSING NO. 2	S-22

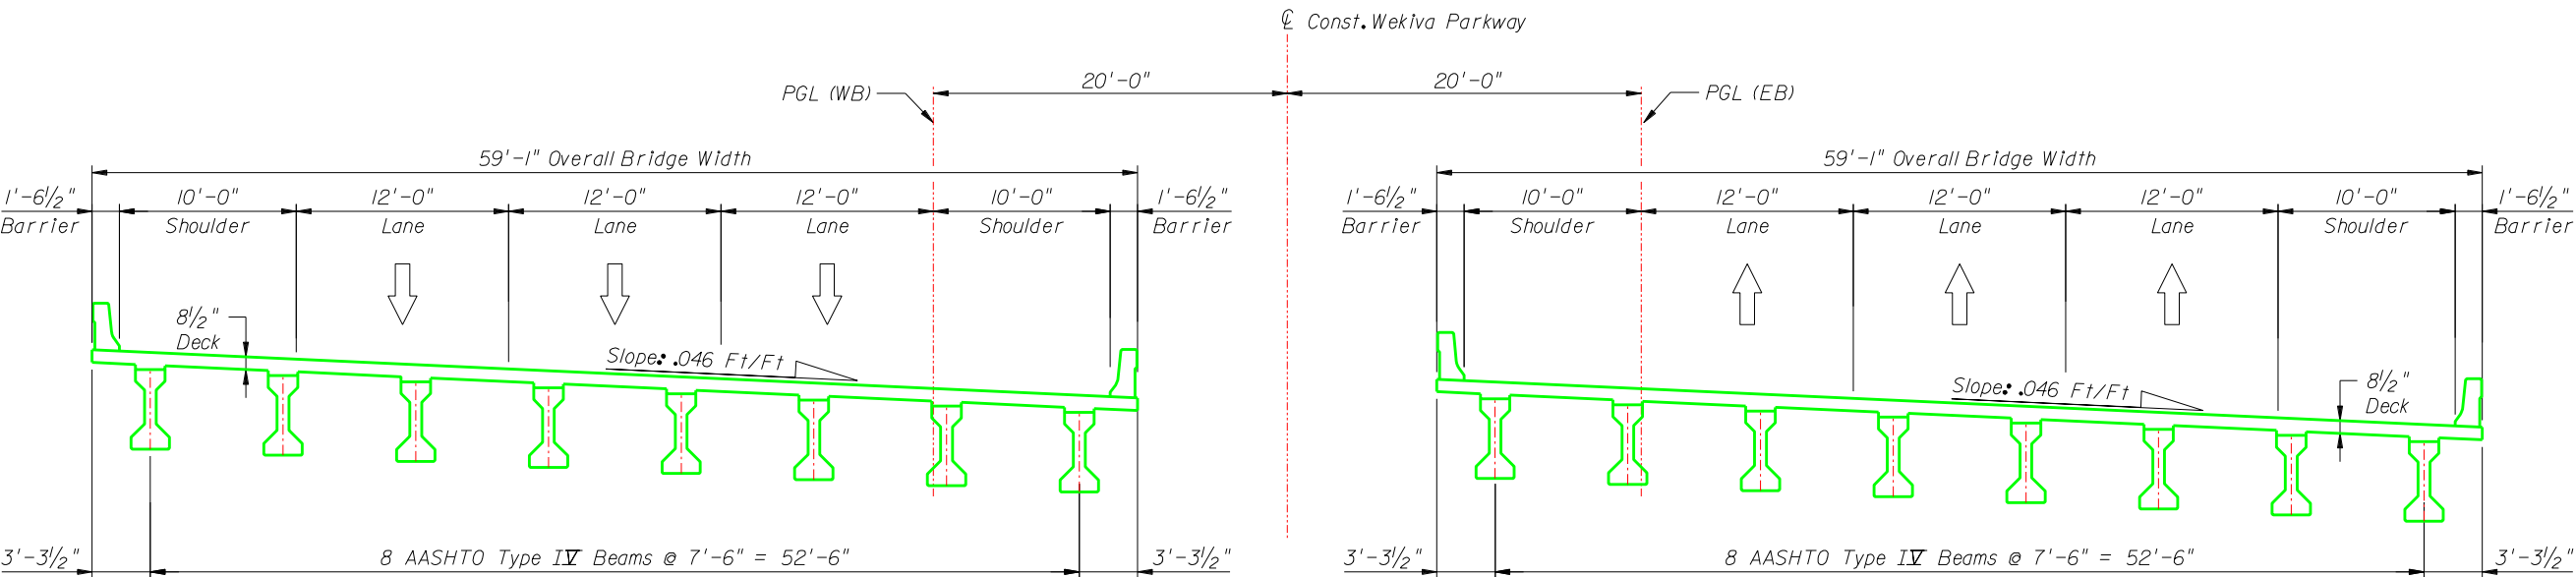

TYPICAL SECTION - 1 SPAN AASHTO BEAMS


16A & 16B

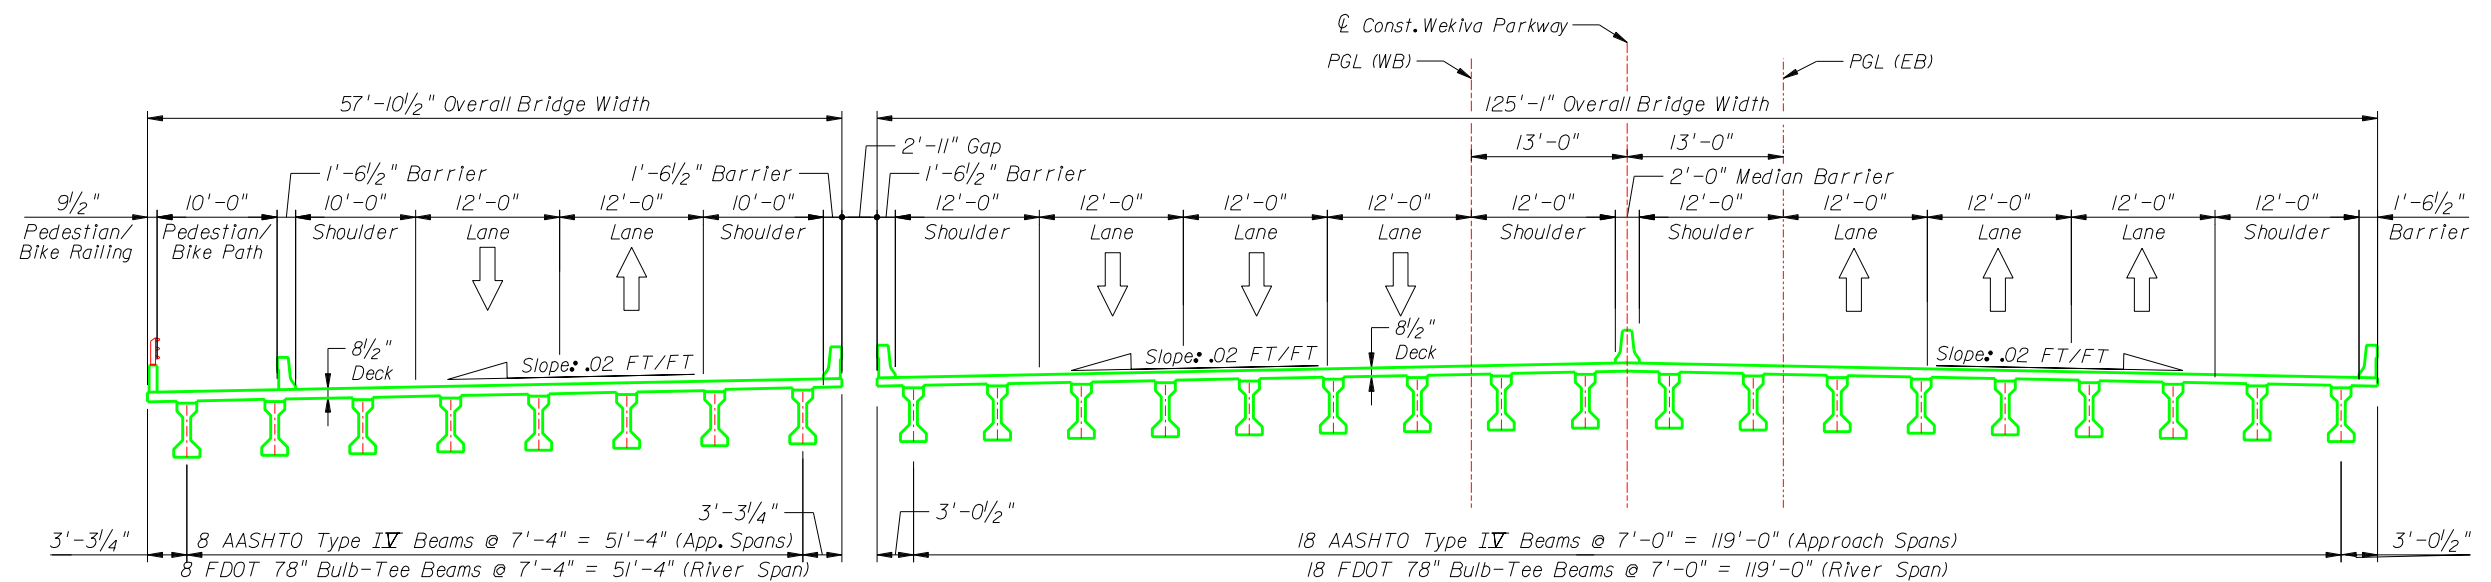

TYPICAL SECTION - 17 SPANS AASHTO AND FDOT BULB-TEE BEAMS

17A & 17B


LEGEND	KEY MAP			WEKIVA PARKWAY (SR 429)	SHEET NO.
				TYPICAL BRIDGE SECTION WEKIVA PARKWAY OVER WEKIVA RIVER	S-24

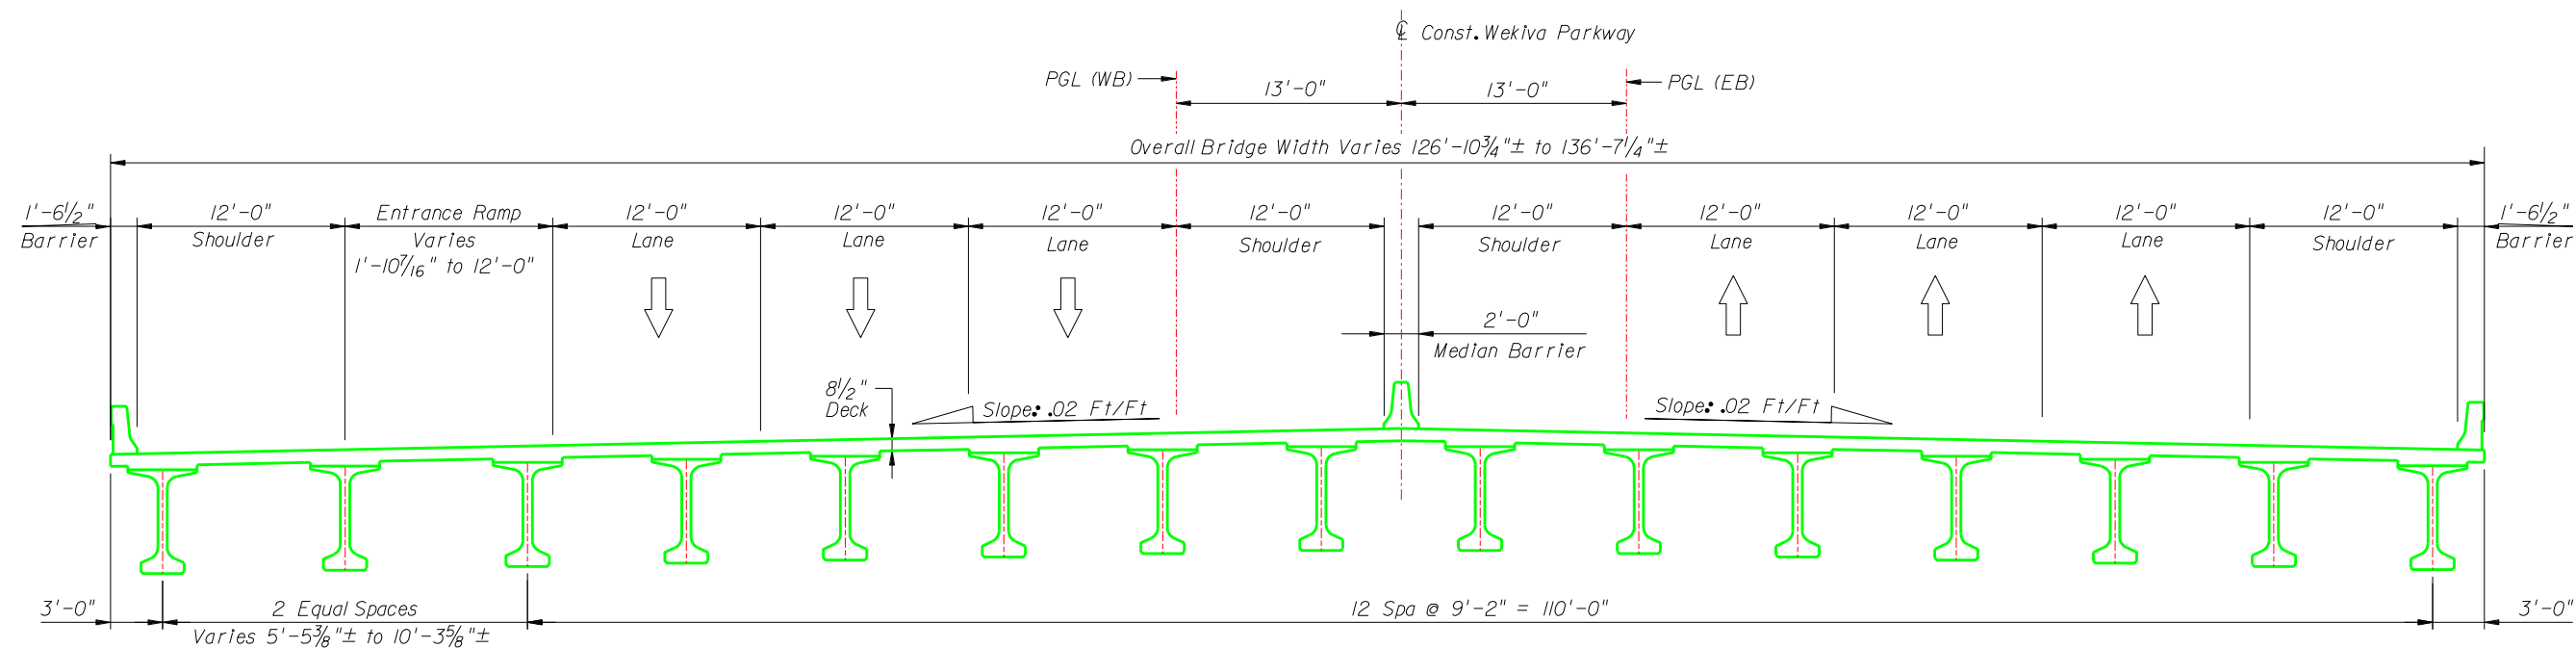


TYPICAL SECTION - 2 SPANS 72" BULB-T BEAMS

17C


LEGEND	KEY MAP		WEKIVA PARKWAY Project Development and Environment Study Orange, Lake & Seminole Counties	WEKIVA PARKWAY (SR 429) TYPICAL BRIDGE SECTION WEKIVA PARKWAY OVER WEKIVA PARK DRIVE INTERSECTION	SHEET NO. S-25
---------------	----------------	--	---	--	------------------------------

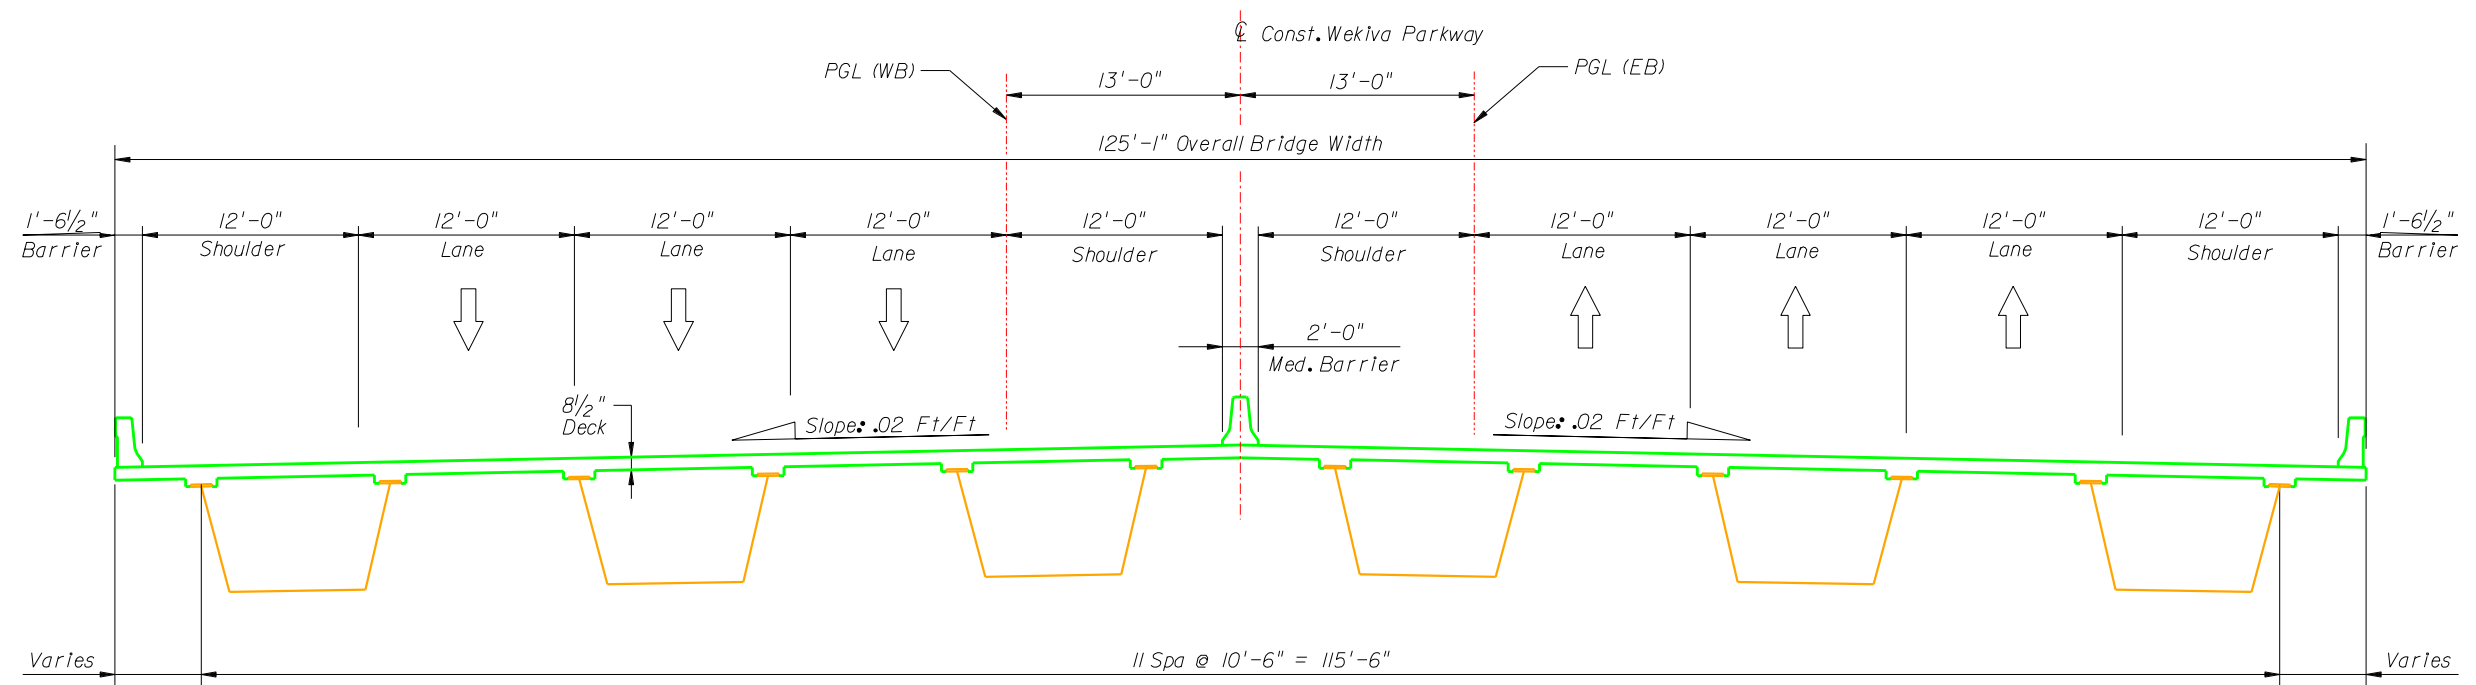


TYPICAL SECTION - 3 SPANS STEEL BOX GIRDERS

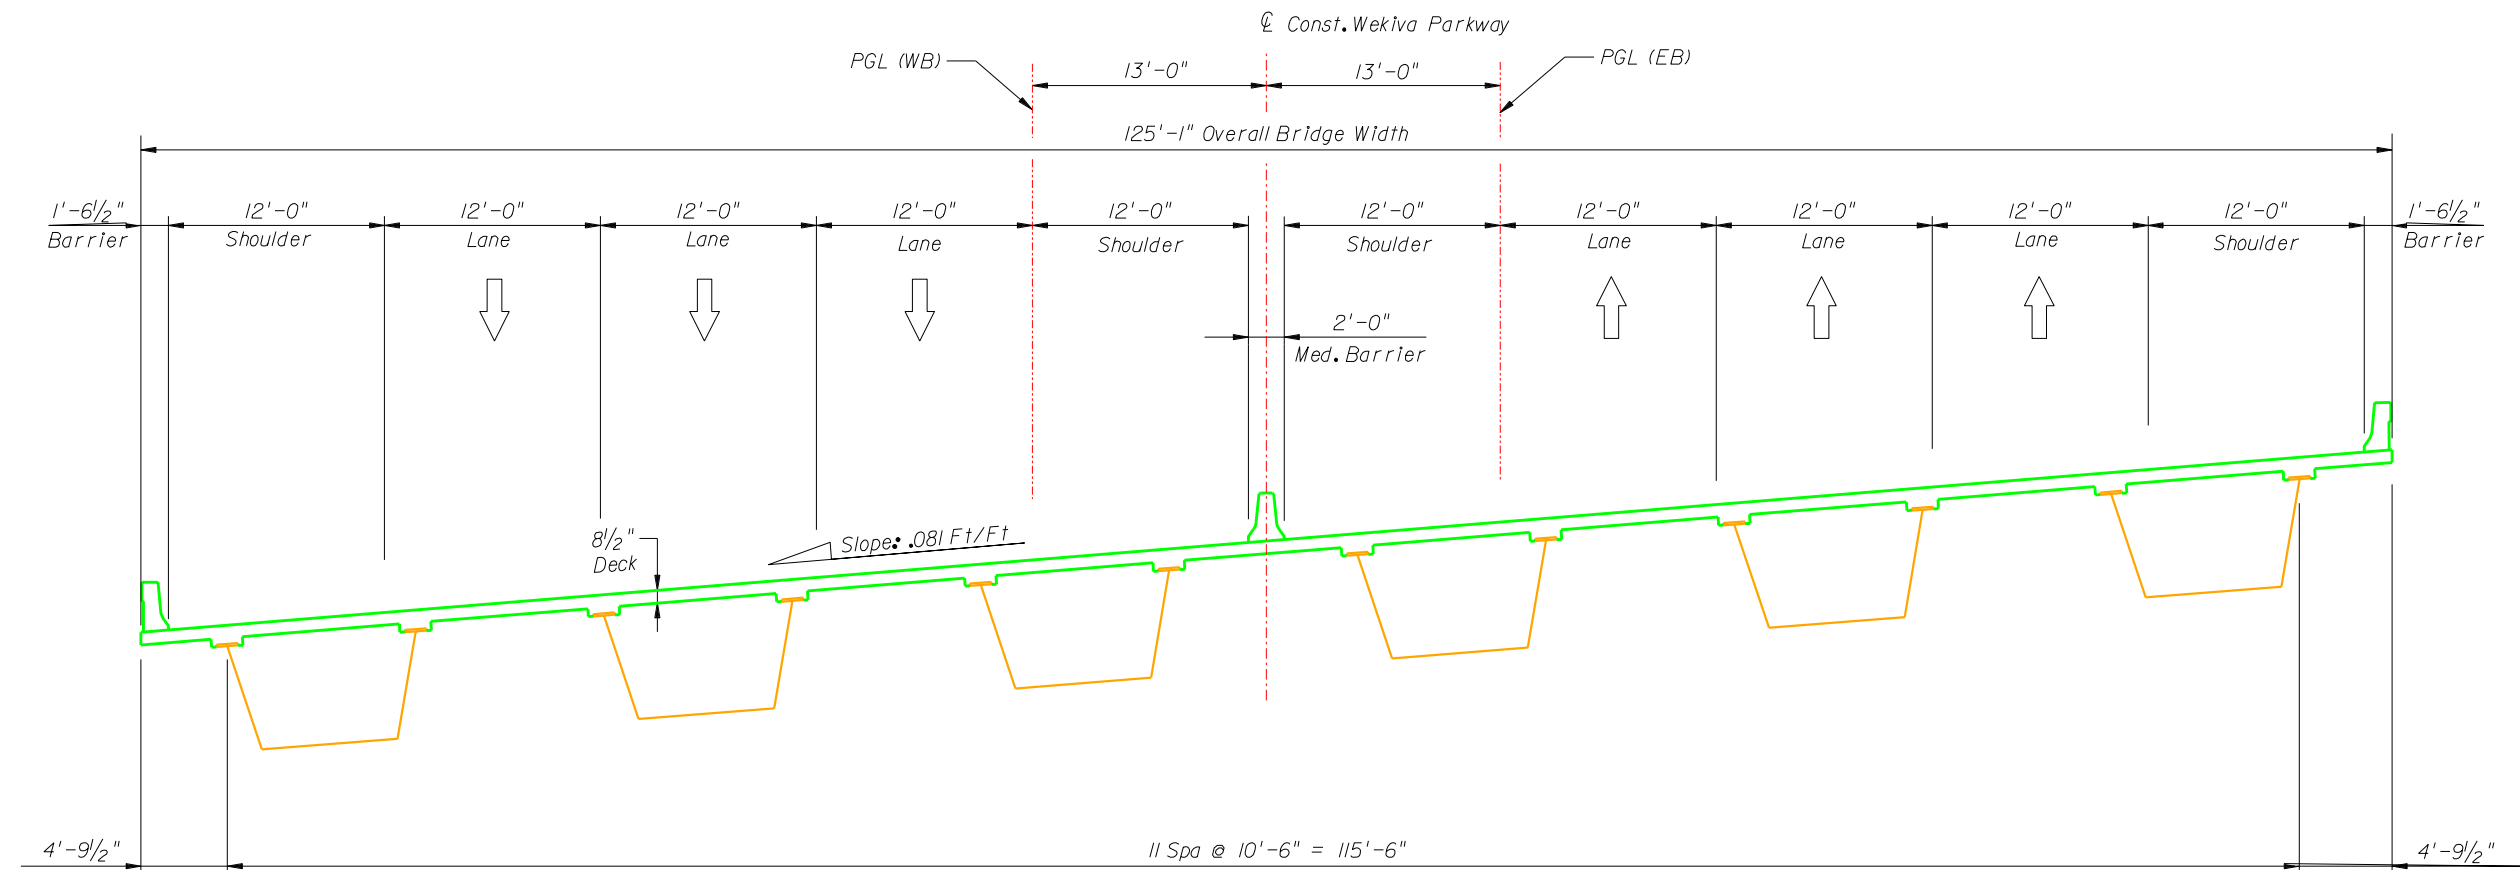

TYPICAL SECTION - 3 SPANS STEEL BOX GIRDERS

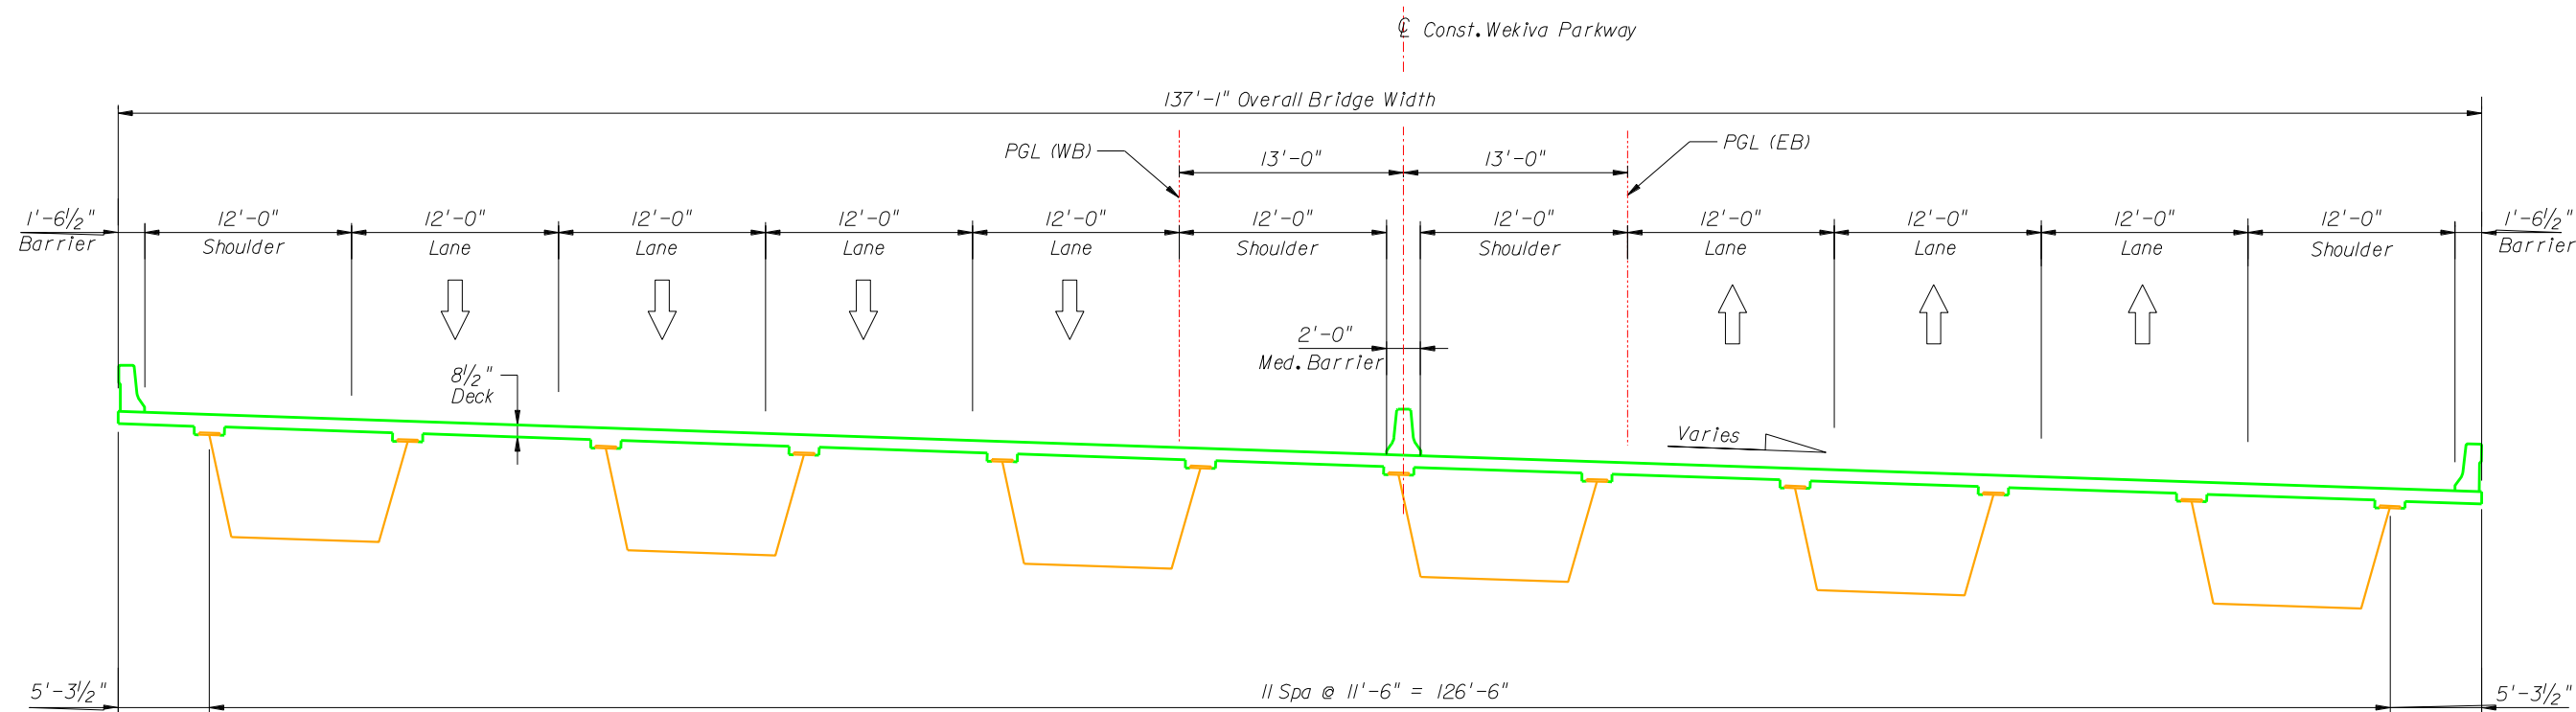


TYPICAL SECTION - 3 SPANS STEEL BOX GIRDERS

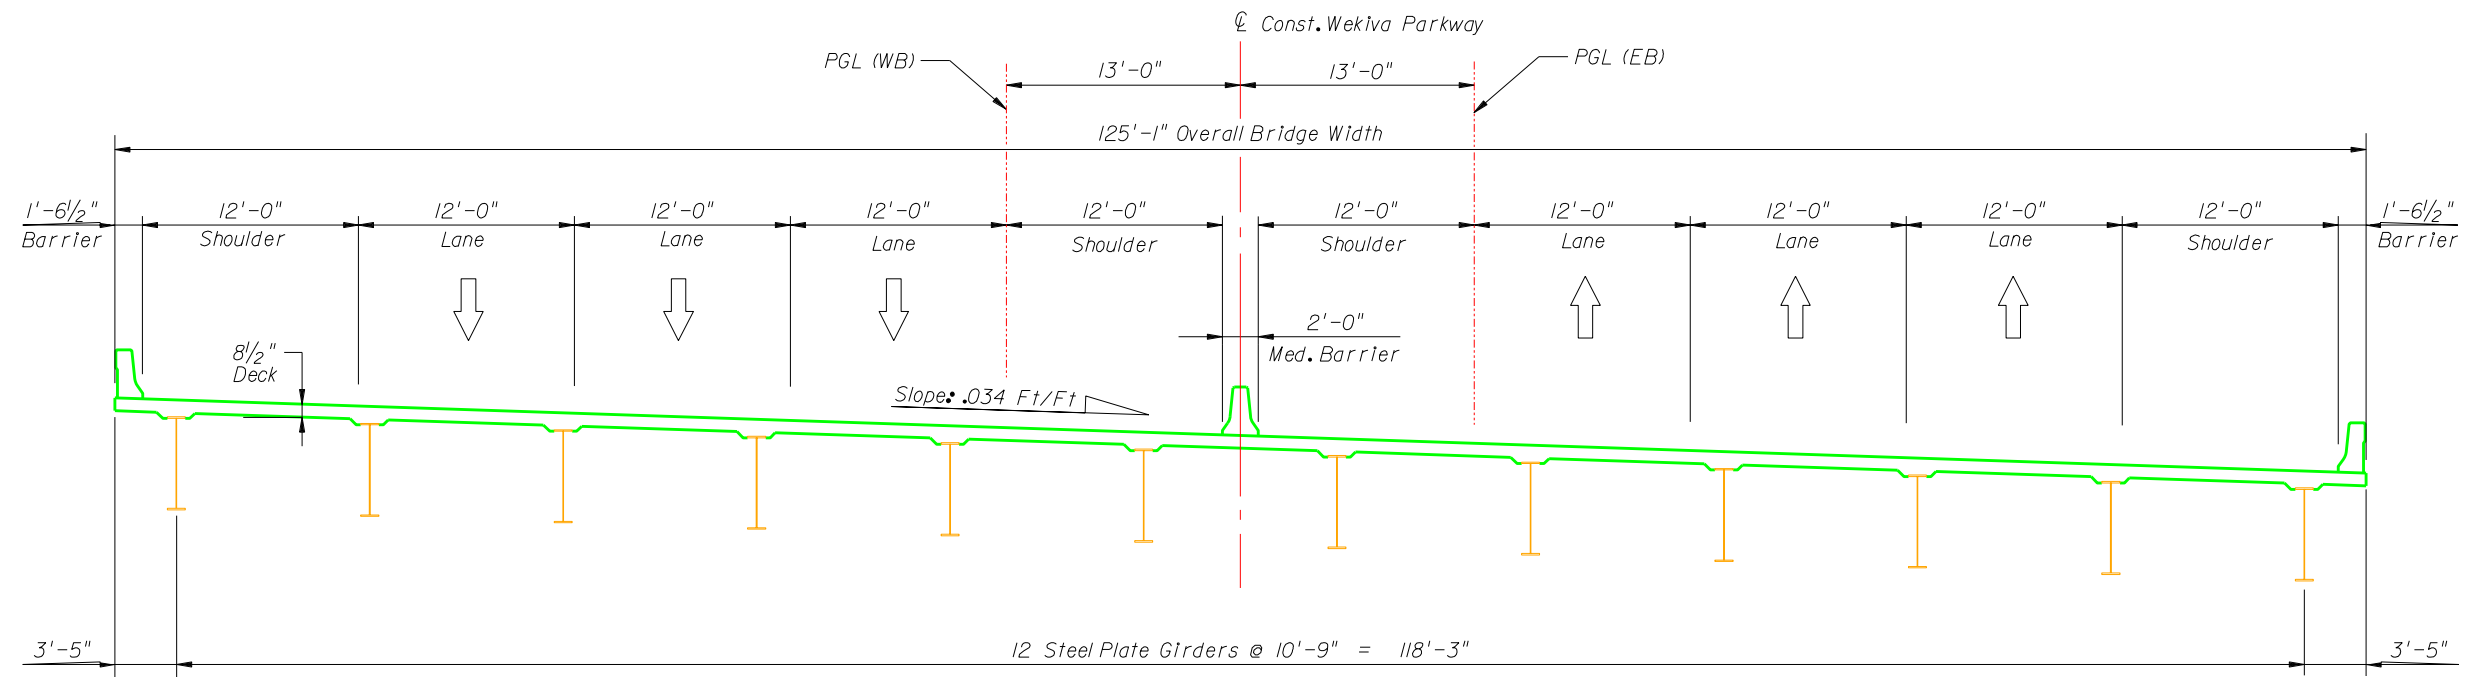


TYPICAL SECTION - 2 SPAN STEEL PLATE GIRDERS



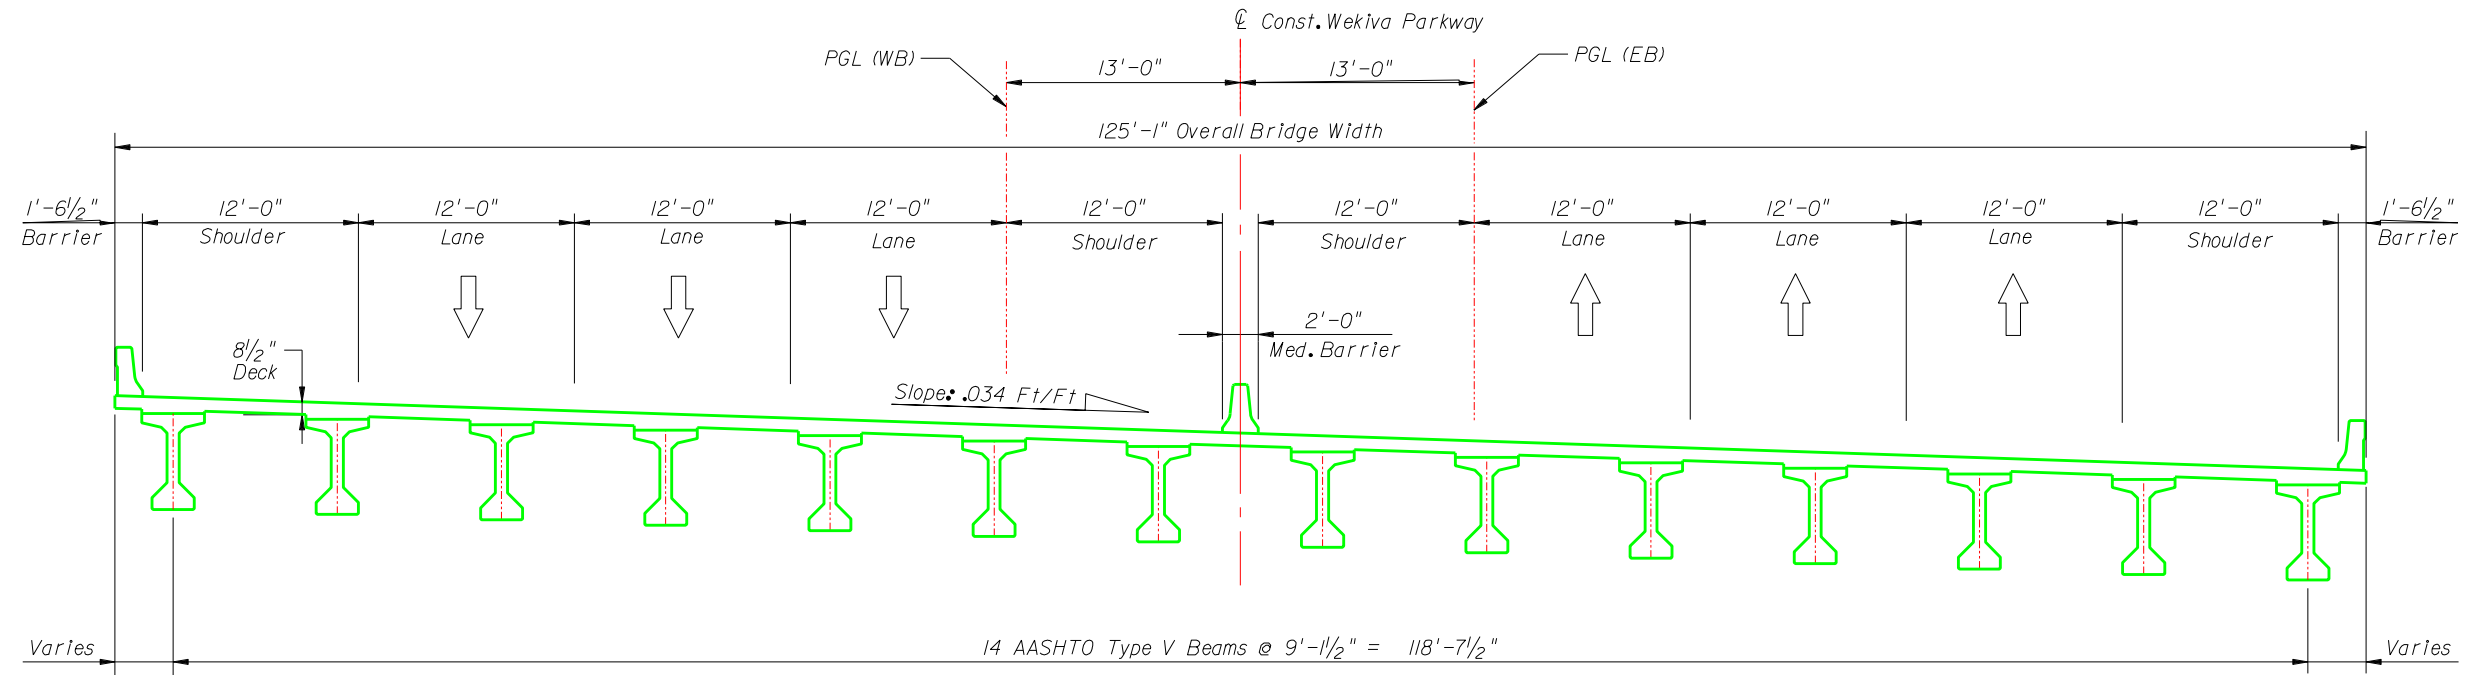

TYPICAL SECTION - 1 SPAN AASHTO BEAMS

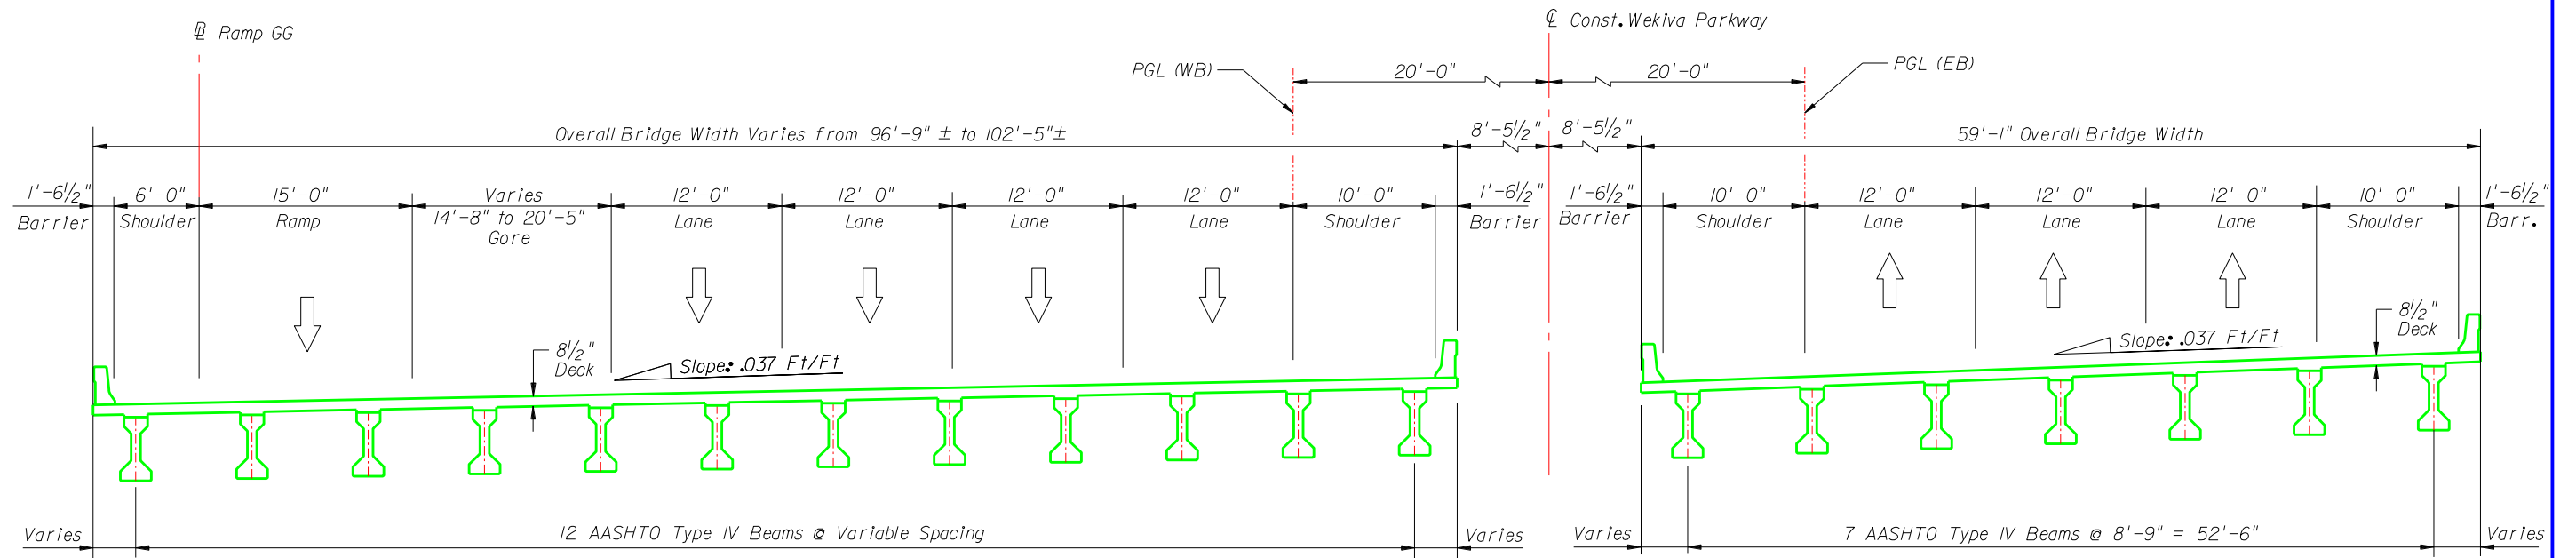


TYPICAL SECTION - 1 SPAN AASHTO BEAMS

24A & 24B

LEGEND

KEY MAP

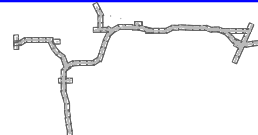


WEKIVA PARKWAY (SR 429)

TYPICAL BRIDGE SECTION
WEKIVA PARKWAY OVER WILSON ROAD

SHEET
NO.


S-32

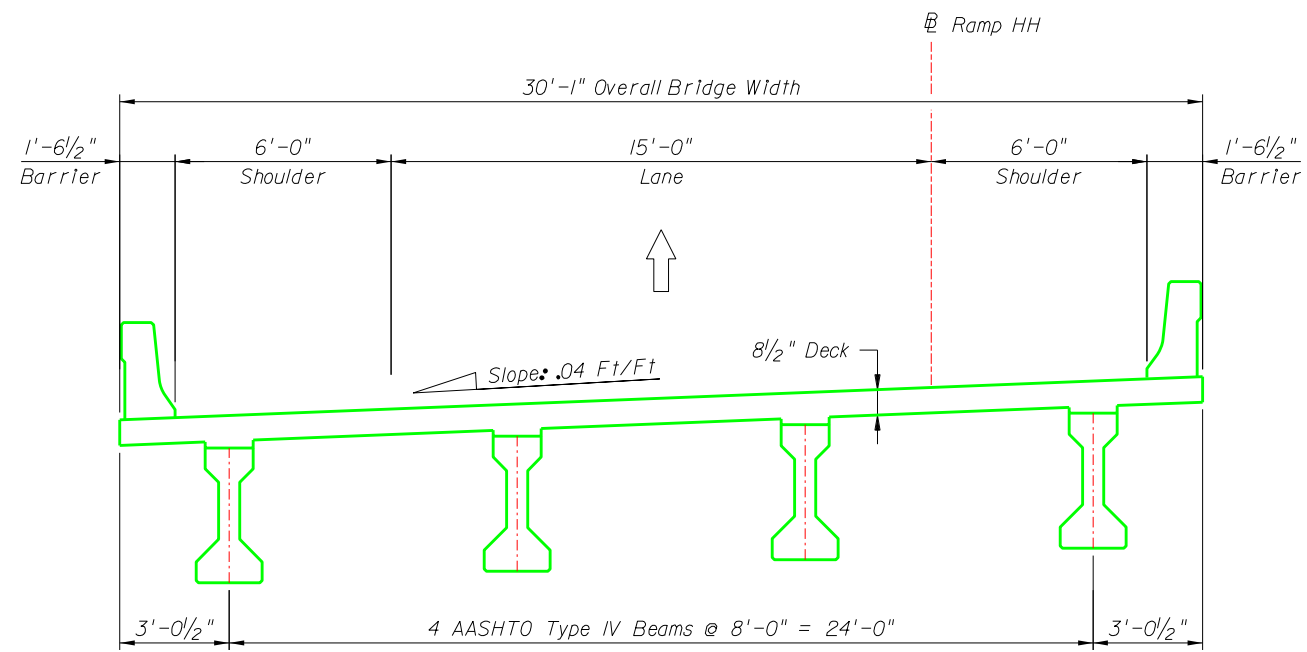


TYPICAL SECTION - 1 SPAN AASHTO BEAMS

24C


LEGEND	KEY MAP			WEKIVA PARKWAY (SR 429)	SHEET NO.
				TYPICAL BRIDGE SECTION RAMP HH OVER WILSON ROAD	S-33

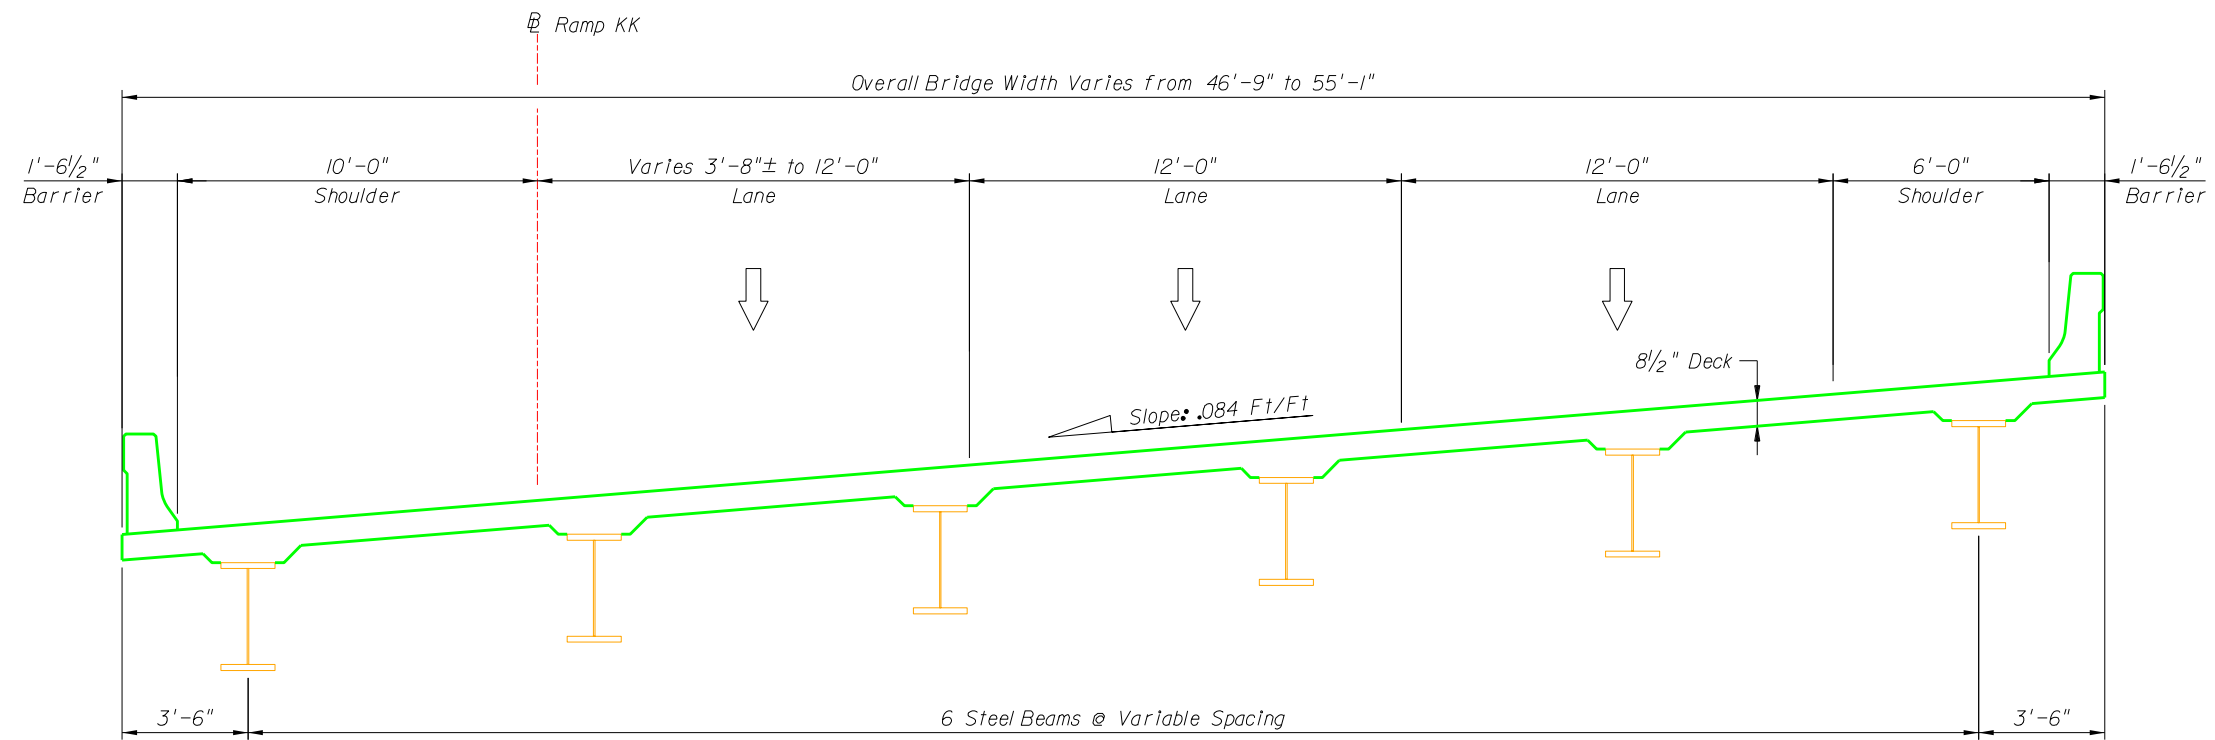

TYPICAL SECTION - 5 SPAN STEEL BEAMS

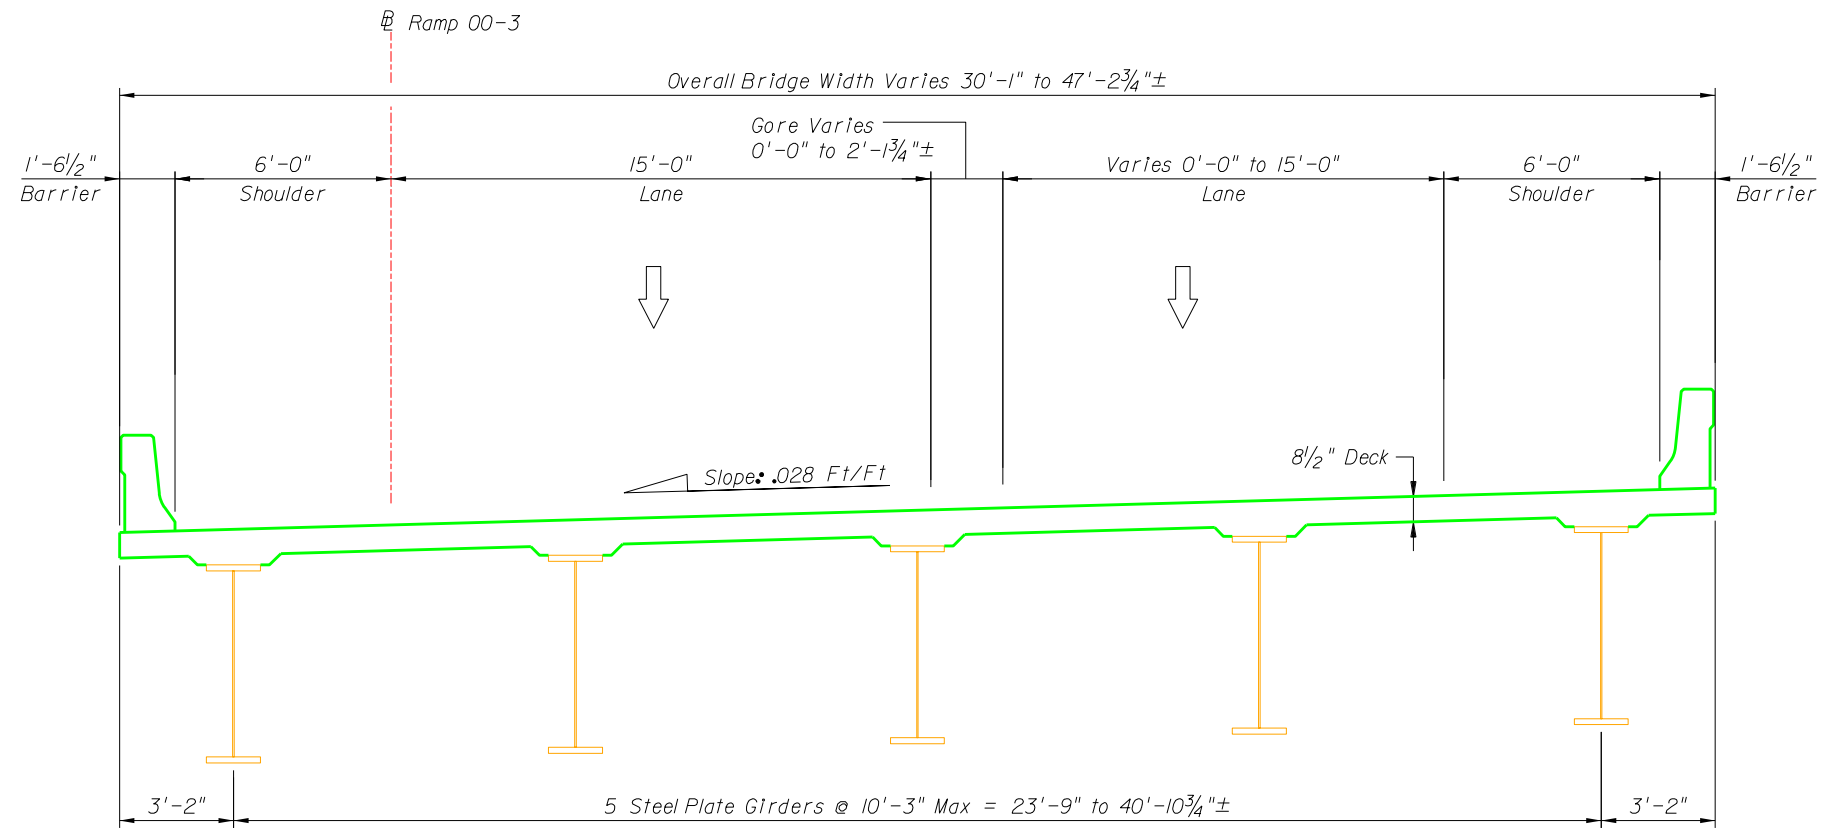



TYPICAL SECTION - 9 SPAN STEEL PLATE GIRDERS

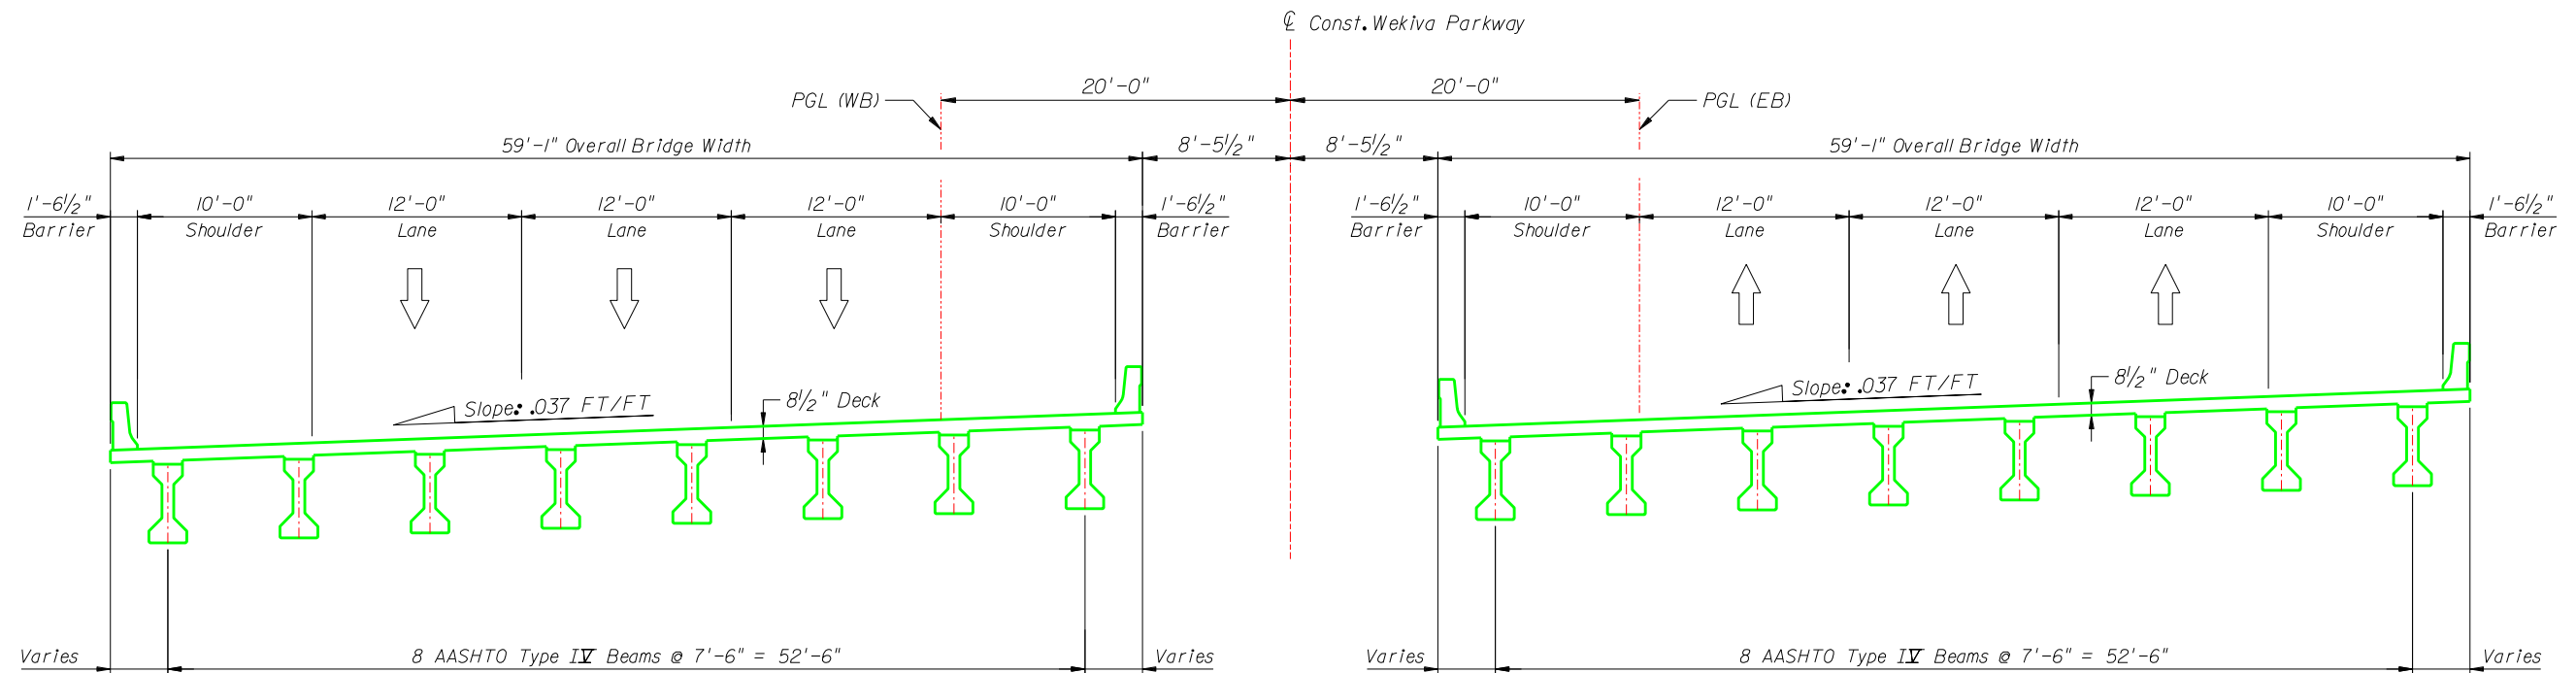


TYPICAL SECTION - II SPANS AASHTO BEAMS

27A & 27B

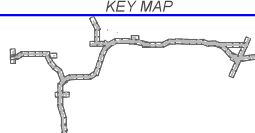
LEGEND	KEY MAP 		WEKIVA PARKWAY Project Development and Environment Study Orange, Lake & Seminole Counties	WEKIVA PARKWAY (SR 429) TYPICAL BRIDGE SECTION WEKIVA PARKWAY OVER INT'L PARKWAY & LAKE STEN	SHEET NO. S-36
---------------	---	---	---	--	------------------------------

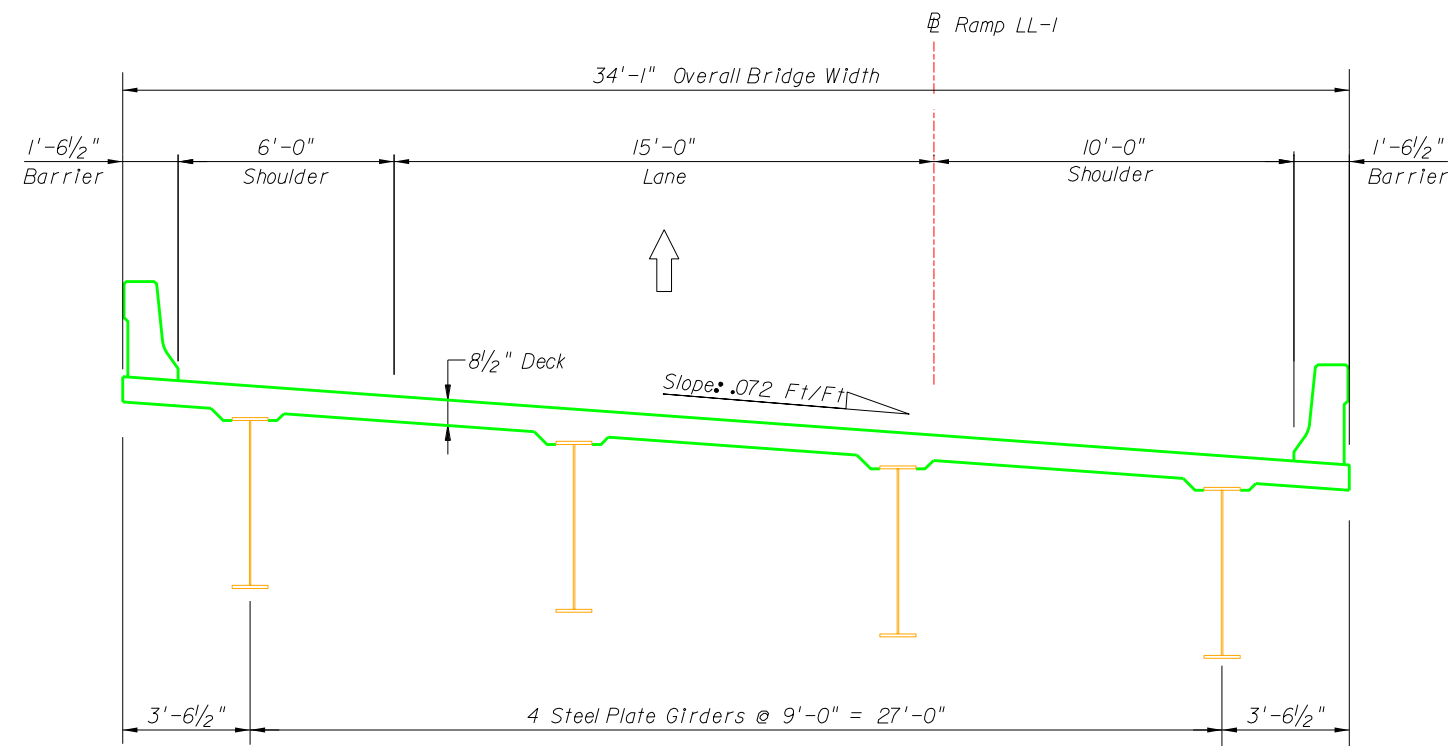


TYPICAL SECTION - 3 SPAN STEEL GIRDERS

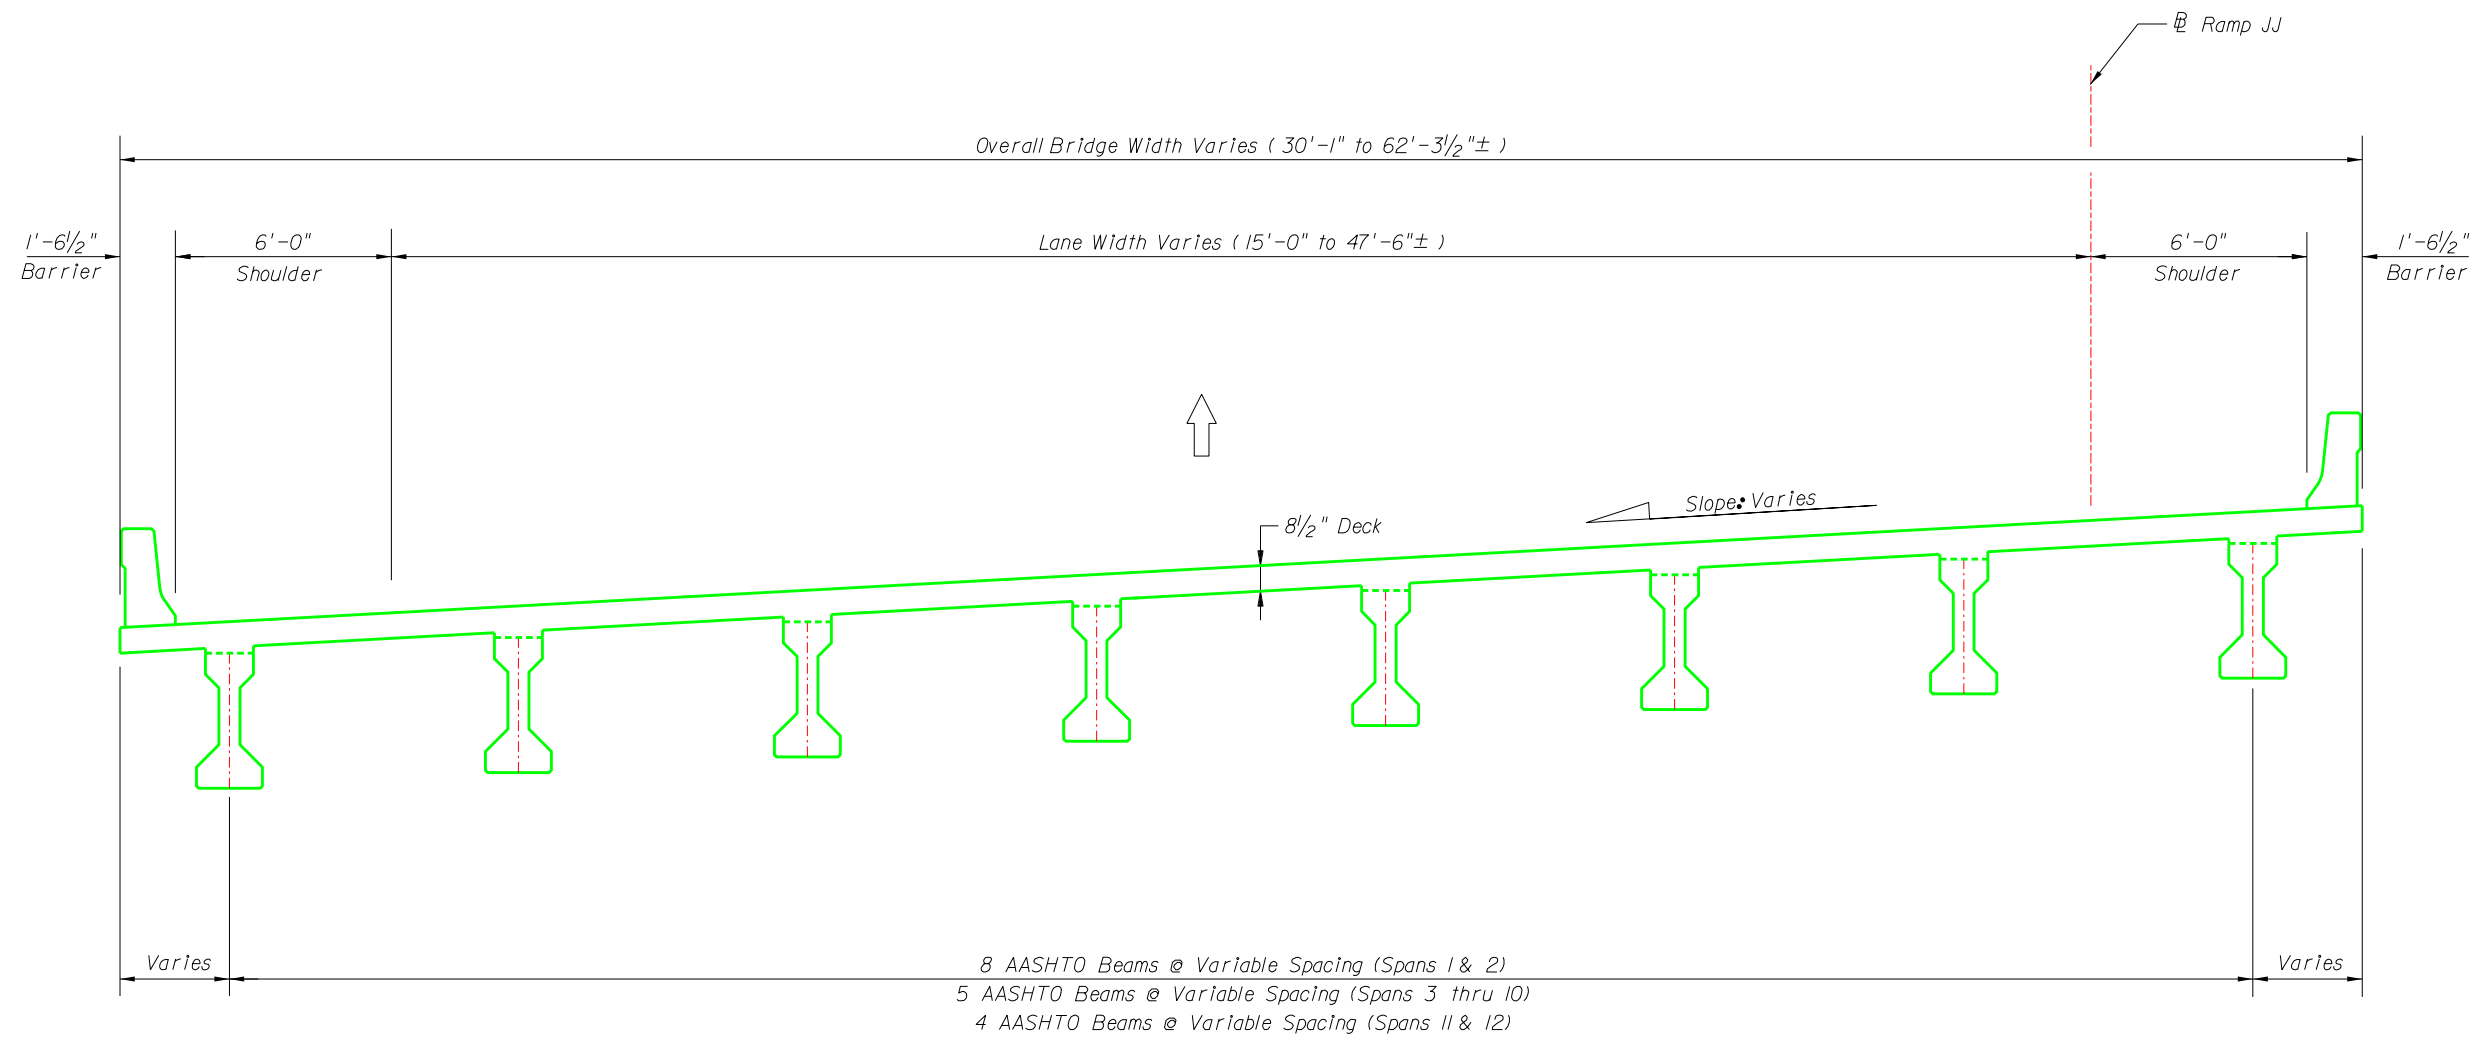


TYPICAL SECTION - 12 SPANS AASHTO TYPE III BEAMS

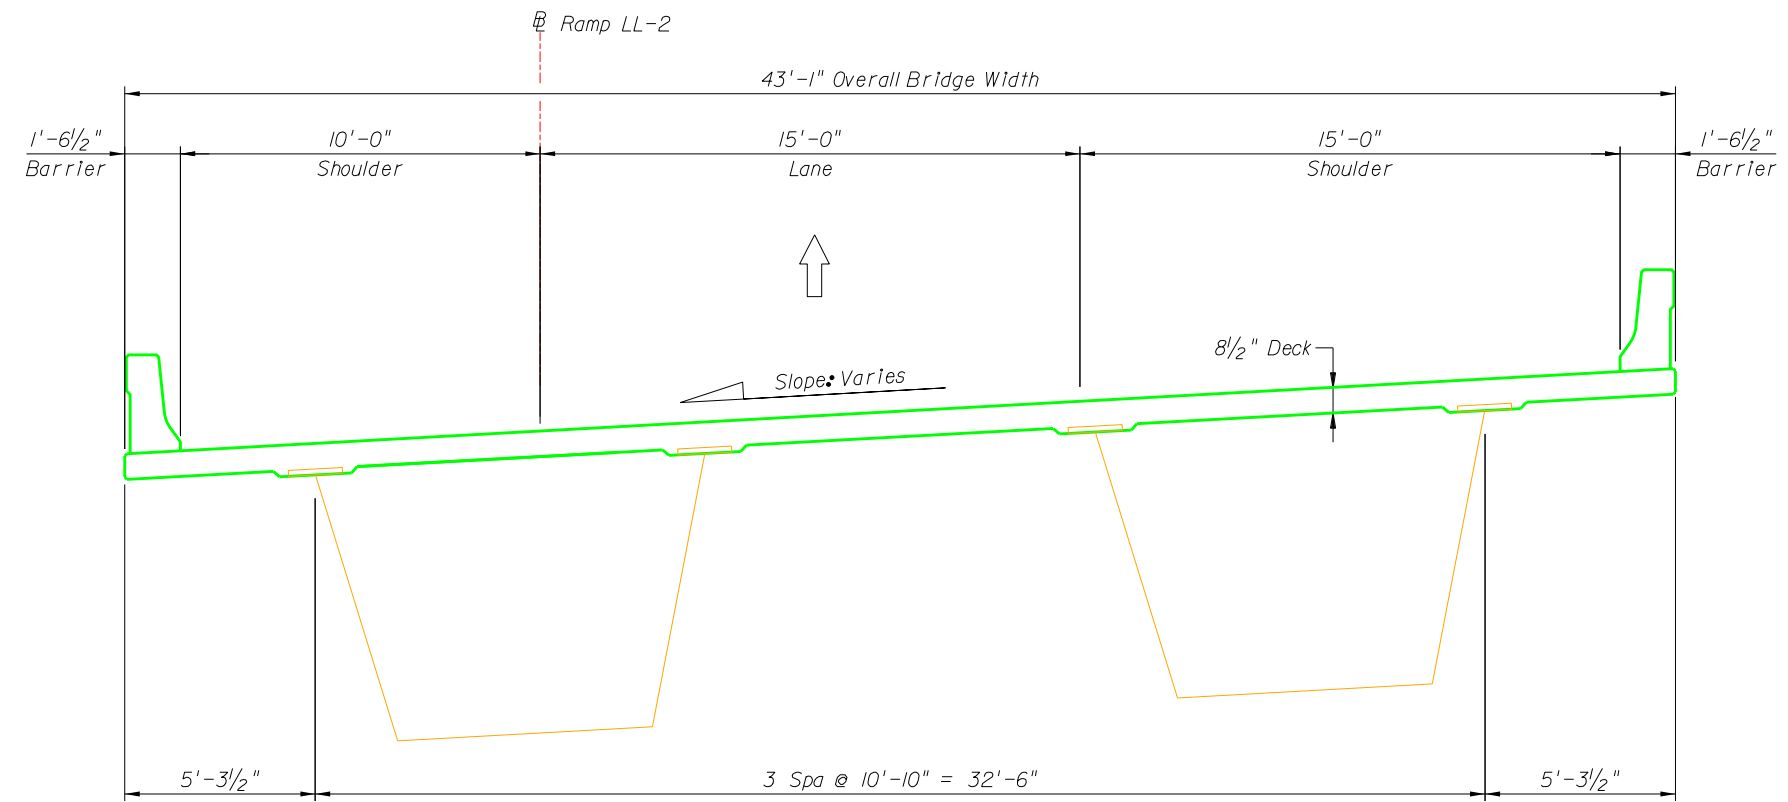


TYPICAL SECTION - 24 SPANS STEEL BOX GIRDERS

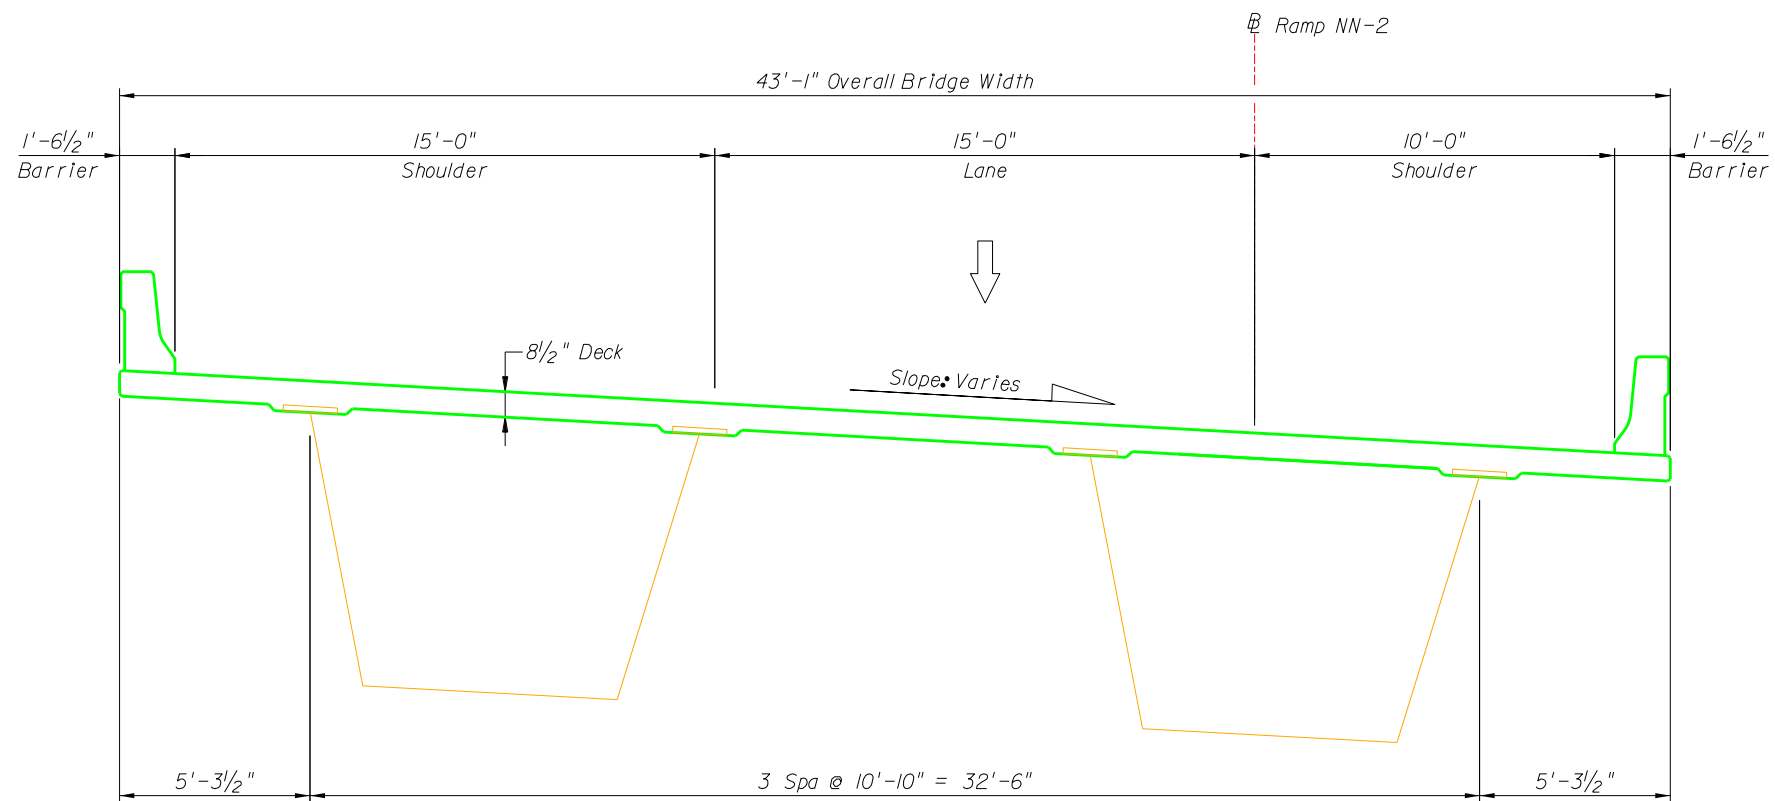

TYPICAL SECTION - 21 SPANS STEEL BOX GIRDERS

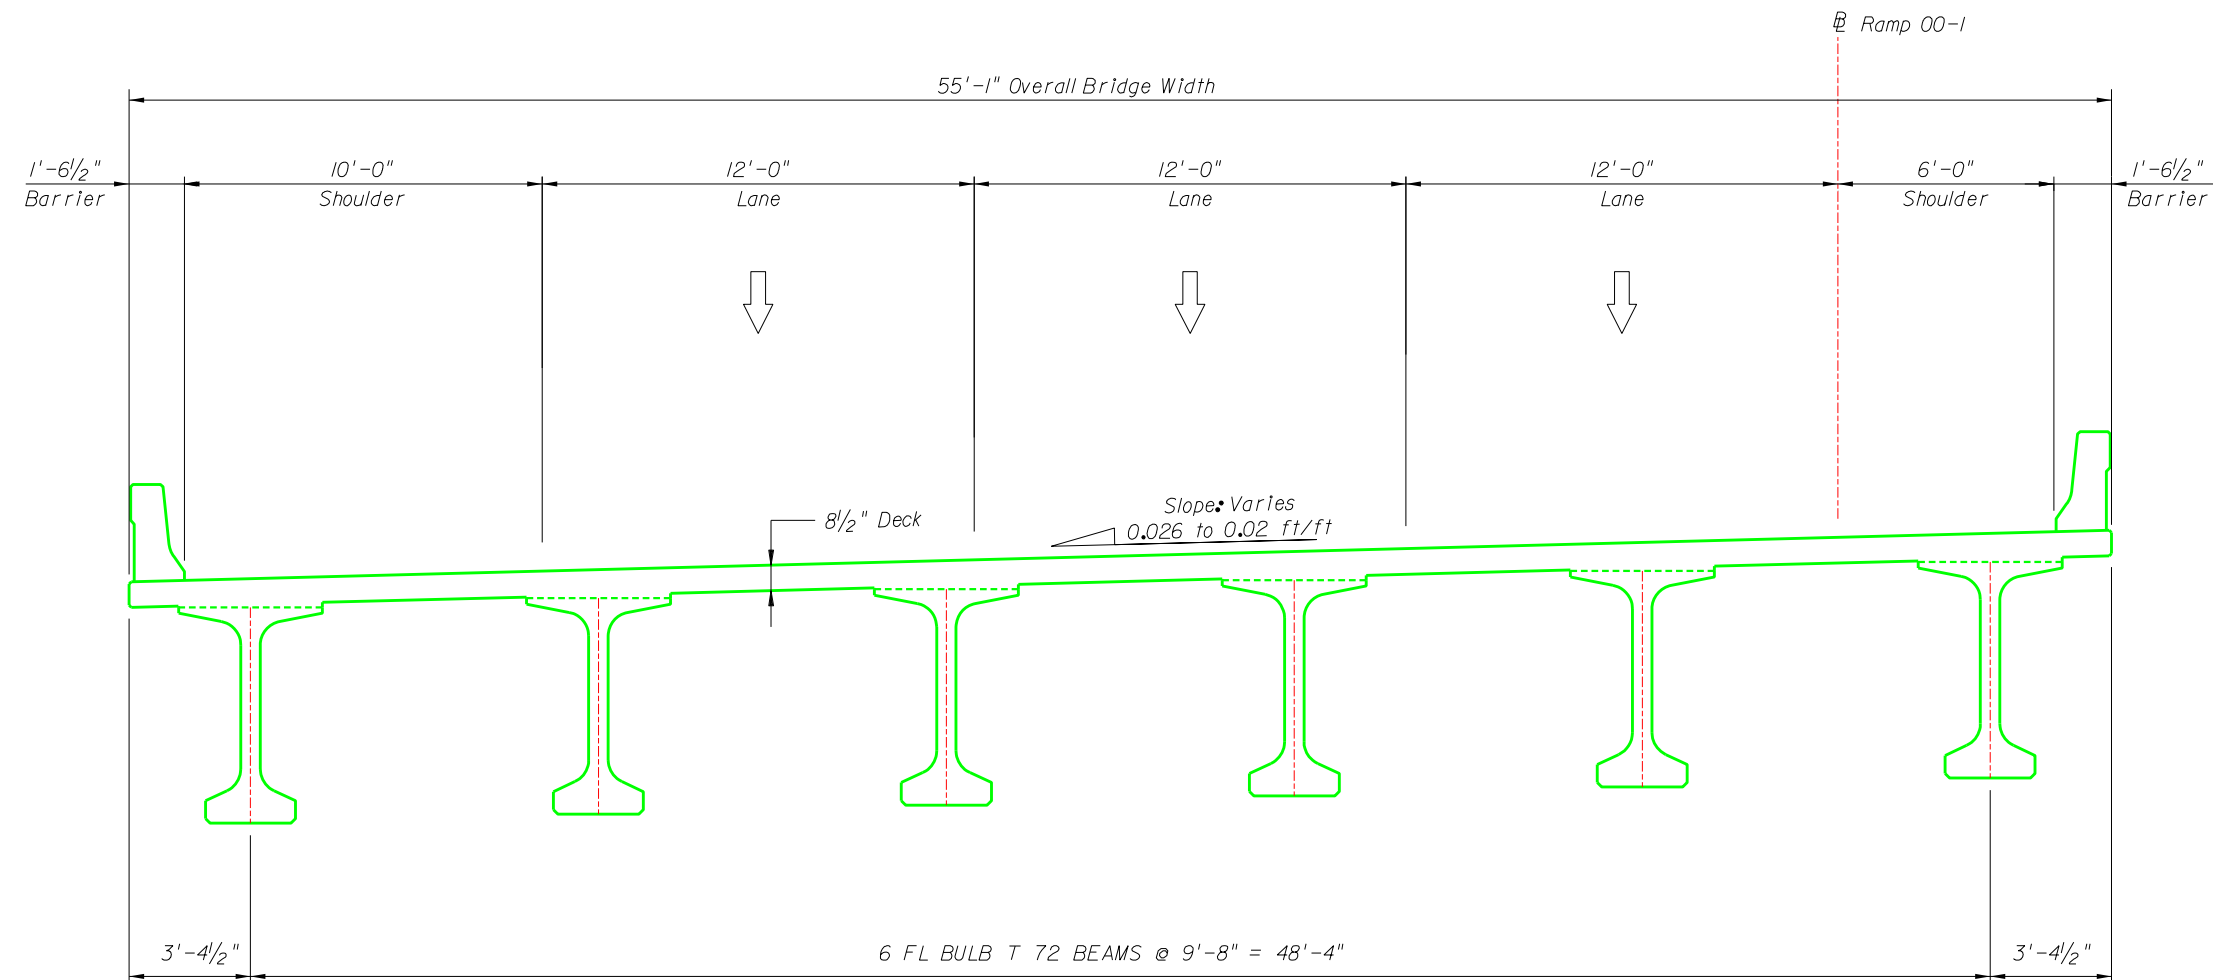


TYPICAL SECTION - 4 SPAN AASHTO BEAMS

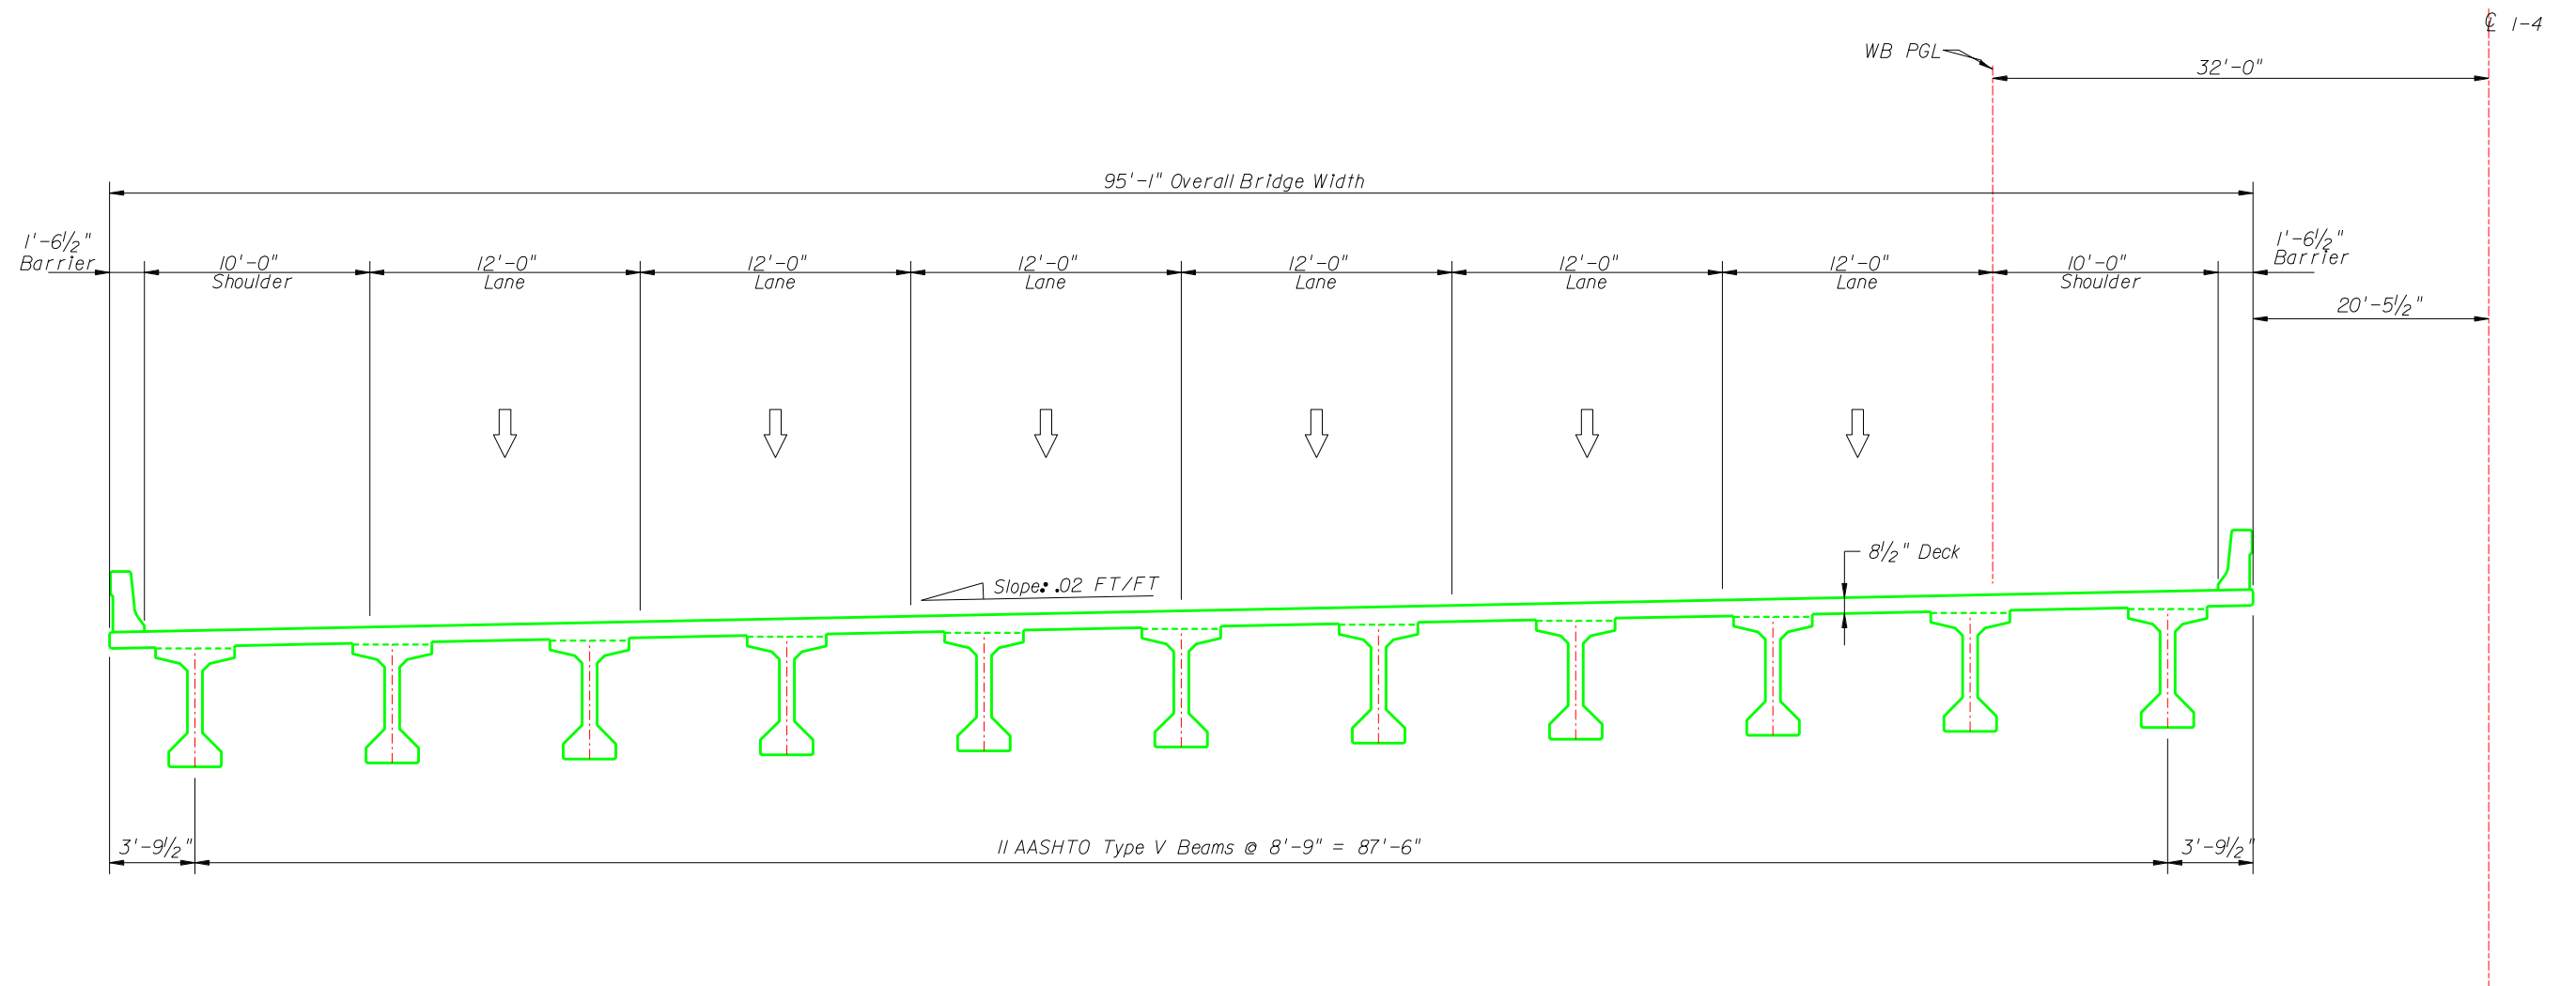

TYPICAL SECTION - 4 SPANS AASHTO BEAMS


33A

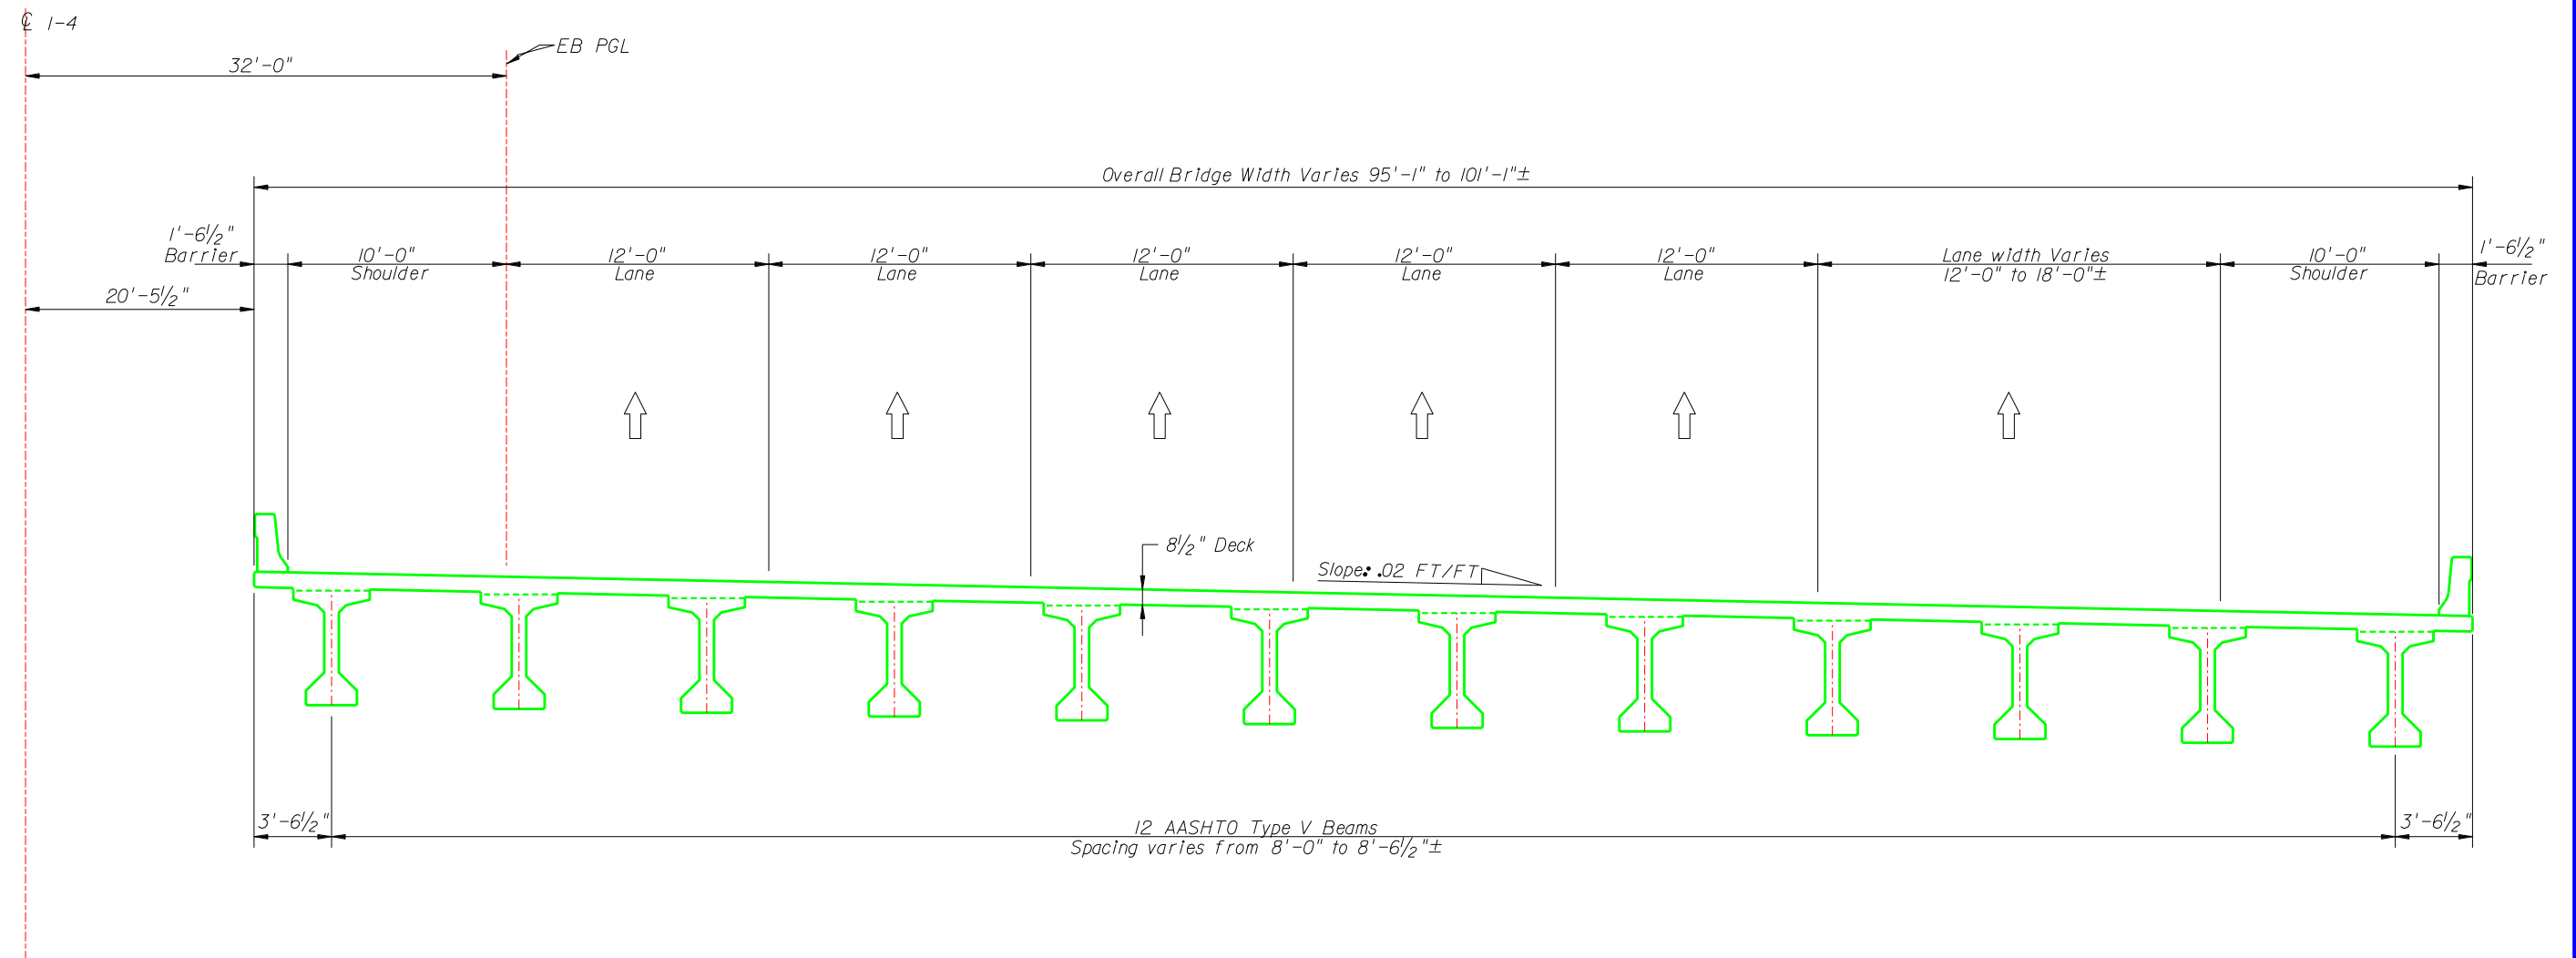

TYPICAL SECTION - 4 SPANS AASHTO BEAMS

33B

LEGEND	KEY MAP			WEKIVA PARKWAY (SR 429)	SHEET NO.
				TYPICAL BRIDGE SECTION EASTBOUND I-4 OVER WEKIVA PARKWAY	S-43

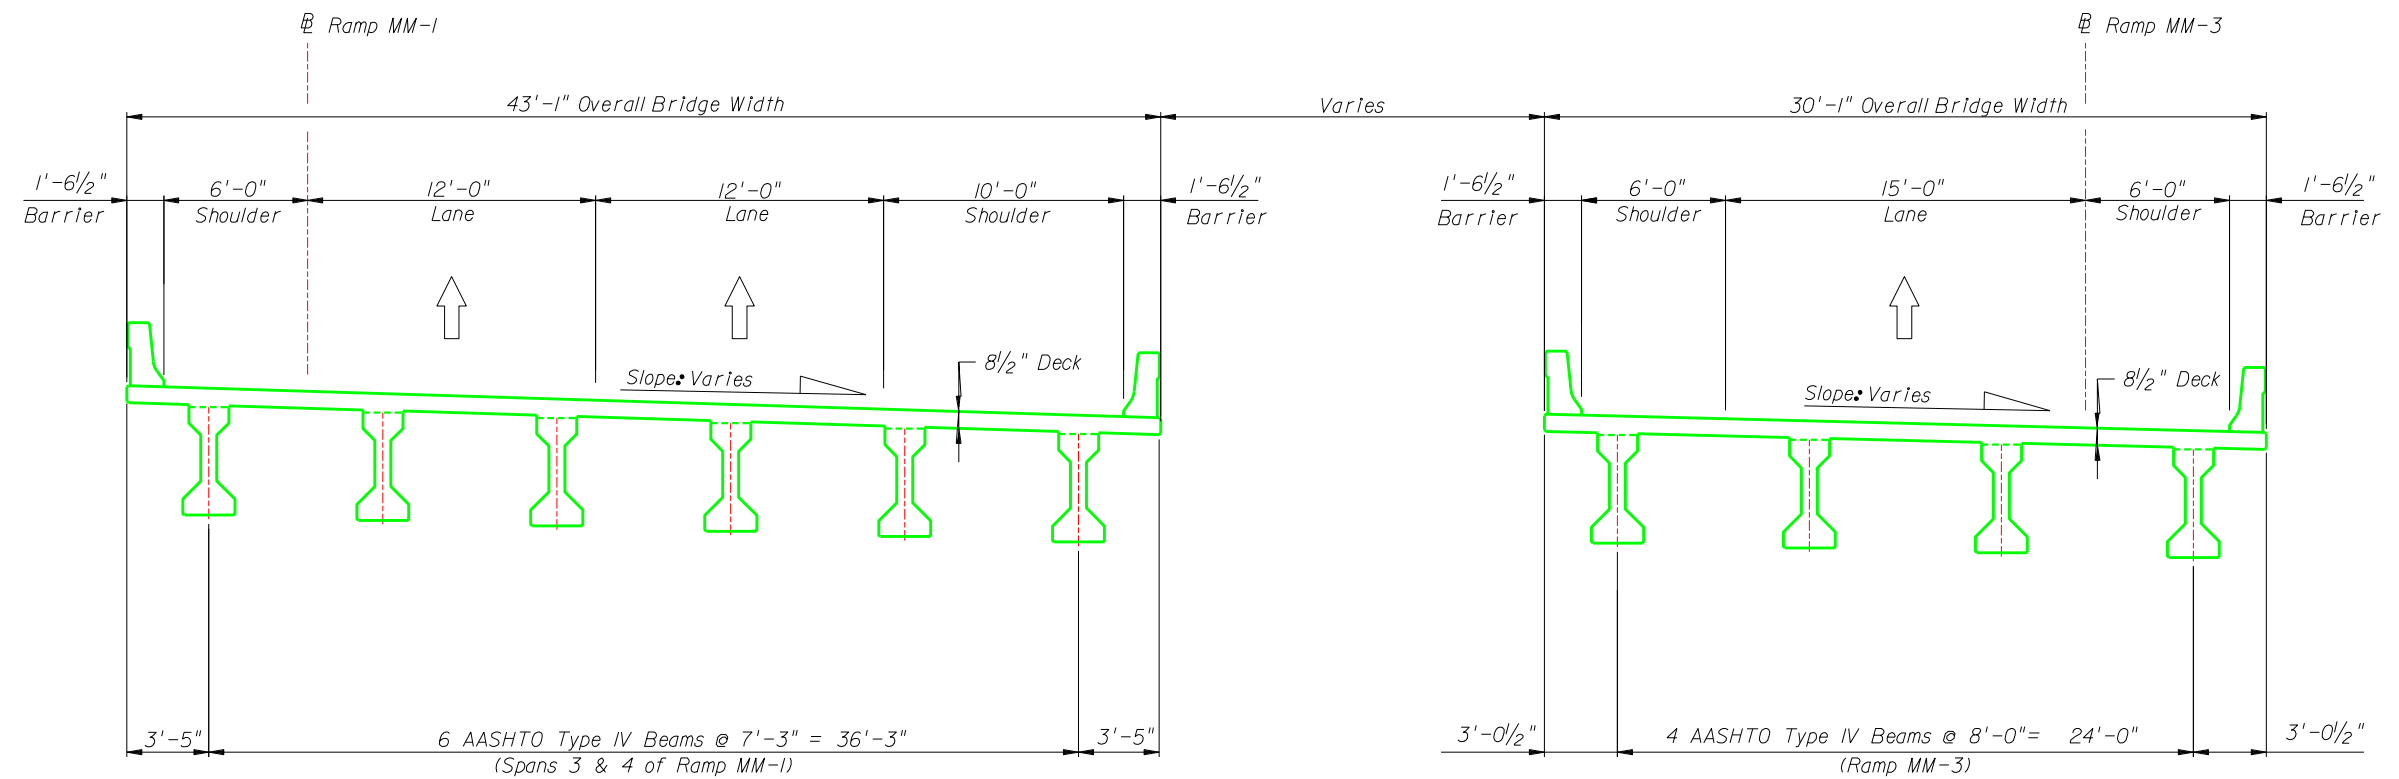


NOTES:

1. Framing for Spans 1 & 2 of Ramp MM-1 (not shown) shall be 10-AASHTO Type V Beams @ Variable spacing.
2. Overall Bridge Width Varies to 43'-1" to 45'-5 1/2" ± in Span 3.


TYPICAL SECTION

4 SPANS AASHTO TYPE IV & V BEAMS (RAMP MM-1)
 2 SPANS AASHTO TYPE IV BEAMS (RAMP MM-3)

34A & 34B

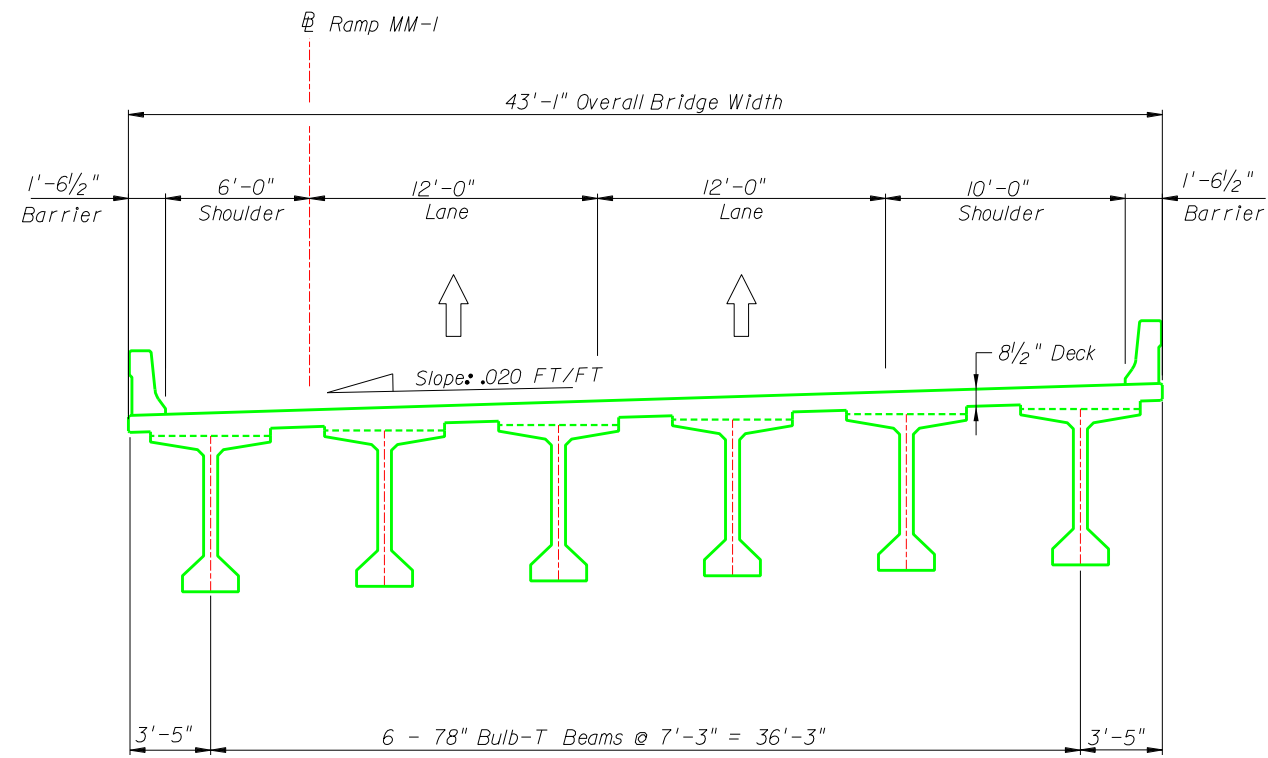


TYPICAL SECTION - 1 SPAN FDOT 78" BULB-T BEAMS

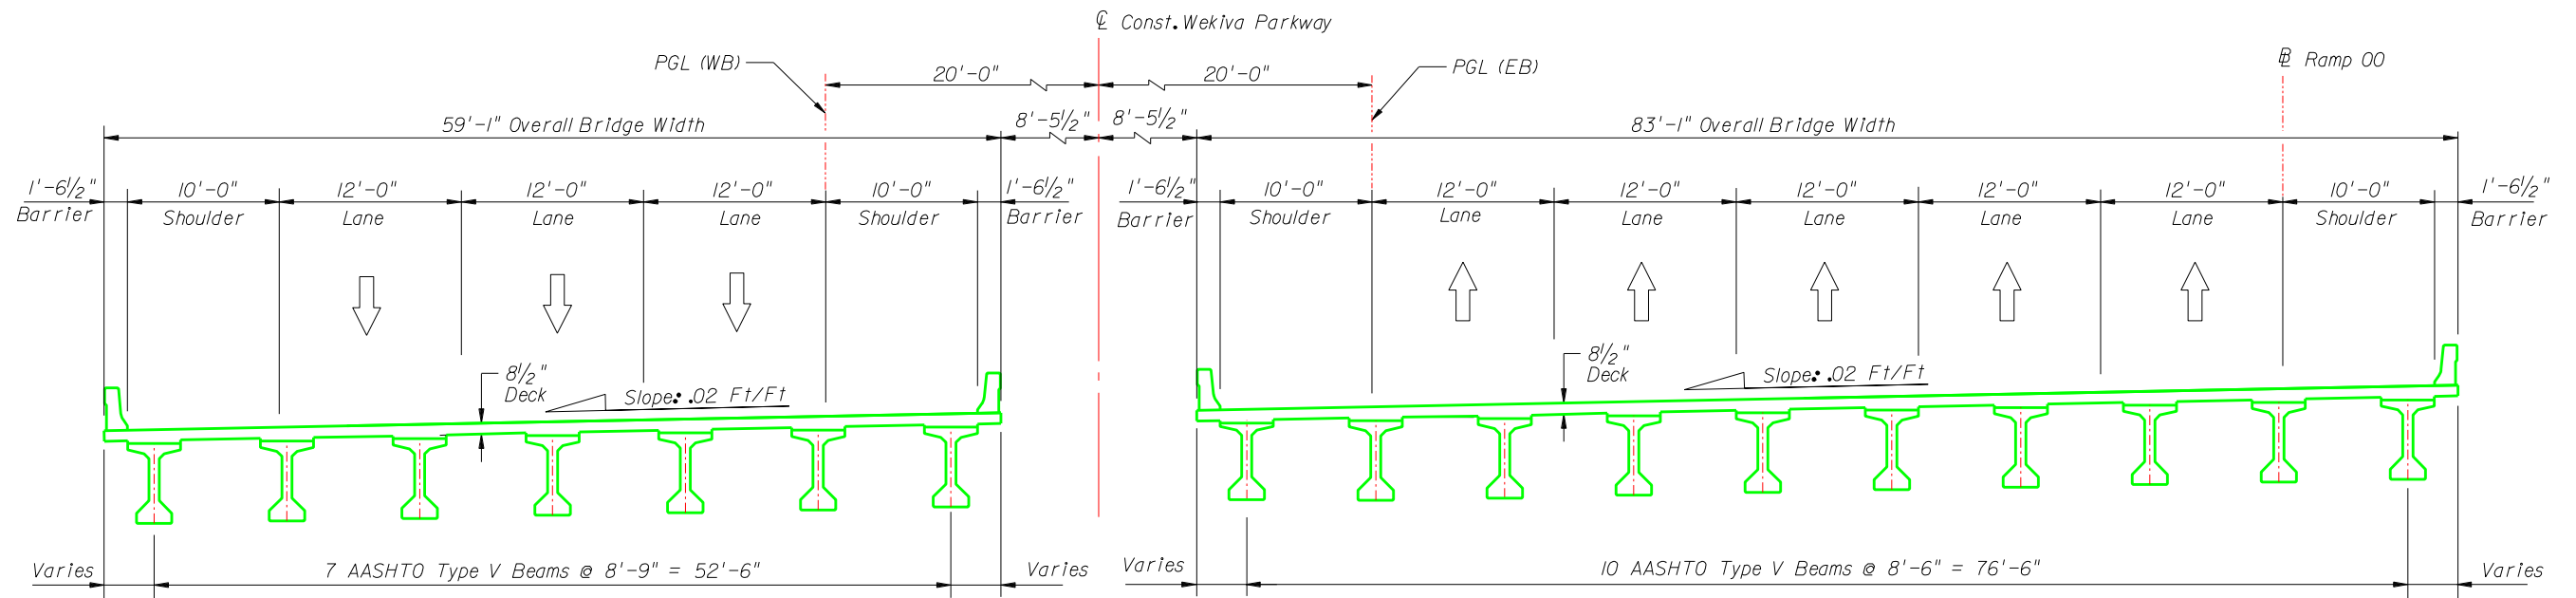


TYPICAL SECTION - 1 SPAN AASHTO BEAMS


36A & 36B

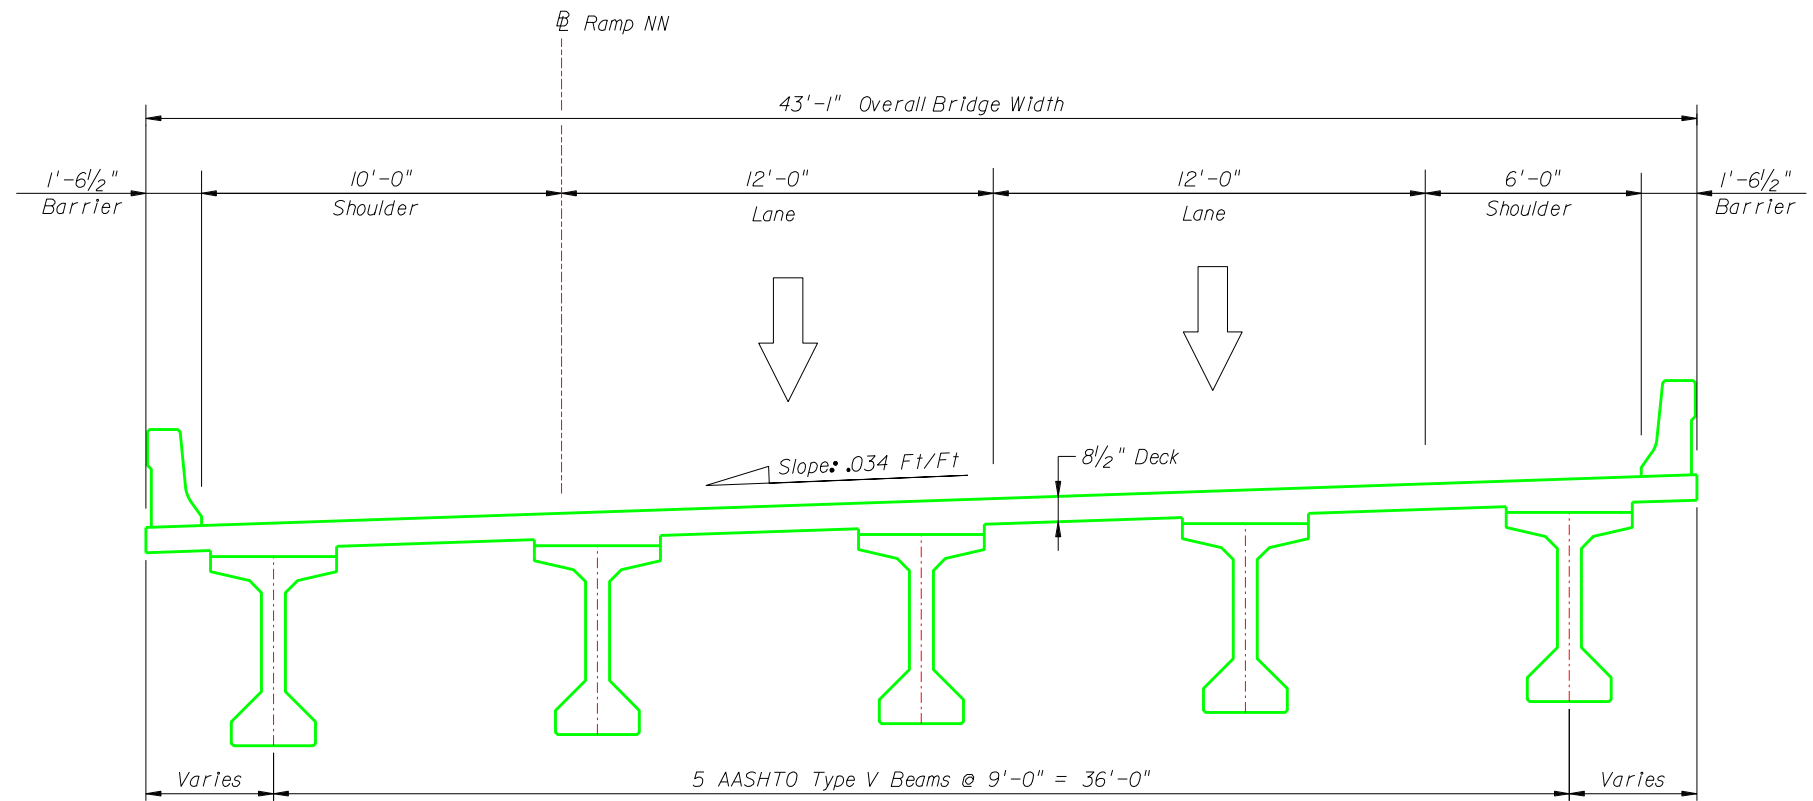

TYPICAL SECTION - 1 SPAN AASHTO BEAMS

36C

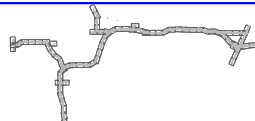LEGEND	KEY MAP			WEKIVA PARKWAY (SR 429)	SHEET NO.
				TYPICAL BRIDGE SECTION RAMP NN-1 OVER TOWNE CENTER BOULEVARD	S-47

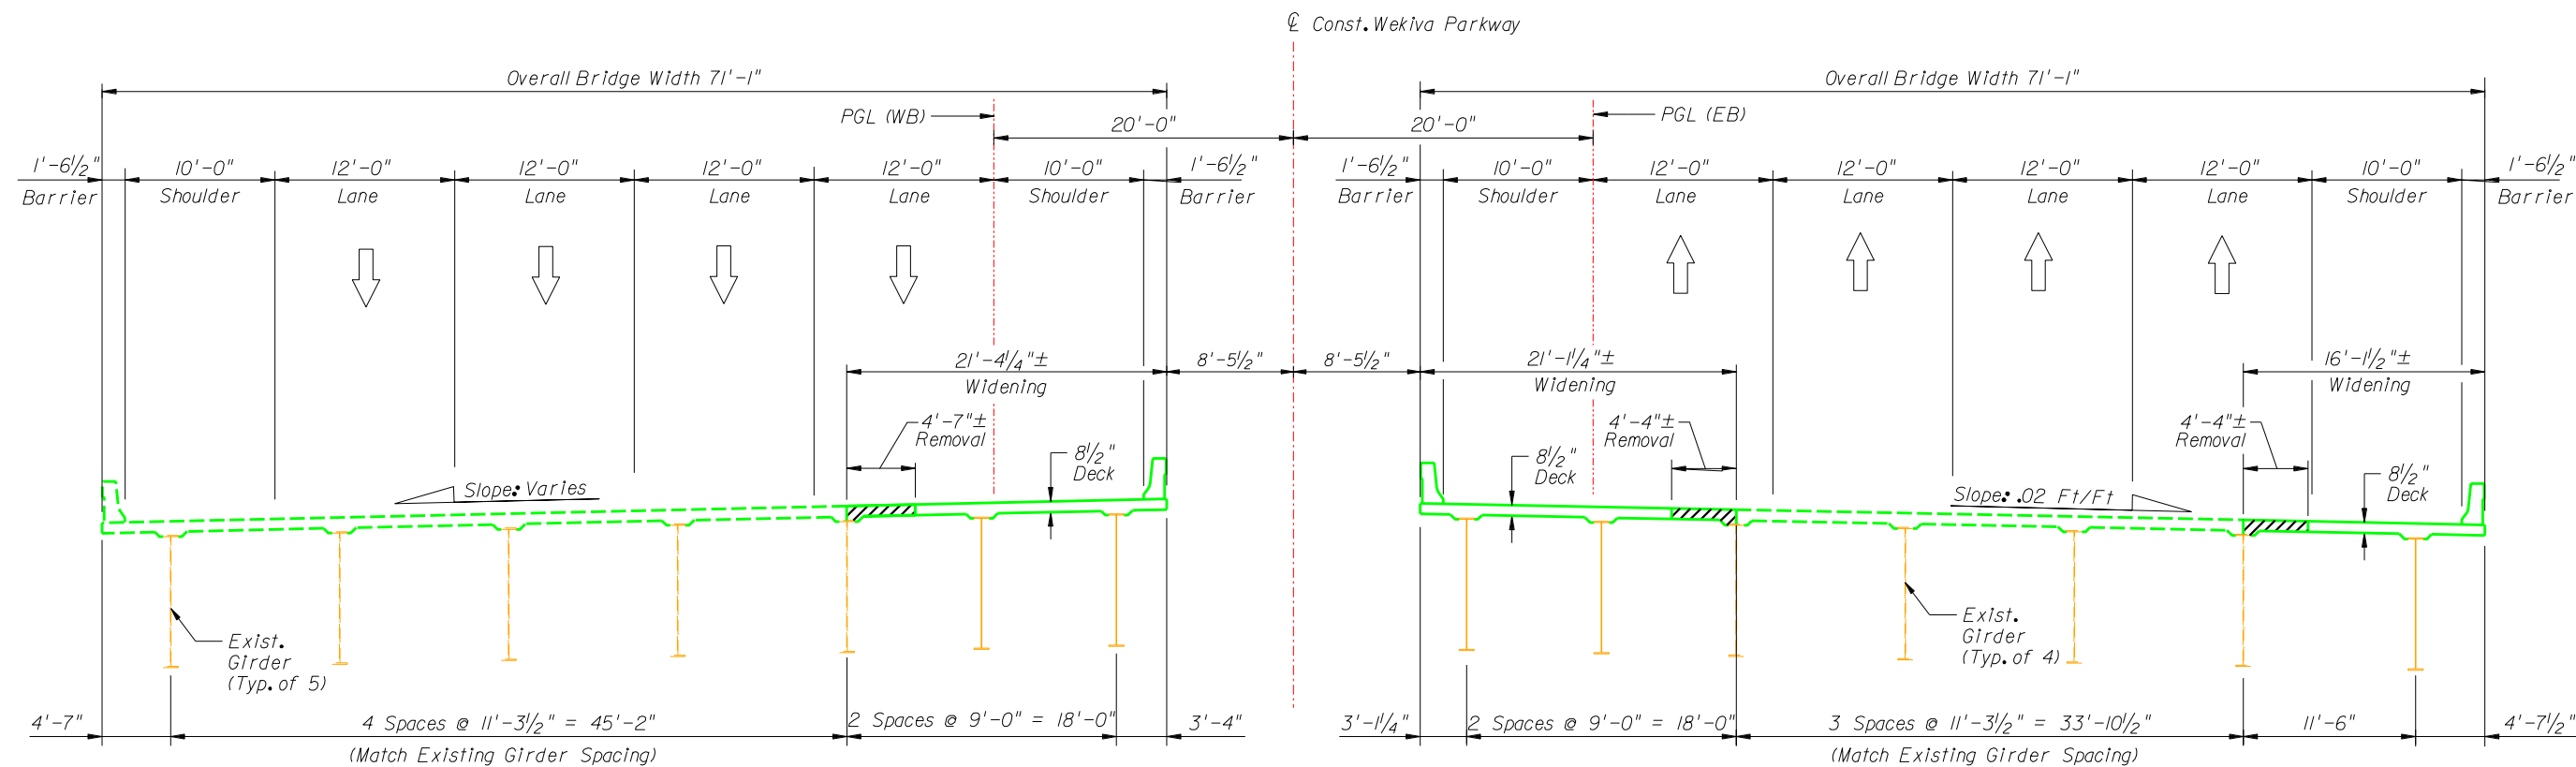

Note: For Details of Existing Bridges, Refer to Existing Plans.

TYPICAL SECTION - 1 SPAN STEEL PLATE GIRDERS

37A & 37B

LEGEND

KEY MAP




WEKIVA PARKWAY (SR 429)

TYPICAL BRIDGE SECTION
SR 417 OVER RINEHART ROAD



SHEET
NO.

S-48

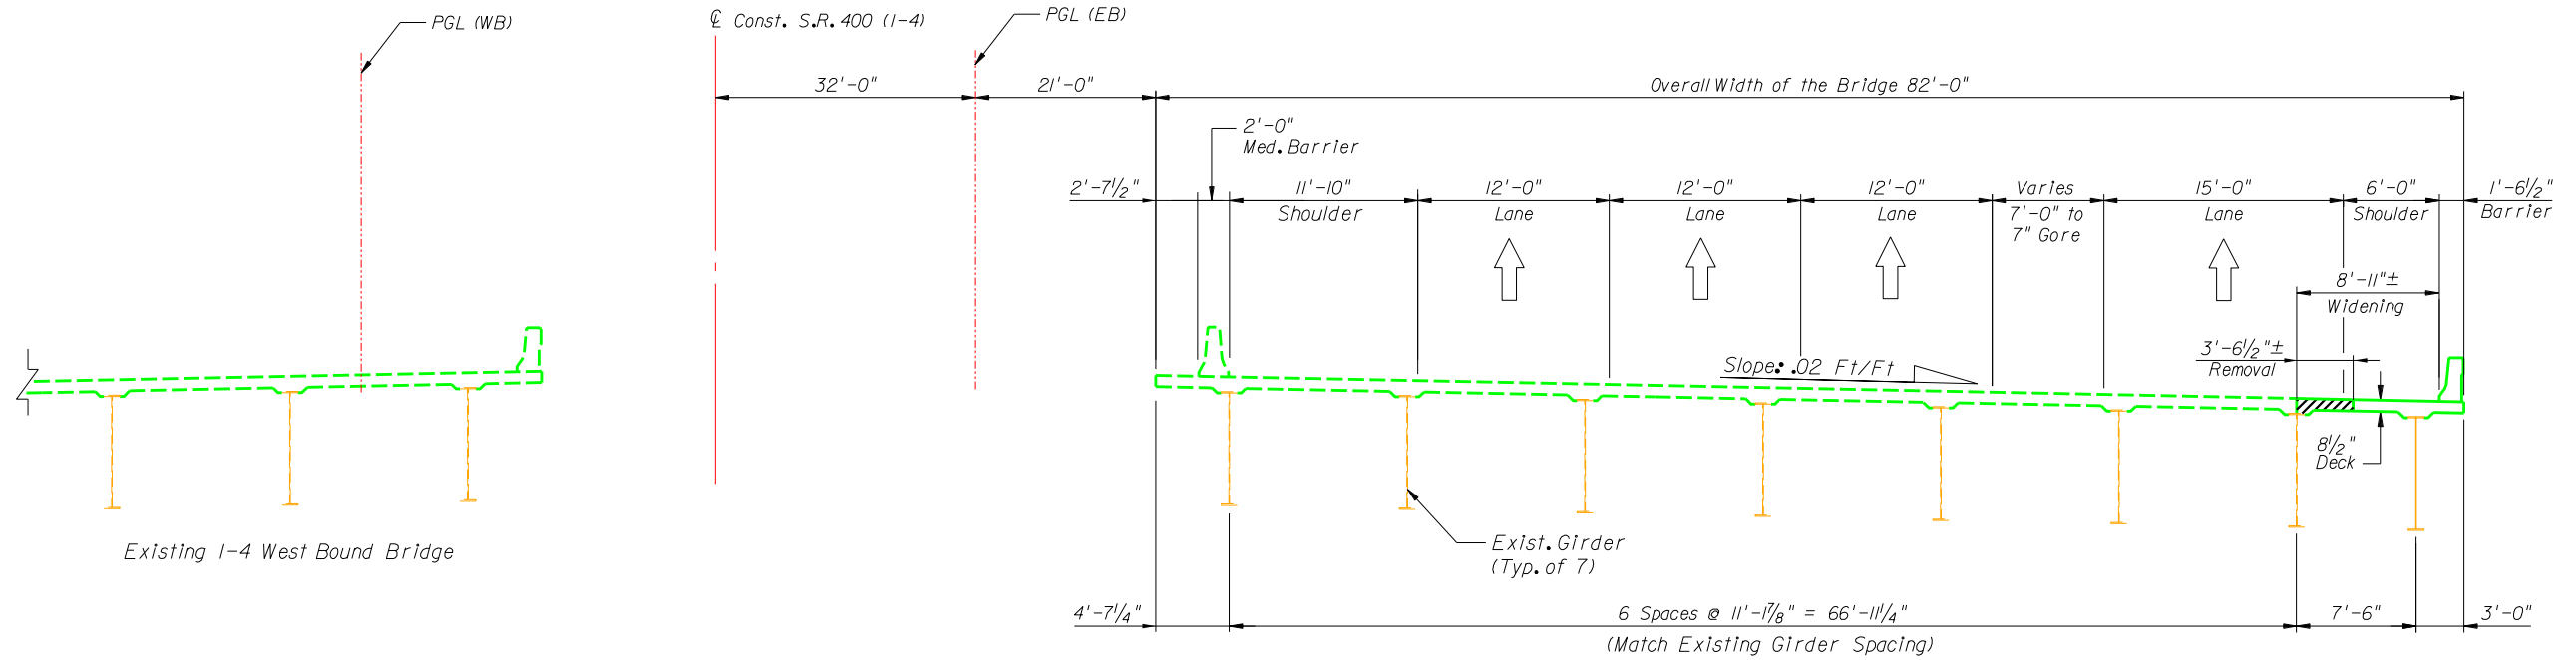


Note: For Details on Existing Bridge Please Refer to Existing Plans


TYPICAL SECTION - 1 SPAN STEEL PLATE GIRDERS

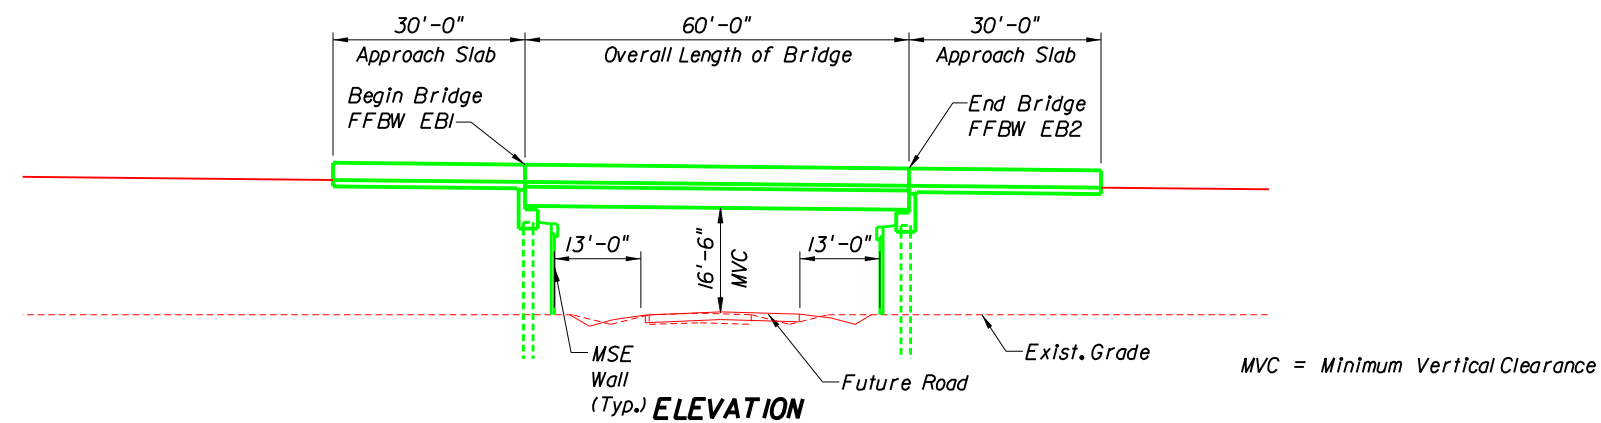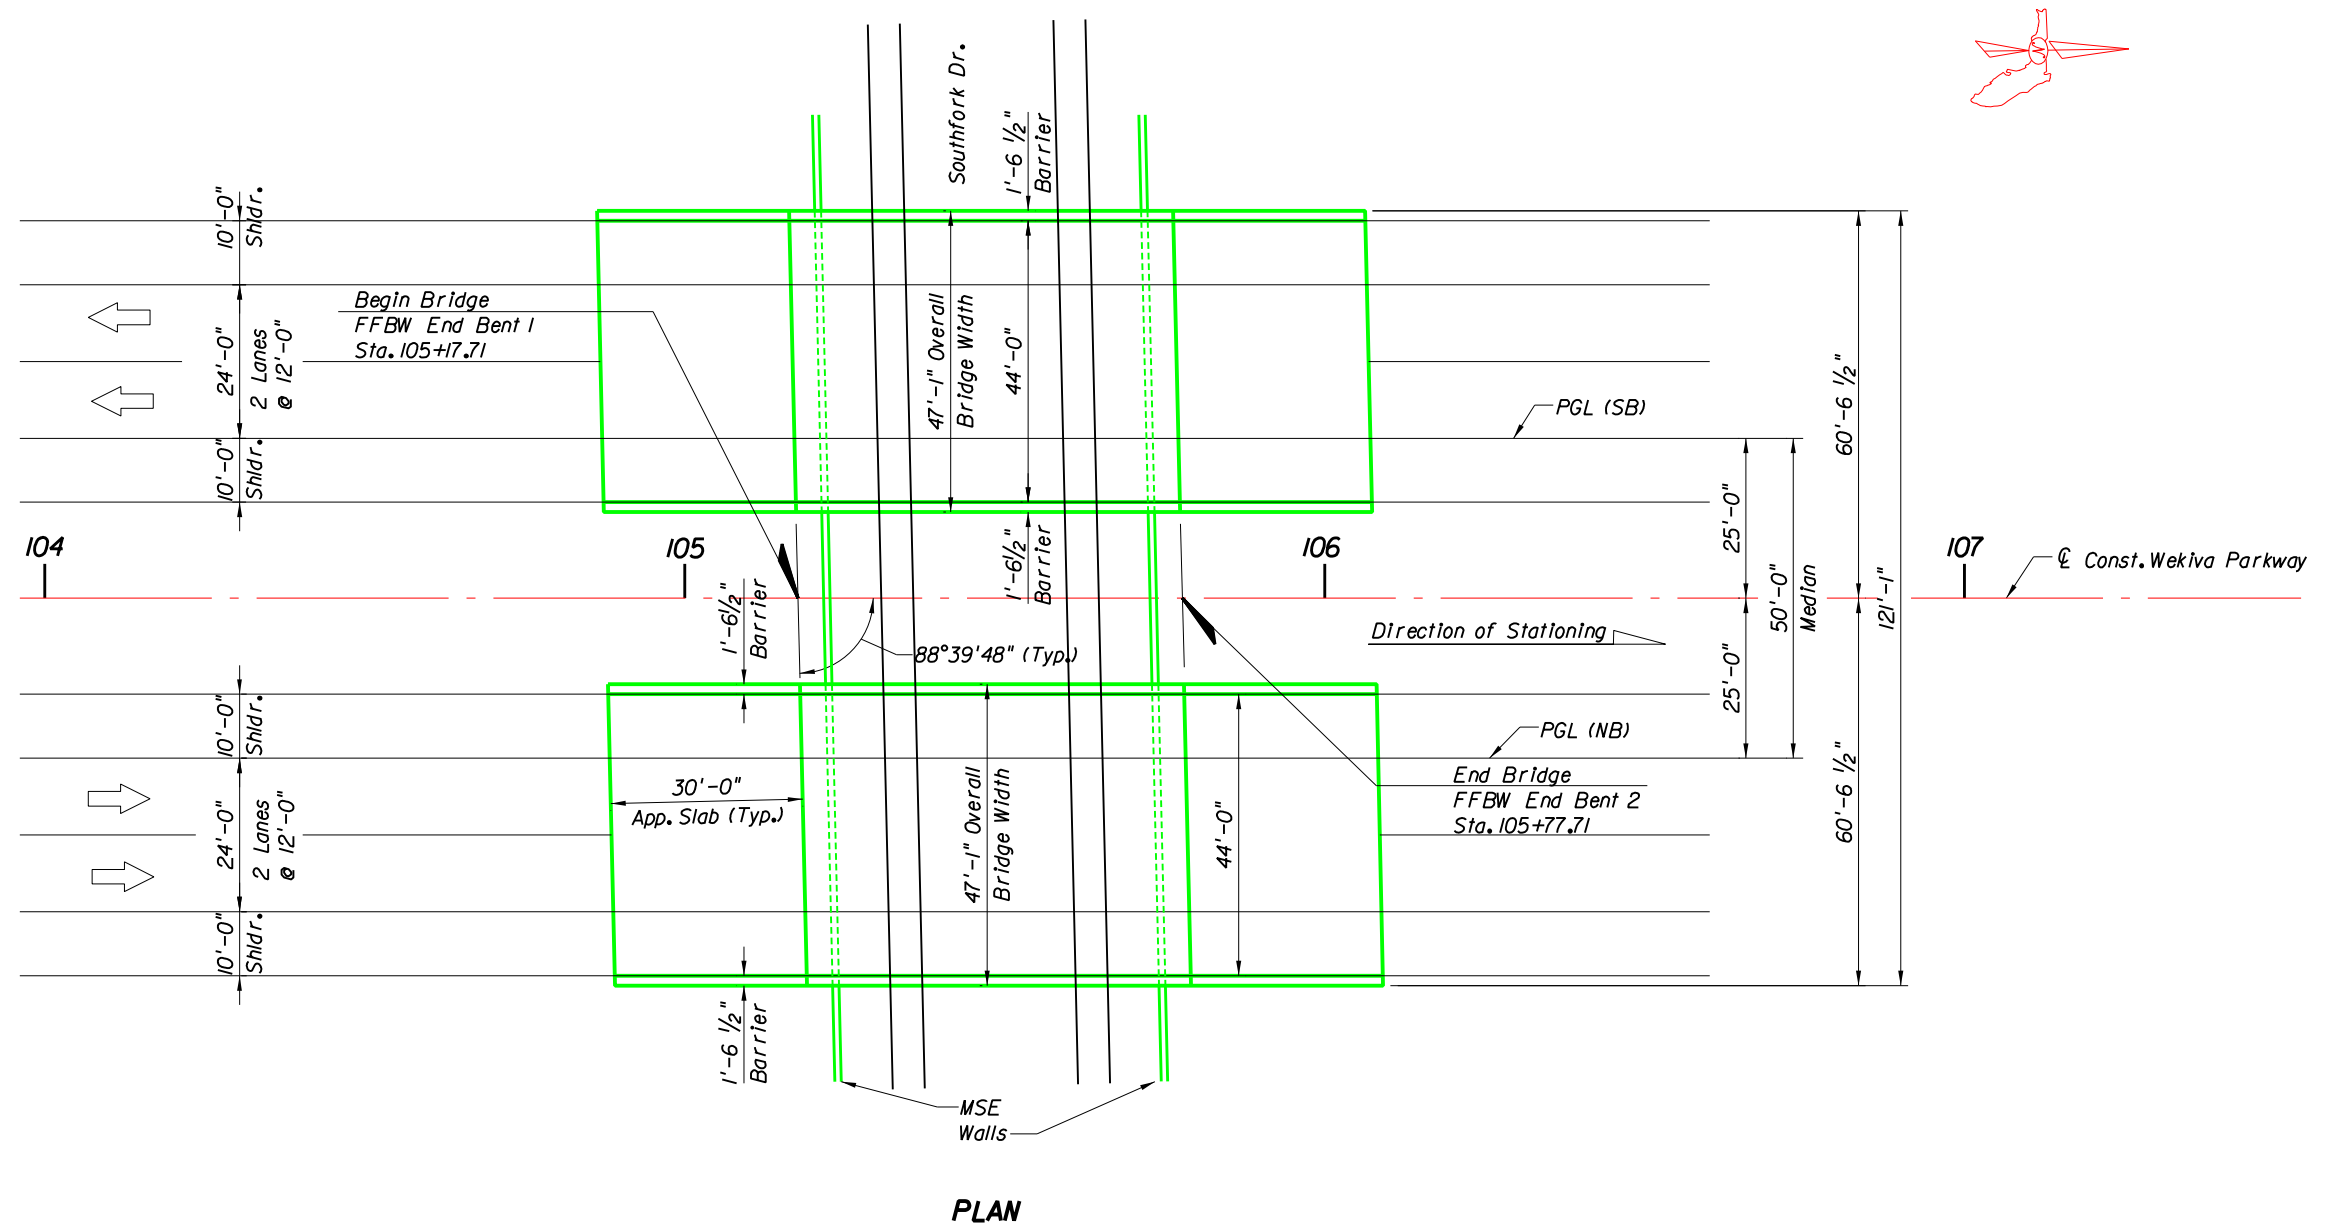

1A & 1B

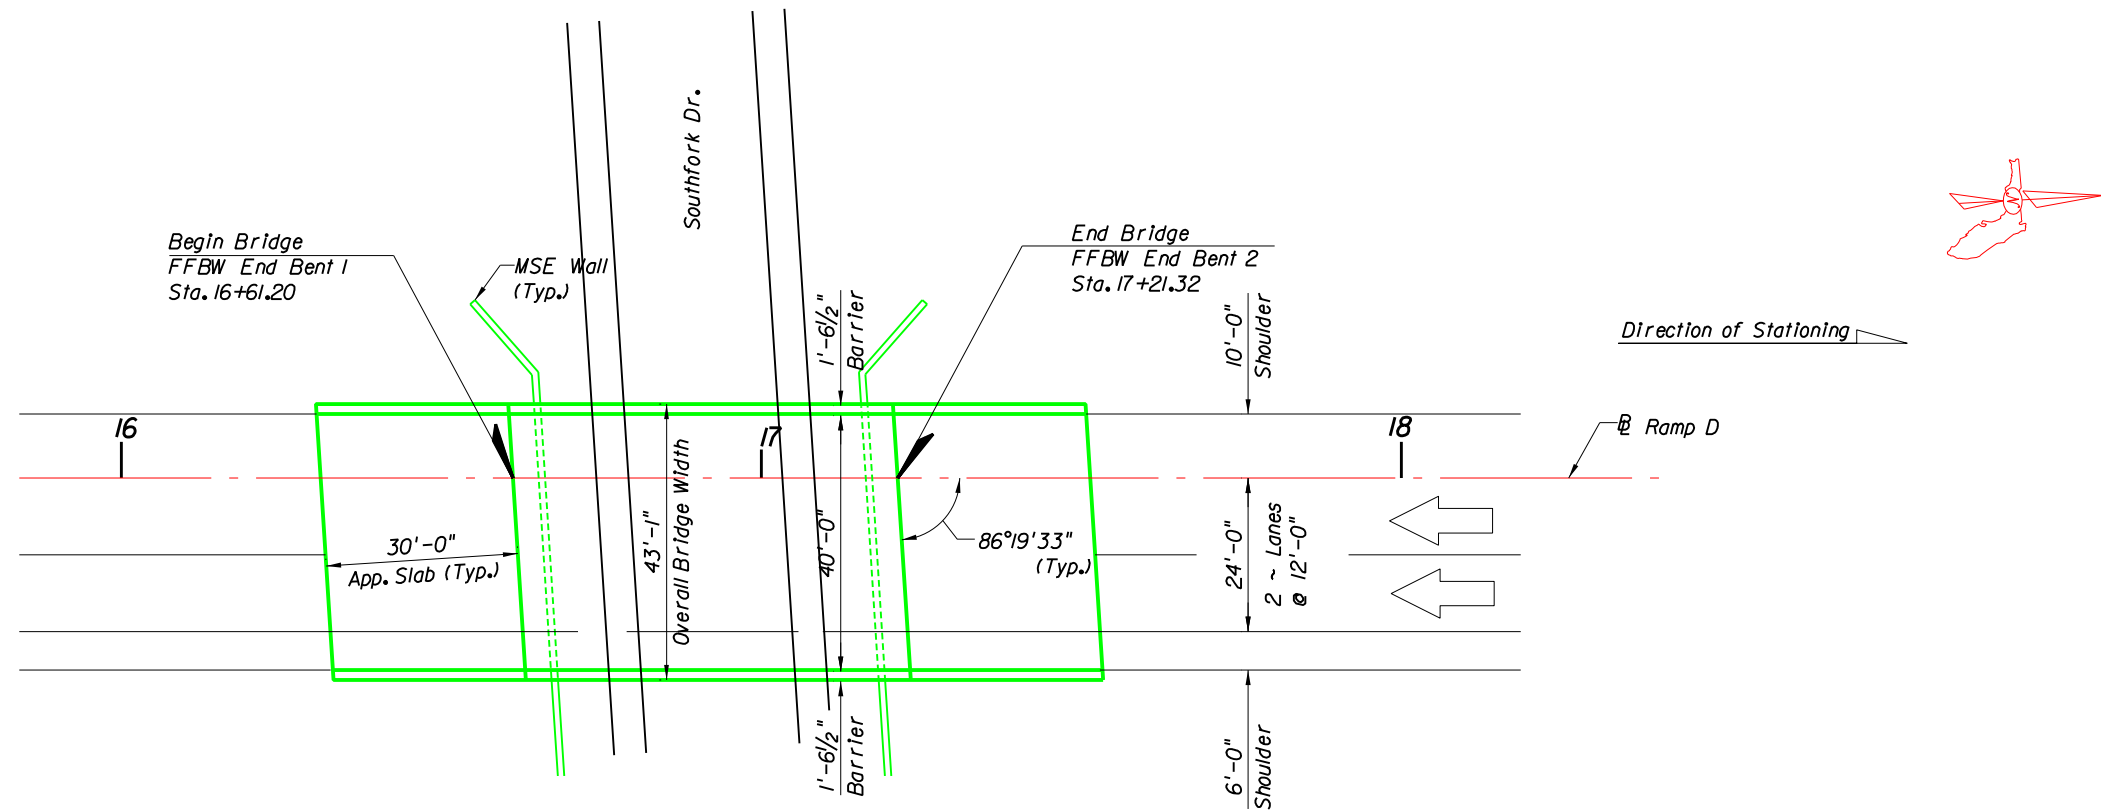


PLAN

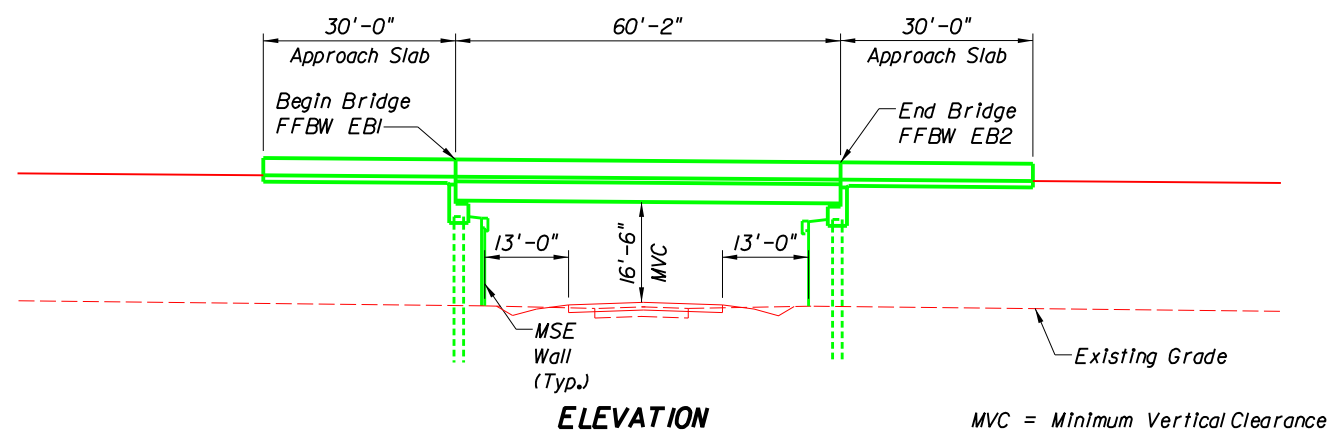

1C

LEGEND

KEY MAP

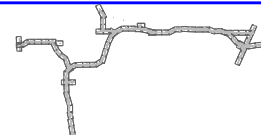


WEKIVA PARKWAY (SR 429)


PLAN AND ELEVATION
RAMP D OVER SOUTHFORK DRIVE

SHEET
NO.

S-51

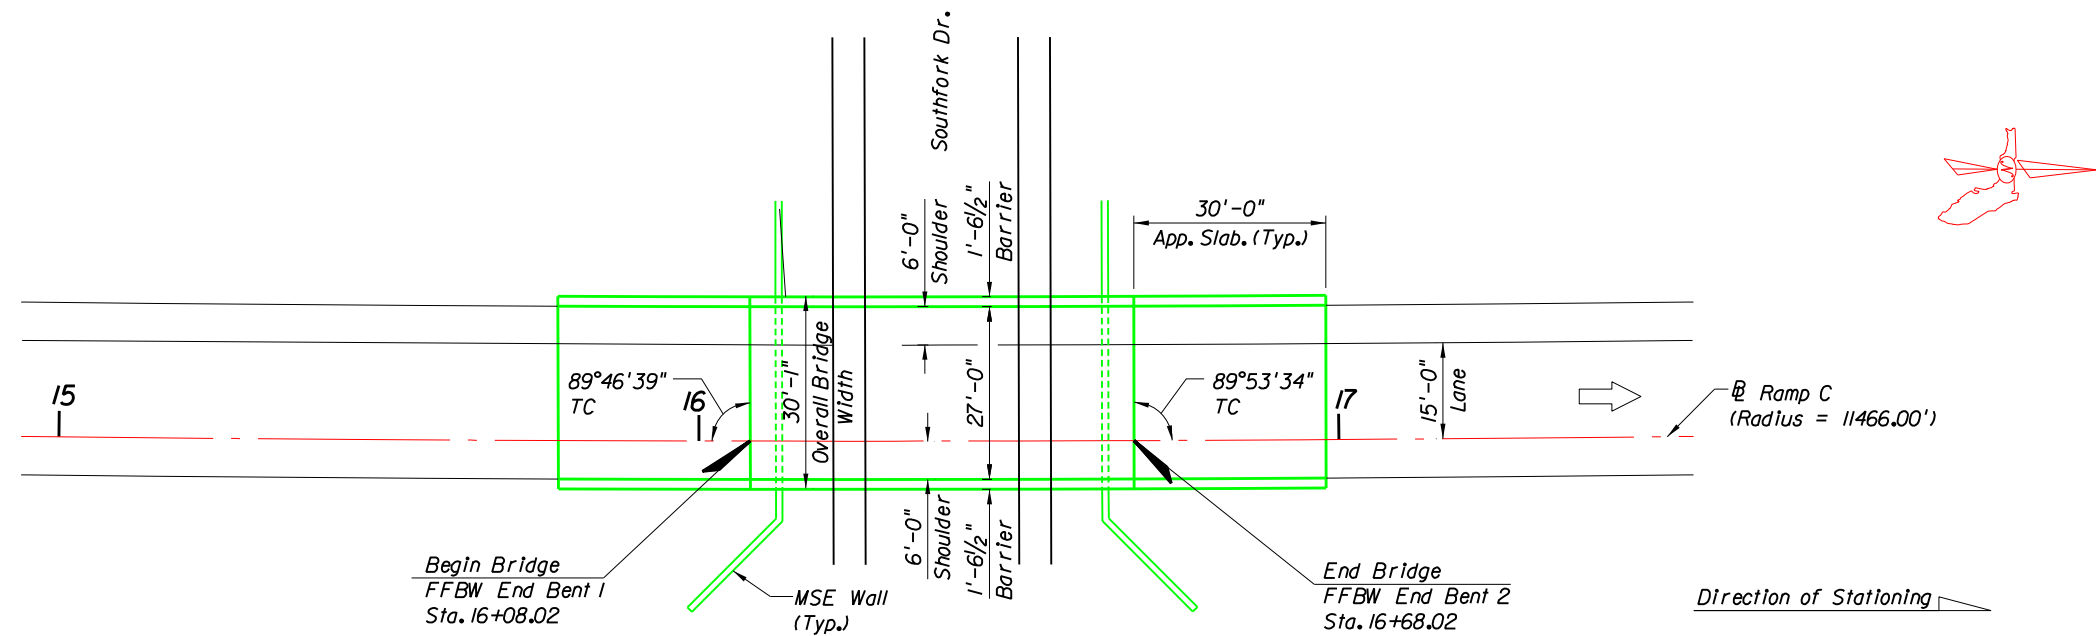

PLAN

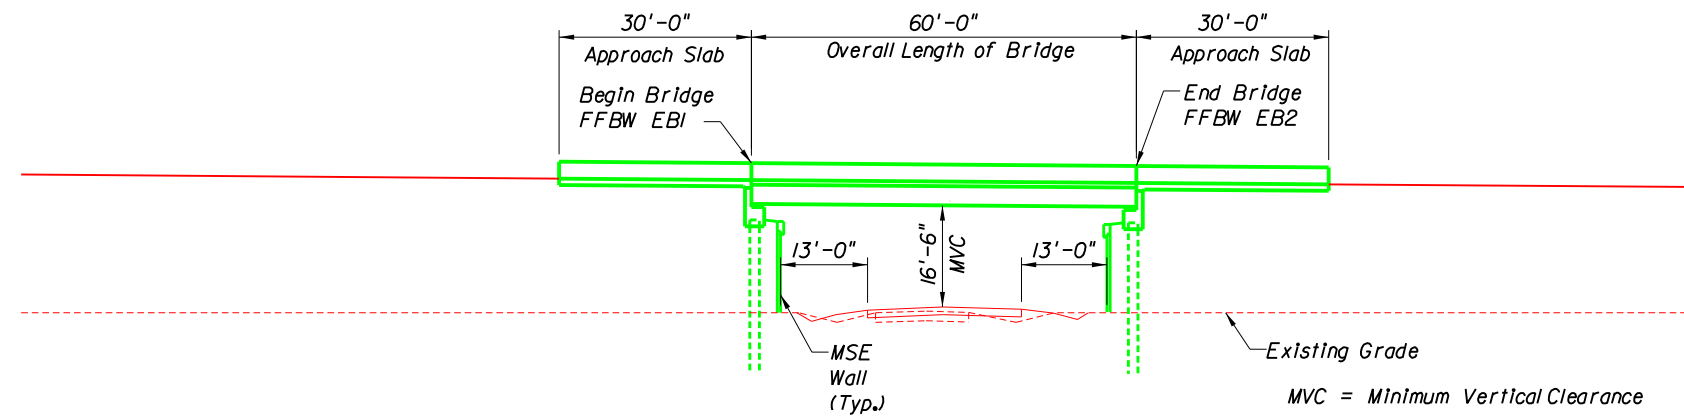

ELEVATION

1D

LEGEND

KEY MAP





WEKIVA PARKWAY (SR 429)



PLAN AND ELEVATION

RAMP C OVER SOUTHFORK DRIVE

SHEET NO.

S-52

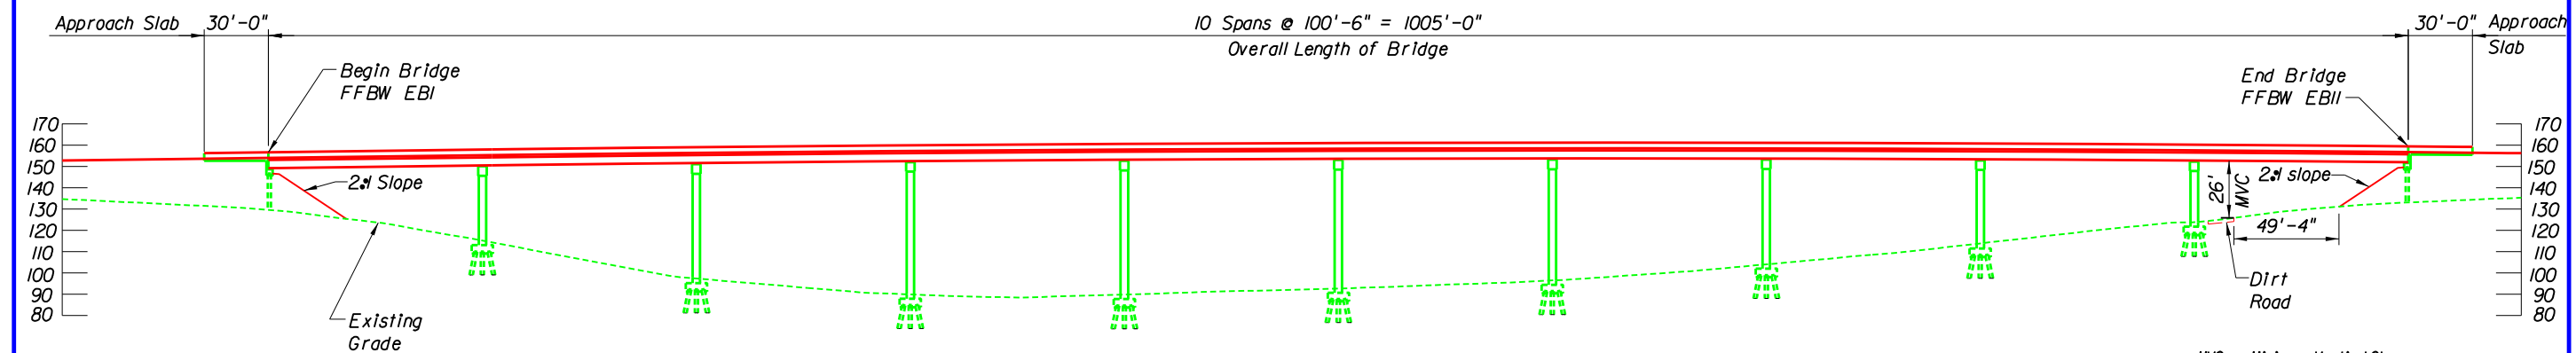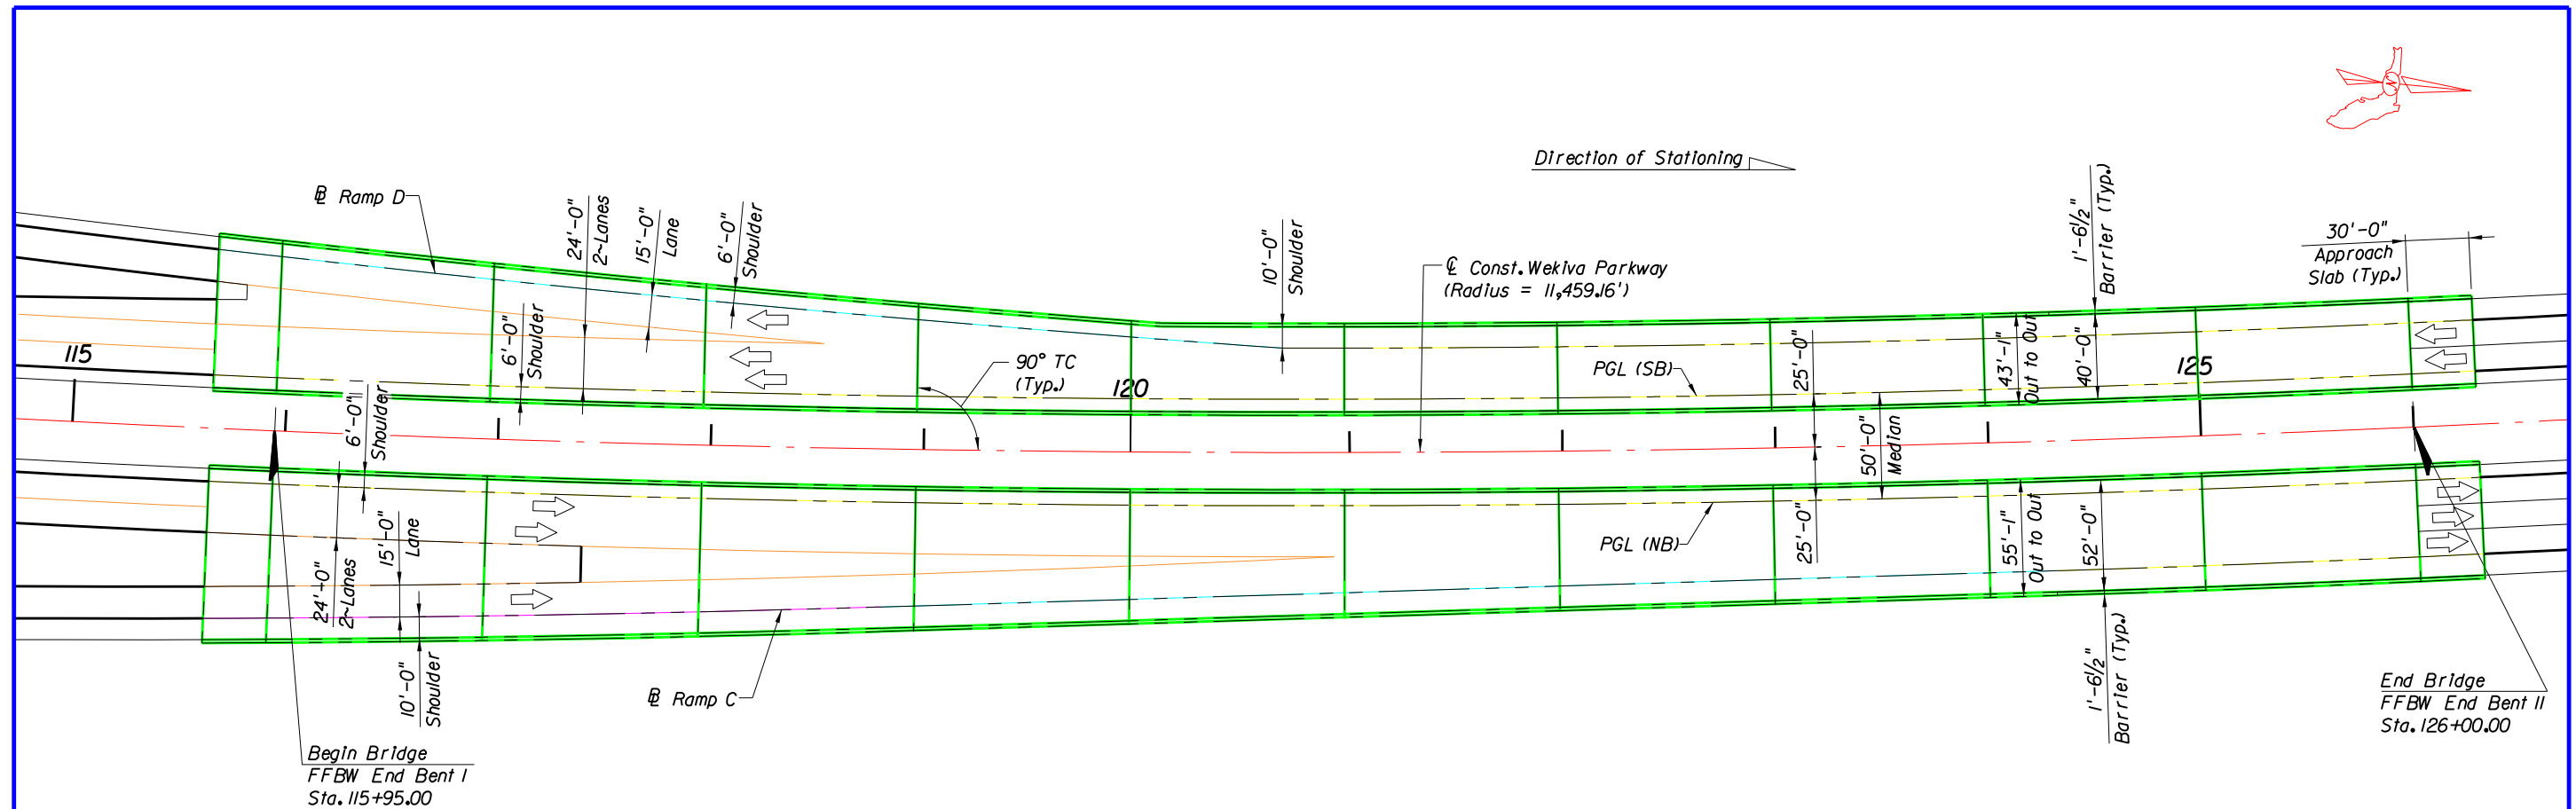

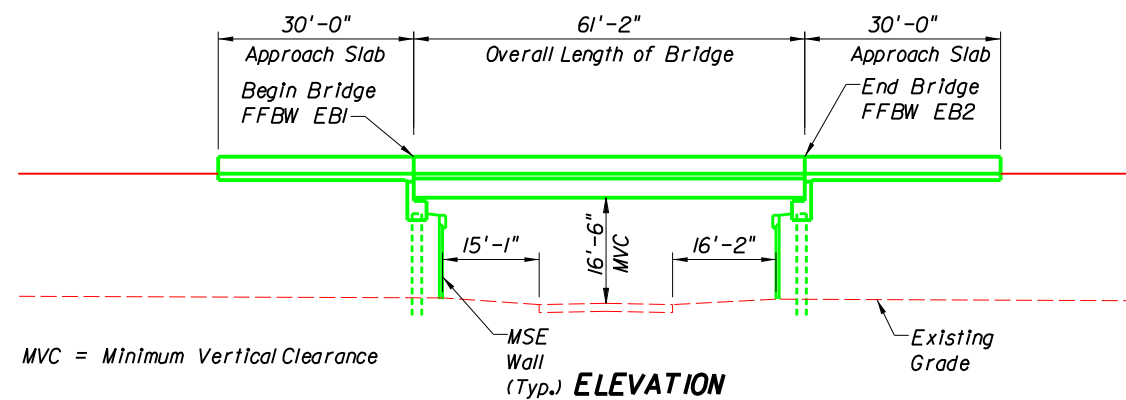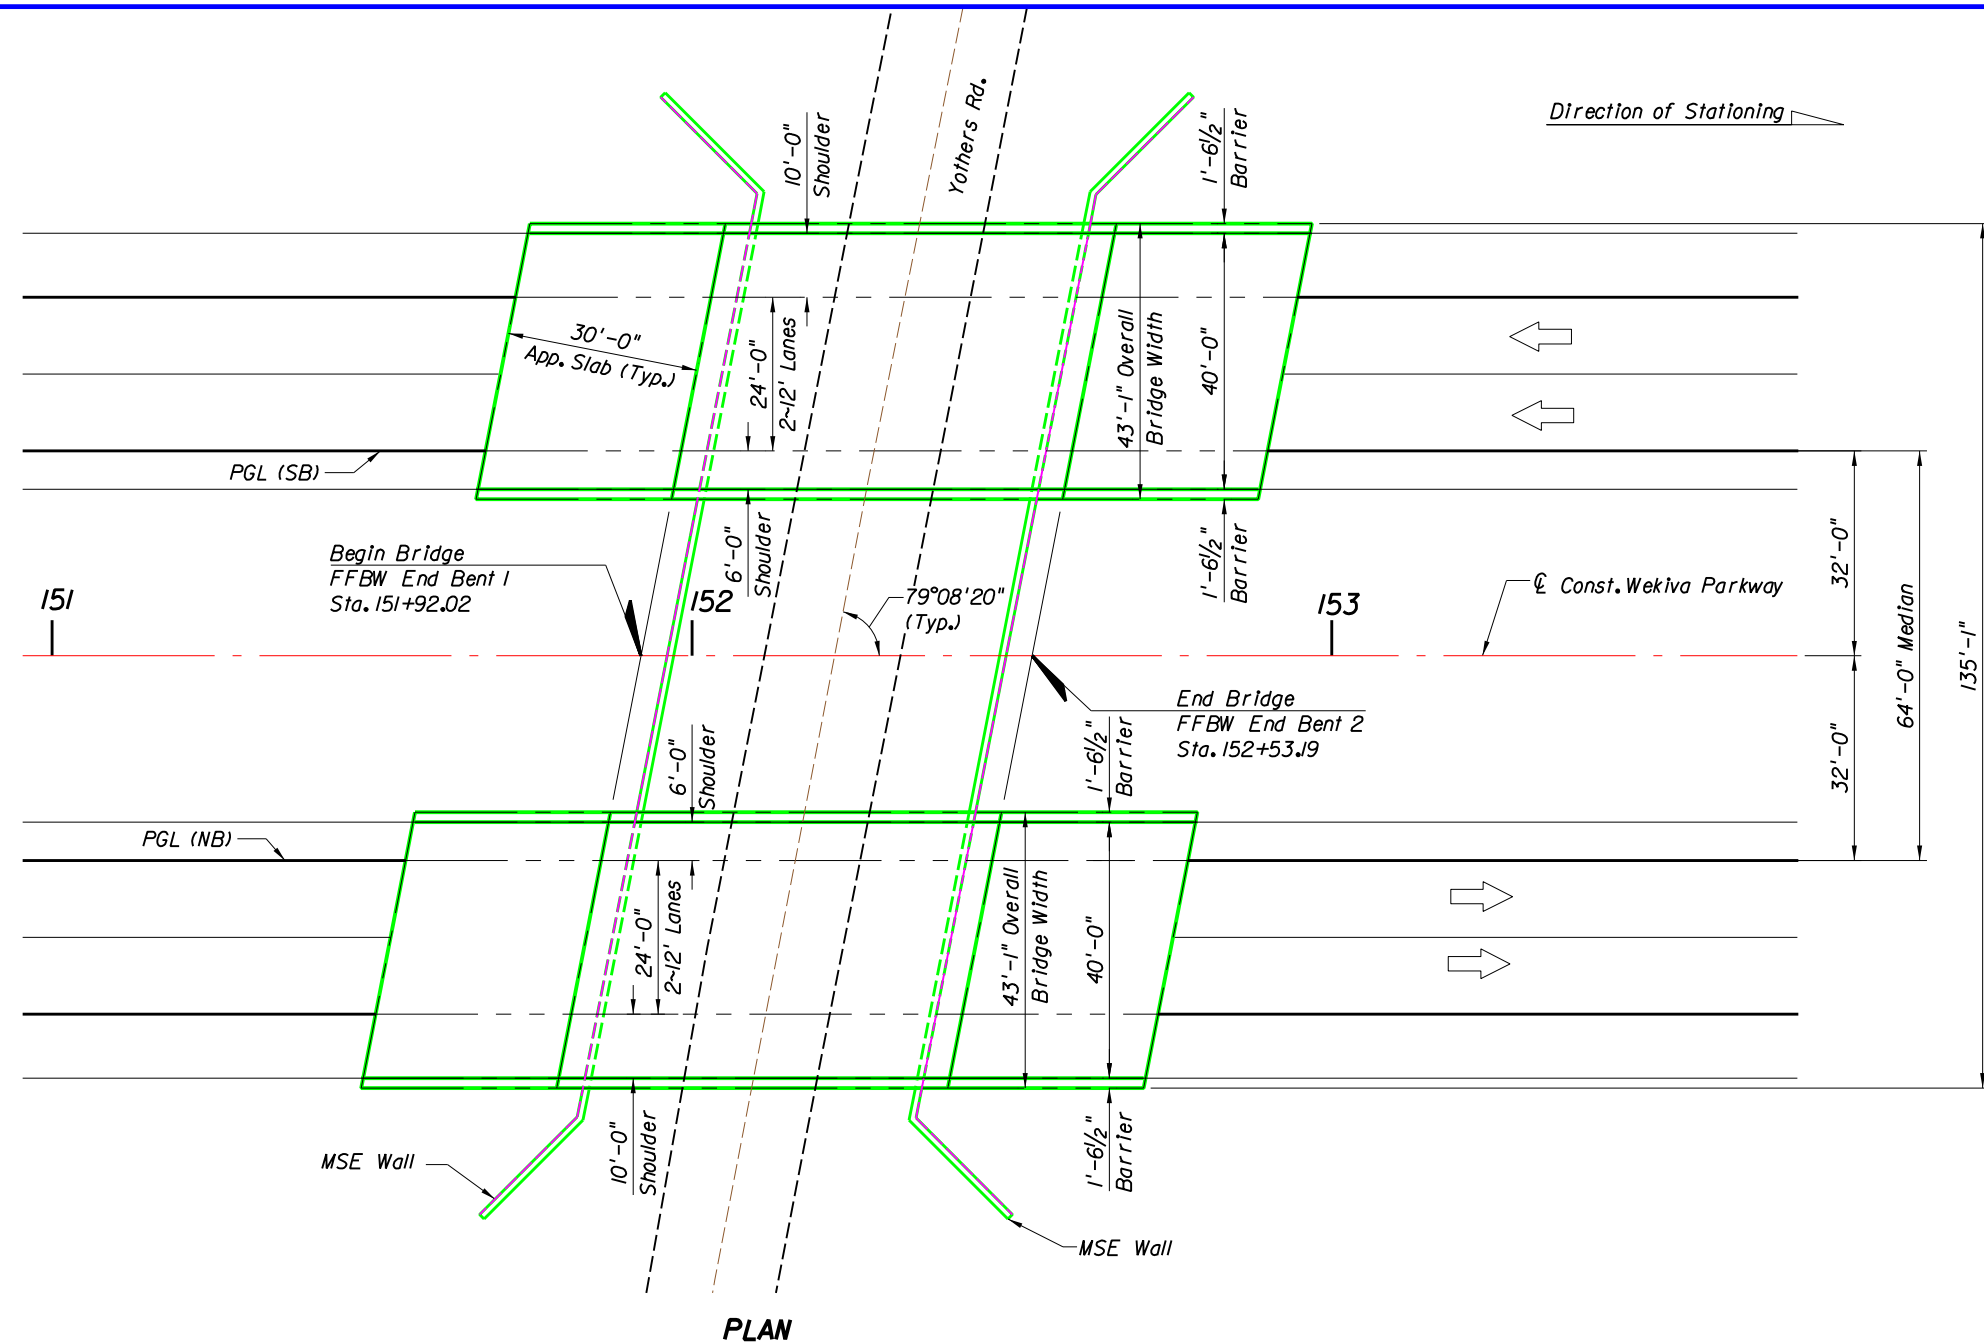

3A & 3B

LEGEND

KEY MAP





WEKIVA PARKWAY (SR 429)

PLAN AND ELEVATION

WEKIVA PARKWAY OVER YOTHERS ROAD

SHEET NO.

S-54

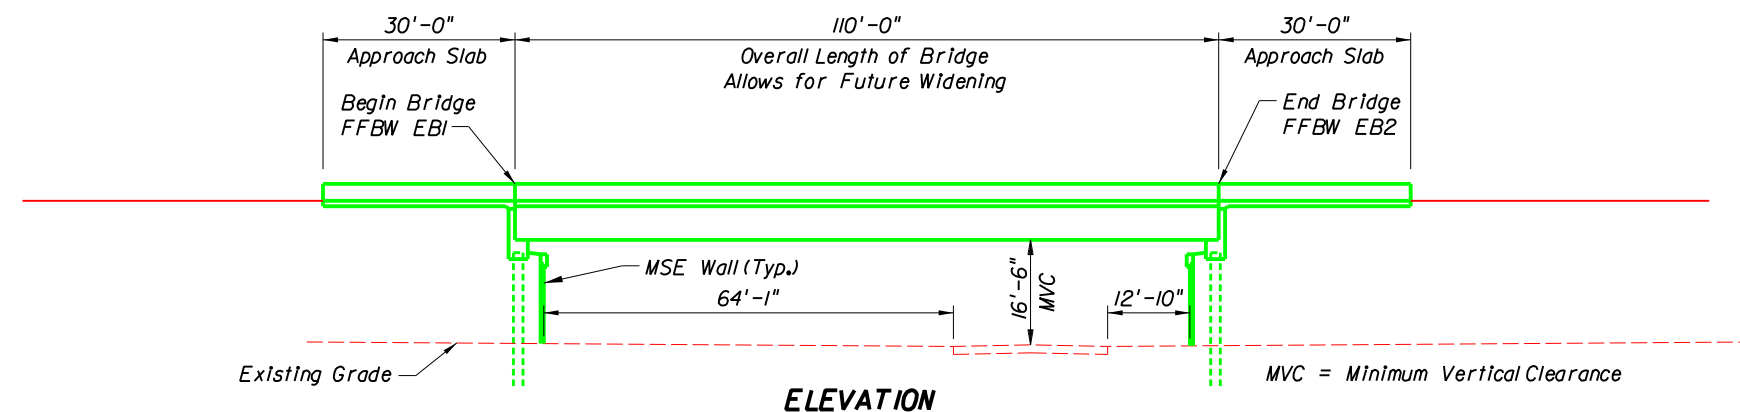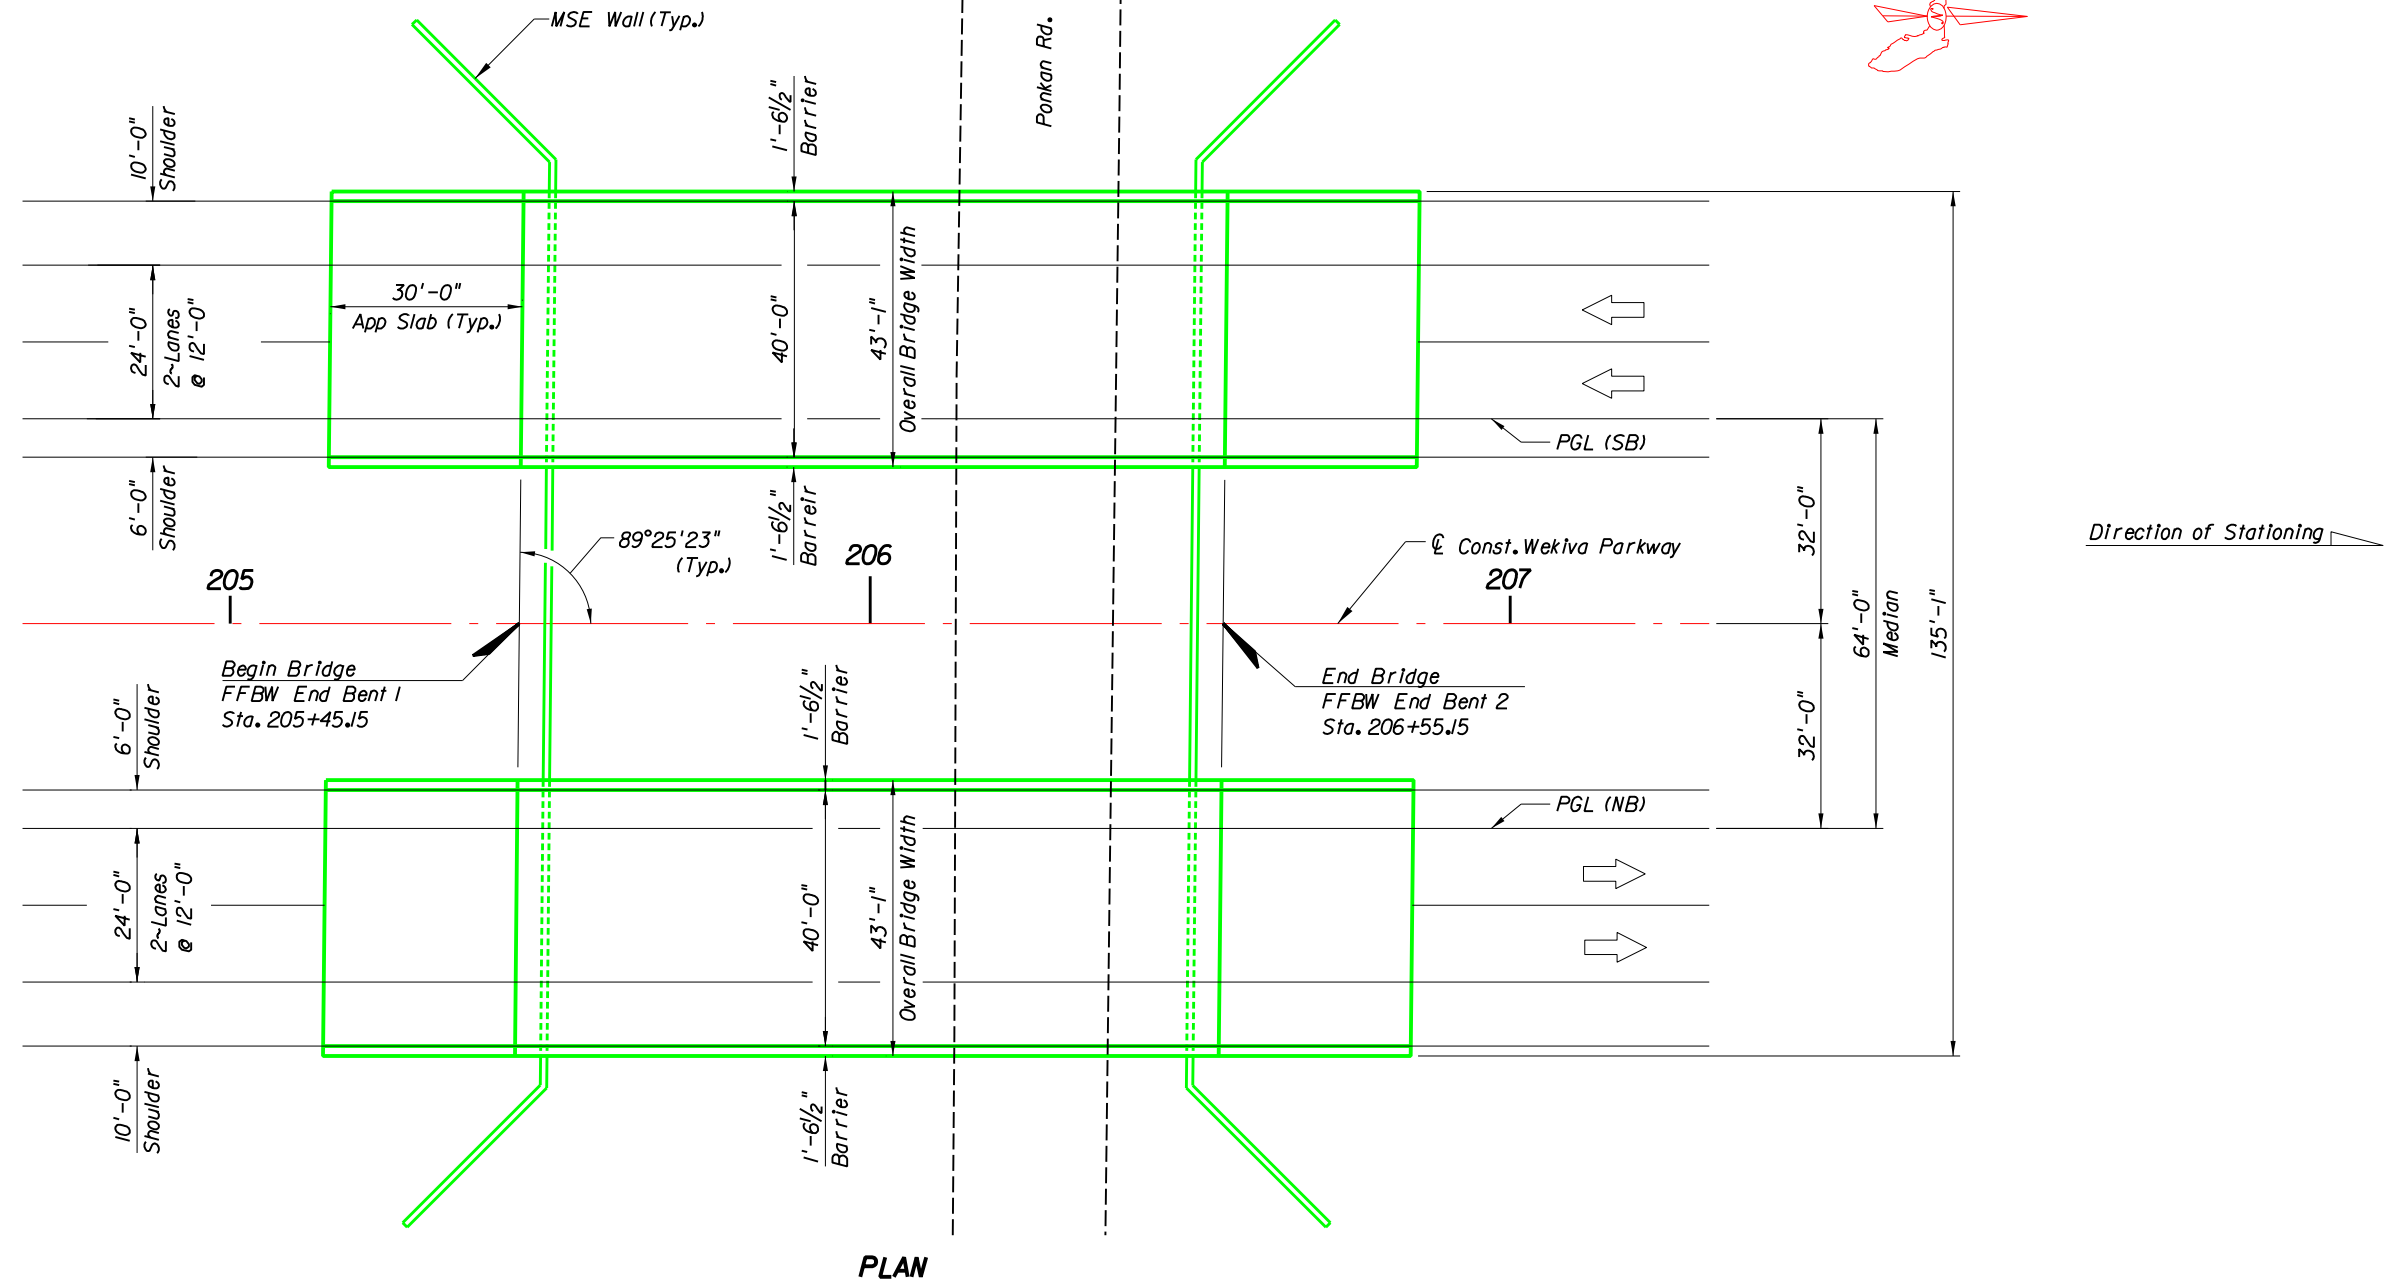

4A & 4B

LEGEND

KEY MAP




WEKIVA PARKWAY (SR 429)

PLAN AND ELEVATION


WEKIVA PARKWAY OVER PONKAN ROAD

SHEET NO.

S-55

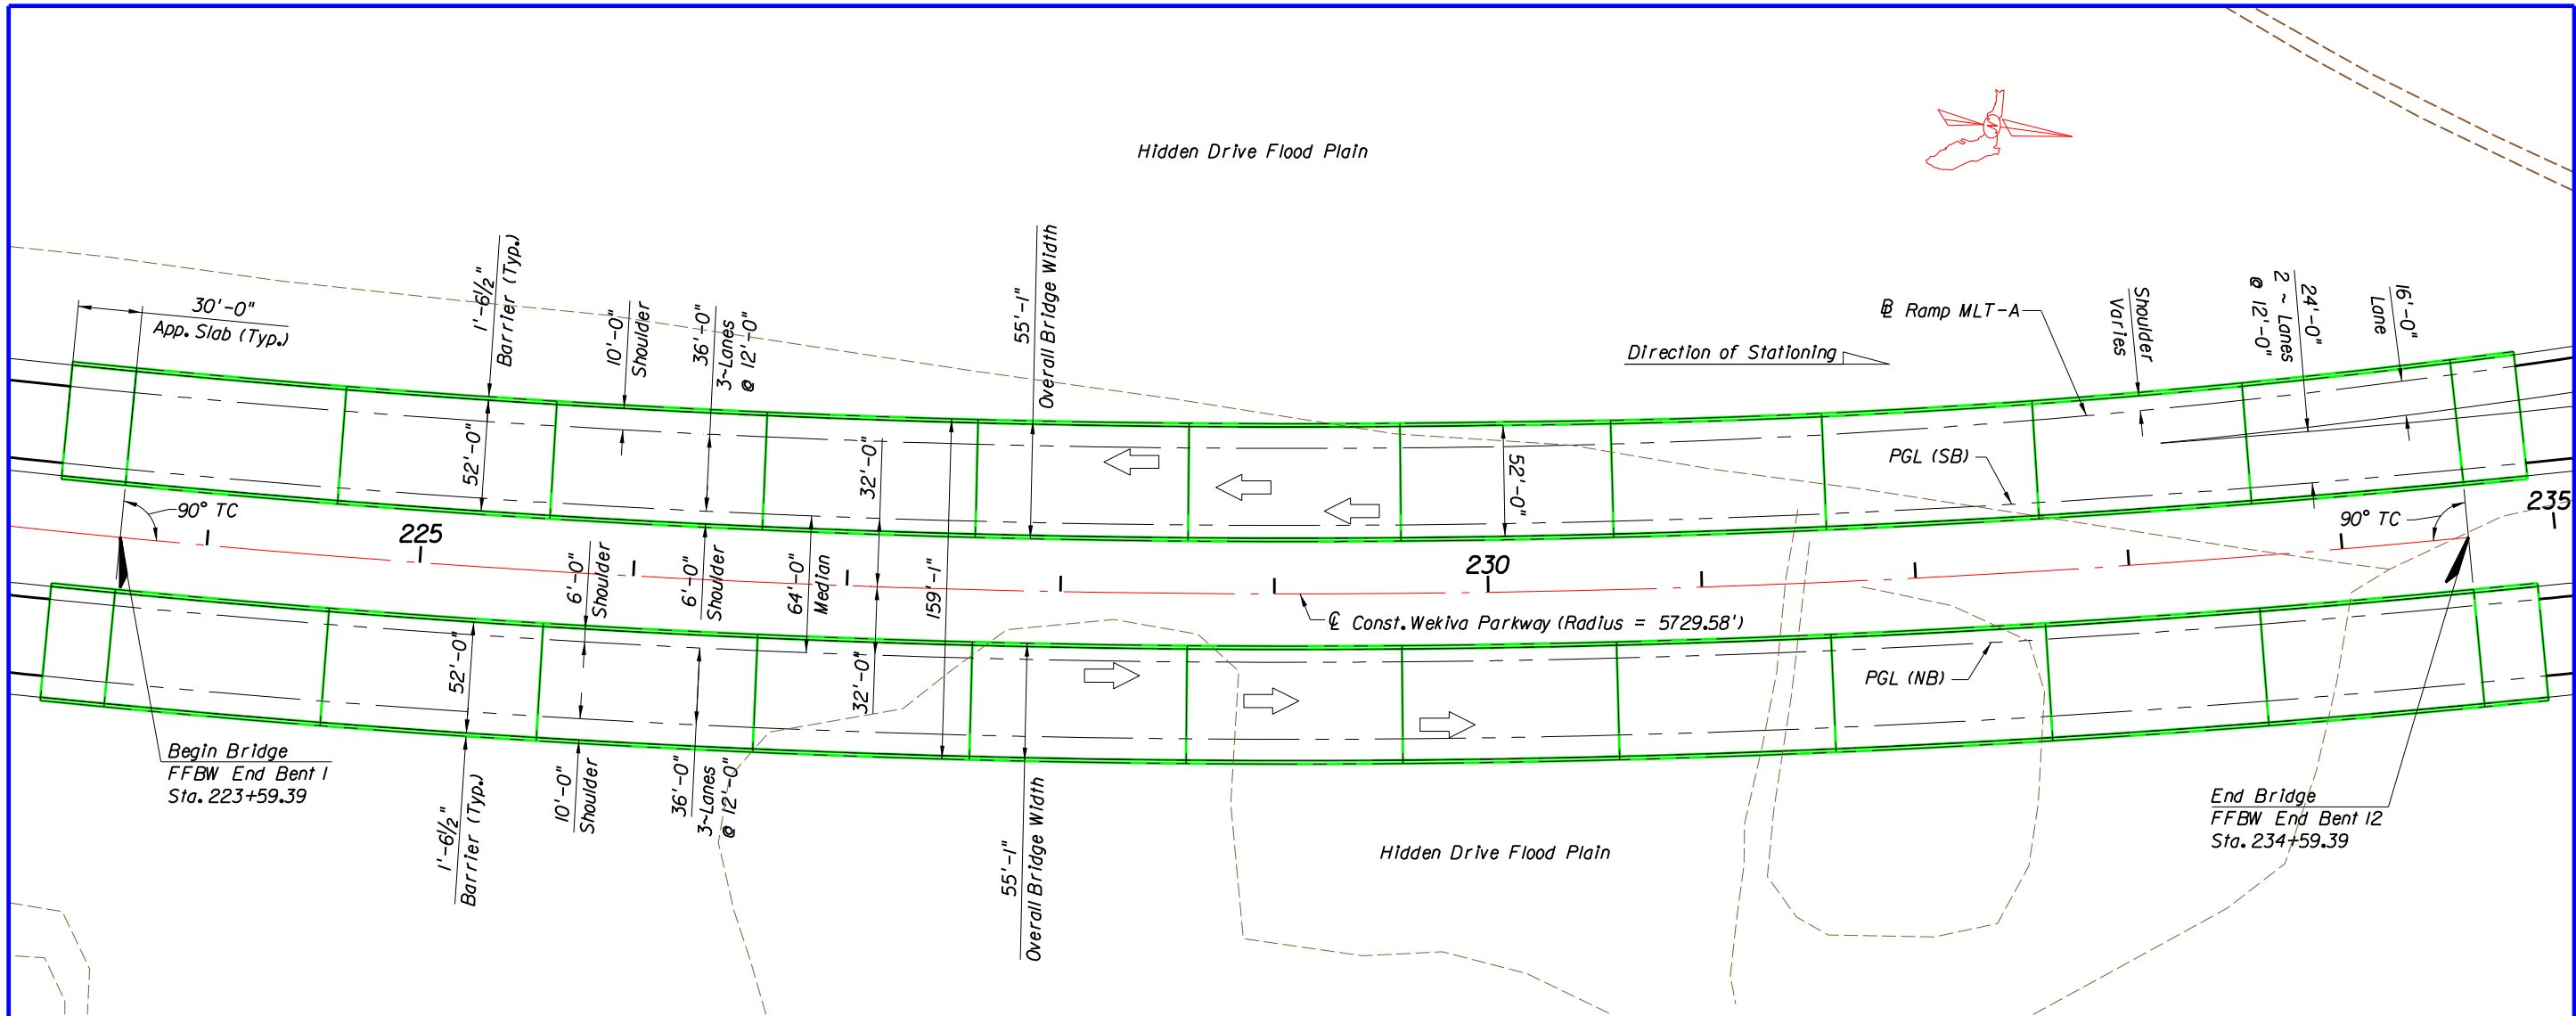


PLAN

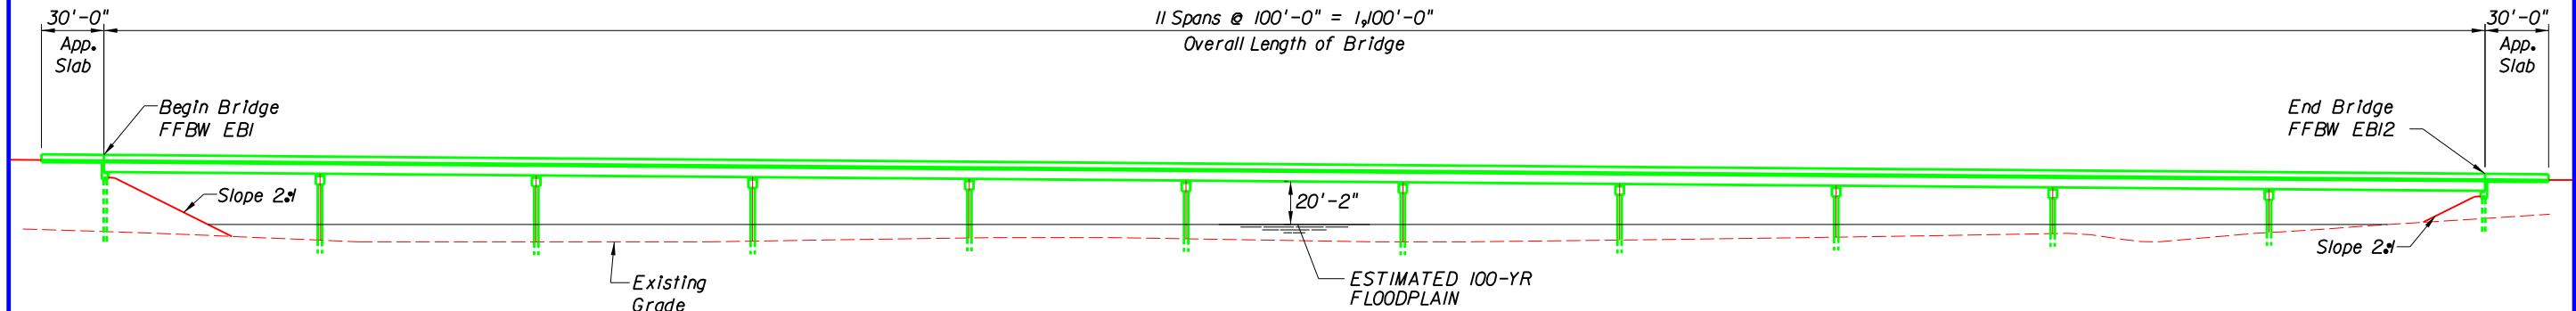


ELEVATION

5A & 5B

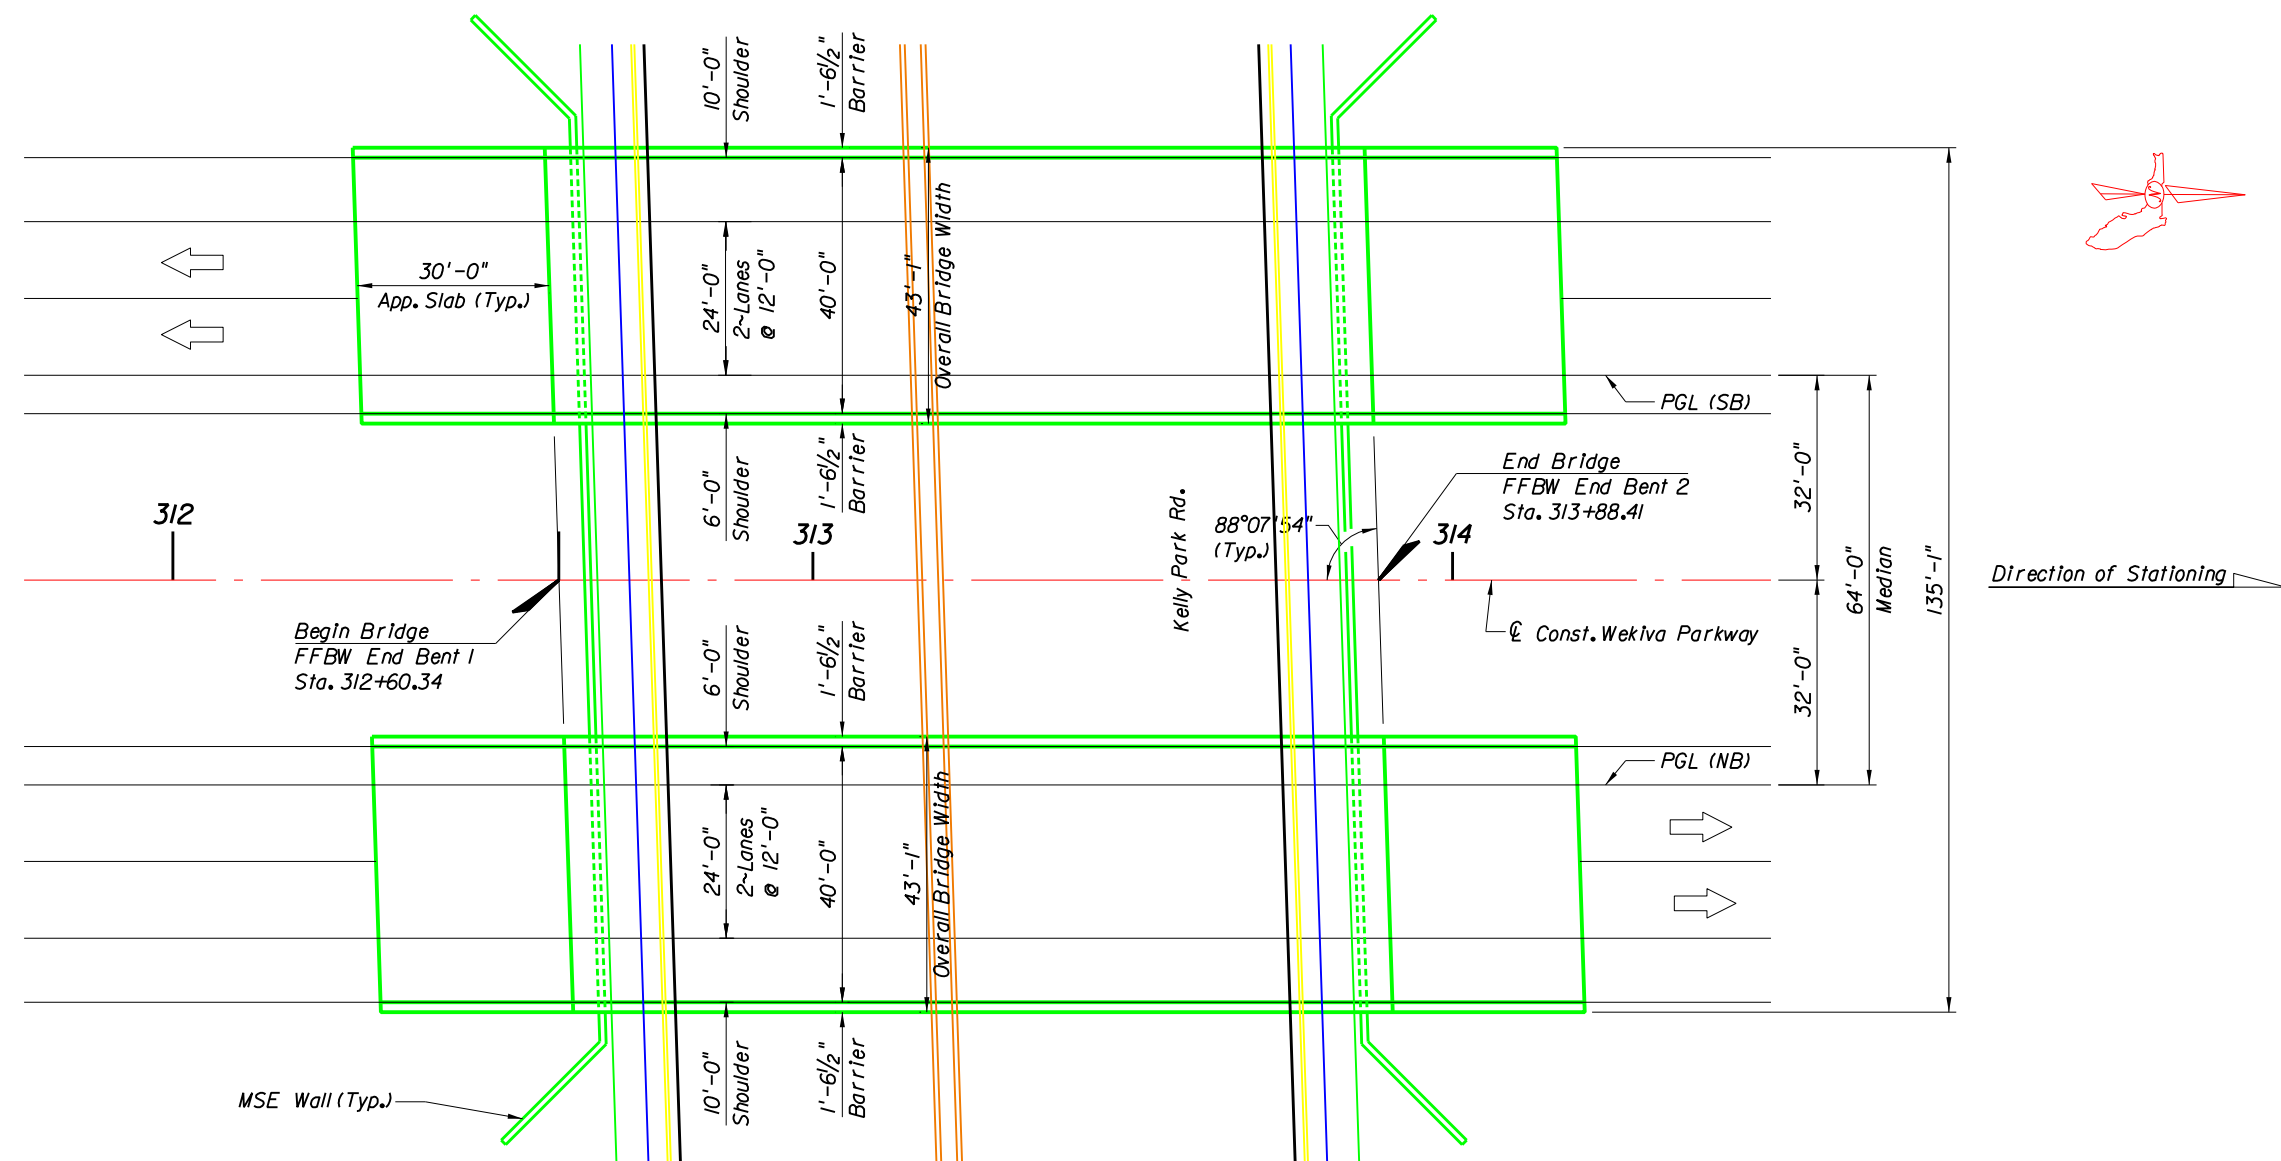

PLAN

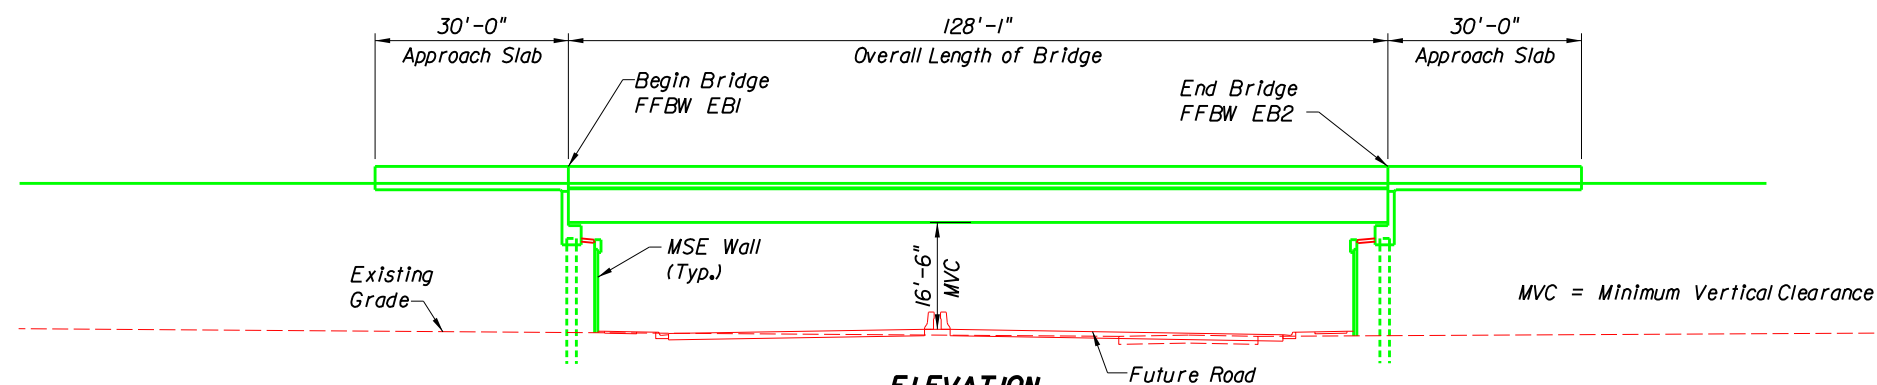


ELEVATION

6A & 6B

LEGEND

KEY MAP

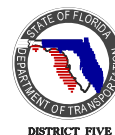



WEKIVA PARKWAY (SR 429)

PLAN AND ELEVATION

WEKIVA PARKWAY OVER KELLY PARK ROAD

SHEET NO.

S-57

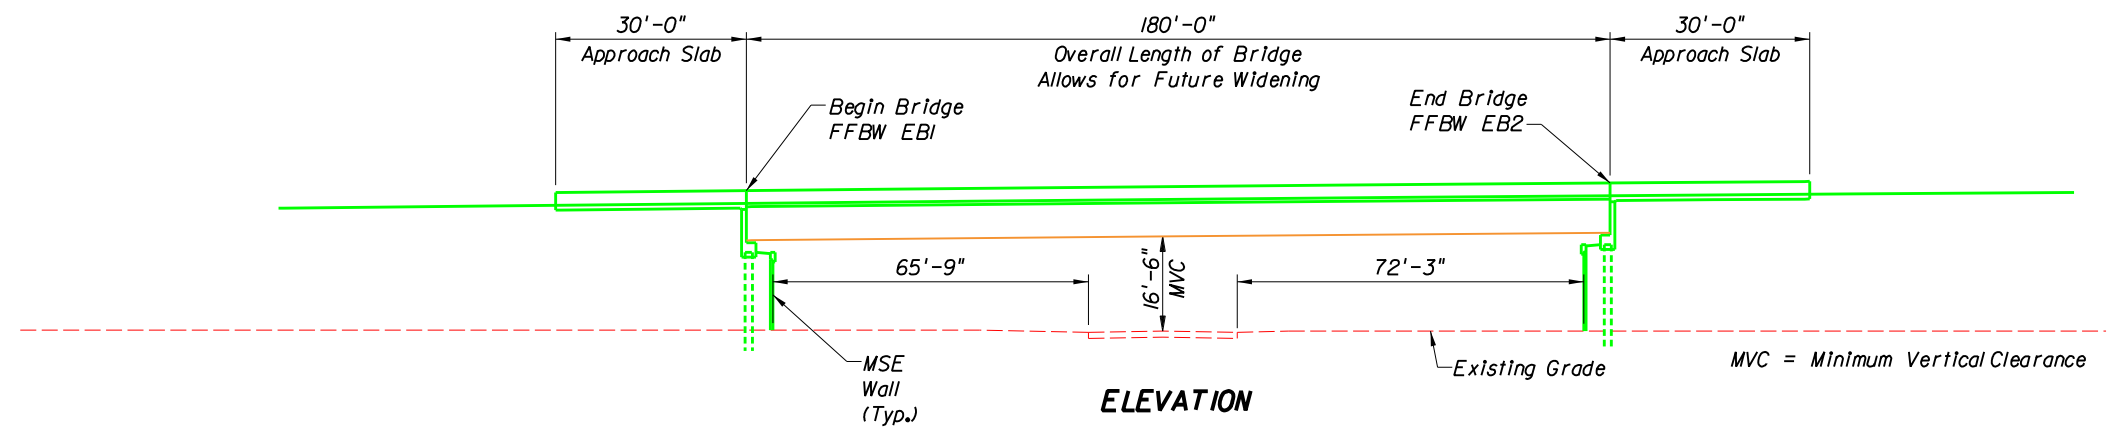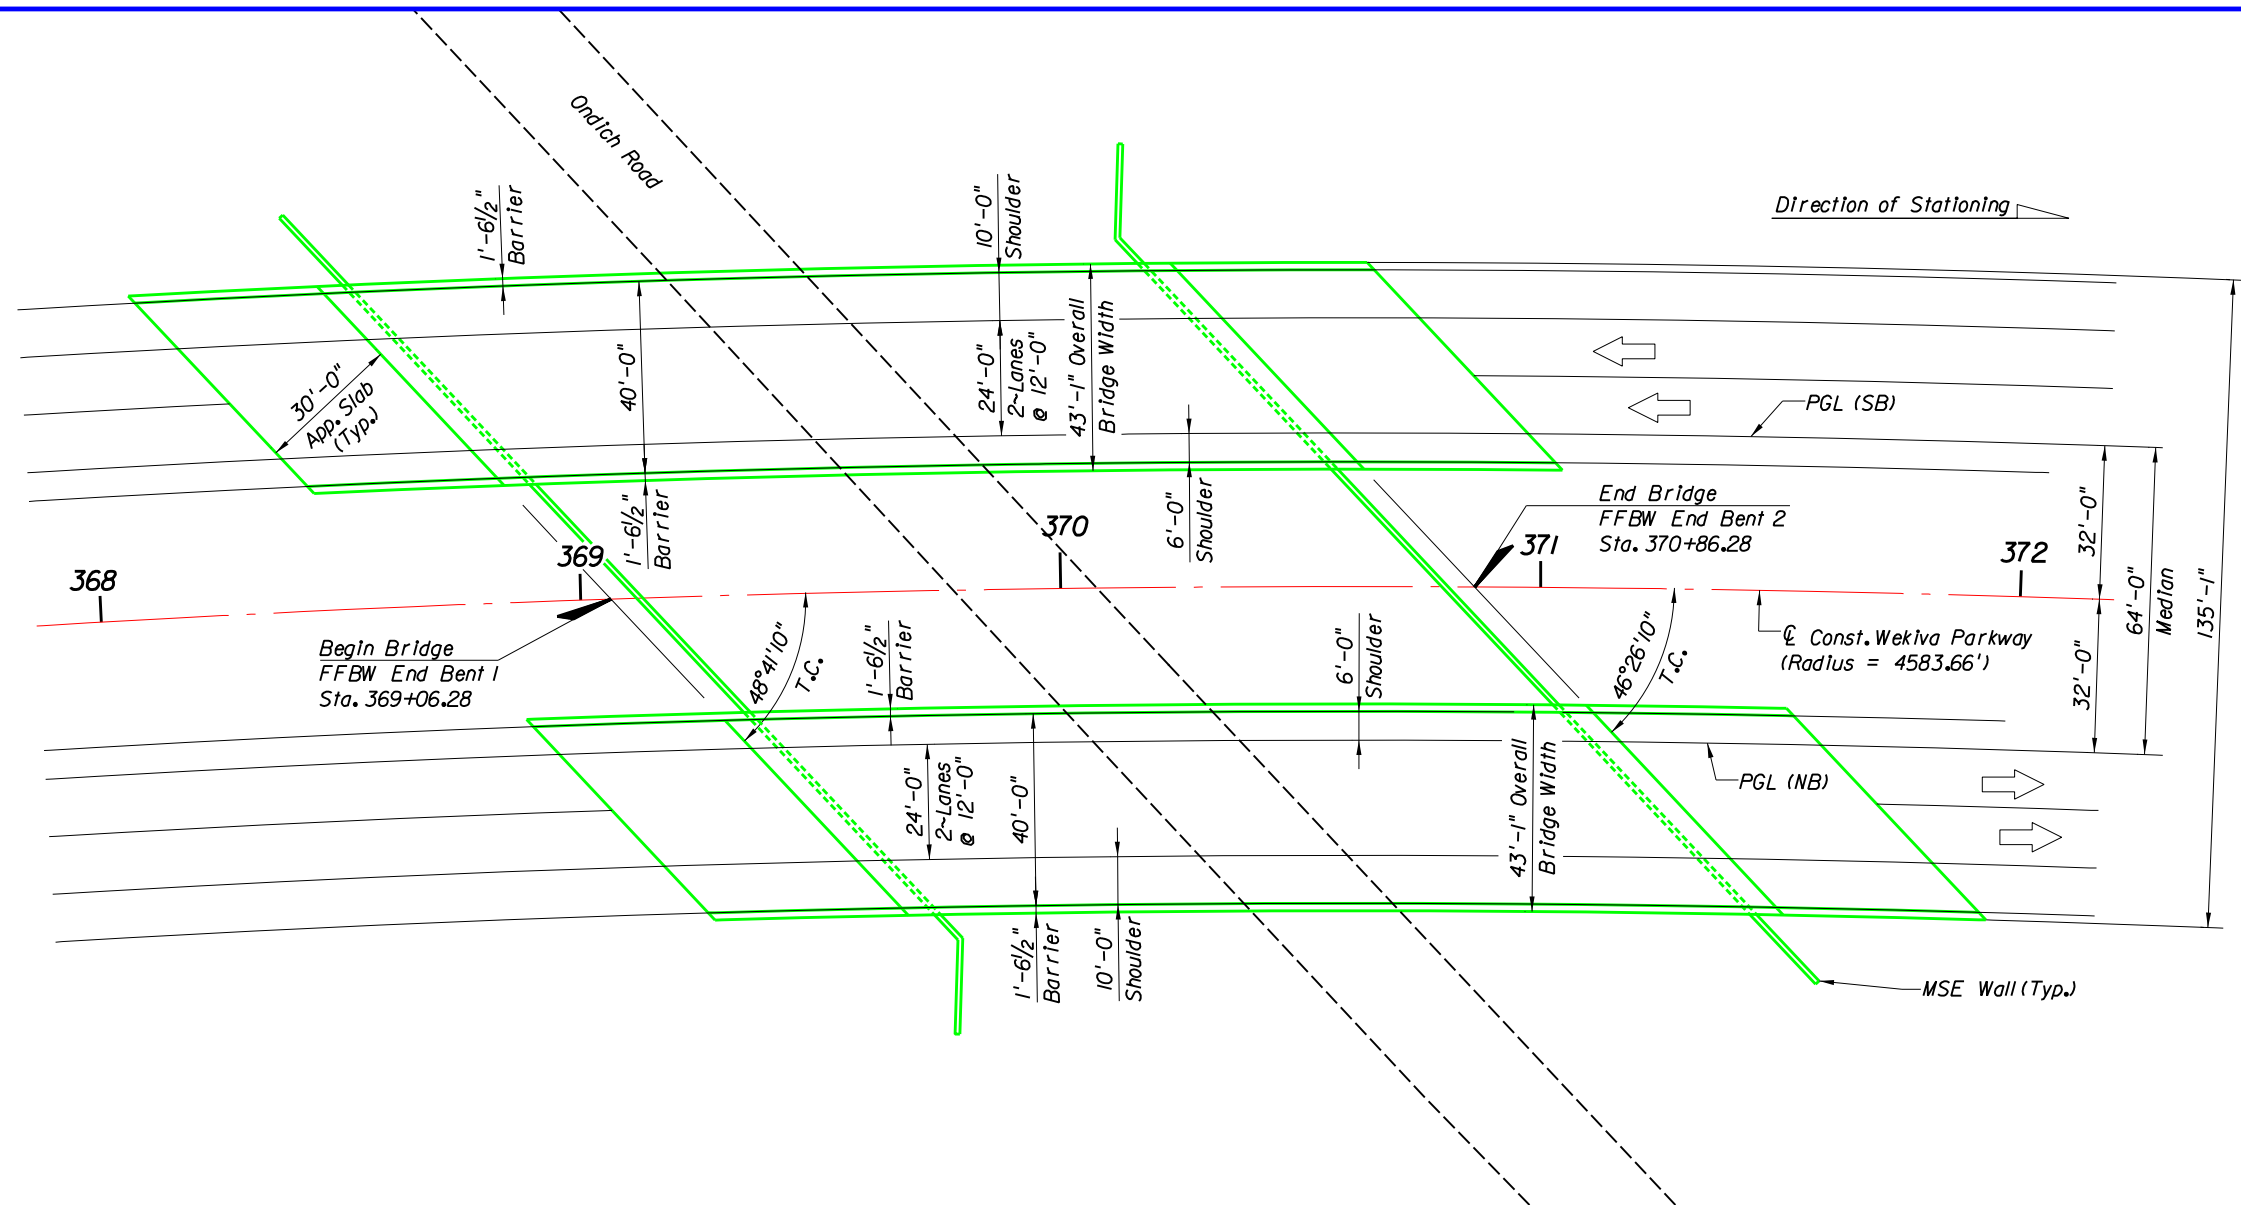

7A & 7B

LEGEND

KEY MAP





WEKIVA PARKWAY (SR 429)

PLAN AND ELEVATION

WEKIVA PARKWAY OVER ONDICH ROAD

SHEET NO.


S-58

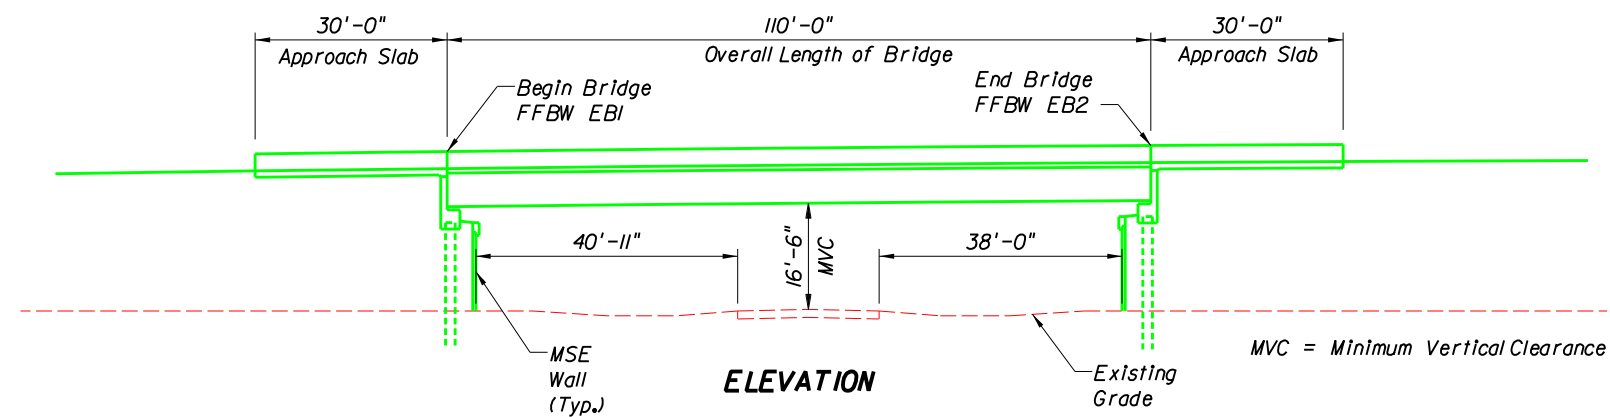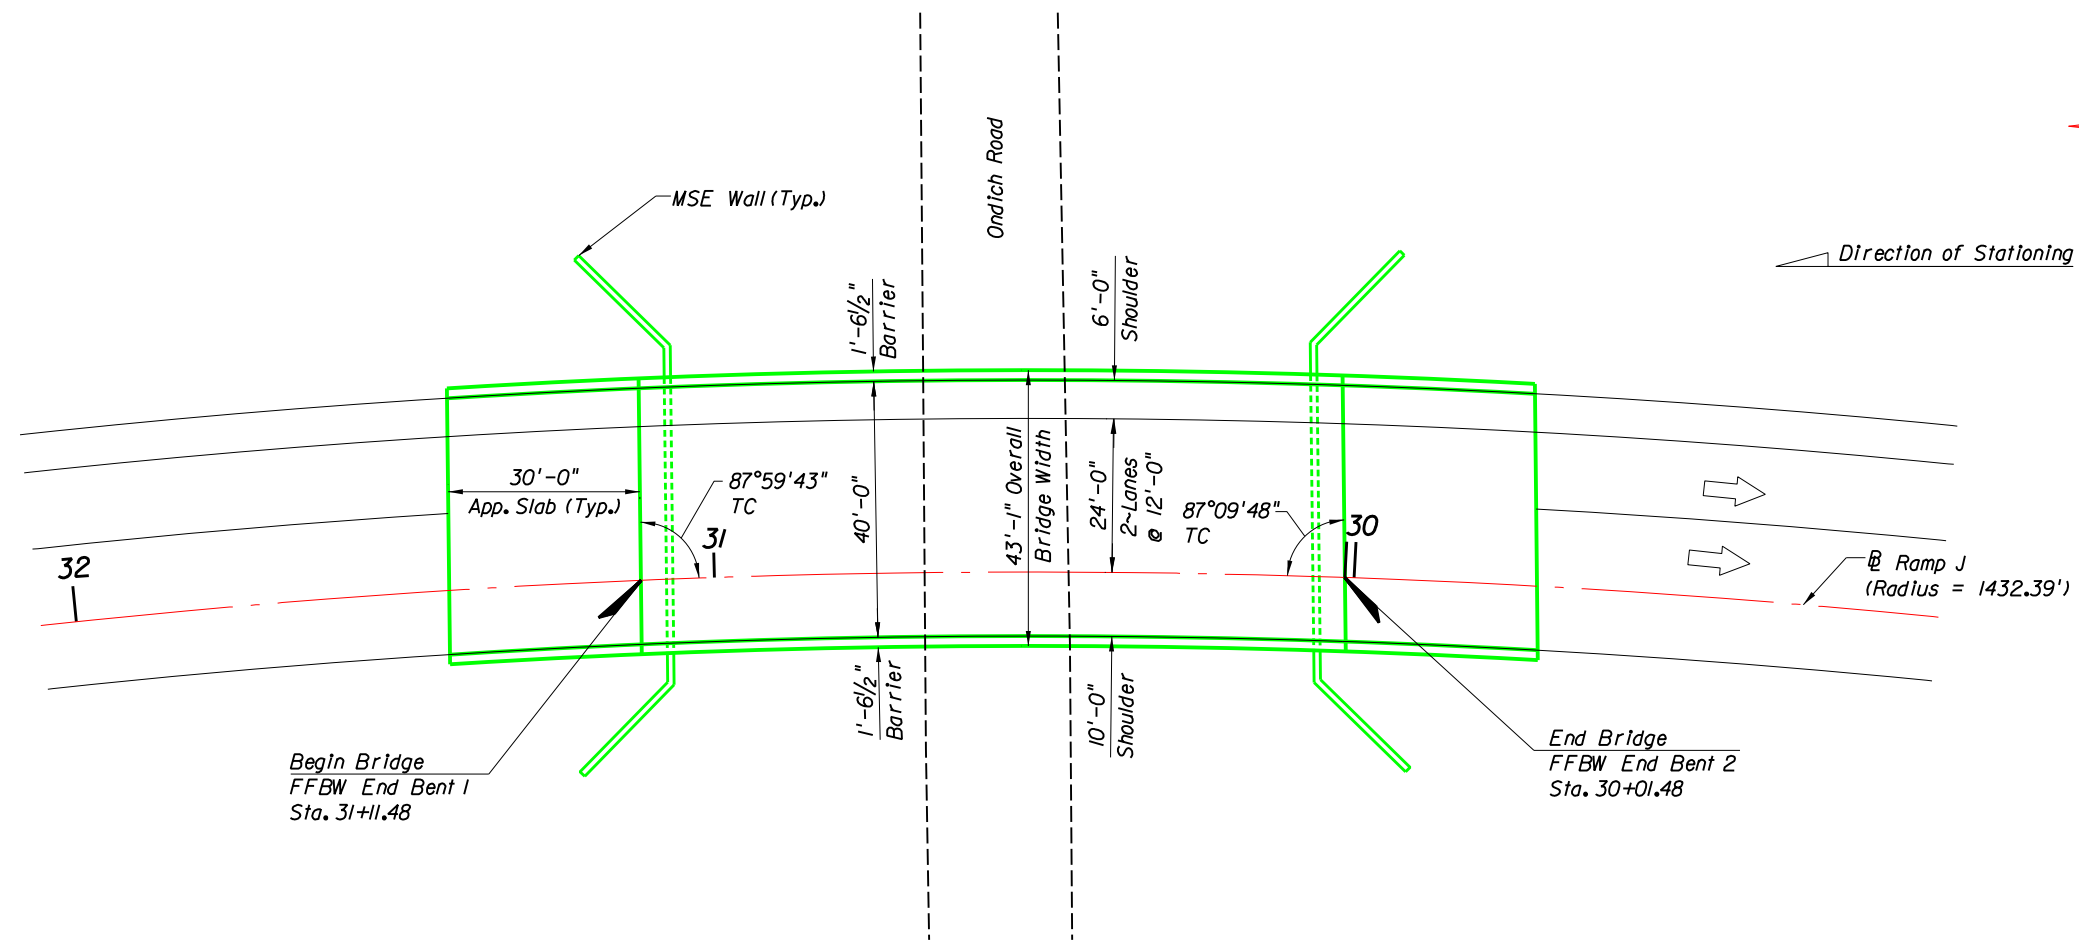

7C

LEGEND

KEY MAP

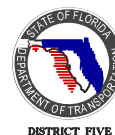



WEKIVA PARKWAY (SR 429)



PLAN AND ELEVATION

RAMP J OVER ONDICH ROAD



SHEET NO.

S-59

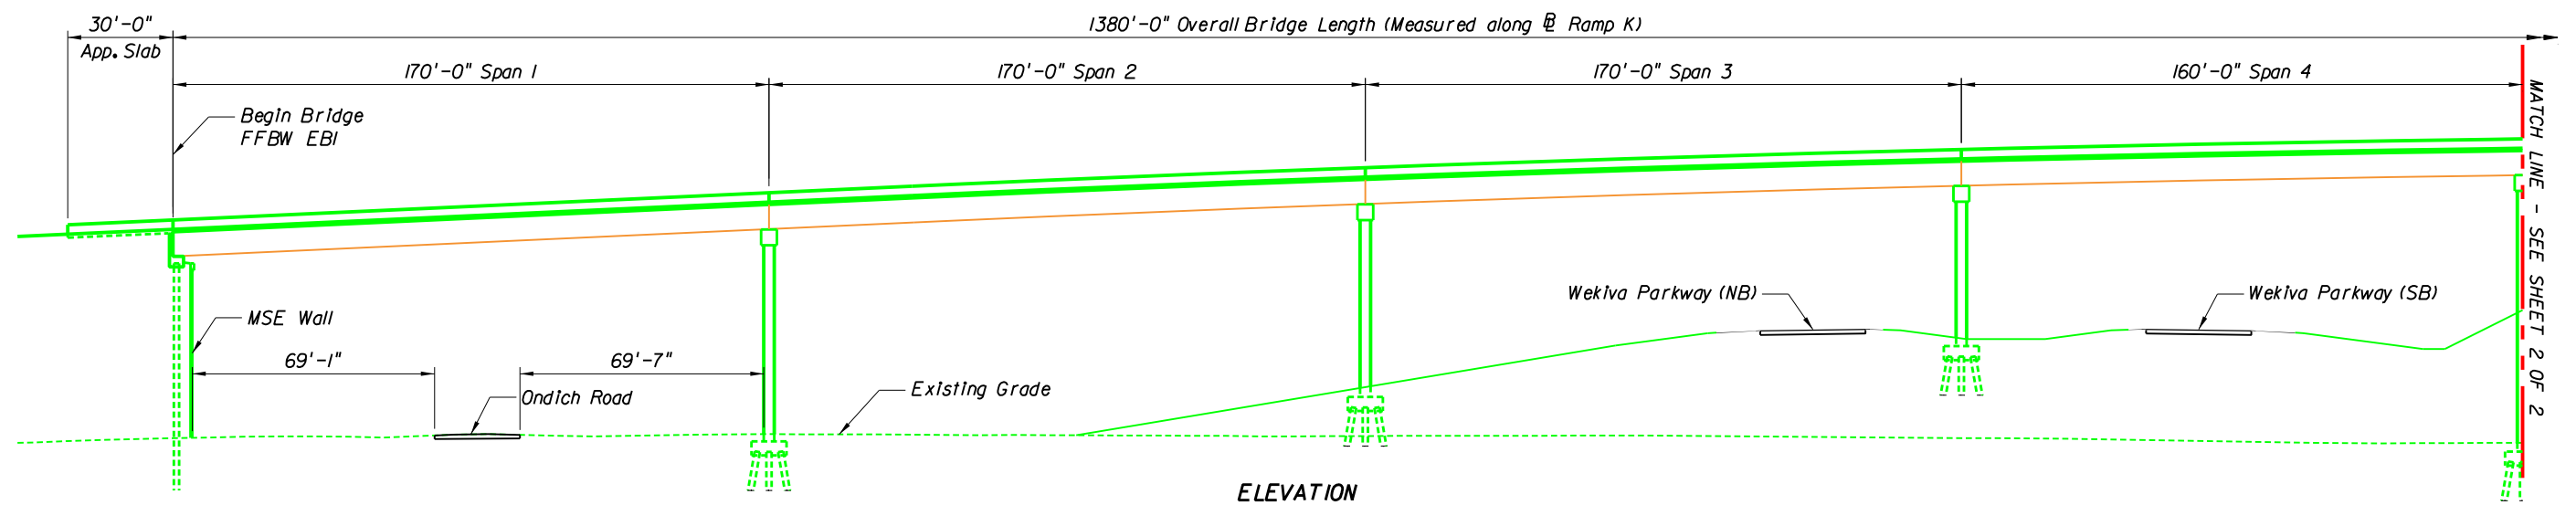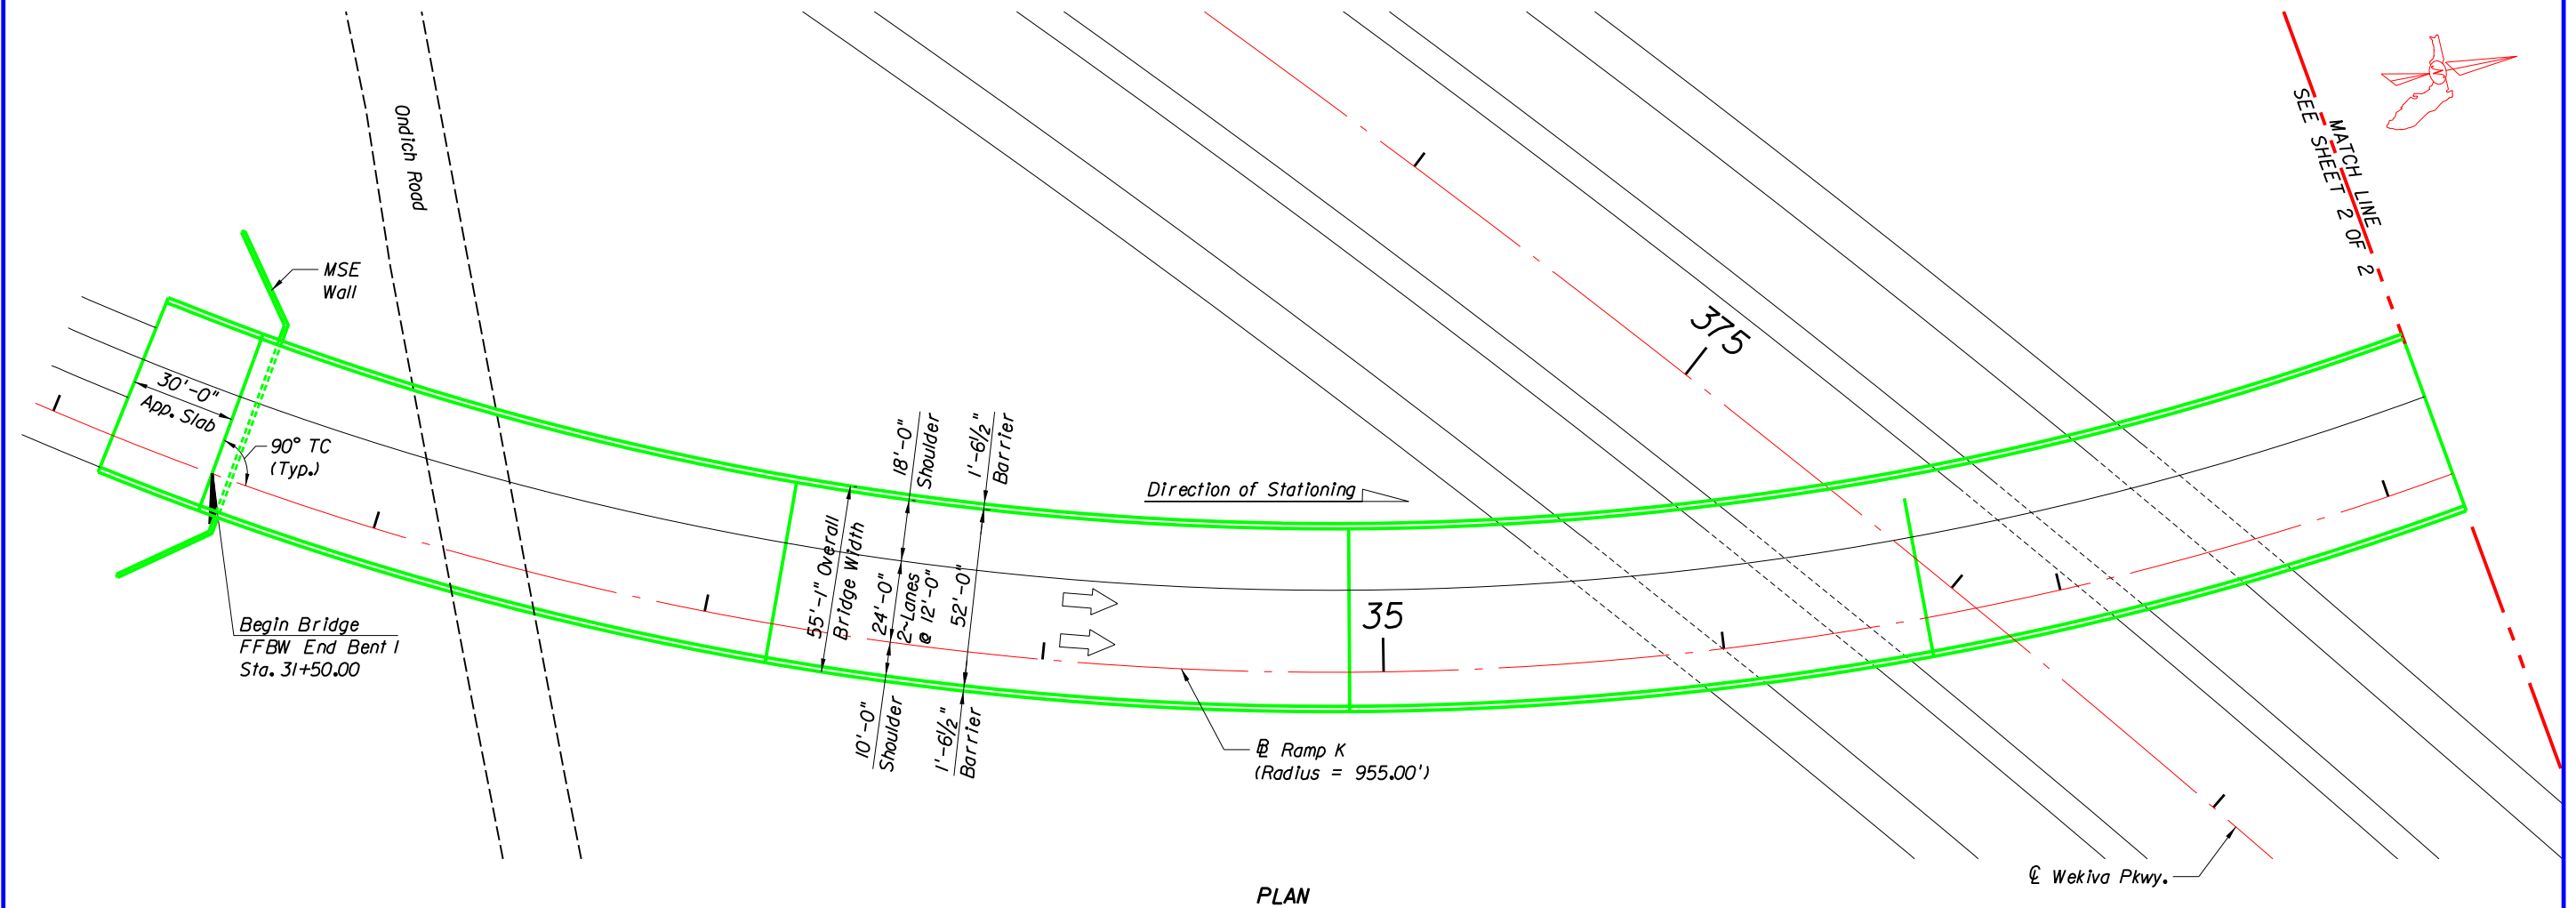

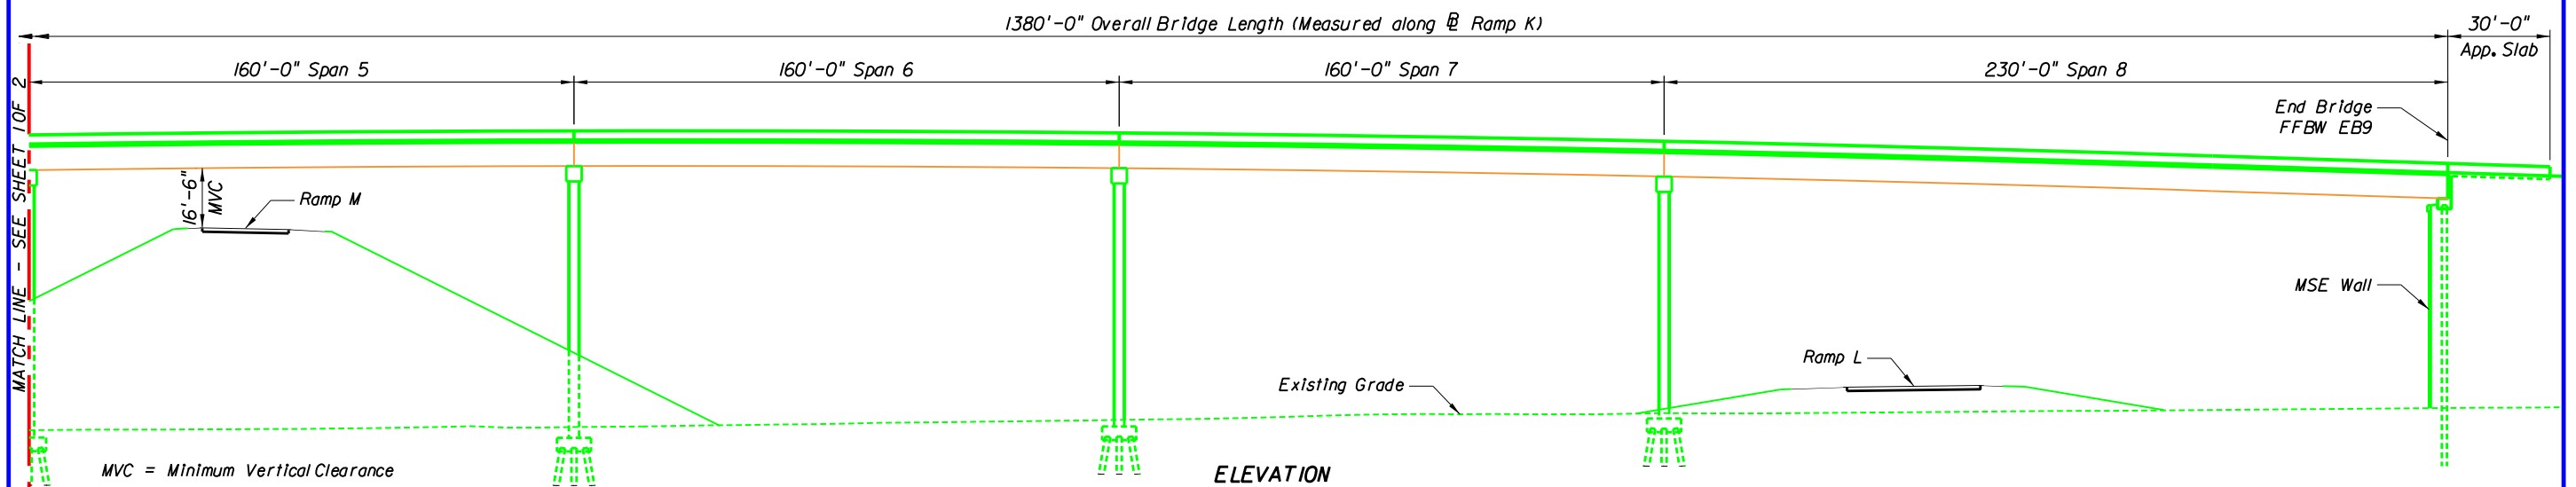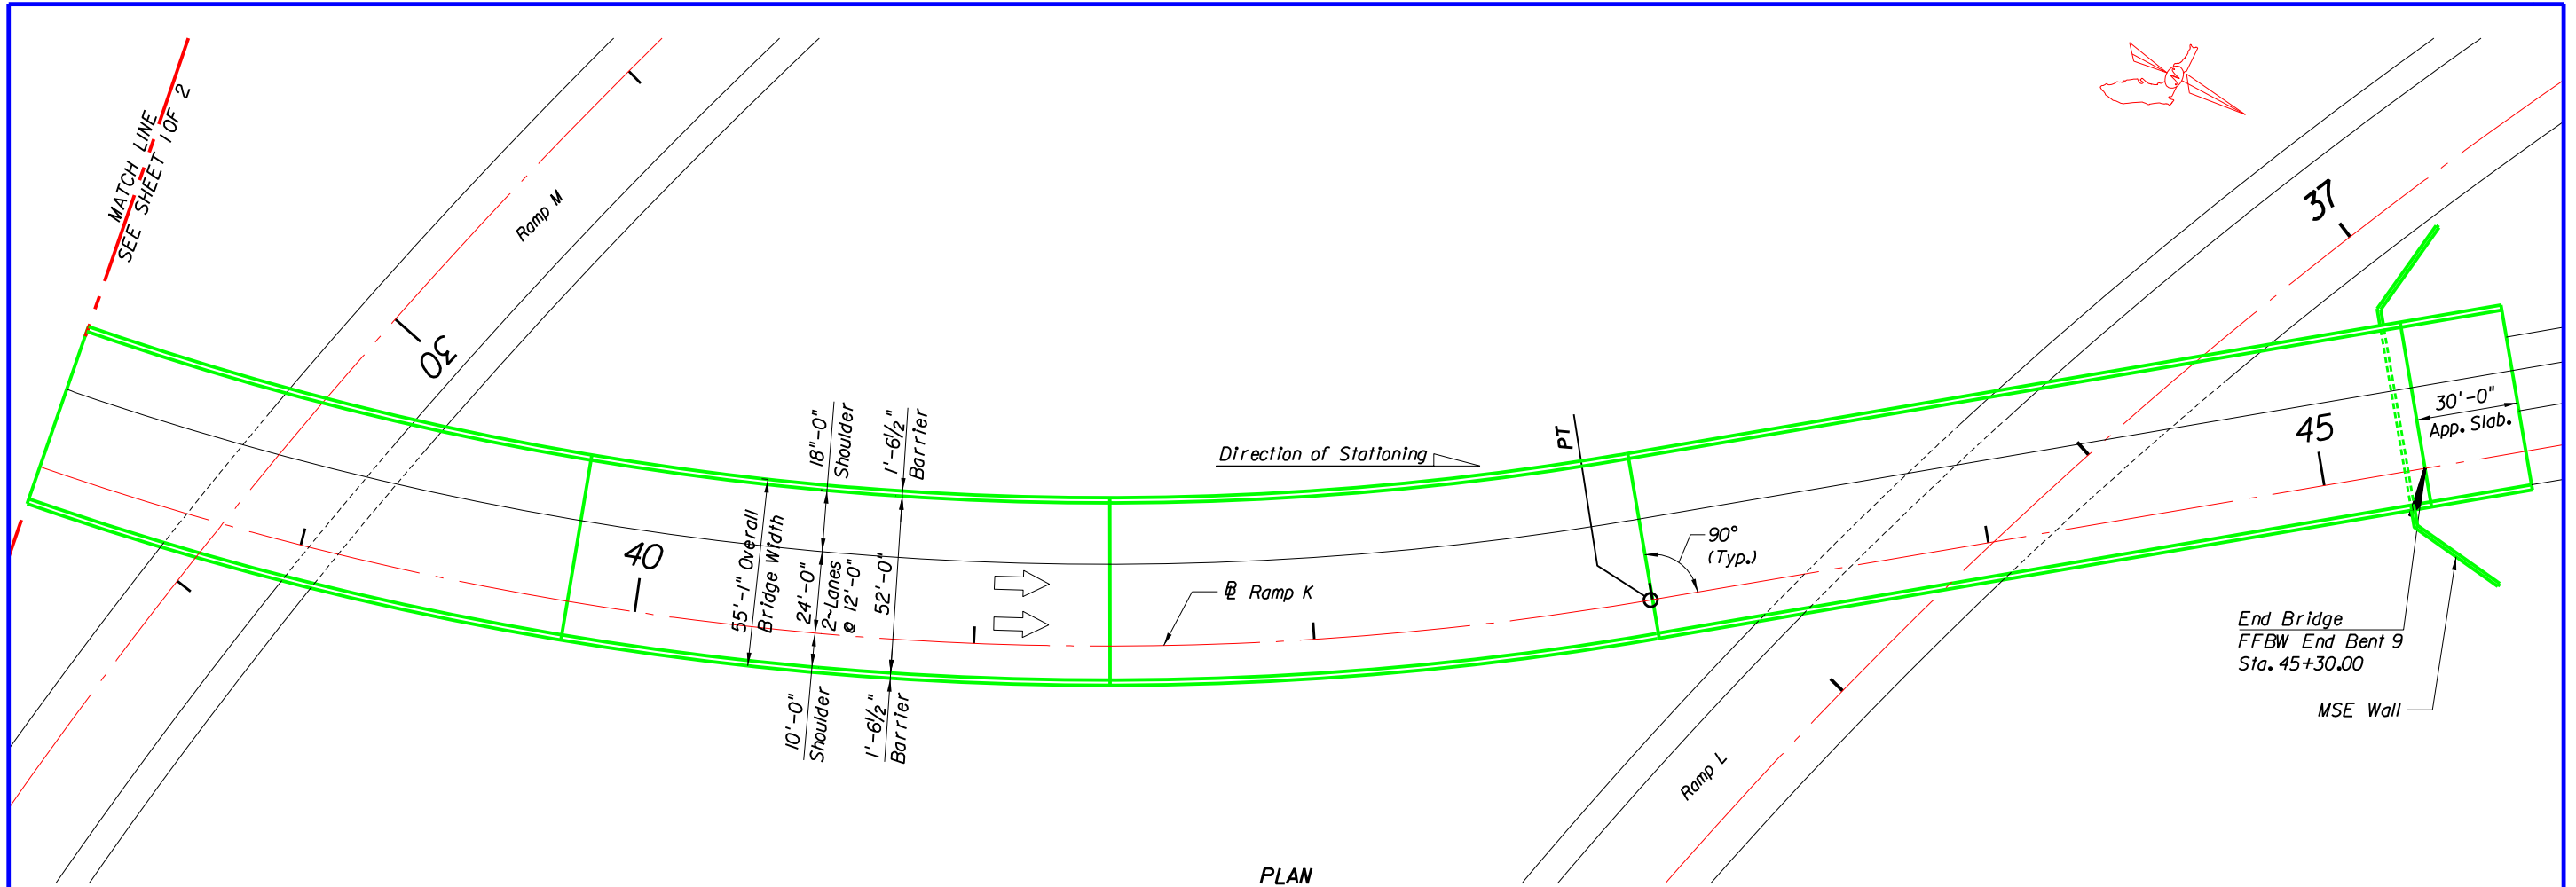


7D

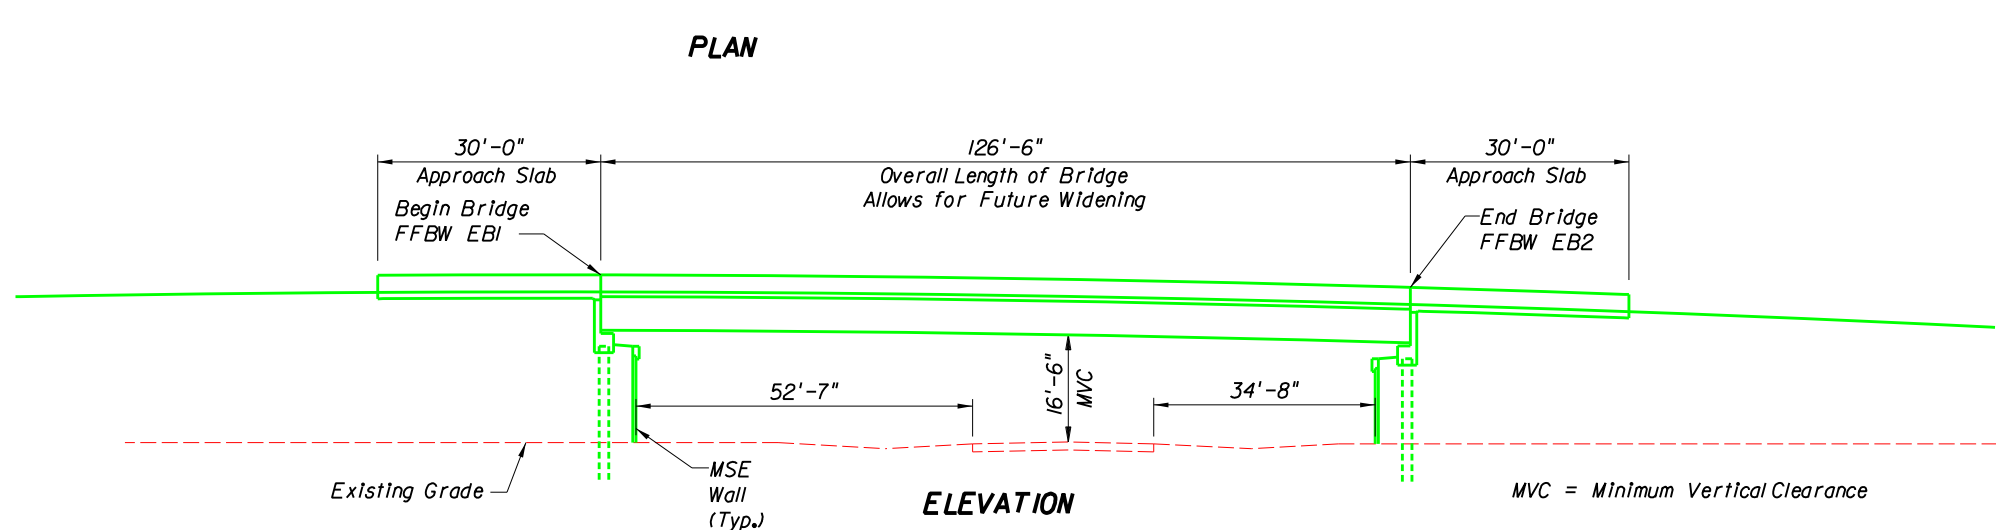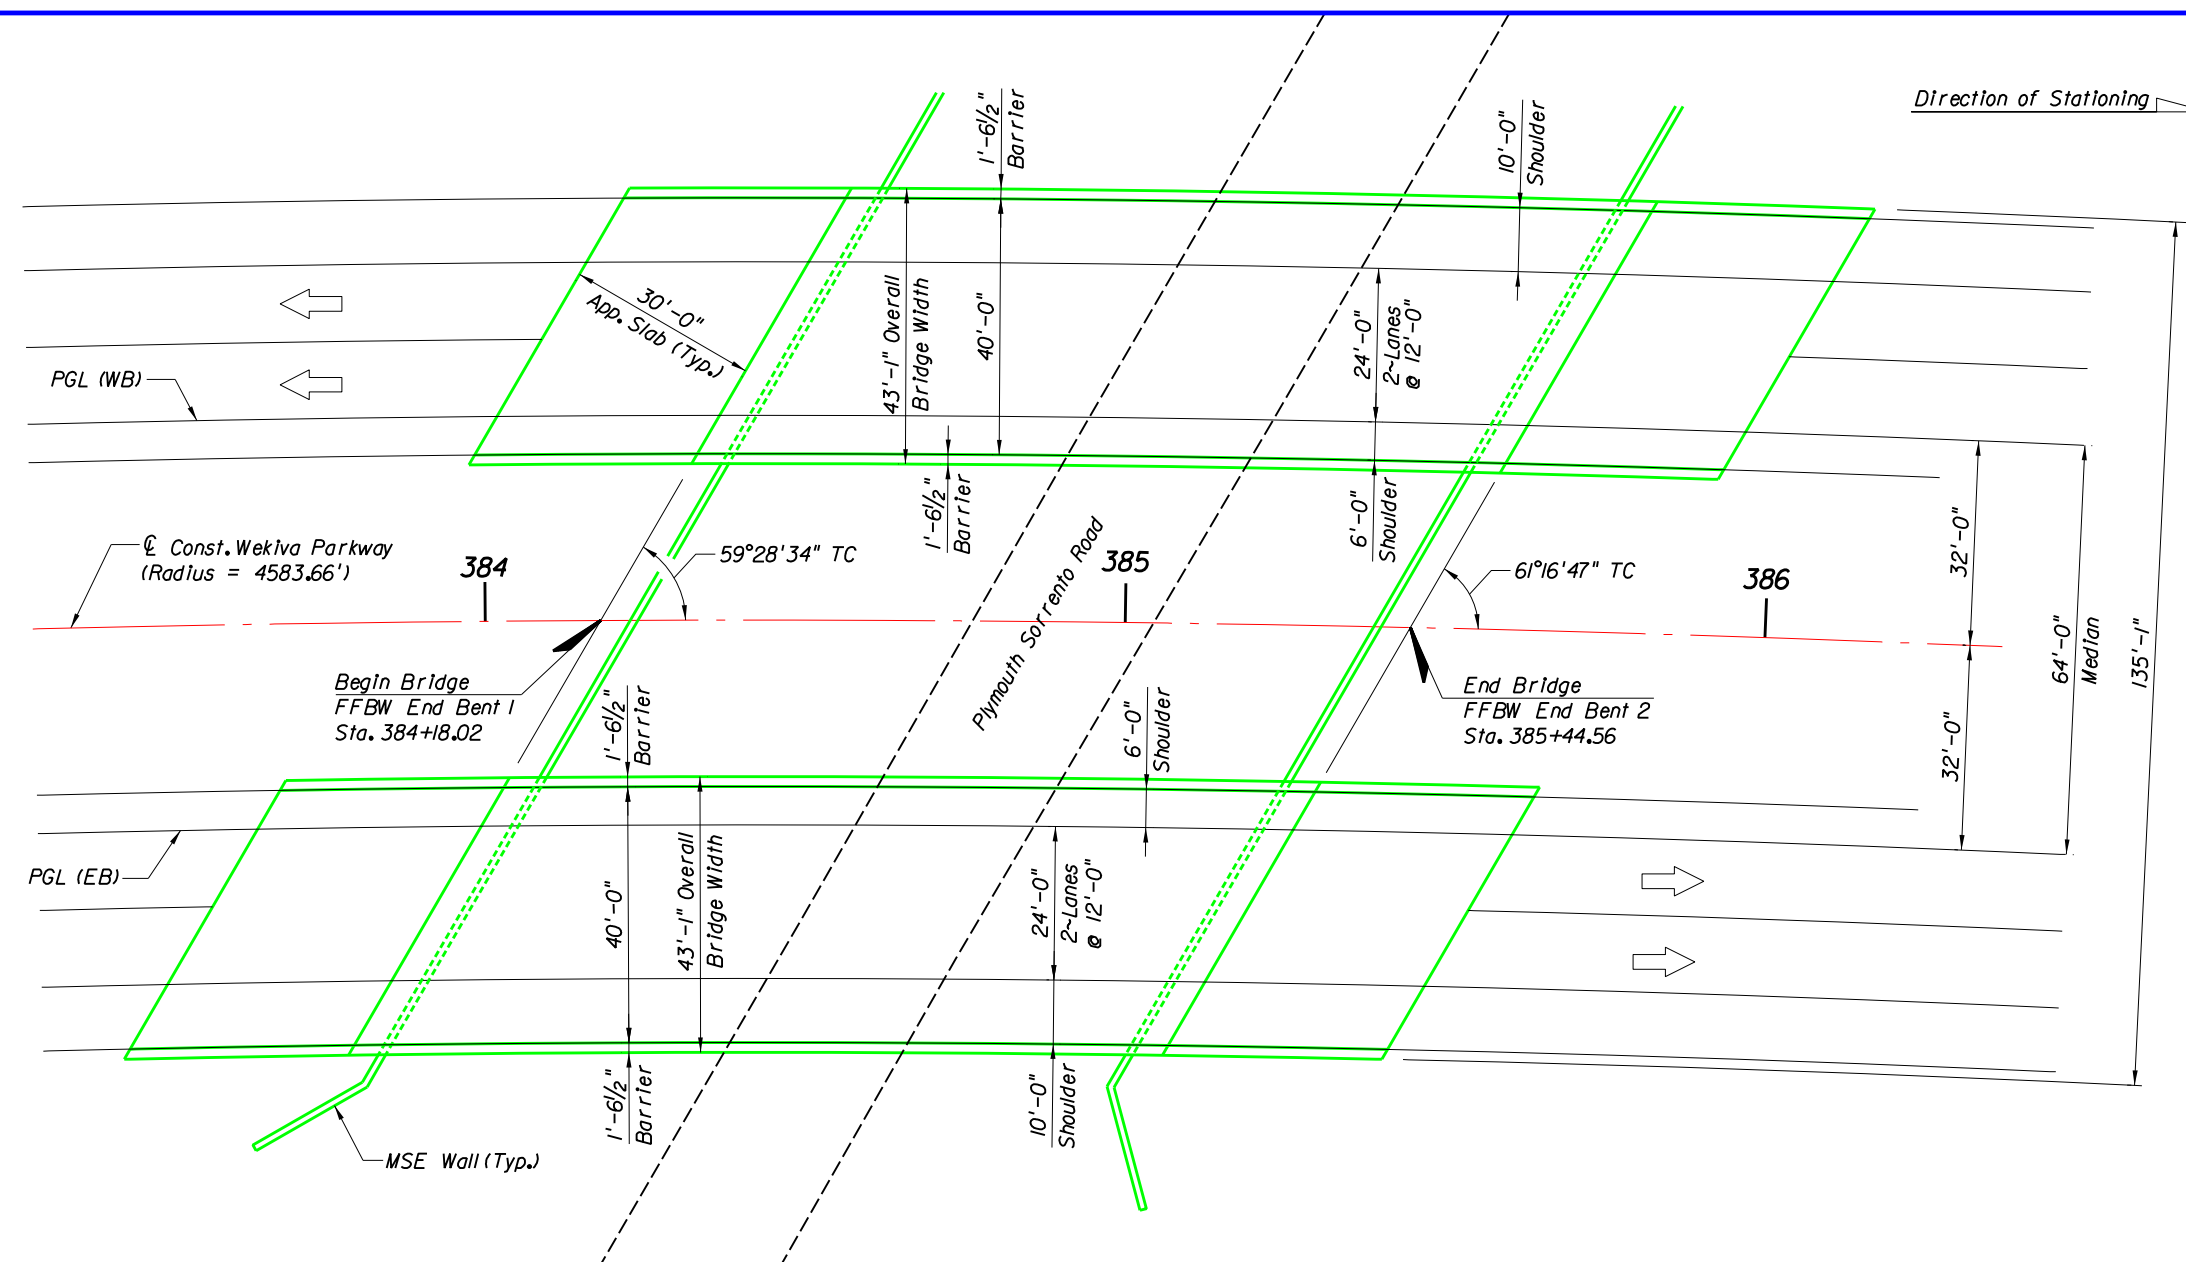

8A & 8B

LEGEND

KEY MAP

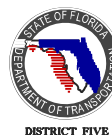


WEKIVA PARKWAY (SR 429)


PLAN AND ELEVATION
WEKIVA PARKWAY OVER PLYMOUTH SORRENTO ROAD

SHEET NO.

S-62

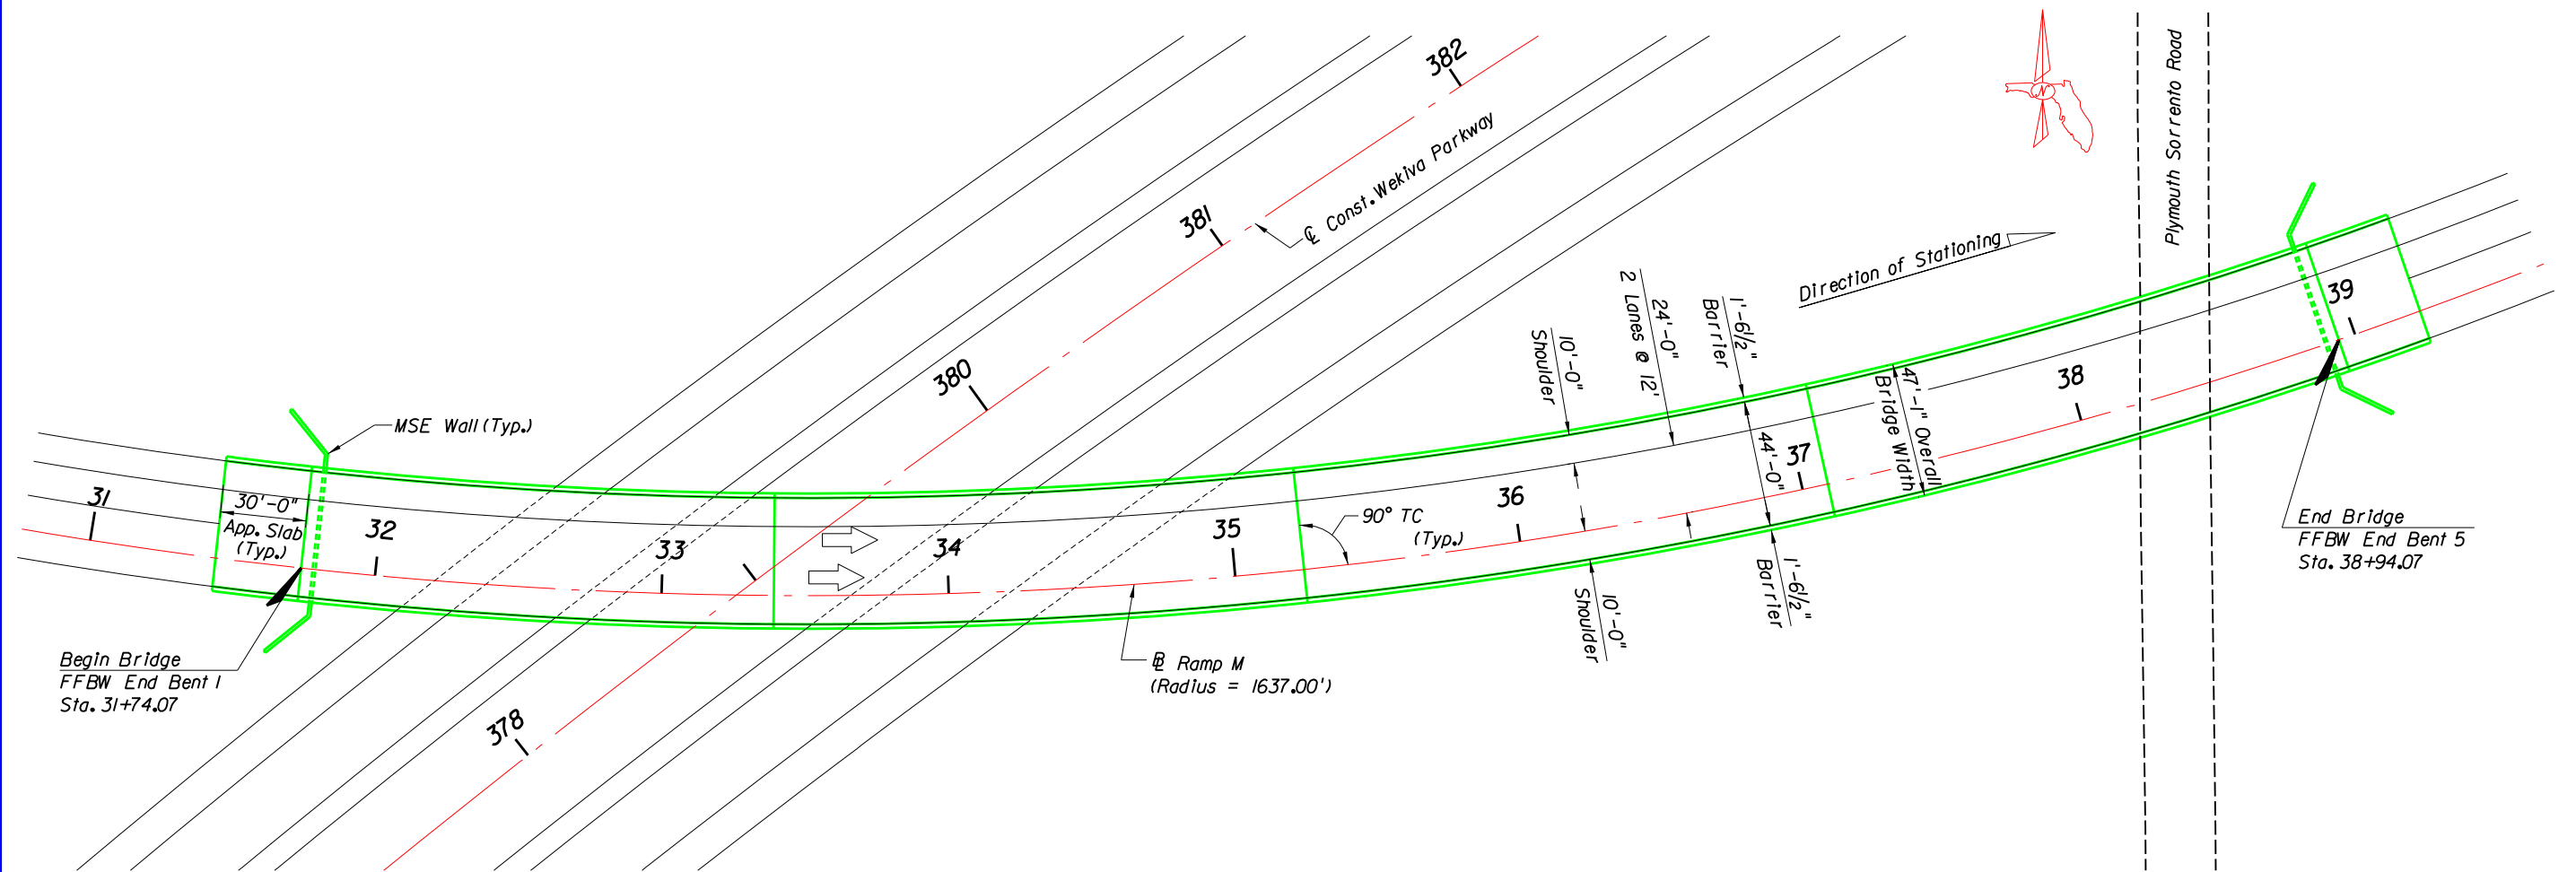


PLAN

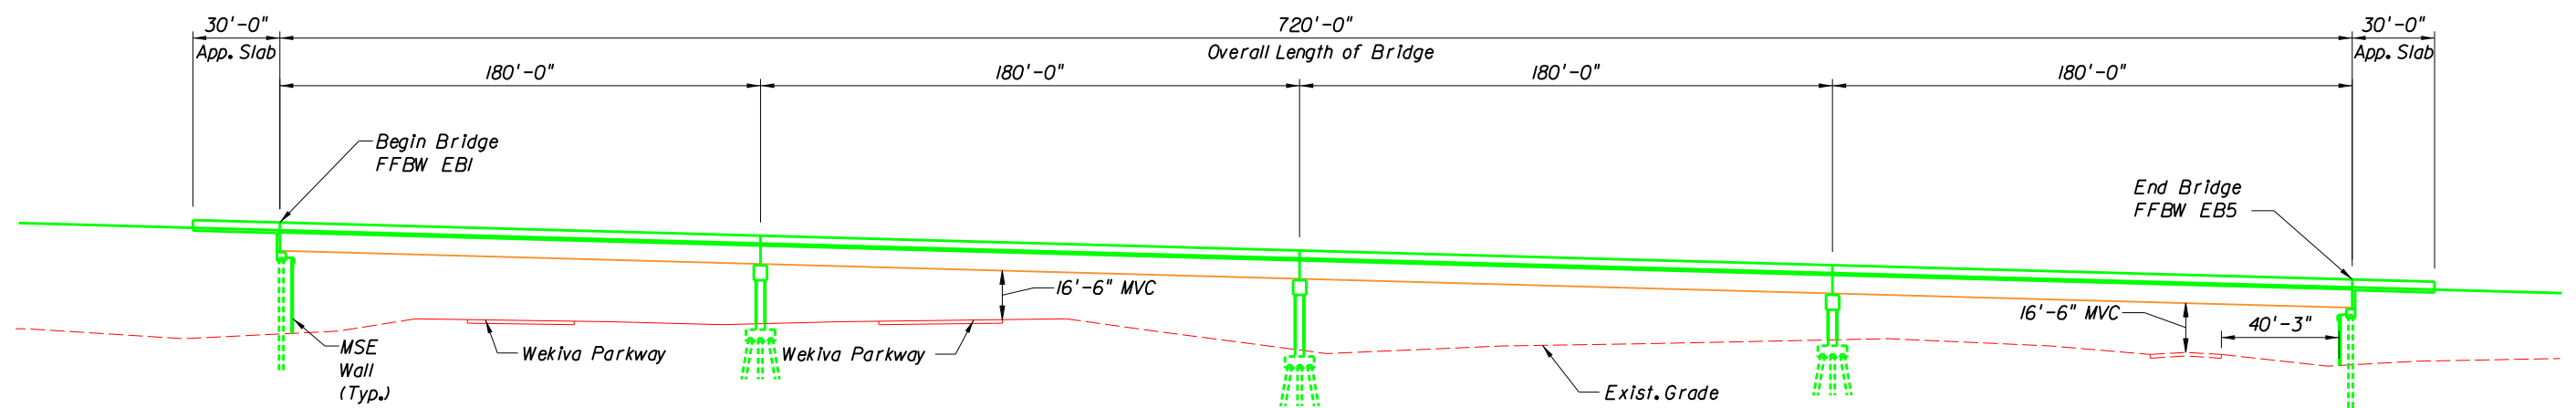


MVC = Minimum Vertical Clearance

ELEVATION

8C

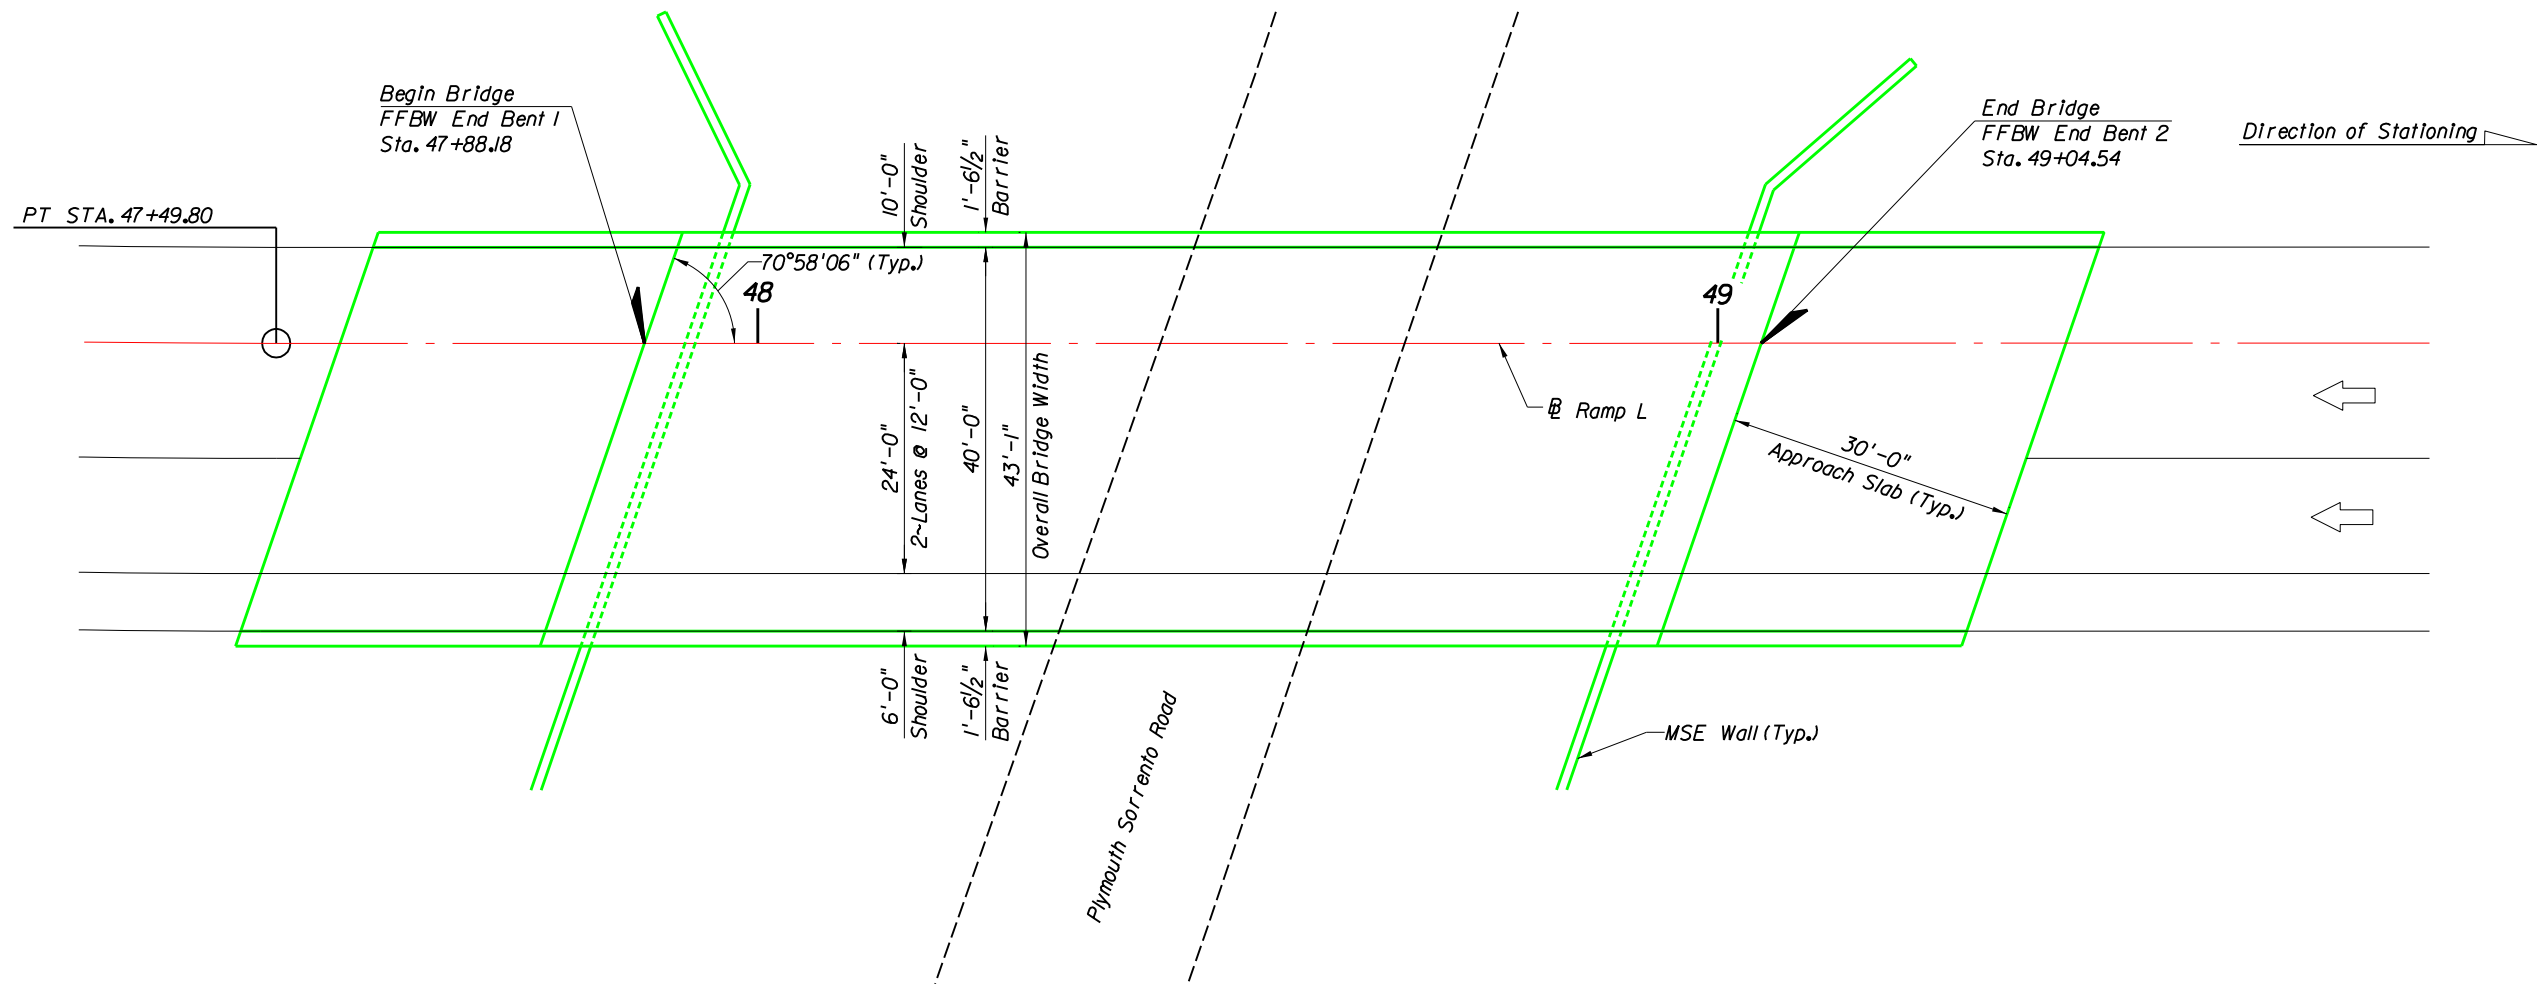

PLAN

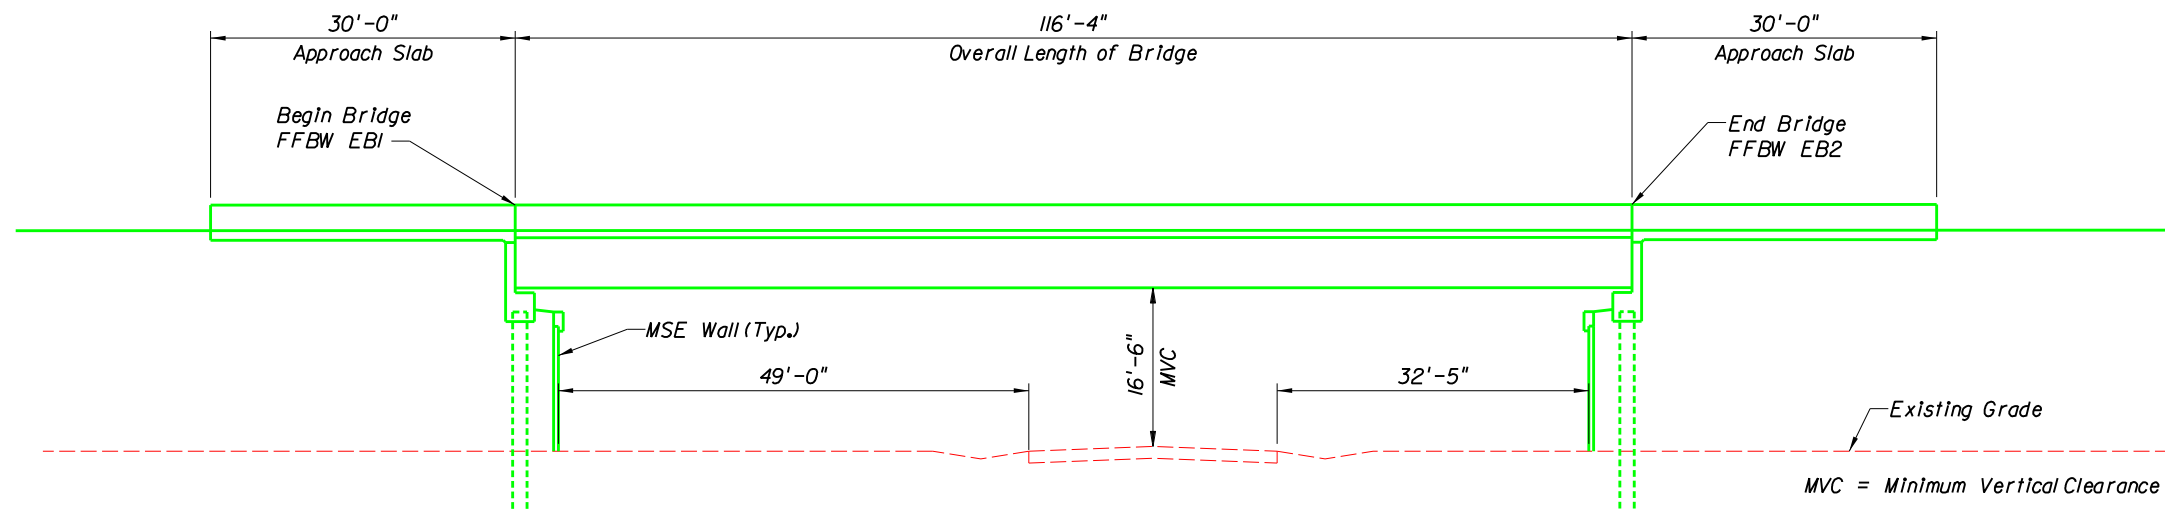

ELEVATION

8D

LEGEND

KEY MAP





WEKIVA PARKWAY (SR 429)

PLAN AND ELEVATION

RAMP L OVER PLYMOUTH SORRENTO ROAD

SHEET NO.

S-64

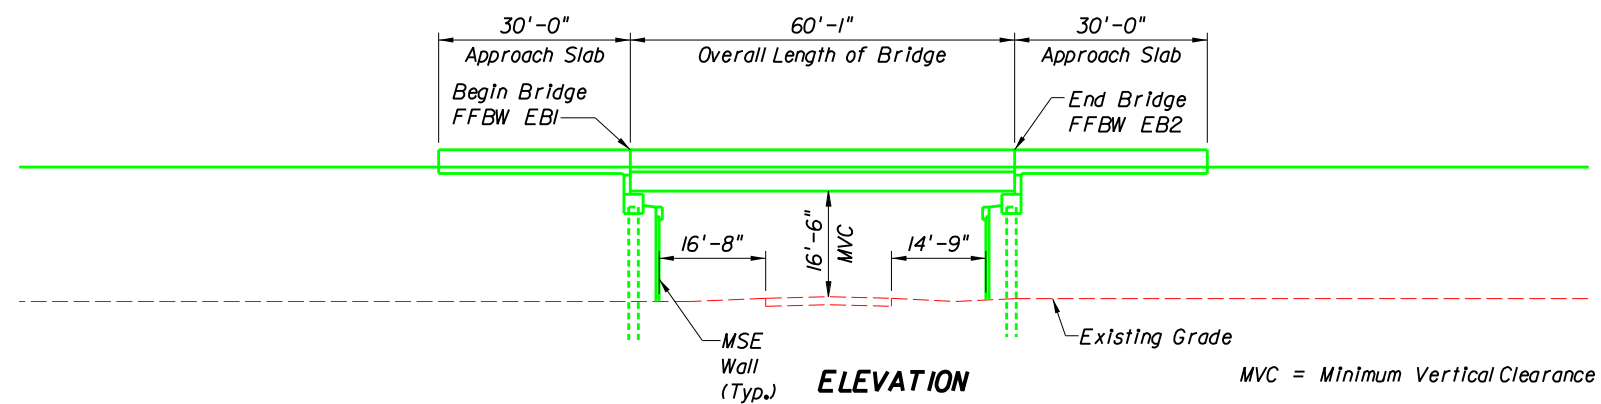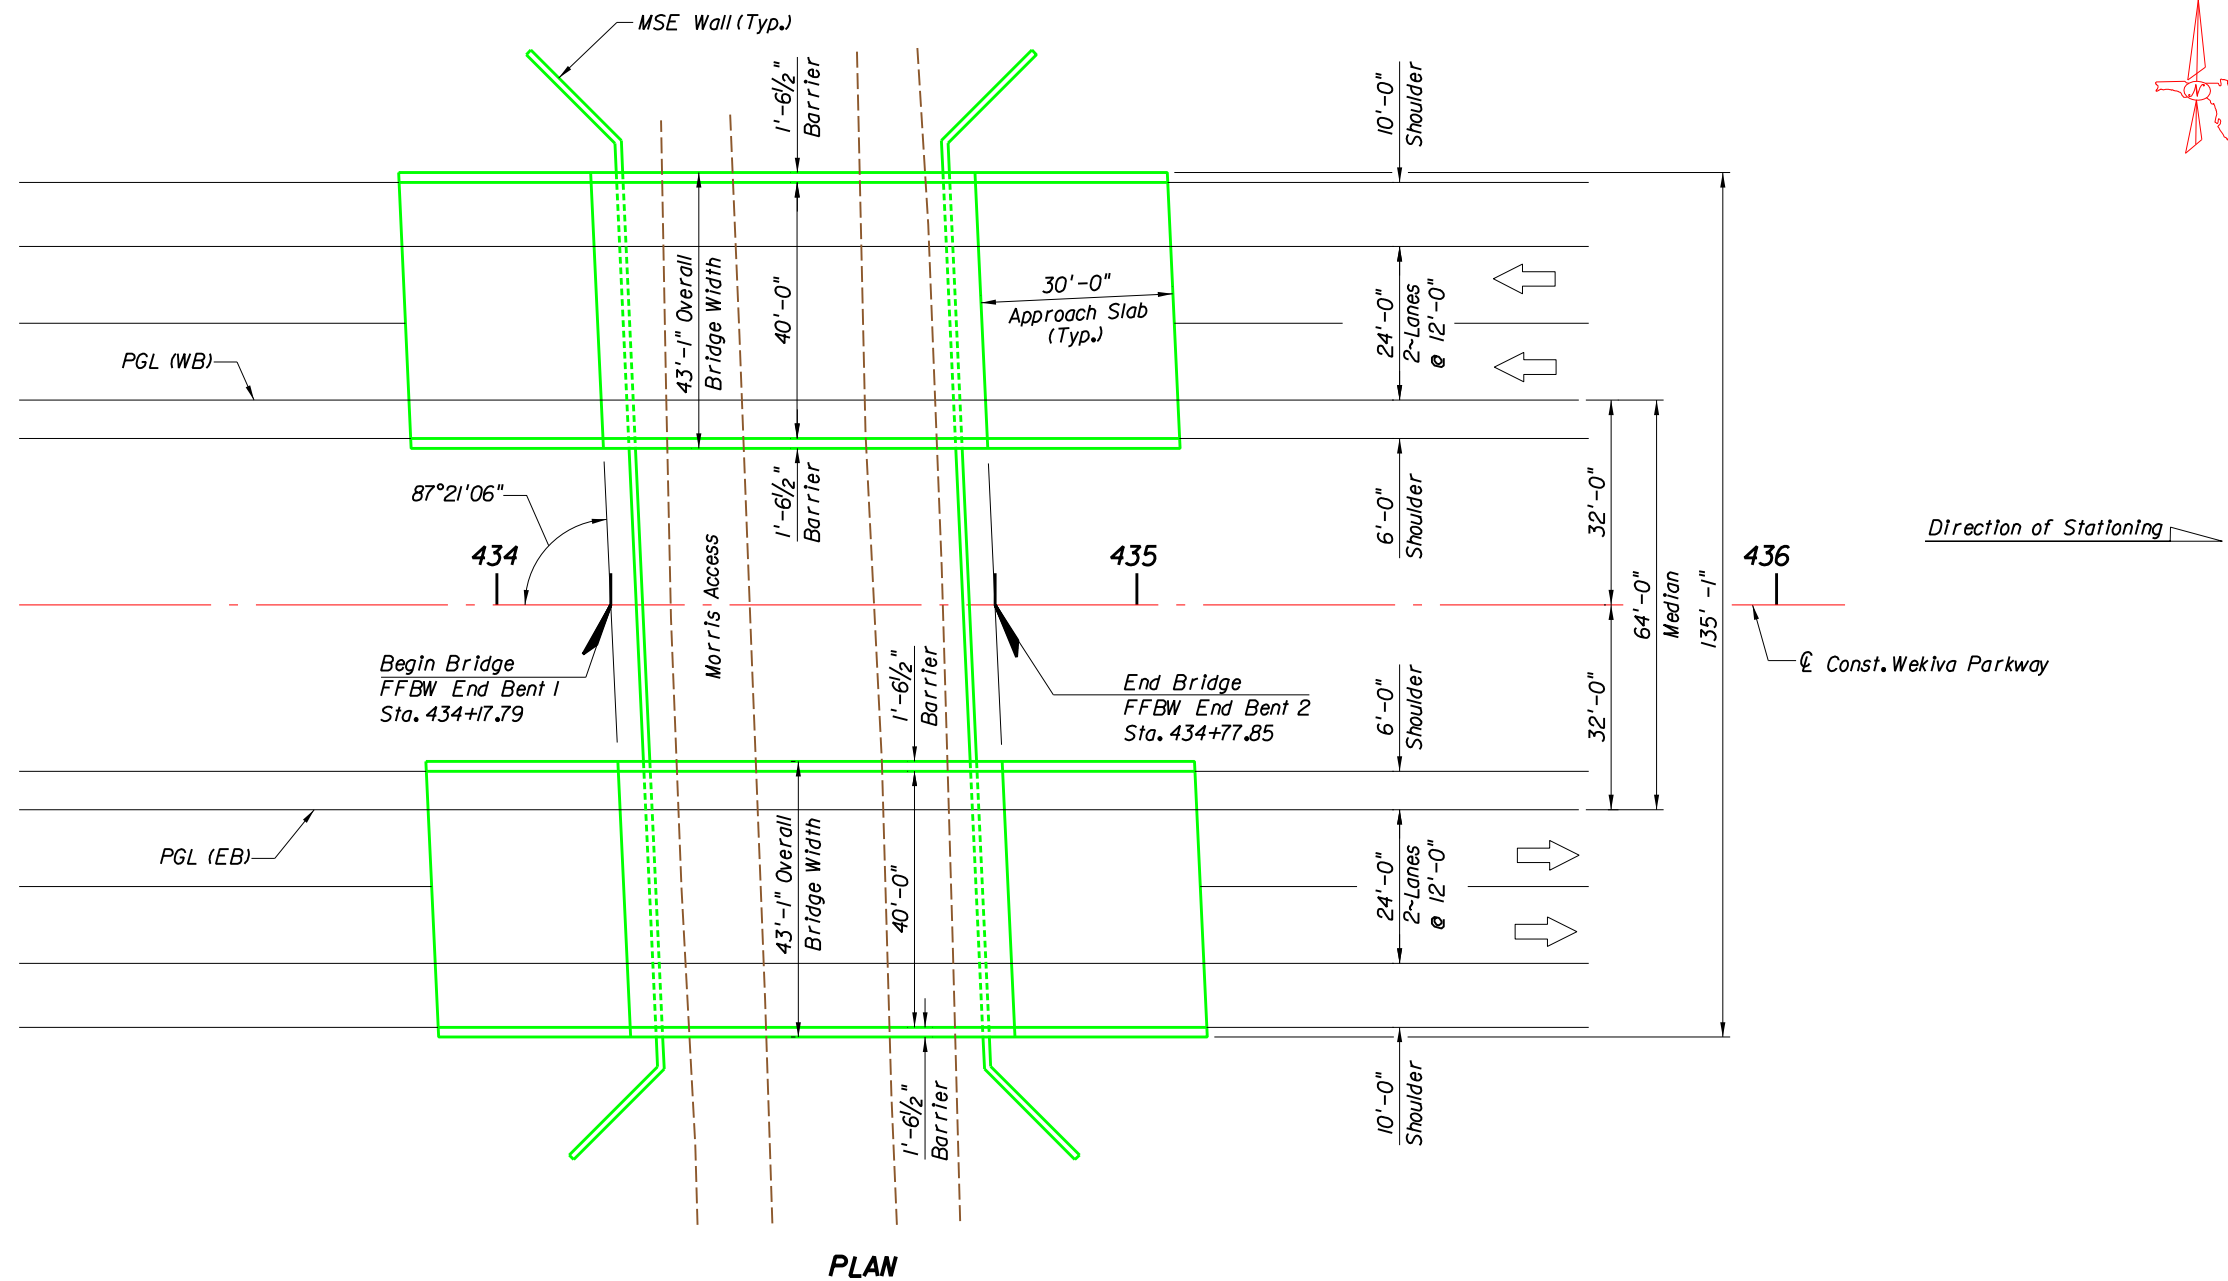

9A & 9B

LEGEND

KEY MAP




WEKIVA PARKWAY (SR 429)

PLAN AND ELEVATION


WEKIVA PARKWAY OVER MORRIS ACCESS

SHEET NO.

S-65


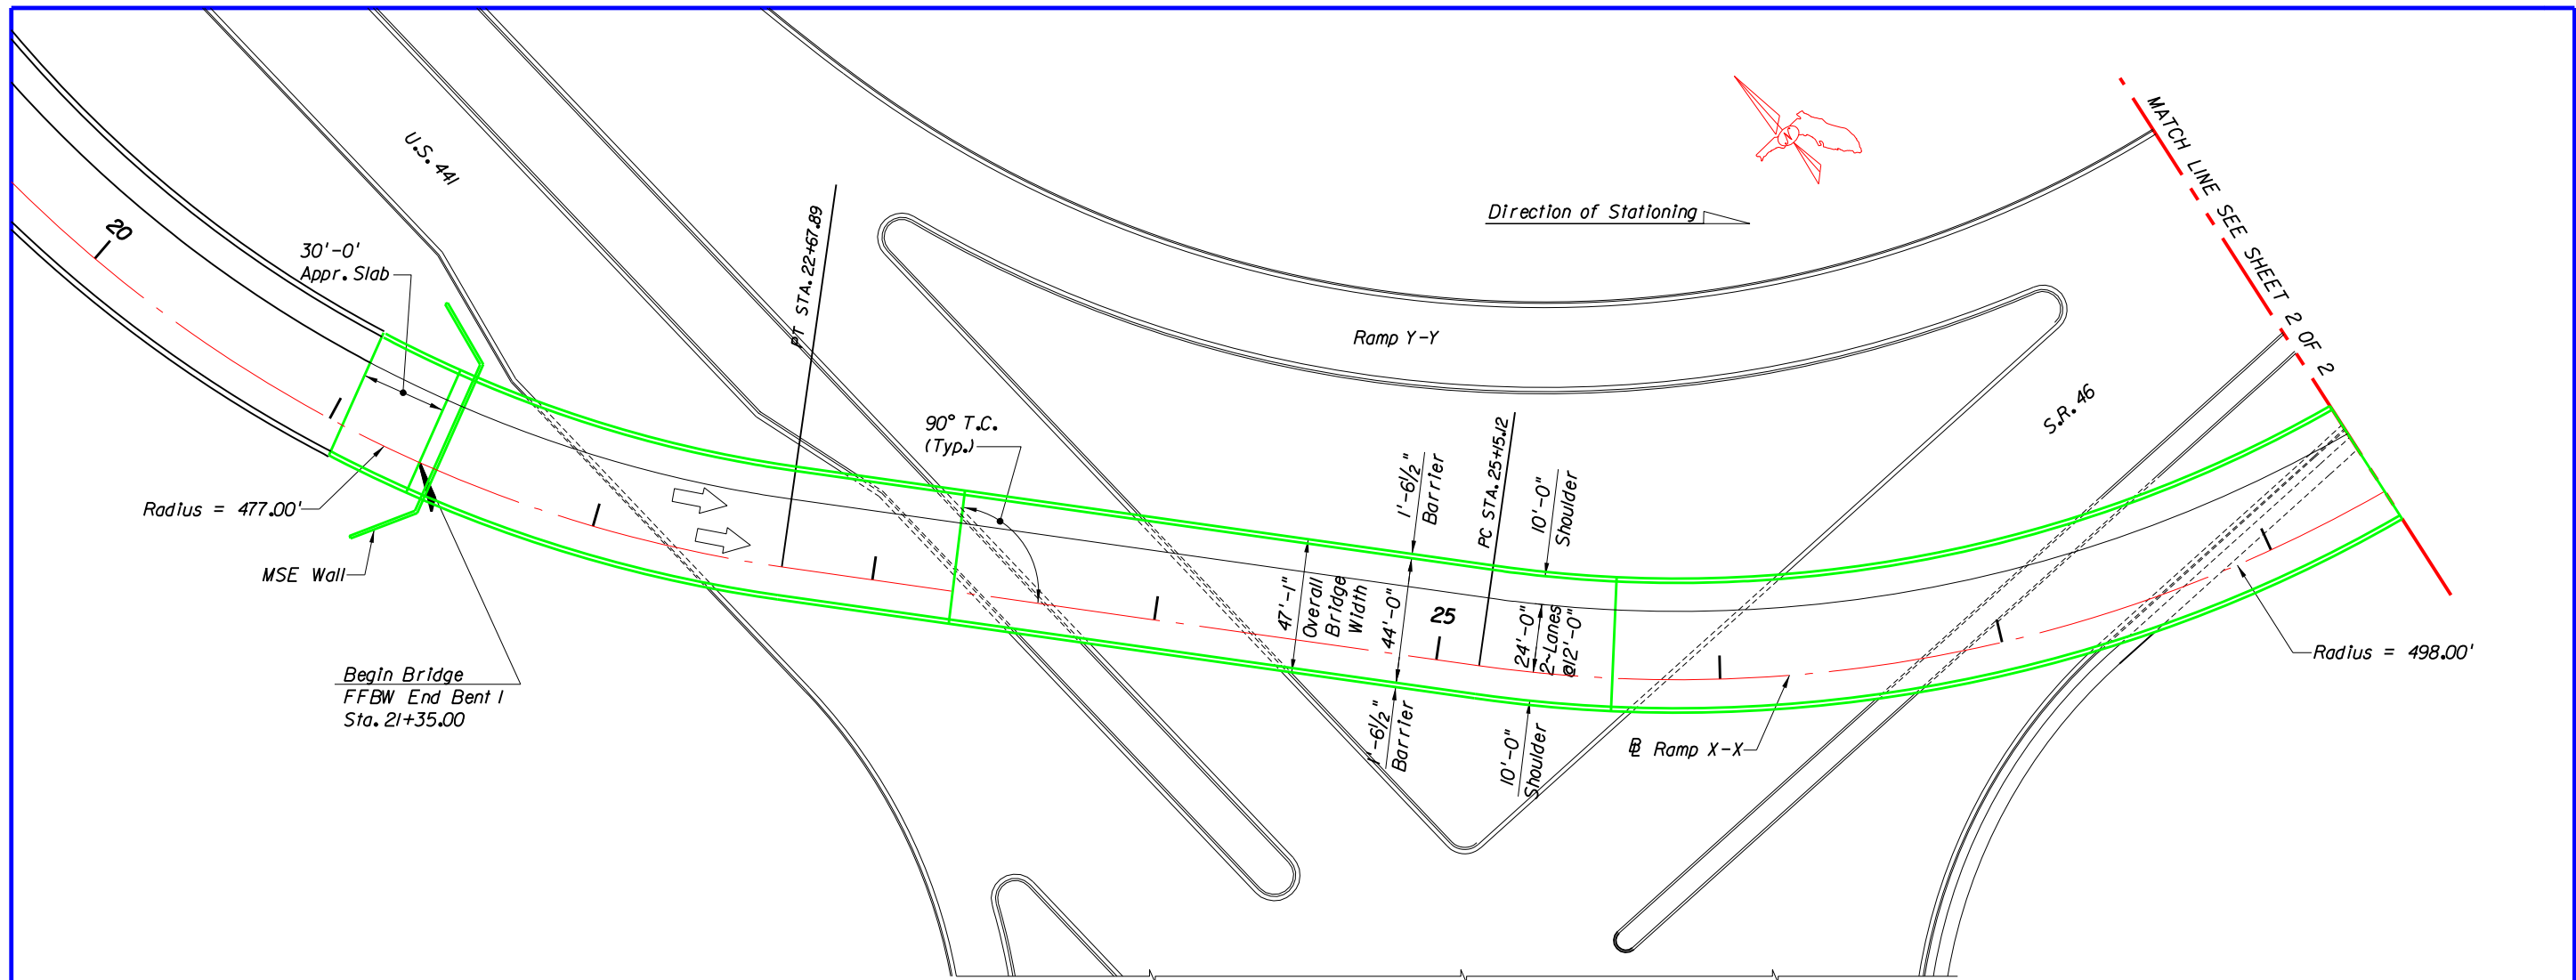




PLAN

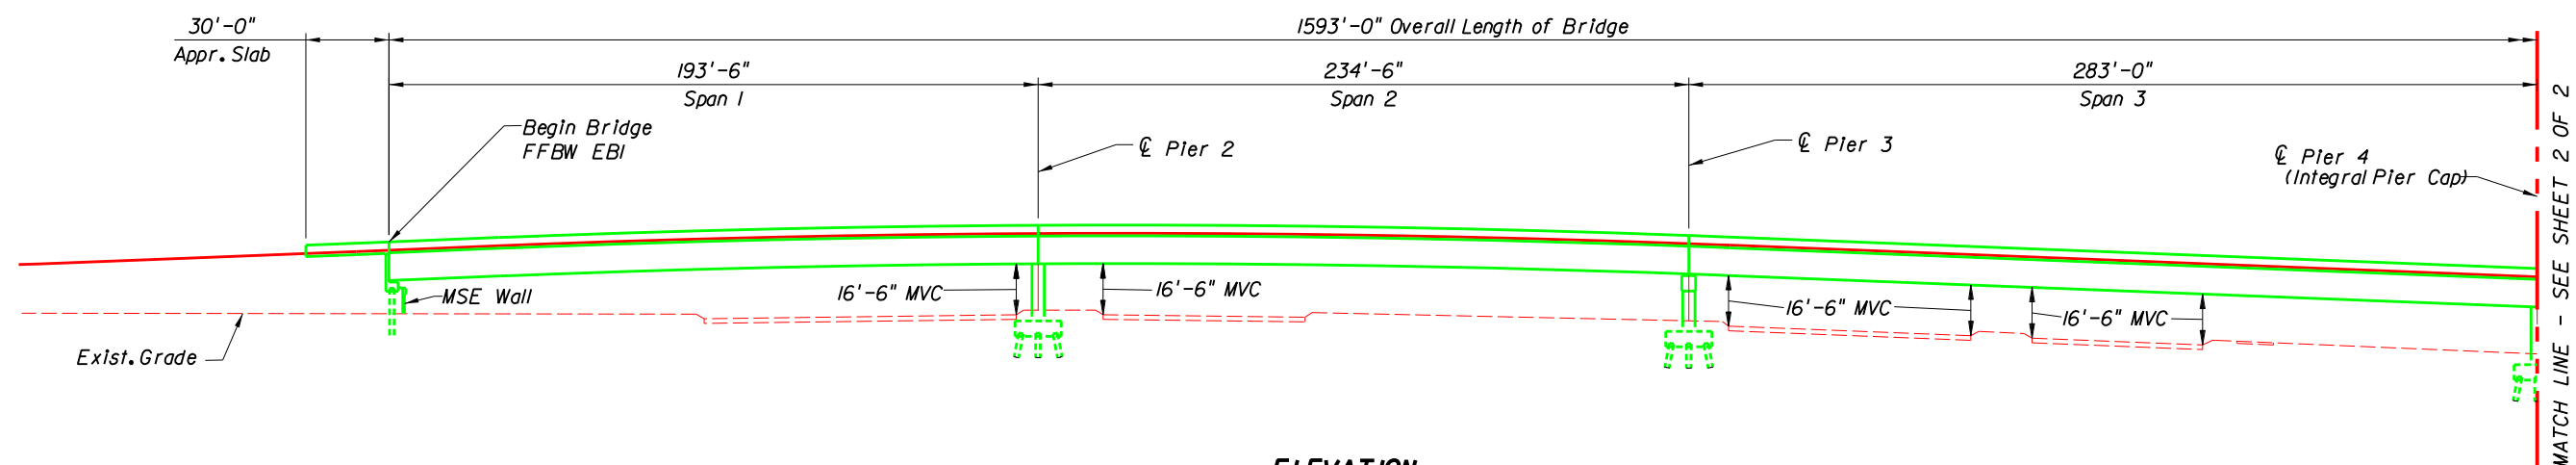

ELEVATION


MVC = Minimum Vertical Clearance

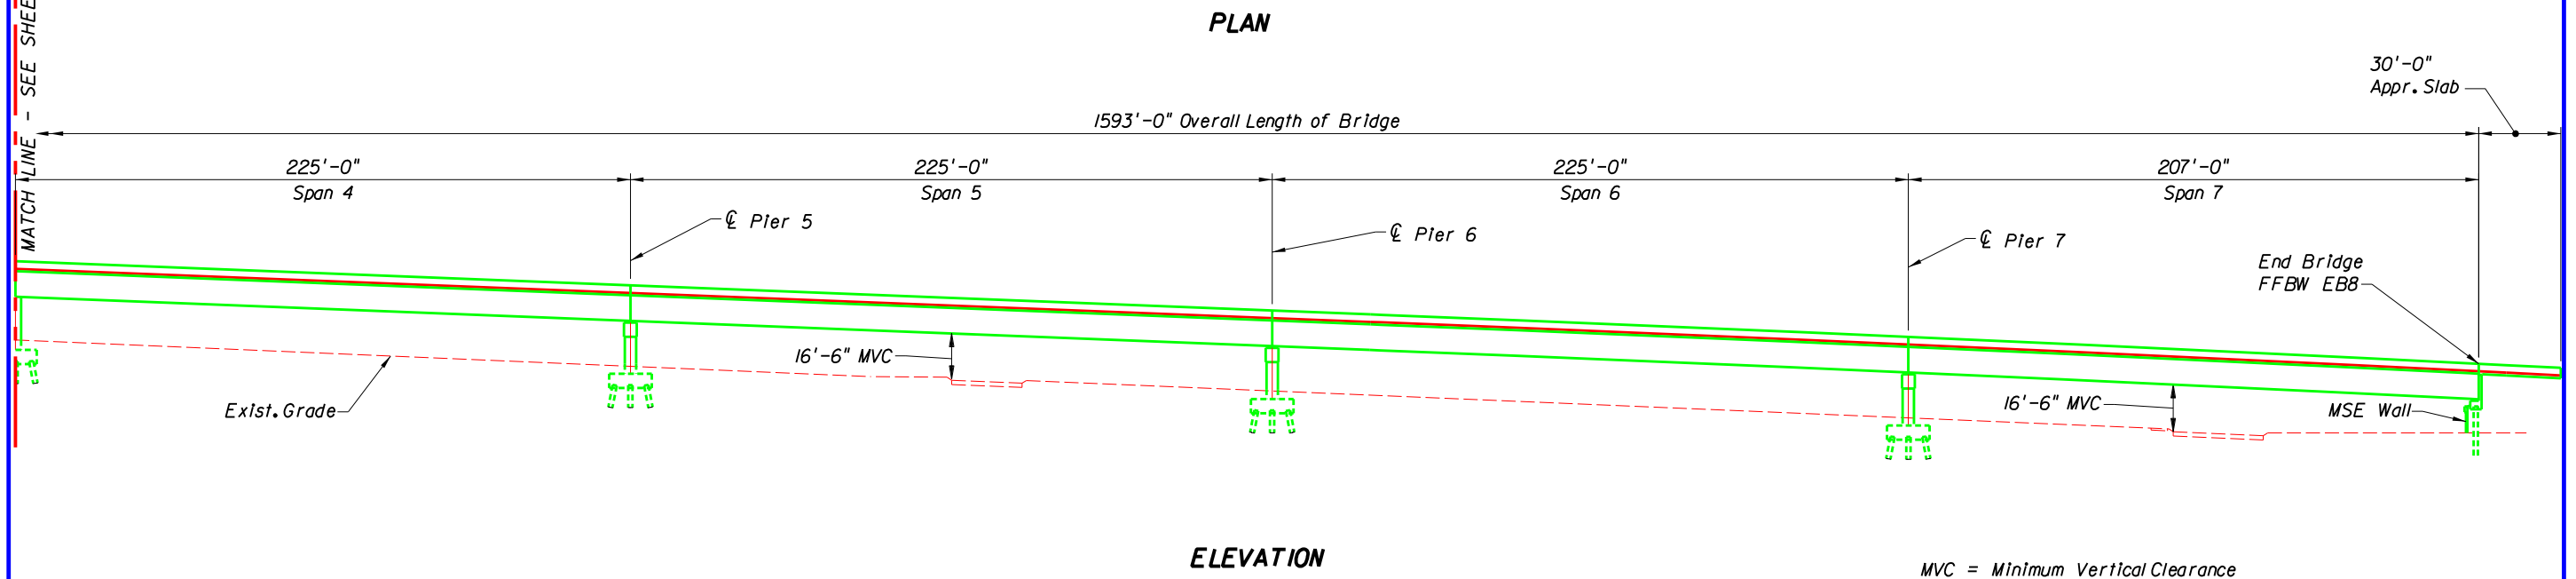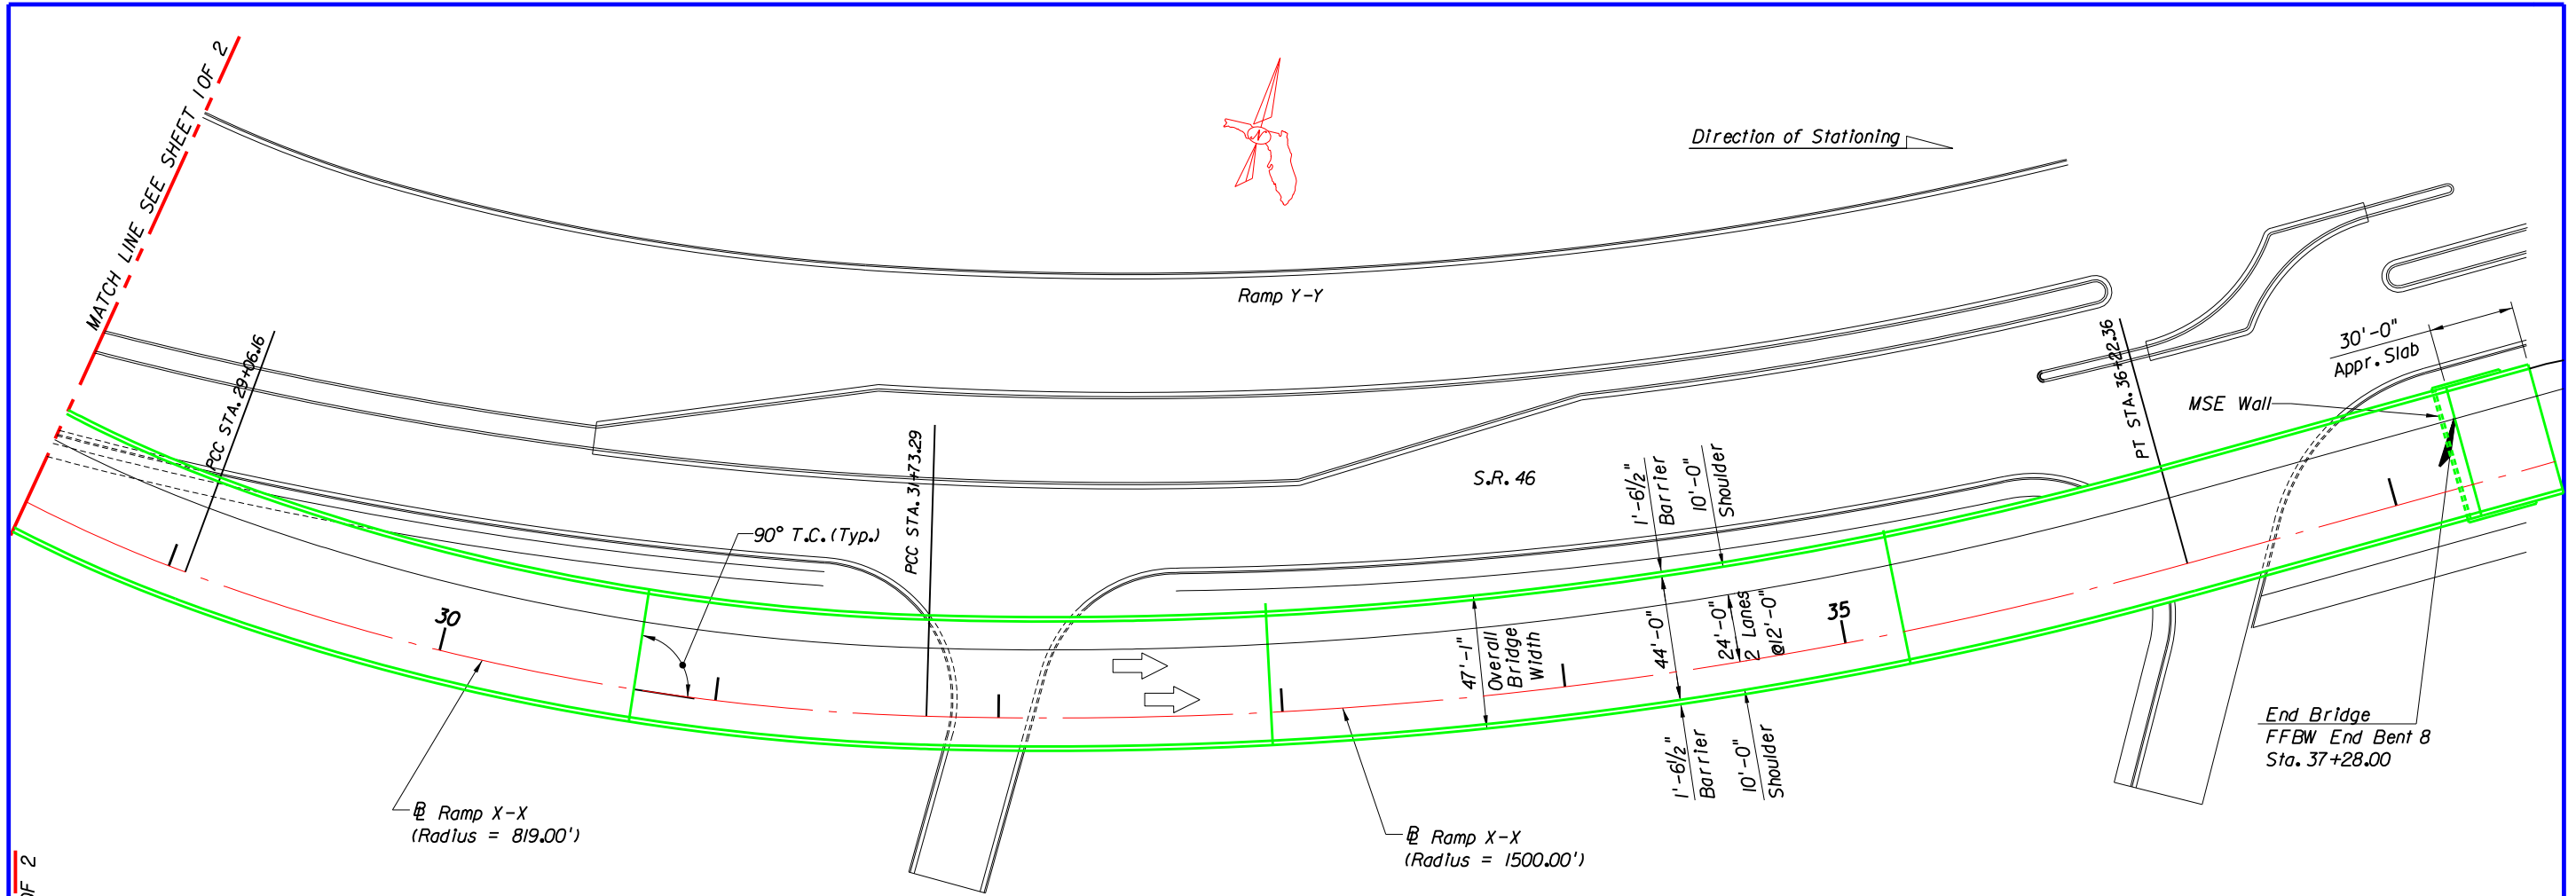

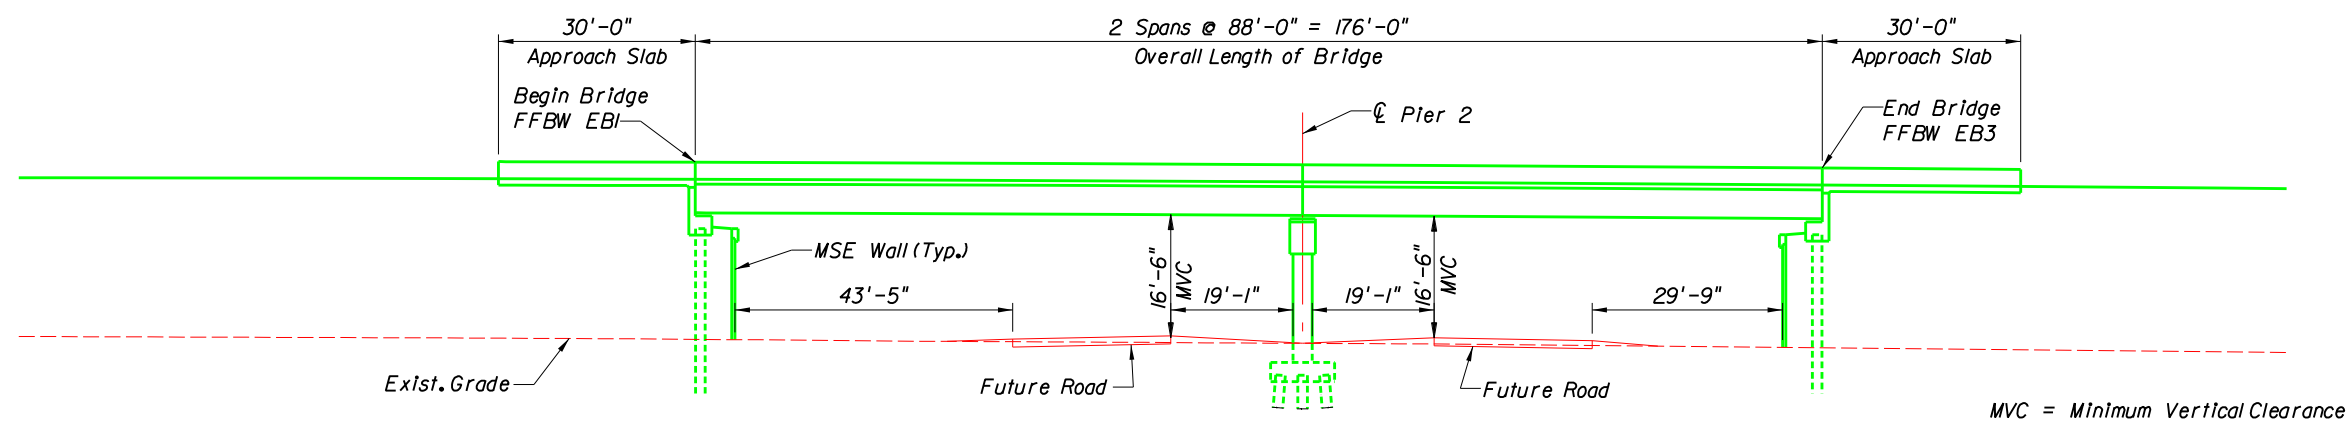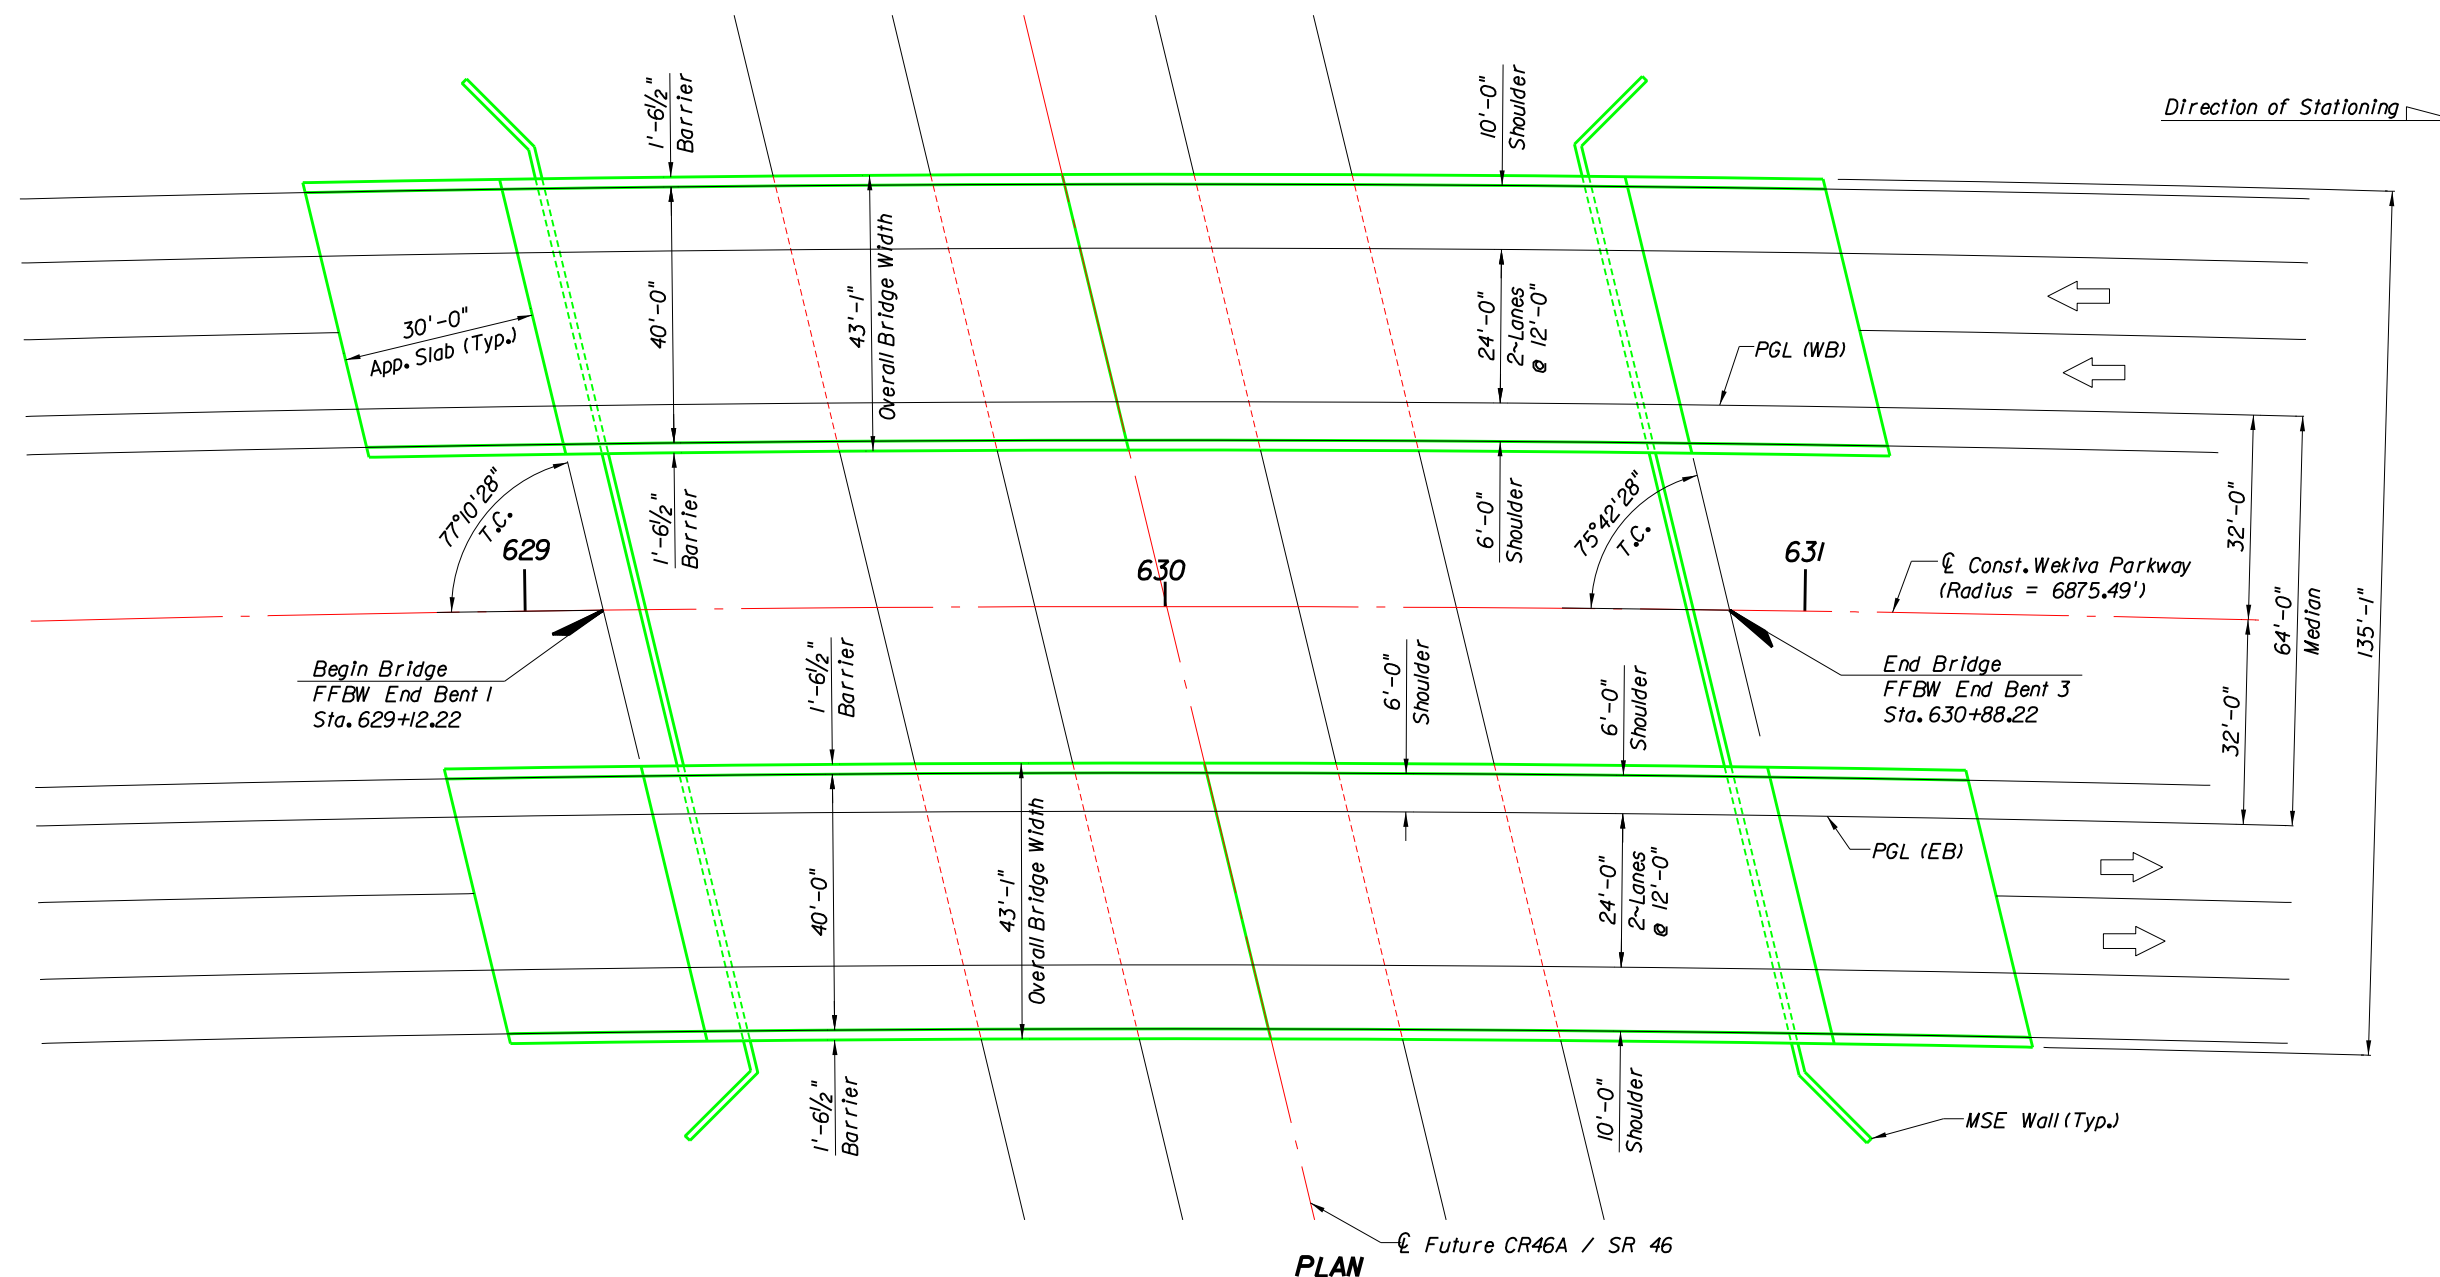

LEGEND

KEY MAP

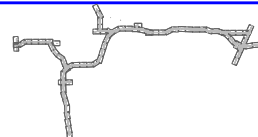

WEKIVA PARKWAY (SR 429)



PLAN AND ELEVATION

WEKIVA PARKWAY OVER NEIGHBORHOOD LAKES INTERCHANGE

SHEET NO.

S-70


13A & 13B

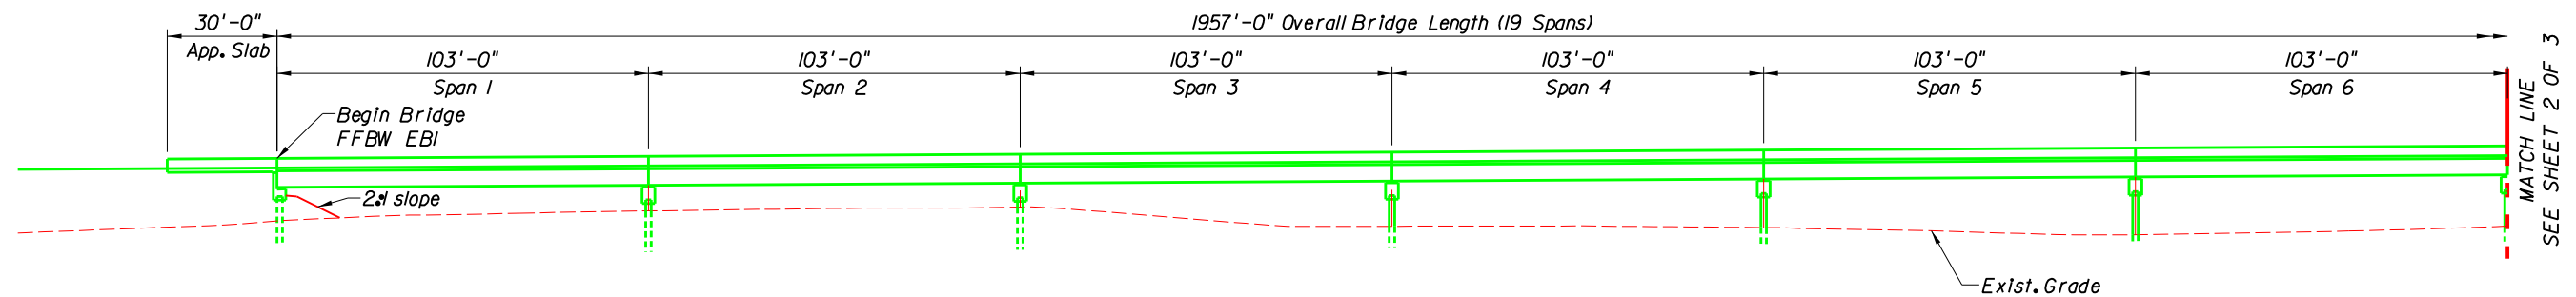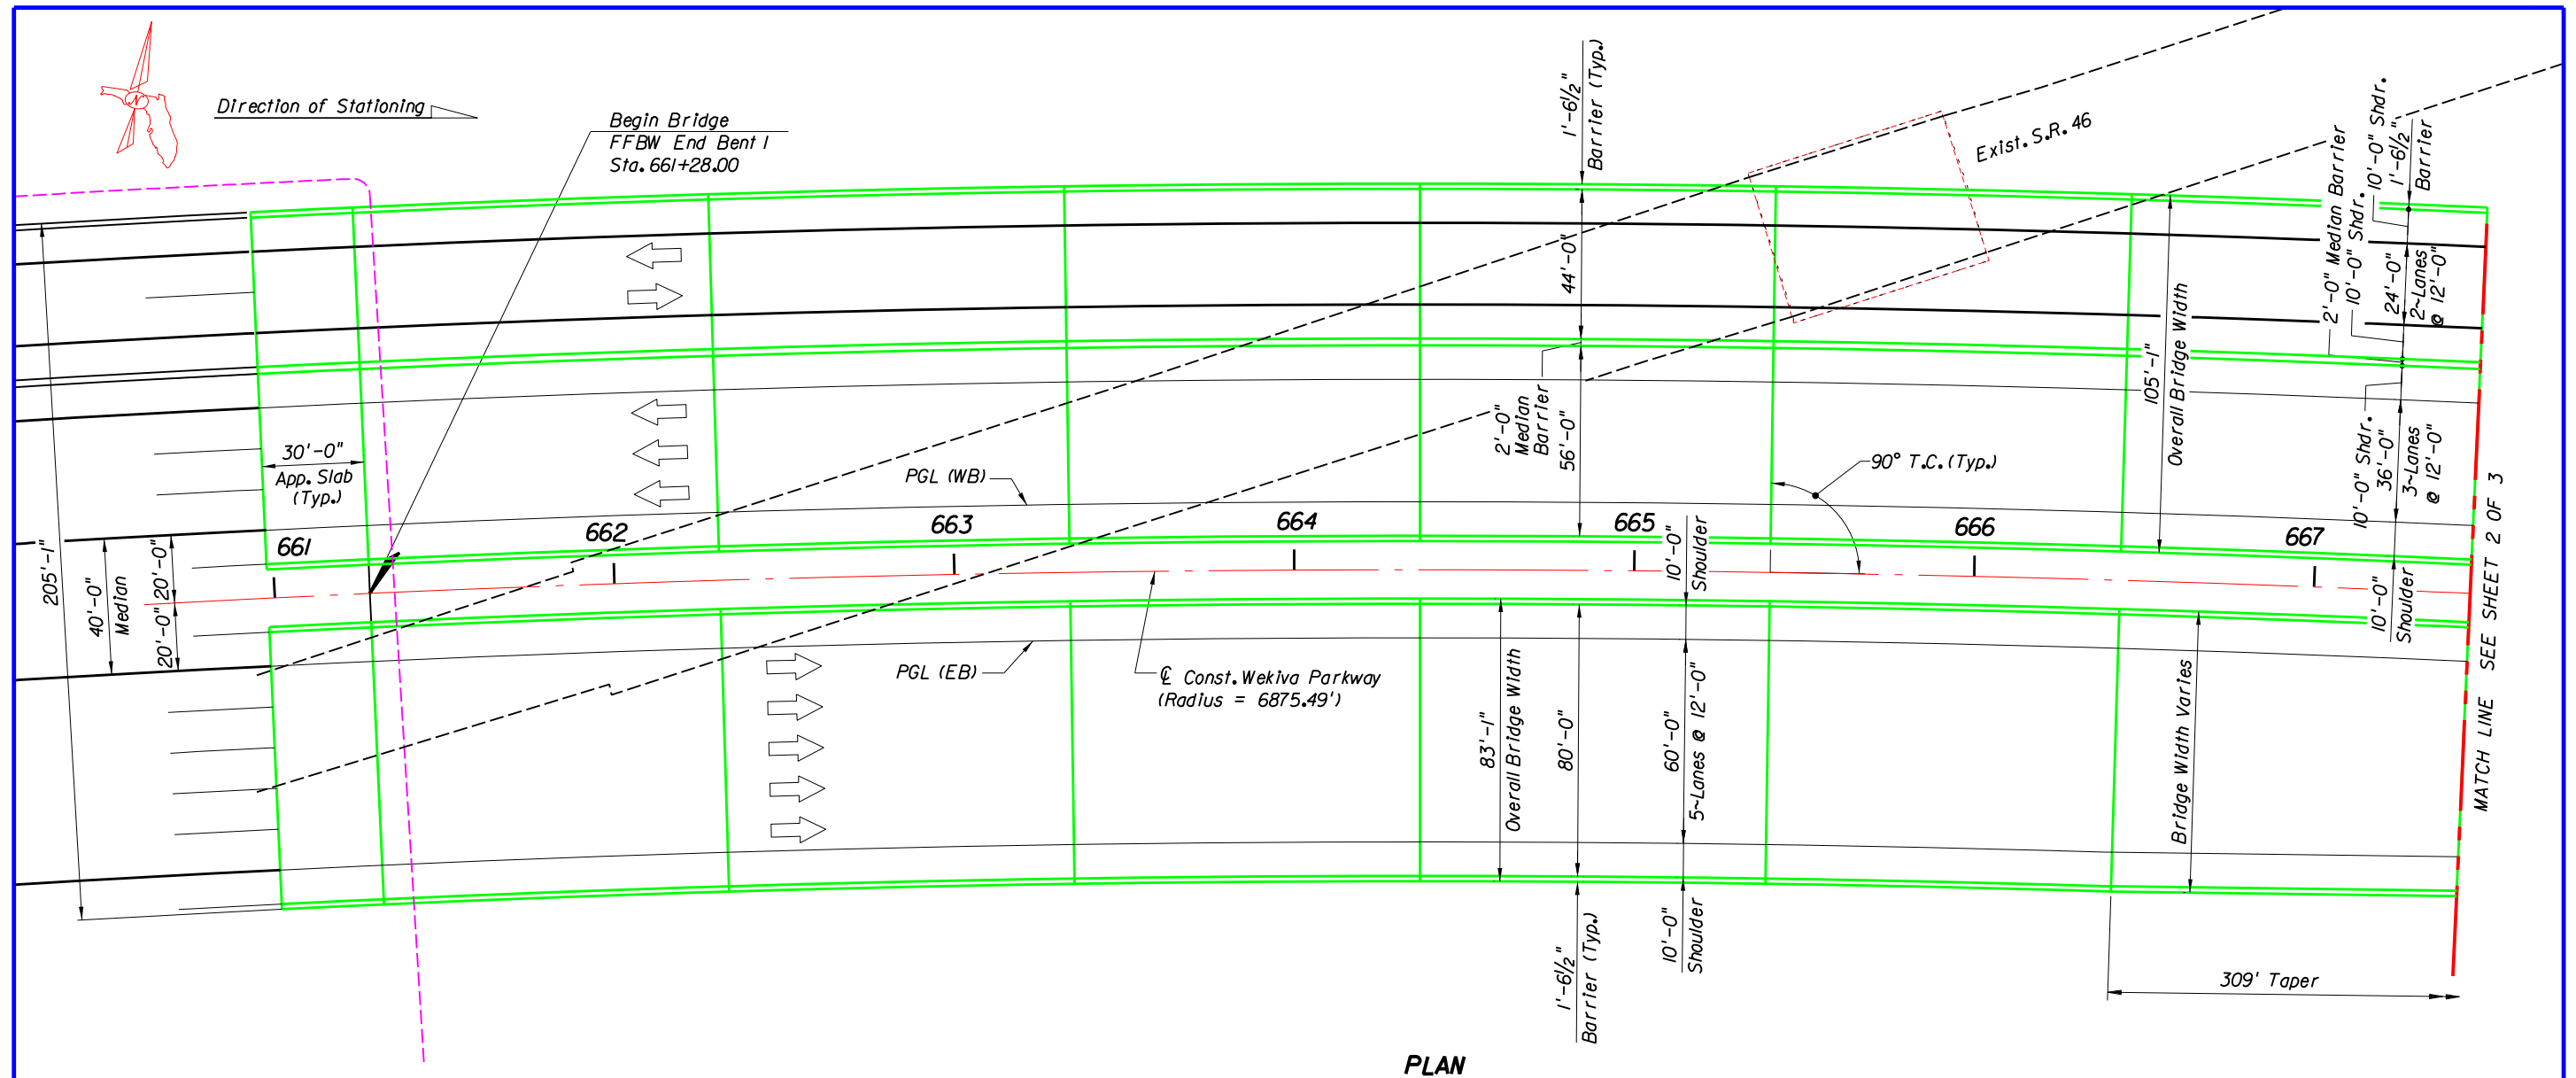

14A & 14B

LEGEND



KEY MAP

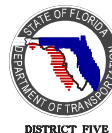

WEKIVA PARKWAY
Project Development and Environment Study
Orange, Lake & Seminole Counties


WEKIVA PARKWAY (SR 429)
PLAN AND ELEVATION
WEKIVA PARKWAY AND SERVICE ROAD OVER
WILDLIFE CROSSING NO. 1 - SHEET 1 OF 3

SHEET NO.
S-71

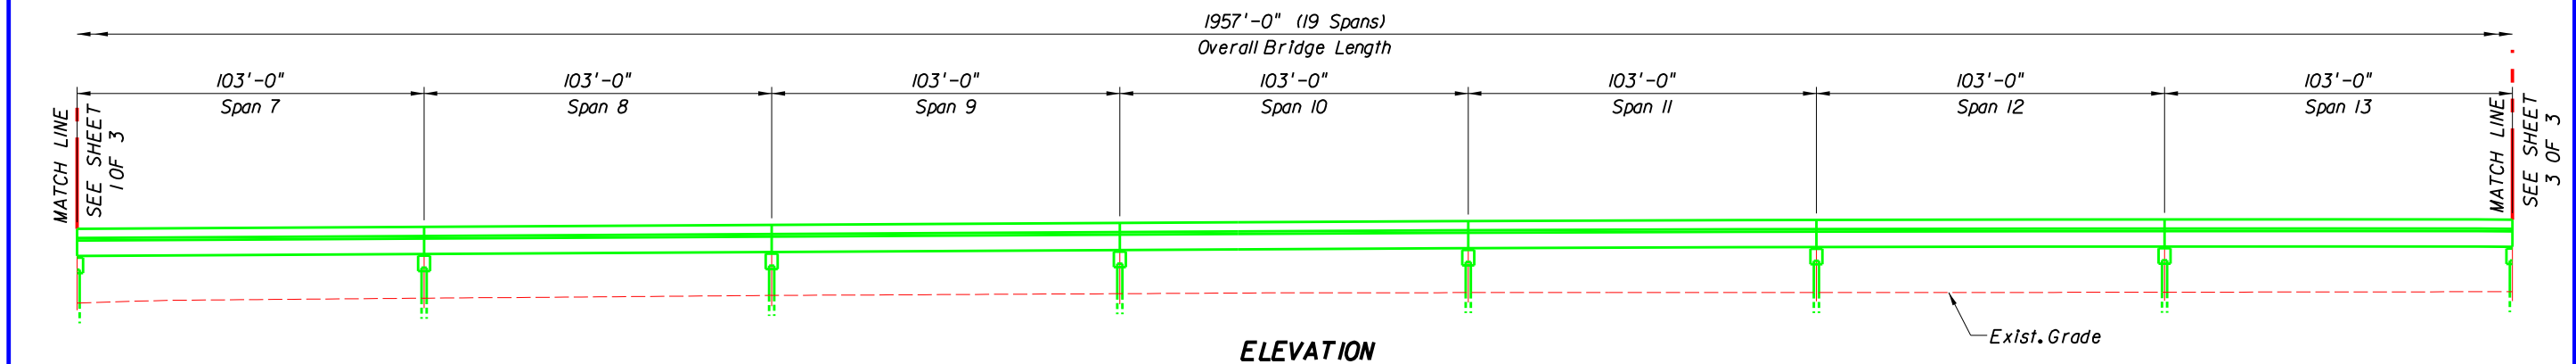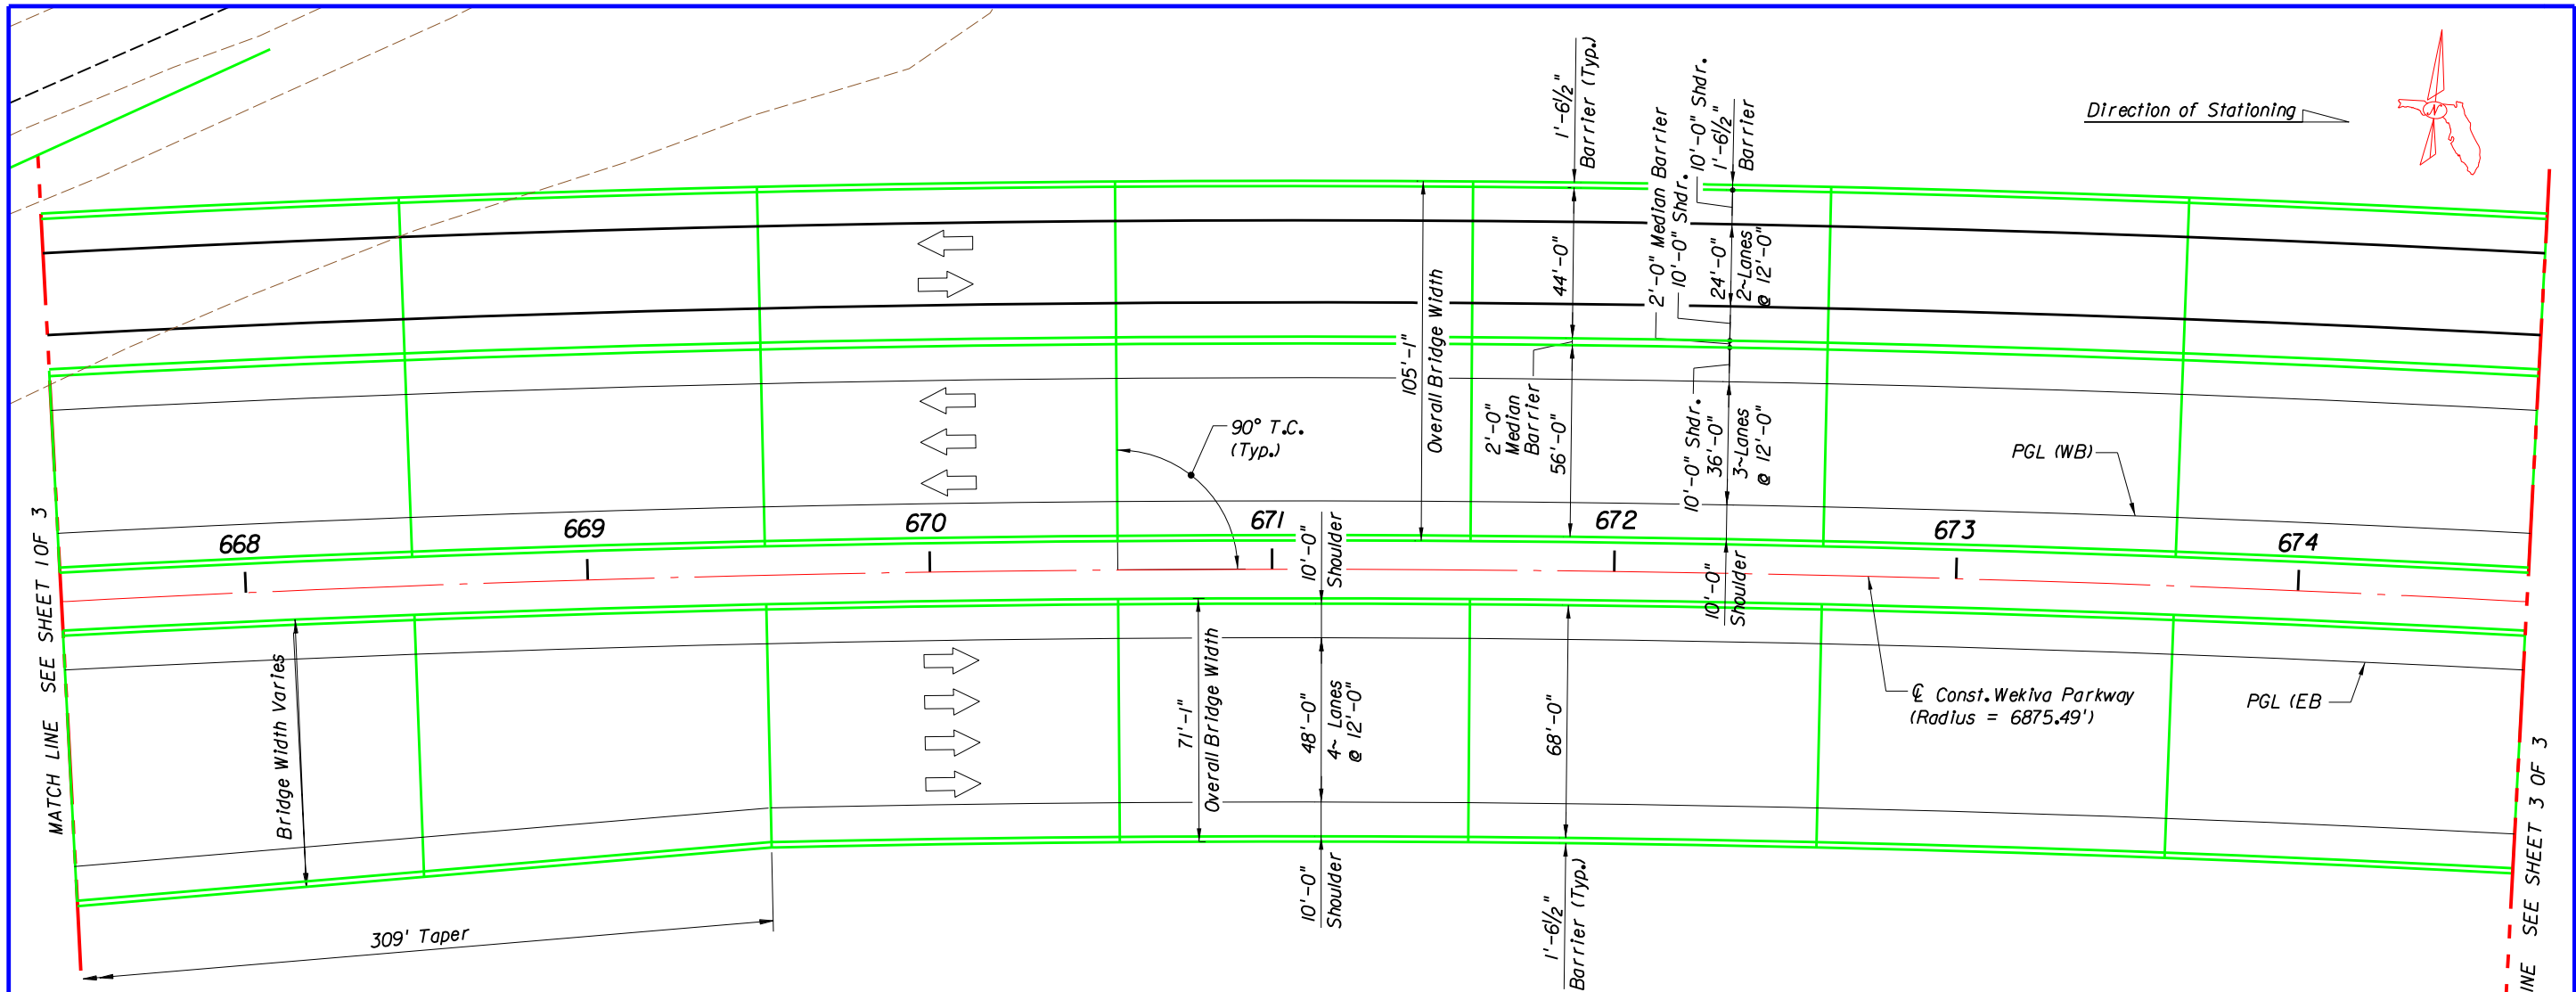


14A & 14B

MATCH LINE SEE SHEET 2 OF 3

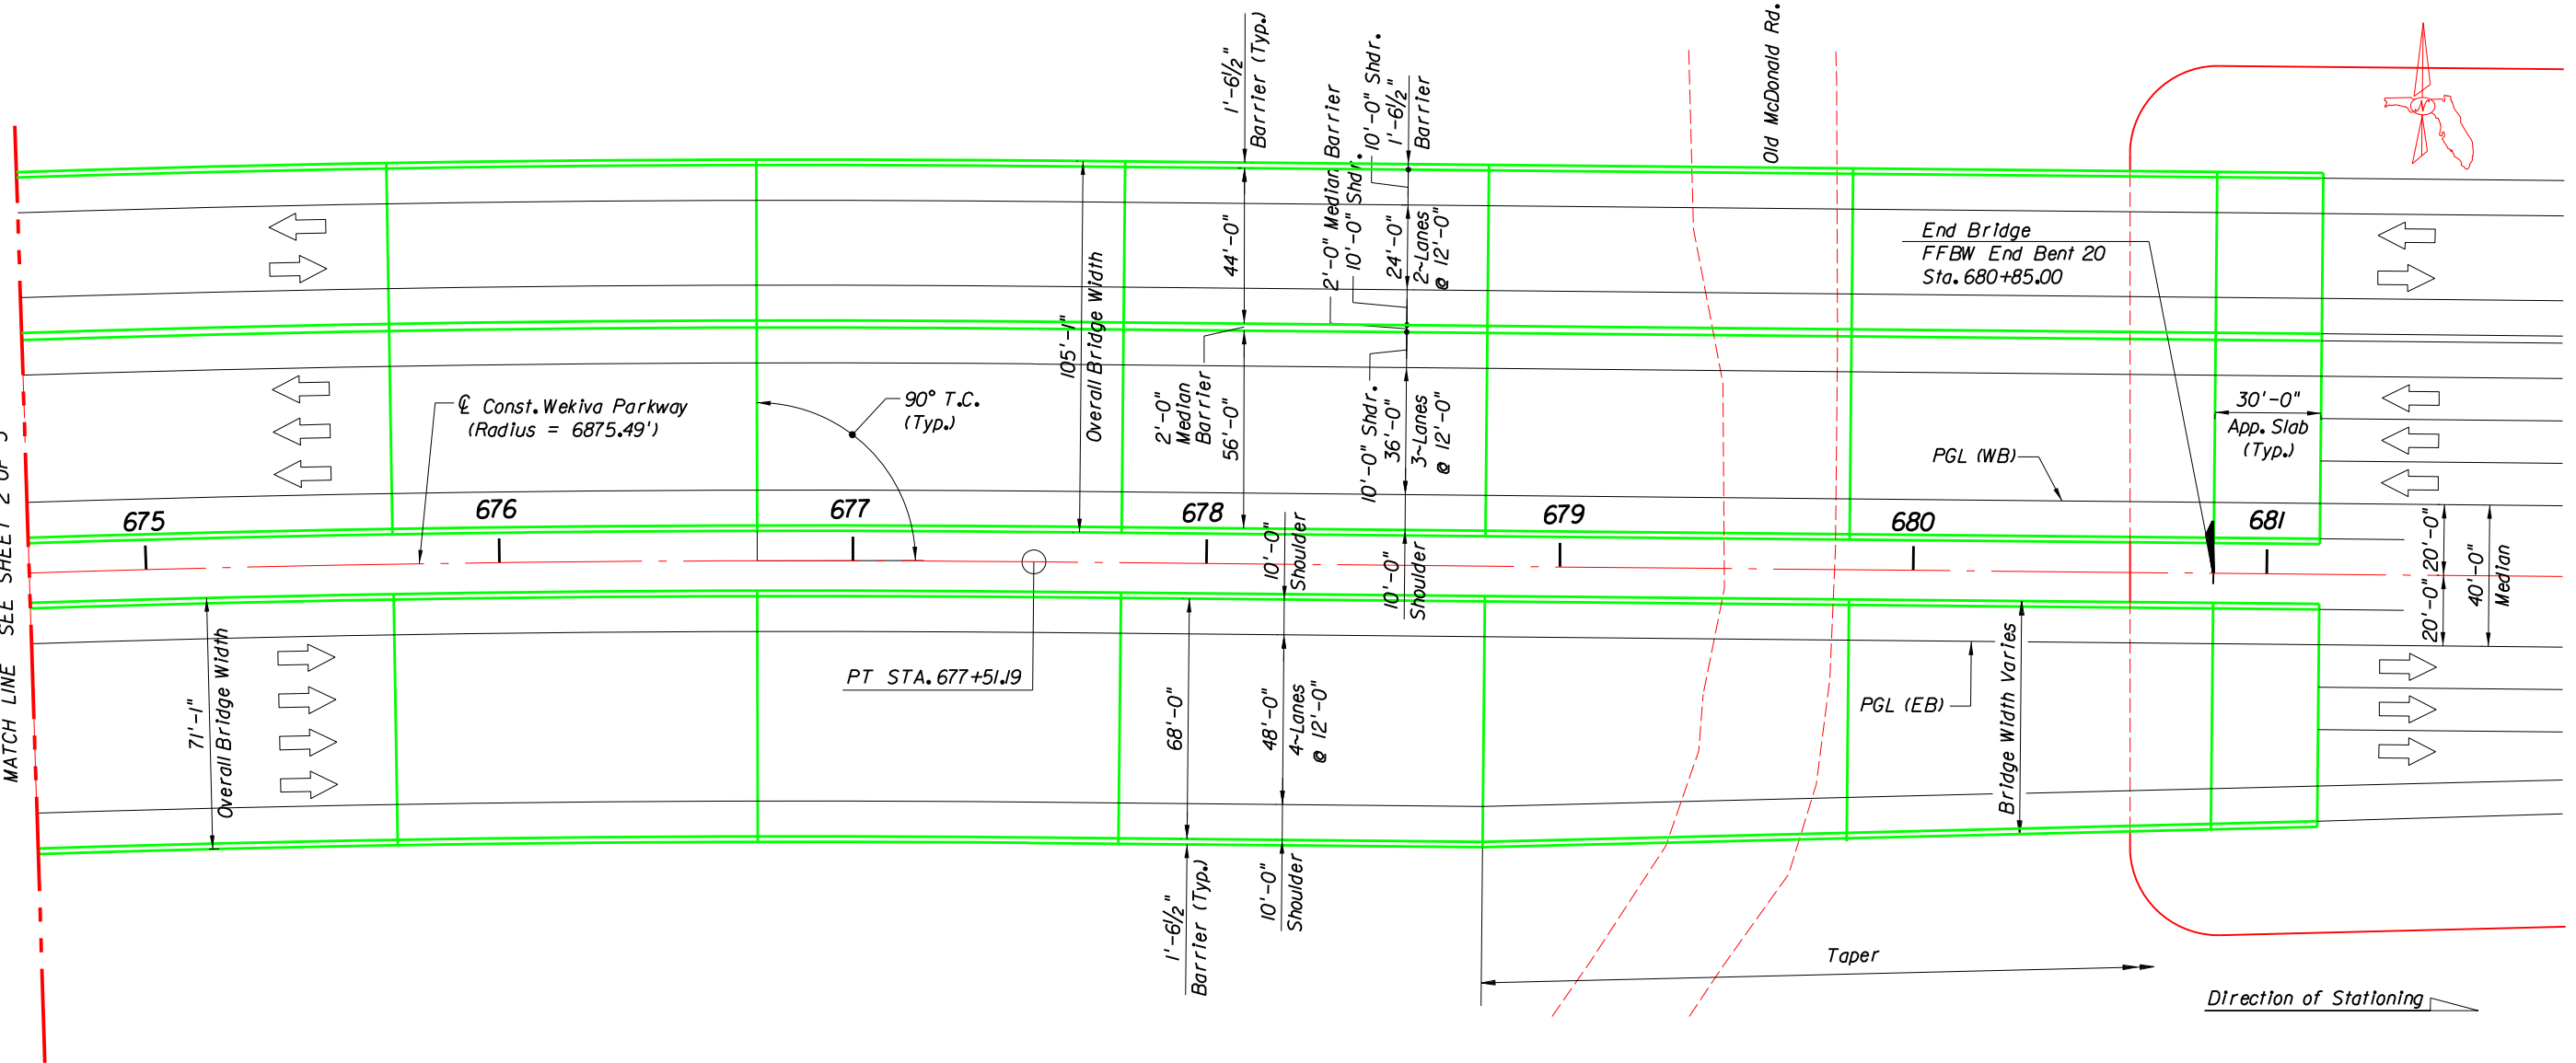

PLAN

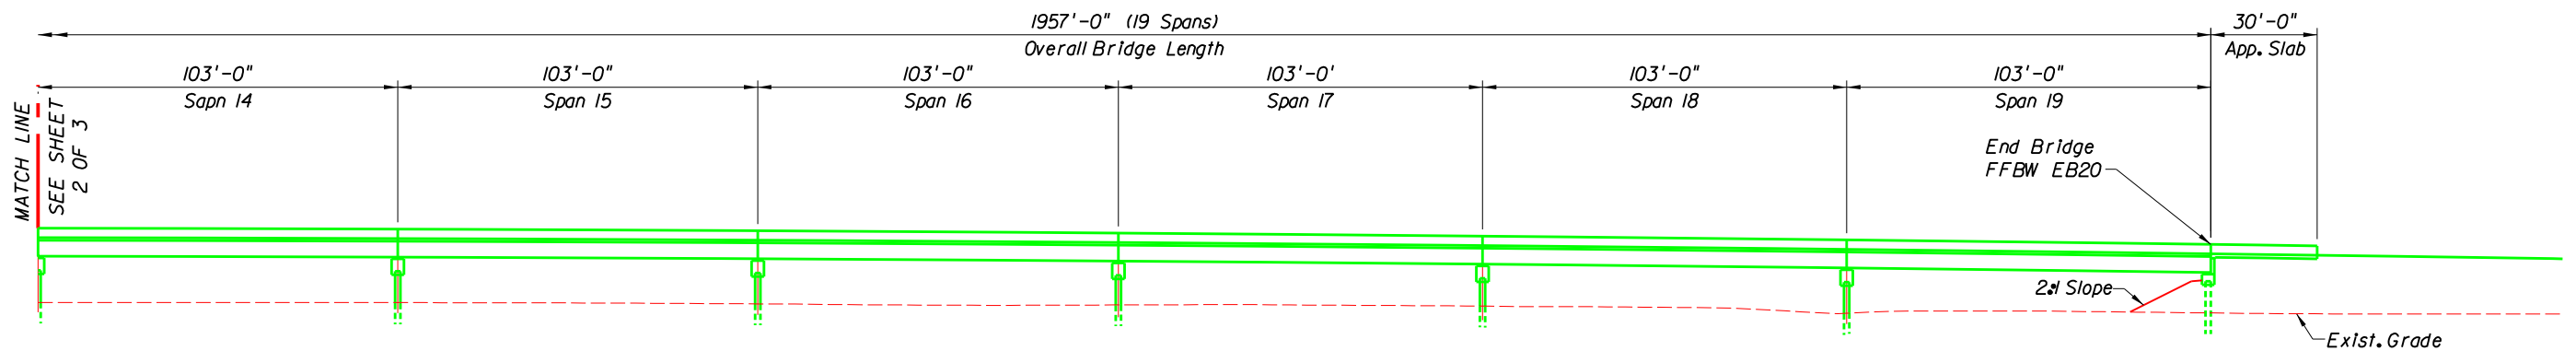

ELEVATION

14A & 14B

LEGEND

KEY MAP




WEKIVA PARKWAY (SR 429)
PLAN AND ELEVATION
WEKIVA PARKWAY AND SERVICE ROAD OVER
WILDLIFE CROSSING NO. 1 - SHEET 3 OF 3


SHEET
NO.
S-73



Direction of Stationing

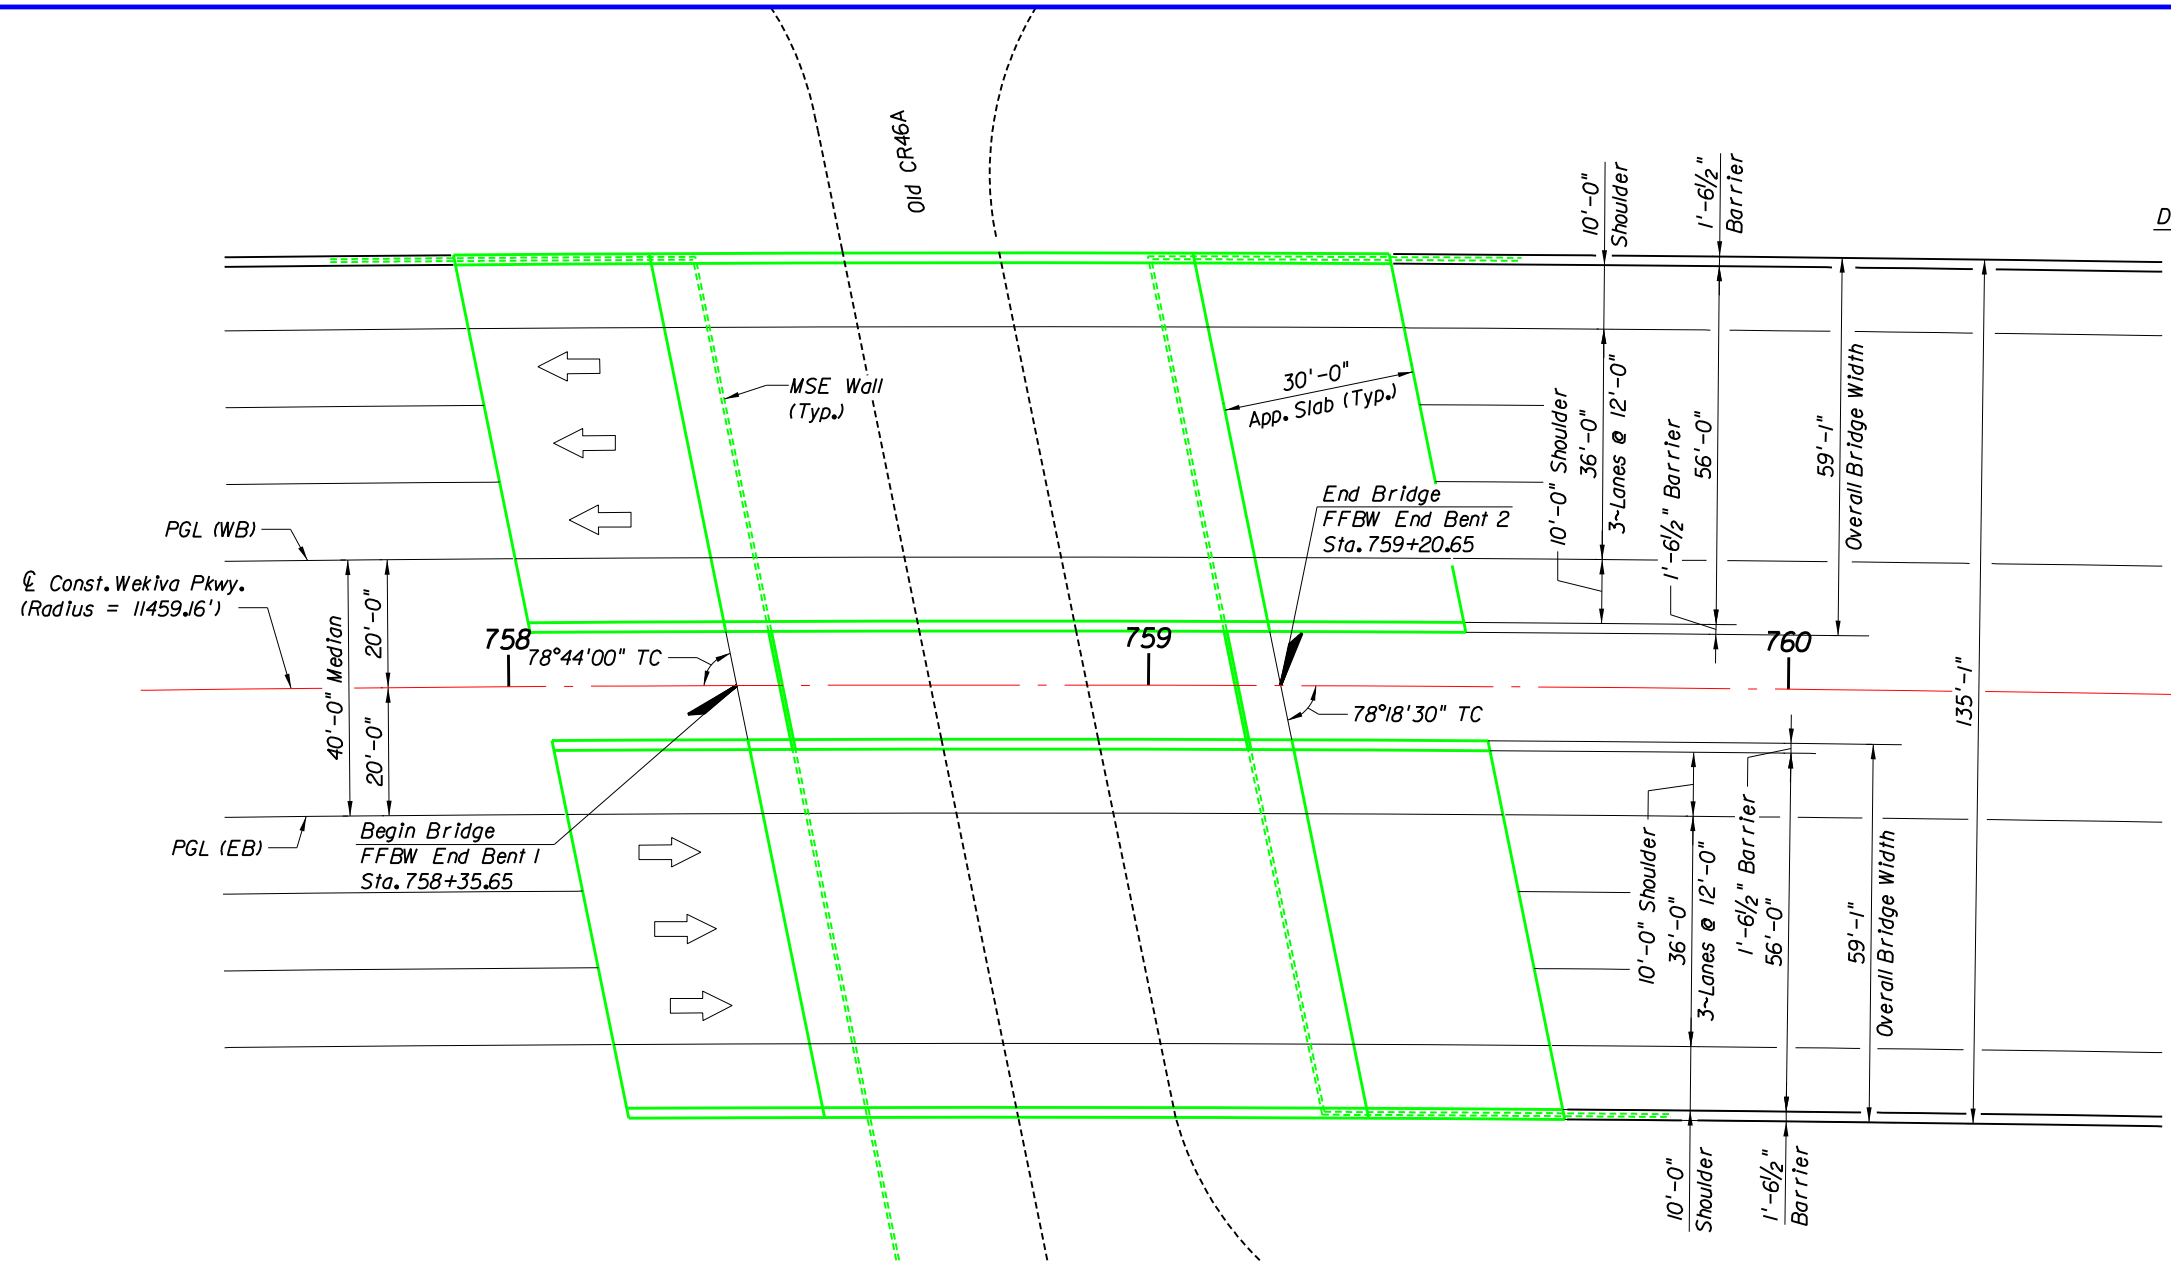

PLAN

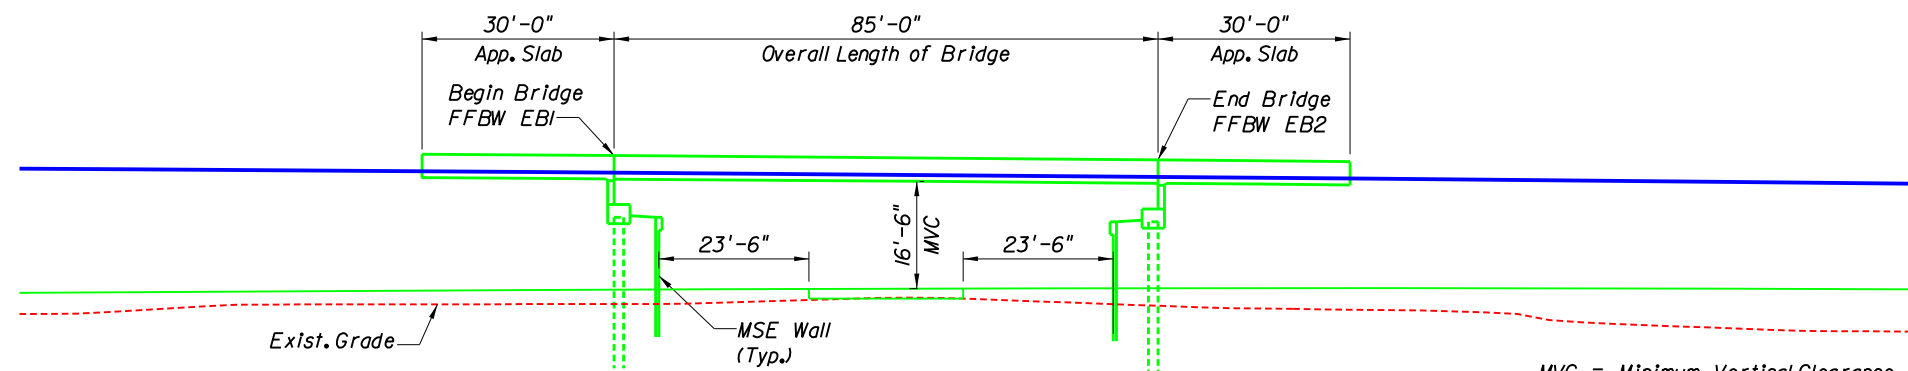


ELEVATION

MVC = Minimum Vertical Clearance

14C & 14D

LEGEND

KEY MAP

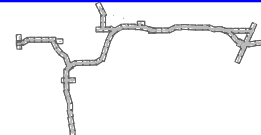



WEKIVA PARKWAY (SR 429)

PLAN AND ELEVATION

WEKIVA PARKWAY OVER OLD SR 46



SHEET NO.

S-74

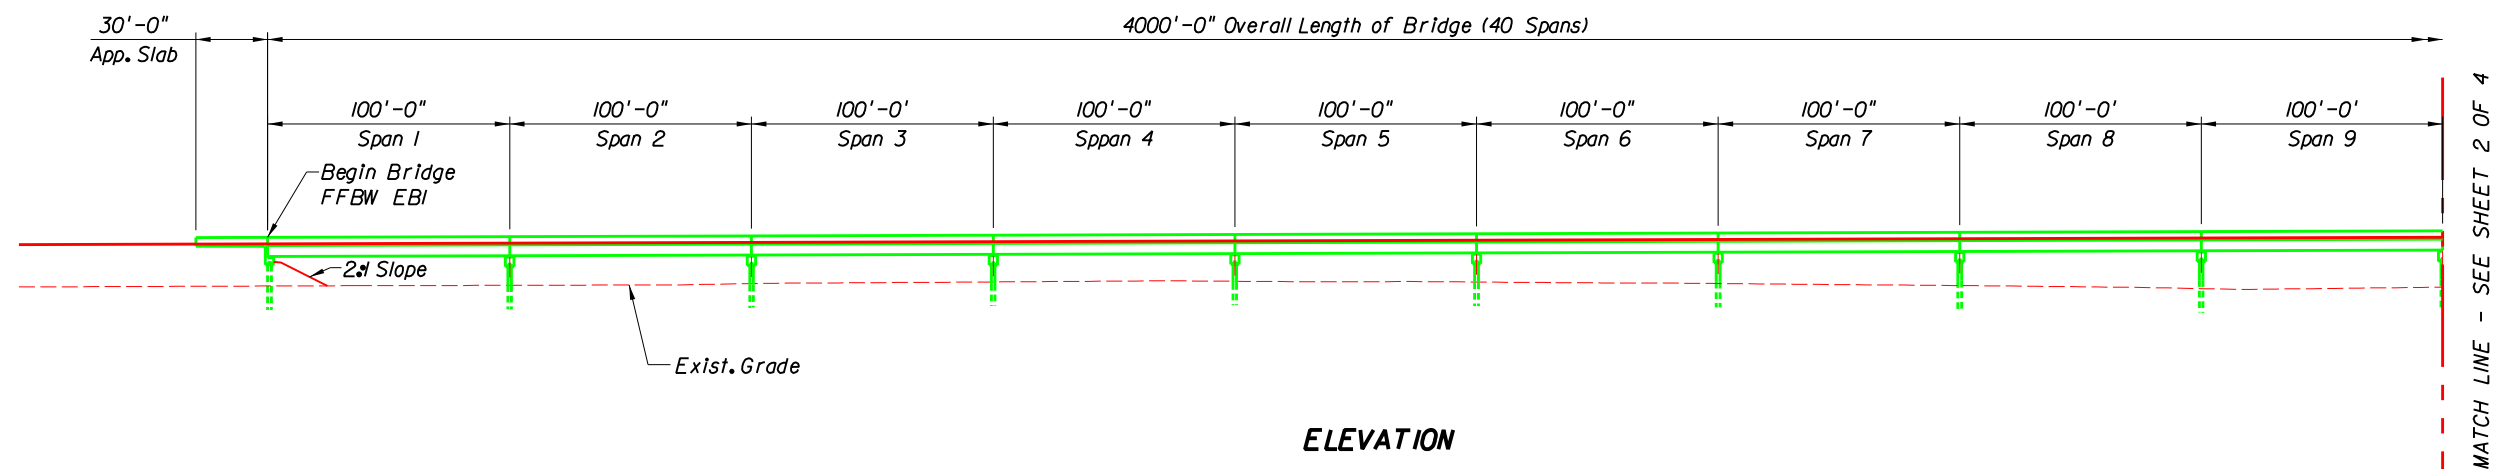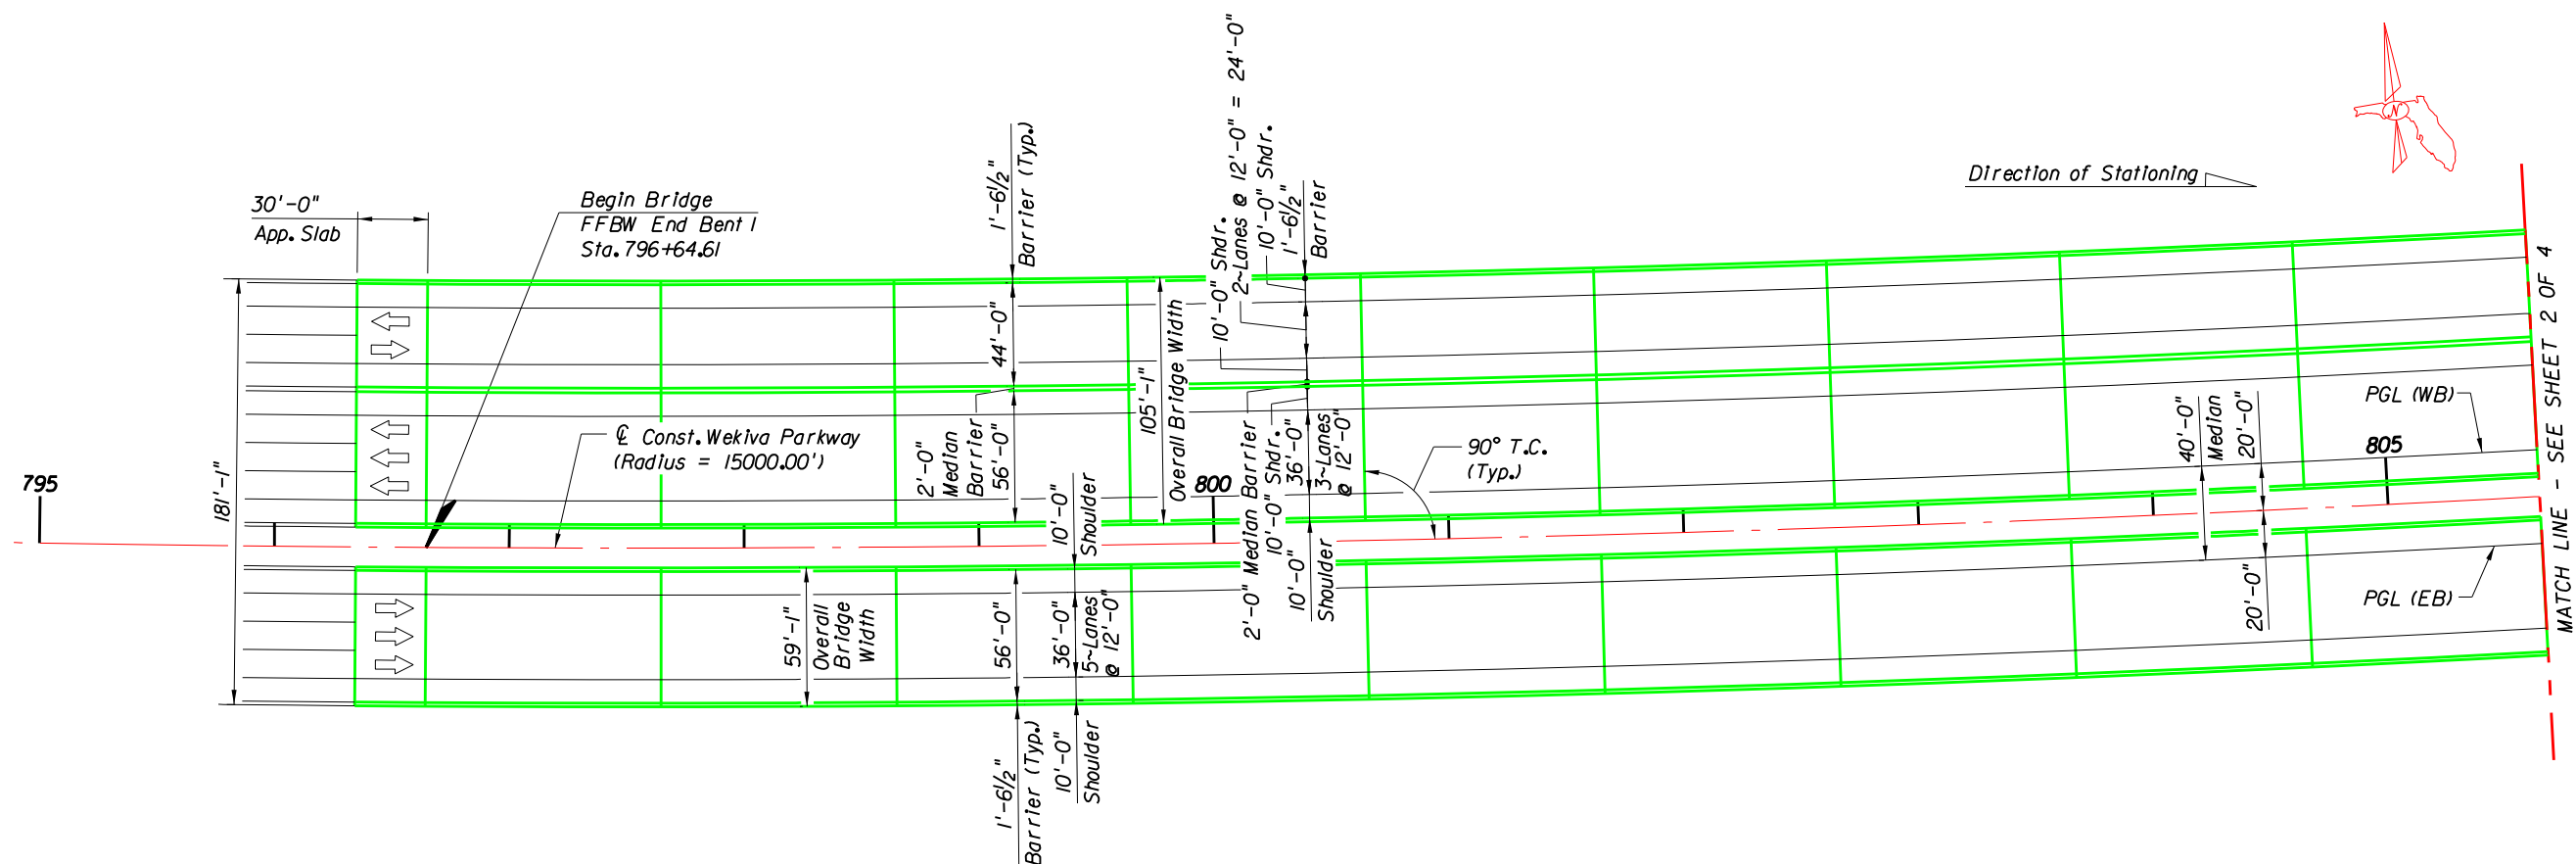

15A & 15B

LEGEND

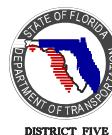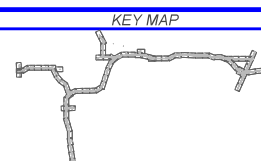

WEKIVA PARKWAY (SR 429)

PLAN AND ELEVATION
WEKIVA PARKWAY AND SERVICE ROAD OVER
WILDLIFE CROSSING NO. 2 - SHEET 1 OF 4

SHEET
NO.


S-75

amulliga


8/19/2010

1:33:00 PM

p:\transportation\cadproj\324126\struct\BRIDGE_I5AB_01.dgn

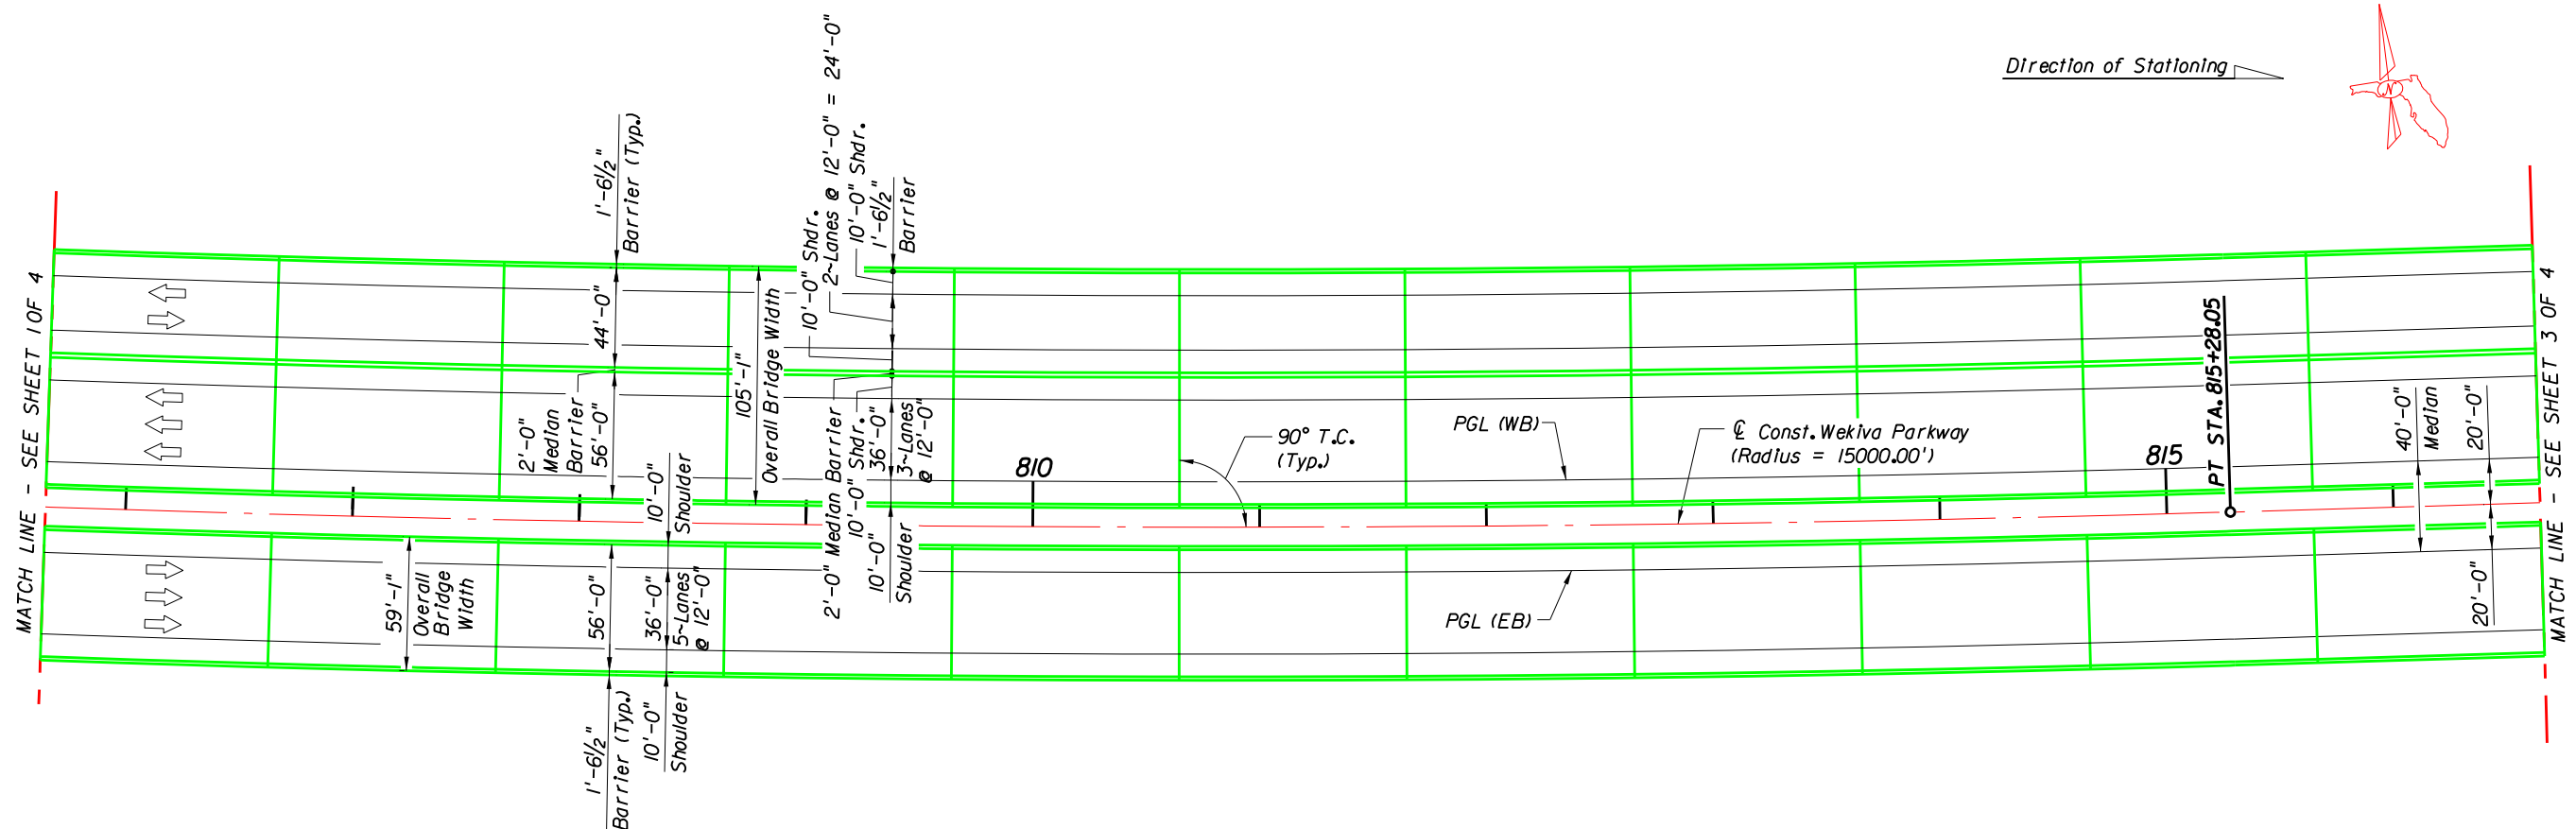



PLAN

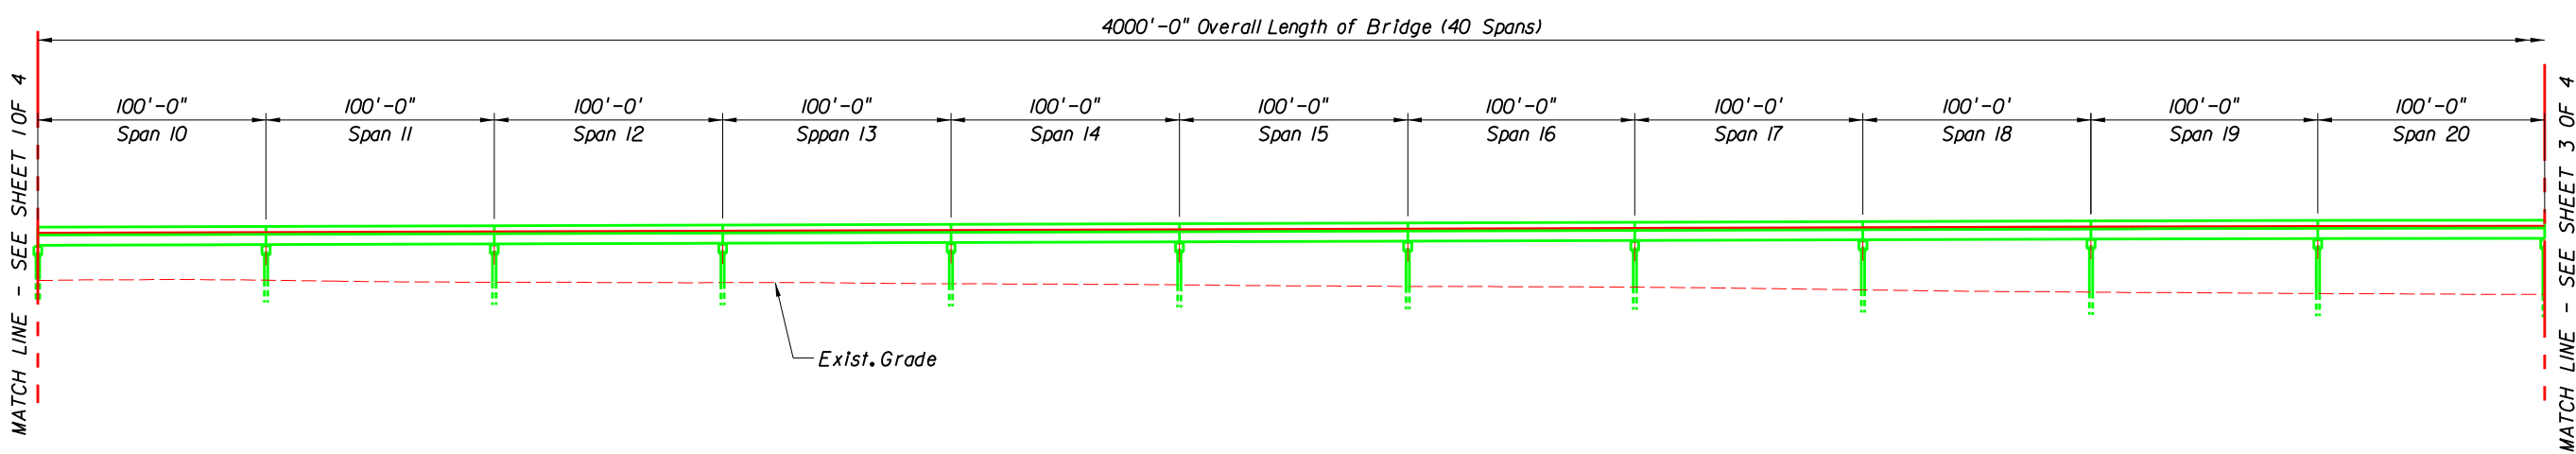


ELEVATION

15A & 15B

Direction of Stationing

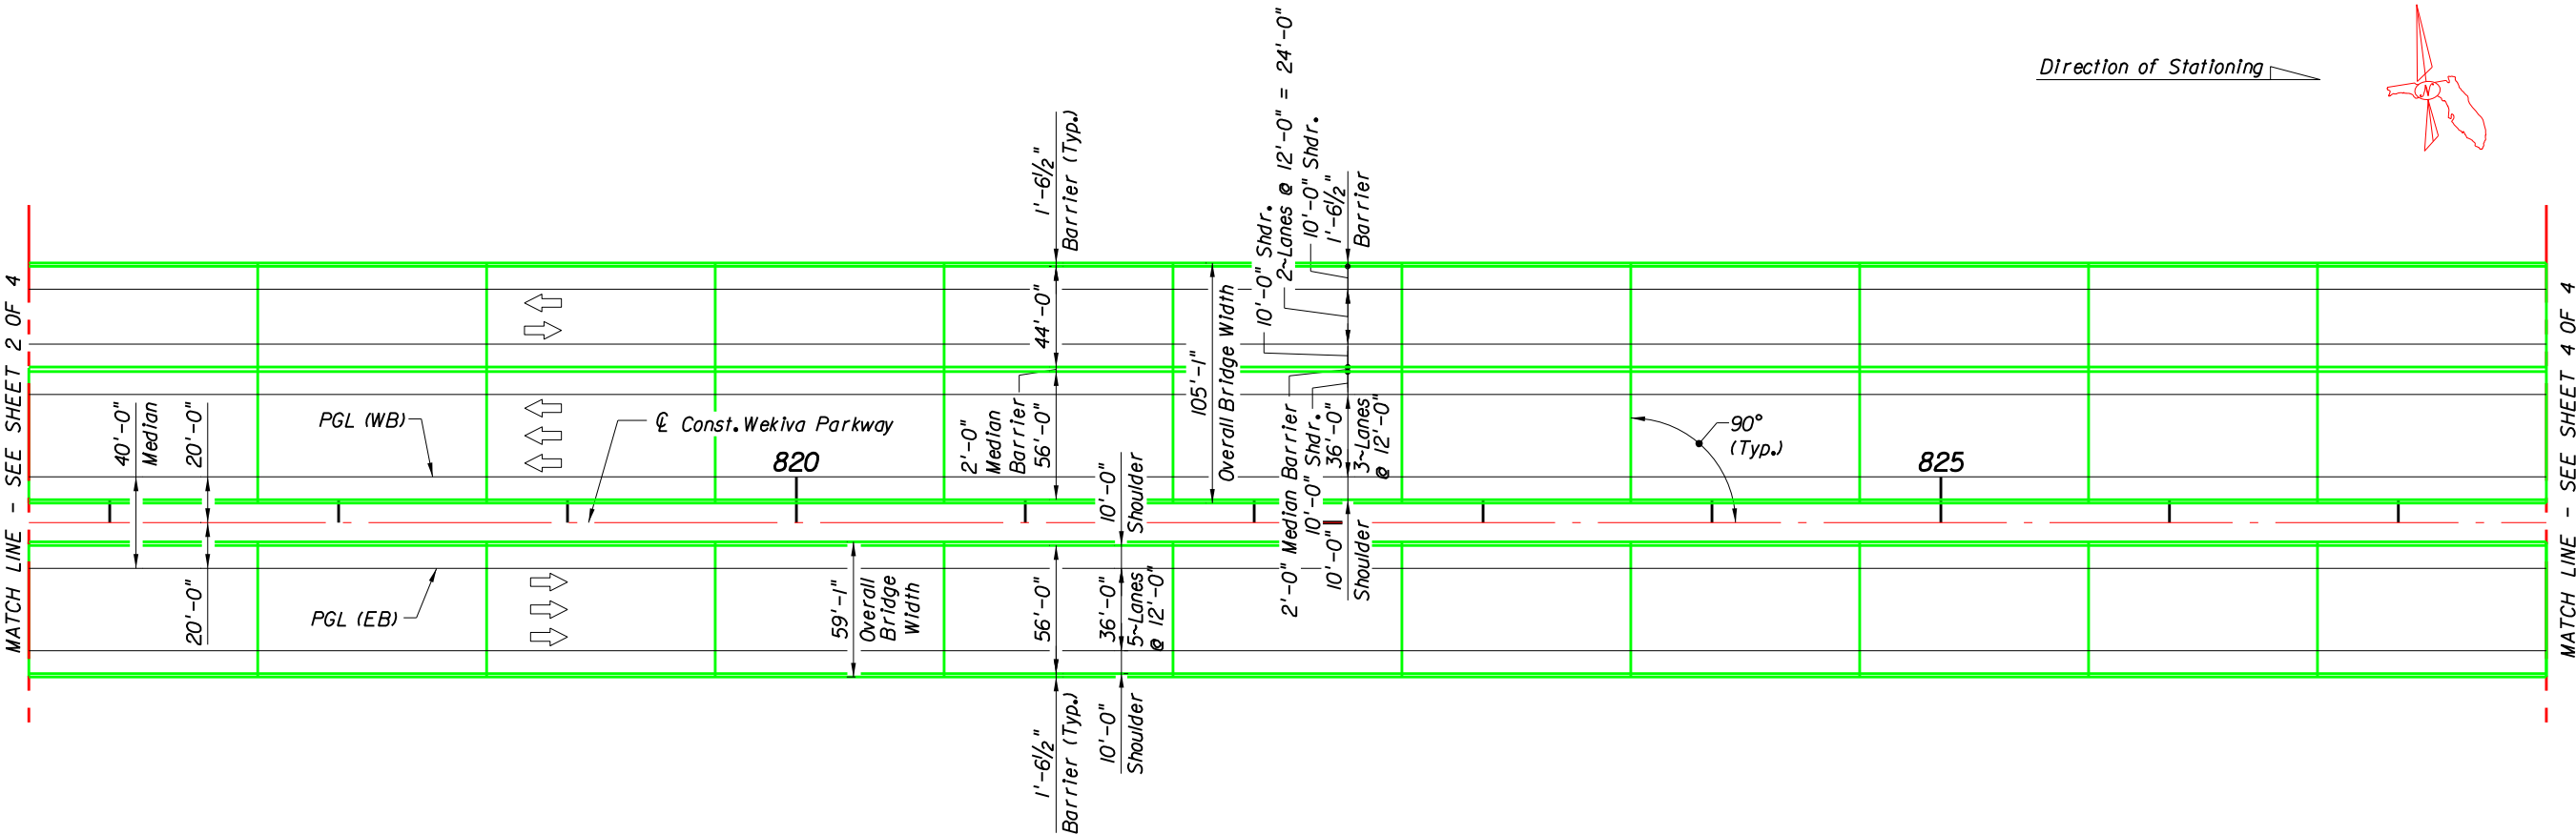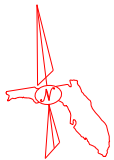

PLAN

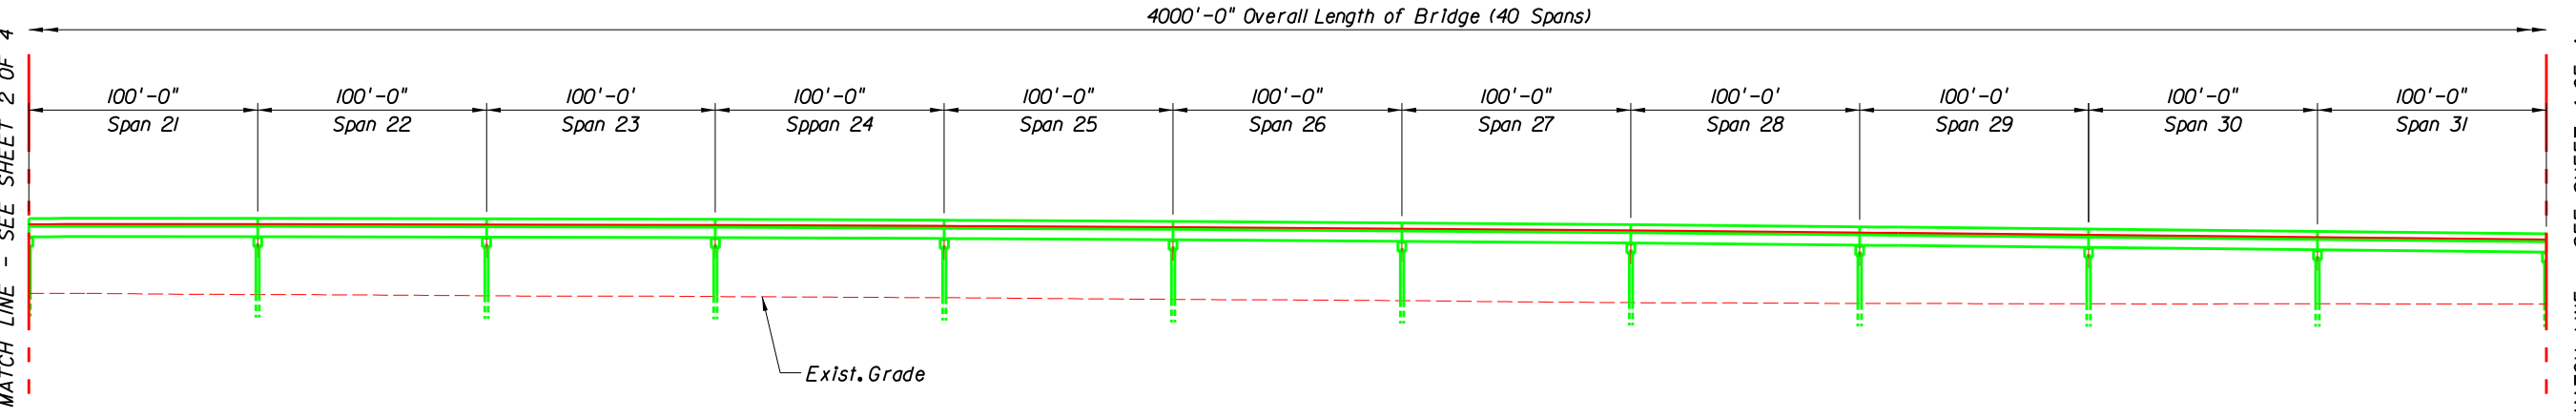


ELEVATION

15A & 15B

LEGEND

KEY MAP

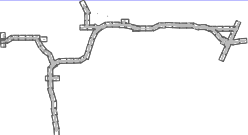

WEKIVA PARKWAY (SR 429)


PLAN AND ELEVATION
WEKIVA PARKWAY AND SERVICE ROAD OVER
WILDLIFE CROSSING NO. 2 - SHEET 3 OF 4

SHEET NO.


S-77



Direction of Stationing

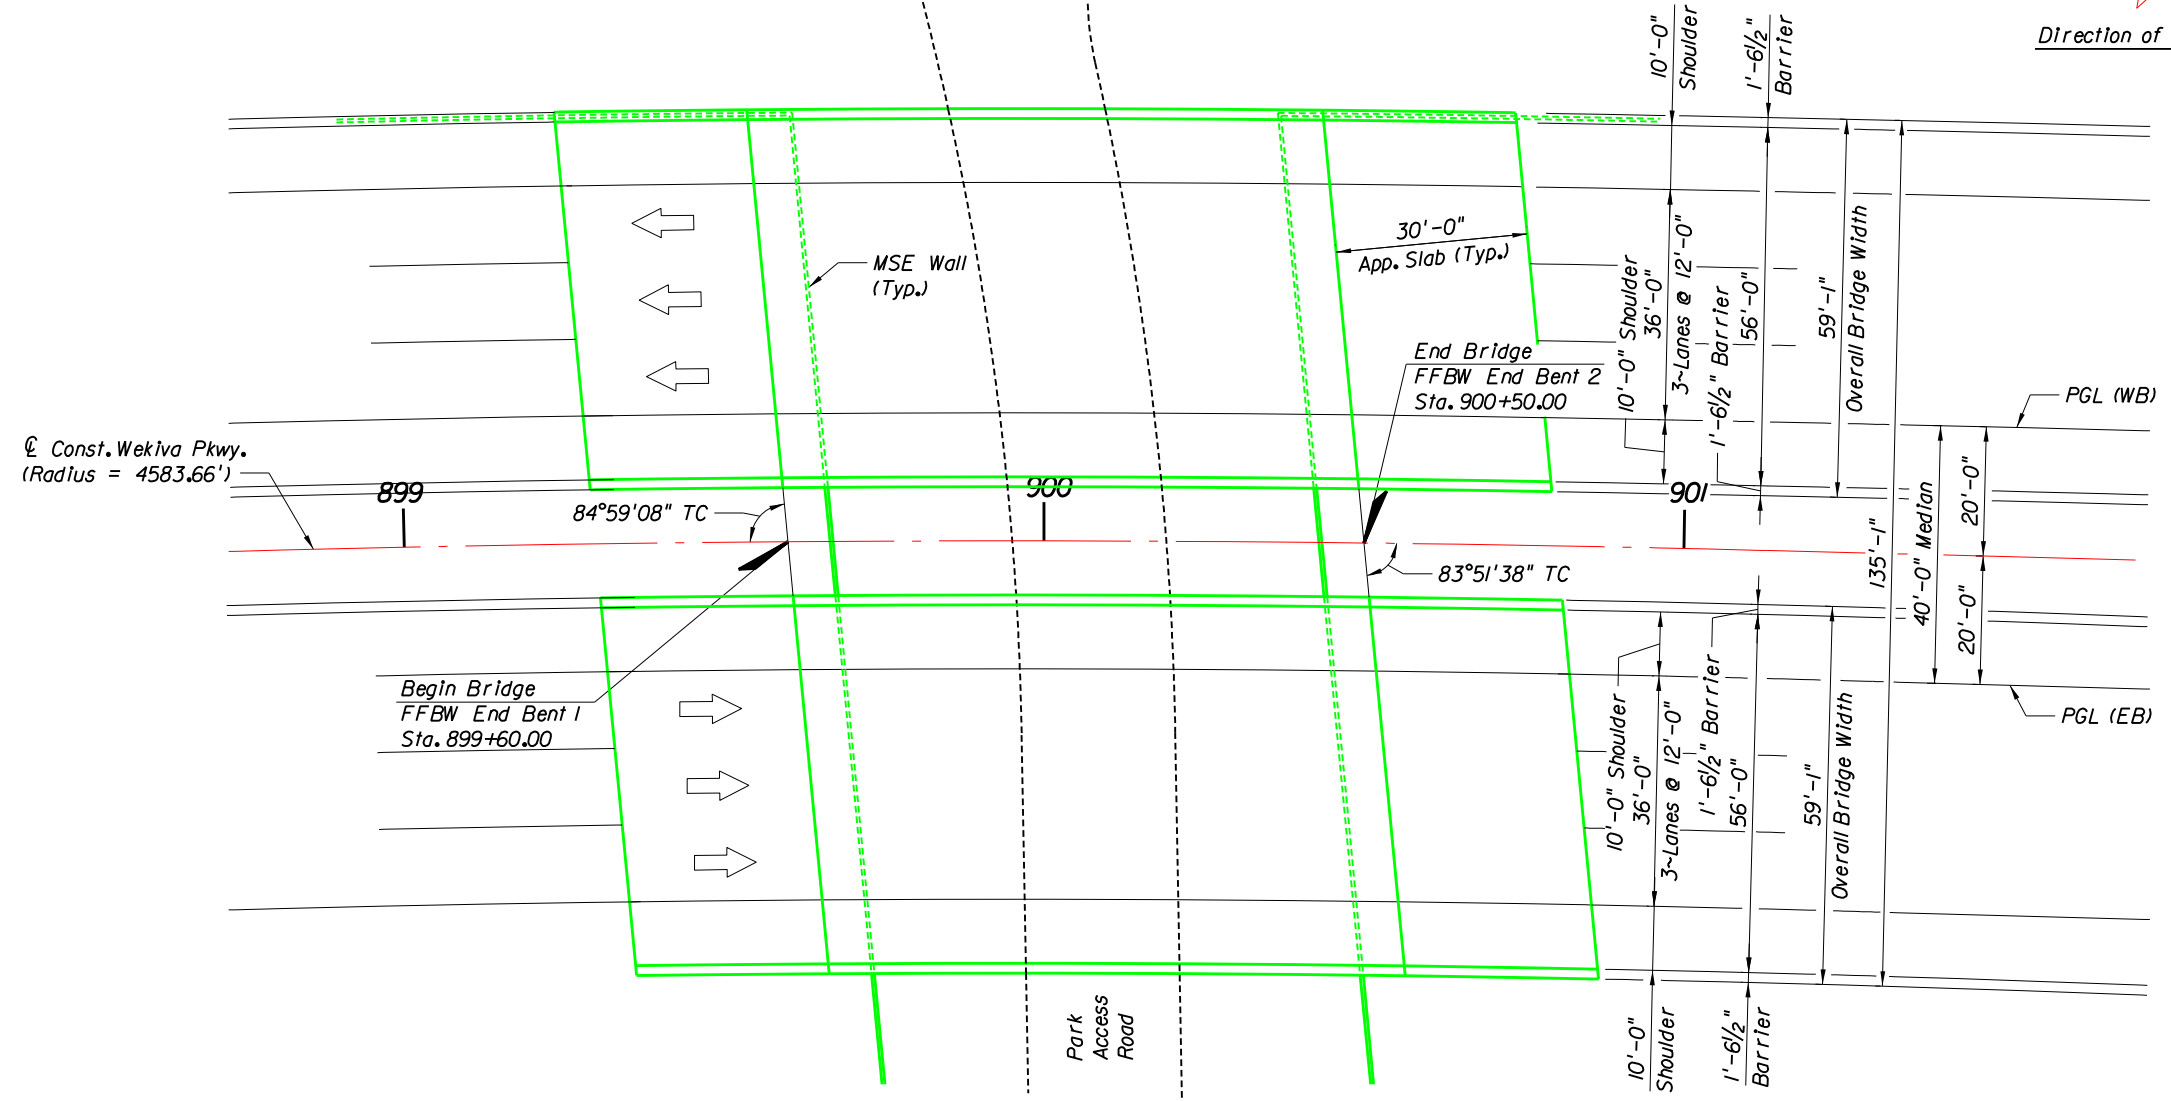


PLAN

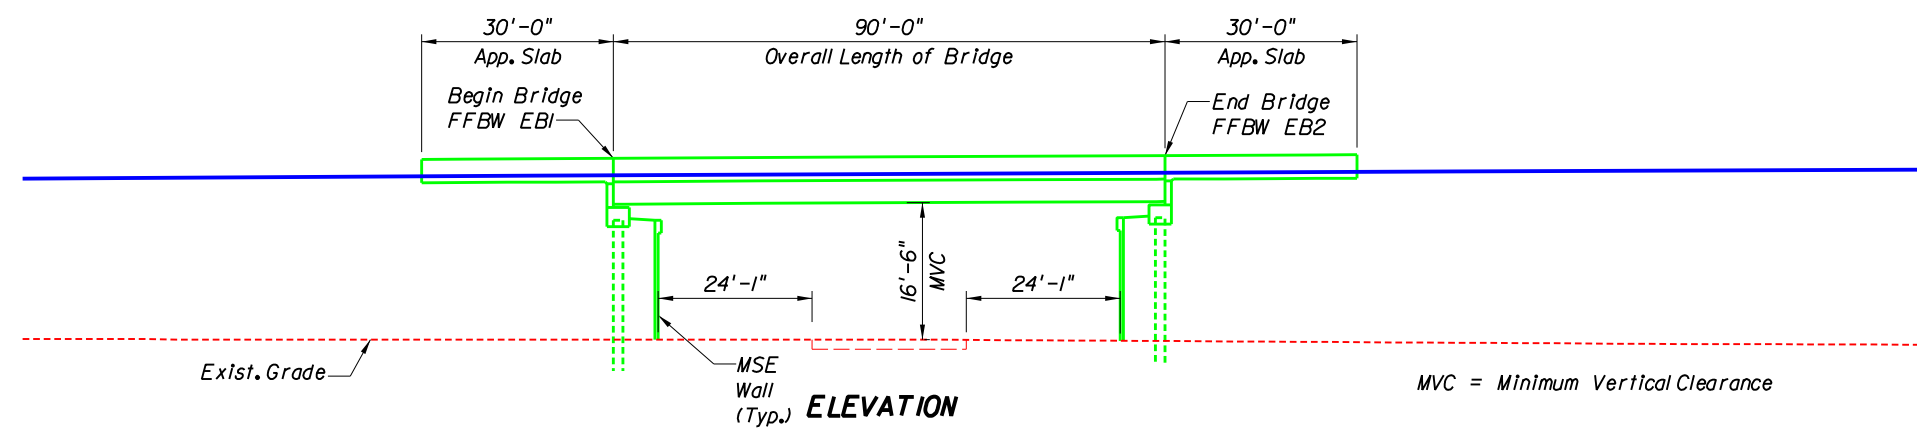


ELEVATION

MVC = Minimum Vertical Clearance

16A & 16B

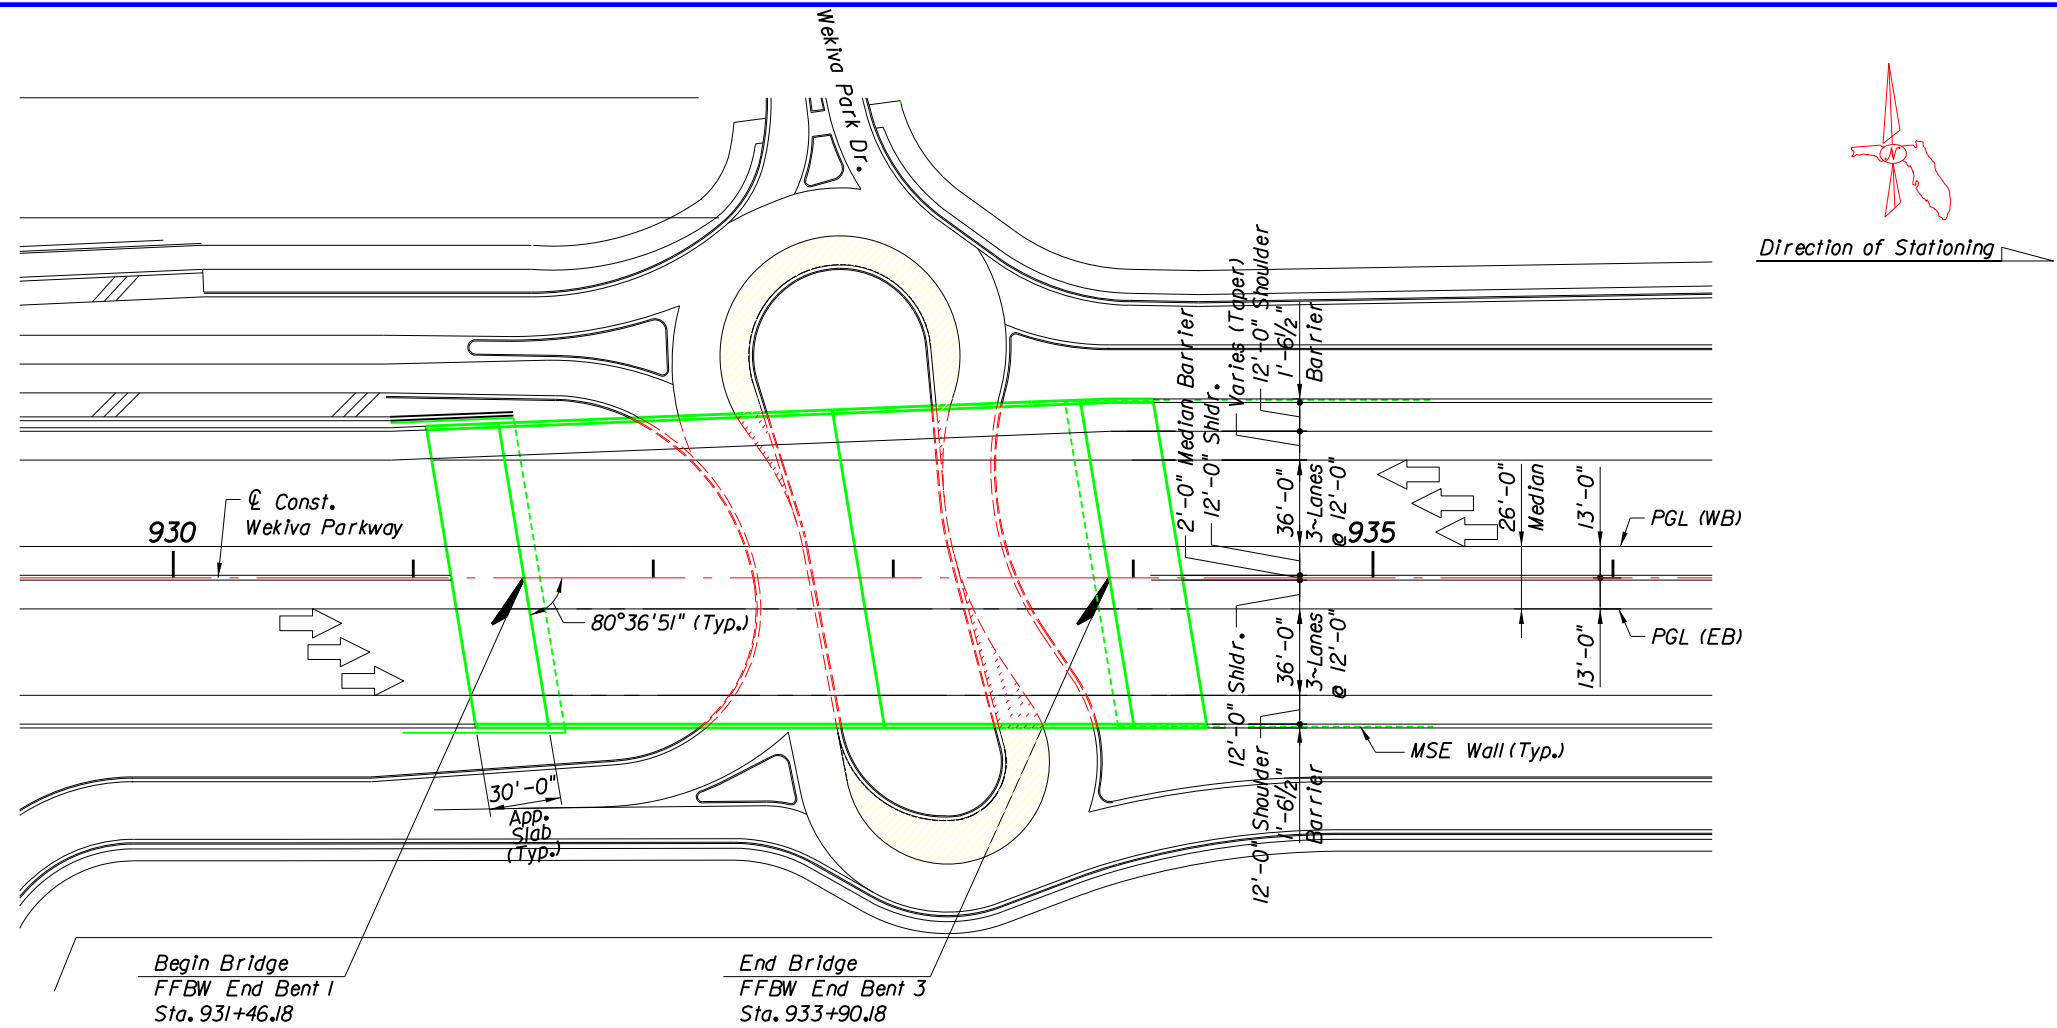

PLAN

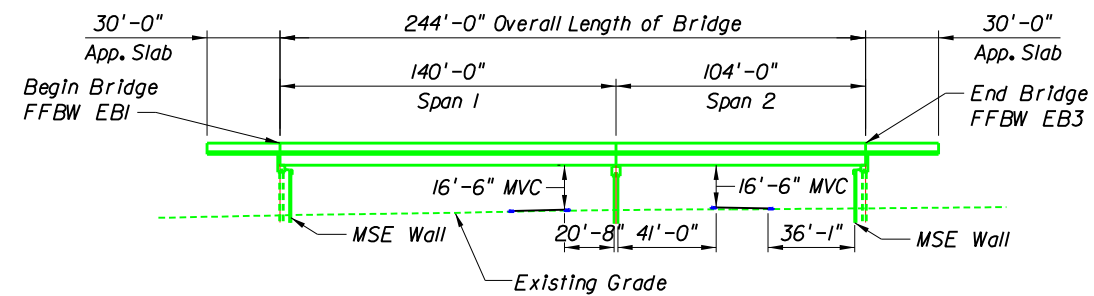

ELEVATION

MVC = Minimum Vertical Clearance

17C

LEGEND

KEY MAP





WEKIVA PARKWAY (SR 429)


PLAN AND ELEVATION

WEKIVA PARKWAY OVER WEKIVA PARK DRIVE INTERSECTION


SHEET NO.

S-82

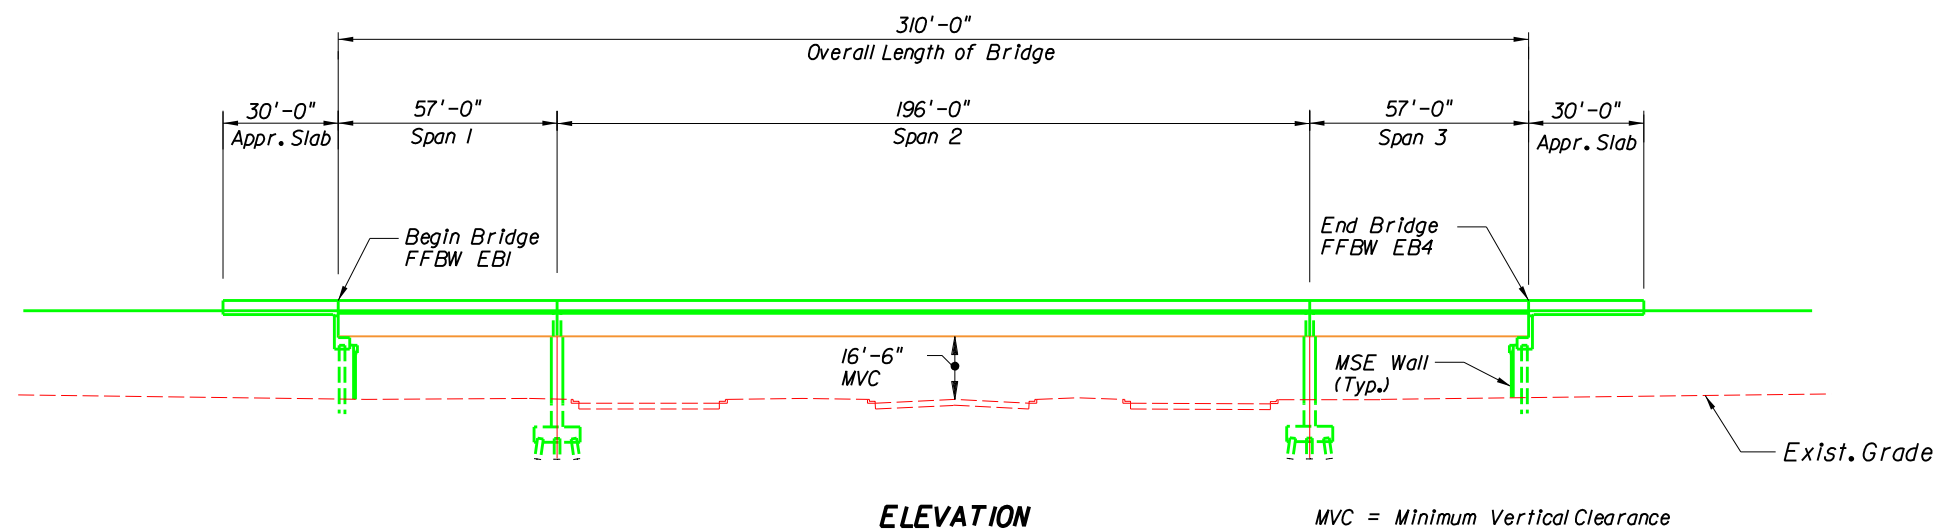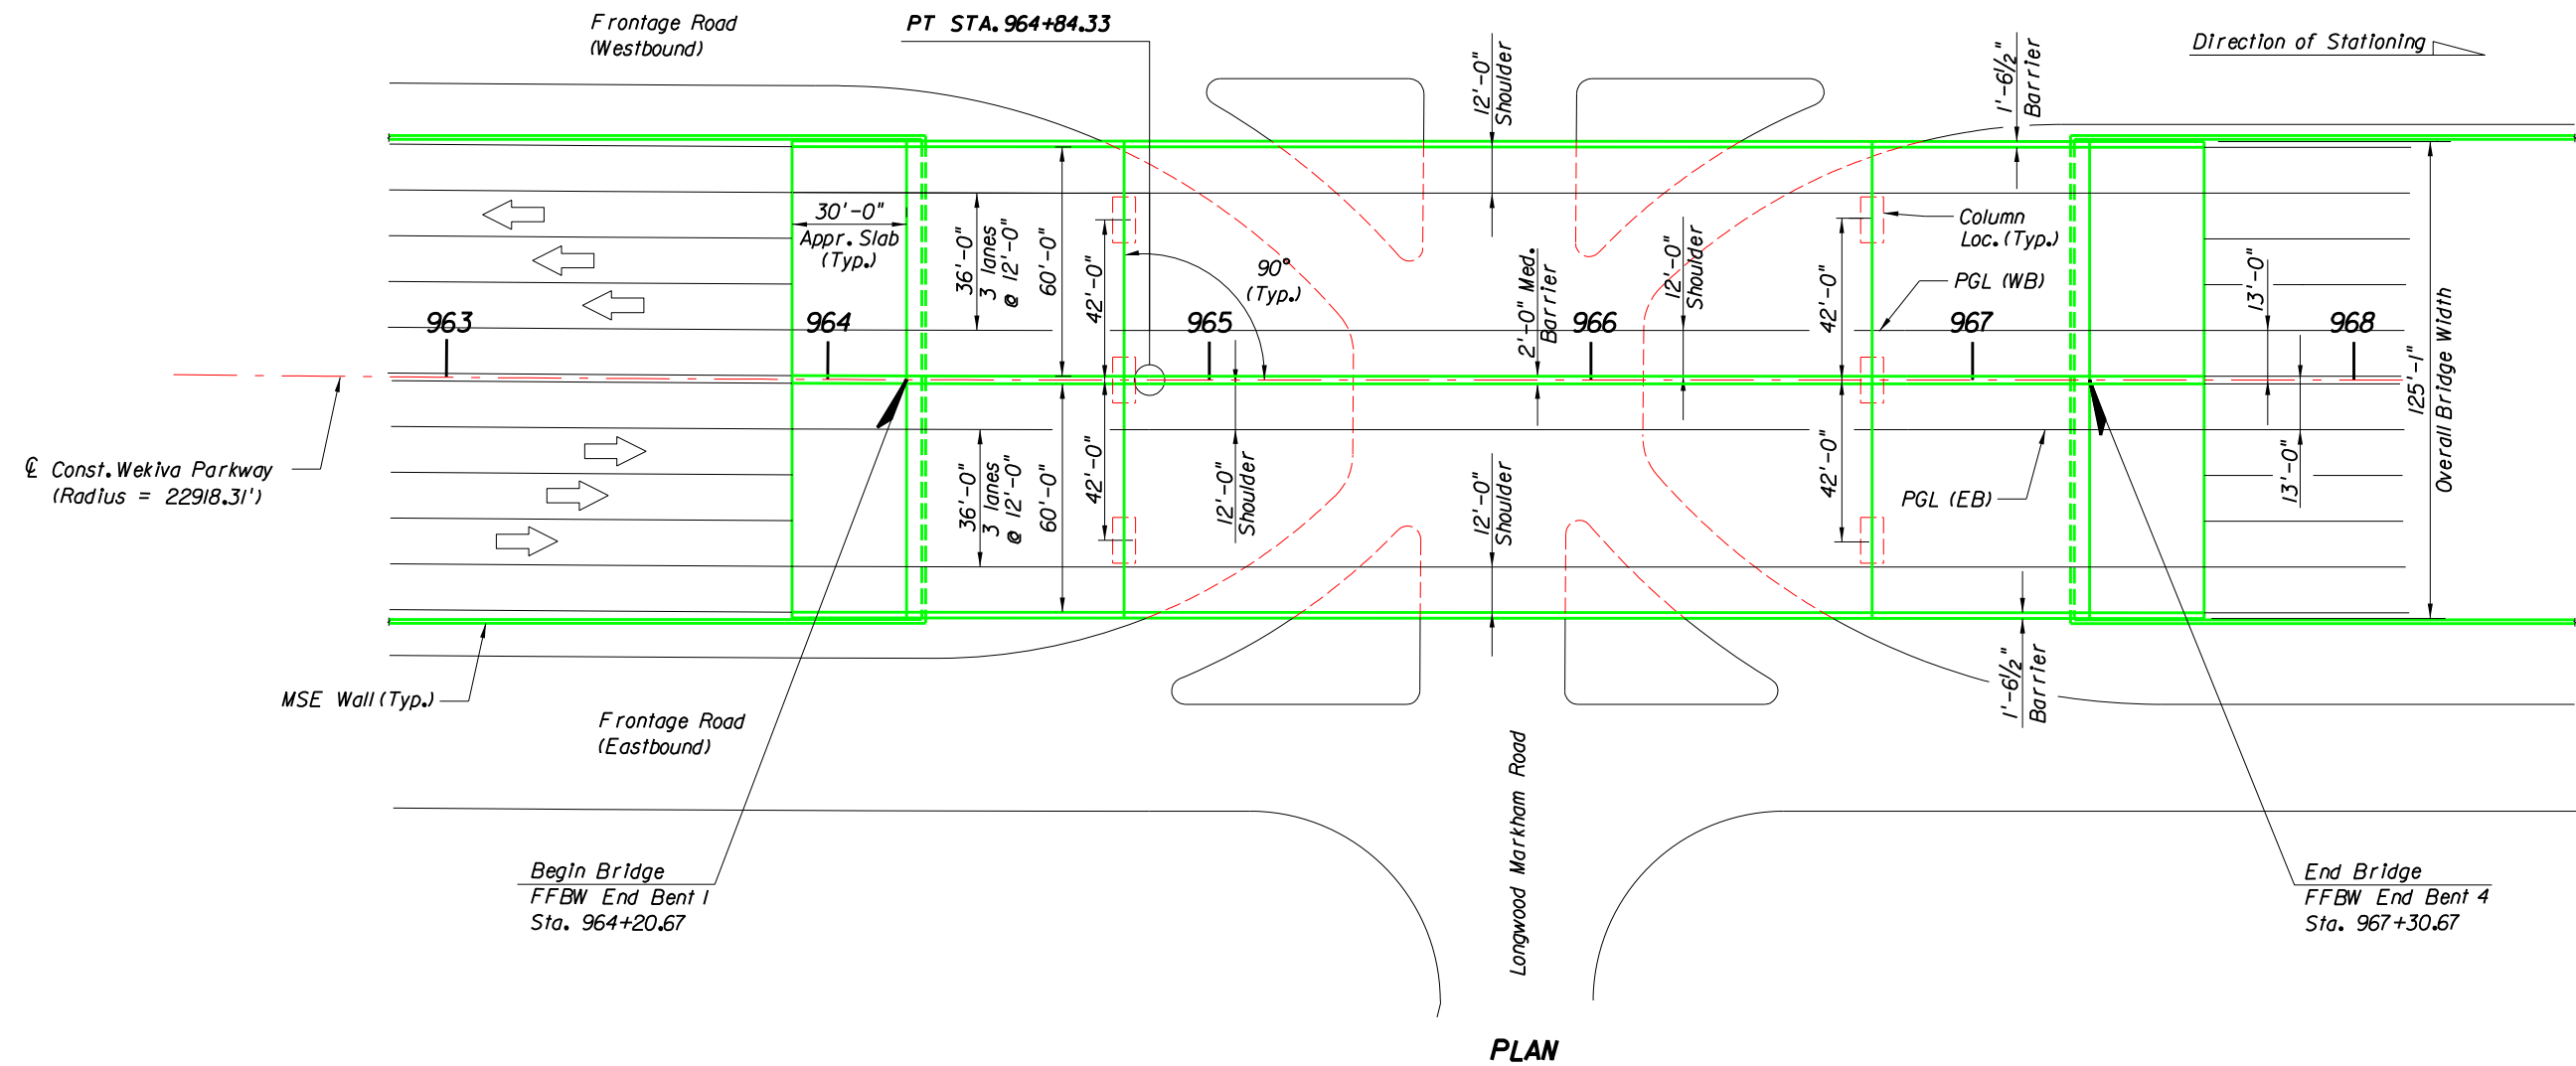

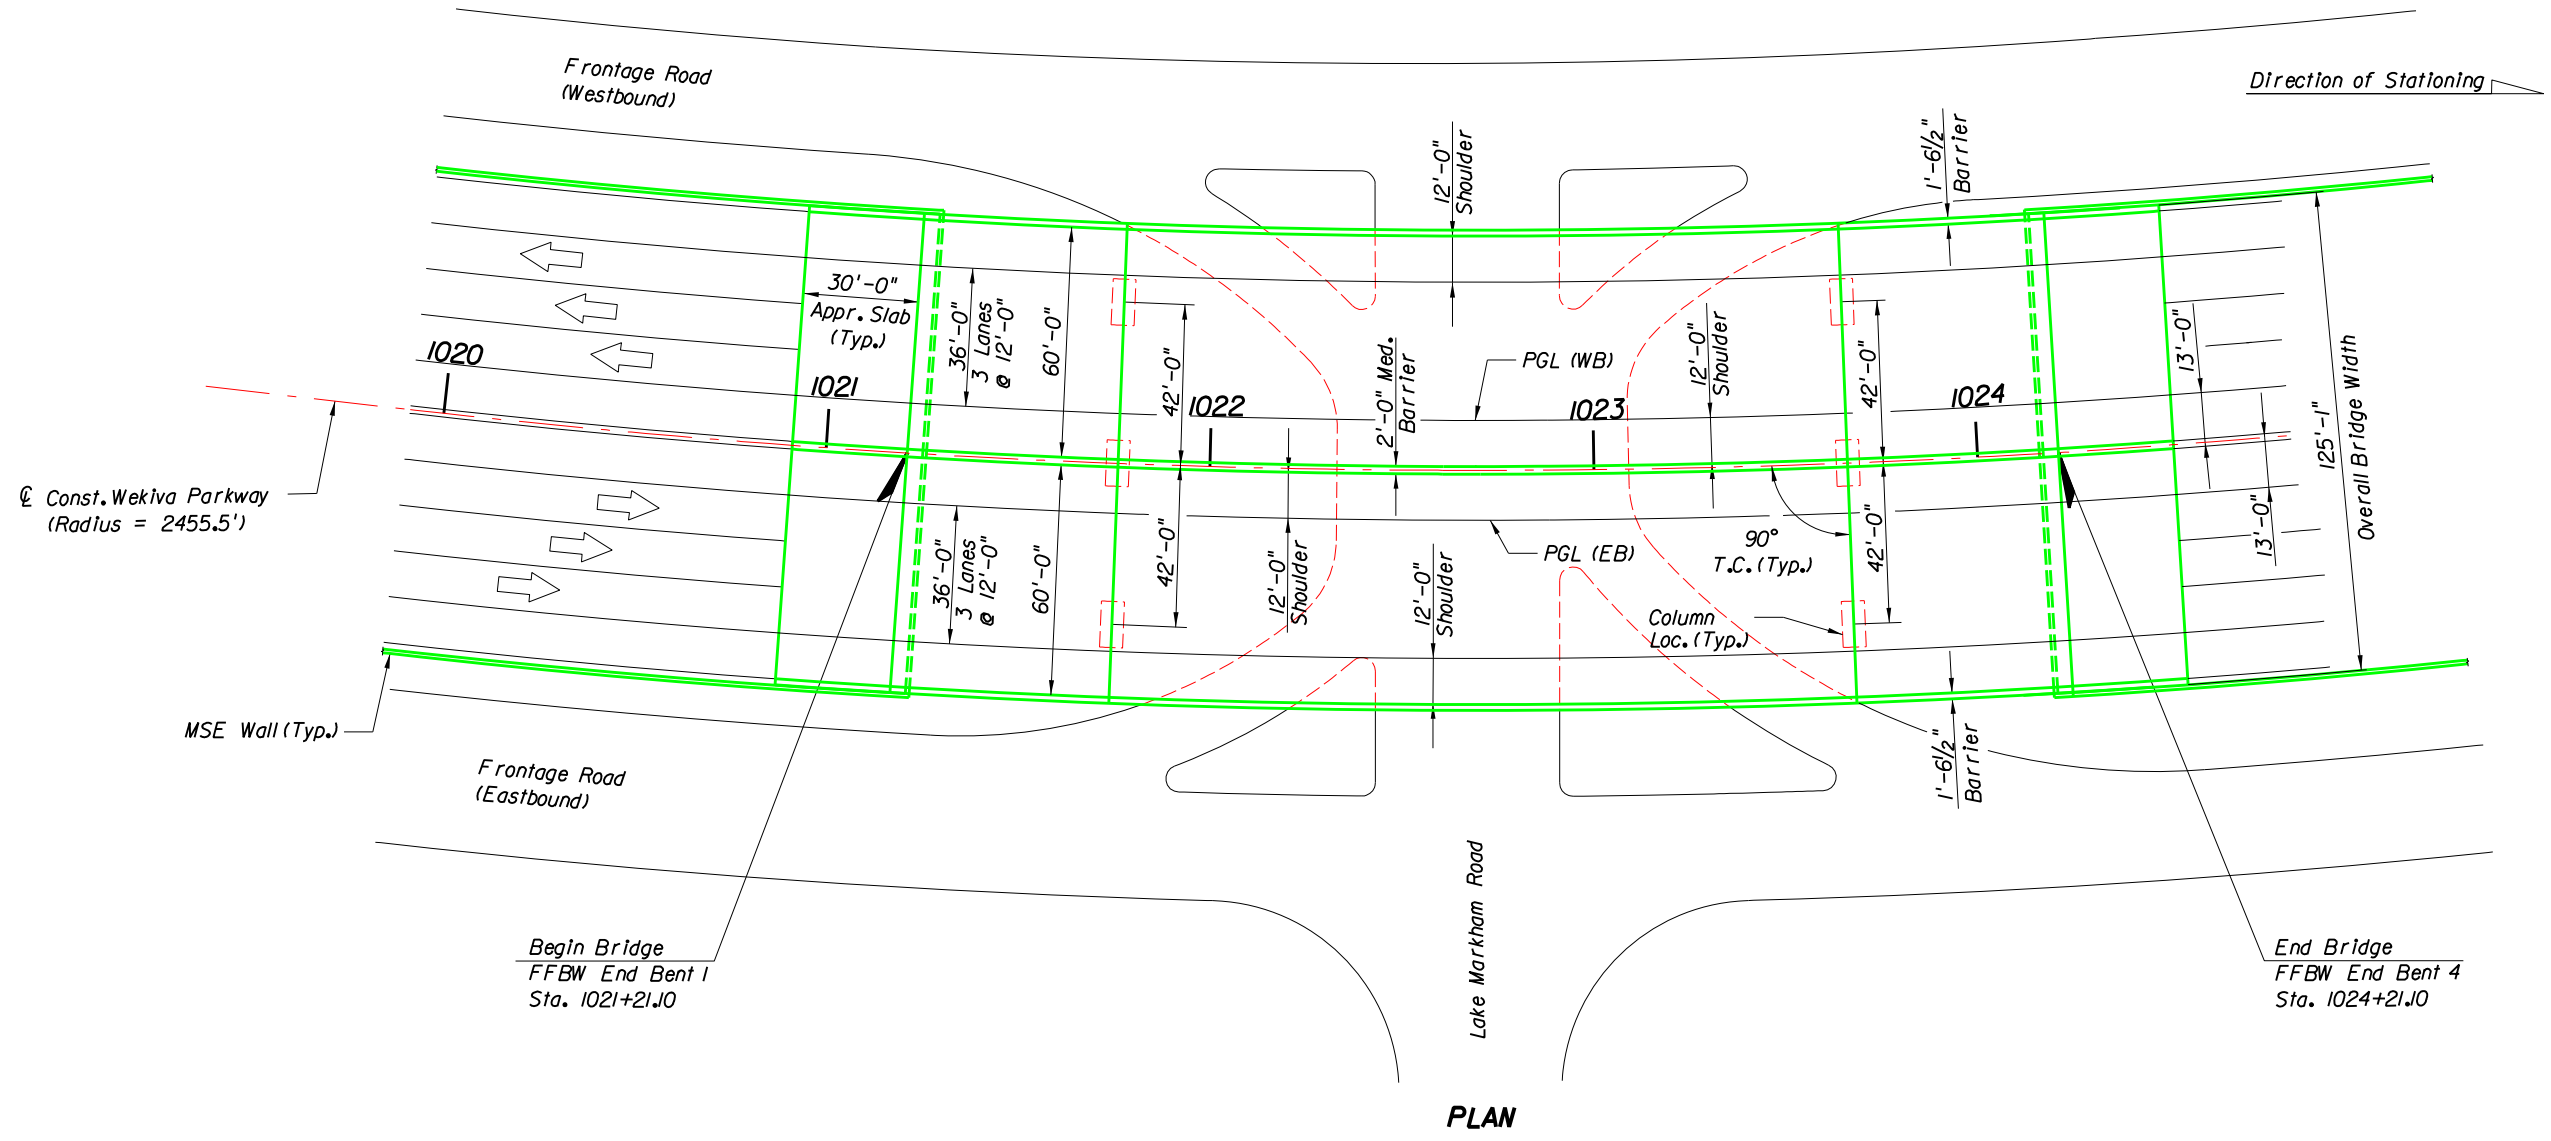


PLAN

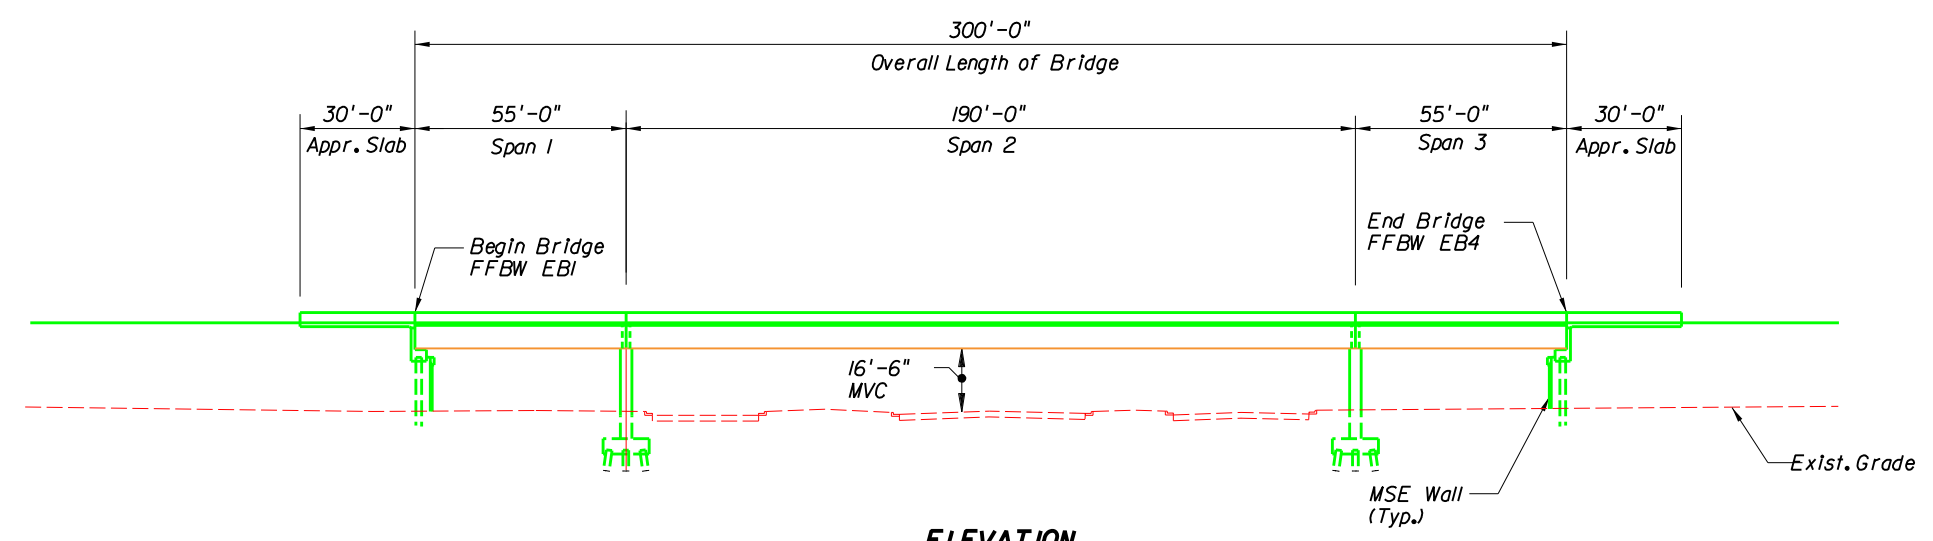


ELEVATION

MVC = Minimum Vertical Clearance

Const. Wekiva Parkway
(Radius = 6425.67')

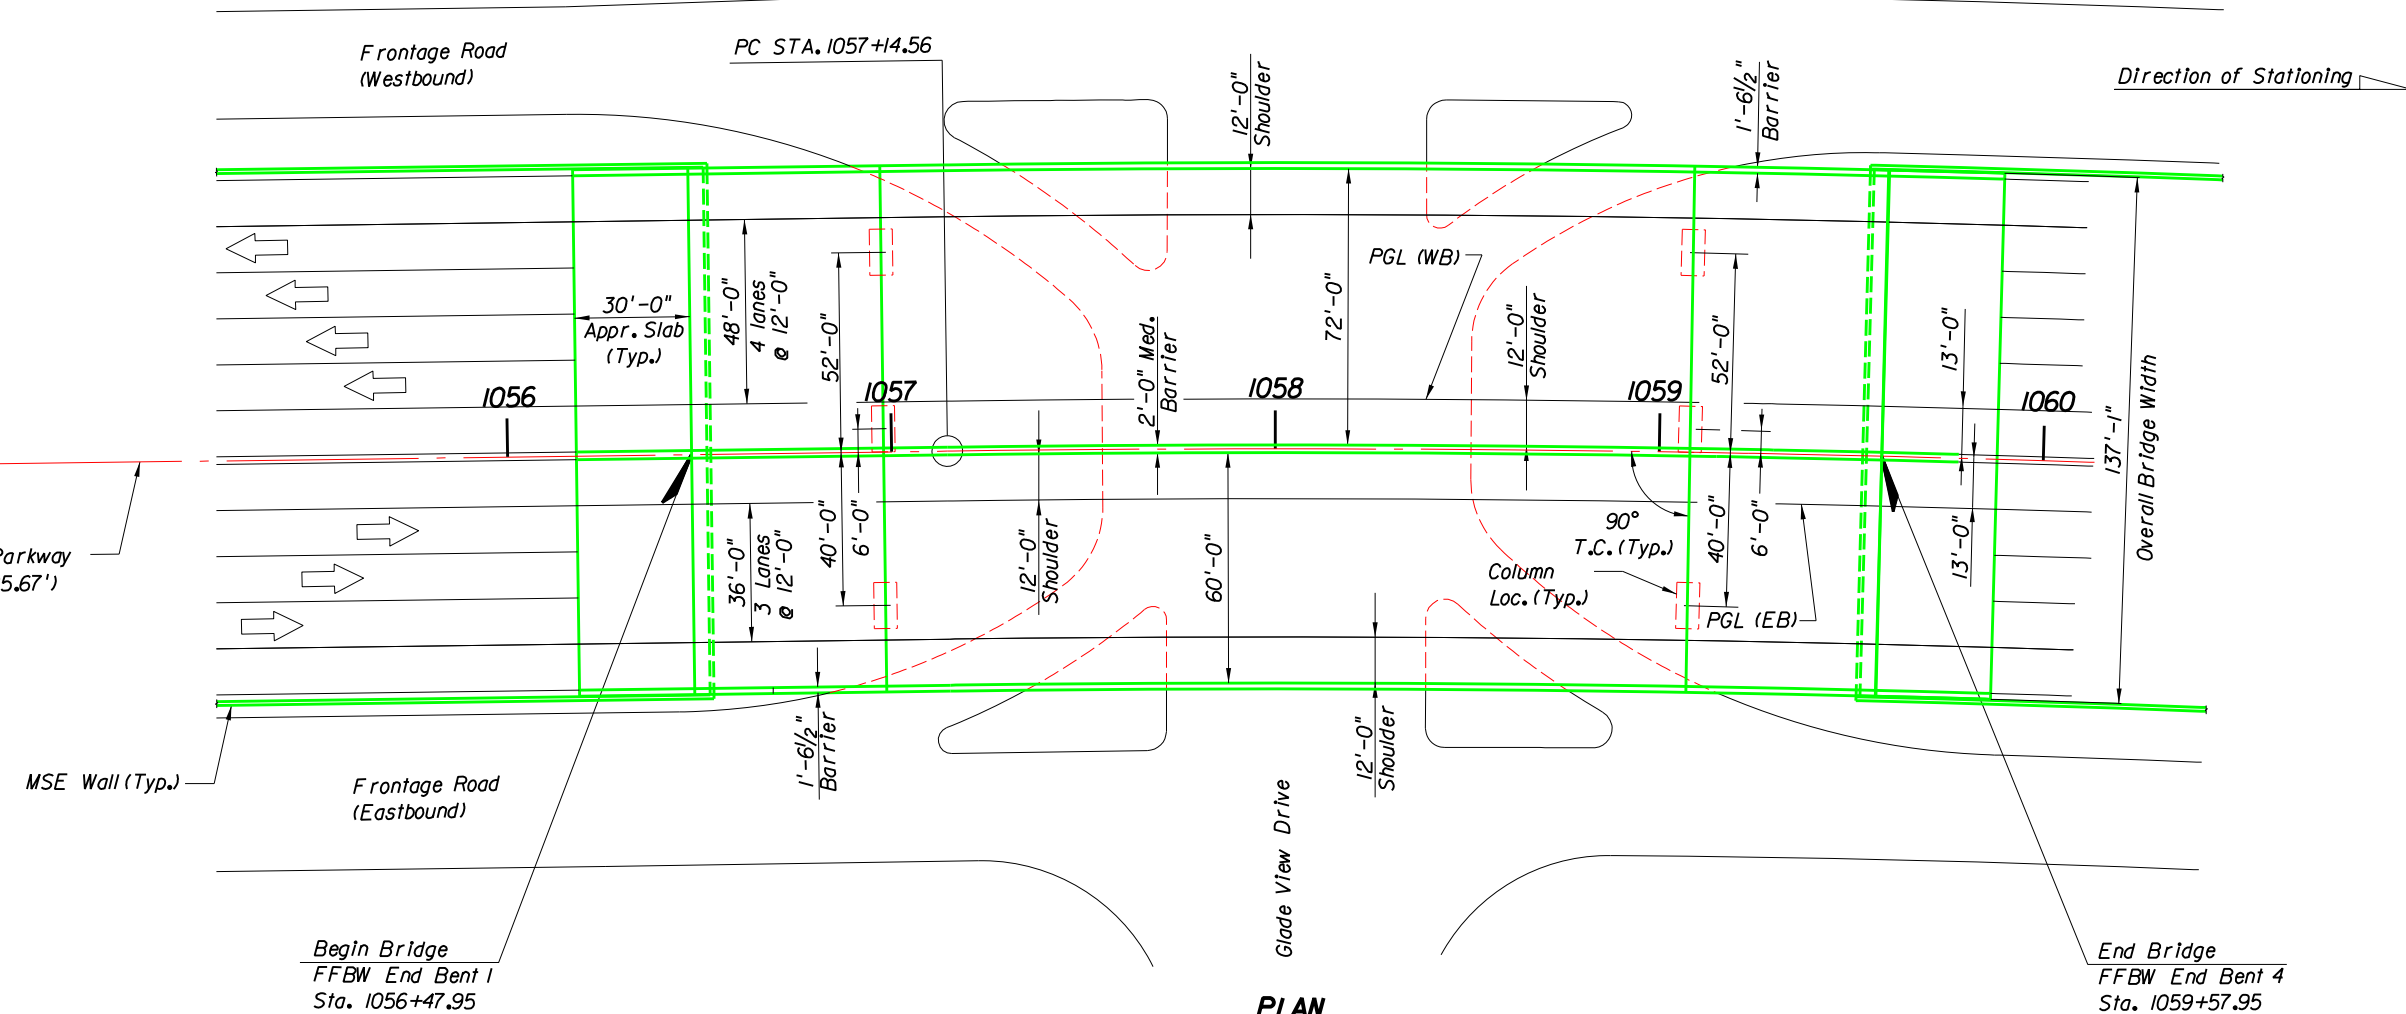

PLAN

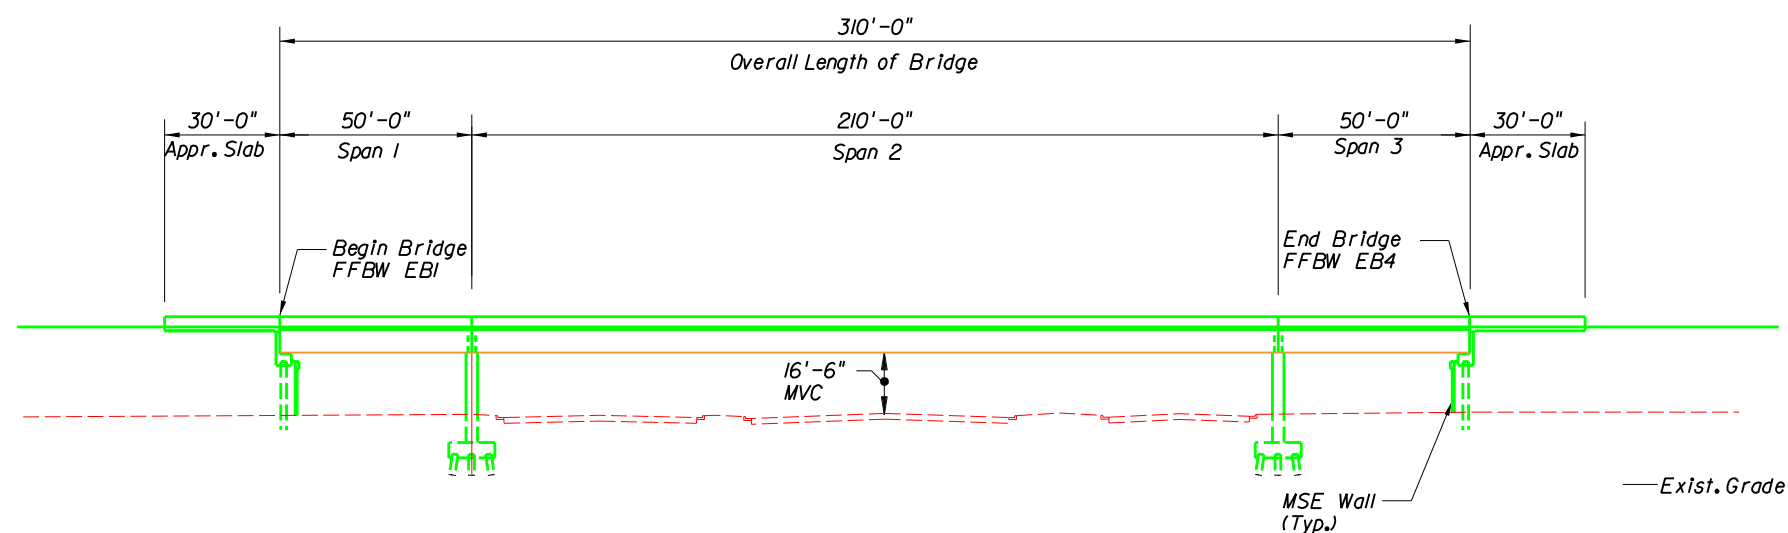


ELEVATION

MVC = Minimum Vertical Clearance

20

LEGEND

KEY MAP

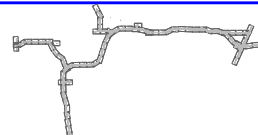



WEKIVA PARKWAY (SR 429)


PLAN AND ELEVATION

WEKIVA PARKWAY OVER GLADE VIEW DRIVE INTERSECTION


SHEET NO.

S-85

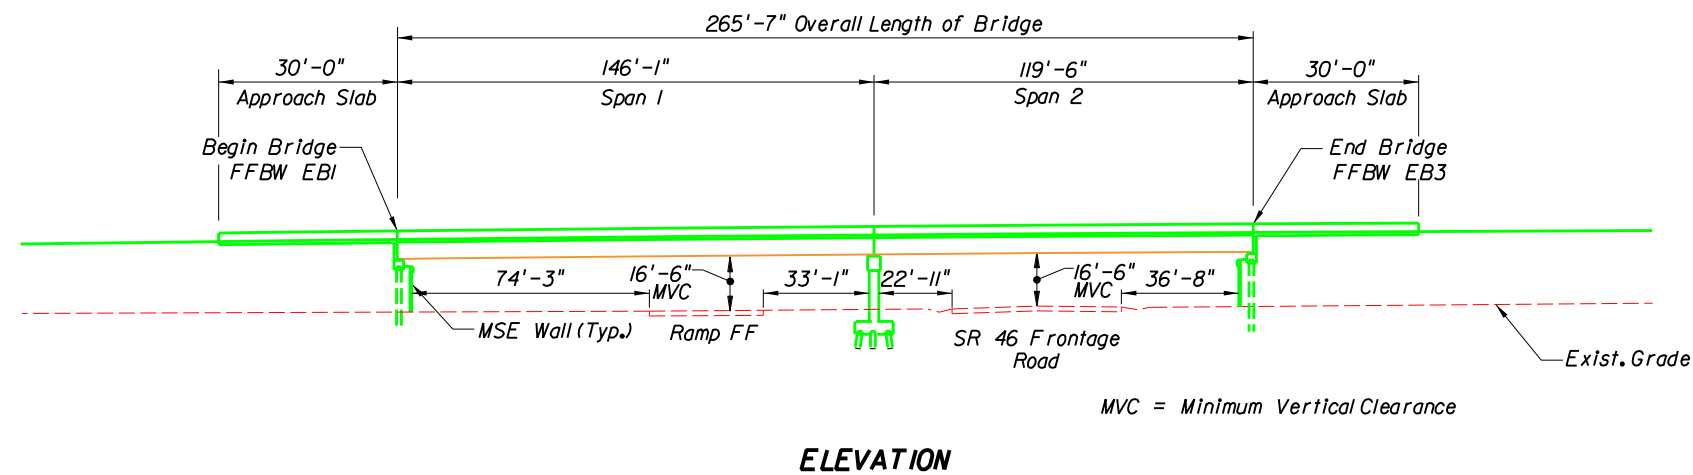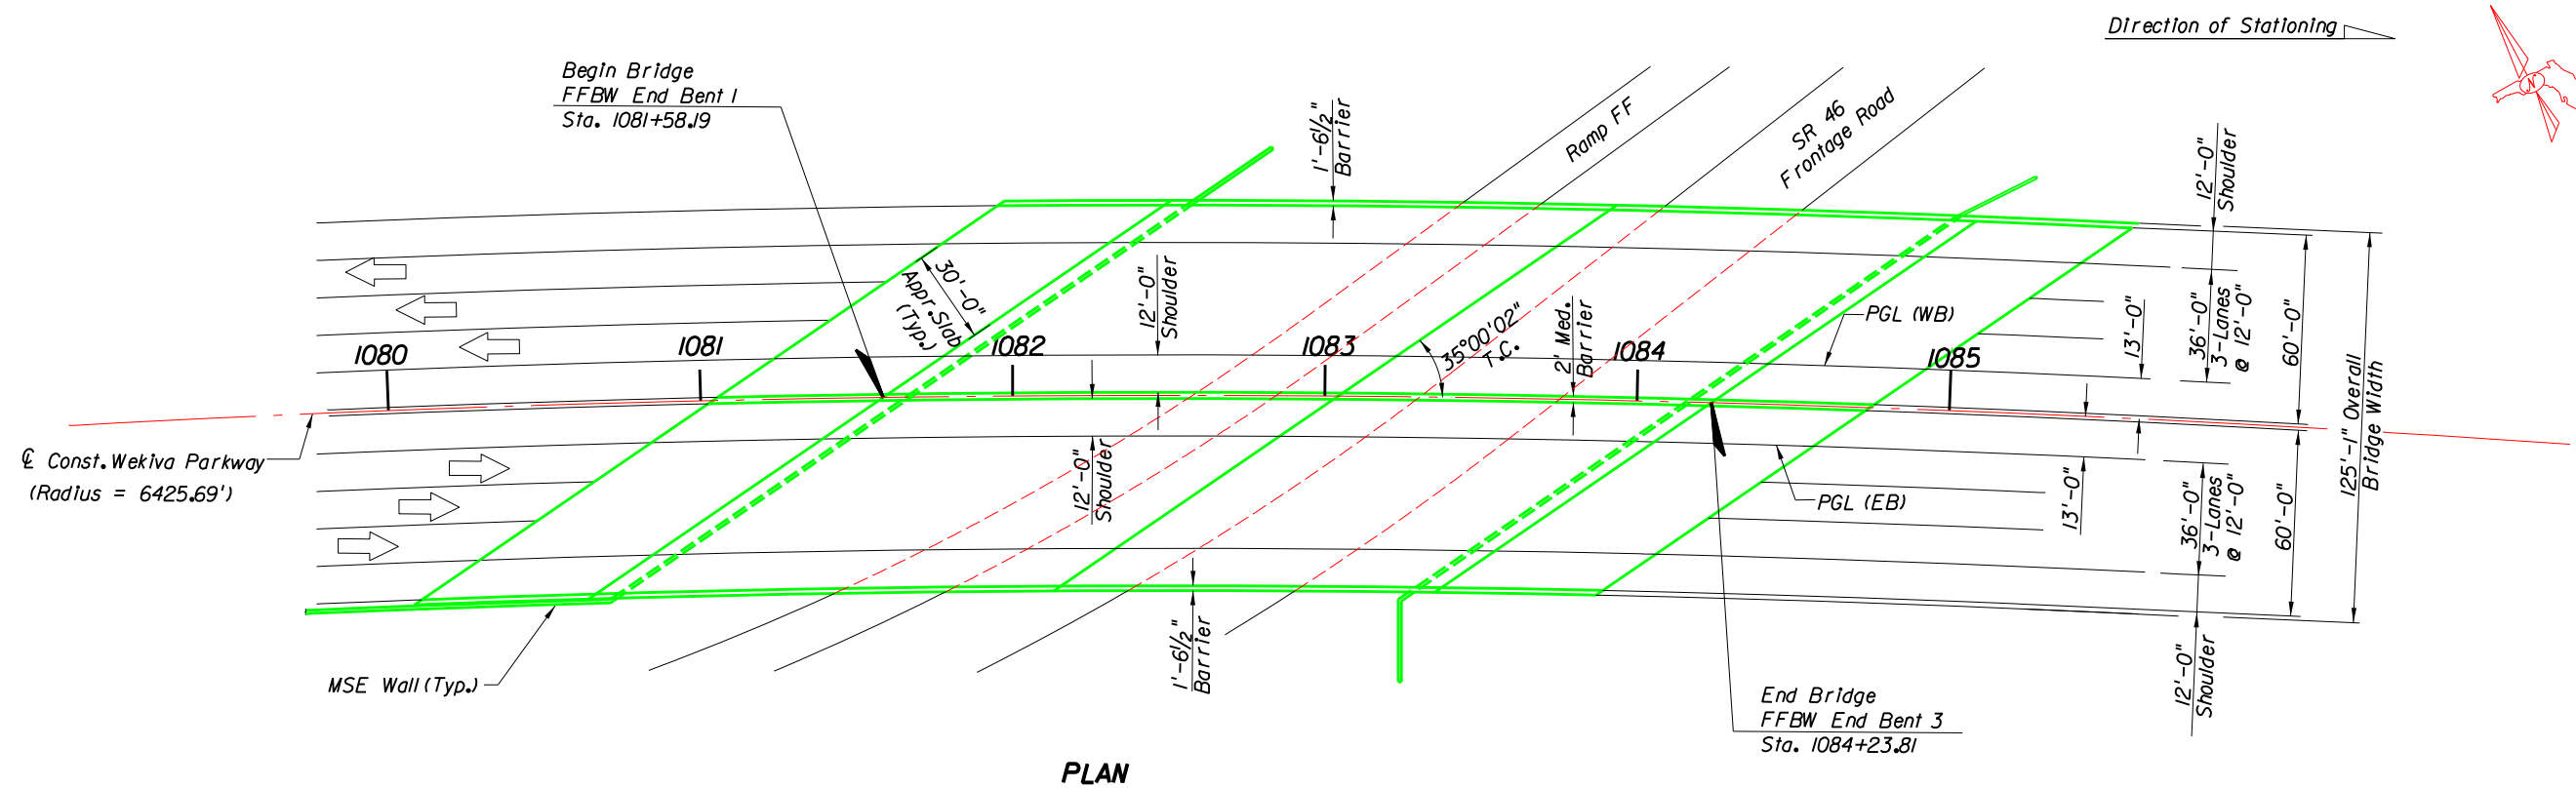


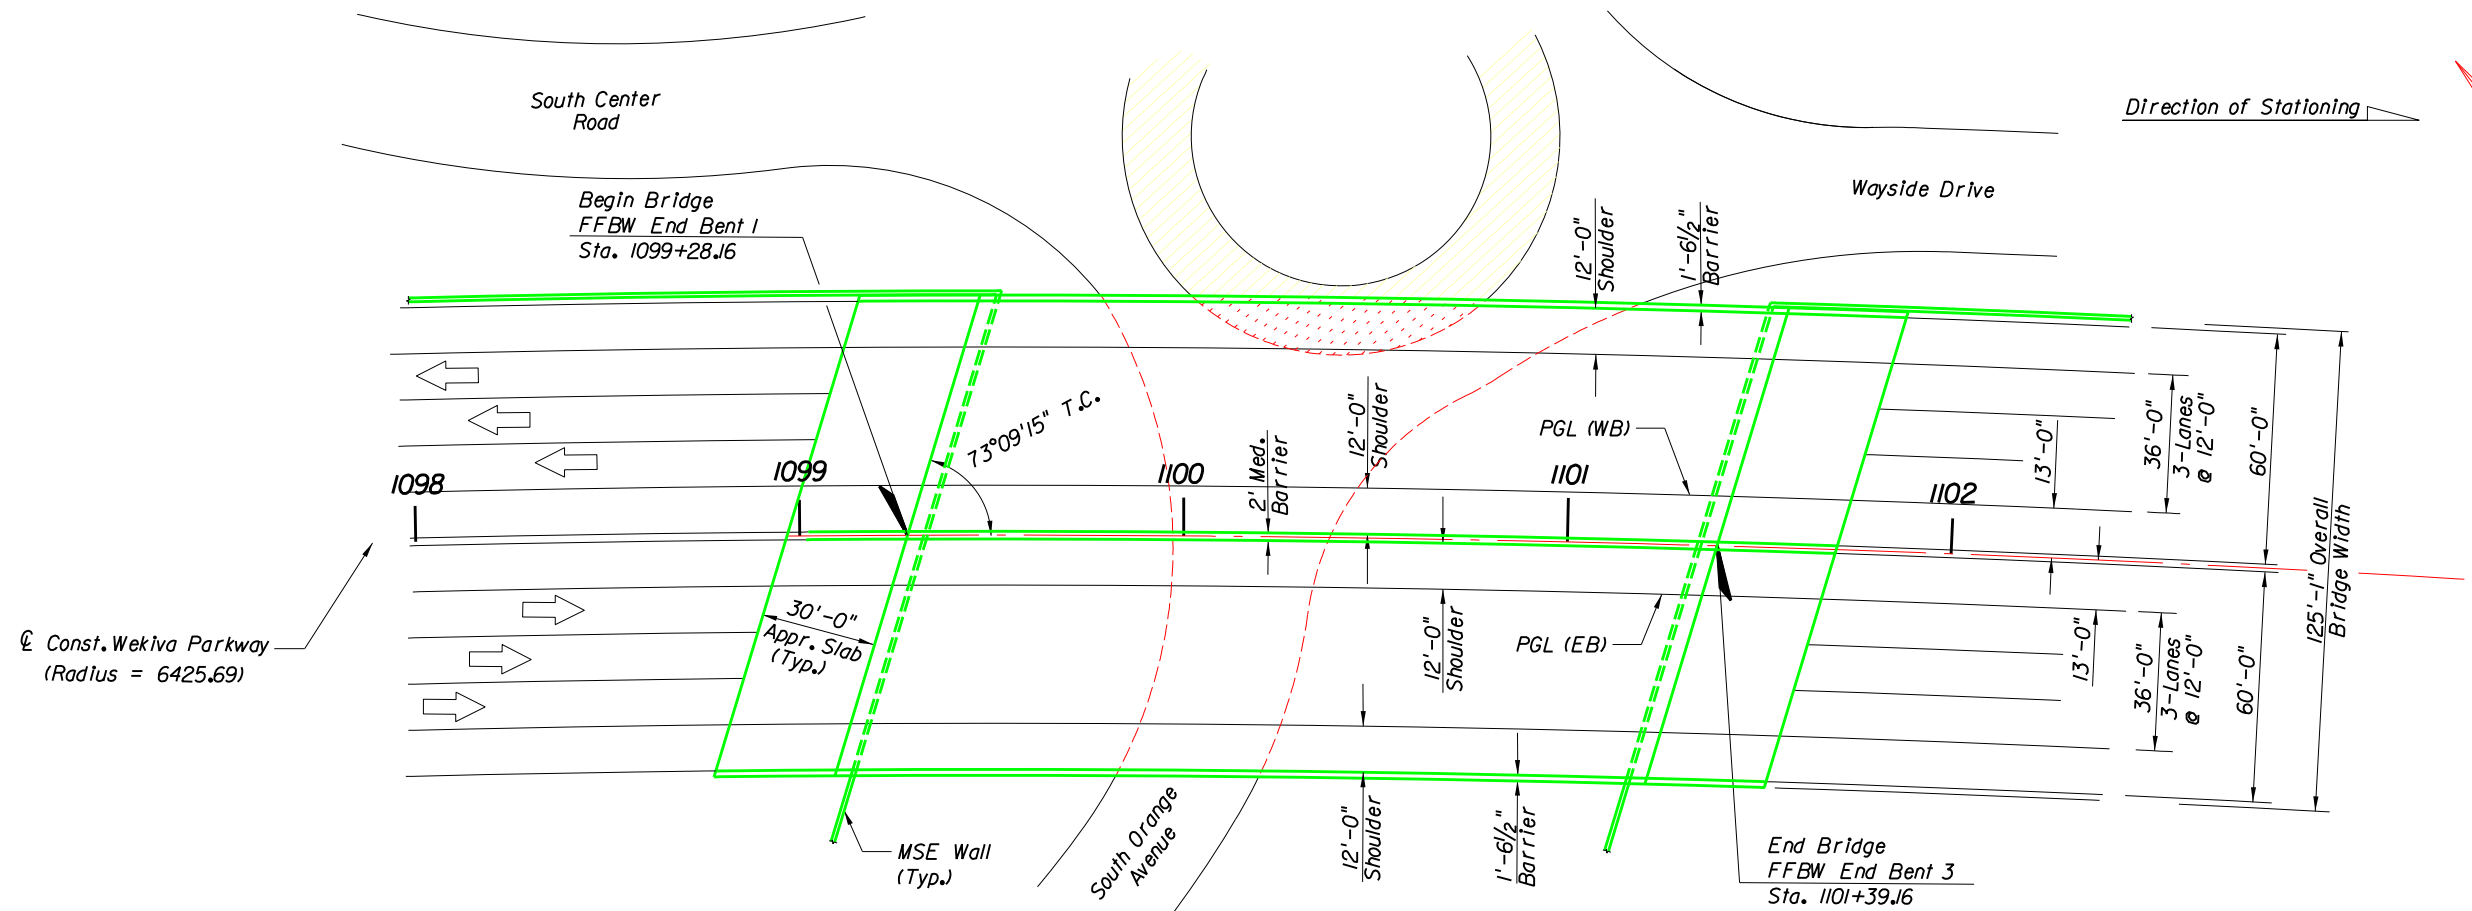


PLAN

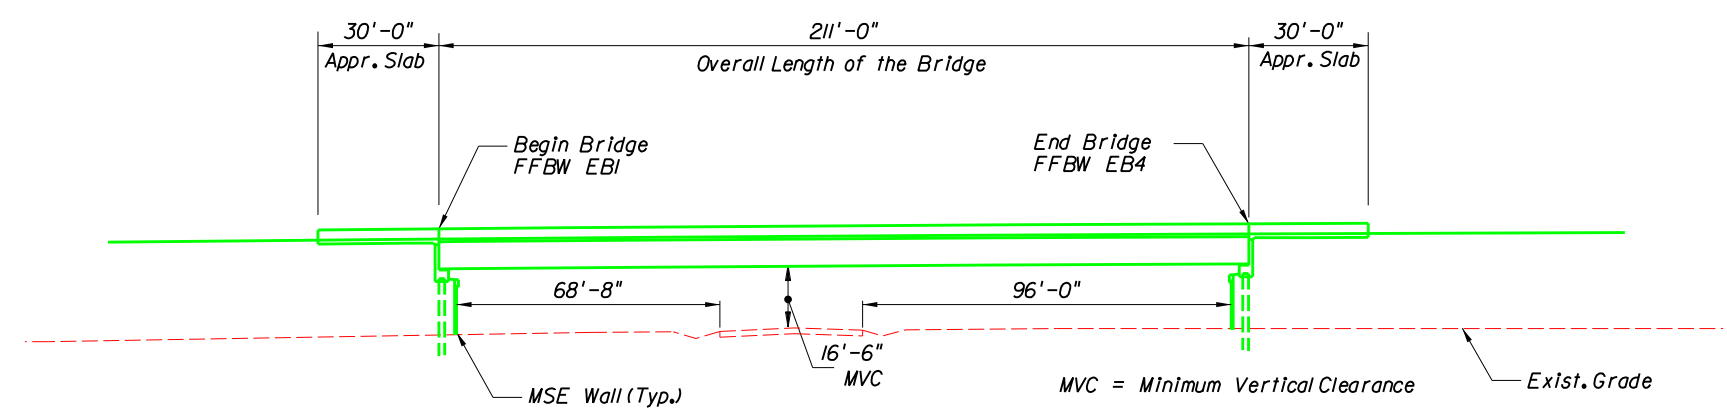



ELEVATION

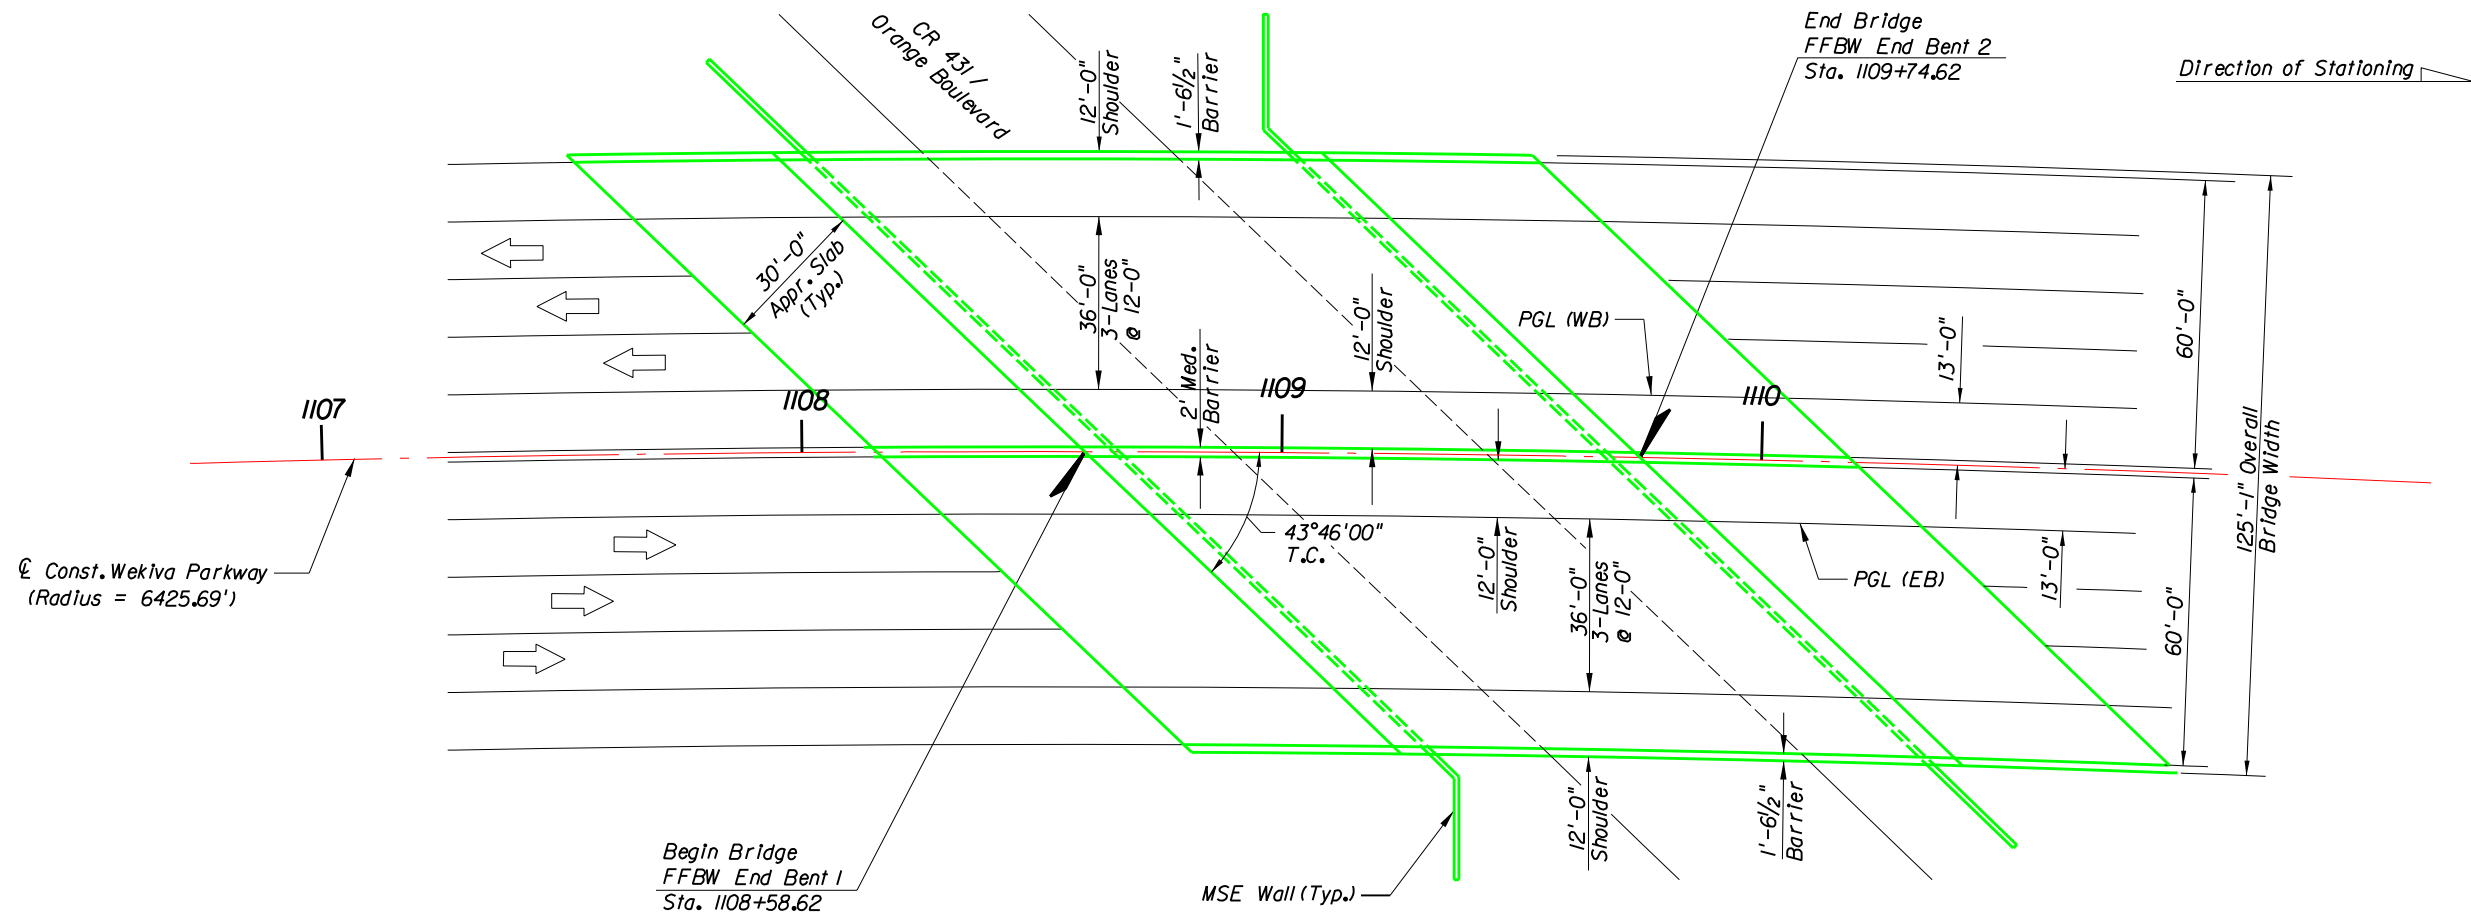

PLAN

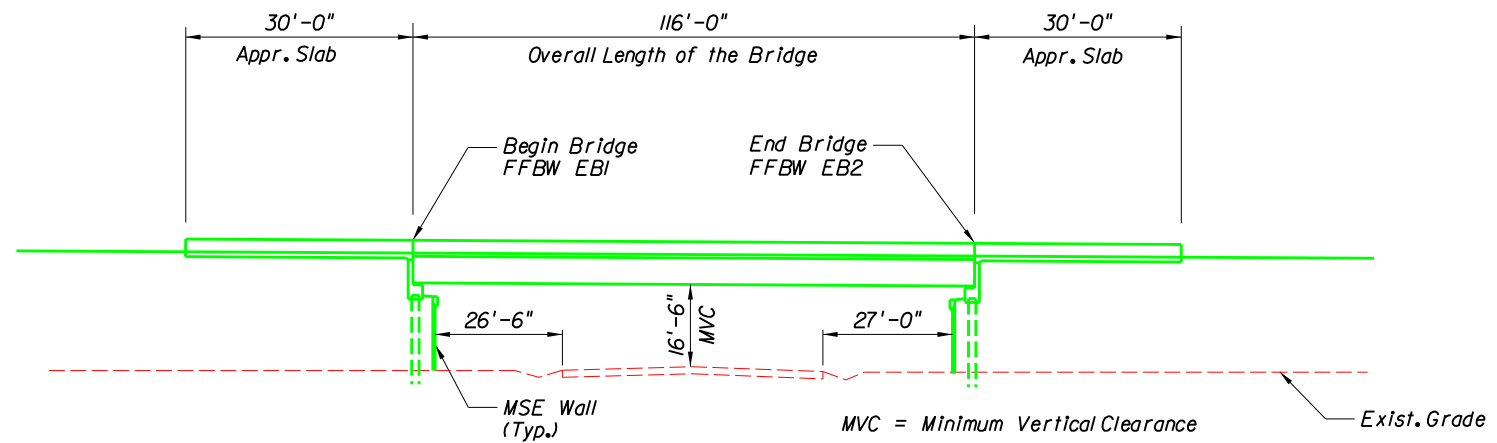

ELEVATION

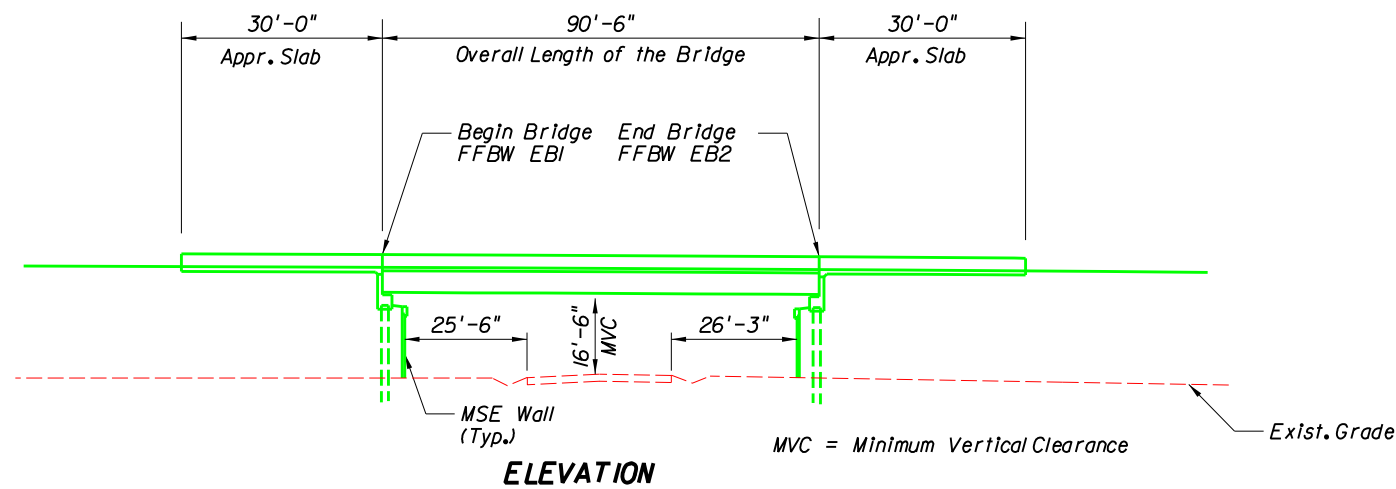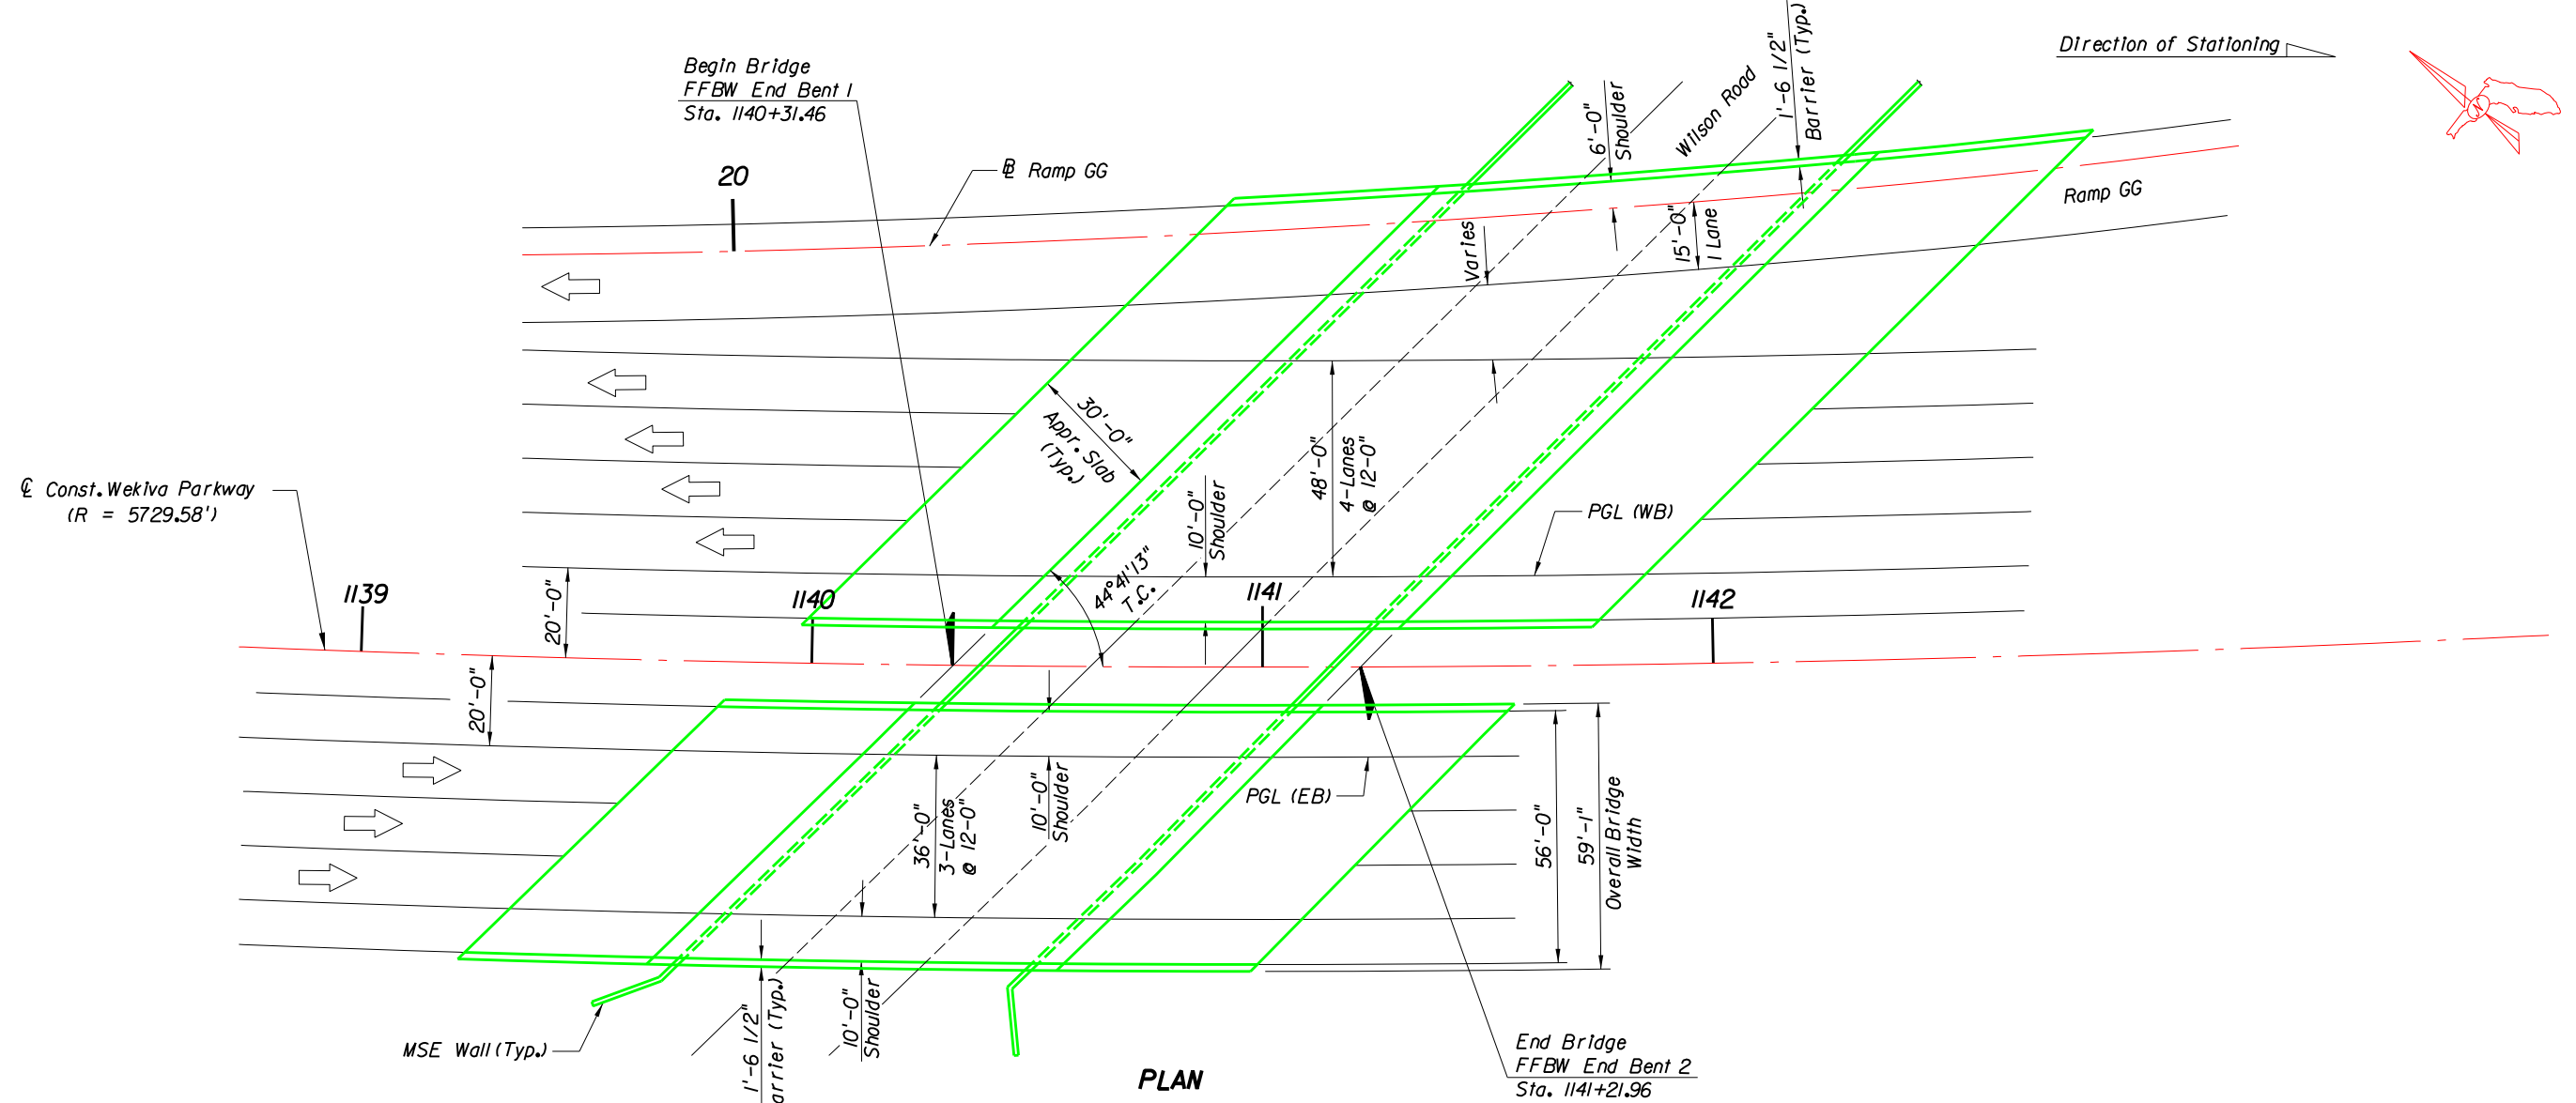

24A & 24B

LEGEND

KEY MAP





WEKIVA PARKWAY (SR 429)

PLAN AND ELEVATION
WEKIVA PARKWAY OVER WILSON ROAD

SHEET
NO.


S-89

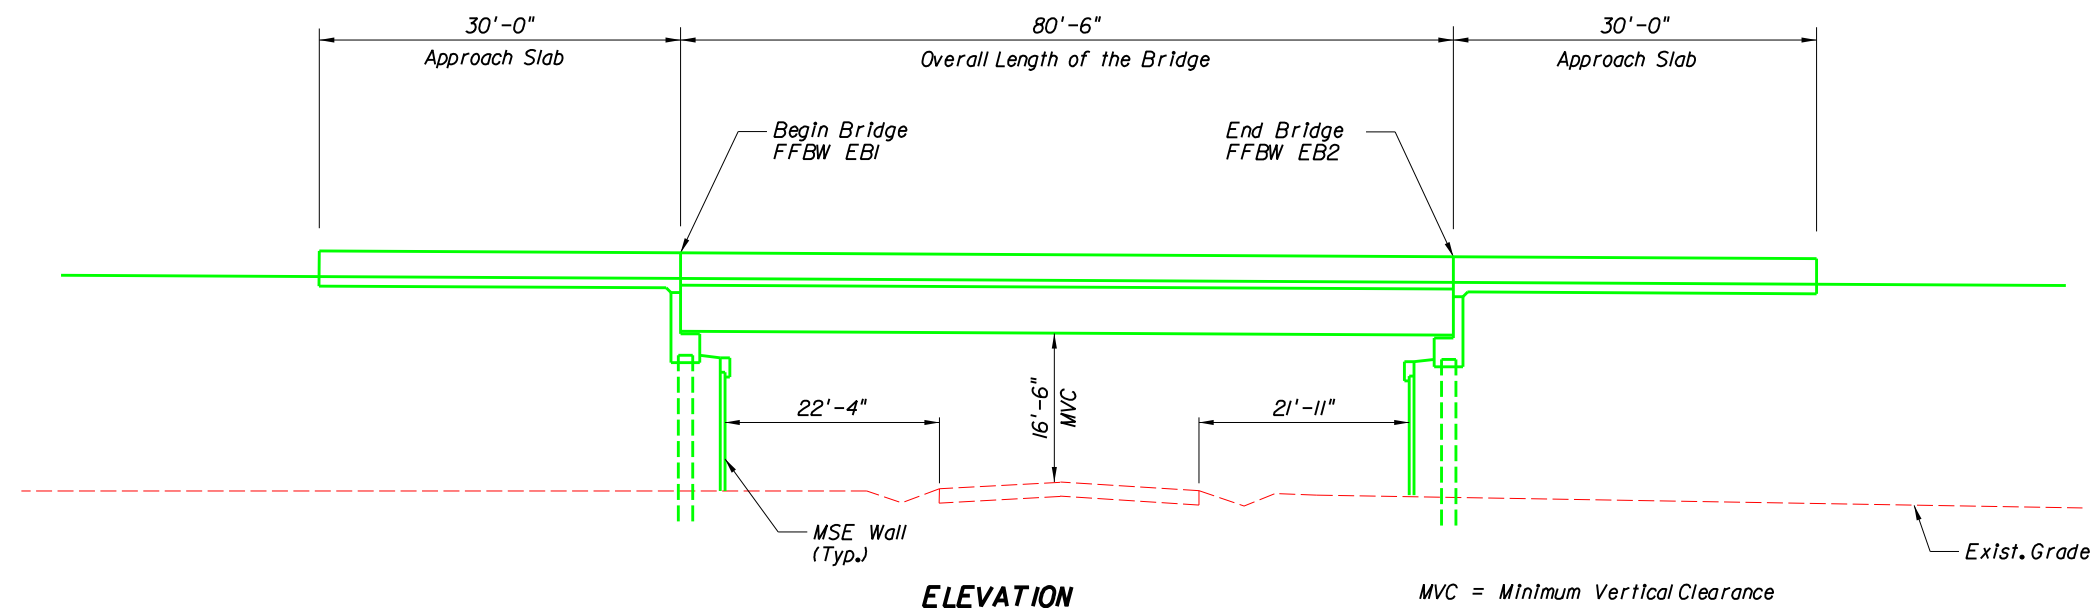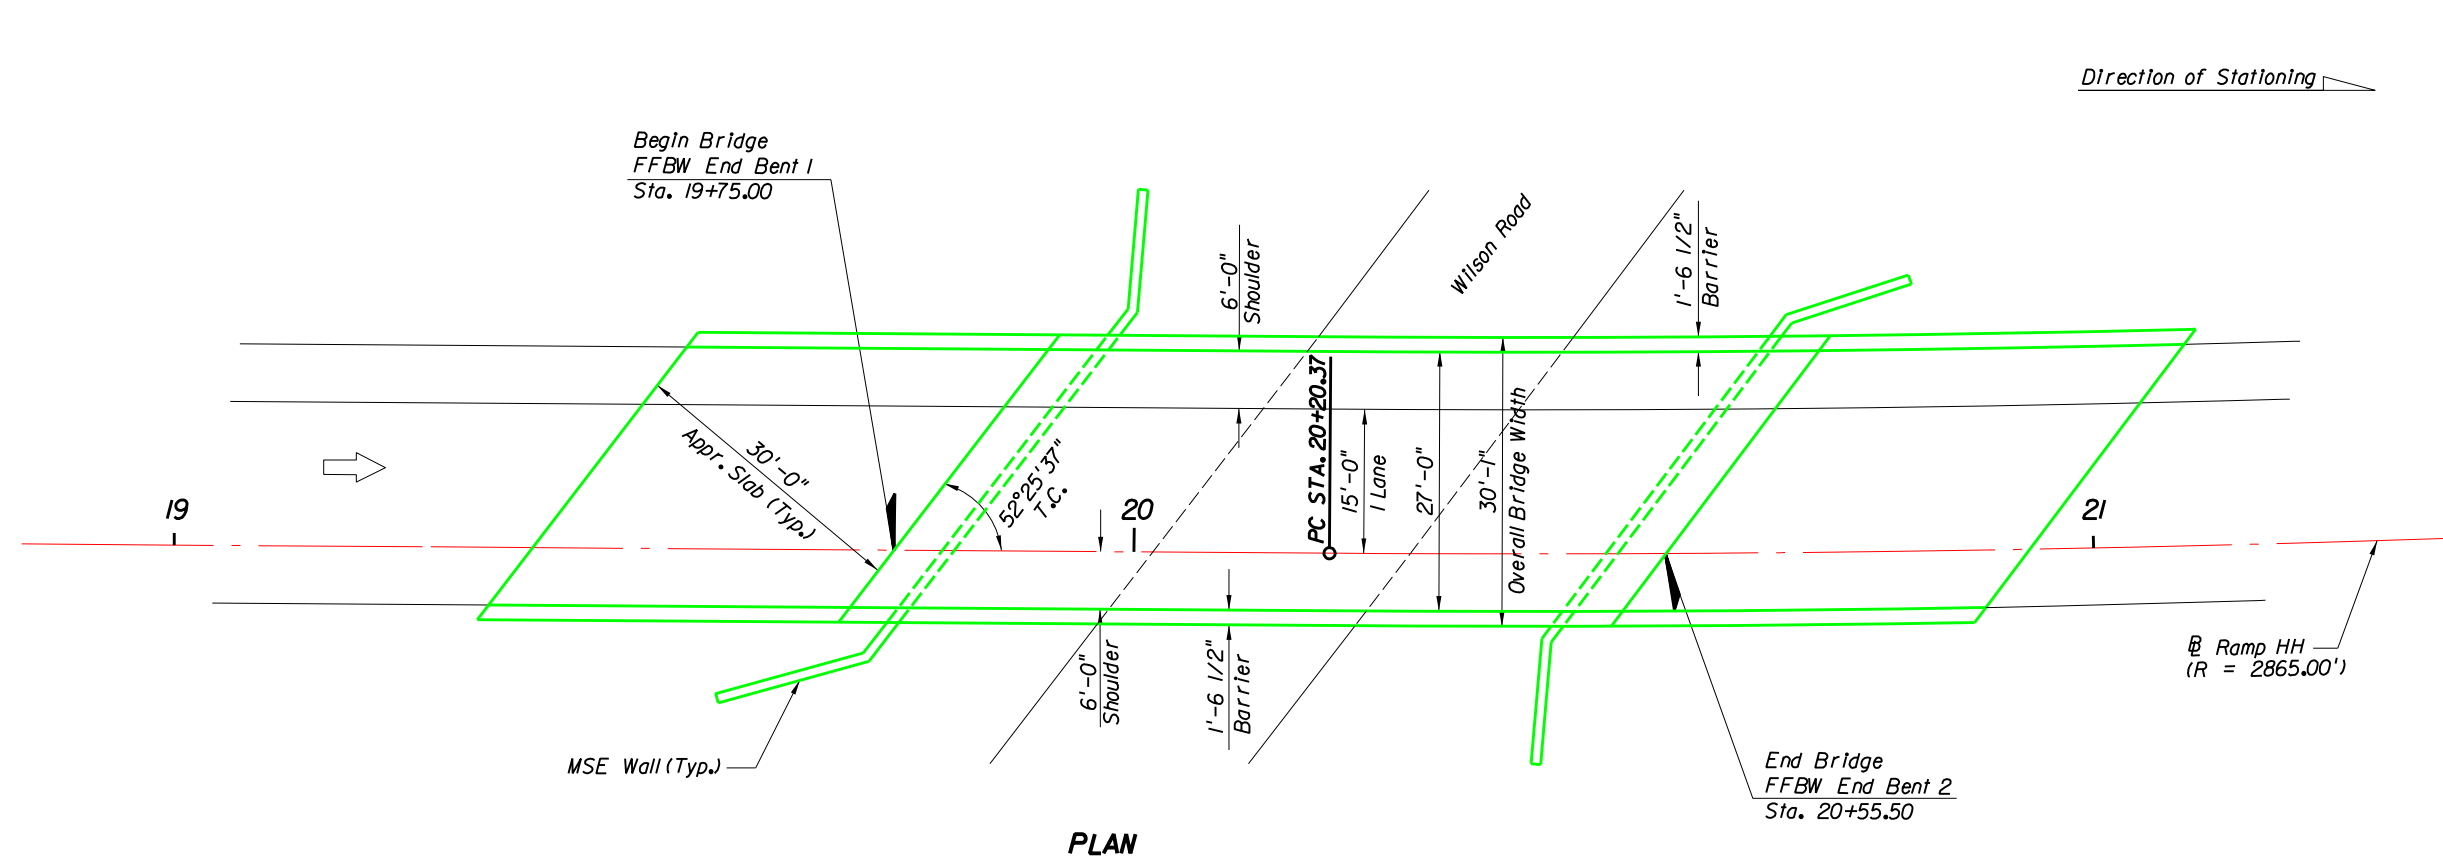

24C

LEGEND

KEY MAP


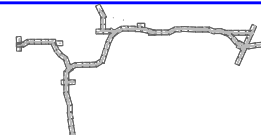




WEKIVA PARKWAY (SR 429)



PLAN AND ELEVATION
RAMP HH OVER WILSON ROAD

SHEET
NO.

S-90

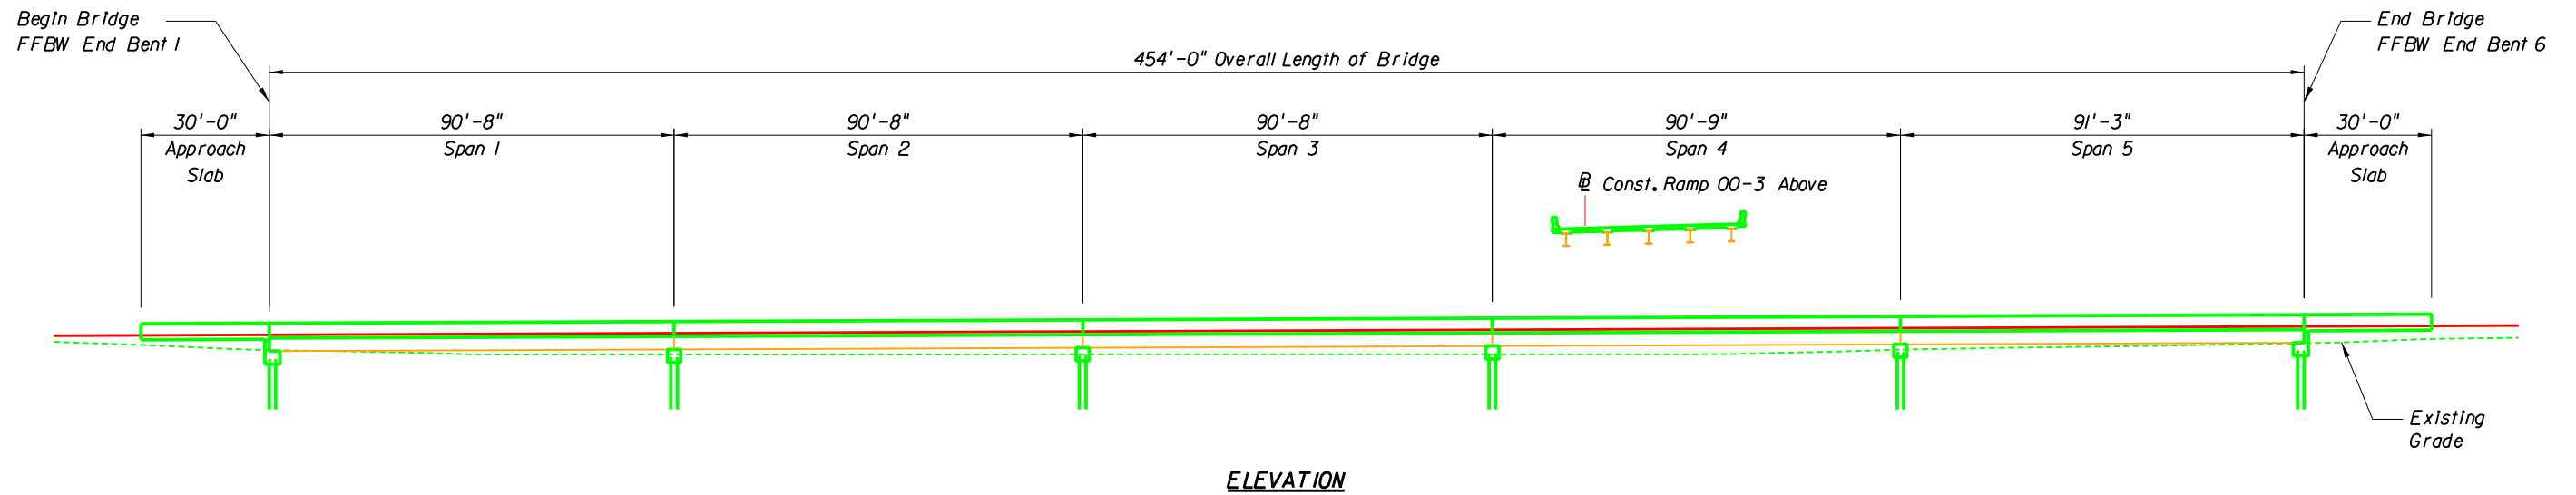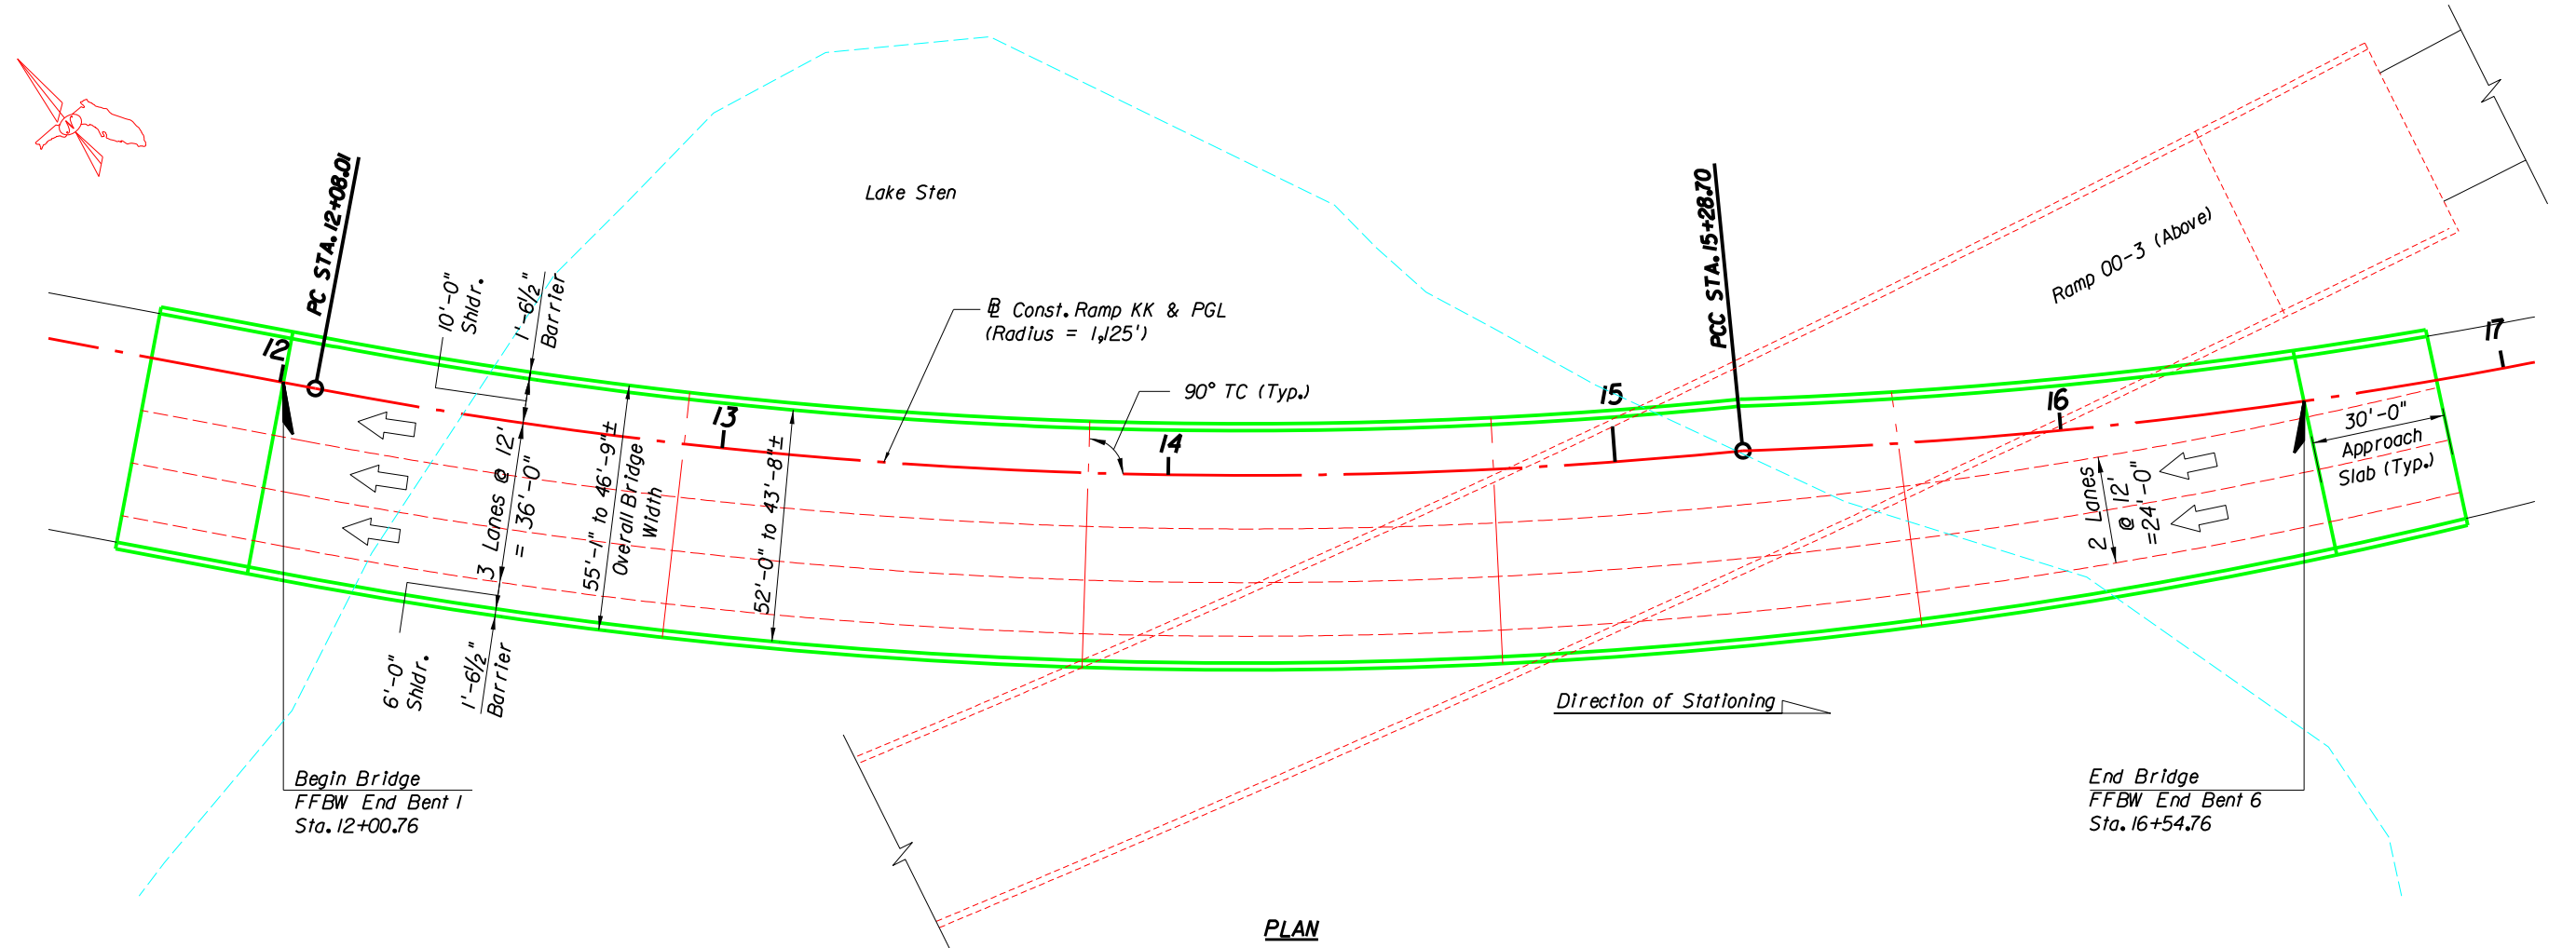

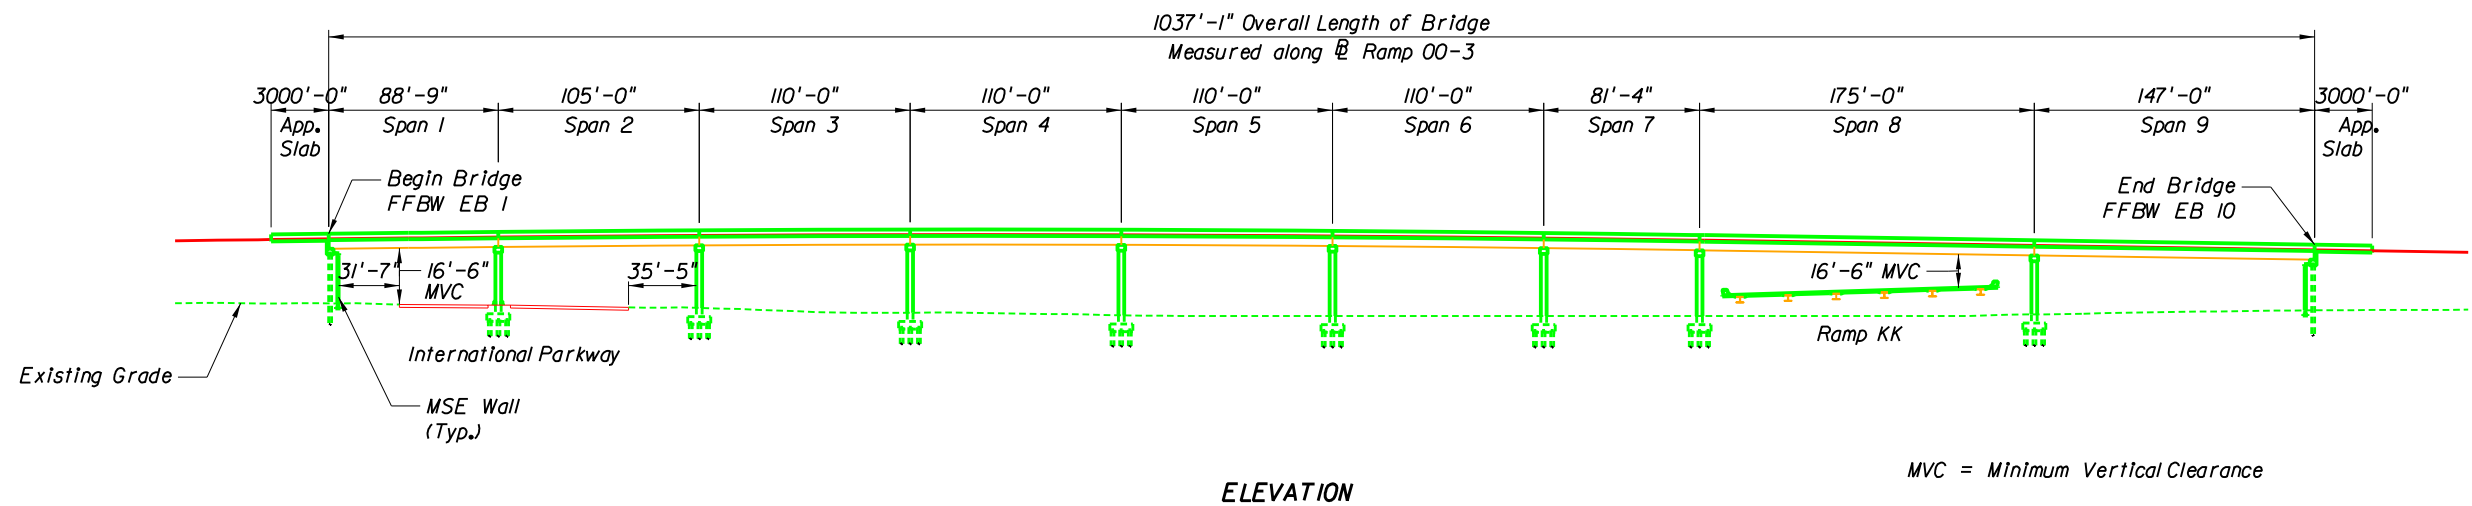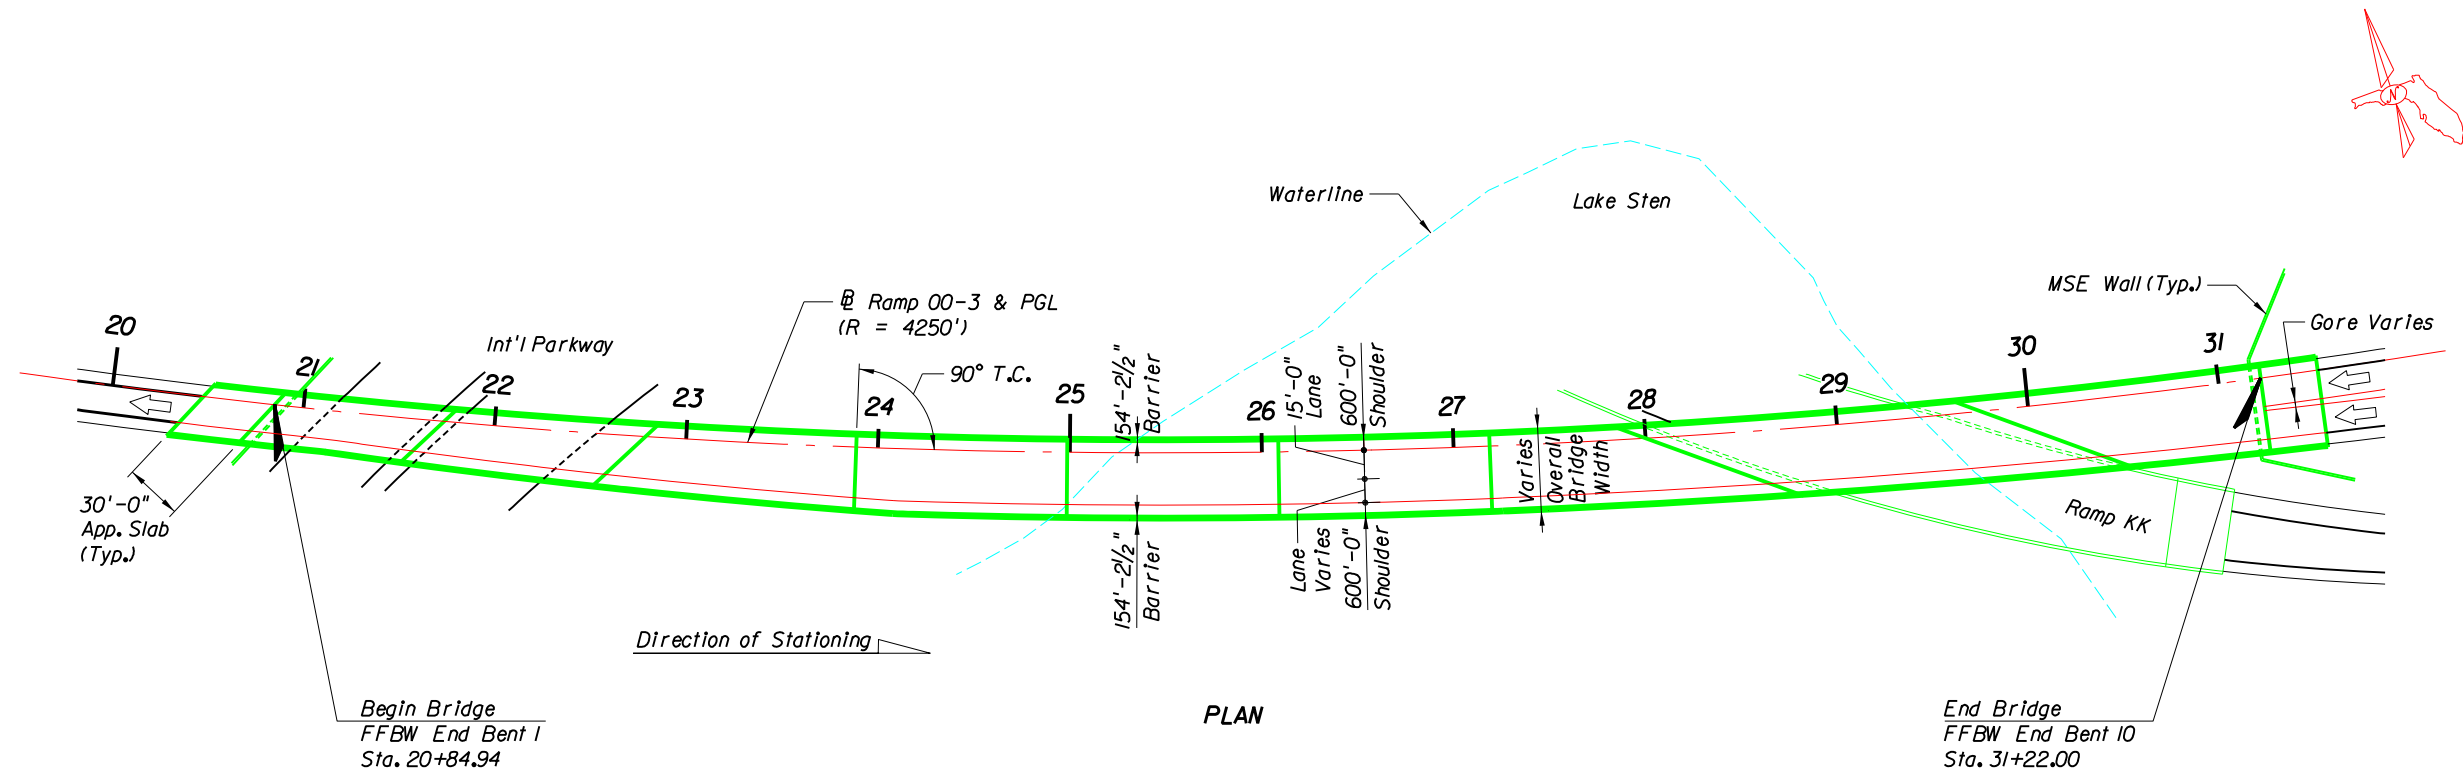

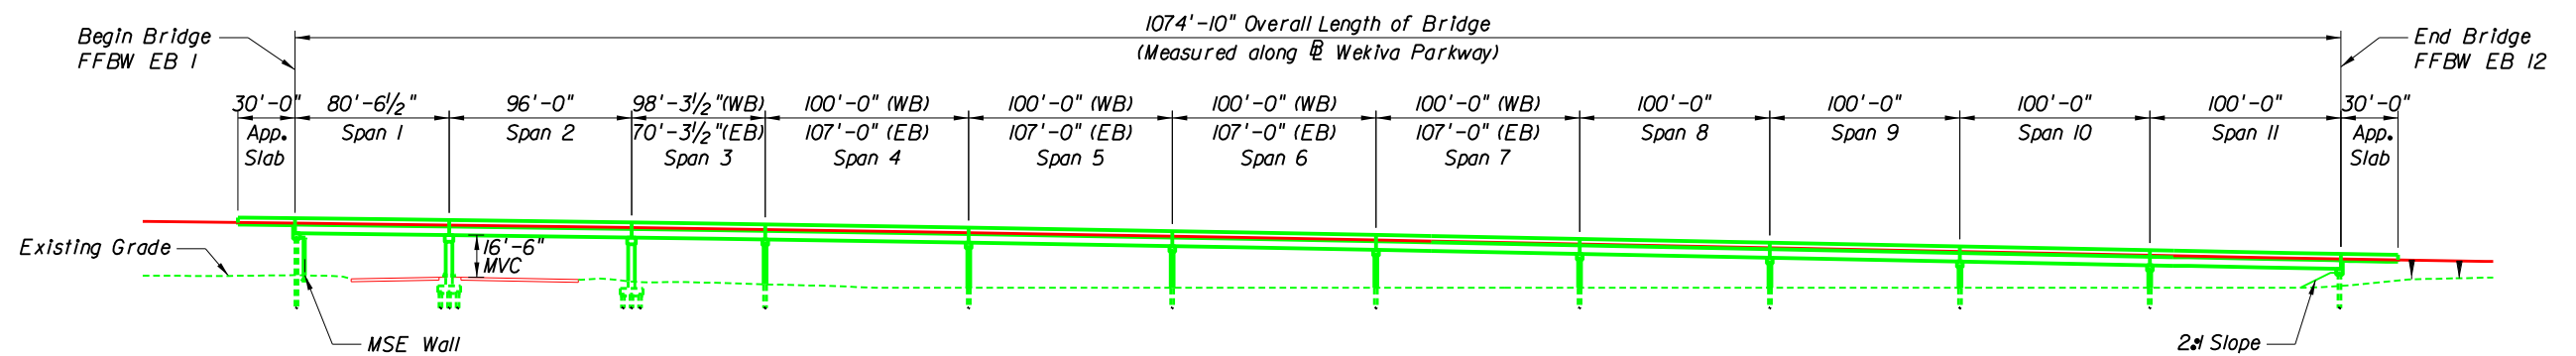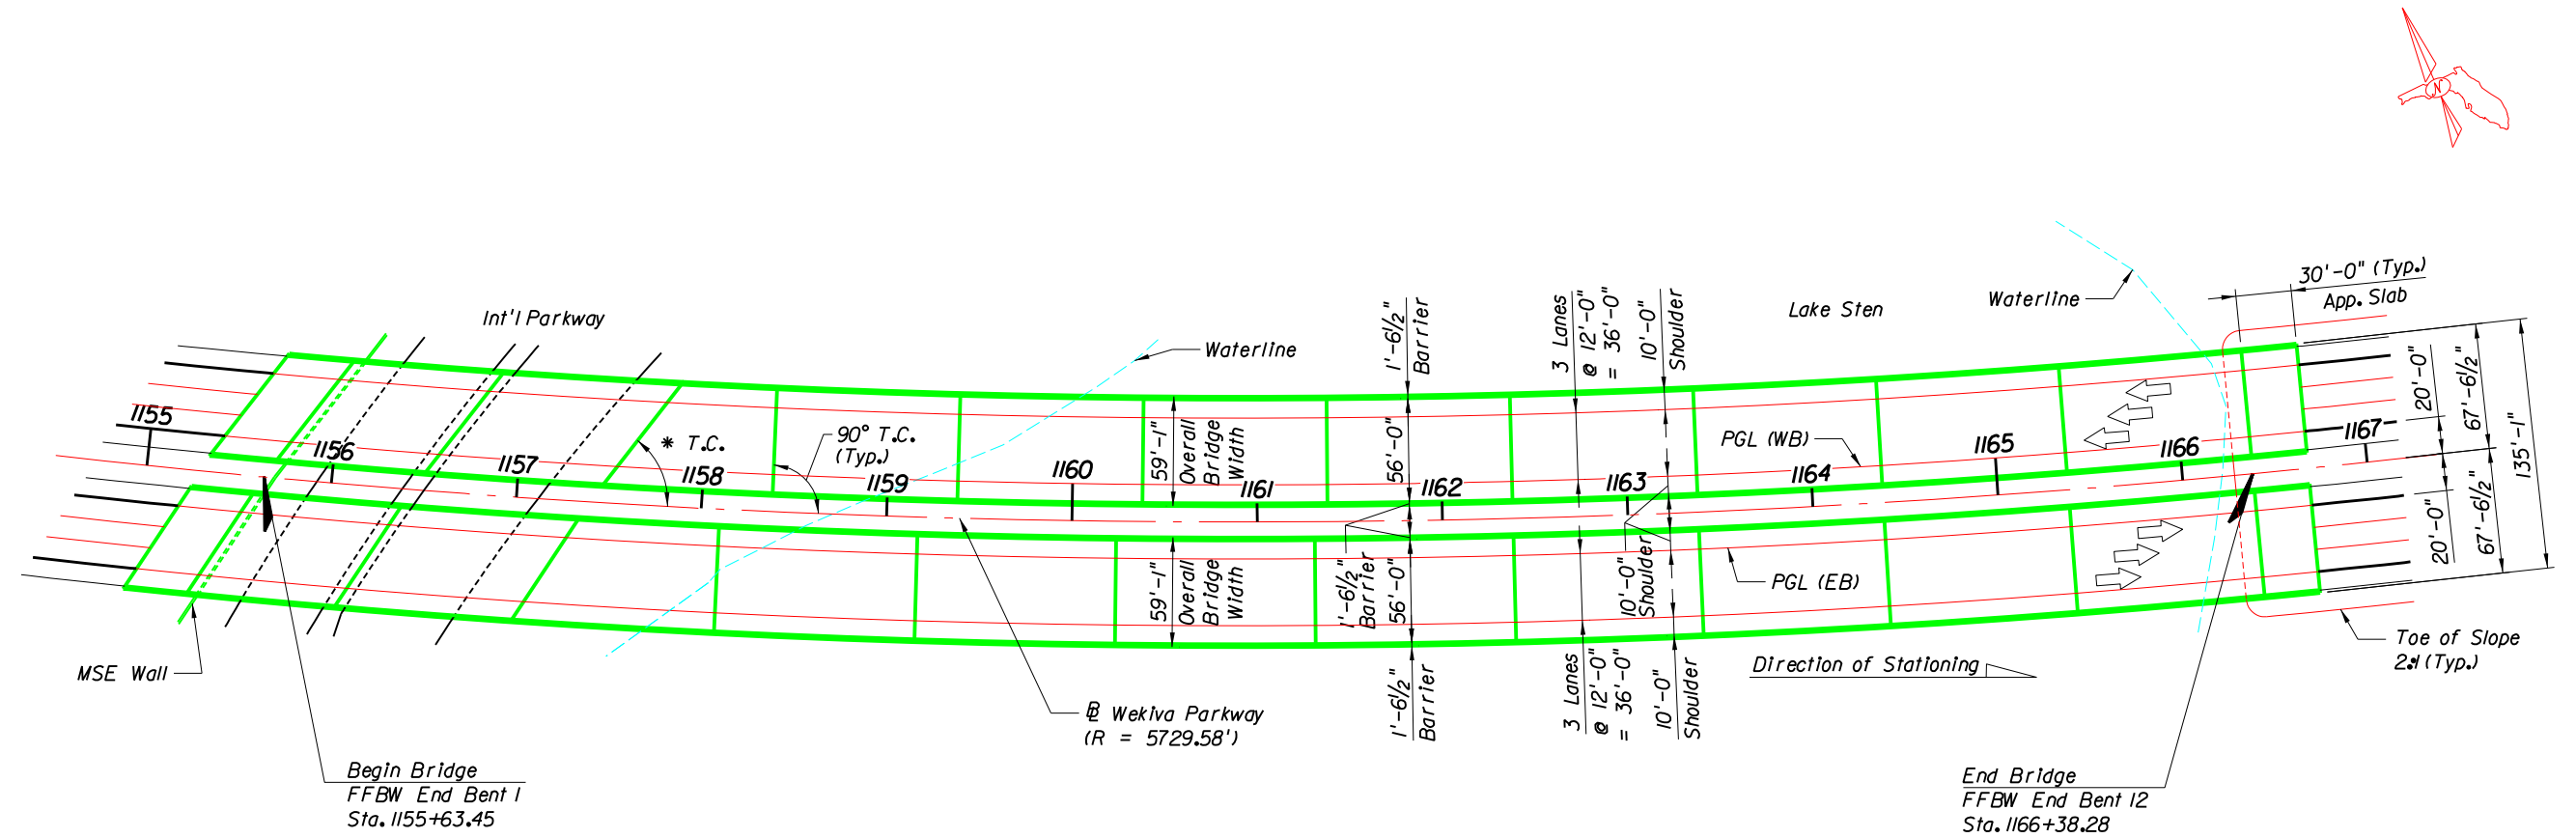

27A & 27B



LEGEND

KEY MAP



PLAN AND ELEVATION
WEKIVA PARKWAY OVER INT'L PARKWAY & LAKE STEN

SHEET
NO.
S-93

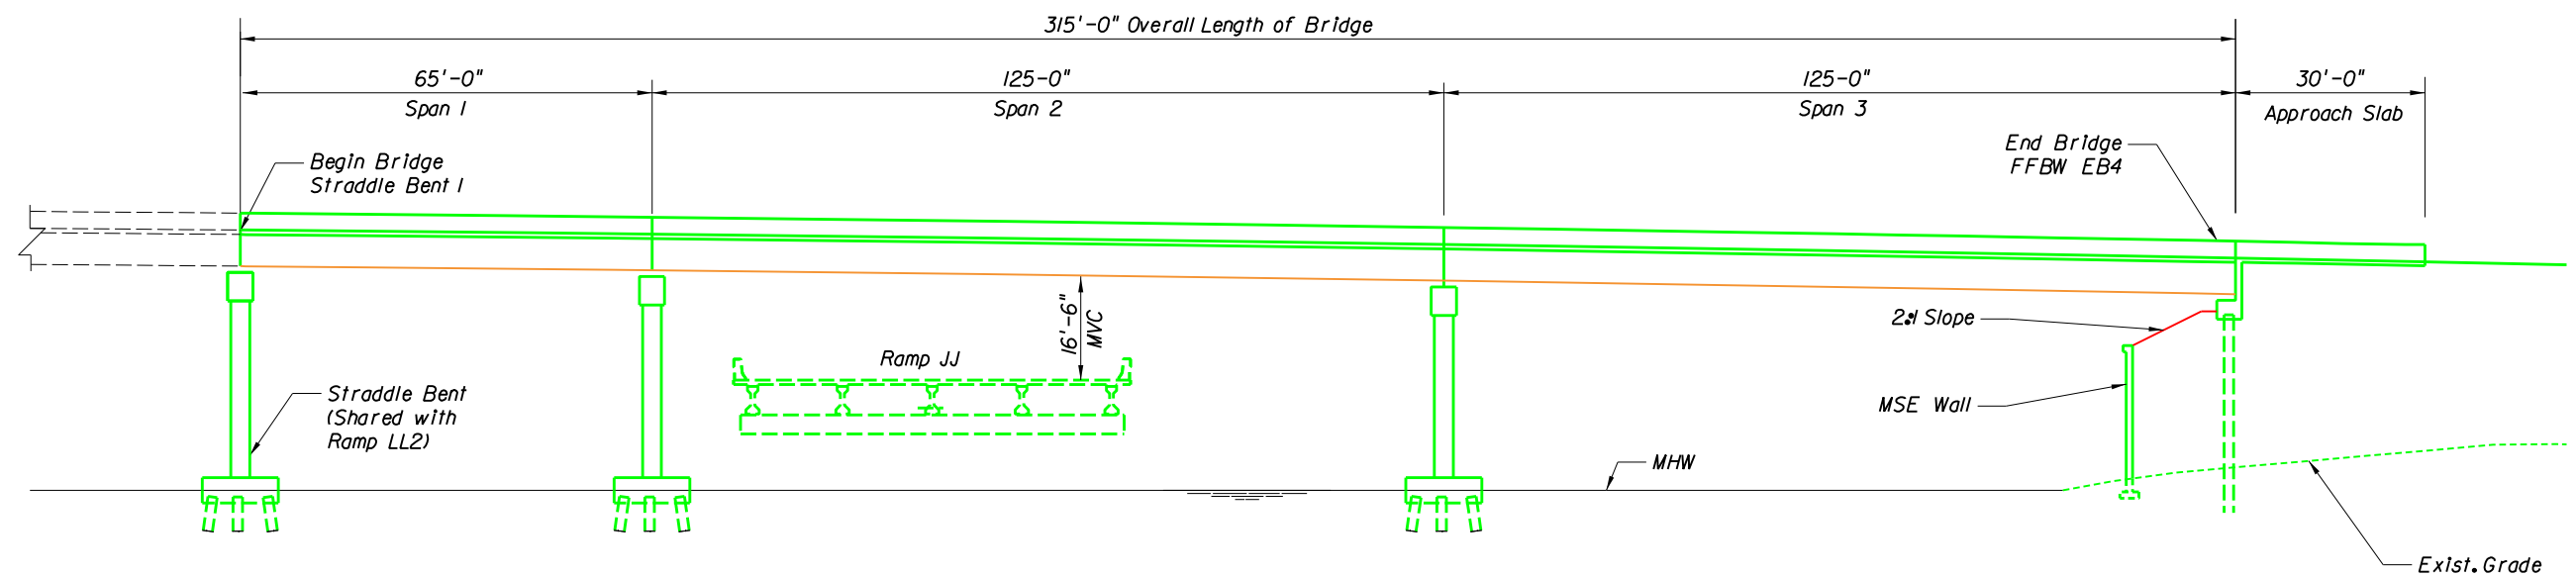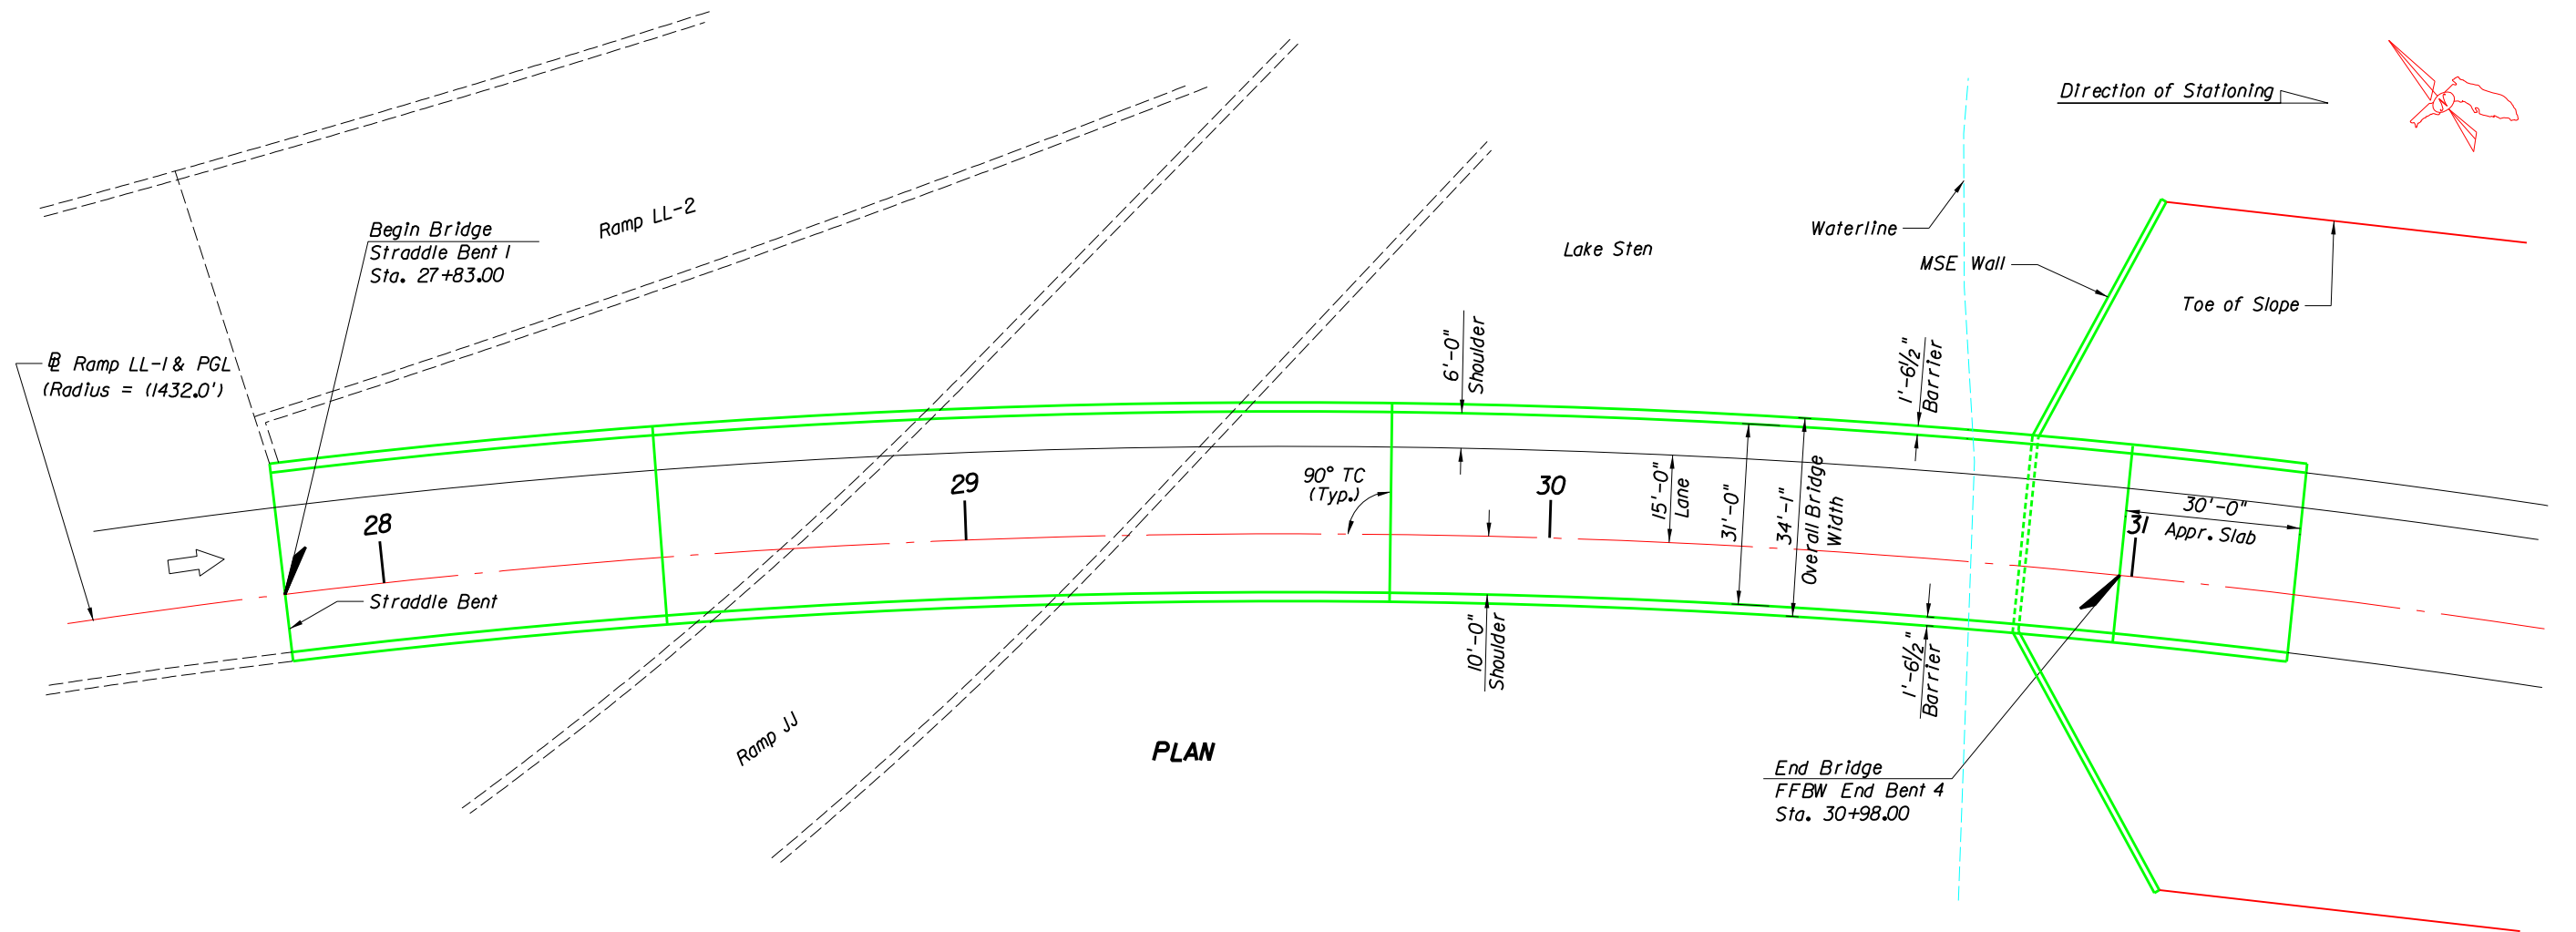

MVC = Minimum Vertical Clearance
MHW = Mean High Water

LEGEND

KEY MAP





WEKIVA PARKWAY
Project Development and Environment Study
Orange, Lake & Seminole Counties

WEKIVA PARKWAY (SR 429)



PLAN AND ELEVATION
RAMP LL-1 OVER LAKE STEN

SHEET NO.


S-94

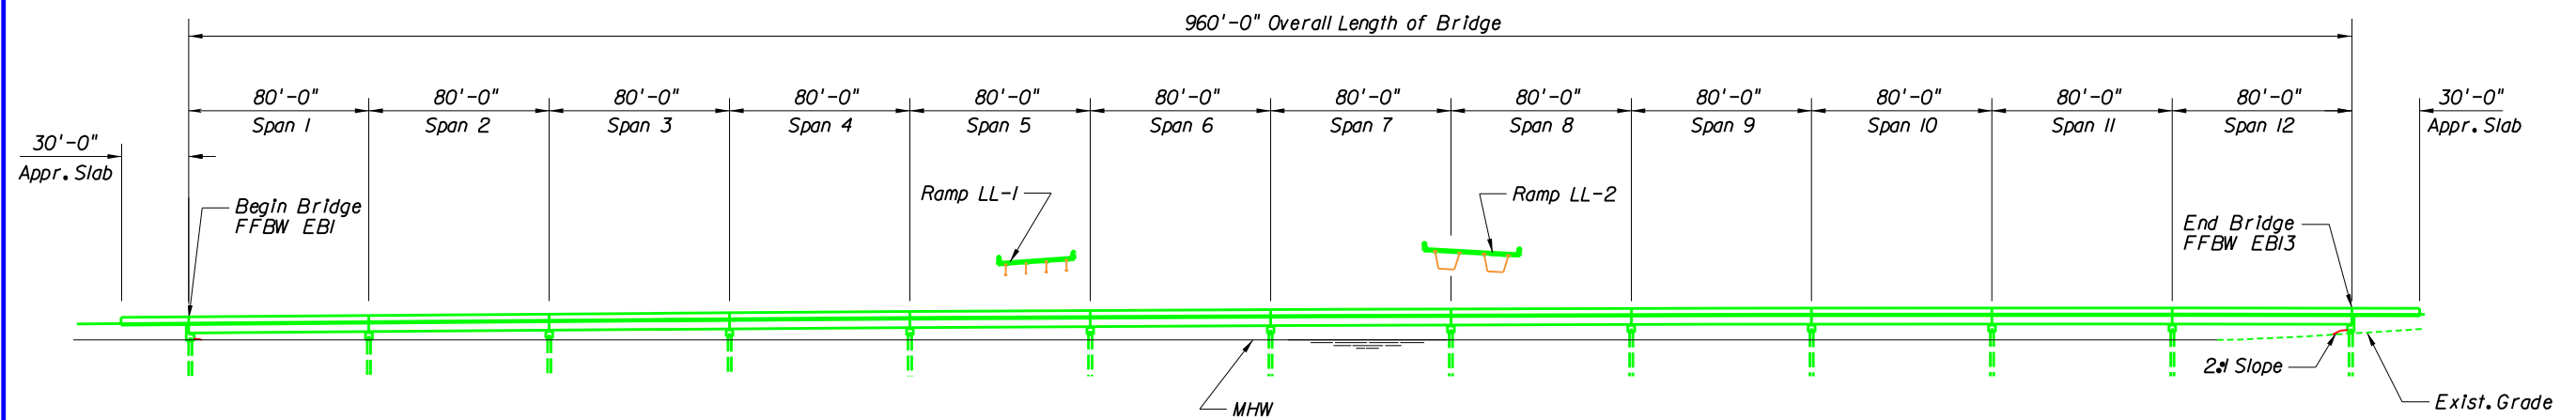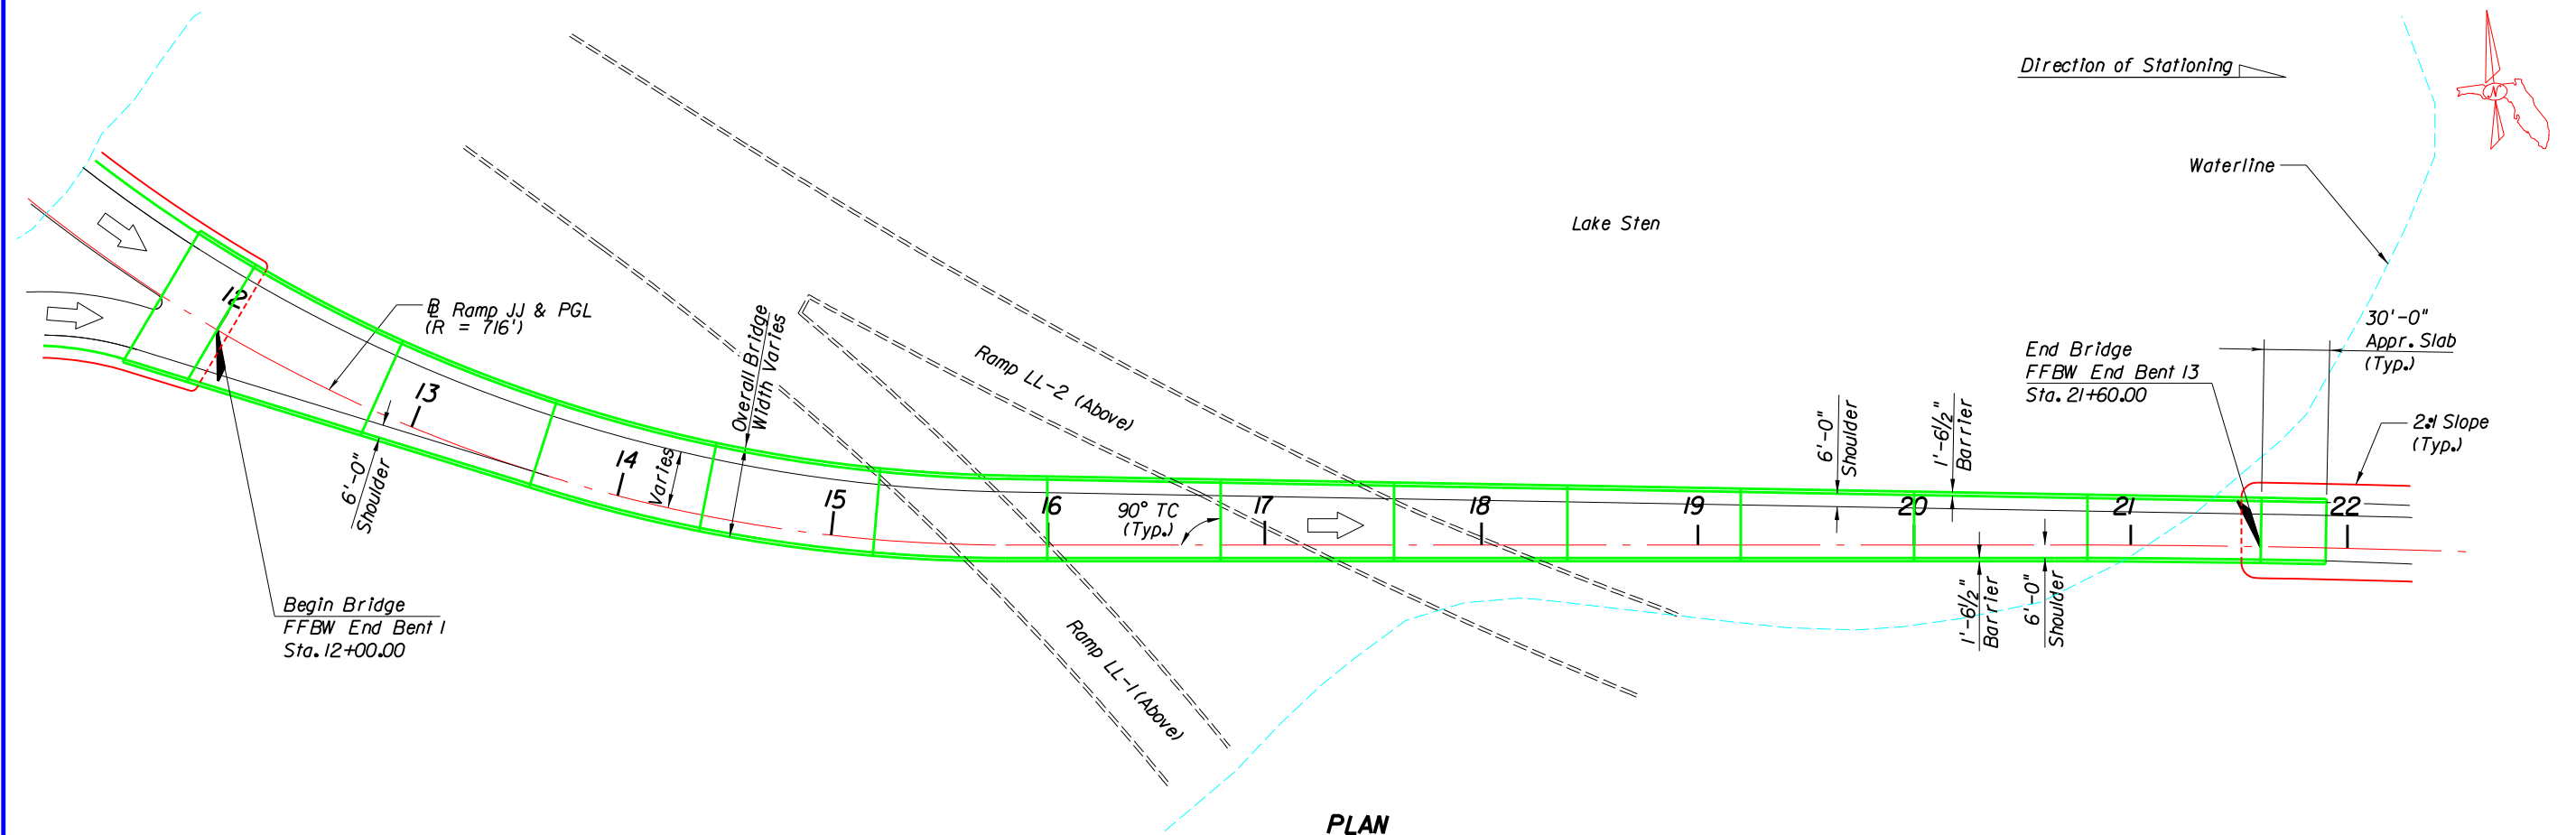


MHW = Mean High Water

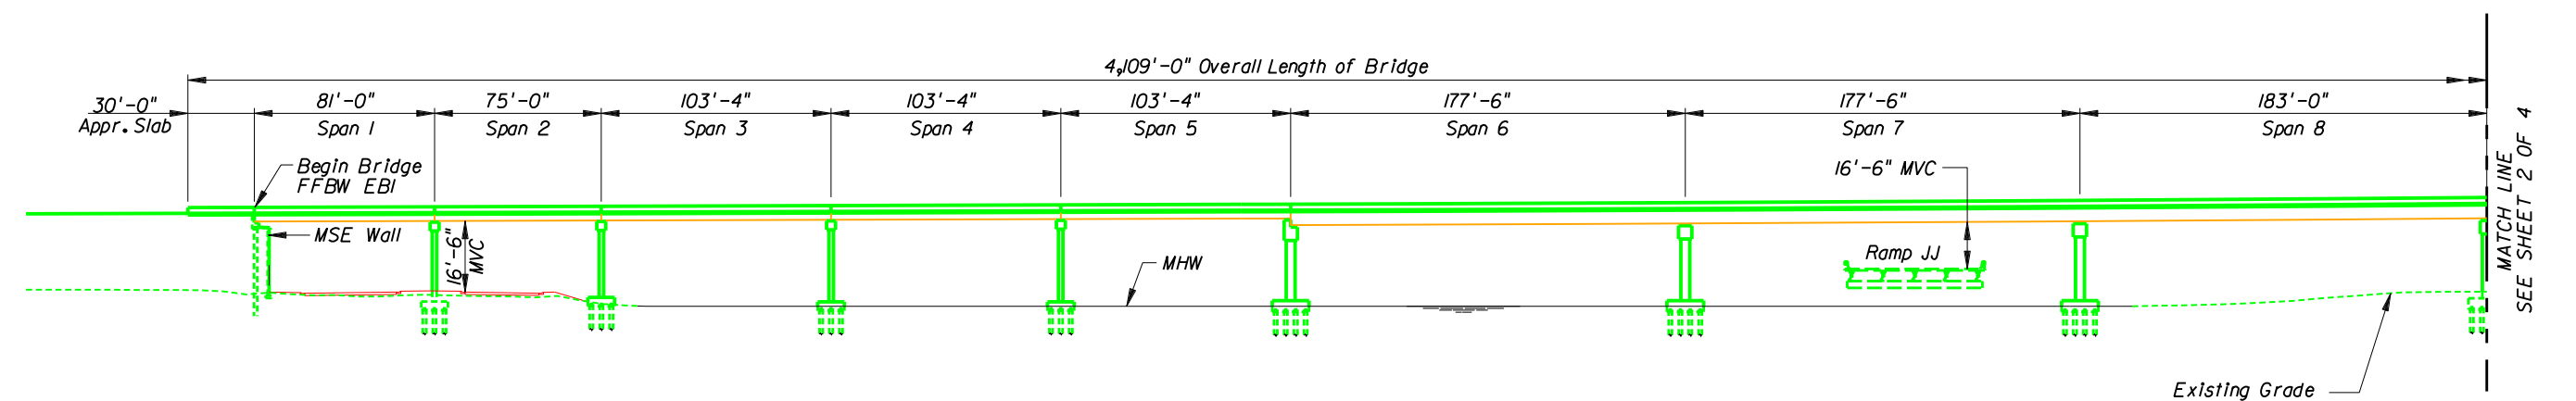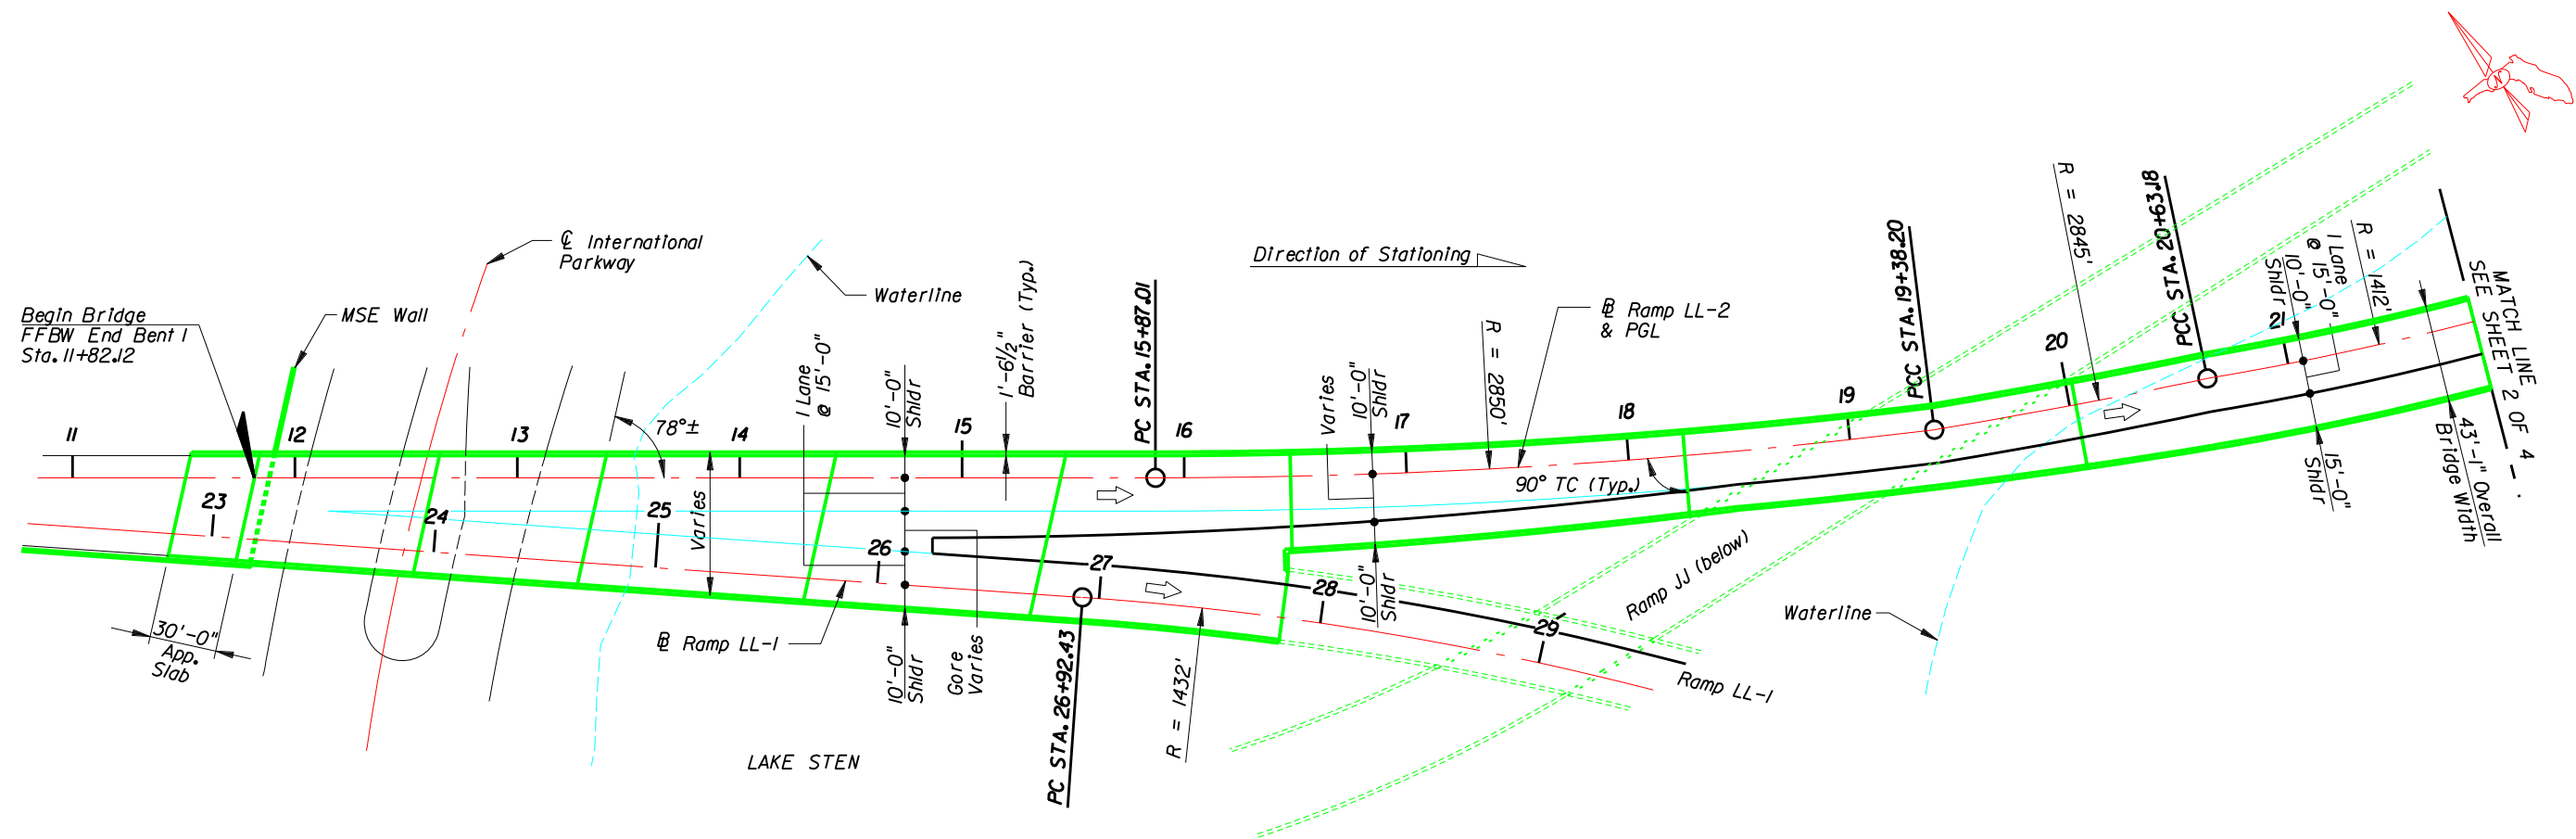

MVC = Minimum Vertical Clearance
MHW = Mean High Water

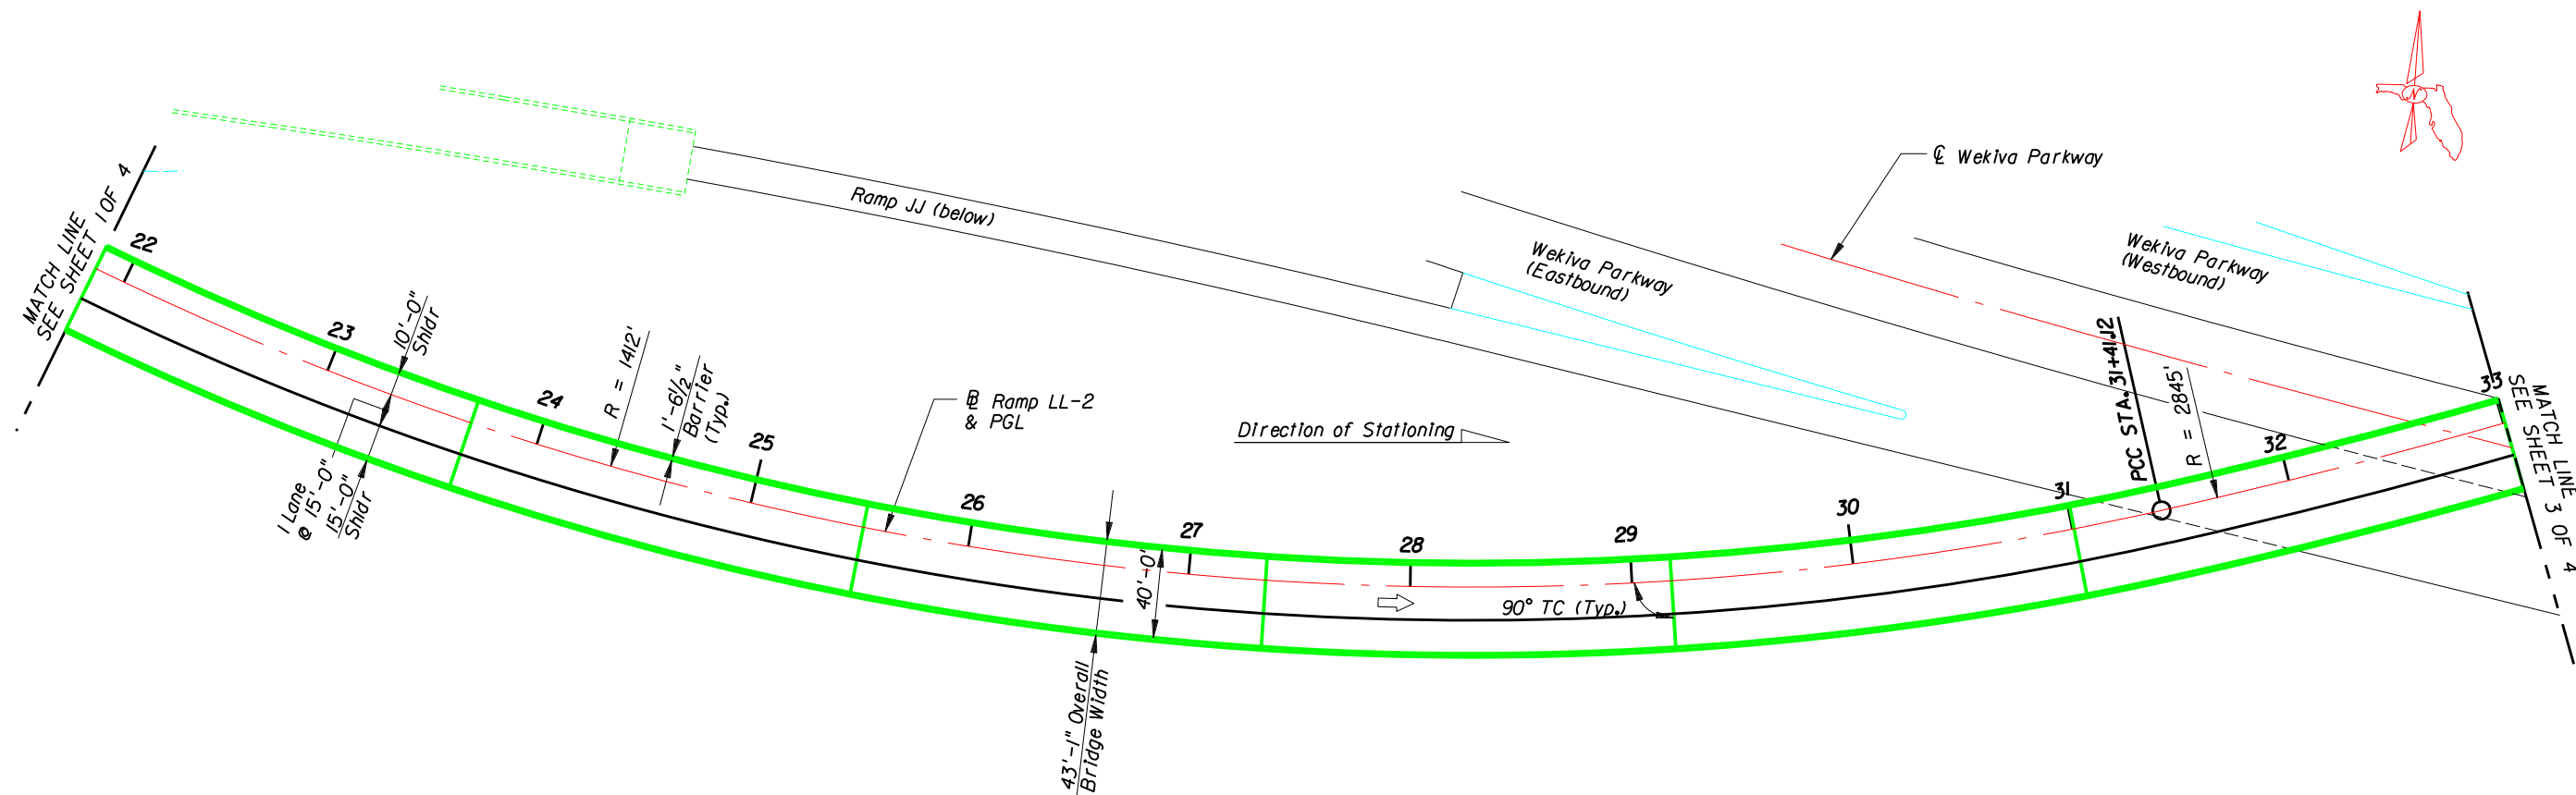

PLAN

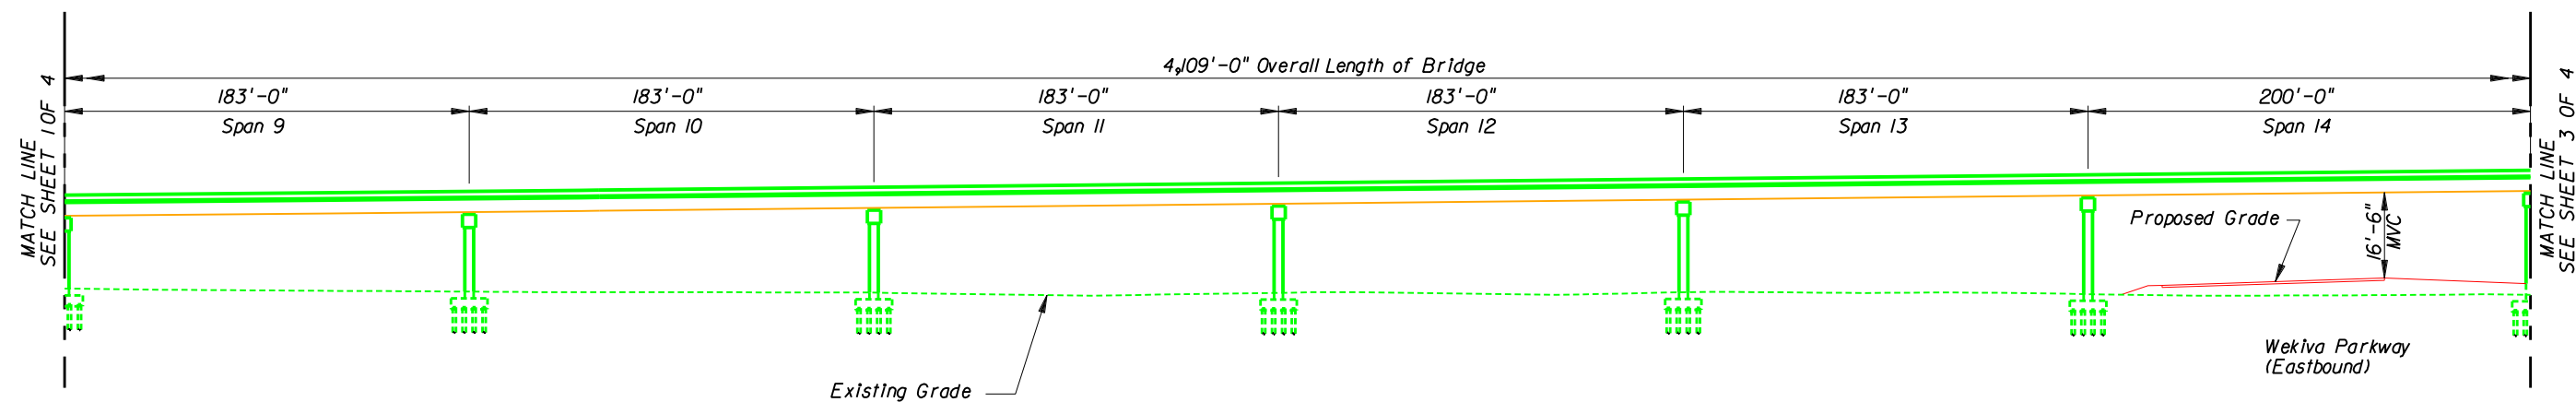


ELEVATION

MVC = Minimum Vertical Clearance

LEGEND

KEY MAP

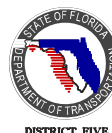



WEKIVA PARKWAY (SR 429)

PLAN AND ELEVATION

FLYOVER RAMP LL-2 - SHEET 2 OF 4

SHEET NO.


S-97

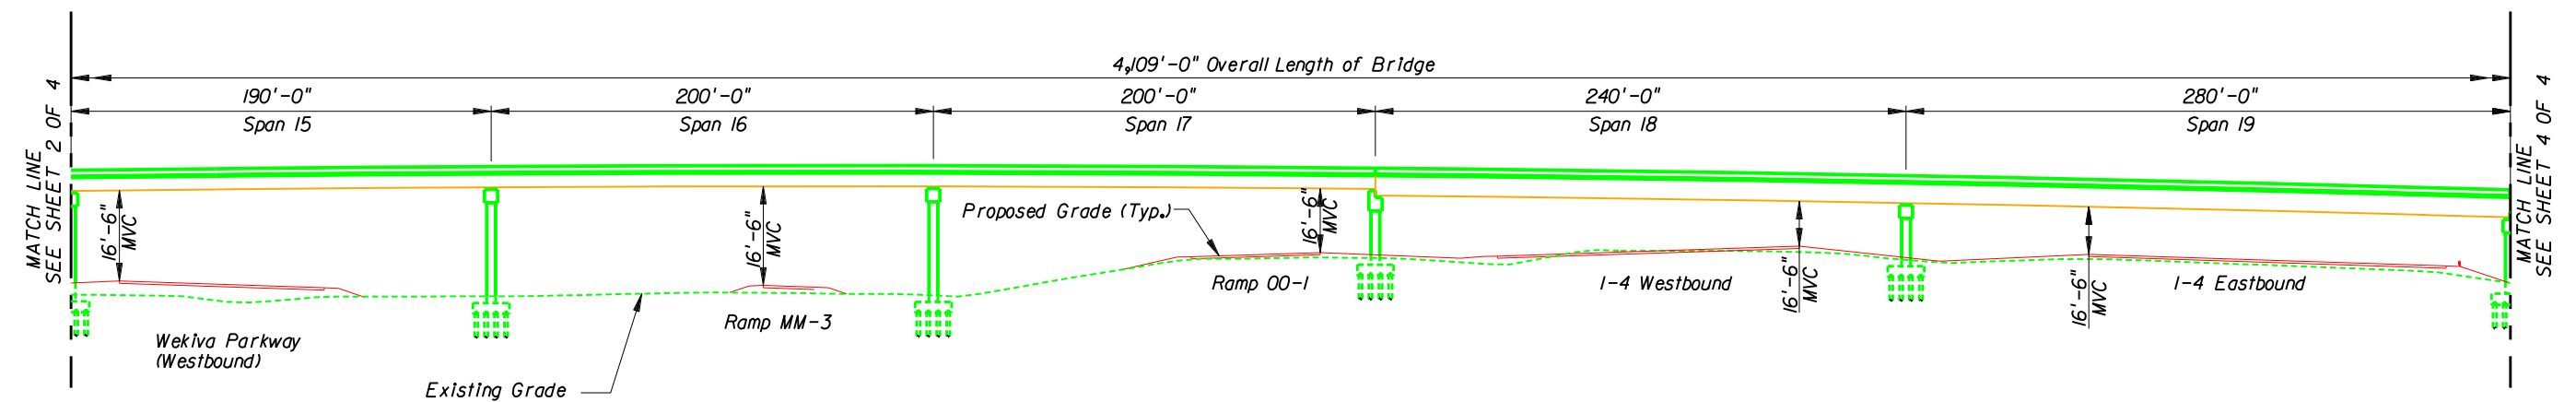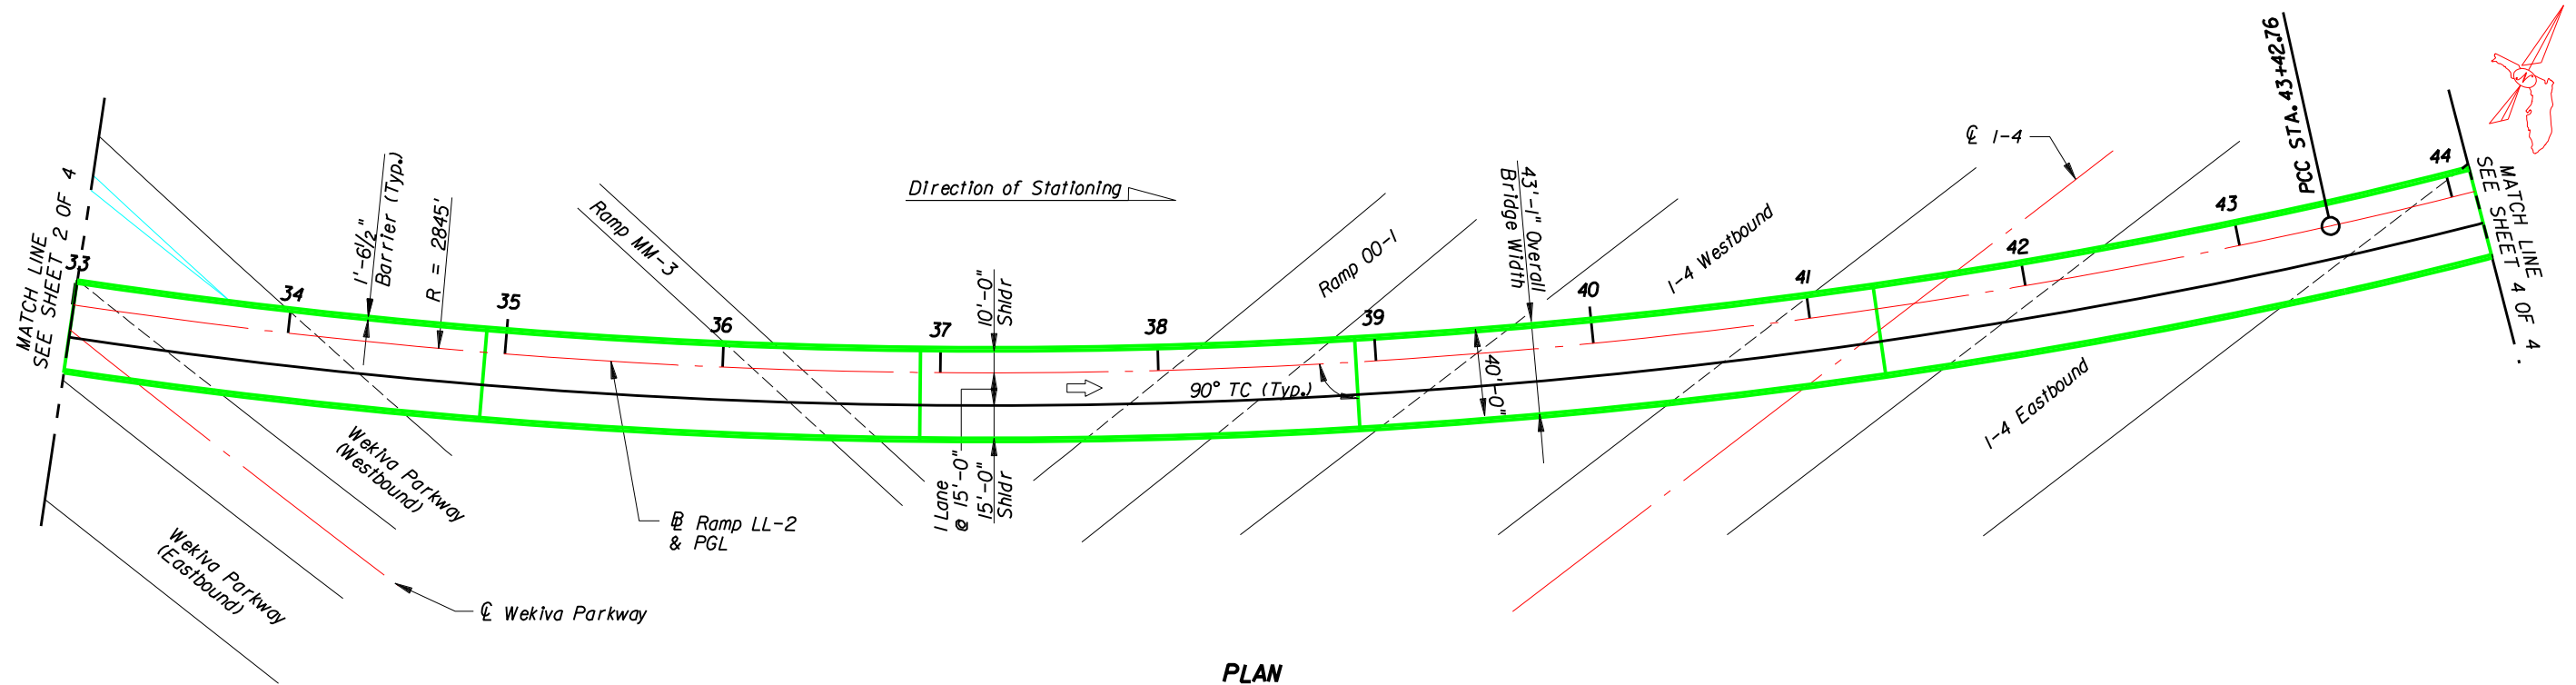

MVC = Minimum Vertical Clearance

LEGEND

KEY MAP

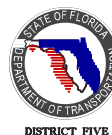



WEKIVA PARKWAY (SR 429)

PLAN AND ELEVATION

FLYOVER RAMP LL-2 - SHEET 3 OF 4

SHEET NO.

S-98

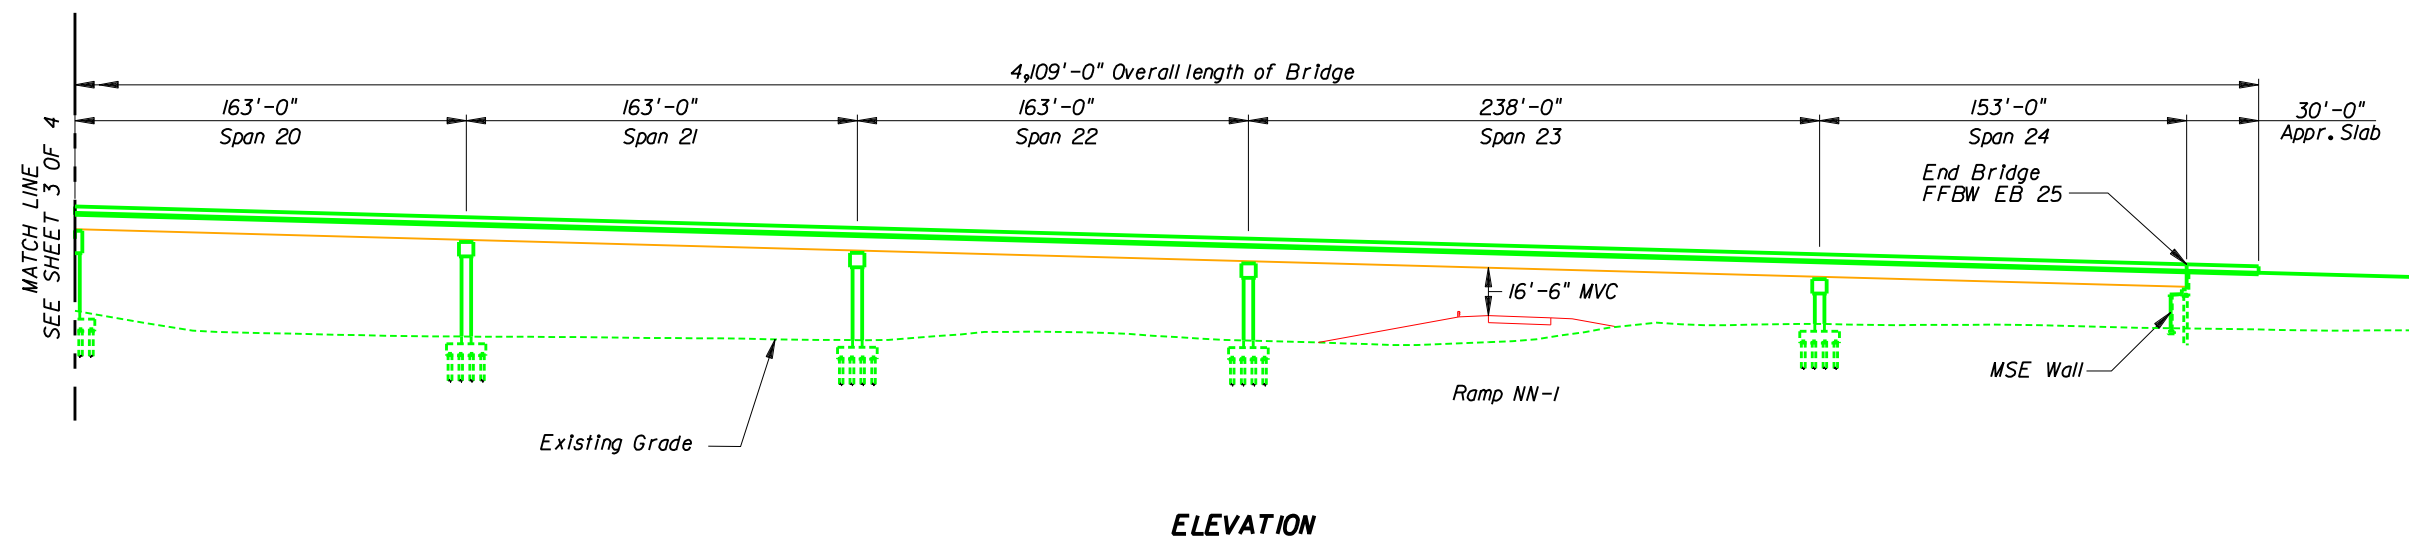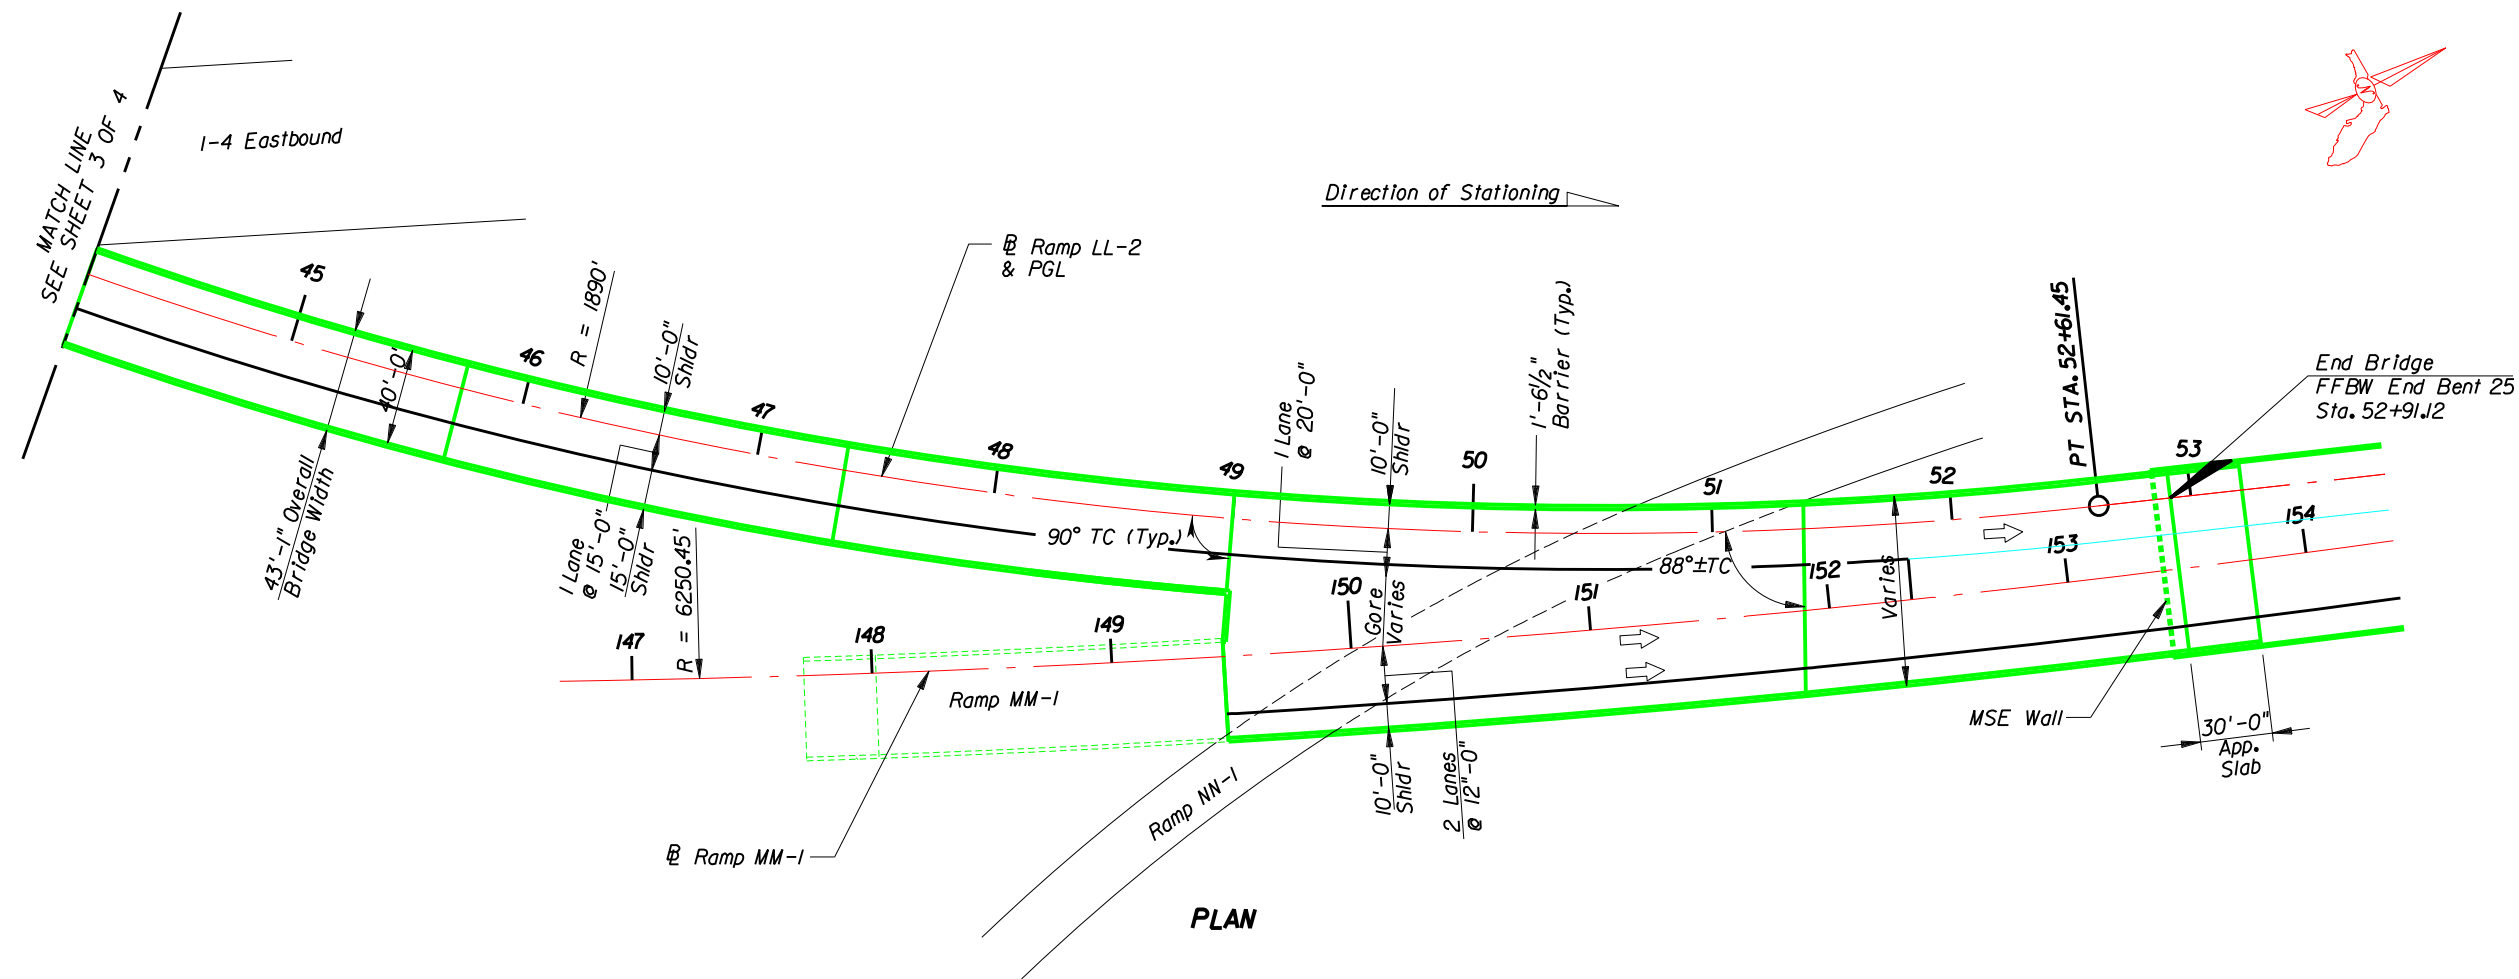

MVC = Minimum Vertical Clearance

LEGEND

KEY MAP





WEKIVA PARKWAY (SR 429)



PLAN AND ELEVATION



FLYOVER RAMP LL-2 - SHEET 4 OF 4

SHEET NO.

S-99

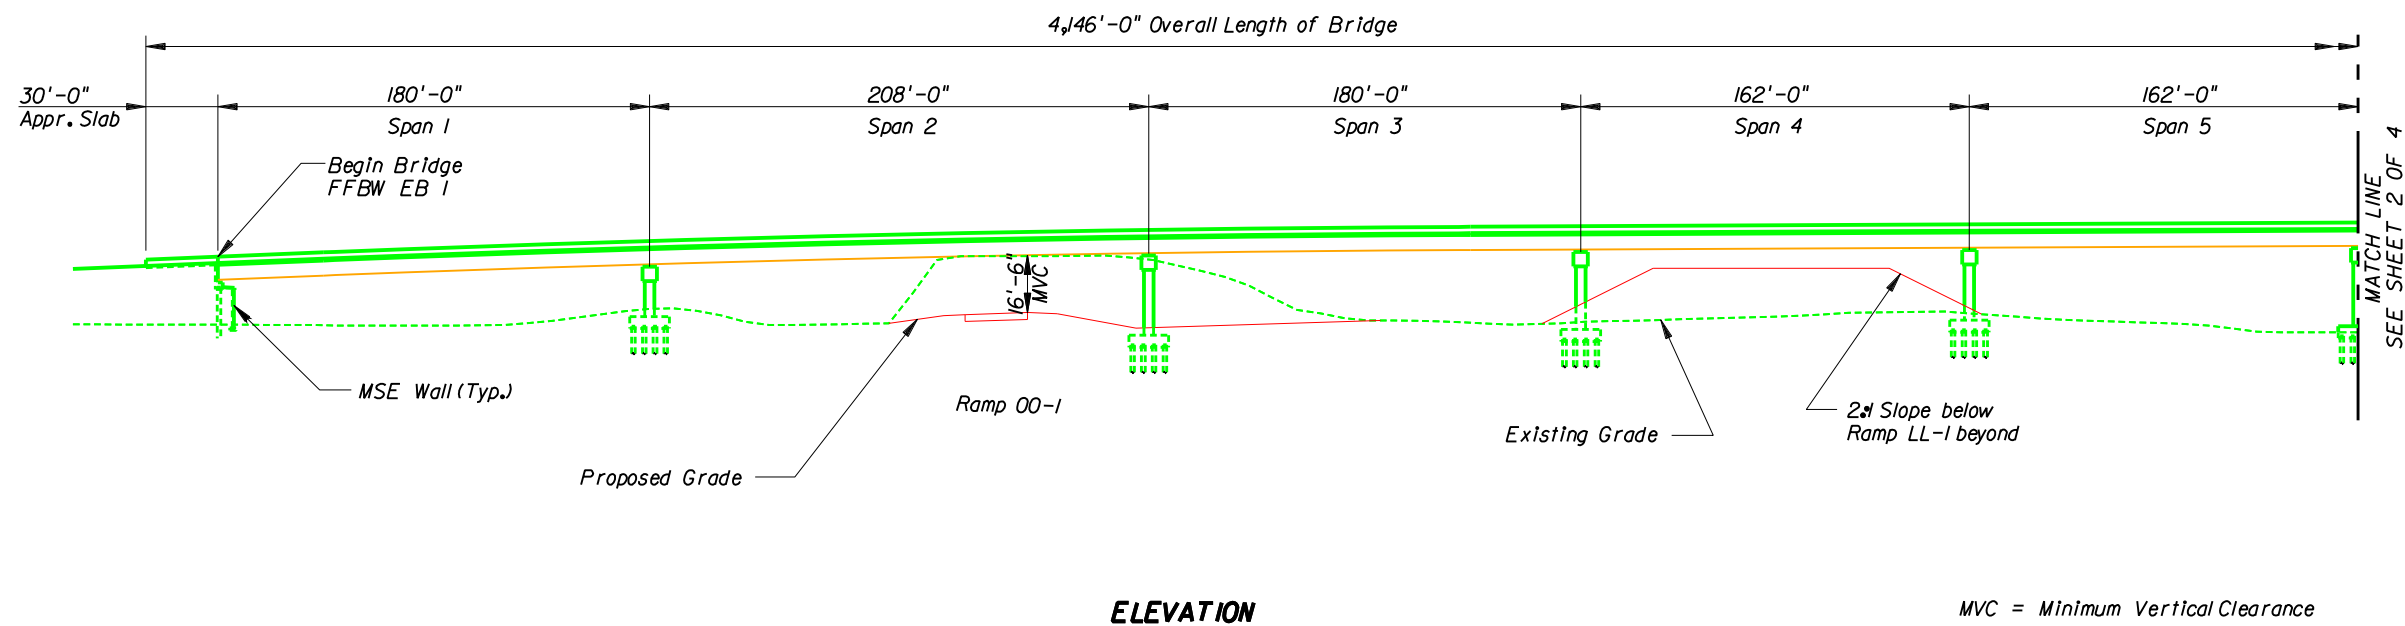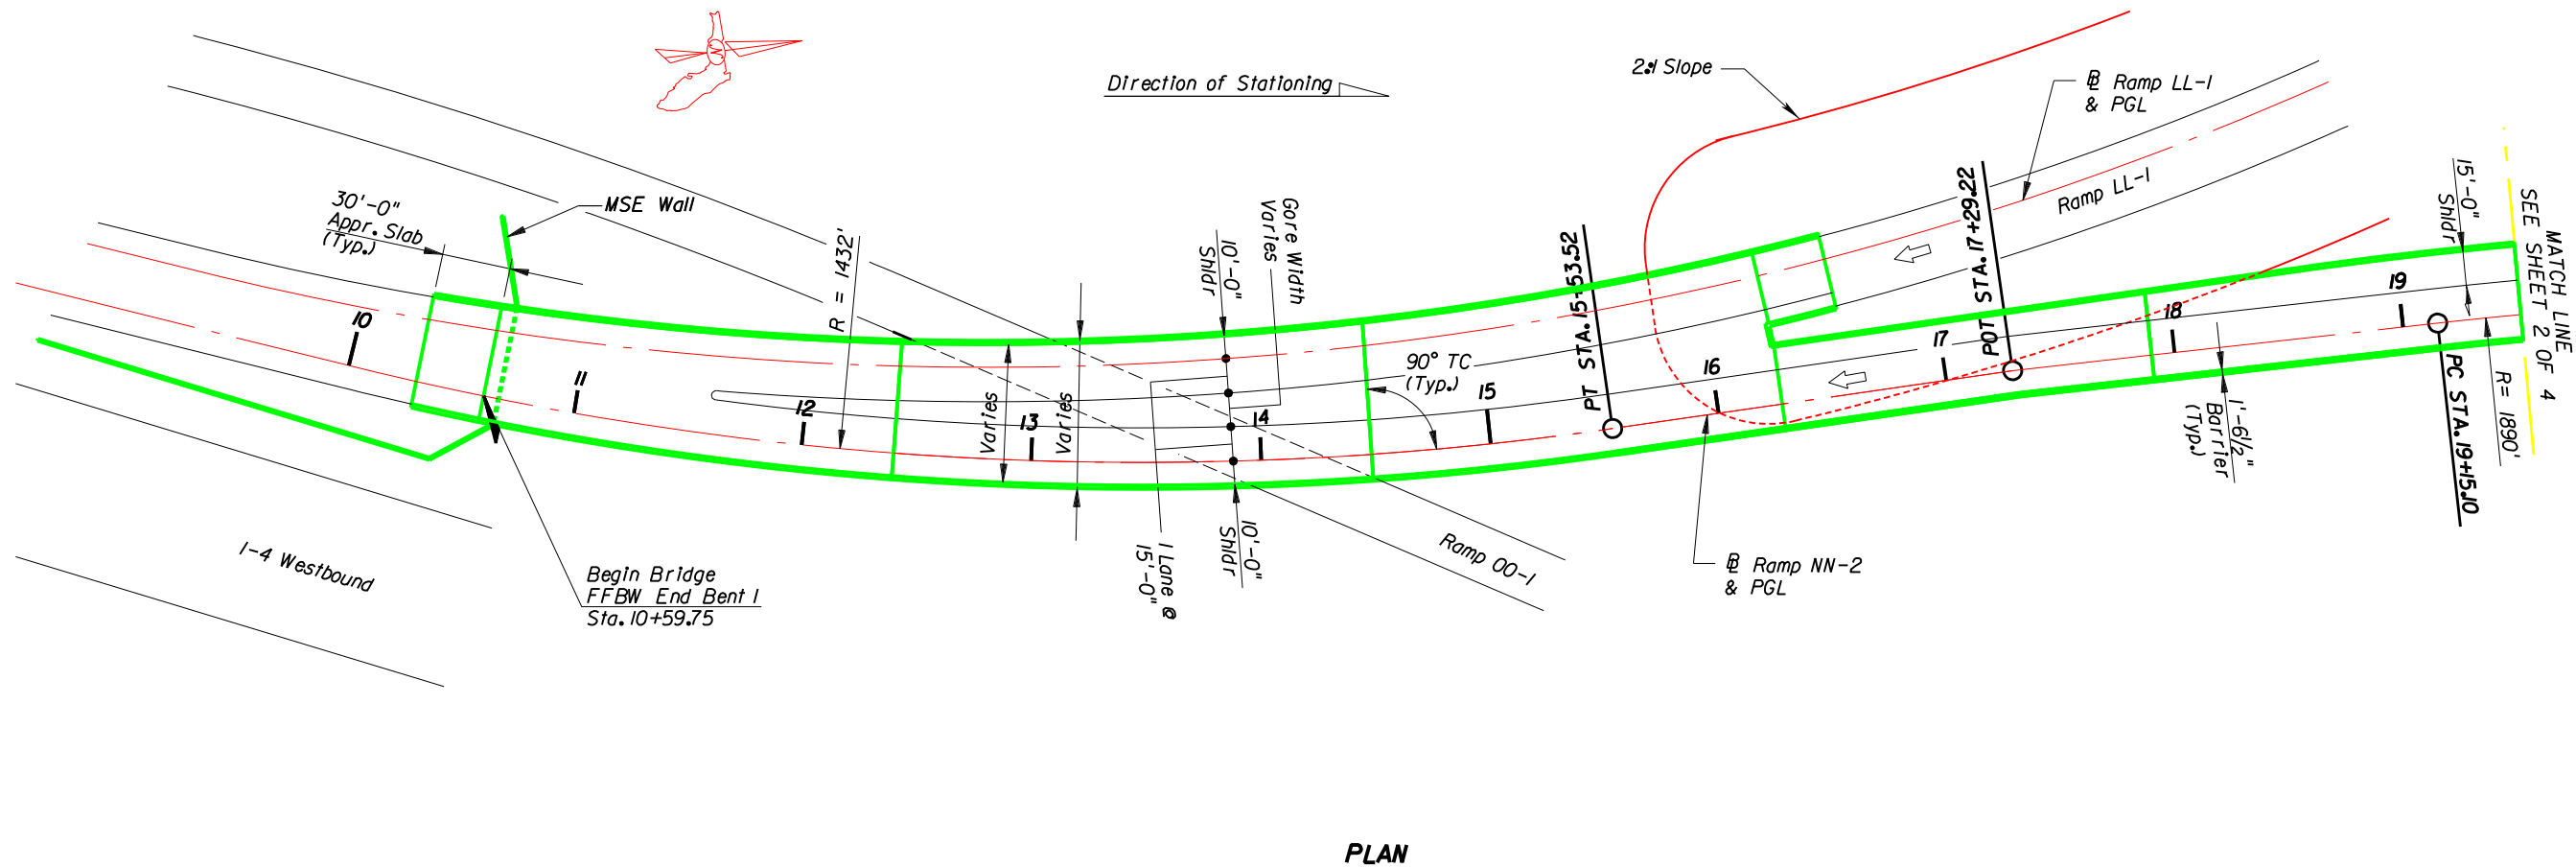

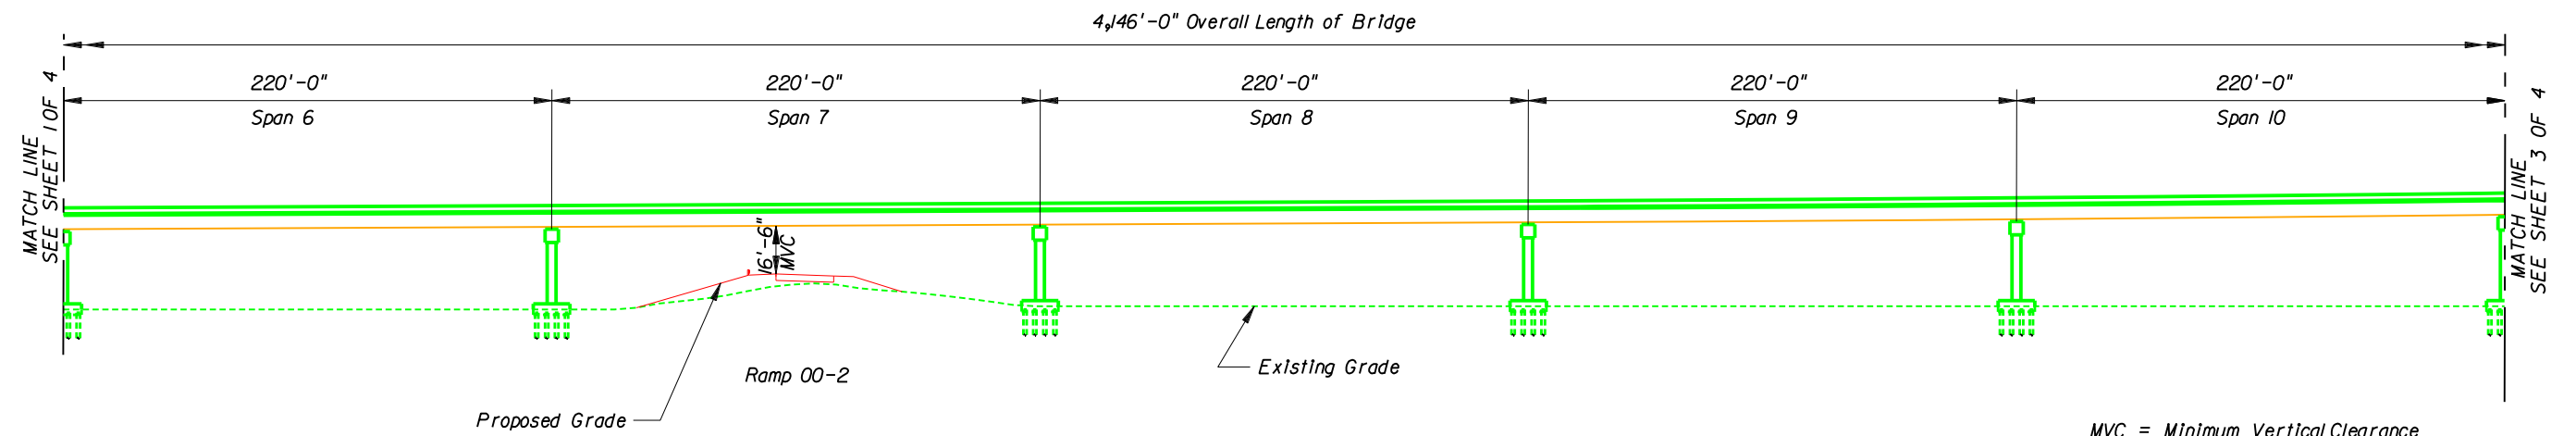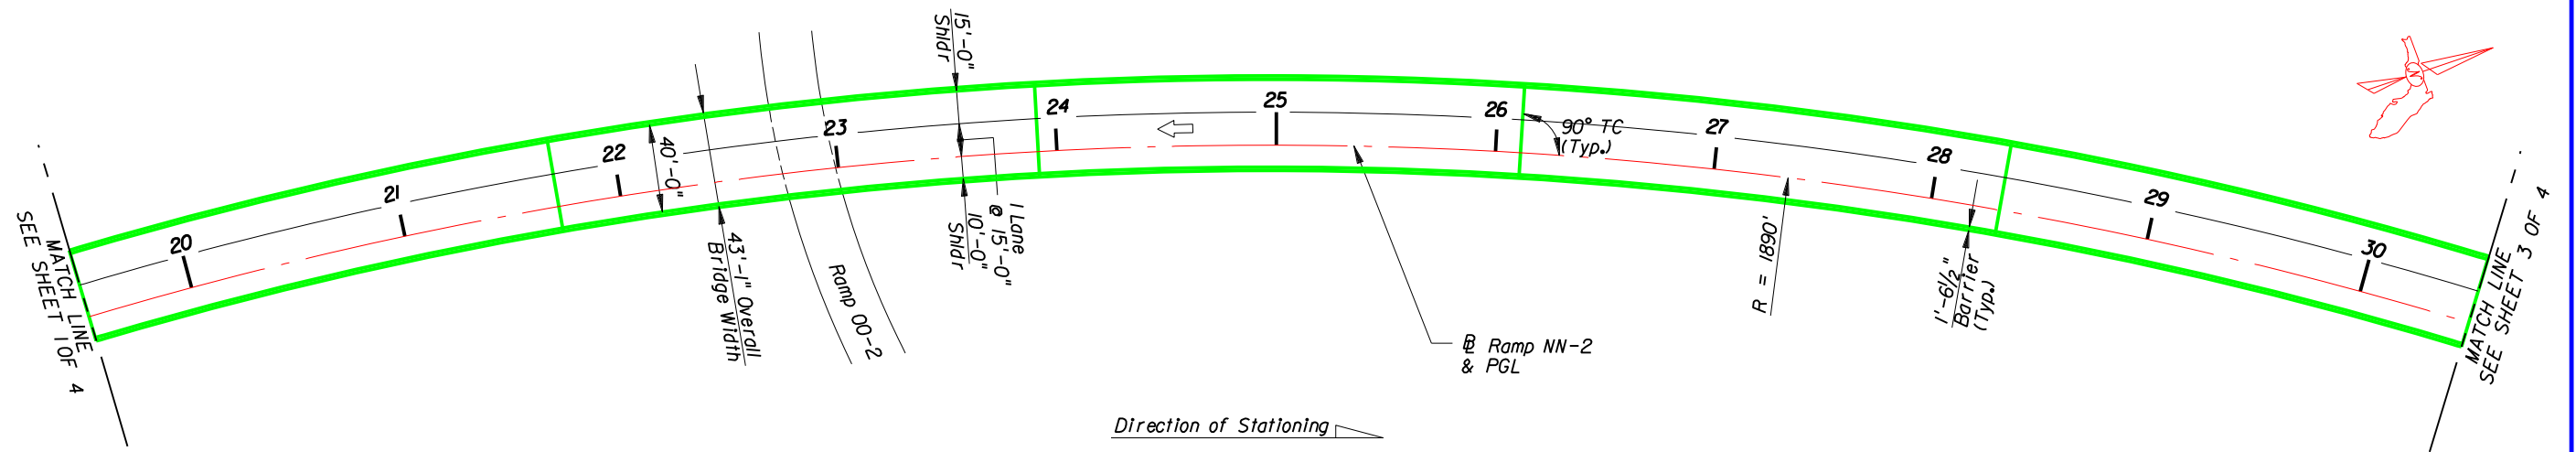


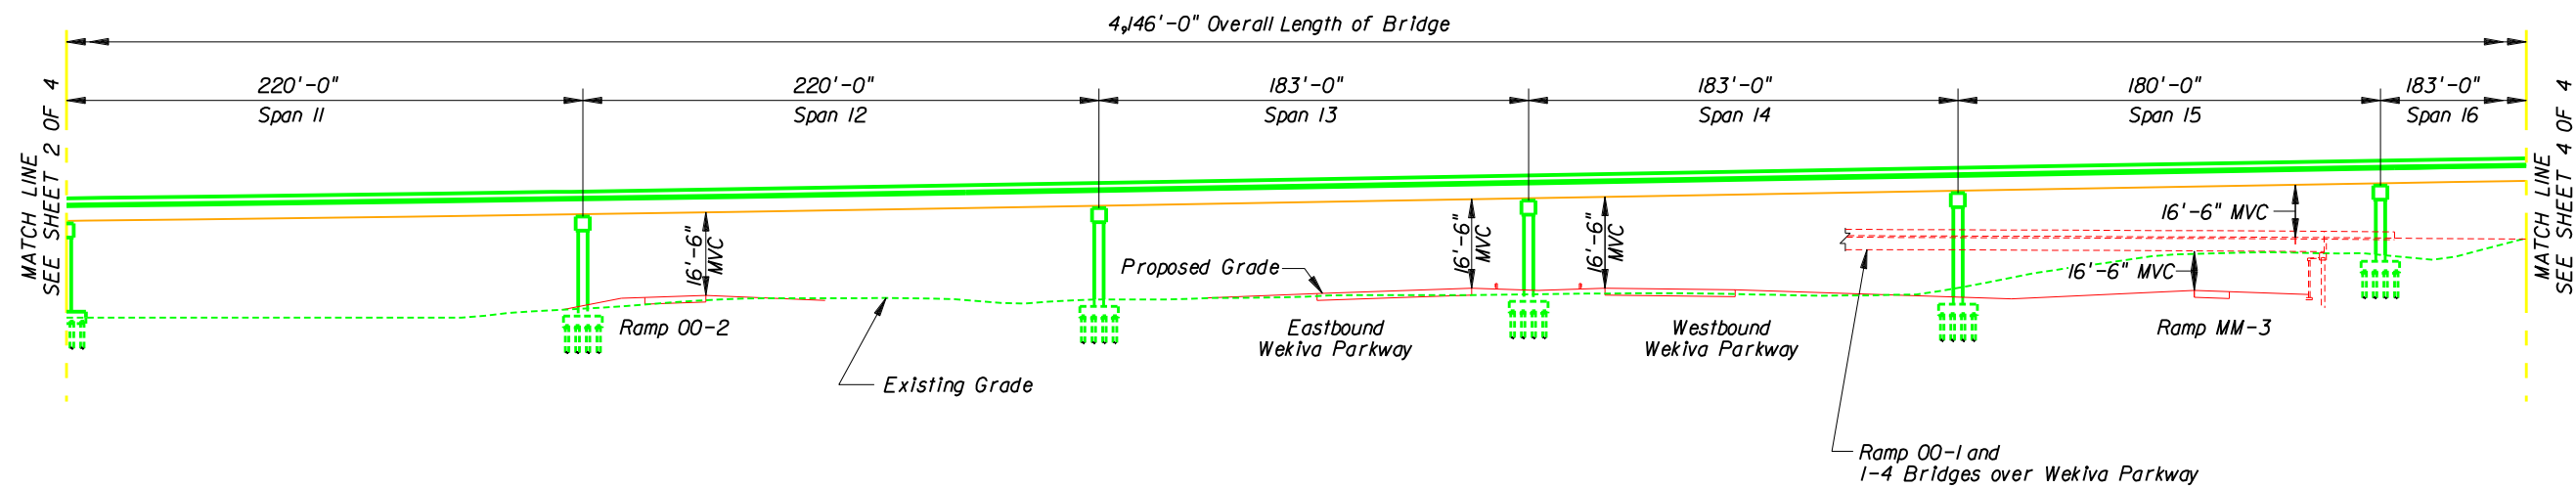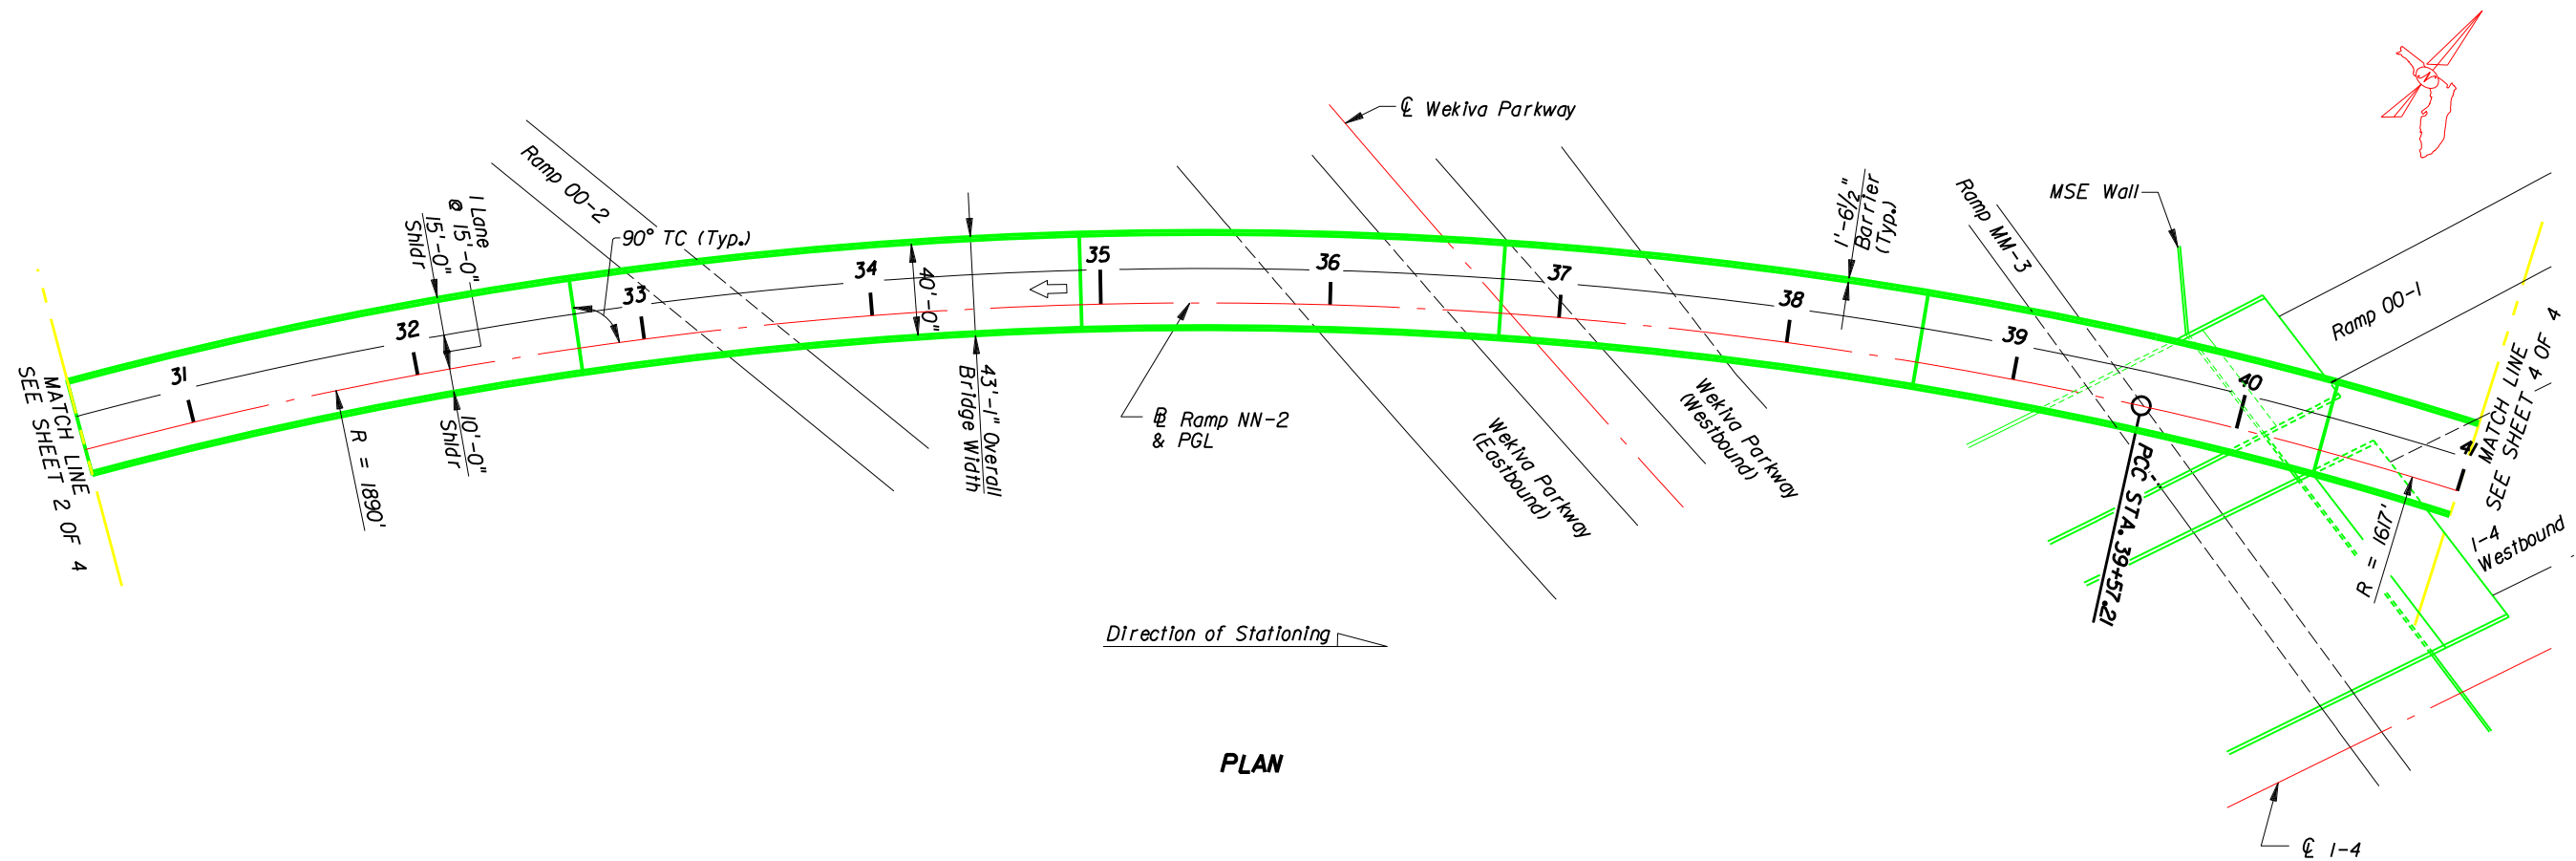

MVC = Minimum Vertical Clearance

LEGEND

KEY MAP

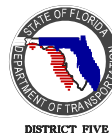

WEKIVA PARKWAY
Project Development and Environment Study
Orange, Lake & Seminole Counties



WEKIVA PARKWAY (SR 429)

PLAN AND ELEVATION


FLYOVER RAMP NN-2 - SHEET 3 OF 4

SHEET NO.


S-102

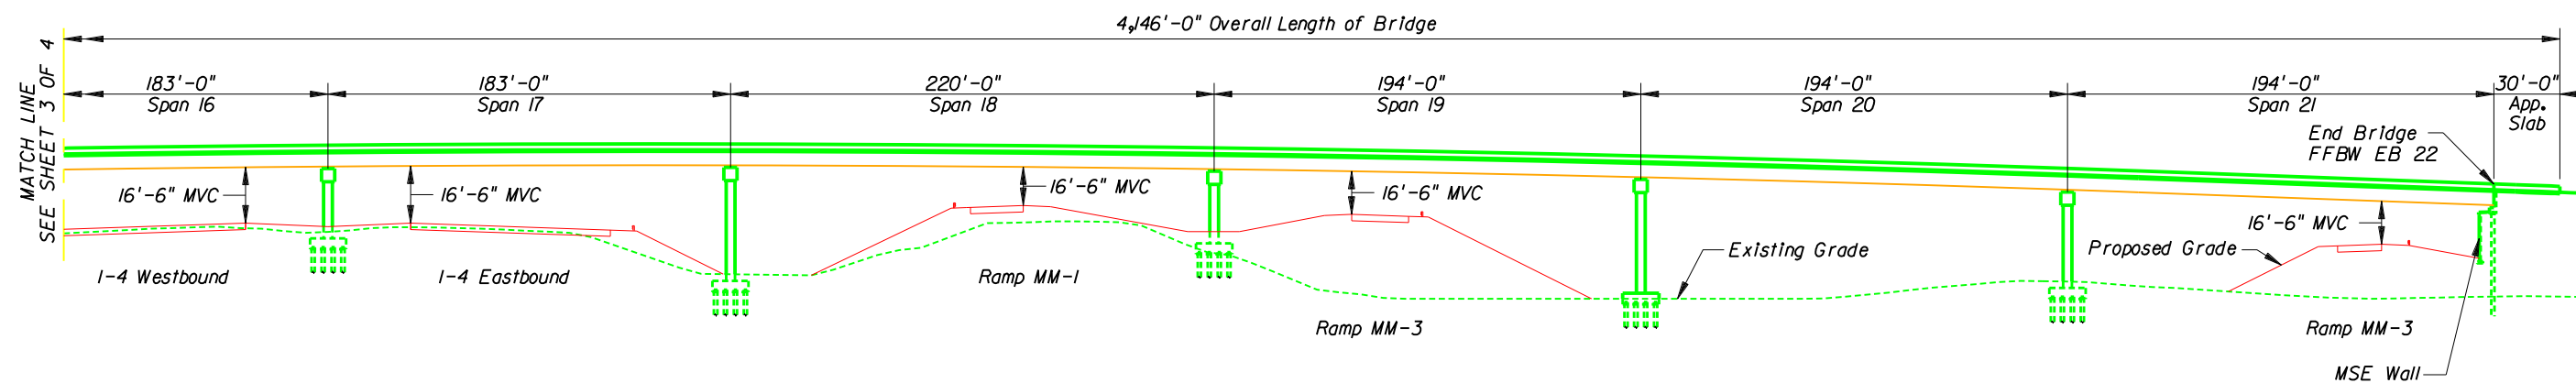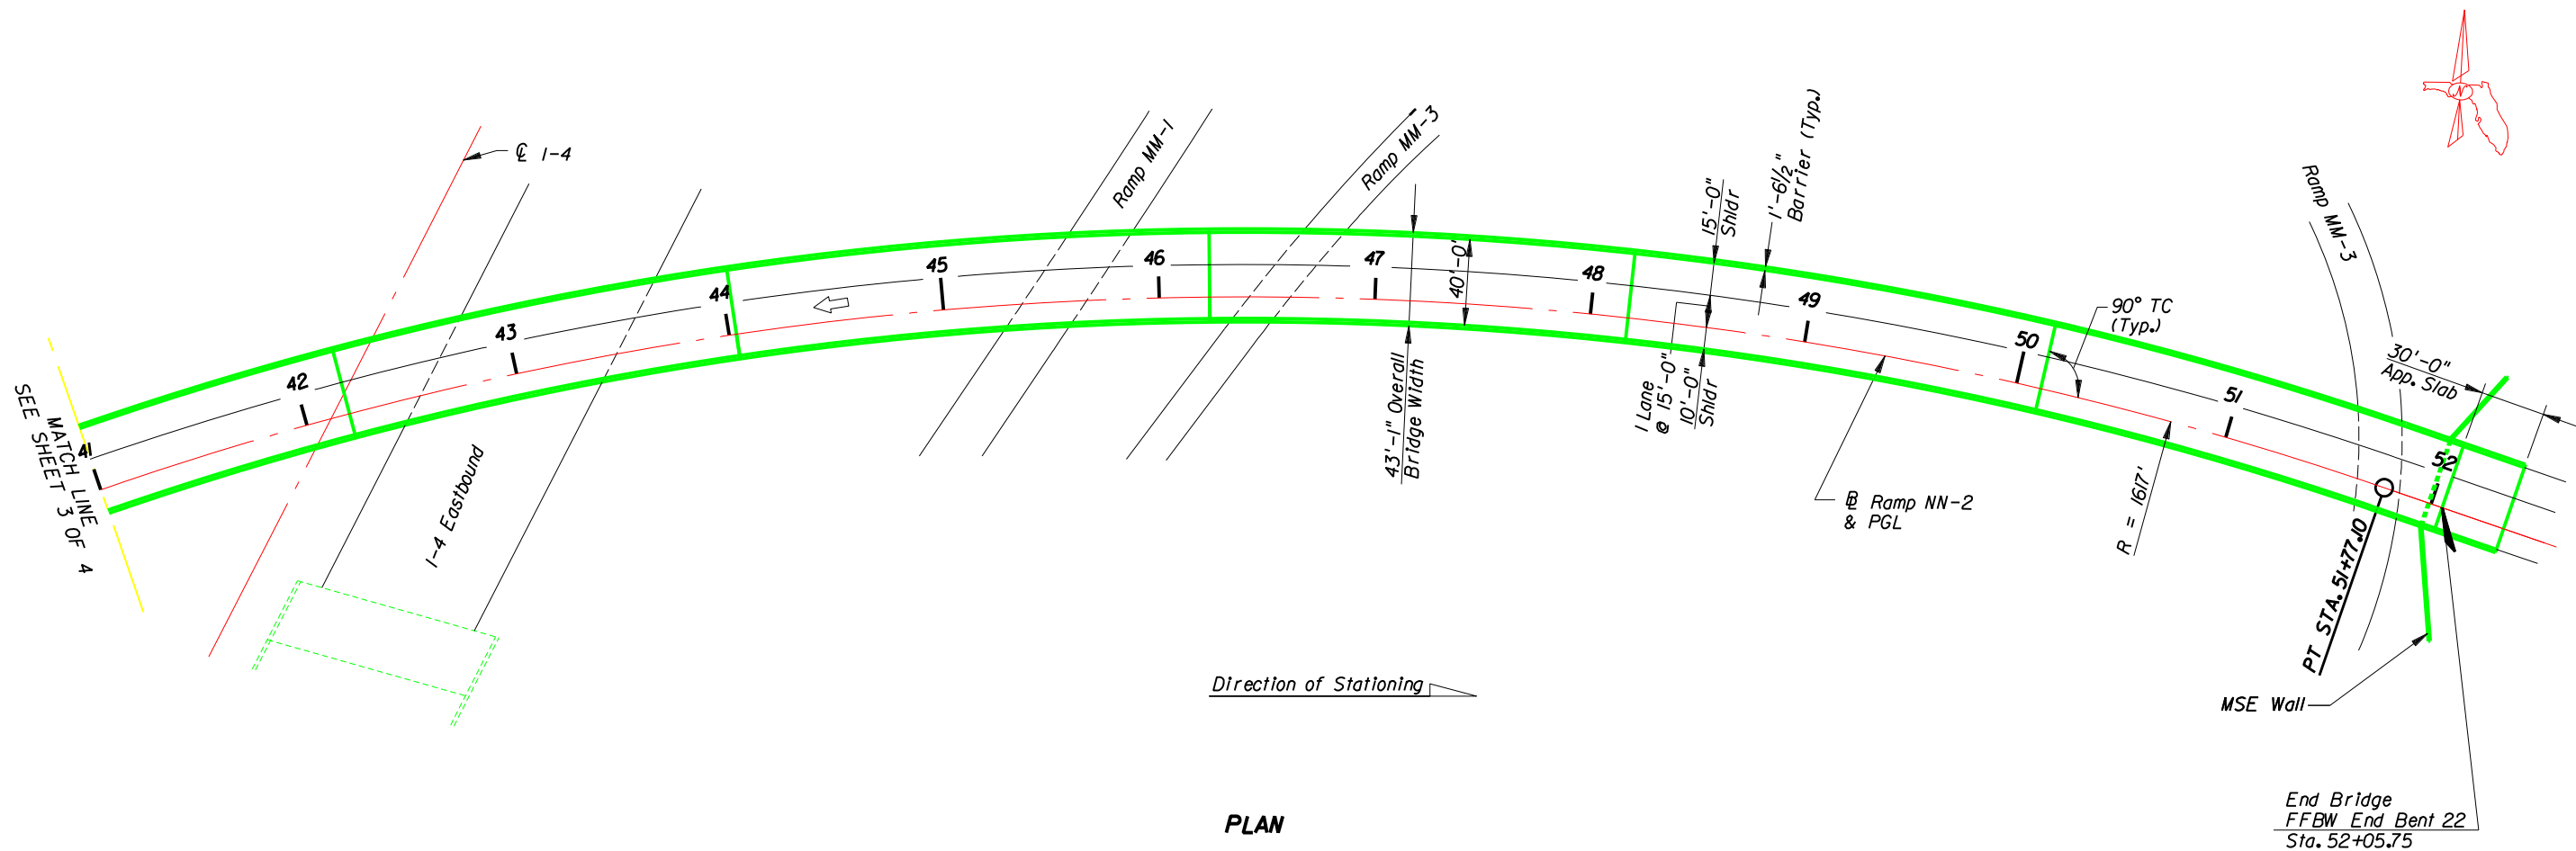

MVC = Minimum Vertical Clearance


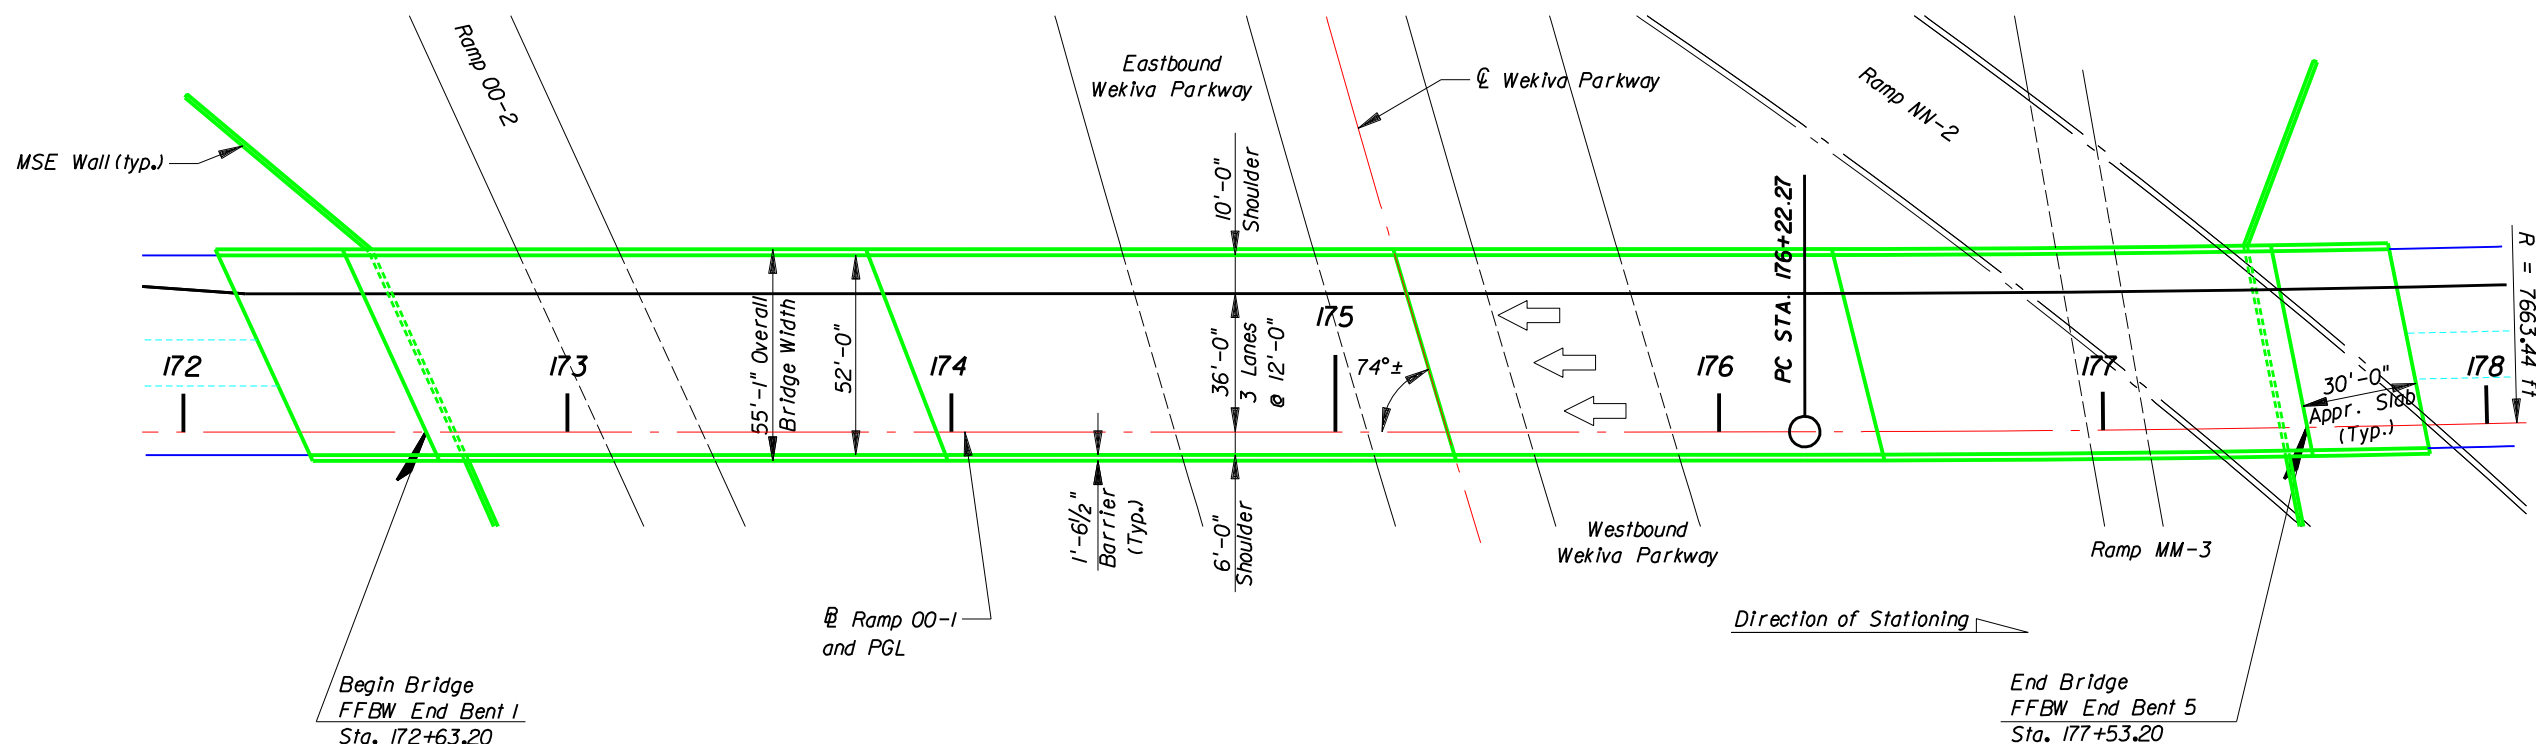


PLAN

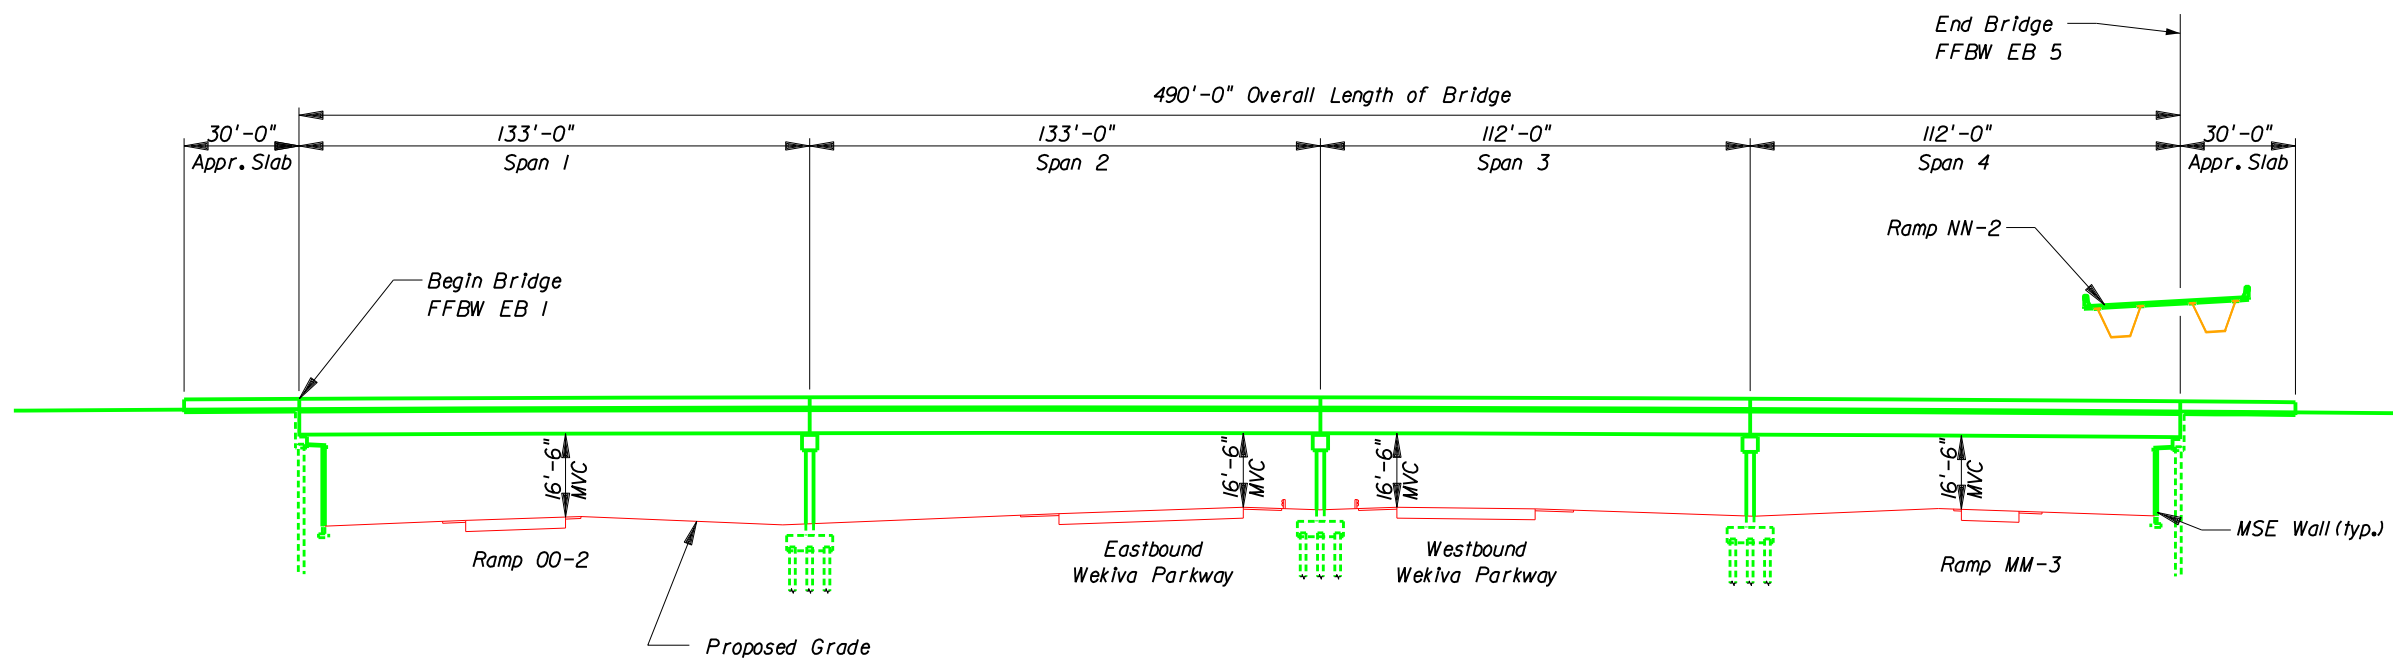



ELEVATION

MVC = Minimum Vertical Clearance

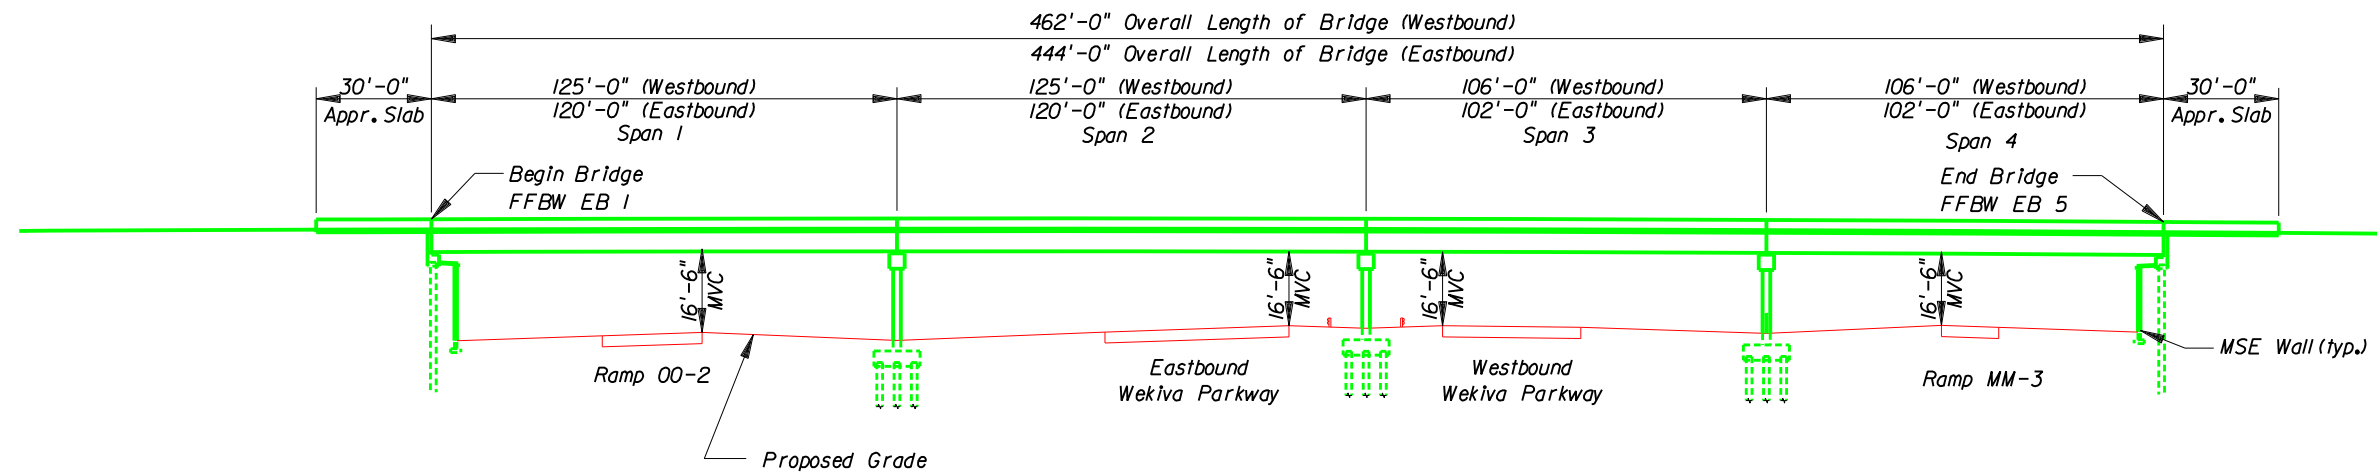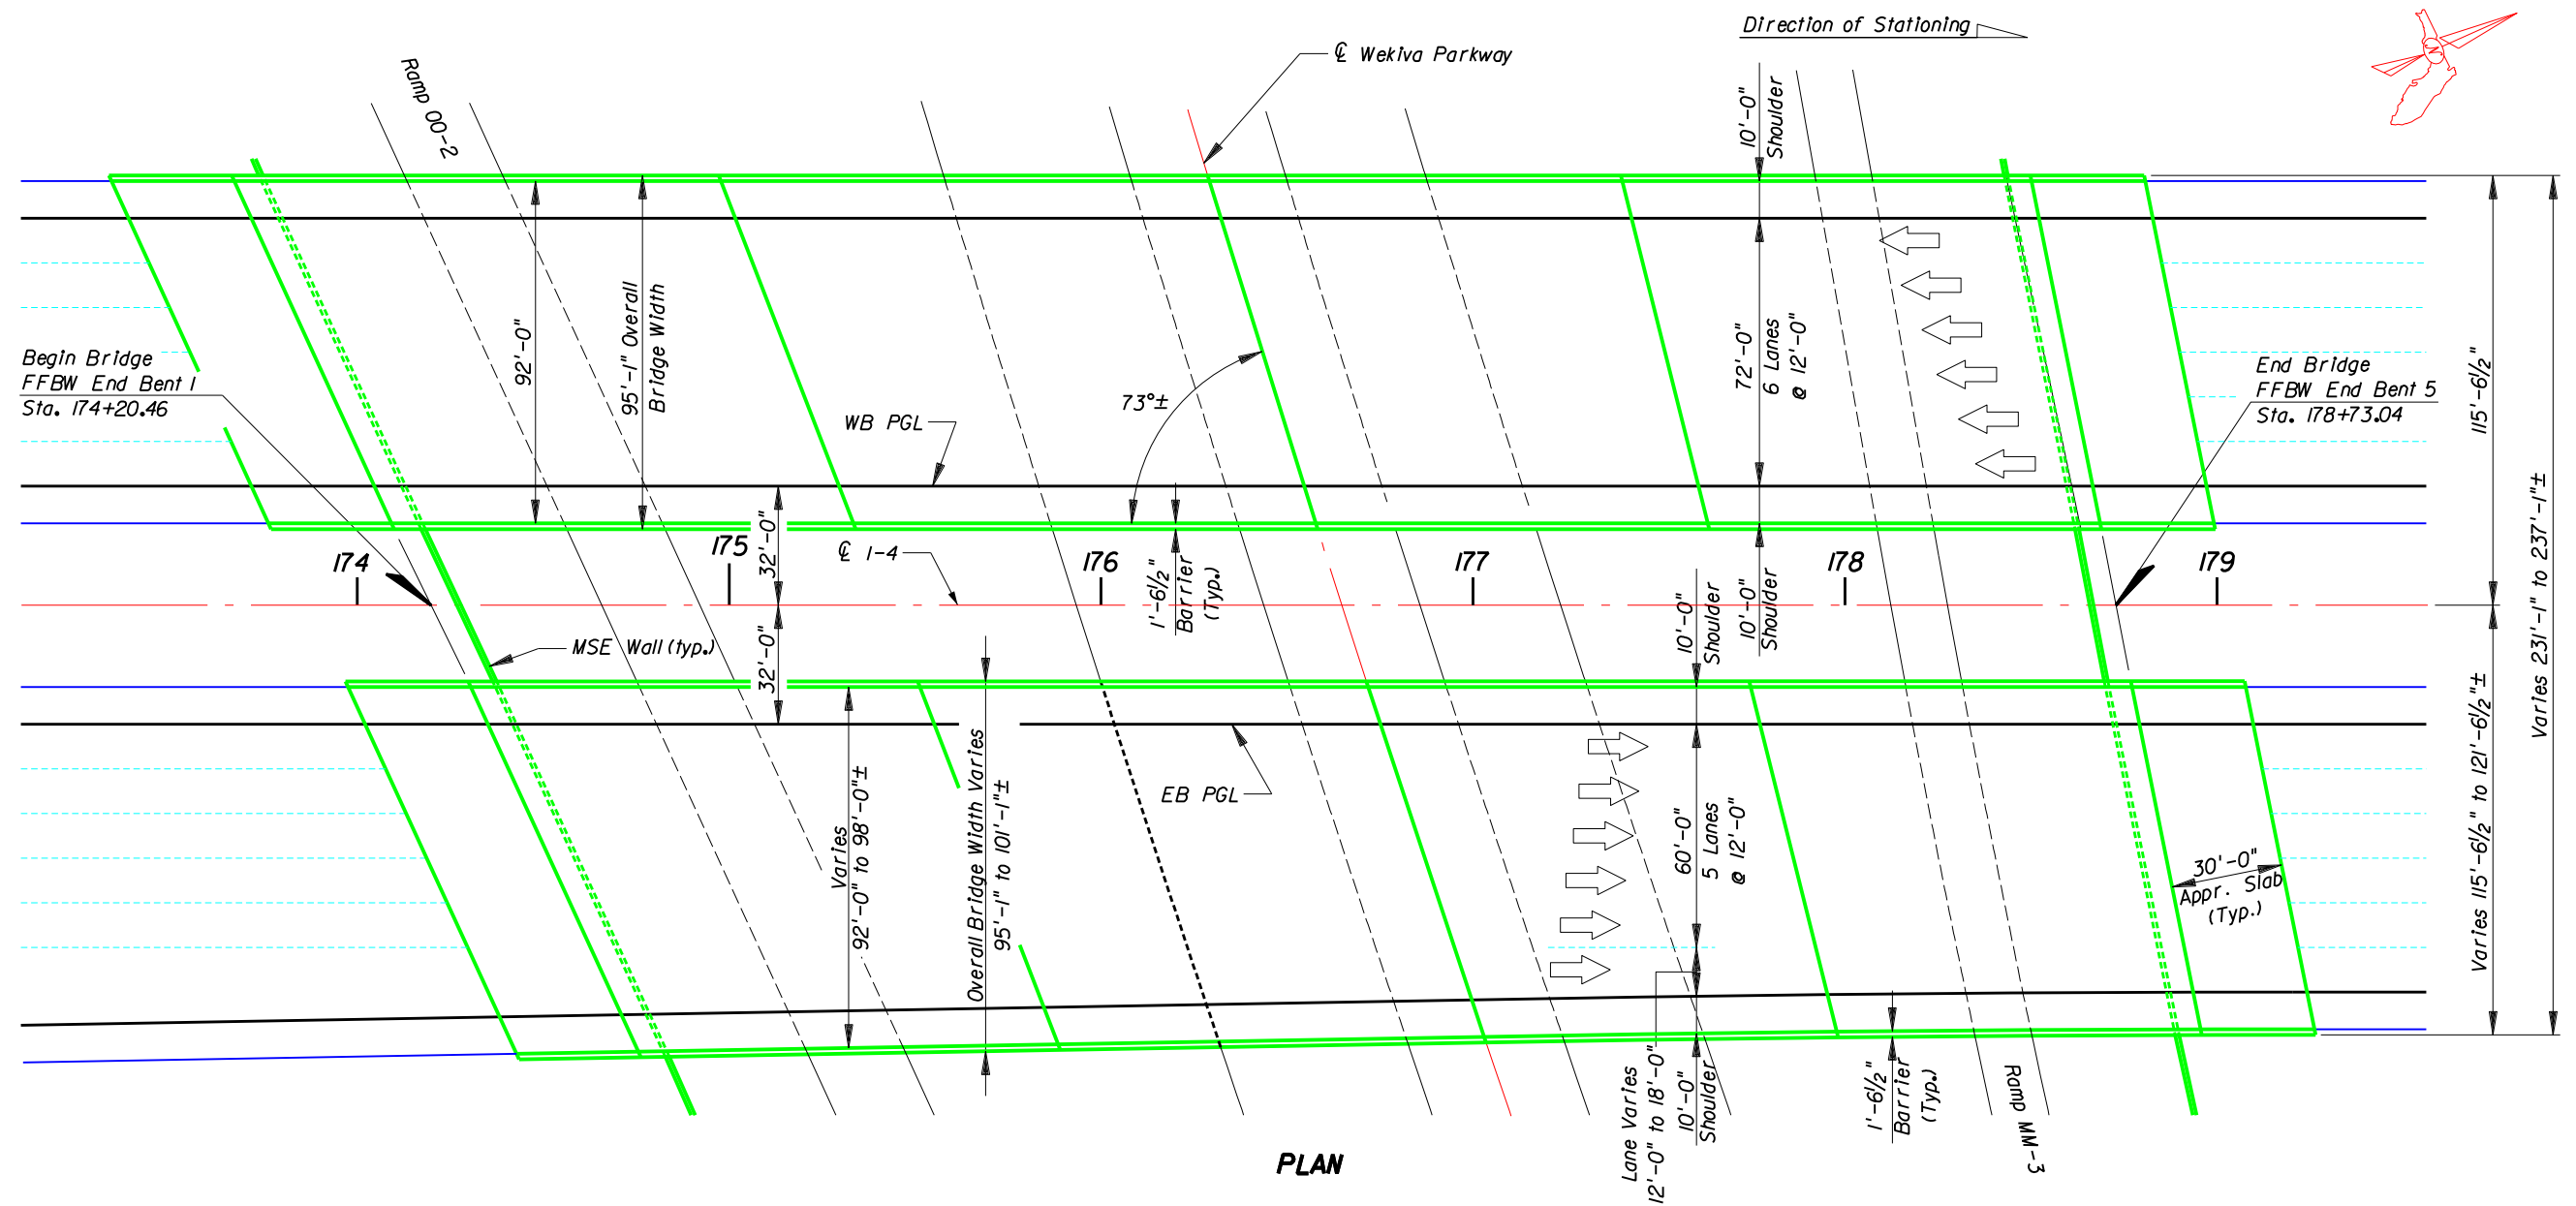

MVC = Mininum Vertical Clearance

33A & 33B

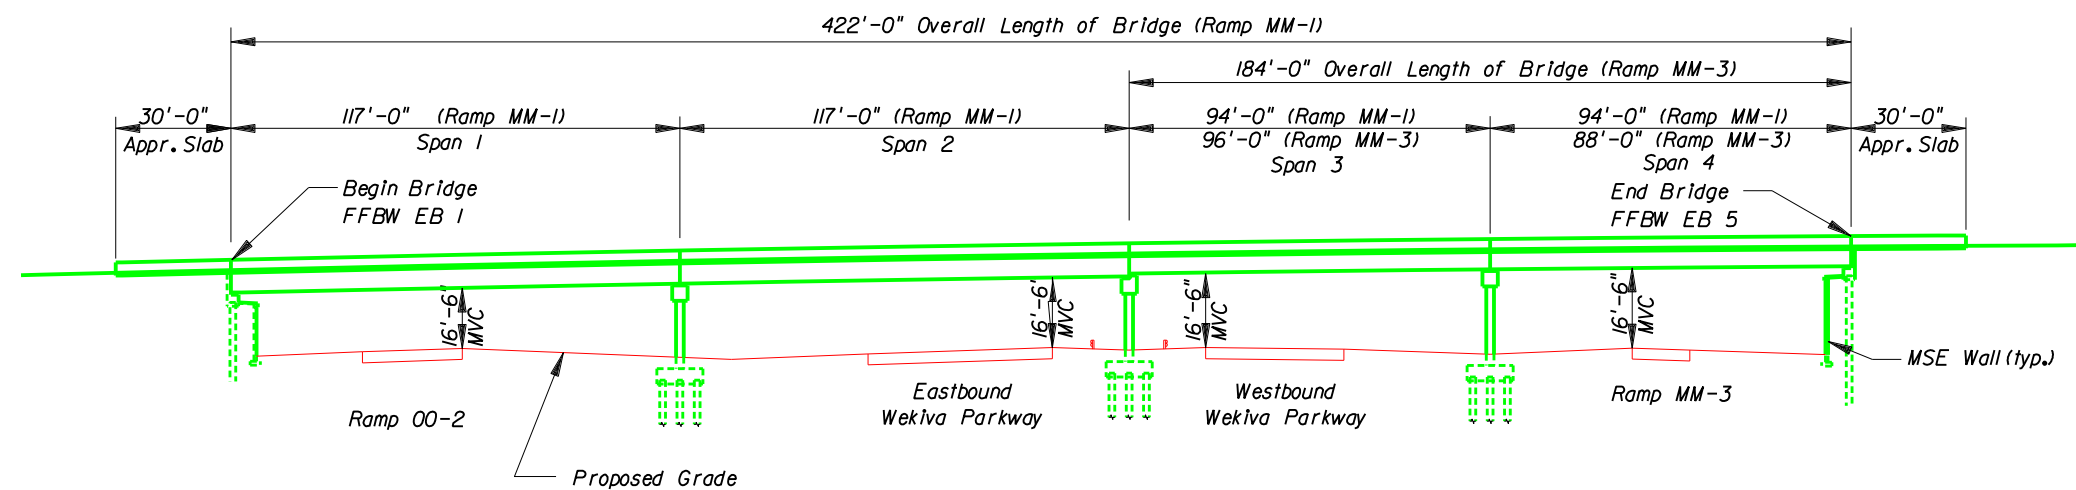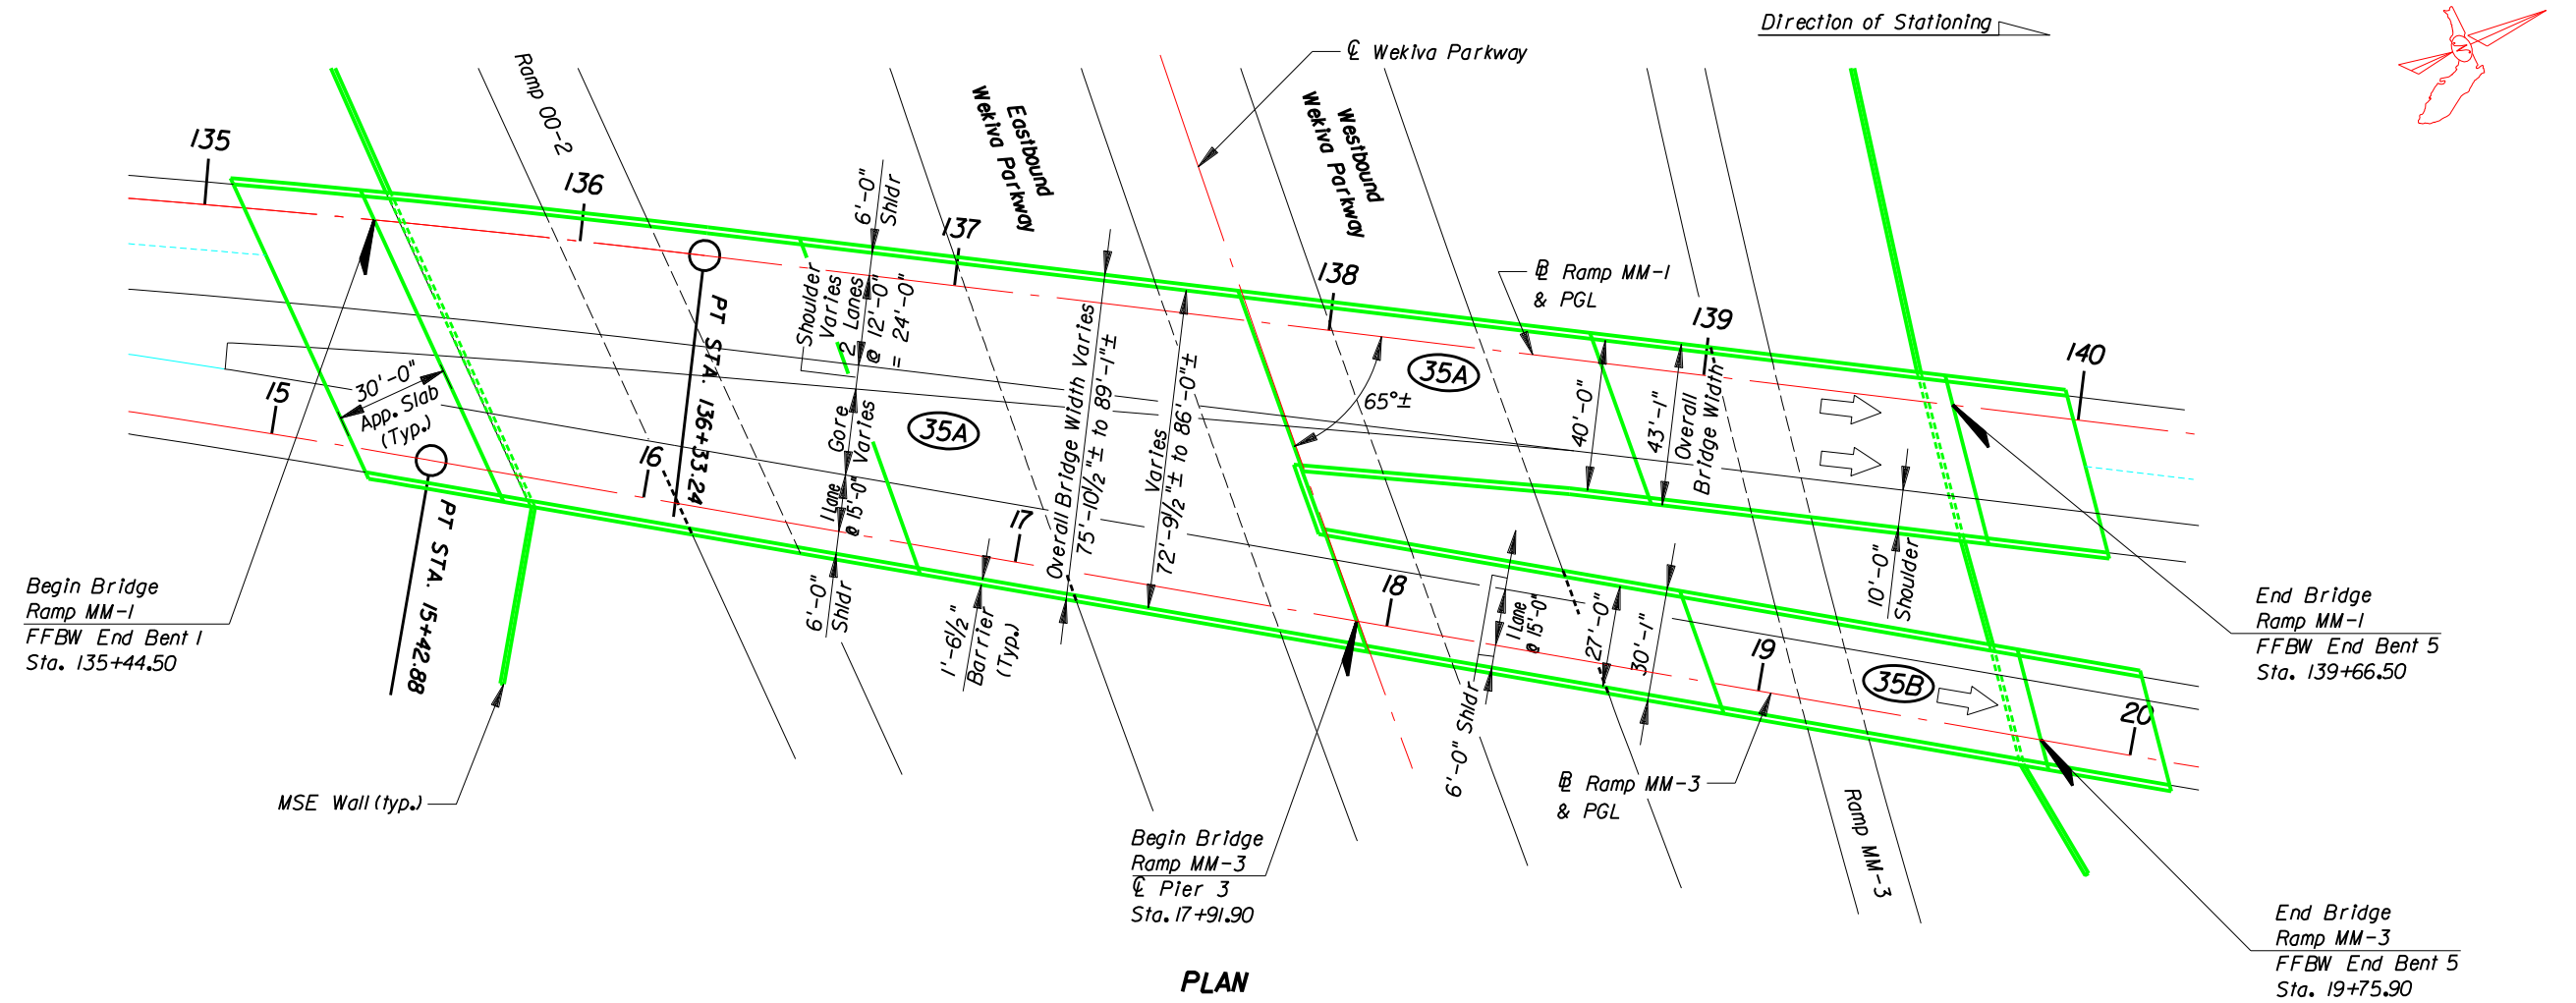

34A & 34B

LEGEND

KEY MAP



WEKIVA PARKWAY
Project Development and Environment Study



WEKIVA PARKWAY (SR 429)

PLAN AND ELEVATION

RAMPS MM-1 AND MM-3 OVER WEKIVA PARKWAY

SHEET NO.

S-106

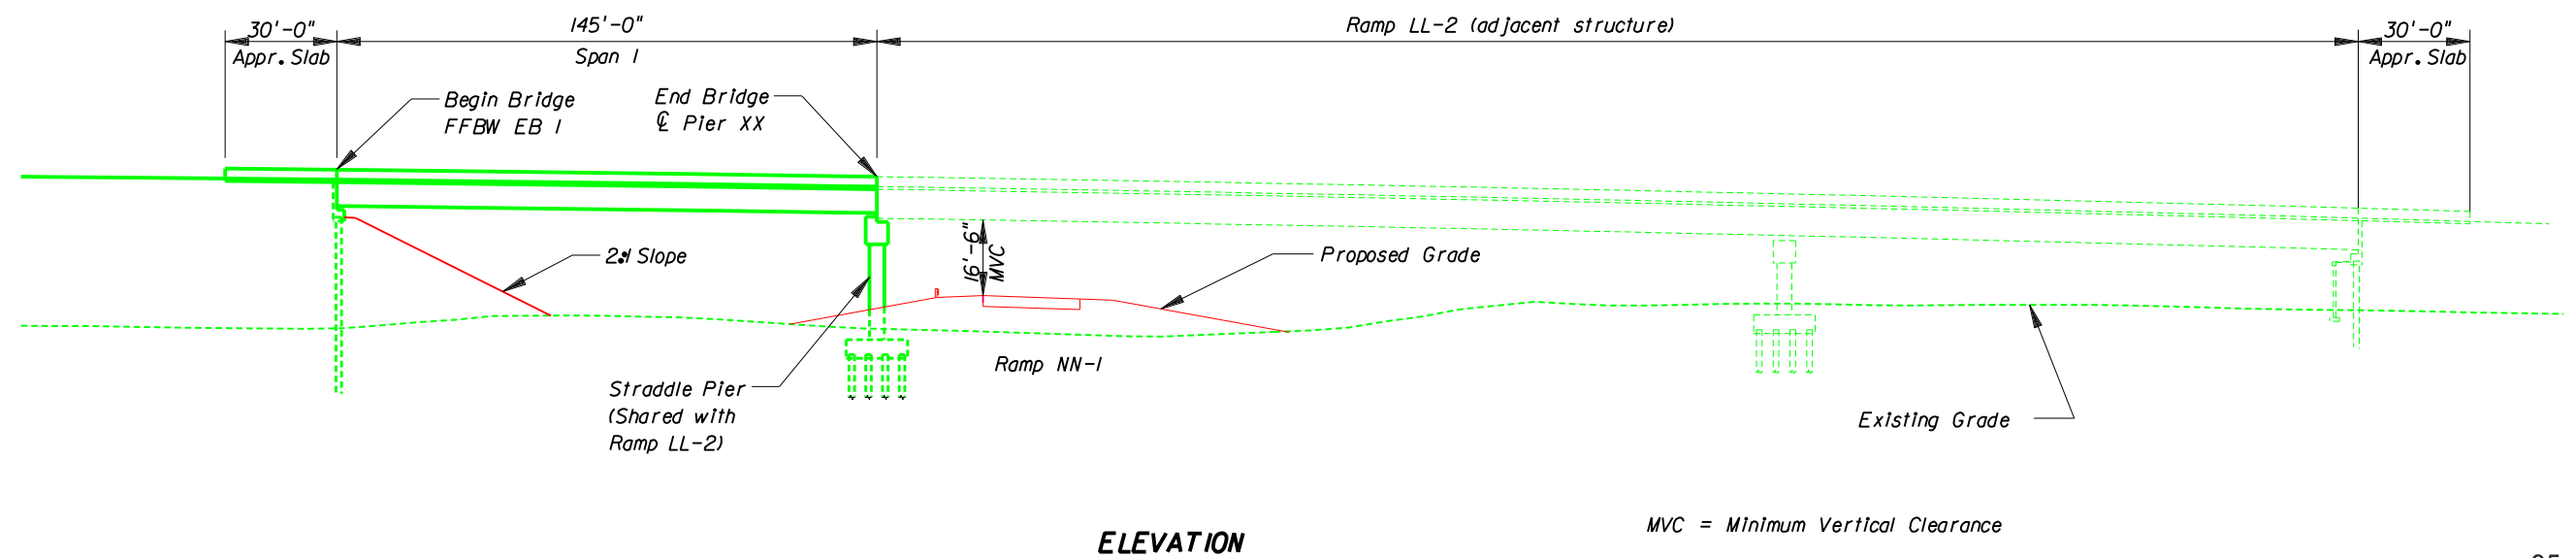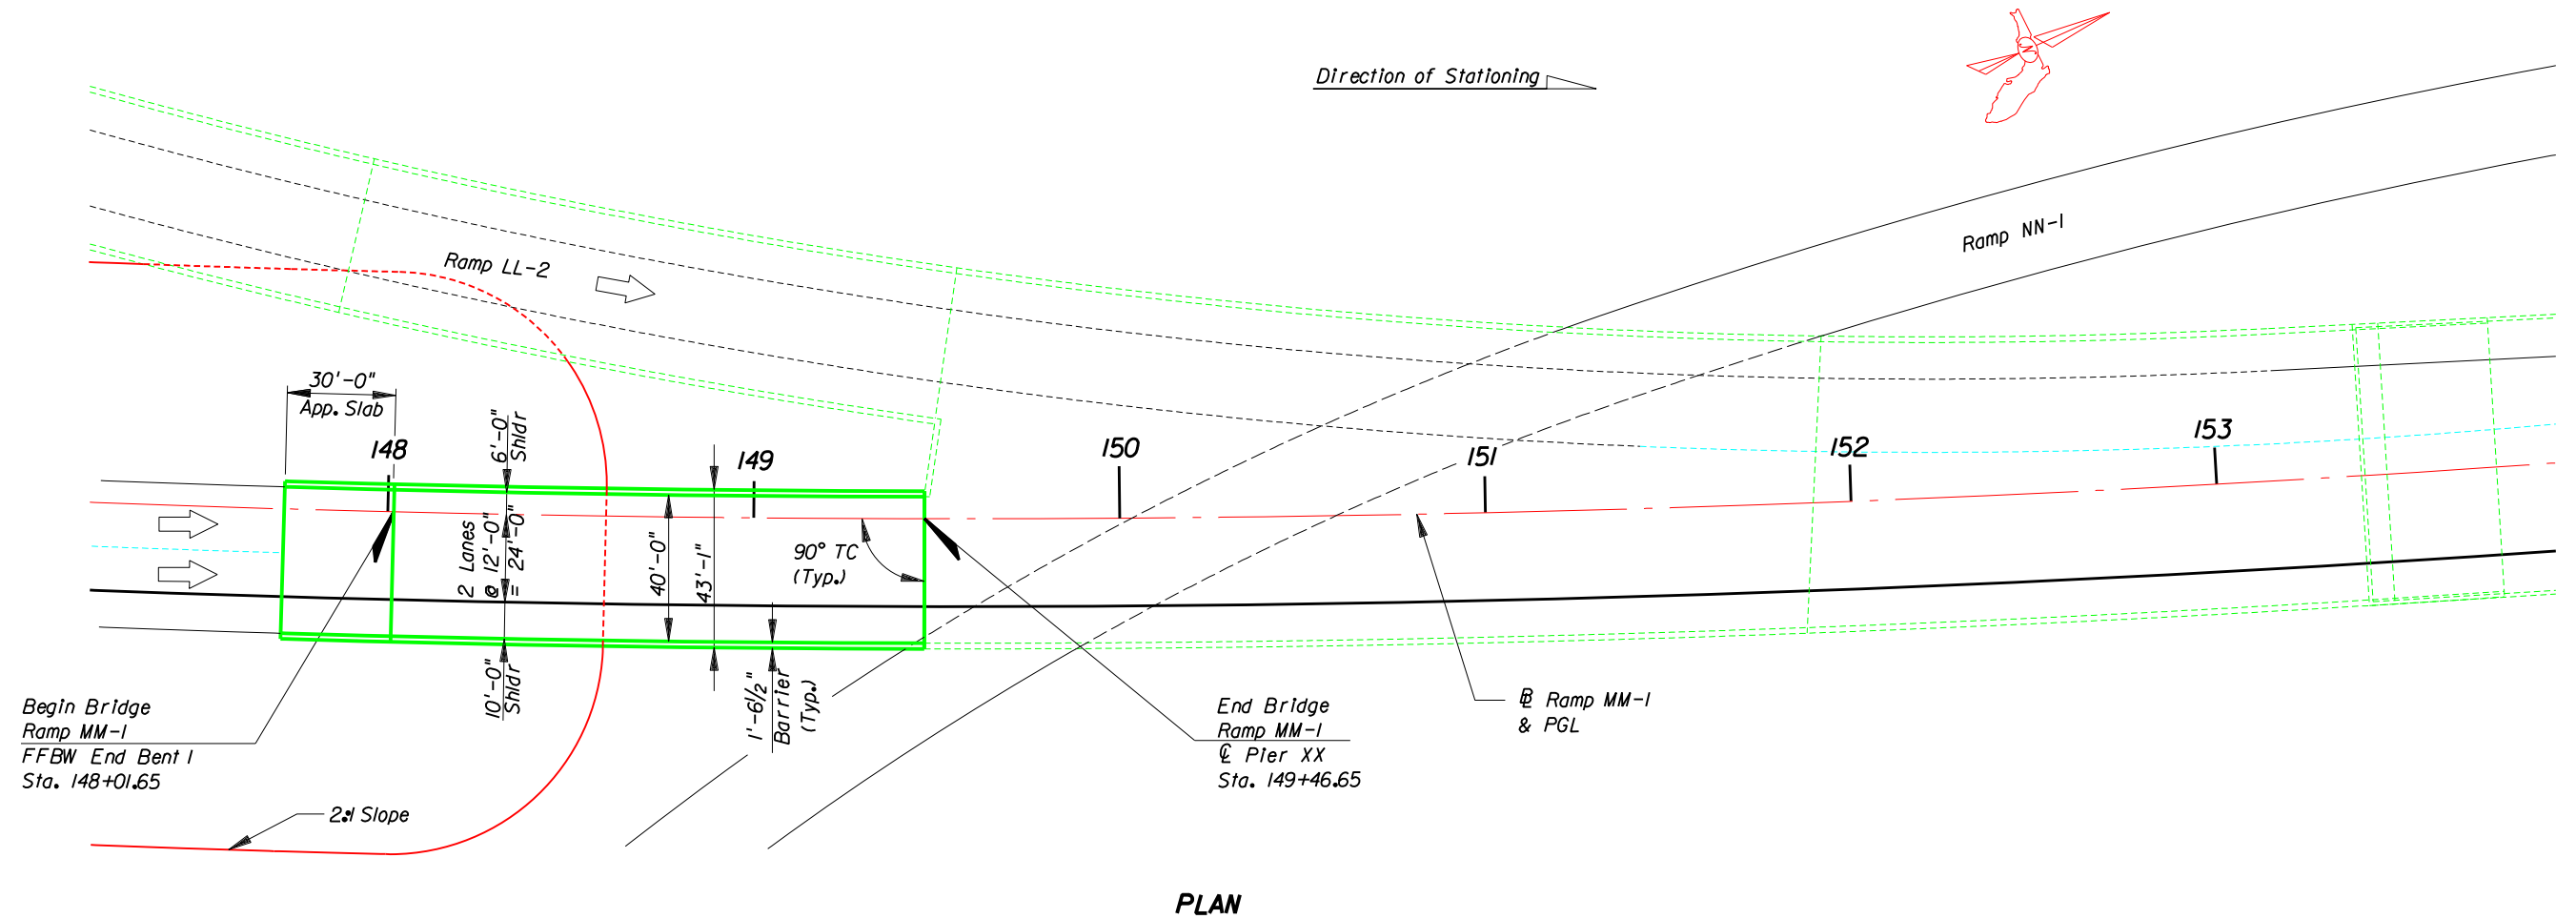



End Bridge
FFBW End Bent 2
Sta. 1202+28.88



LEGEND





WEKIVA PARKWAY (SR 429)

PLAN AND ELEVATION
SR 417 OVER TOWNE CENTER BLVD

SHEET
NO.


S-108

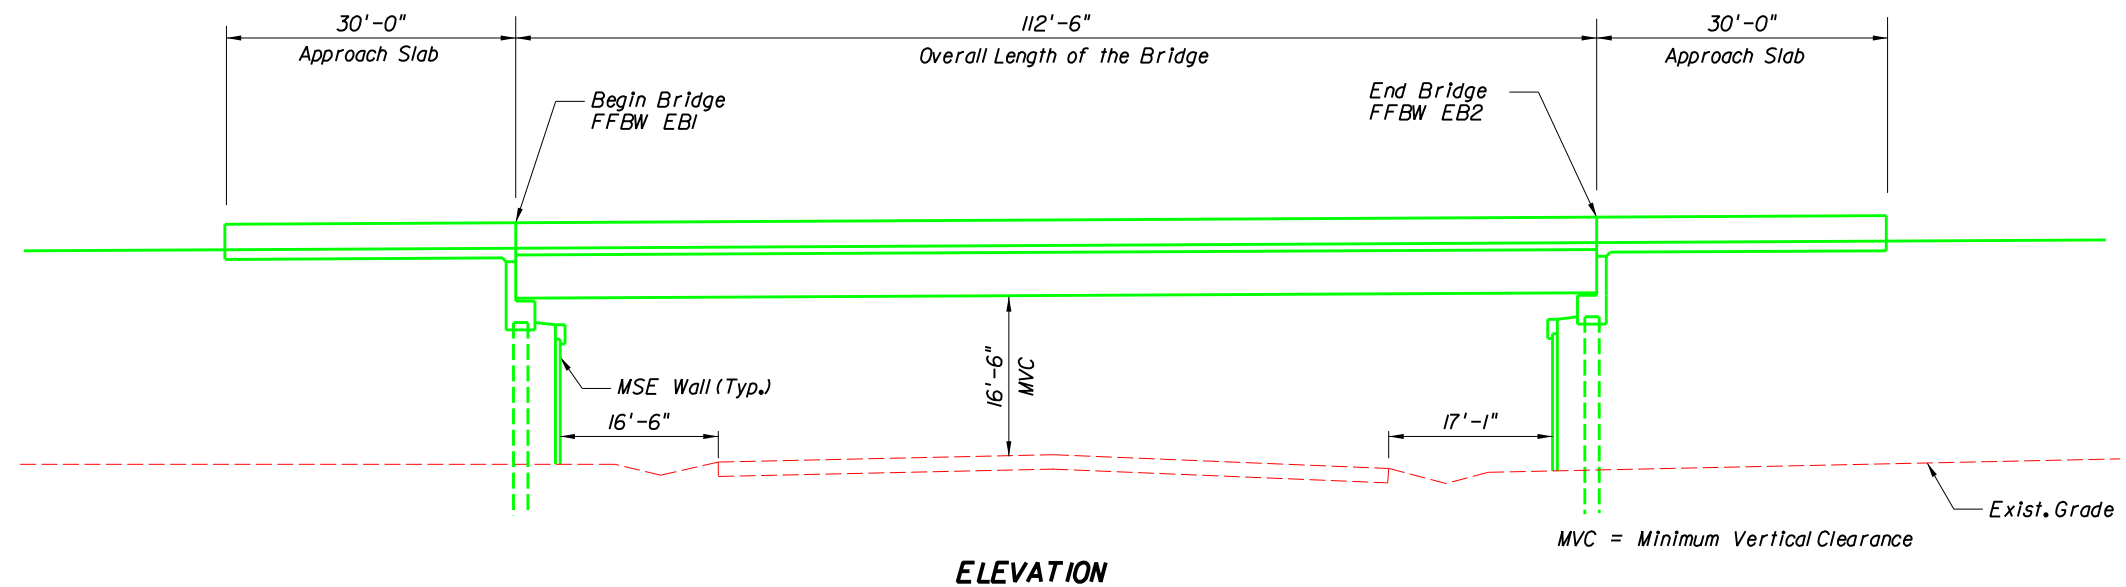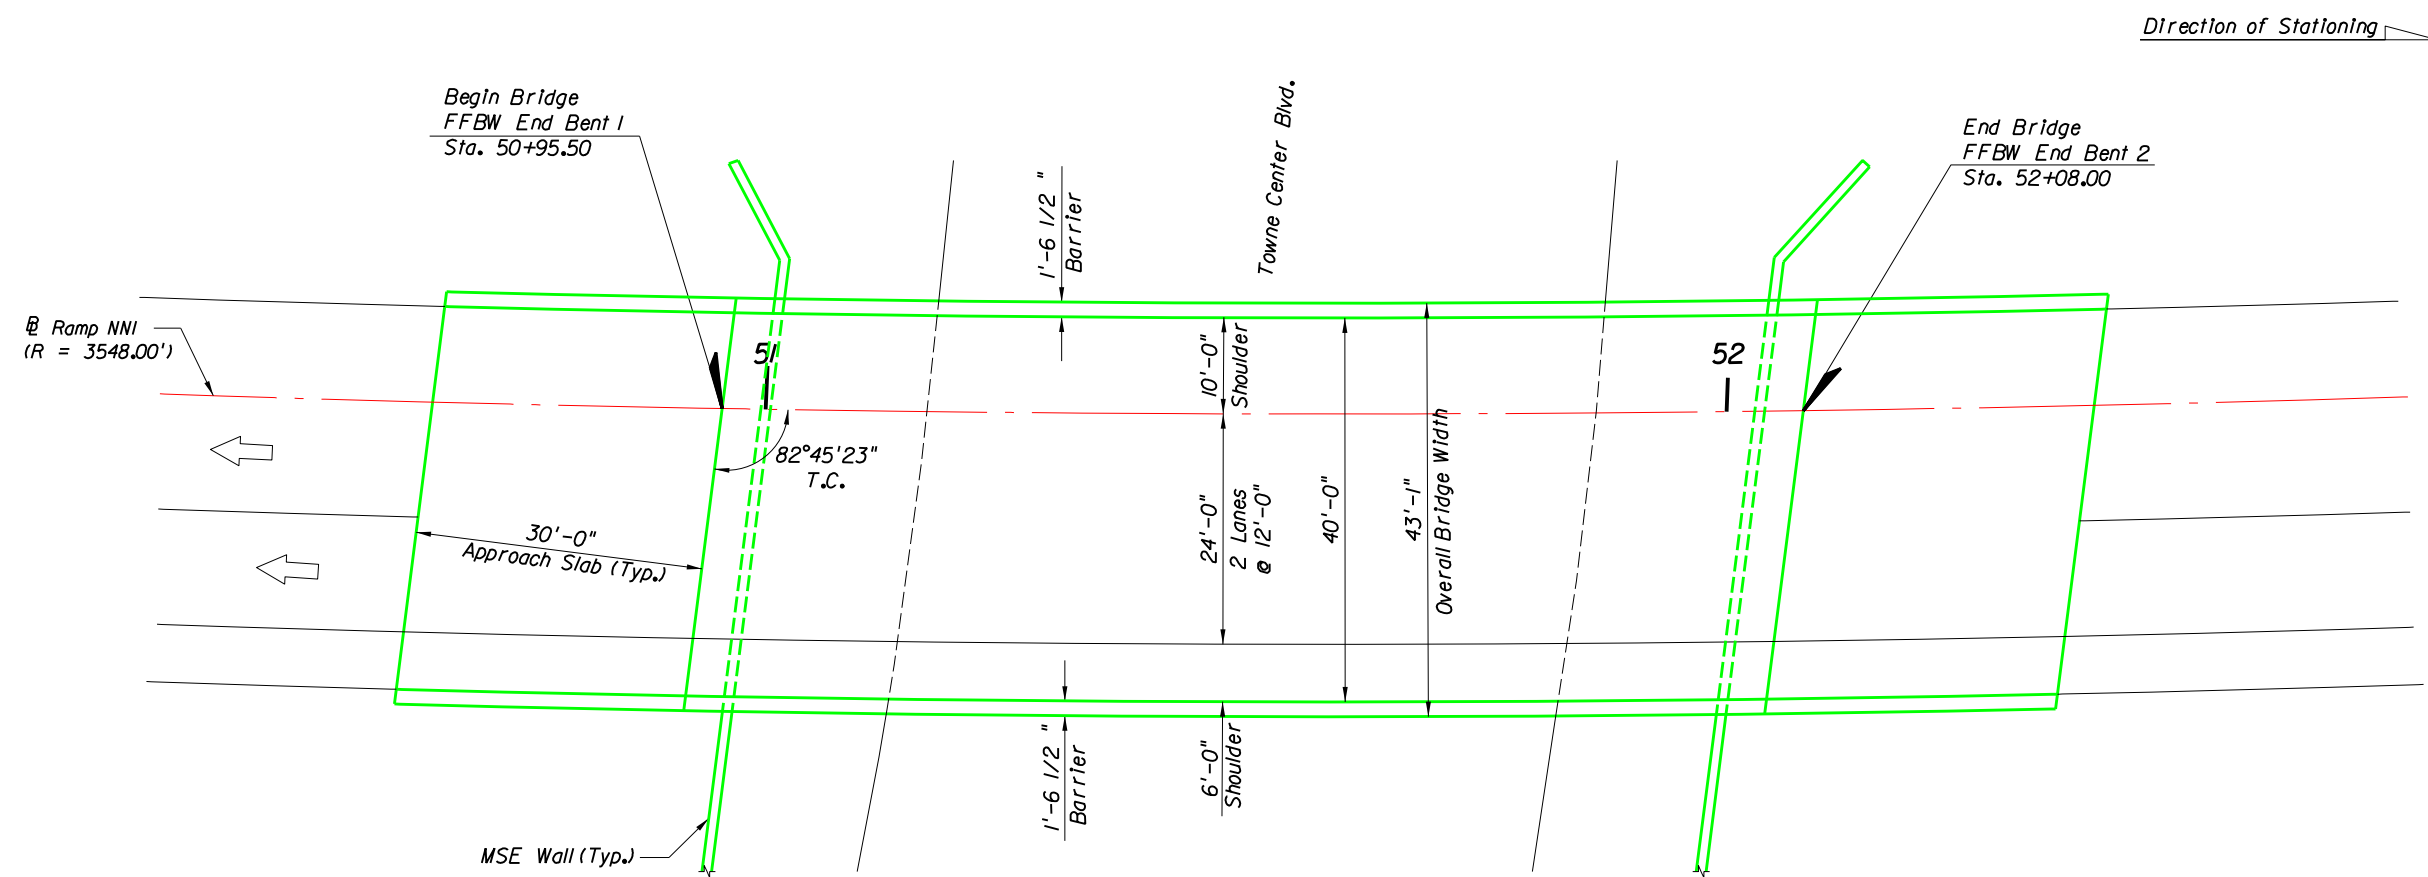

36C

LEGEND

KEY MAP

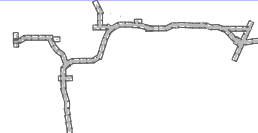



WEKIVA PARKWAY (SR 429)

PLAN AND ELEVATION

RAMP NN-1 OVER TOWNE CENTER BOULEVARD

SHEET NO.


S-109

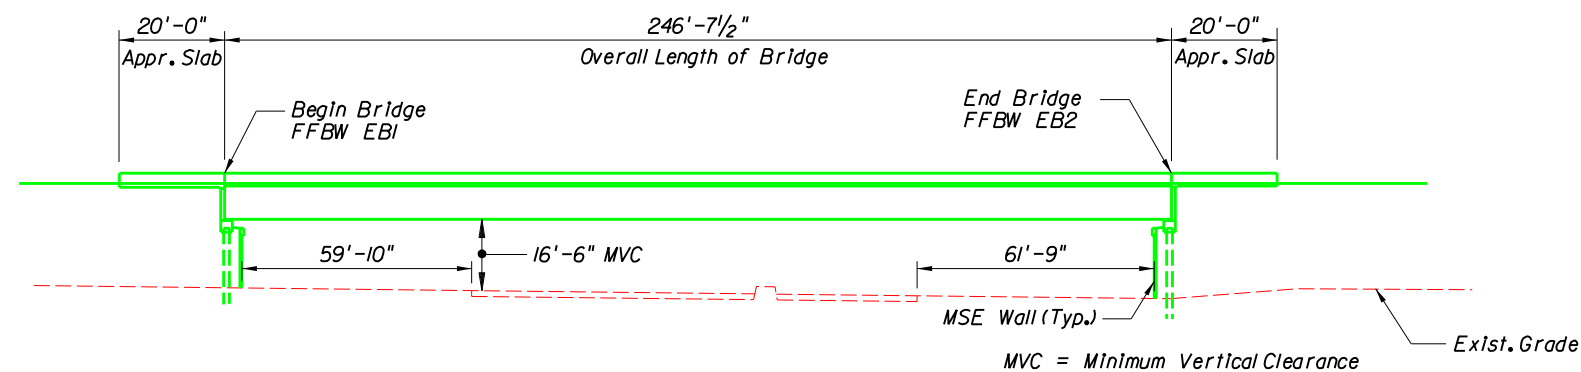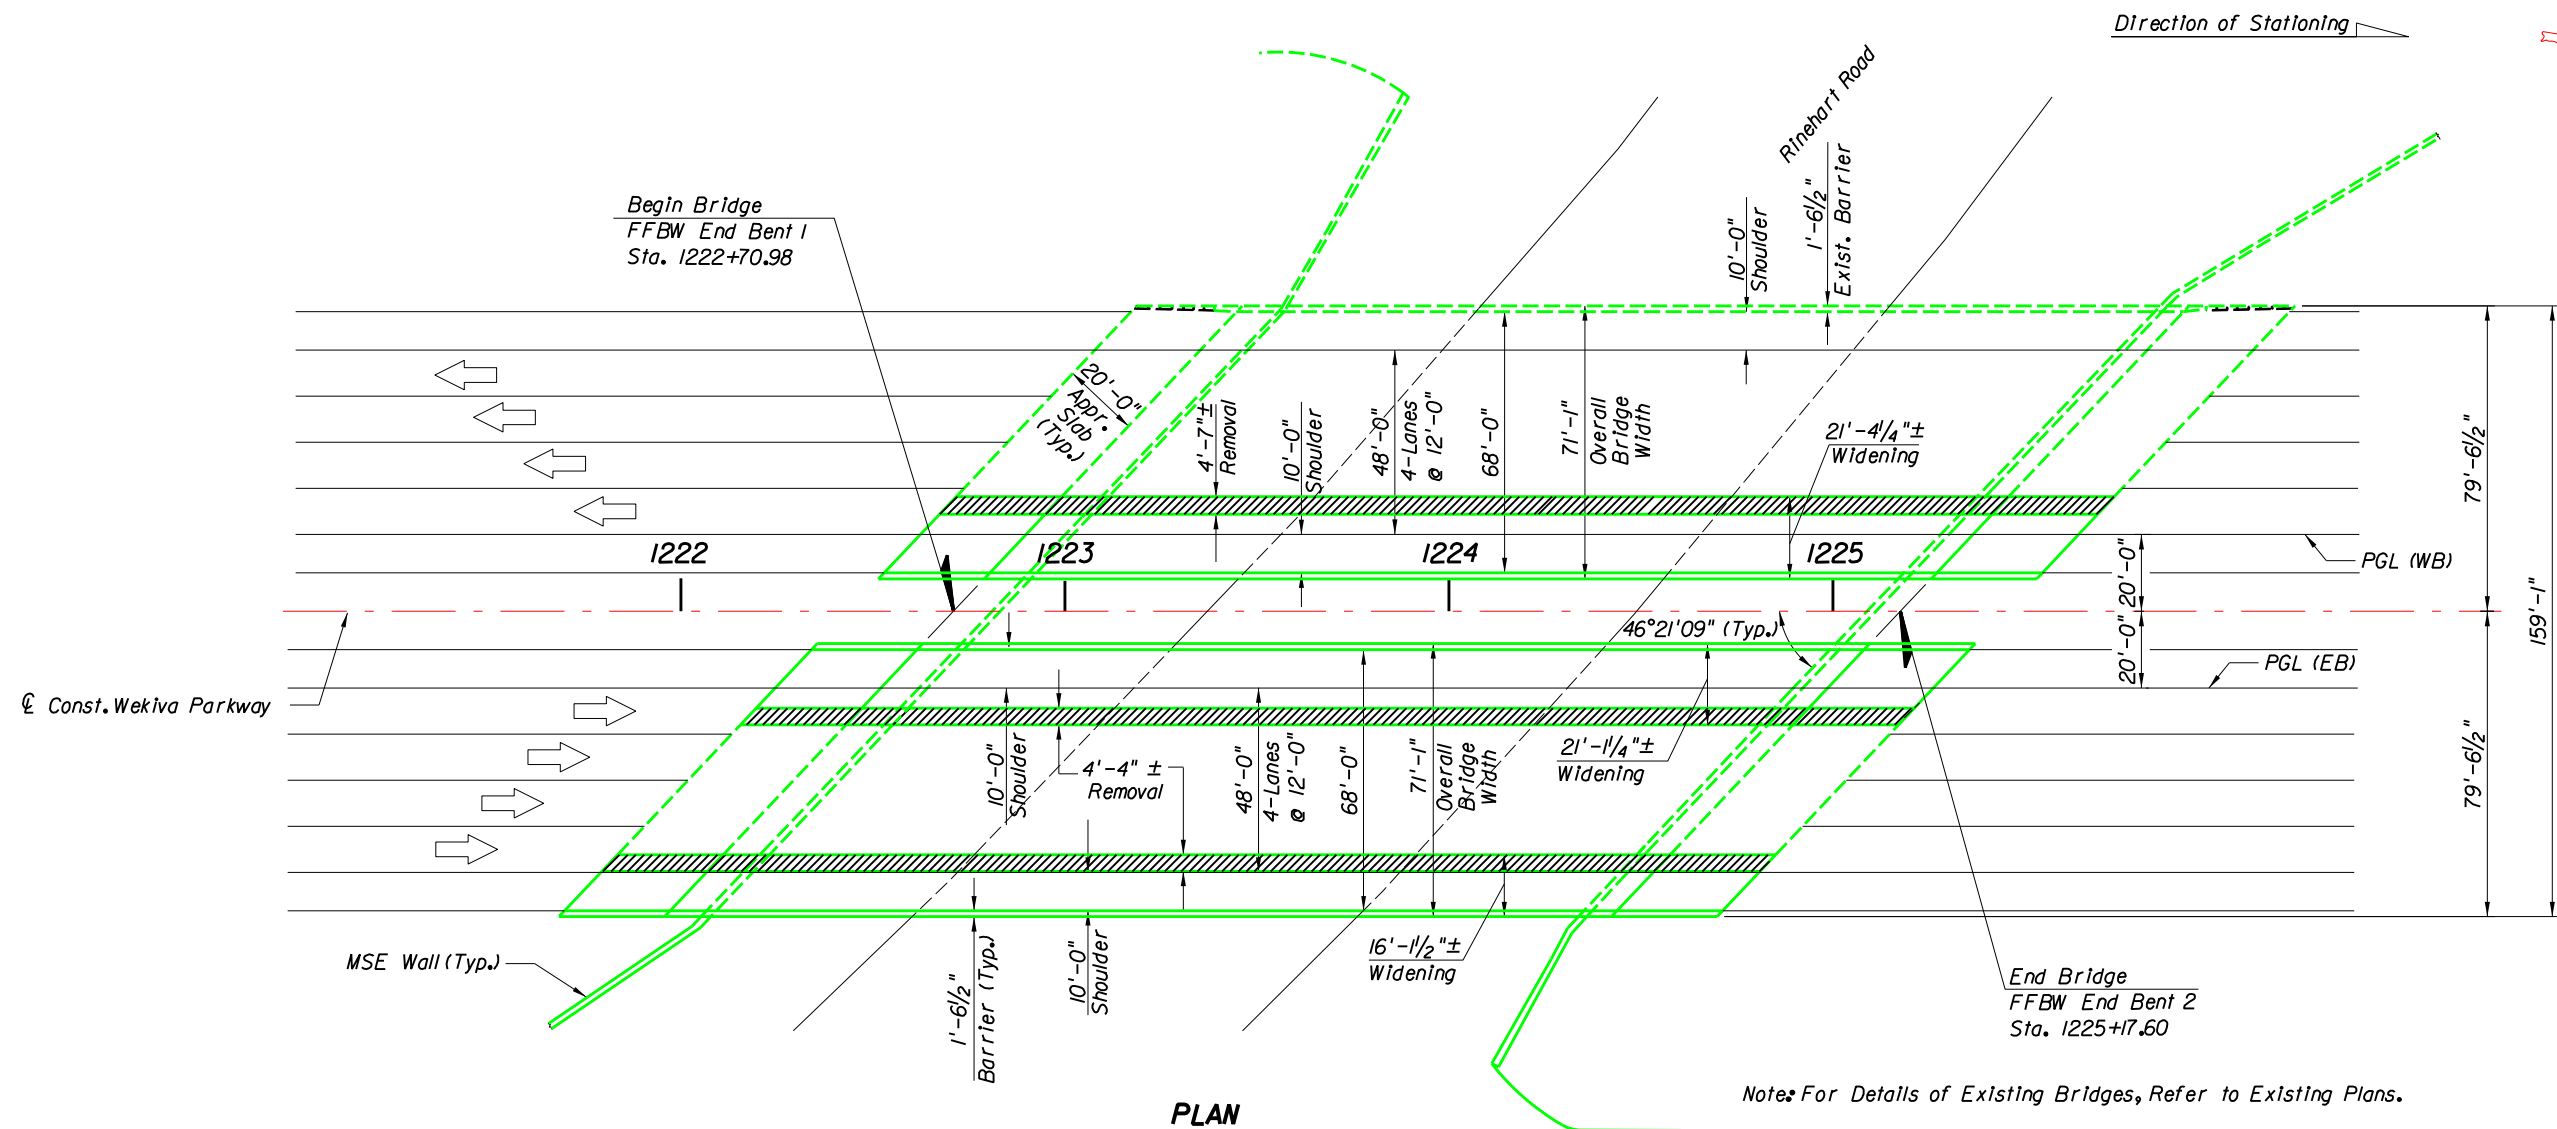

37A & 37B

LEGEND

KEY MAP

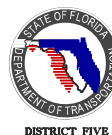

WEKIVA PARKWAY (SR 429)

PLAN AND ELEVATION
SR 417 OVER RINEHART ROAD

SHEET NO.

S-110

