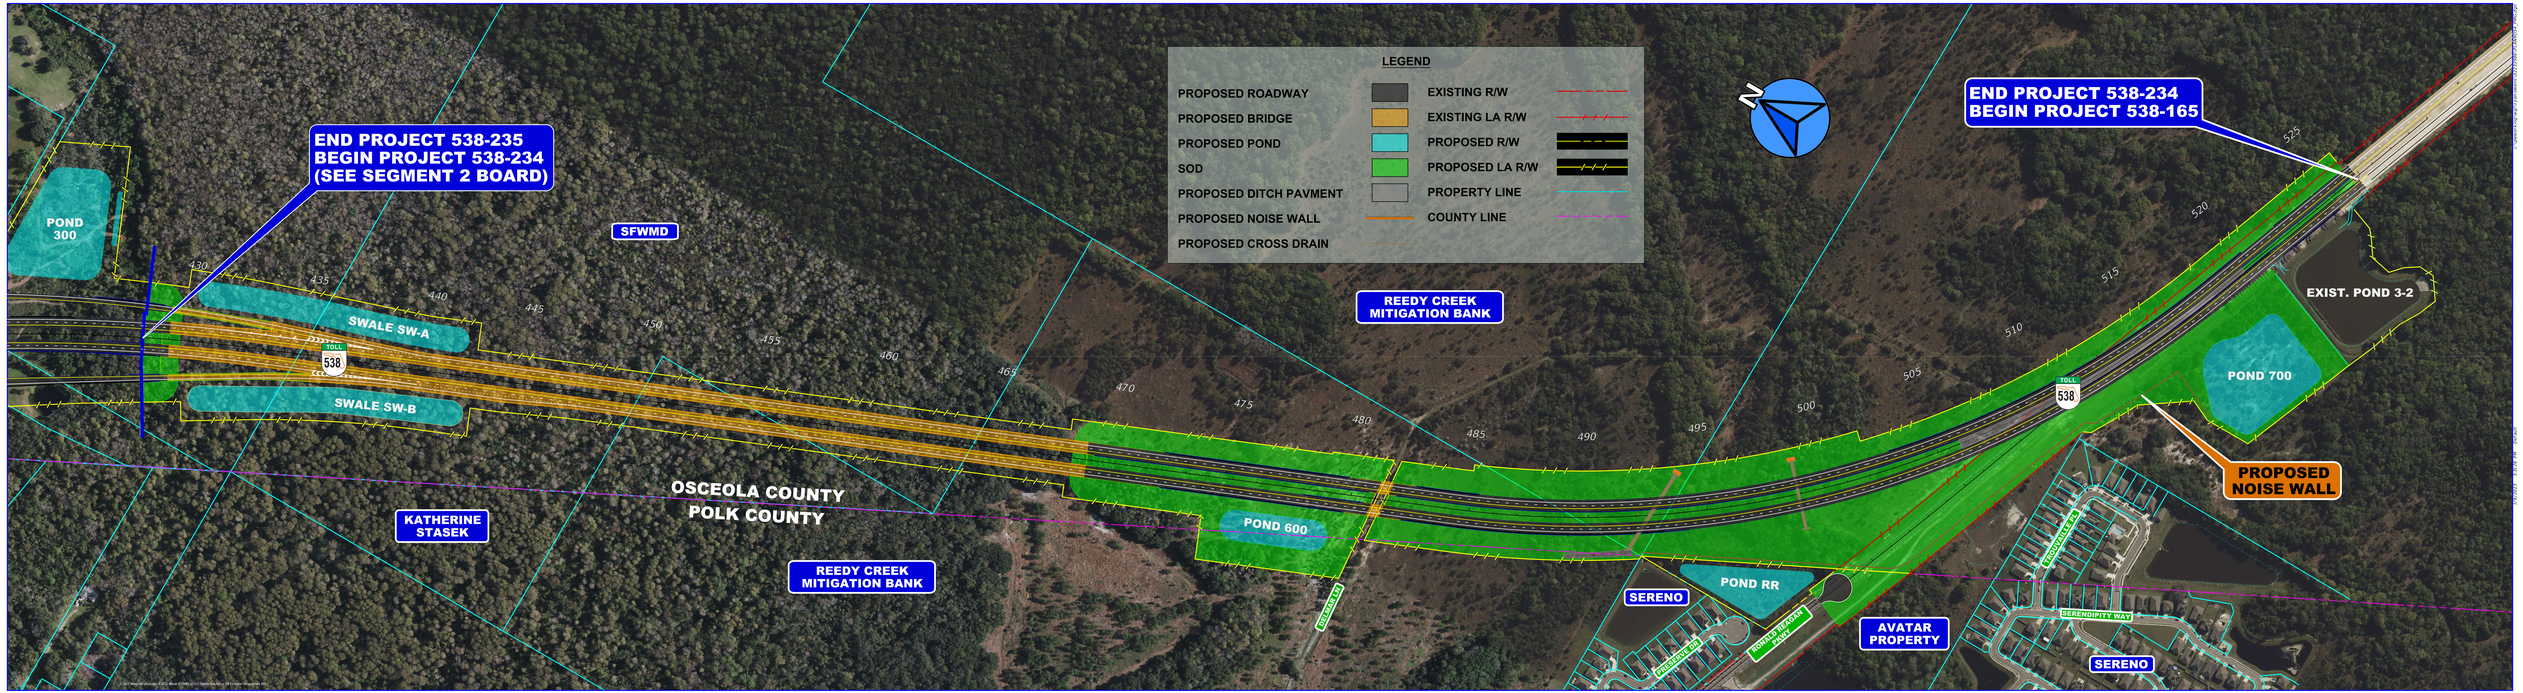

SR 538 POINCIANA PARKWAY EXTENSION - SEGMENT 1

CENTRAL FLORIDA EXPRESSWAY AUTHORITY