



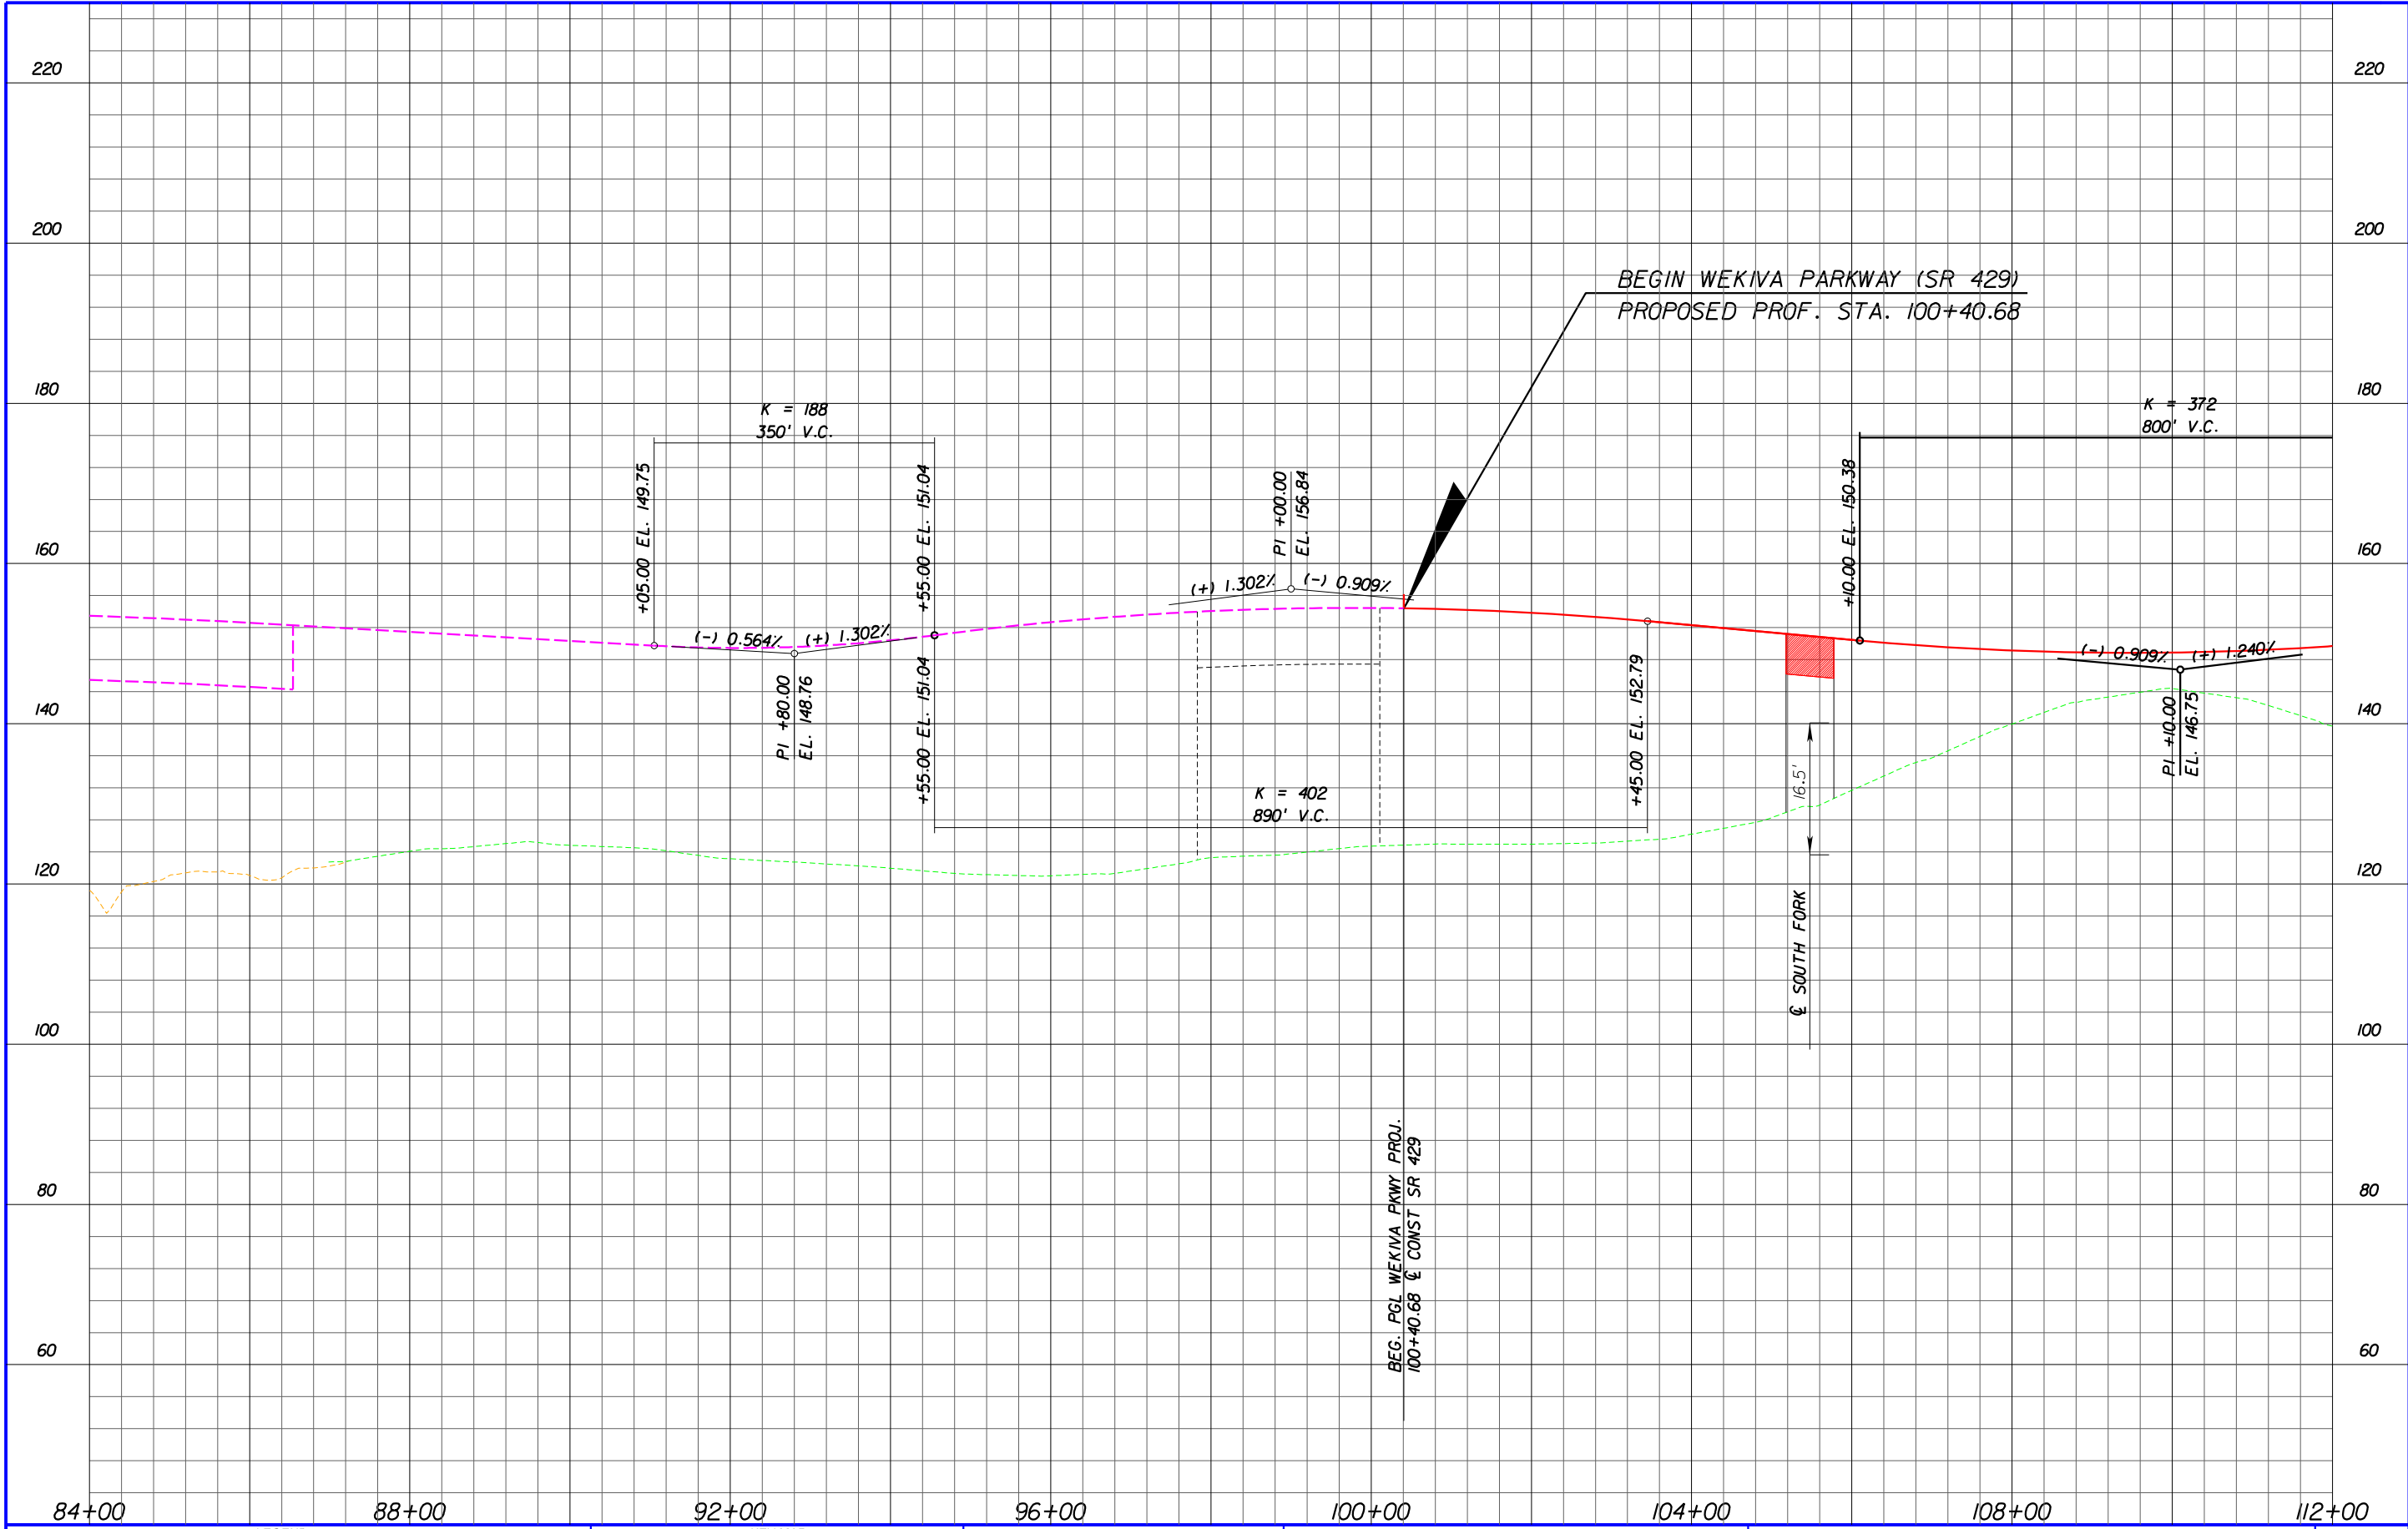





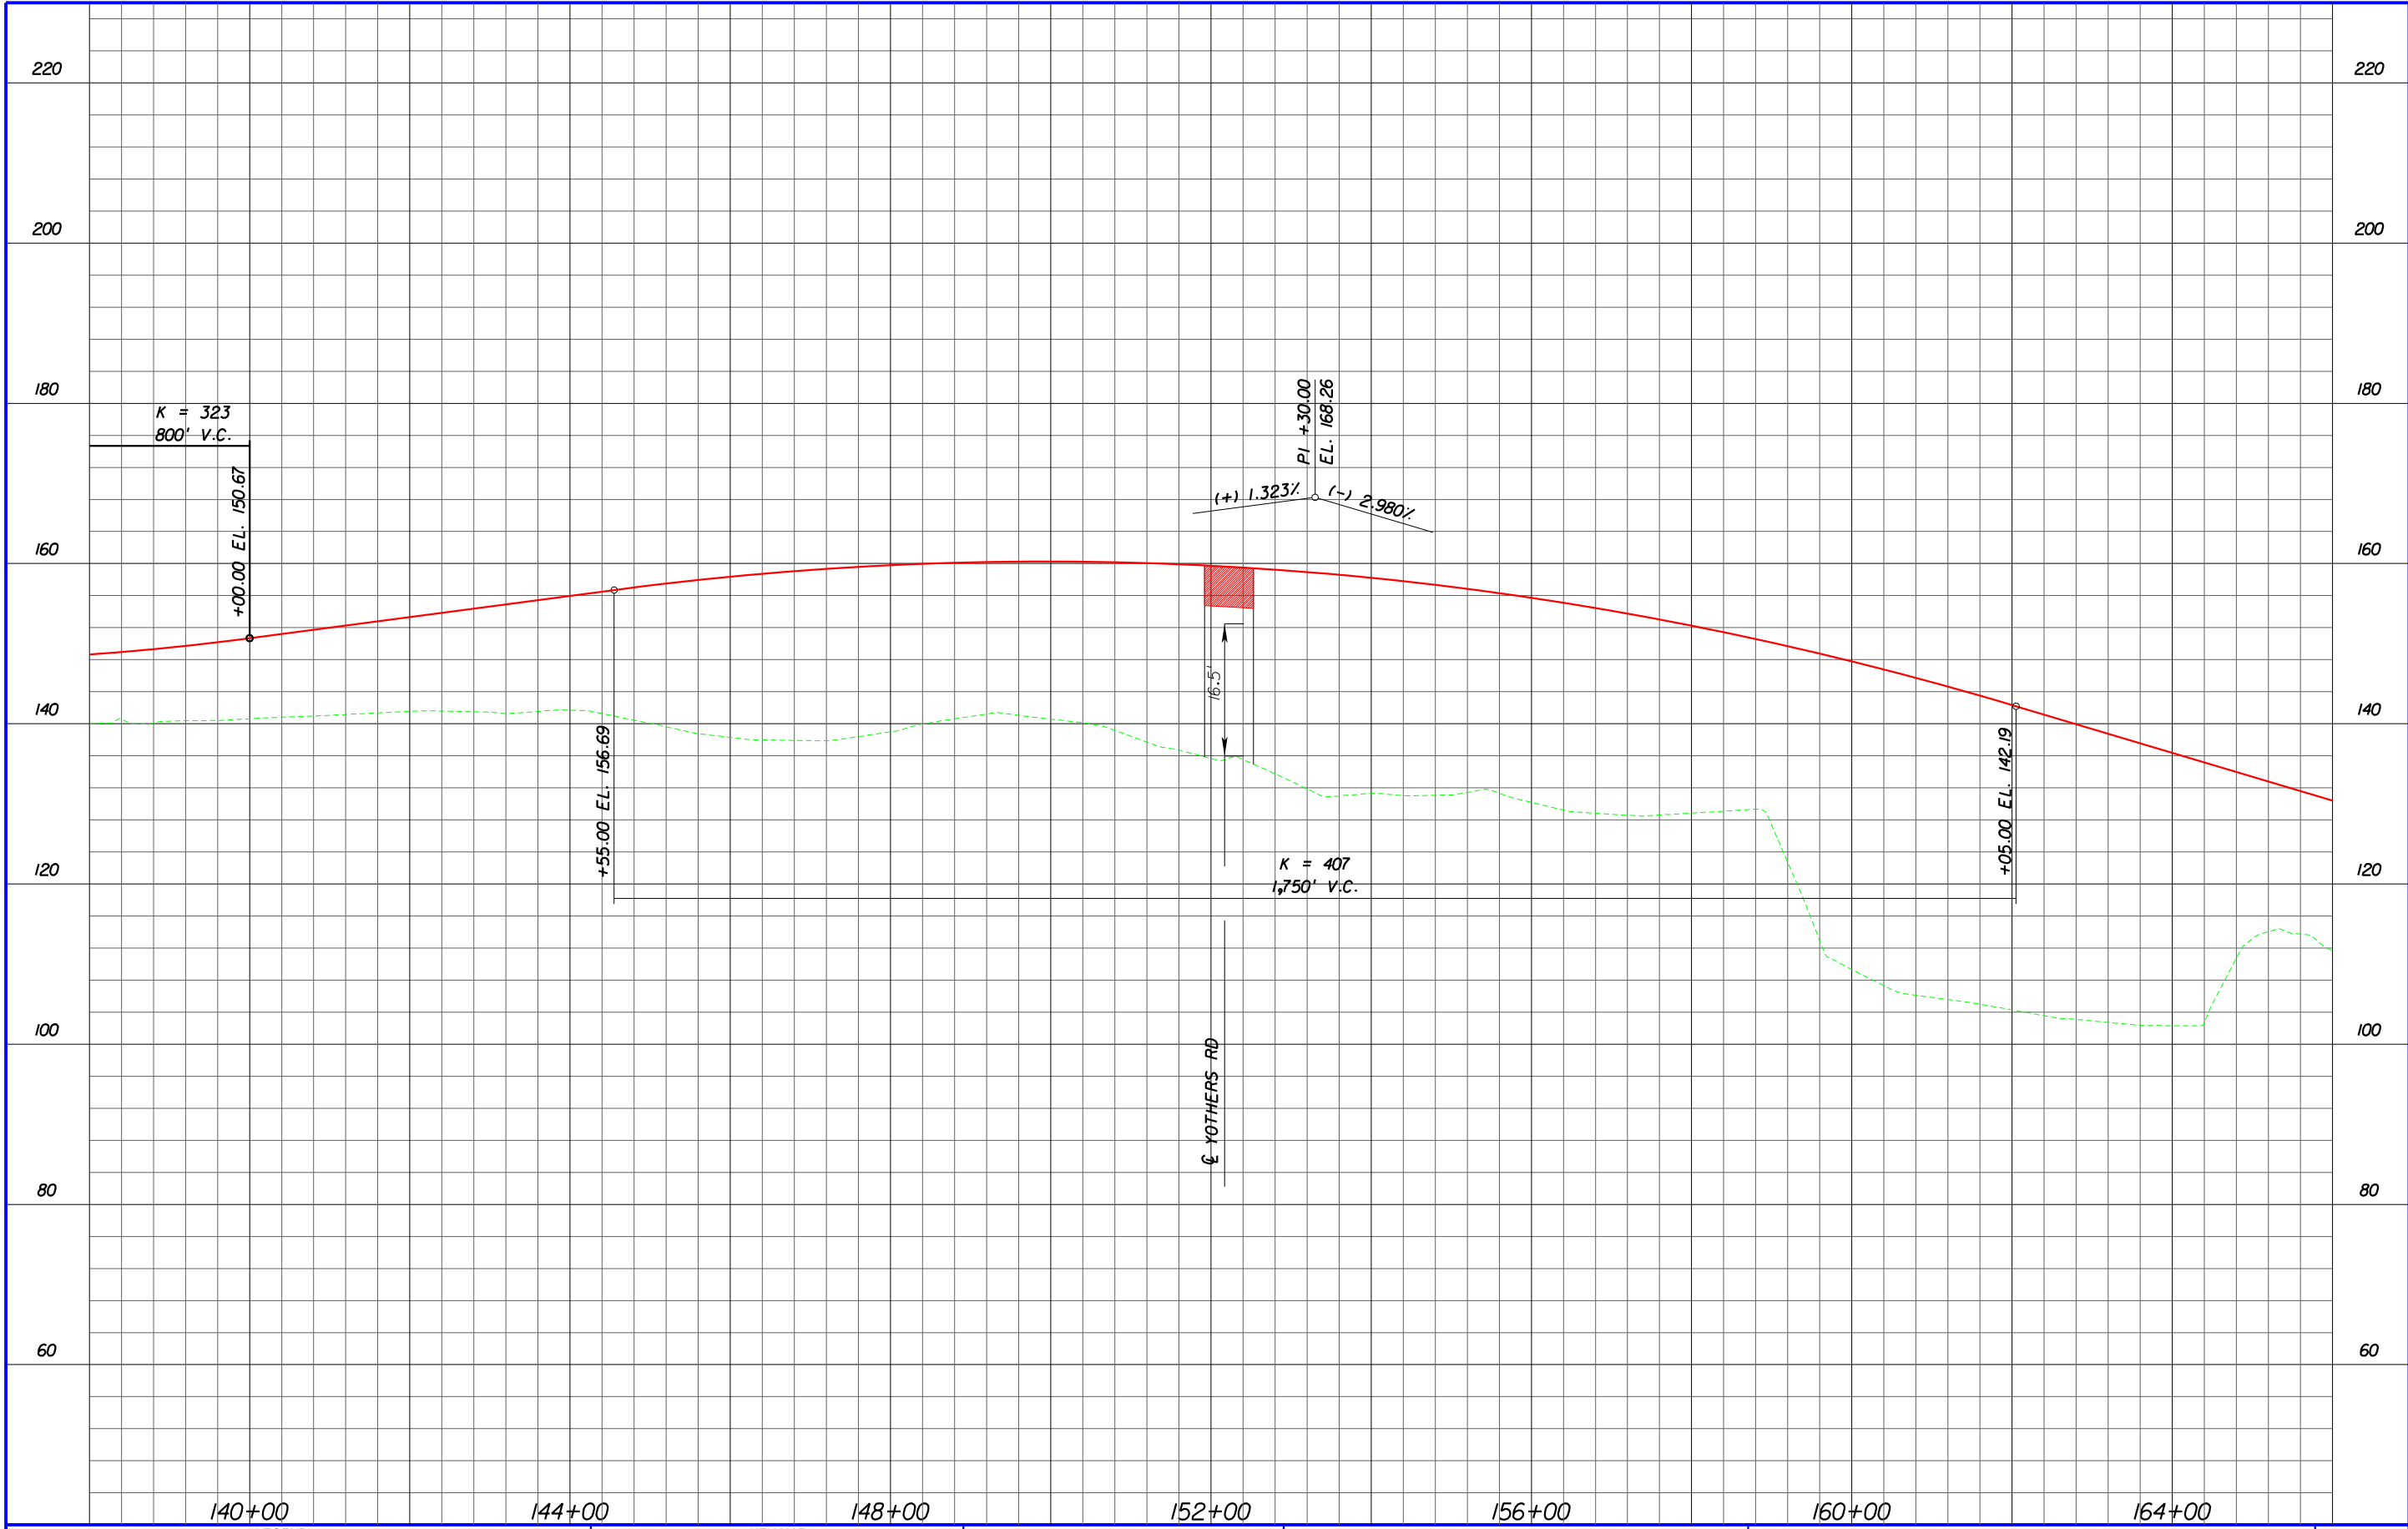





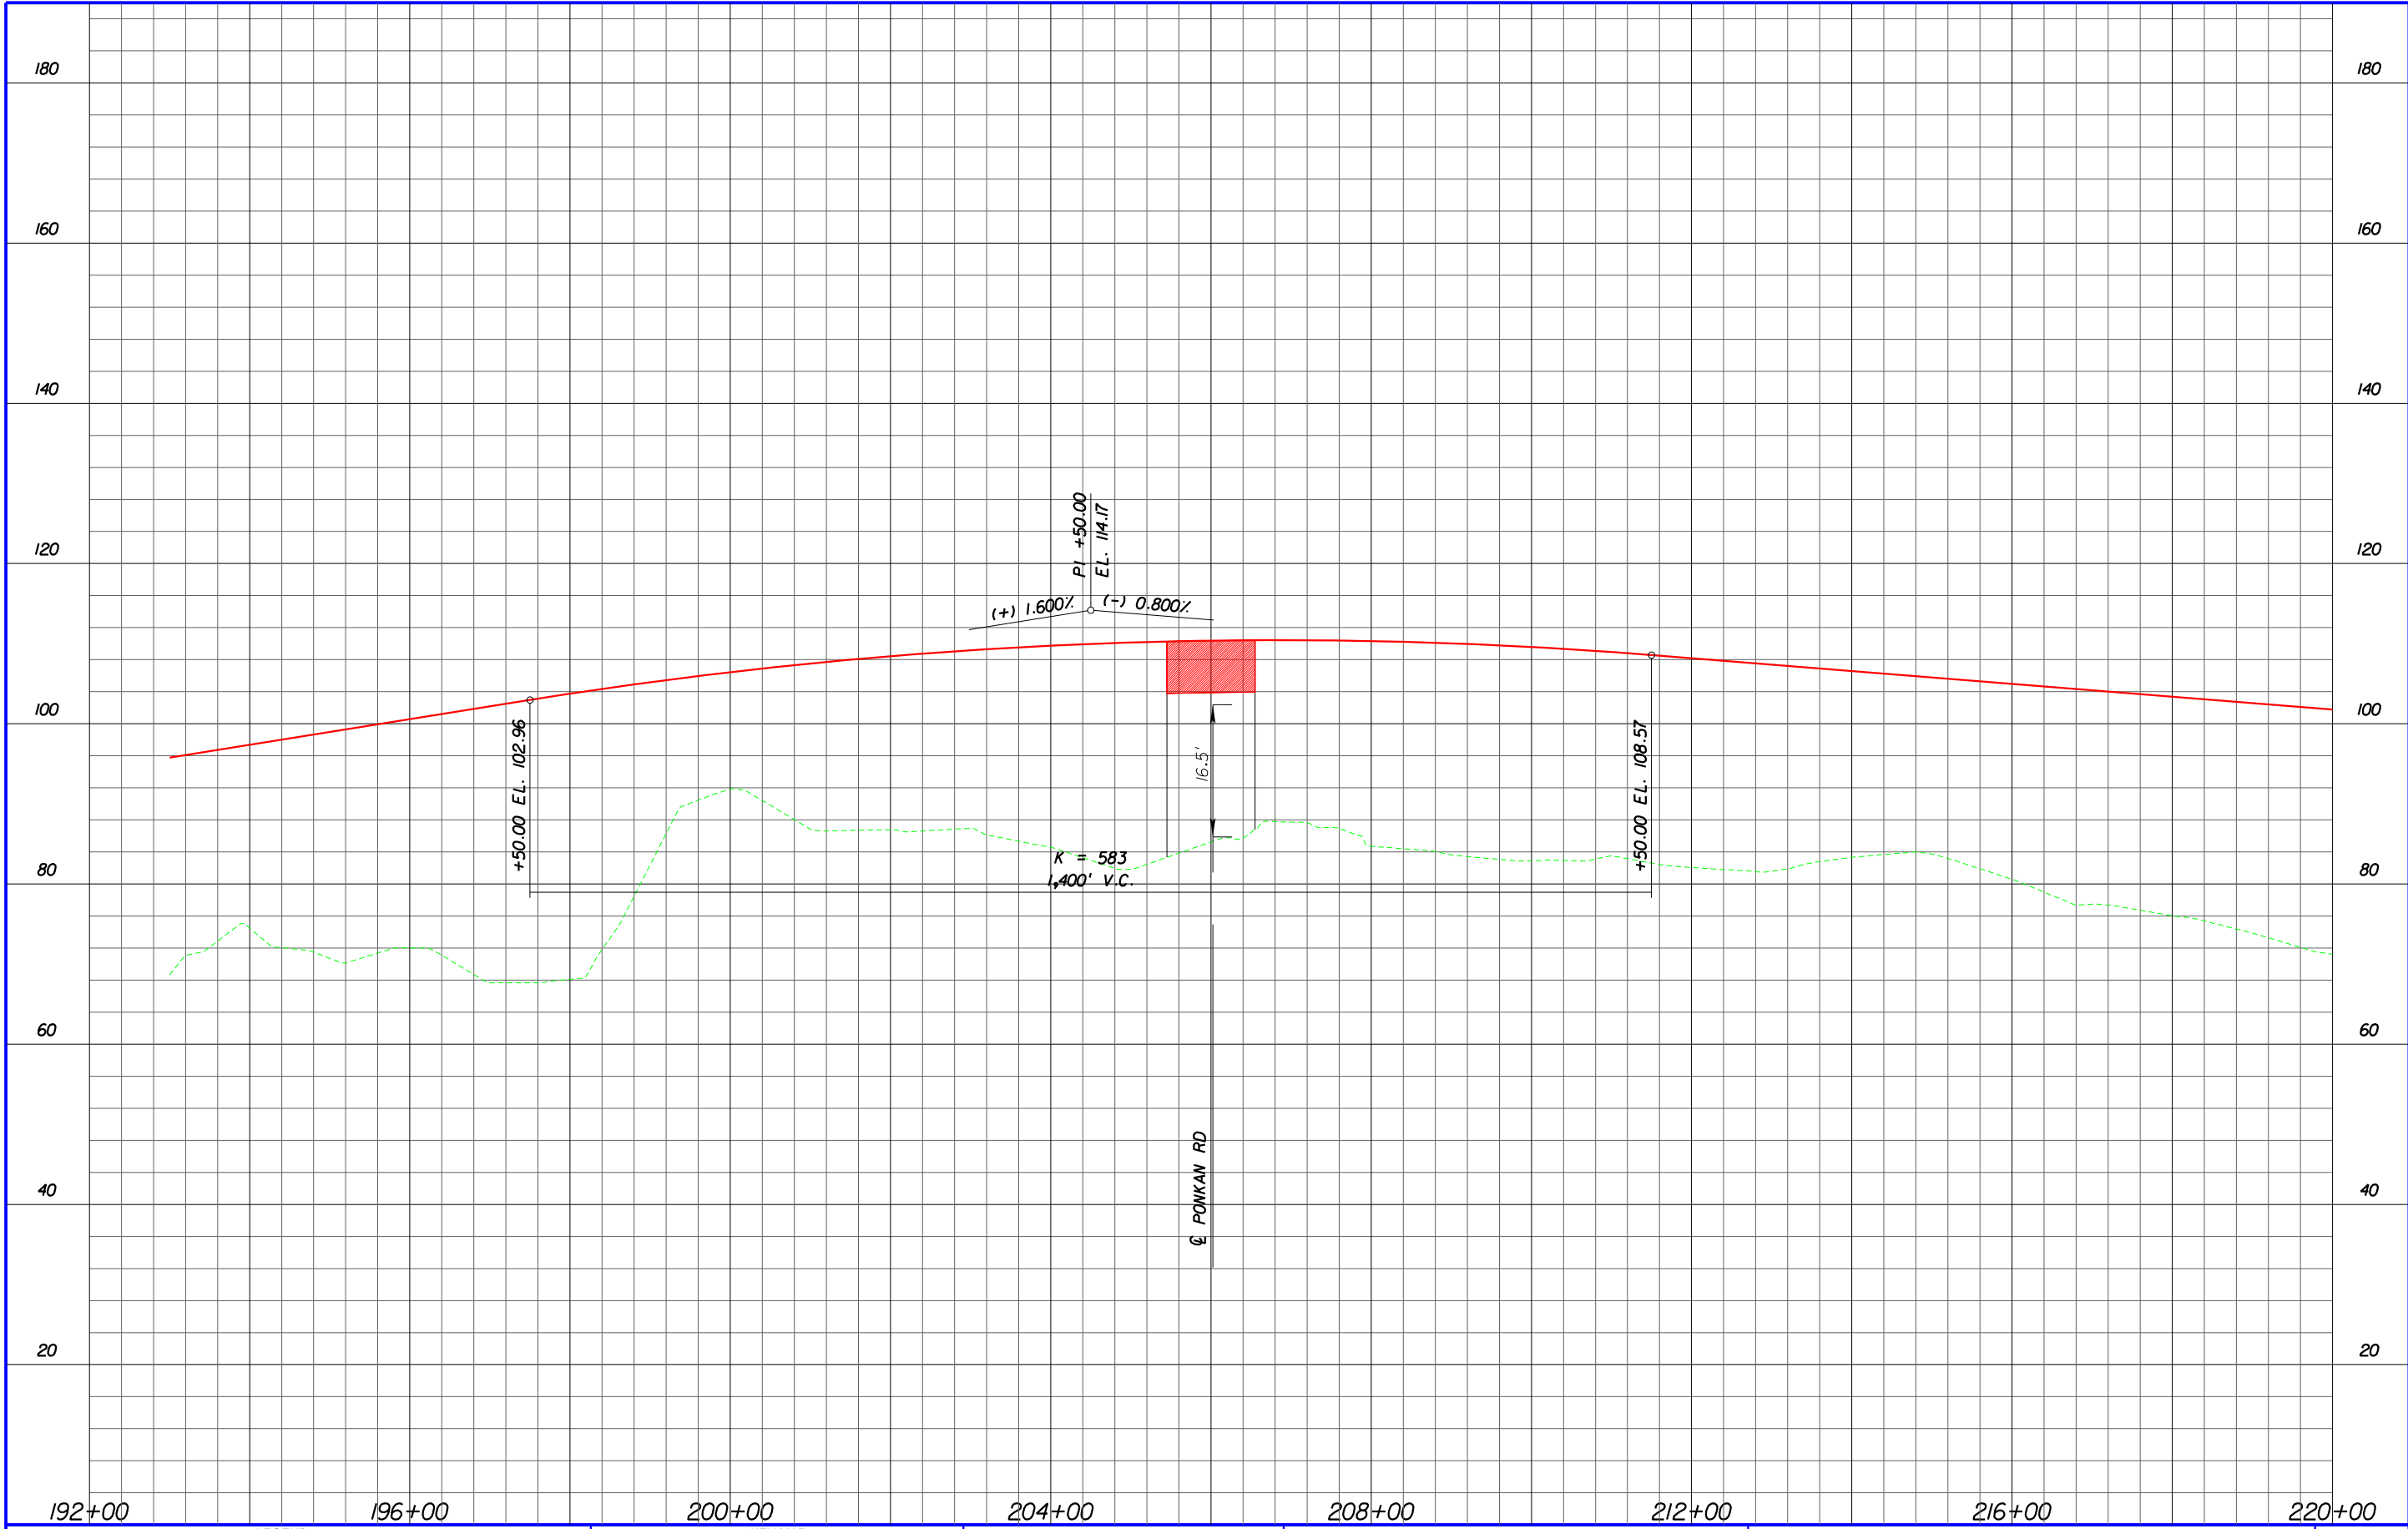


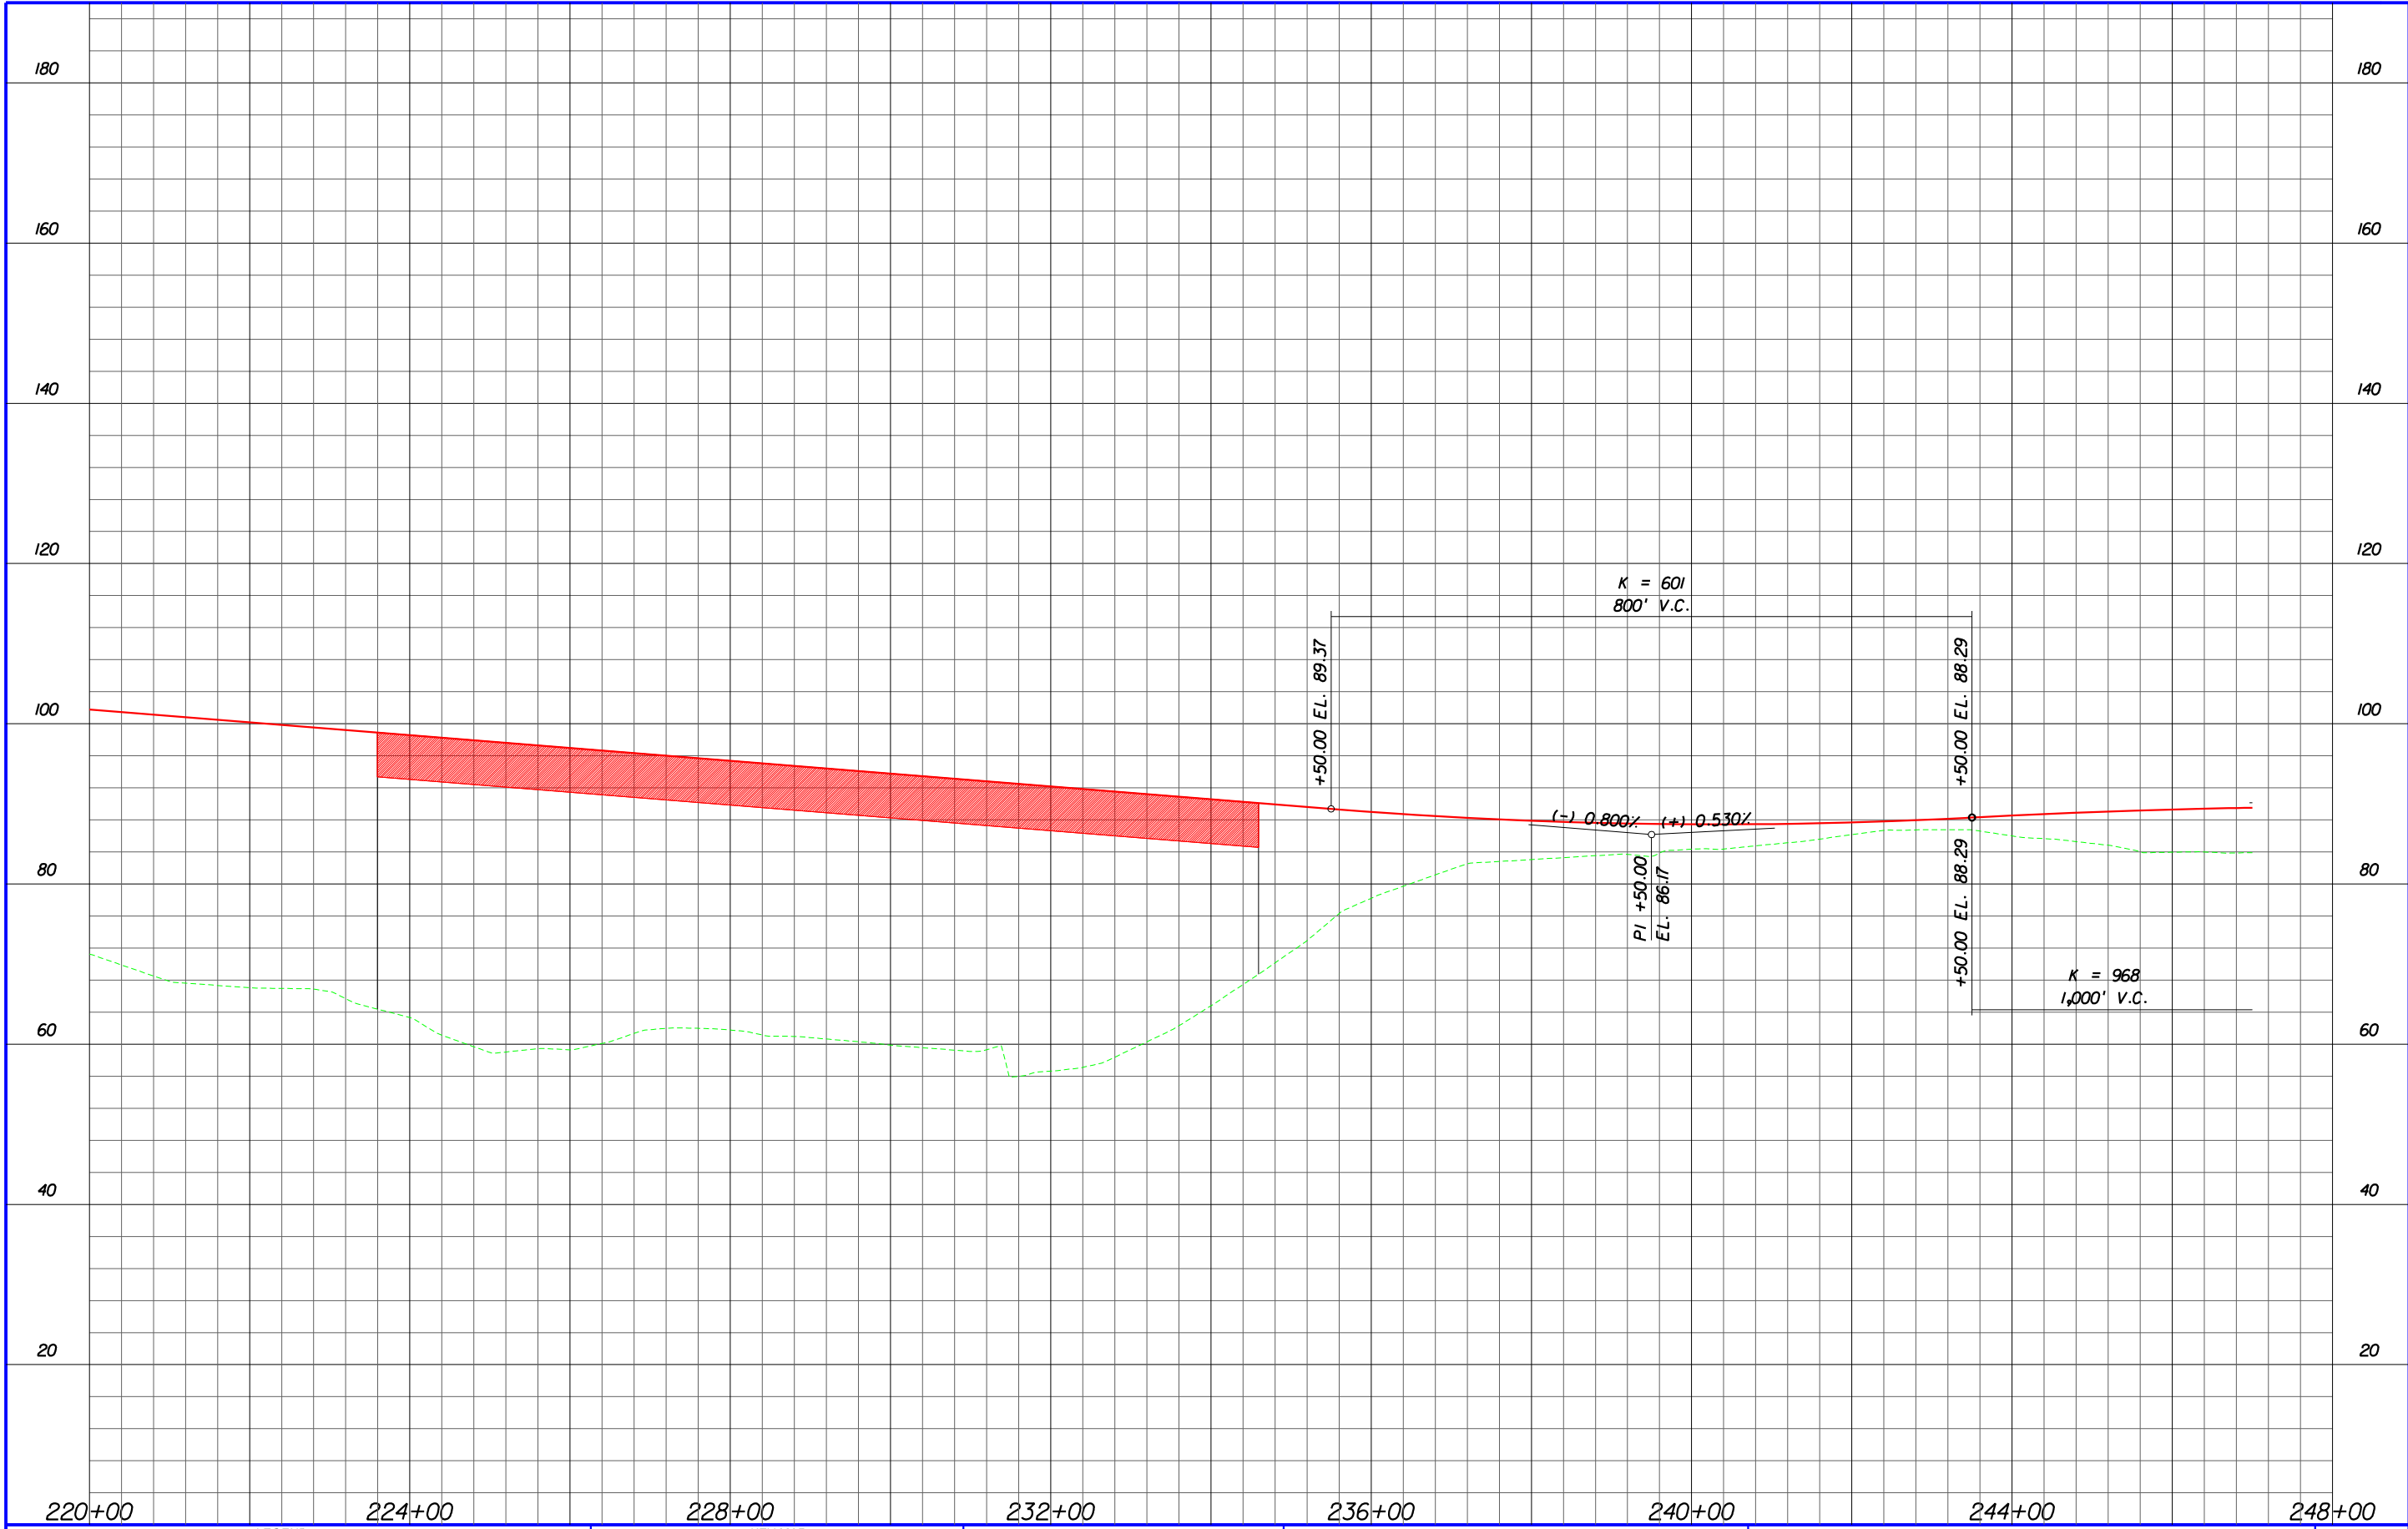









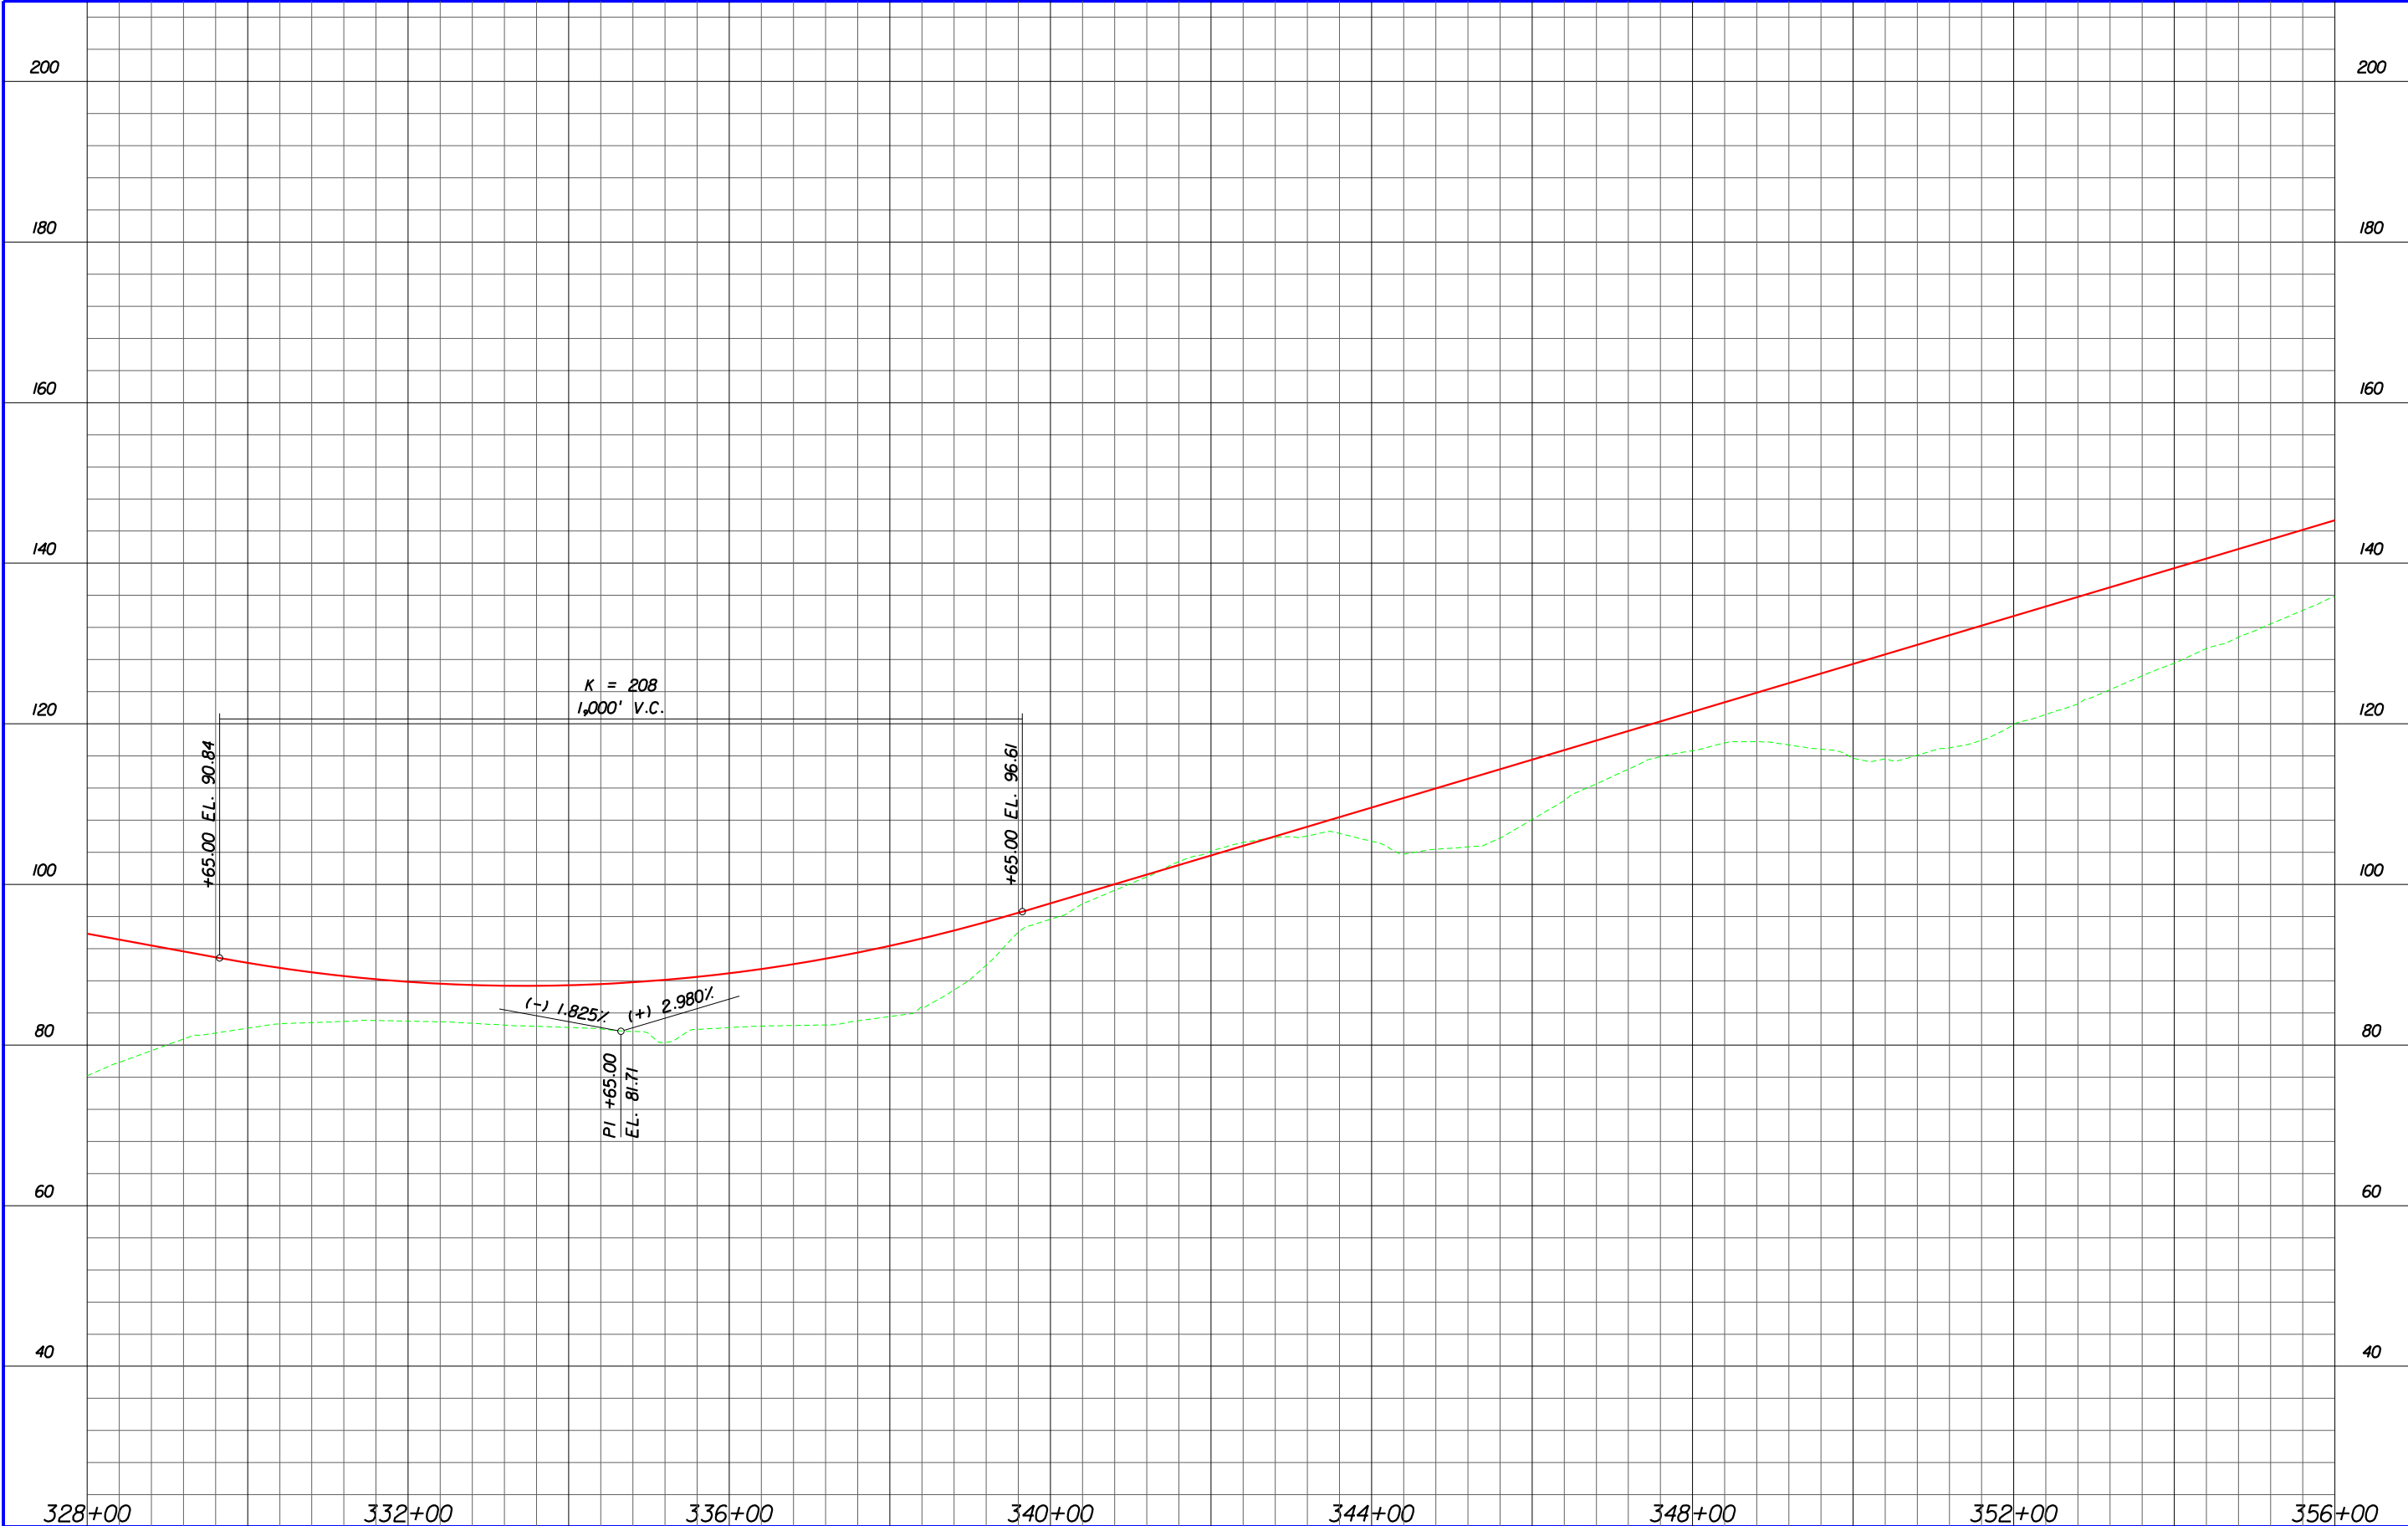





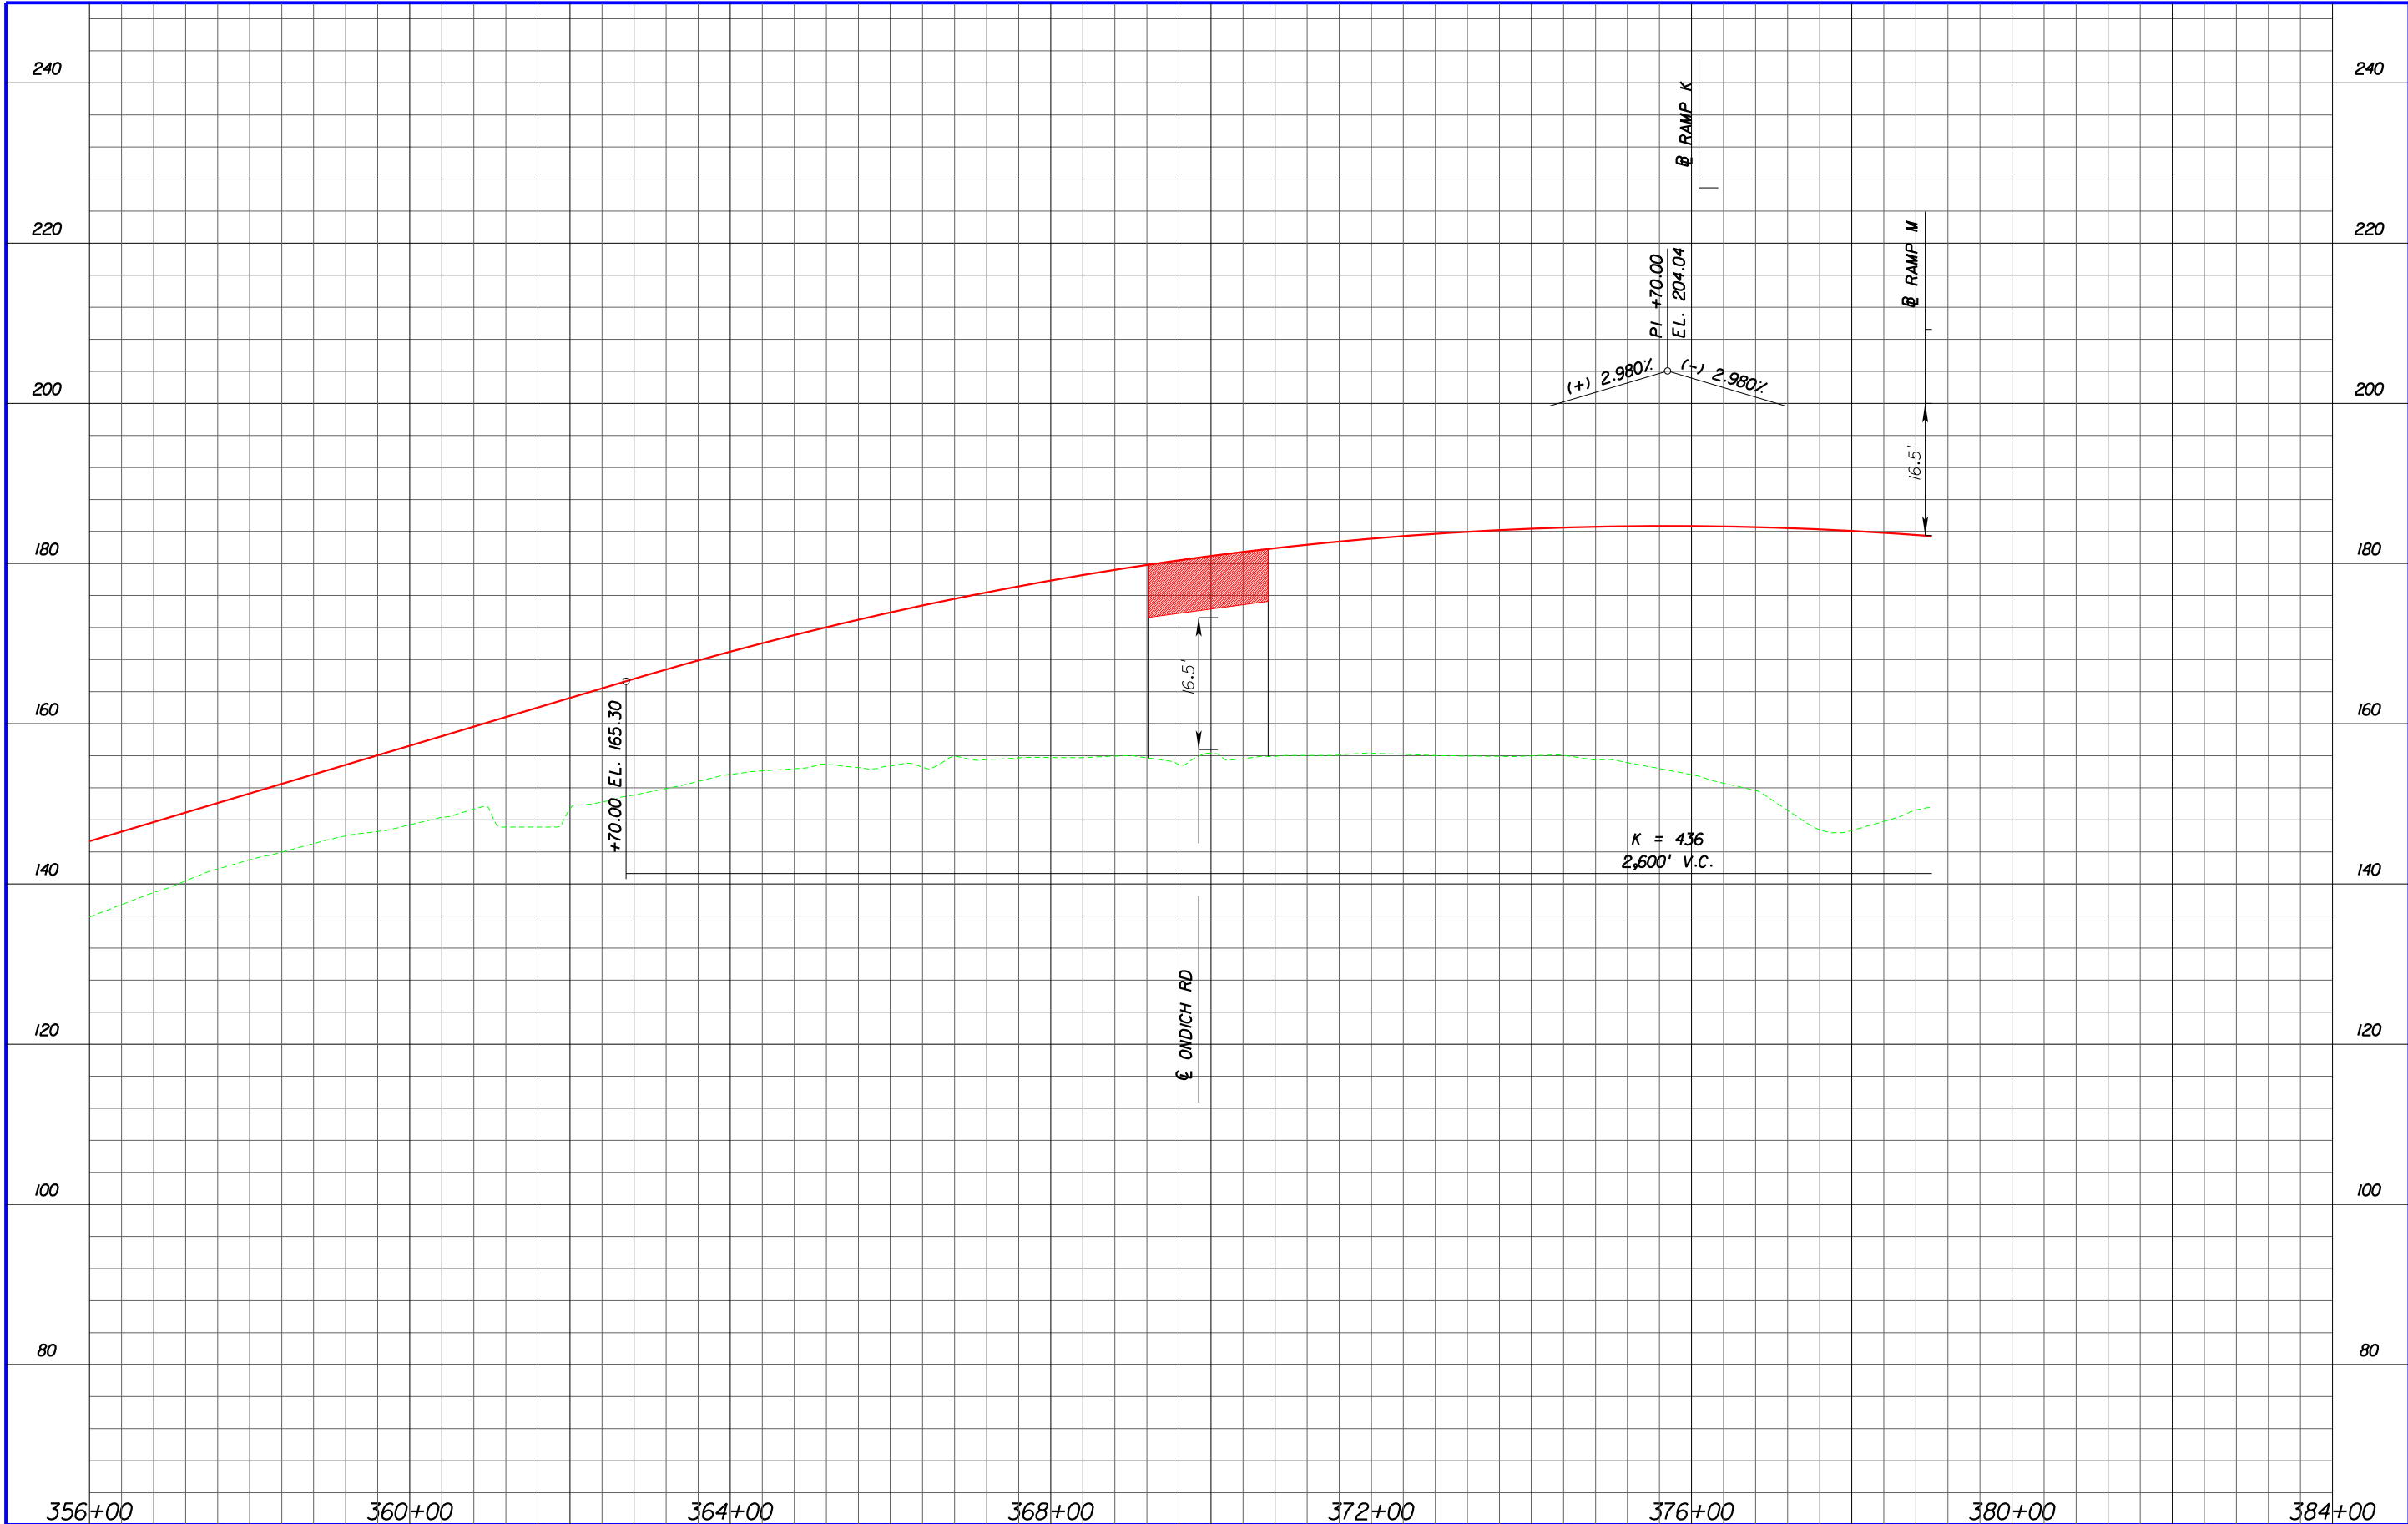

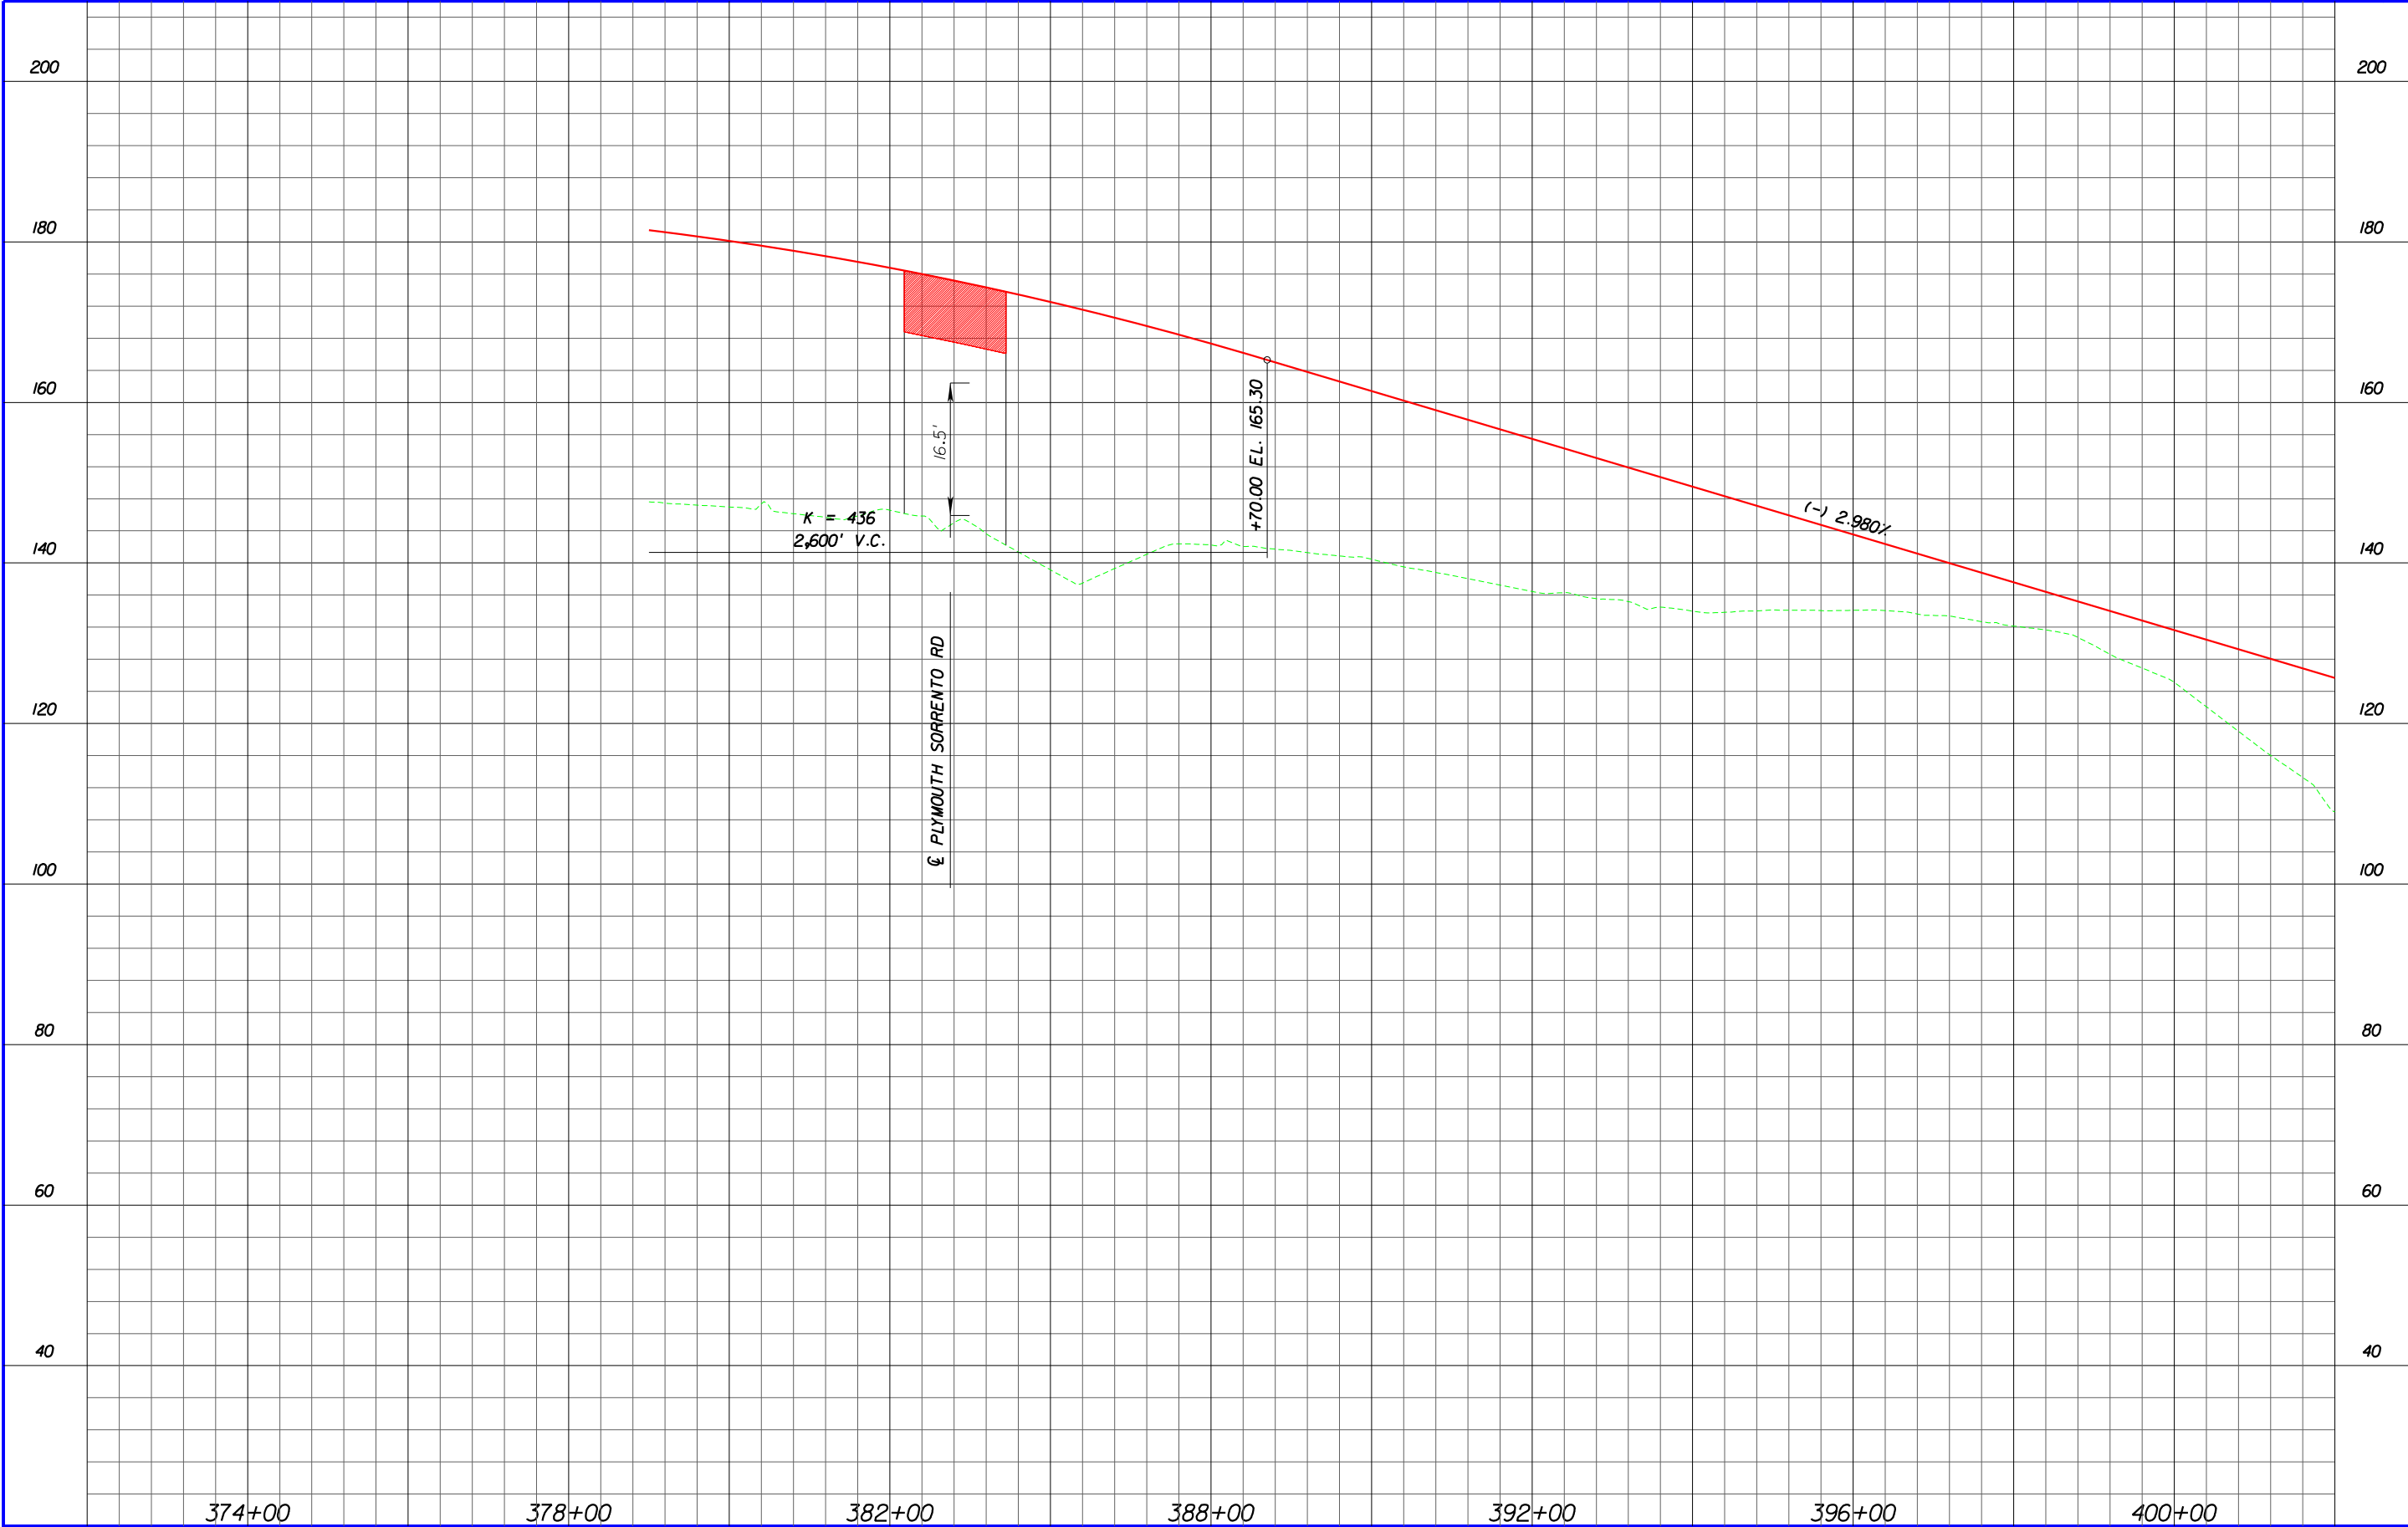



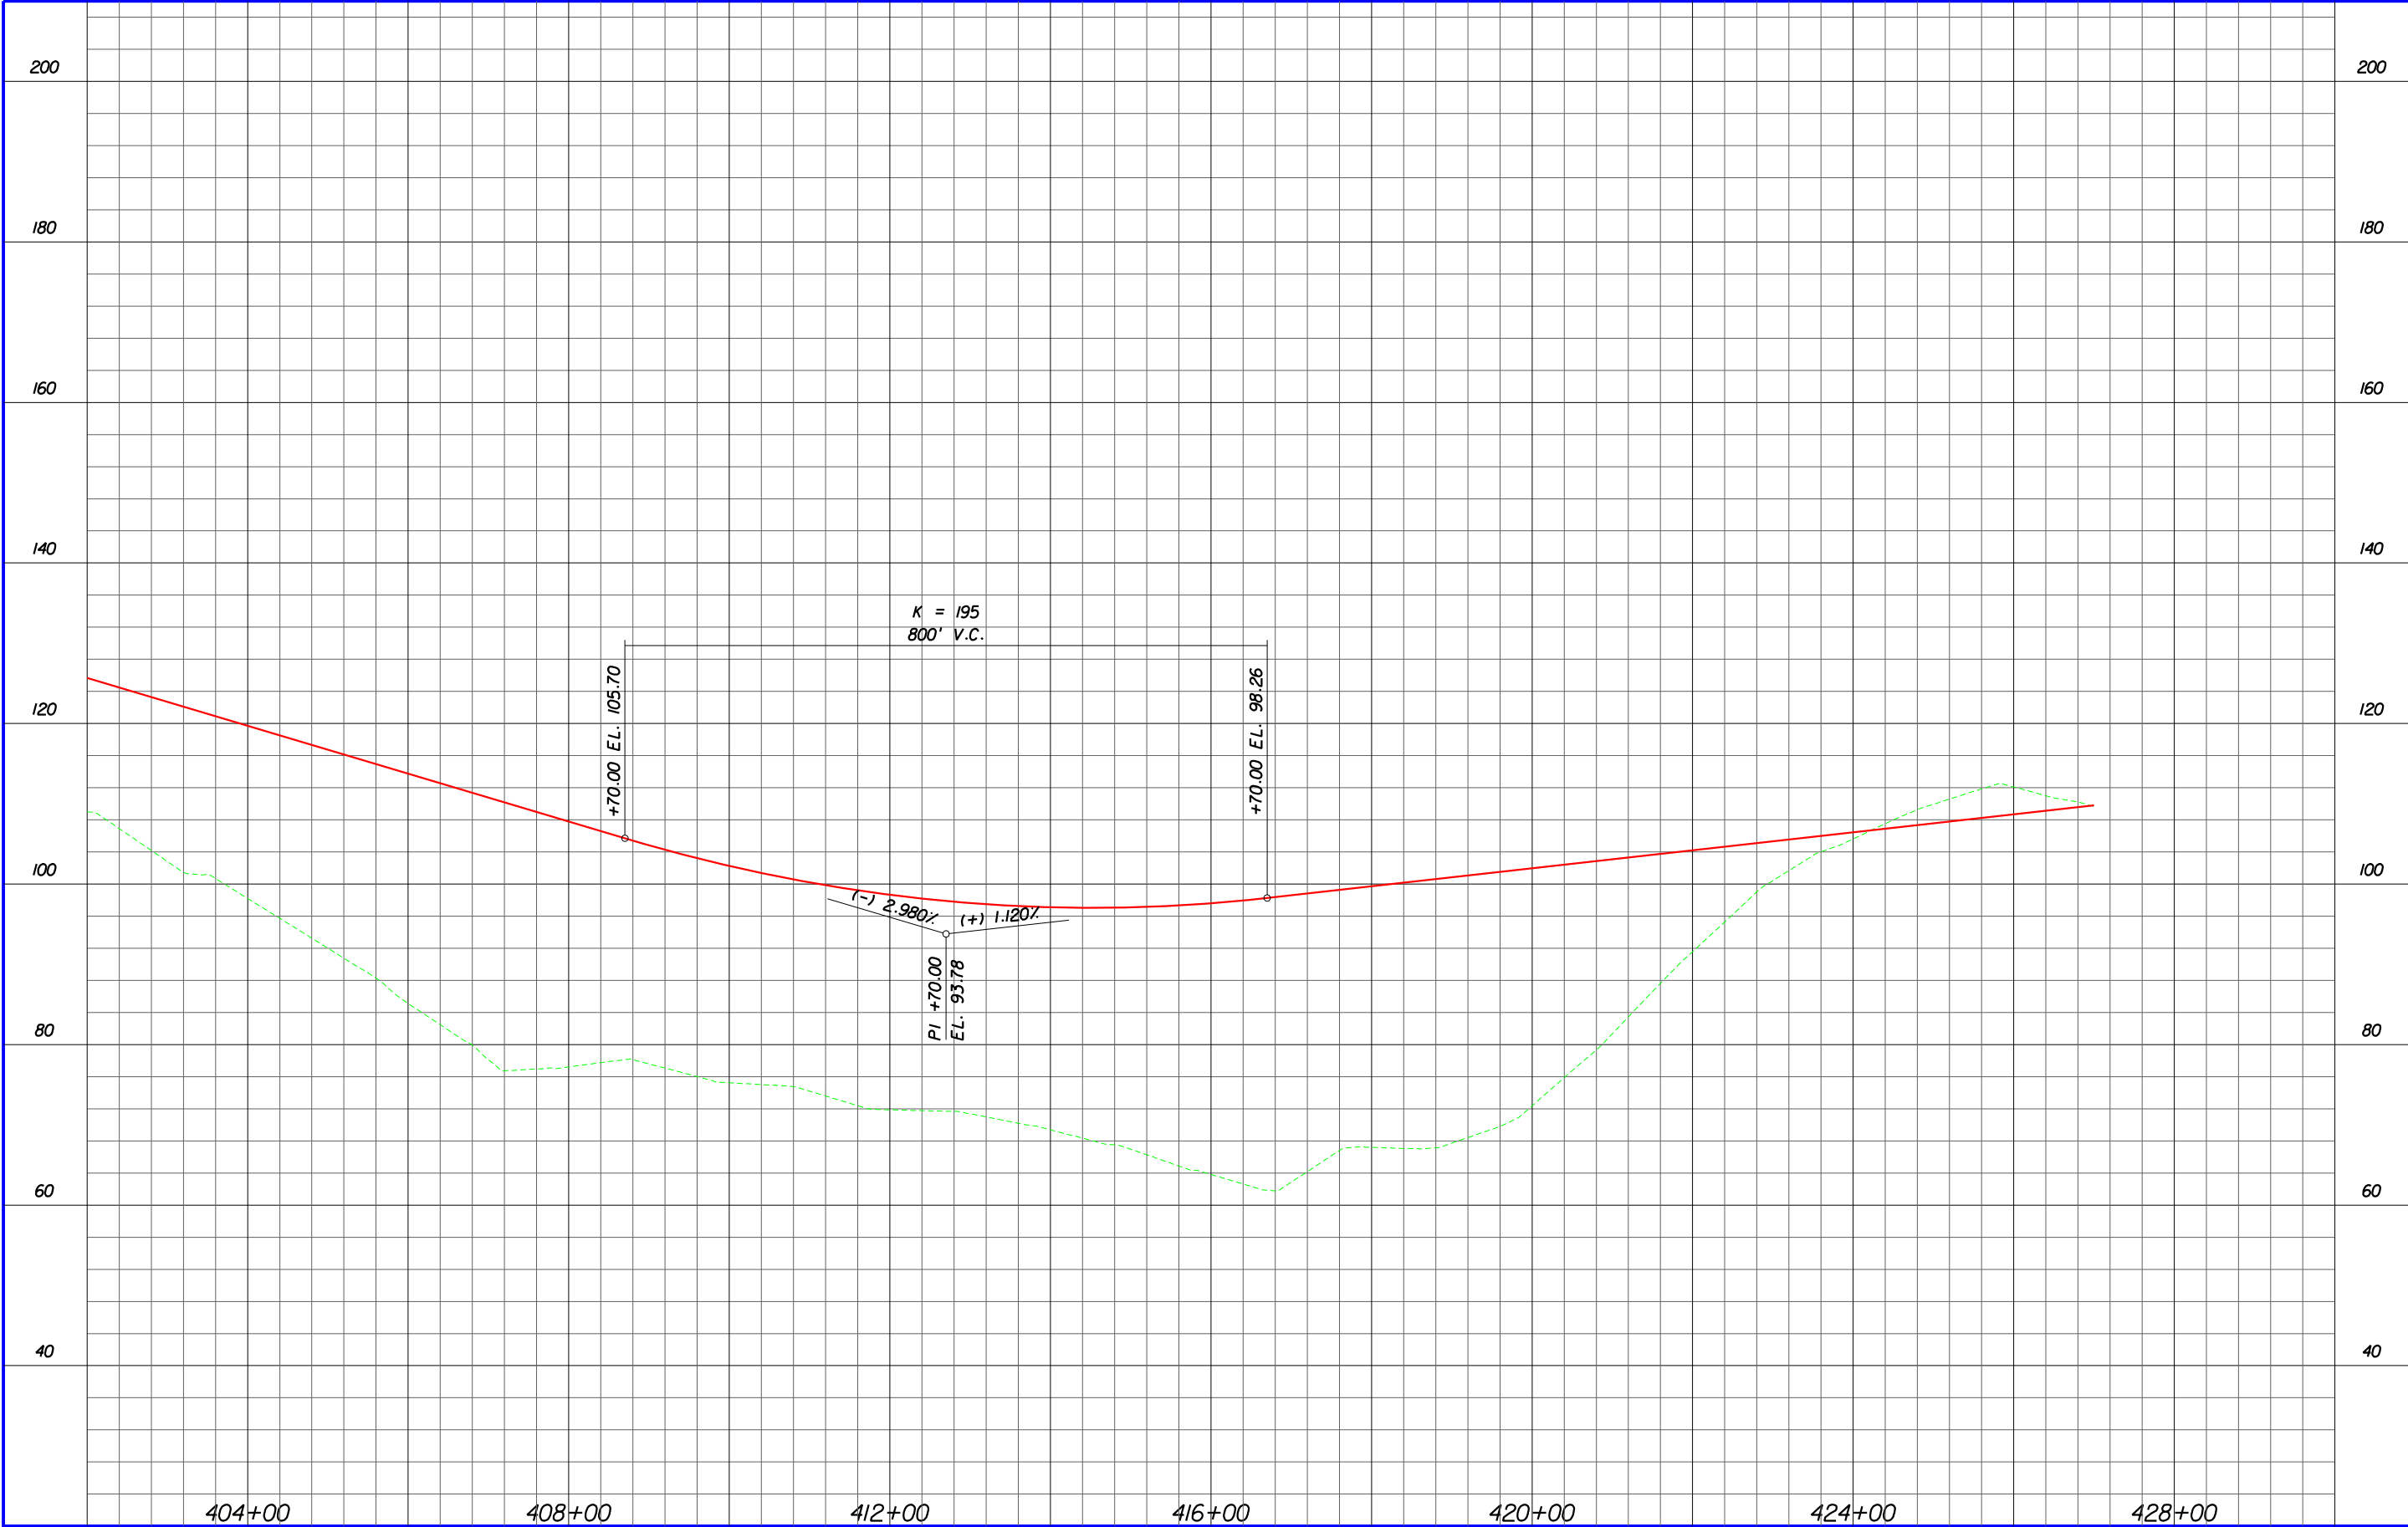


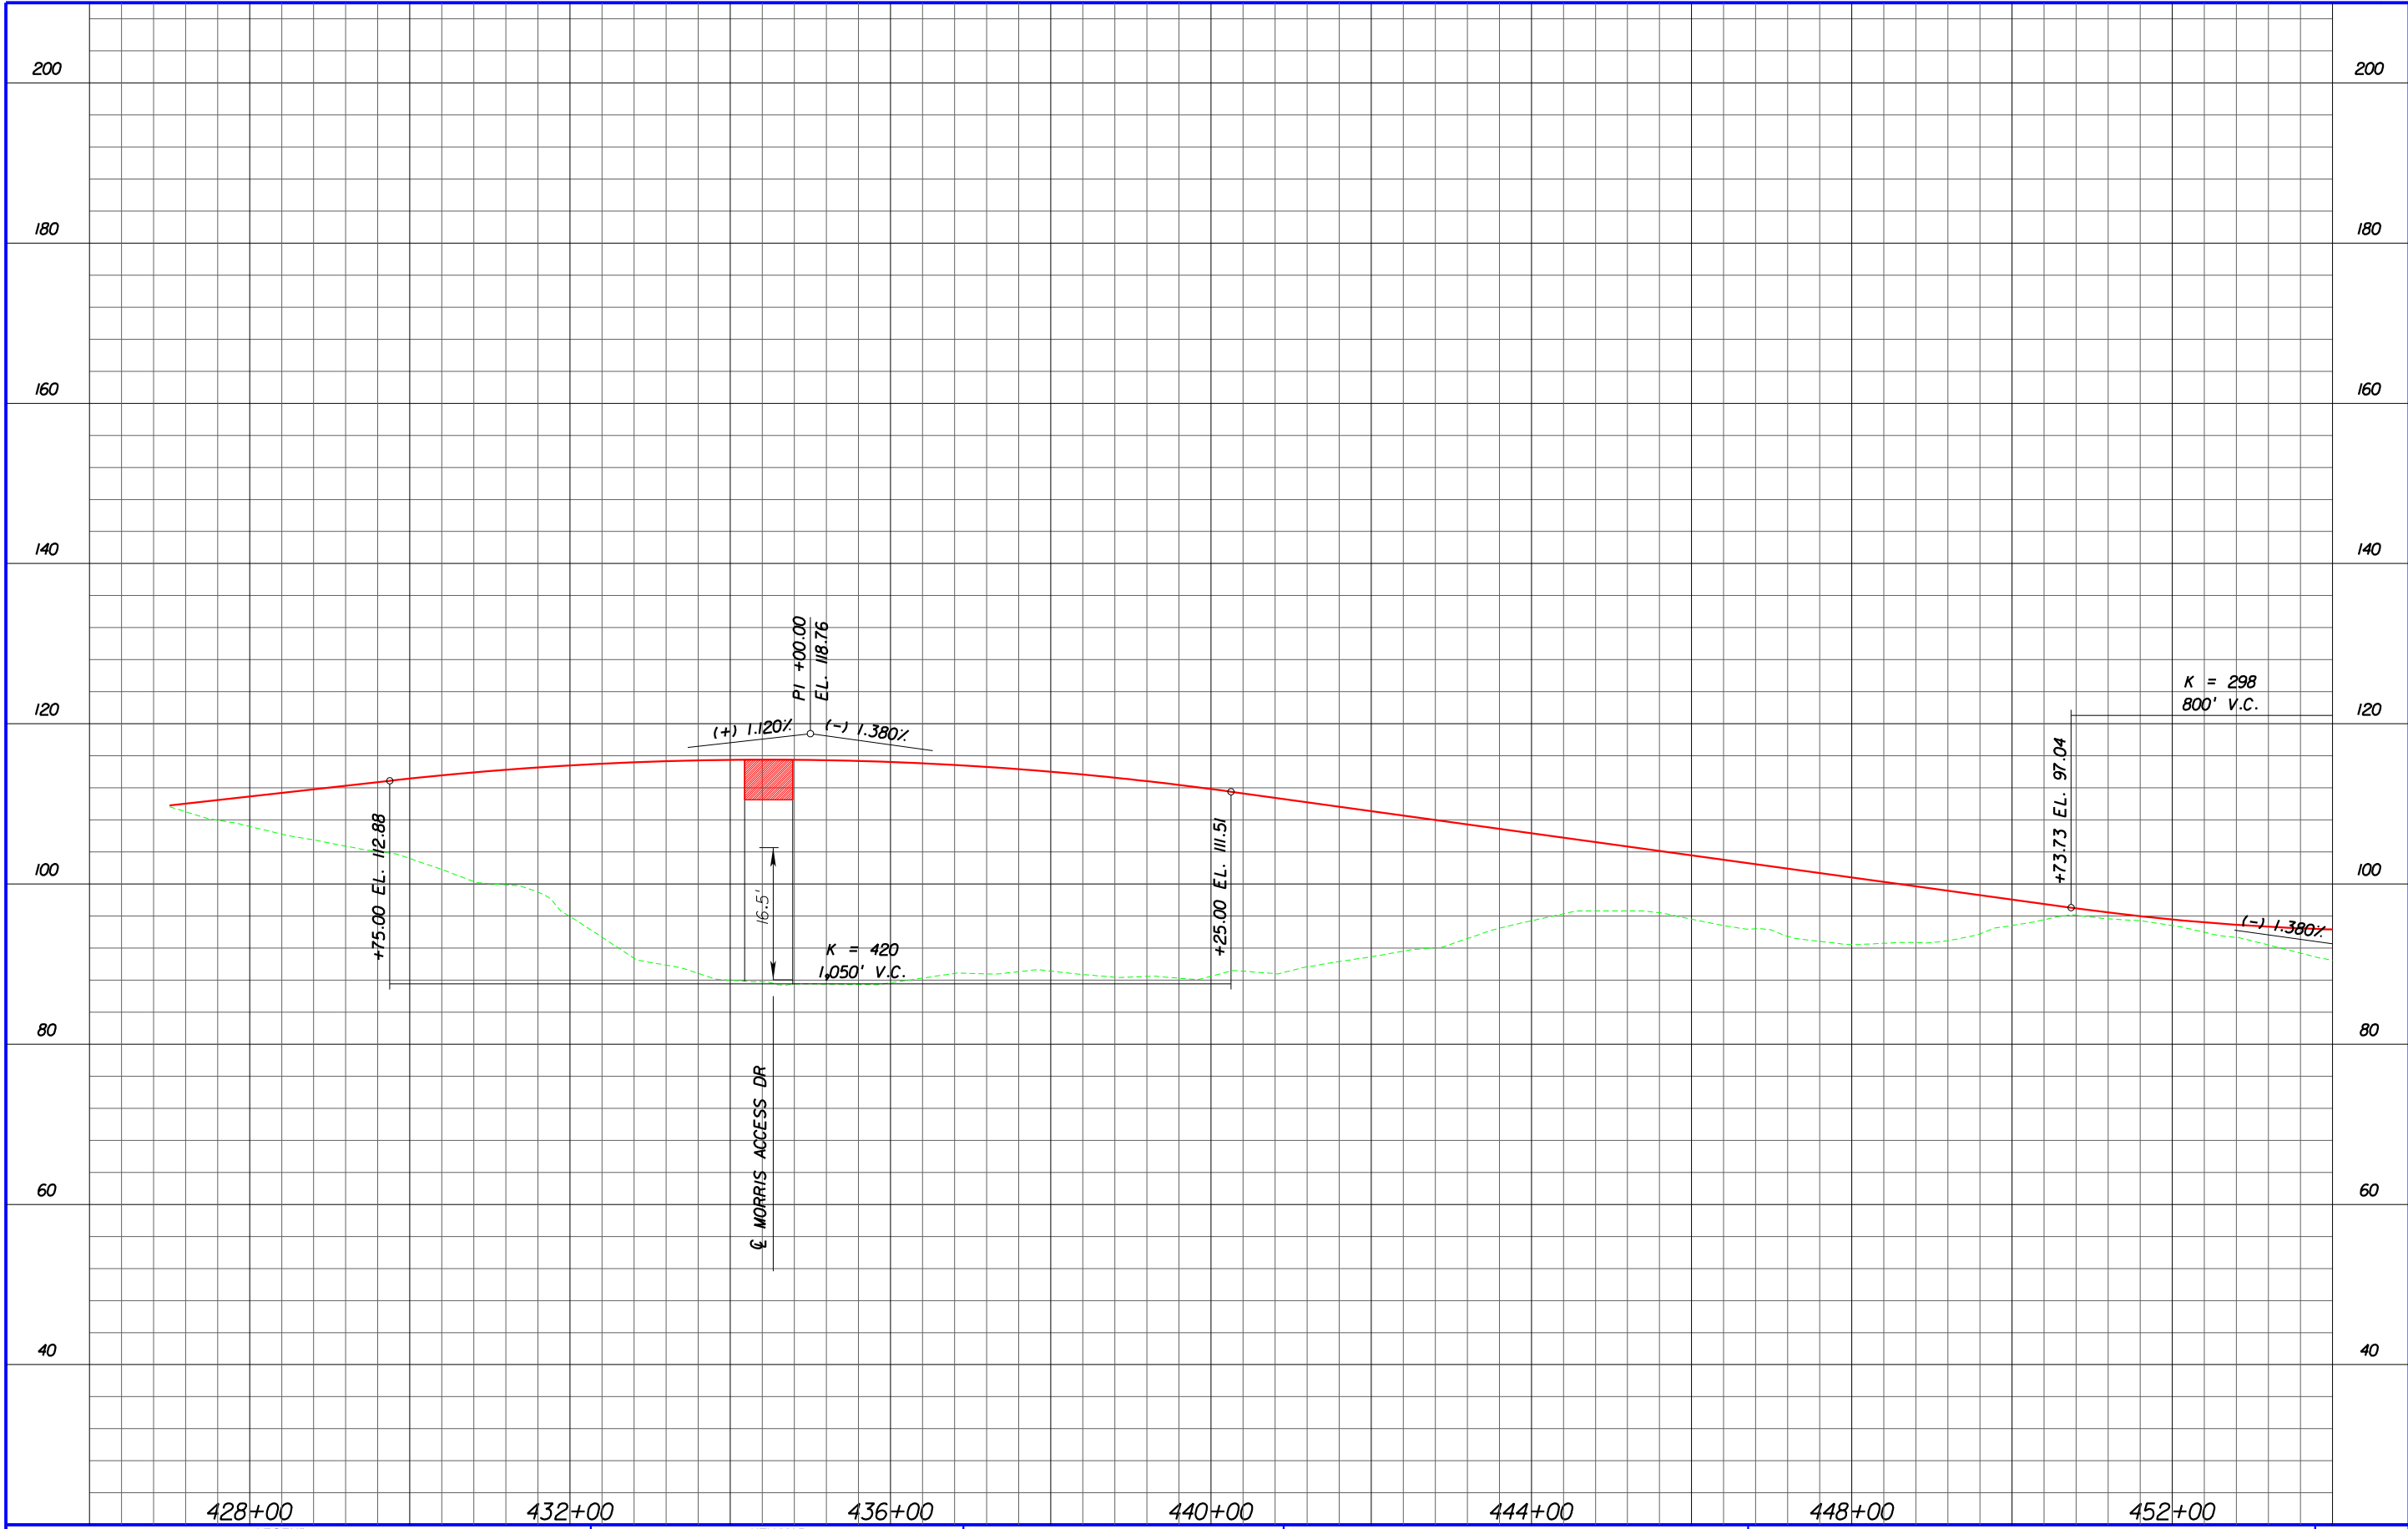


|                                                                                               |  |                |  |                          |                   |   |   |  |       |
|-----------------------------------------------------------------------------------------------|--|----------------|--|--------------------------|-------------------|---|---|--|-------|
| <b>LEGEND</b><br>--- EXISTING GROUND LINE<br>— PROPOSED PROFILE GRADE<br>■ PROPOSED STRUCTURE |  | <b>KEY MAP</b> |  | <br>EXPRESSWAY AUTHORITY | <br>DISTRICT FIVE | <br>WEKIVA PARKWAY<br>Project Development and Environment Study<br>Orange, Lake & Seminole Counties | WEKIVA PARKWAY (SR 429 / SR 46)<br>PROPOSED BUILD ALTERNATIVE<br>PROFILE SHEET<br>STA. 427+00 - STA. 454+00 |  | PR-14 |
|-----------------------------------------------------------------------------------------------|--|----------------|--|--------------------------|-------------------|---|---|--|-------|



|   |                |   |   |   |              |
|---|----------------|---|---|---|--------------|
| <p>LEGEND</p> <p>--- EXISTING GROUND LINE</p> <p>— PROPOSED PROFILE GRADE</p> <p>■ PROPOSED STRUCTURE</p> | <p>KEY MAP</p> |   <p>DISTRICT FIVE</p> |  <p>Project Development and Environment Study</p> <p>Orange, Lake &amp; Seminole Counties</p> | <p>WEKIVA PARKWAY (SR 429 / SR 46)</p> <p>PROPOSED BUILD ALTERNATIVE</p> <p>PROFILE SHEET</p> <p>STA. 454+00 - STA. 480+00</p> | <p>PR-15</p> |
|---|----------------|---|---|---|--------------|

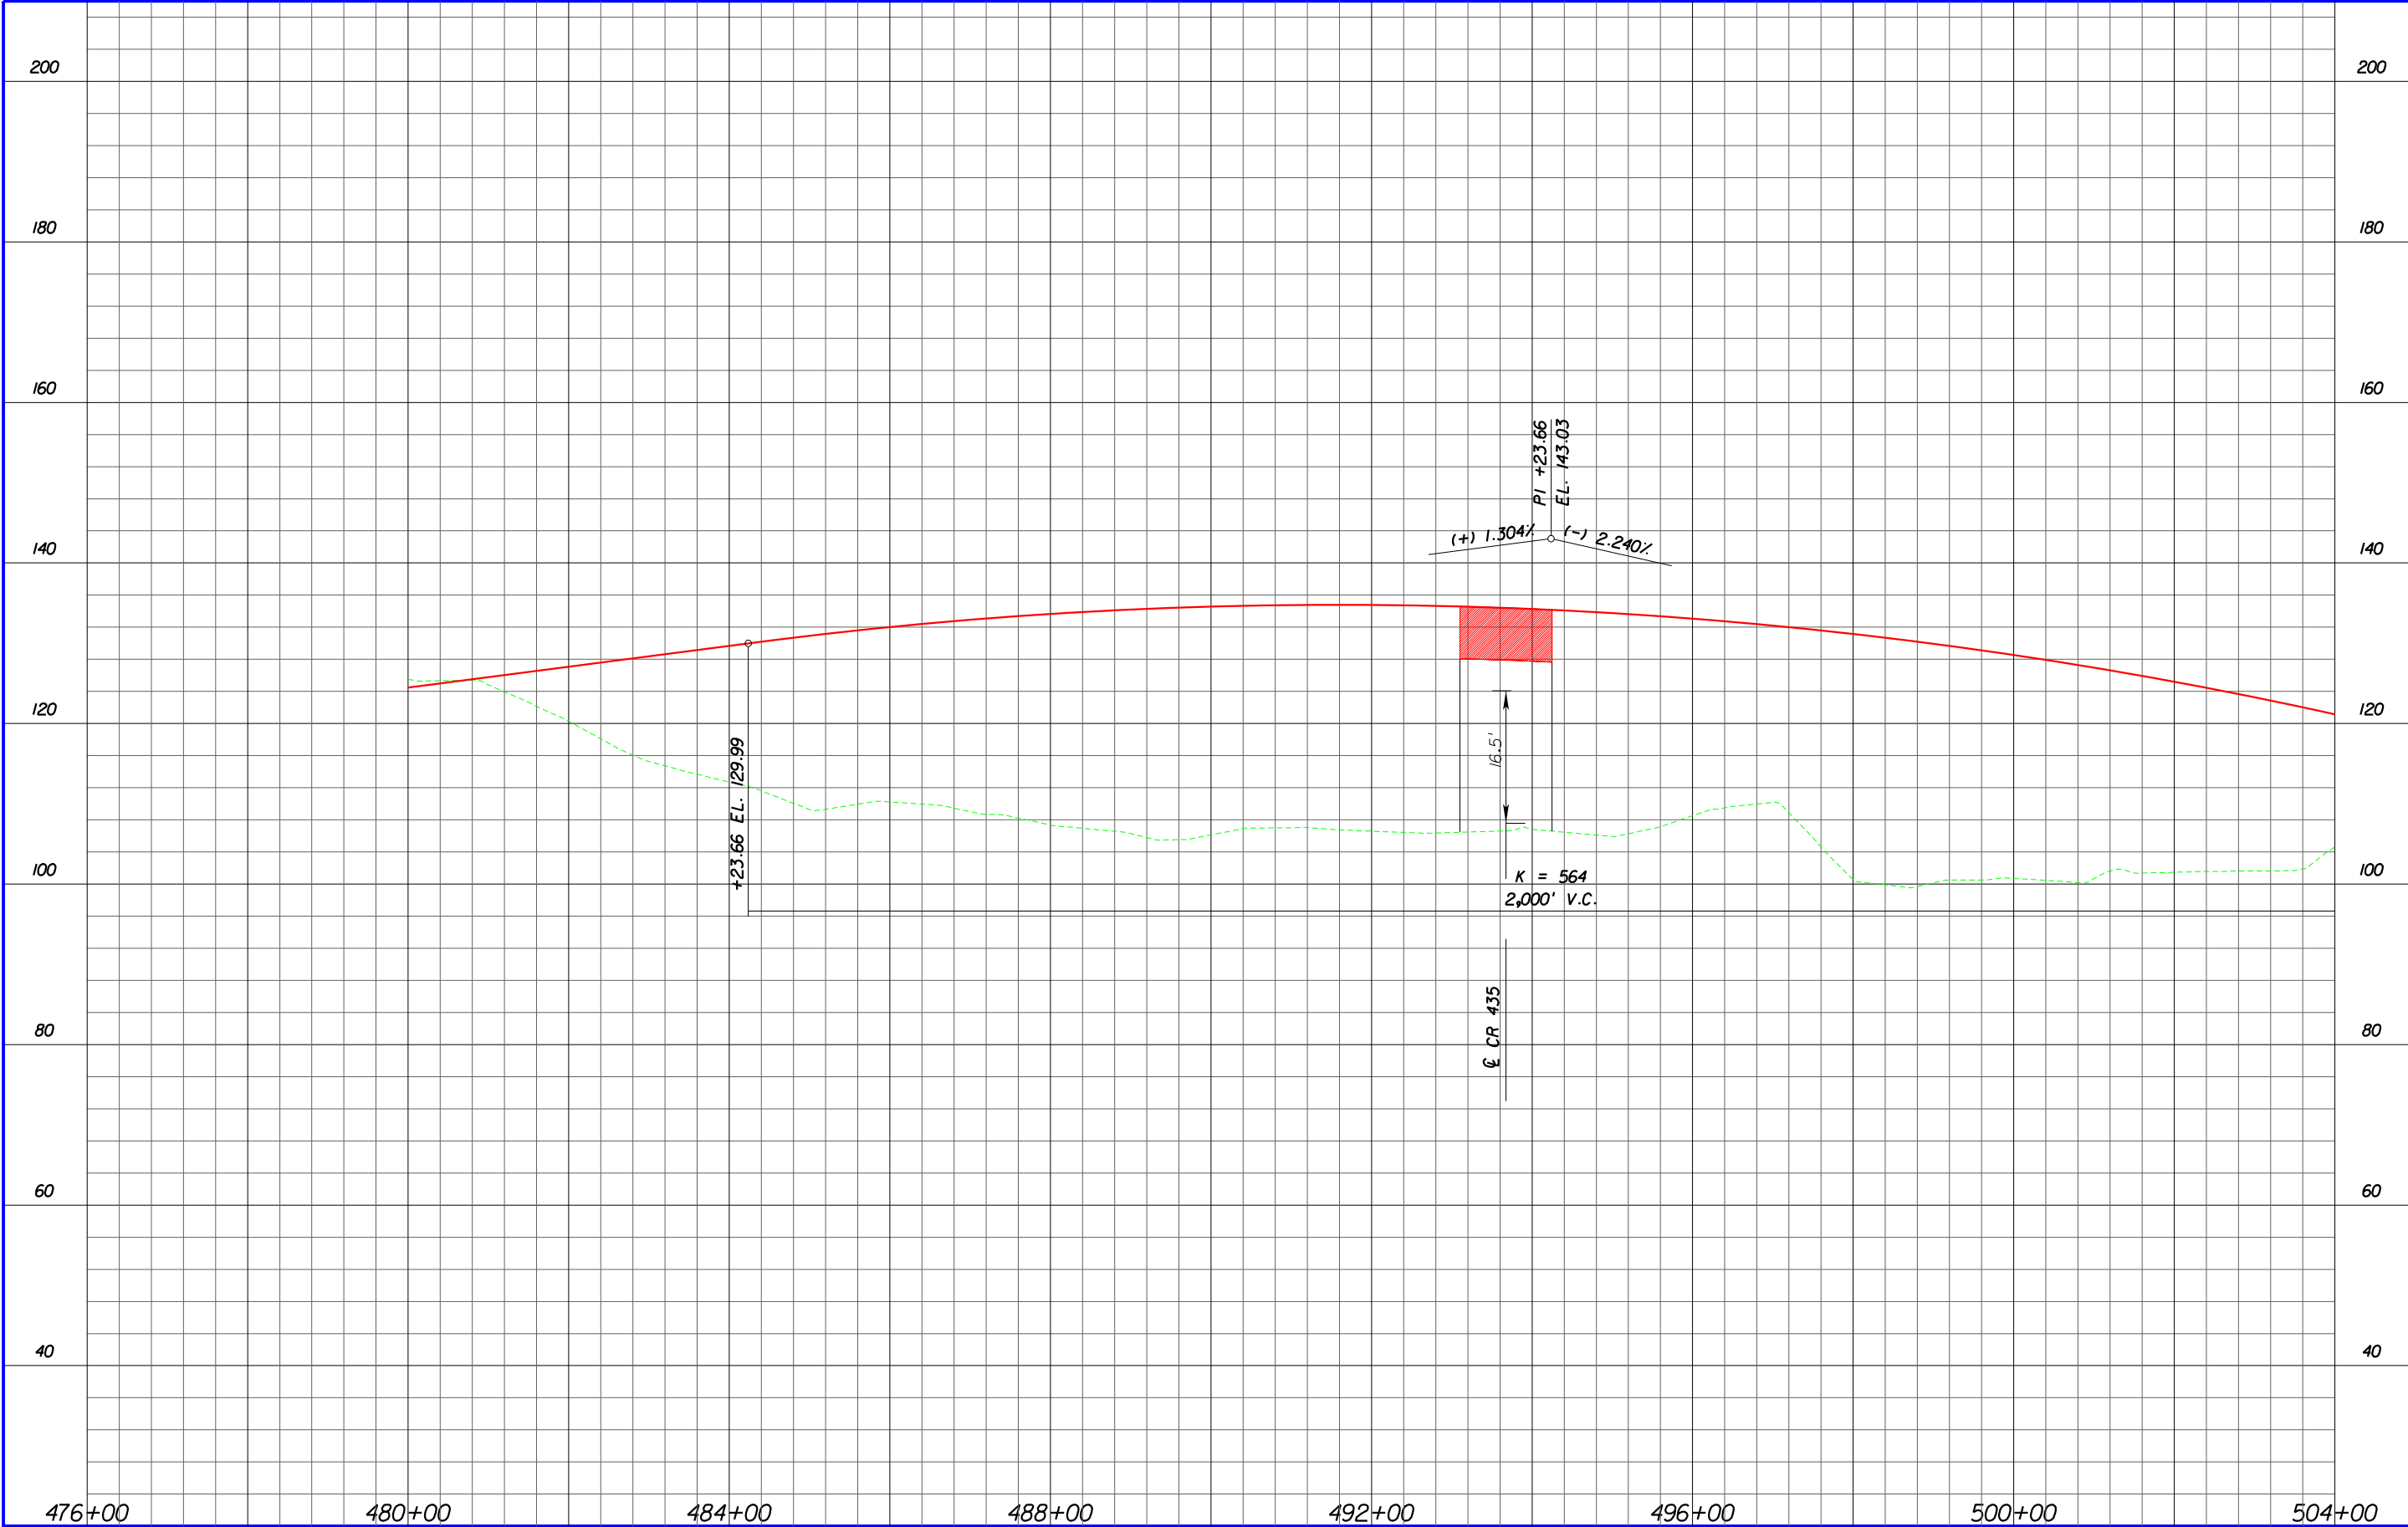



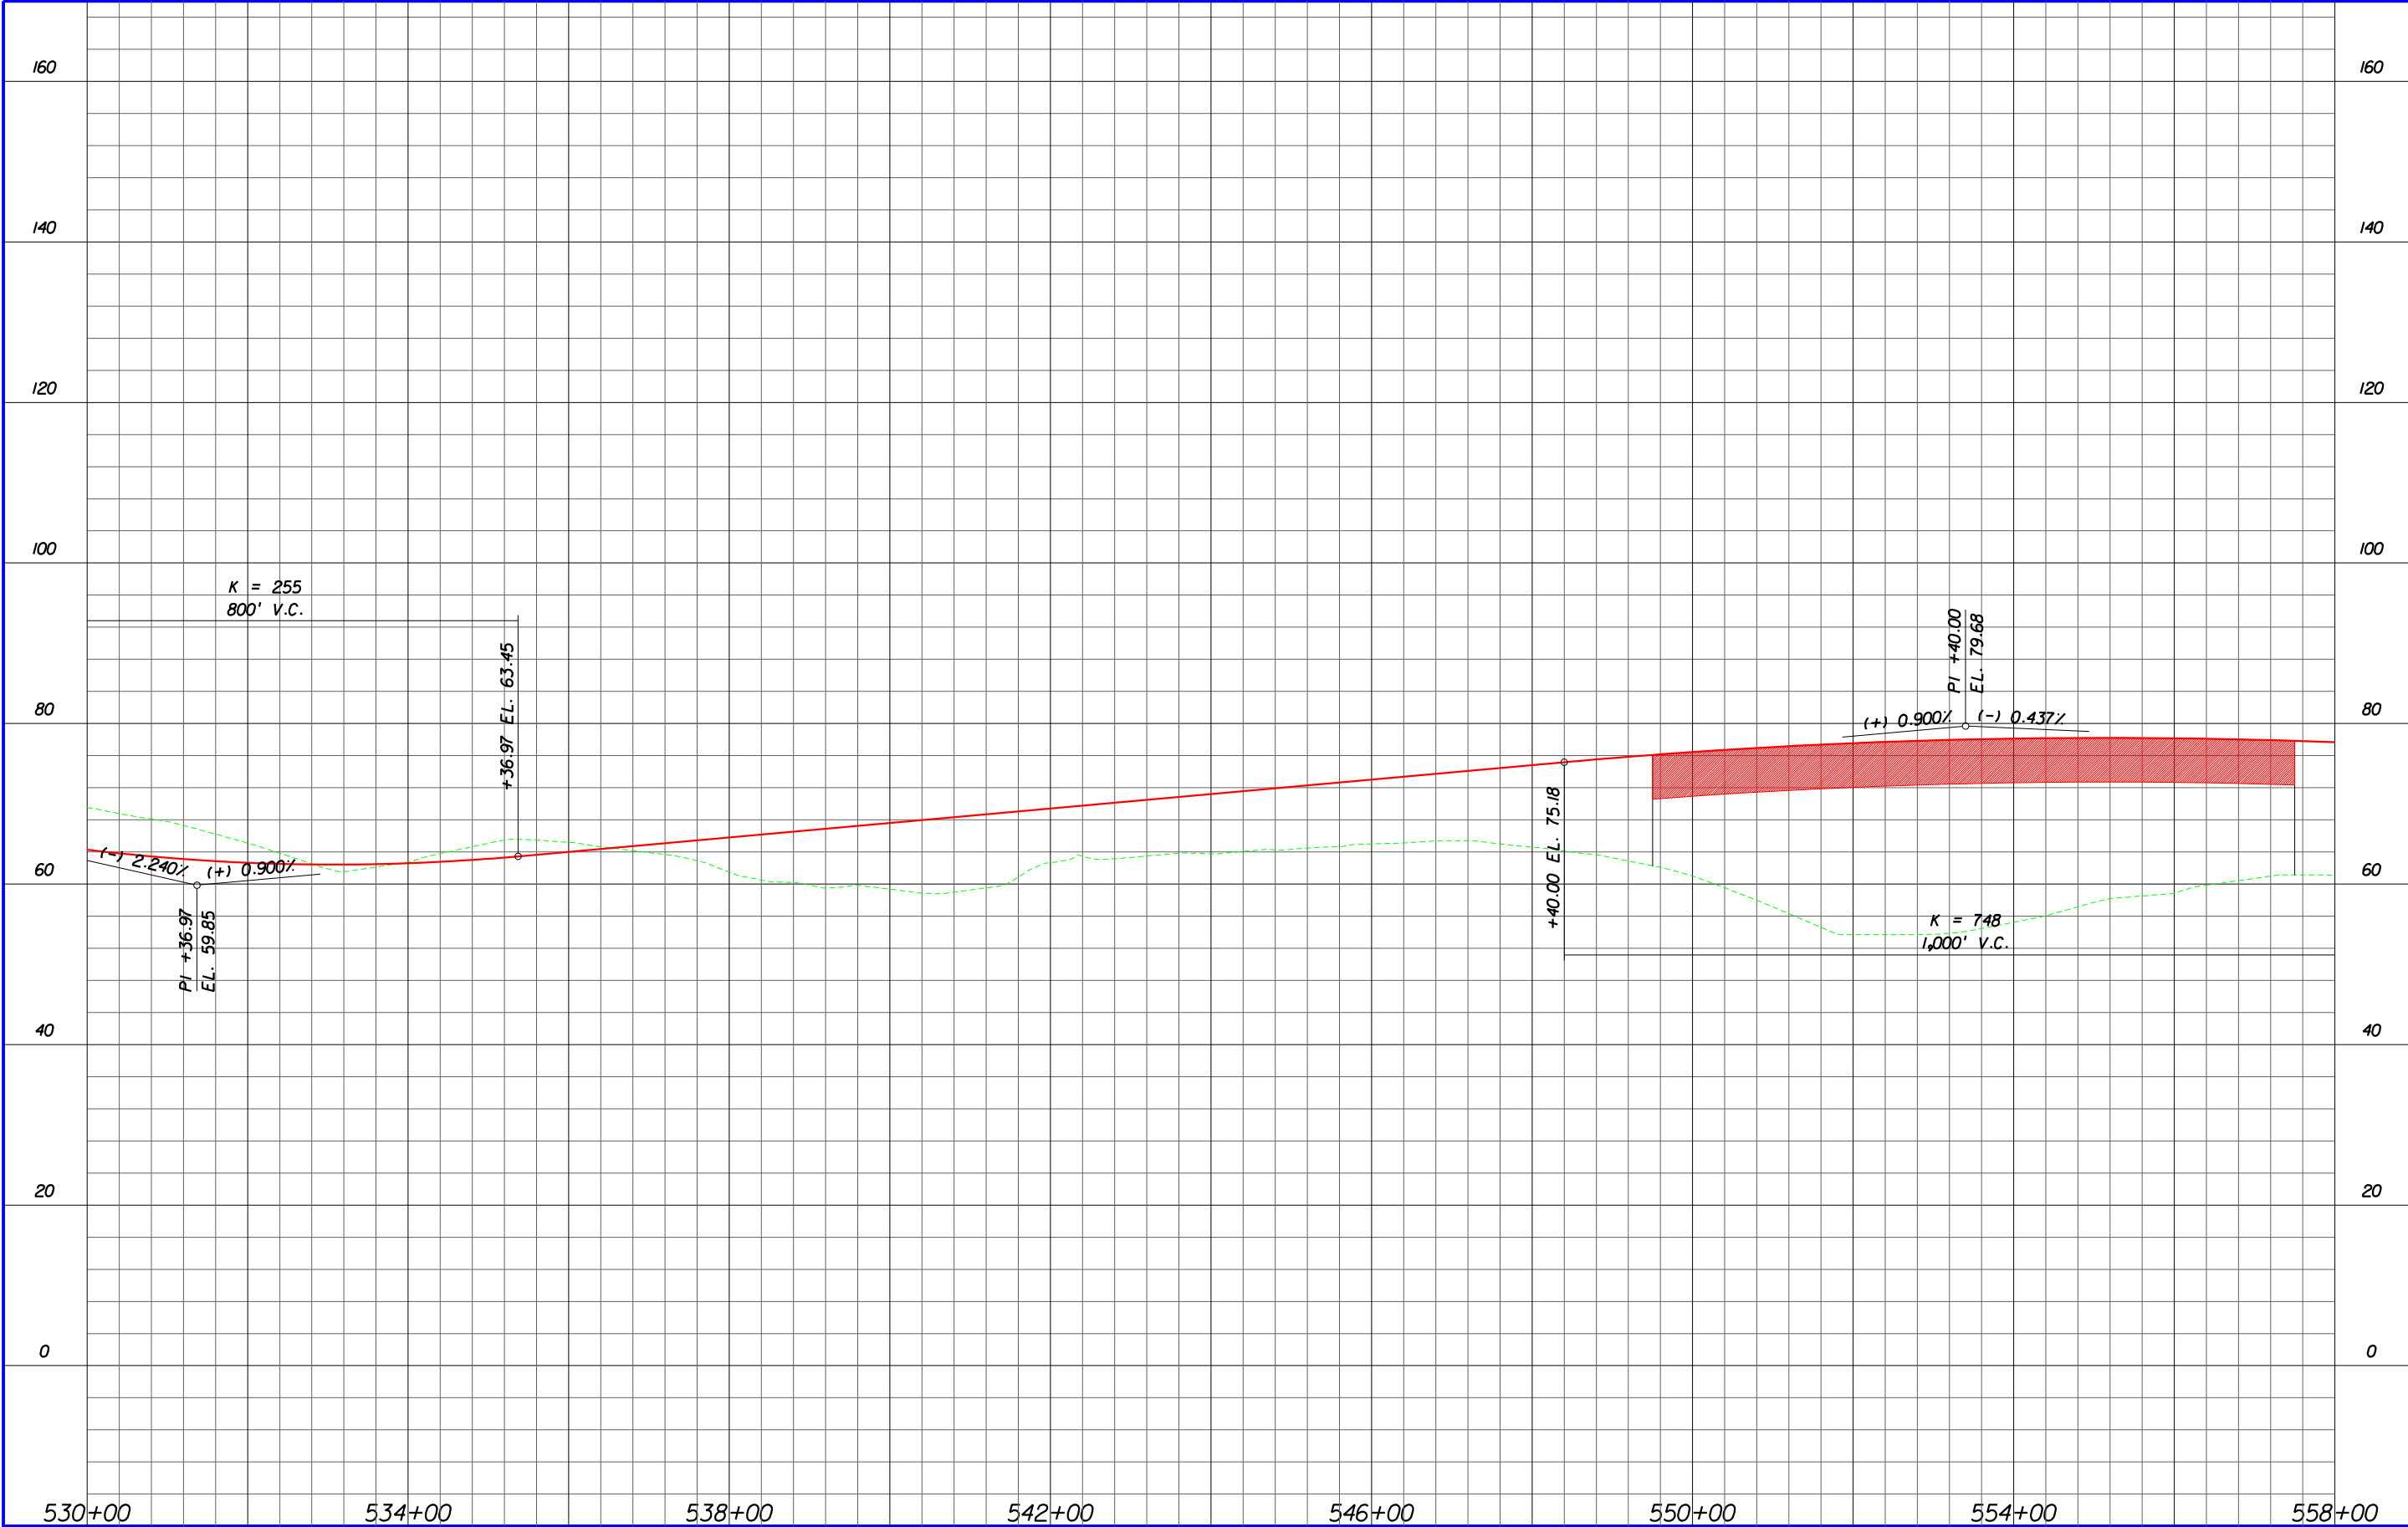












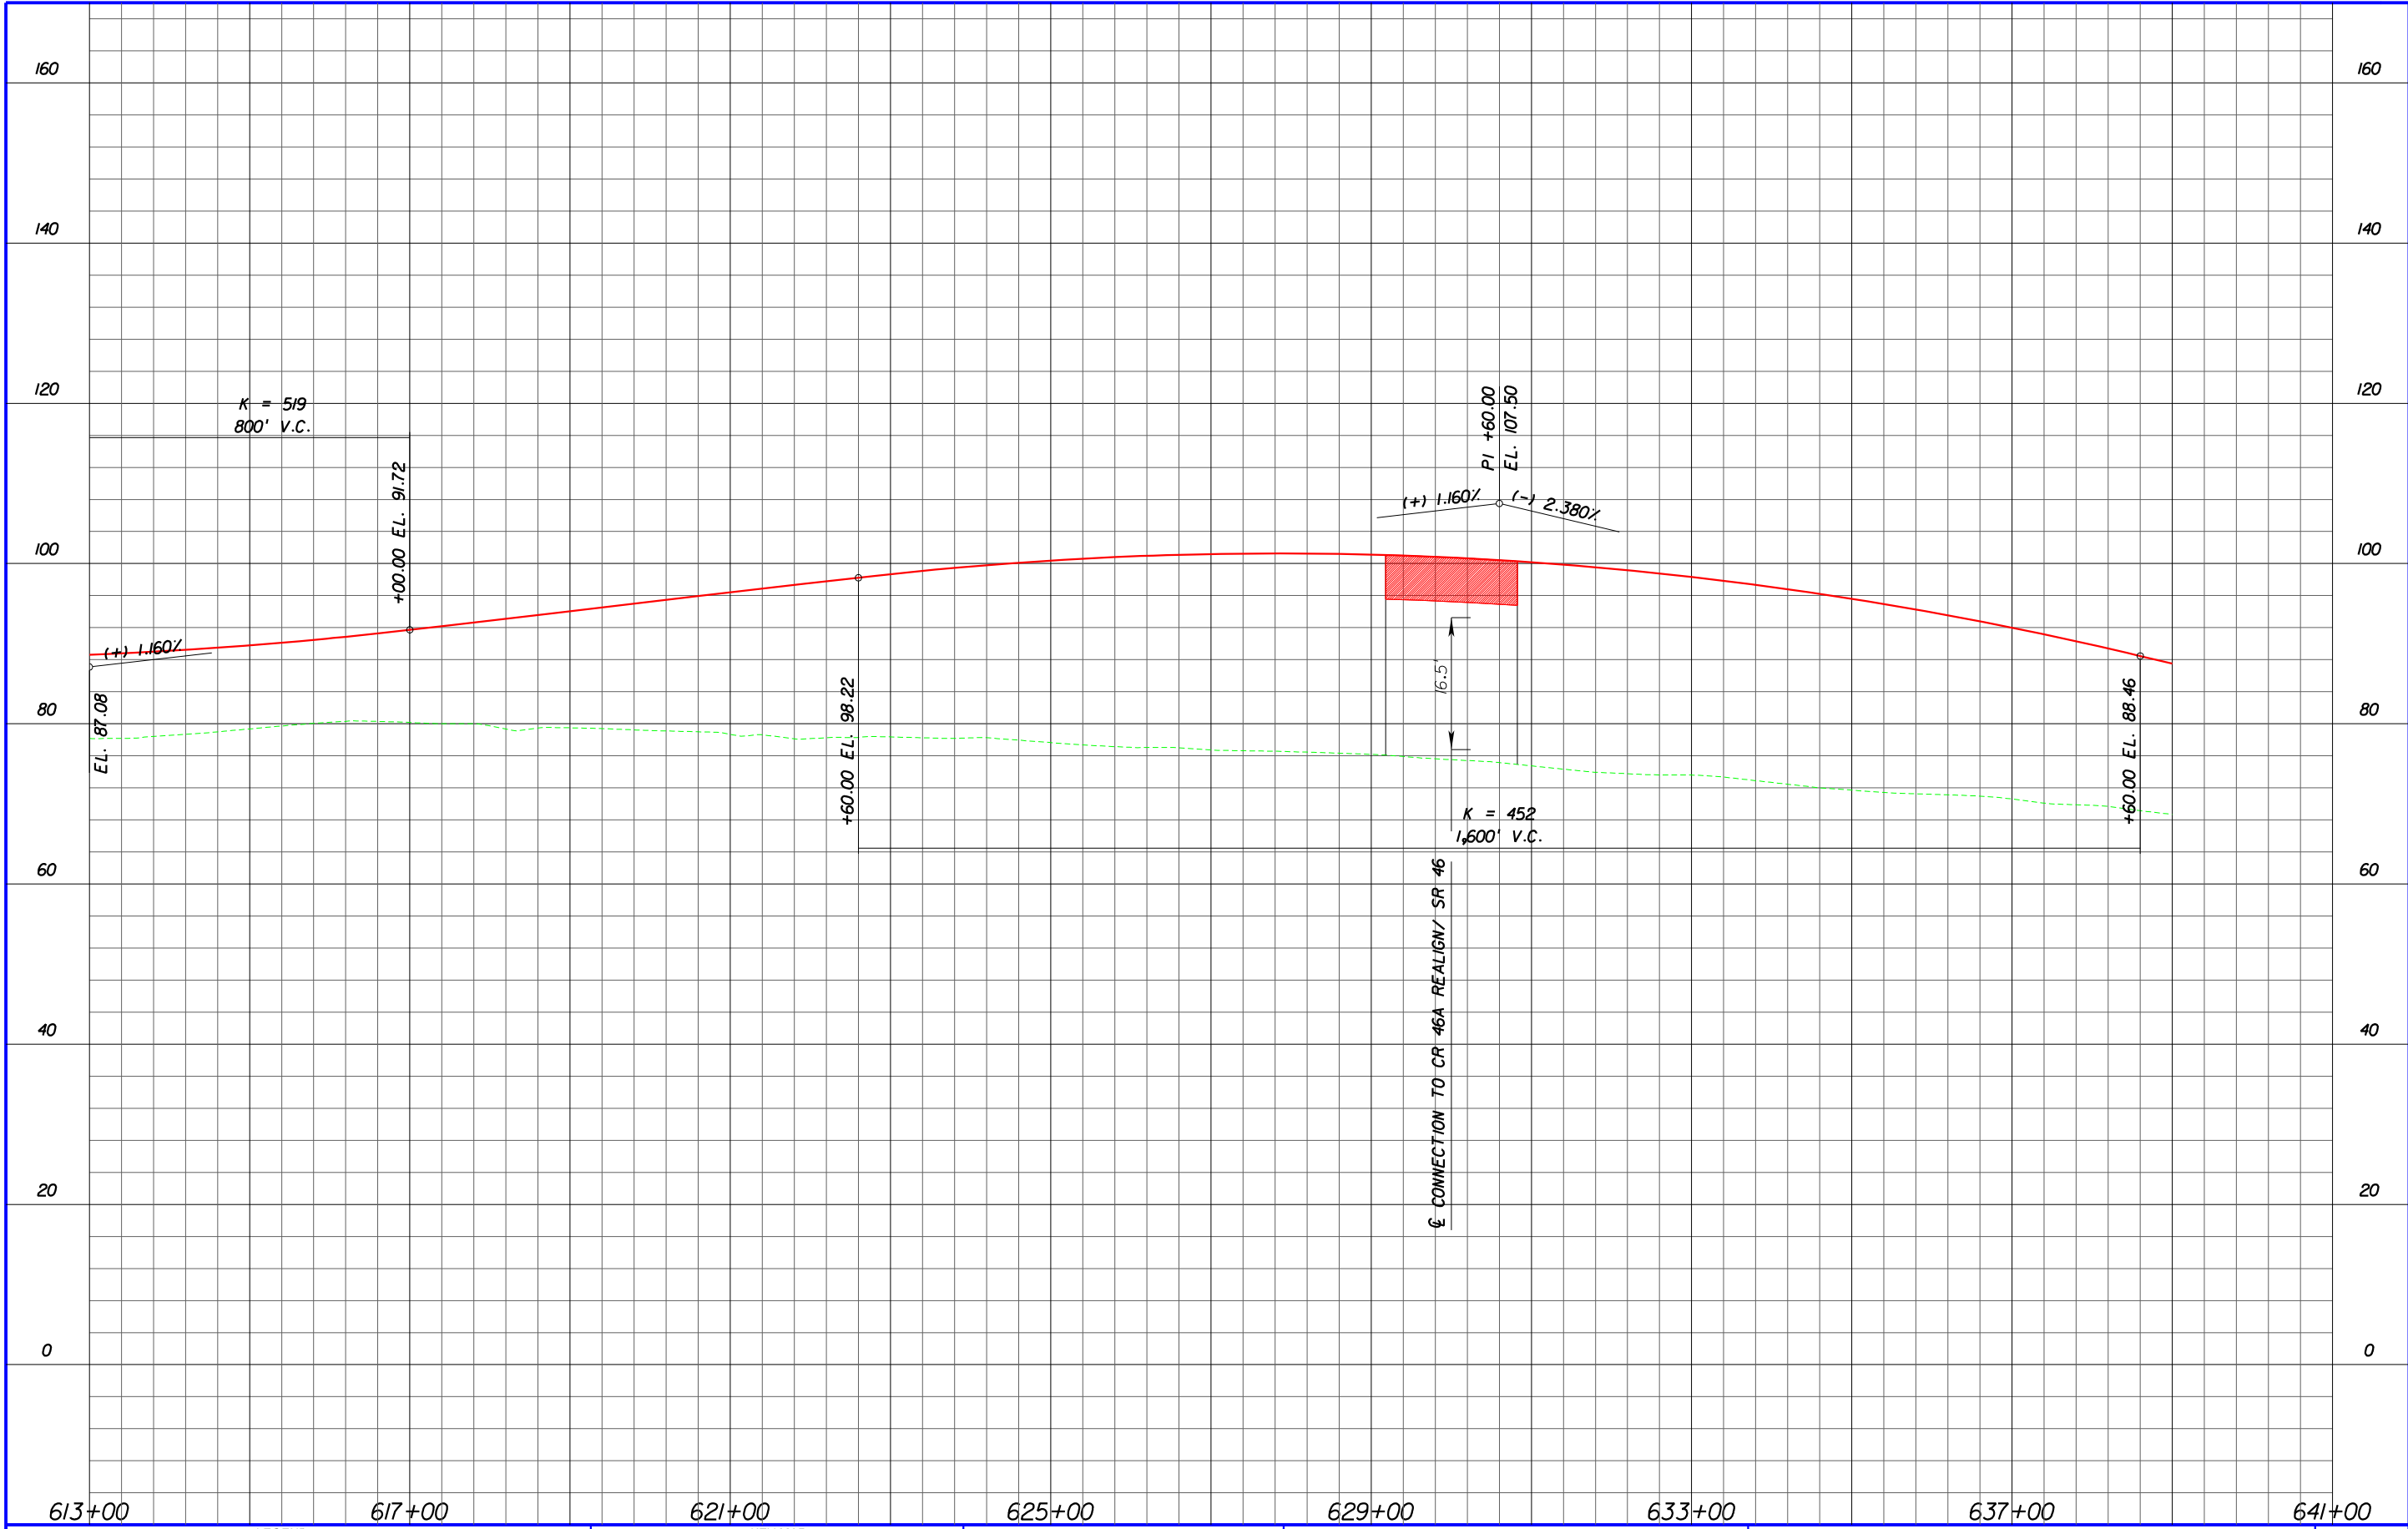


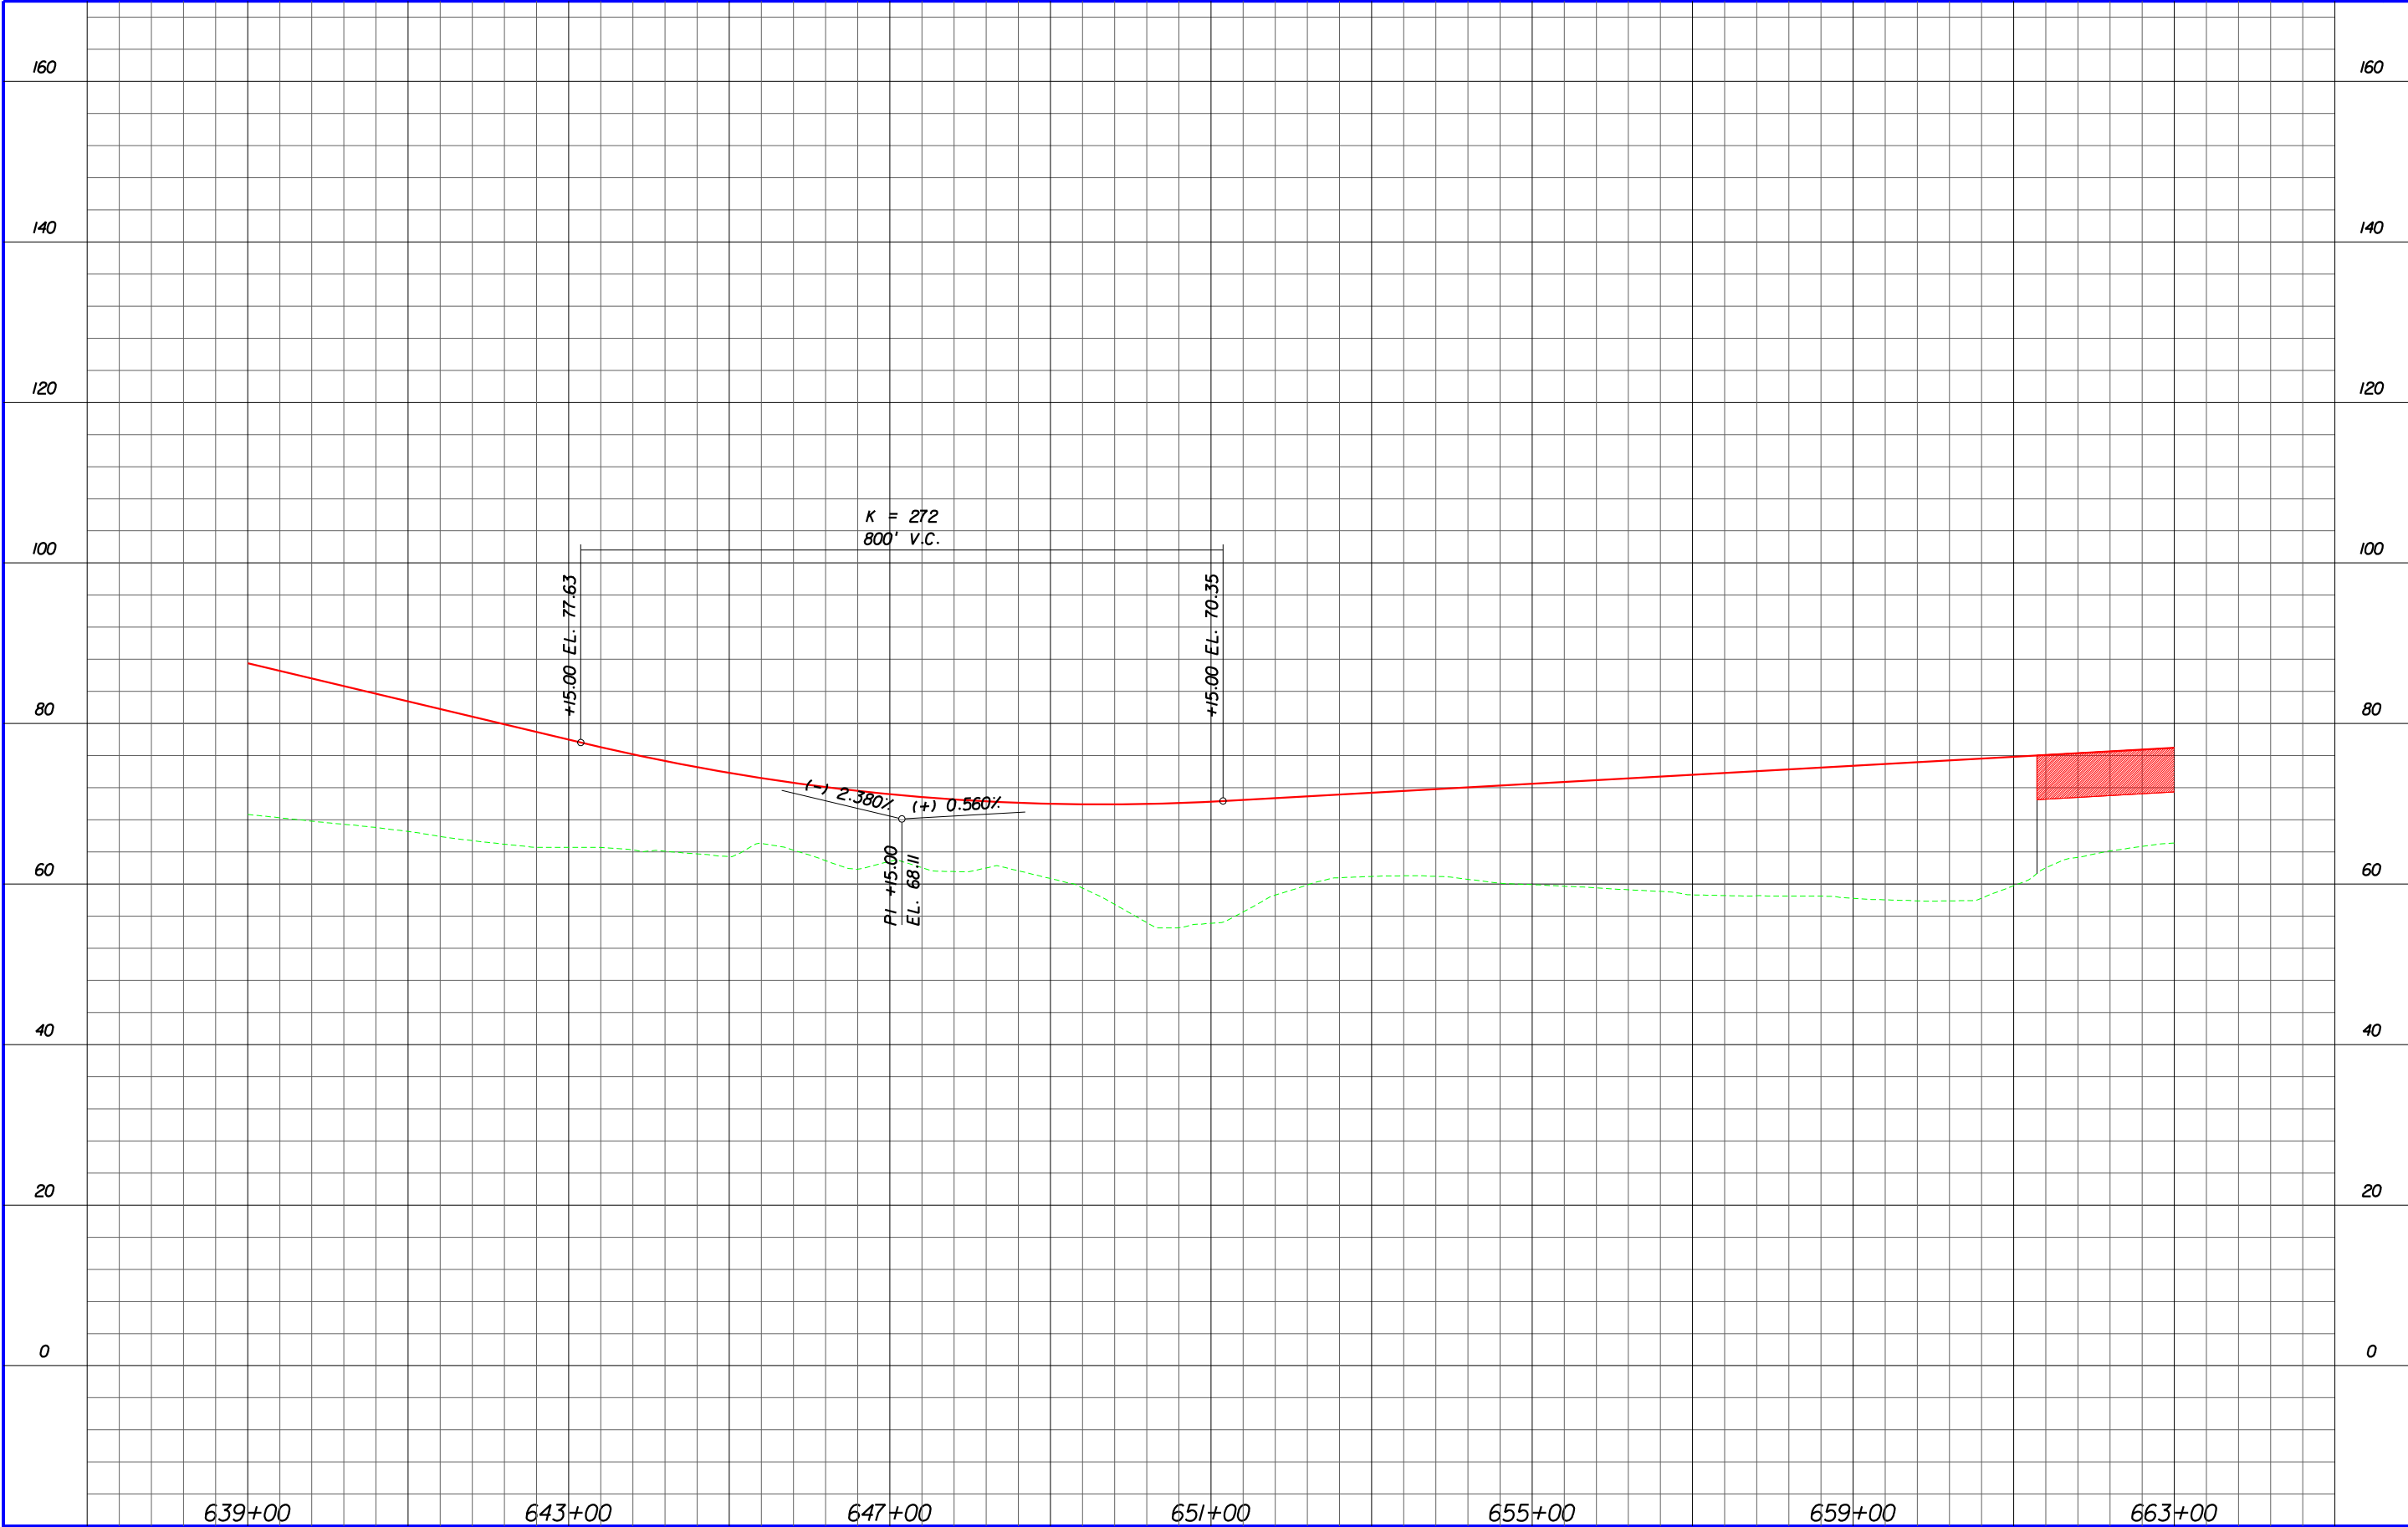




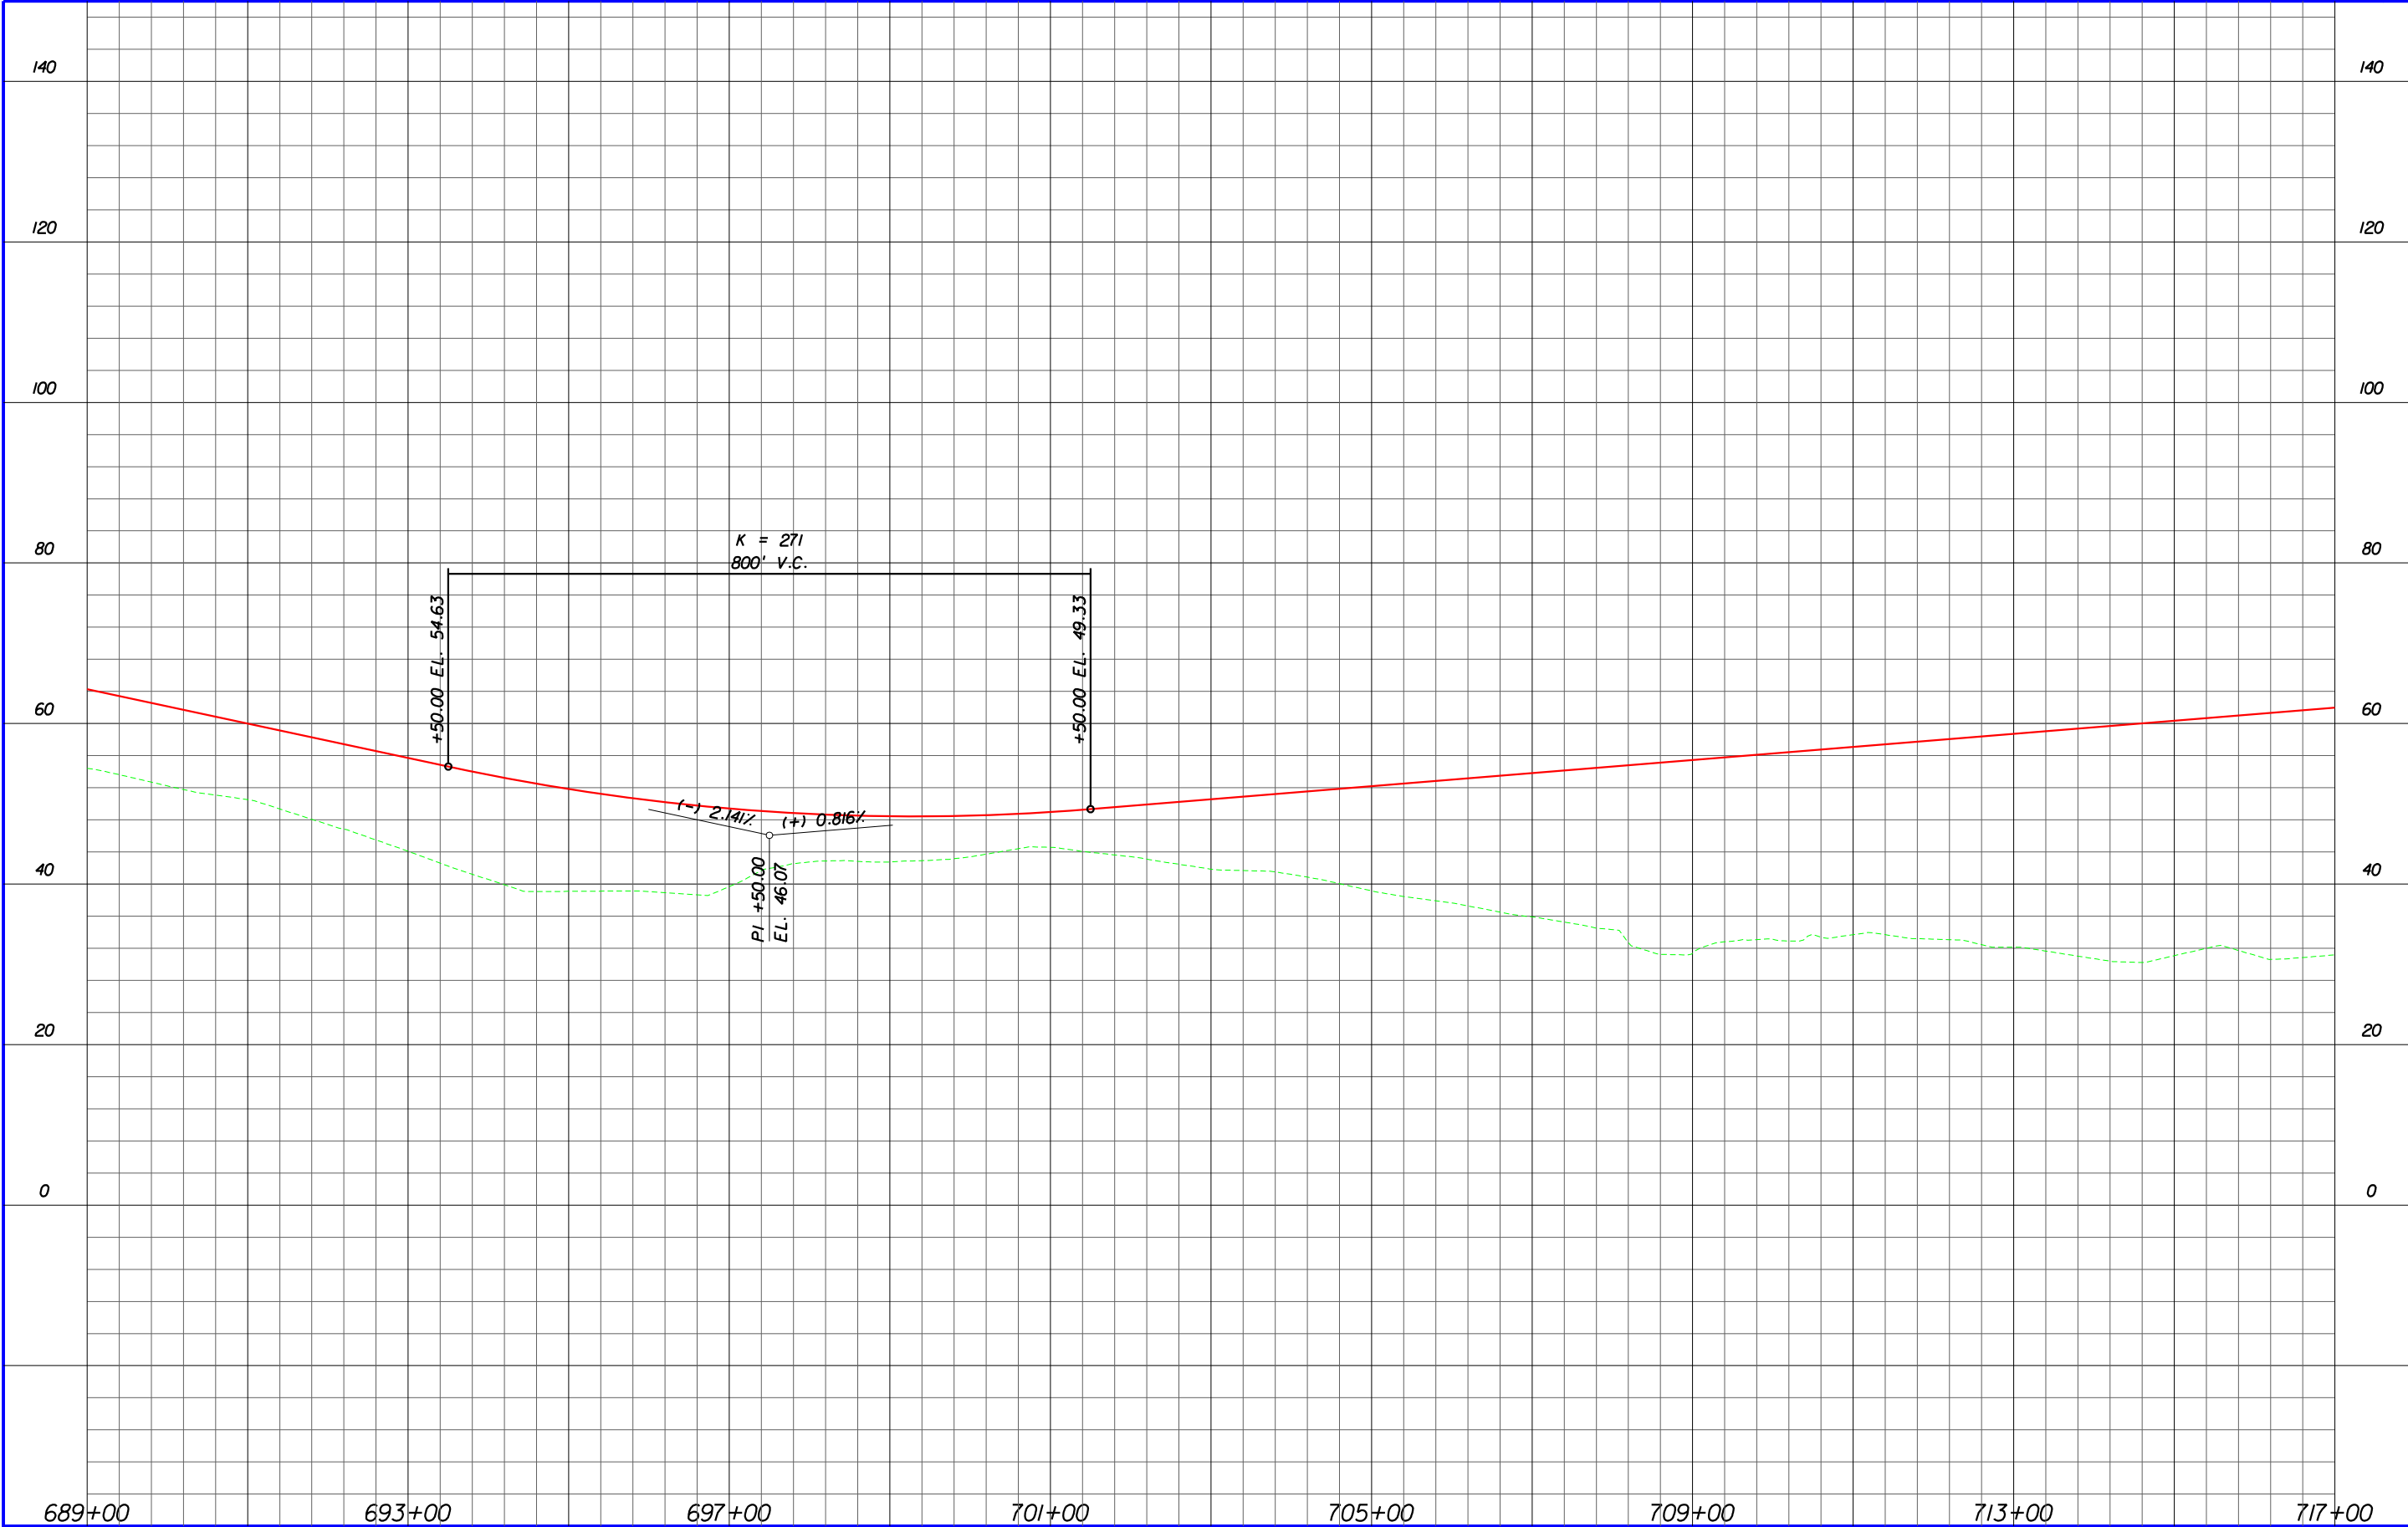




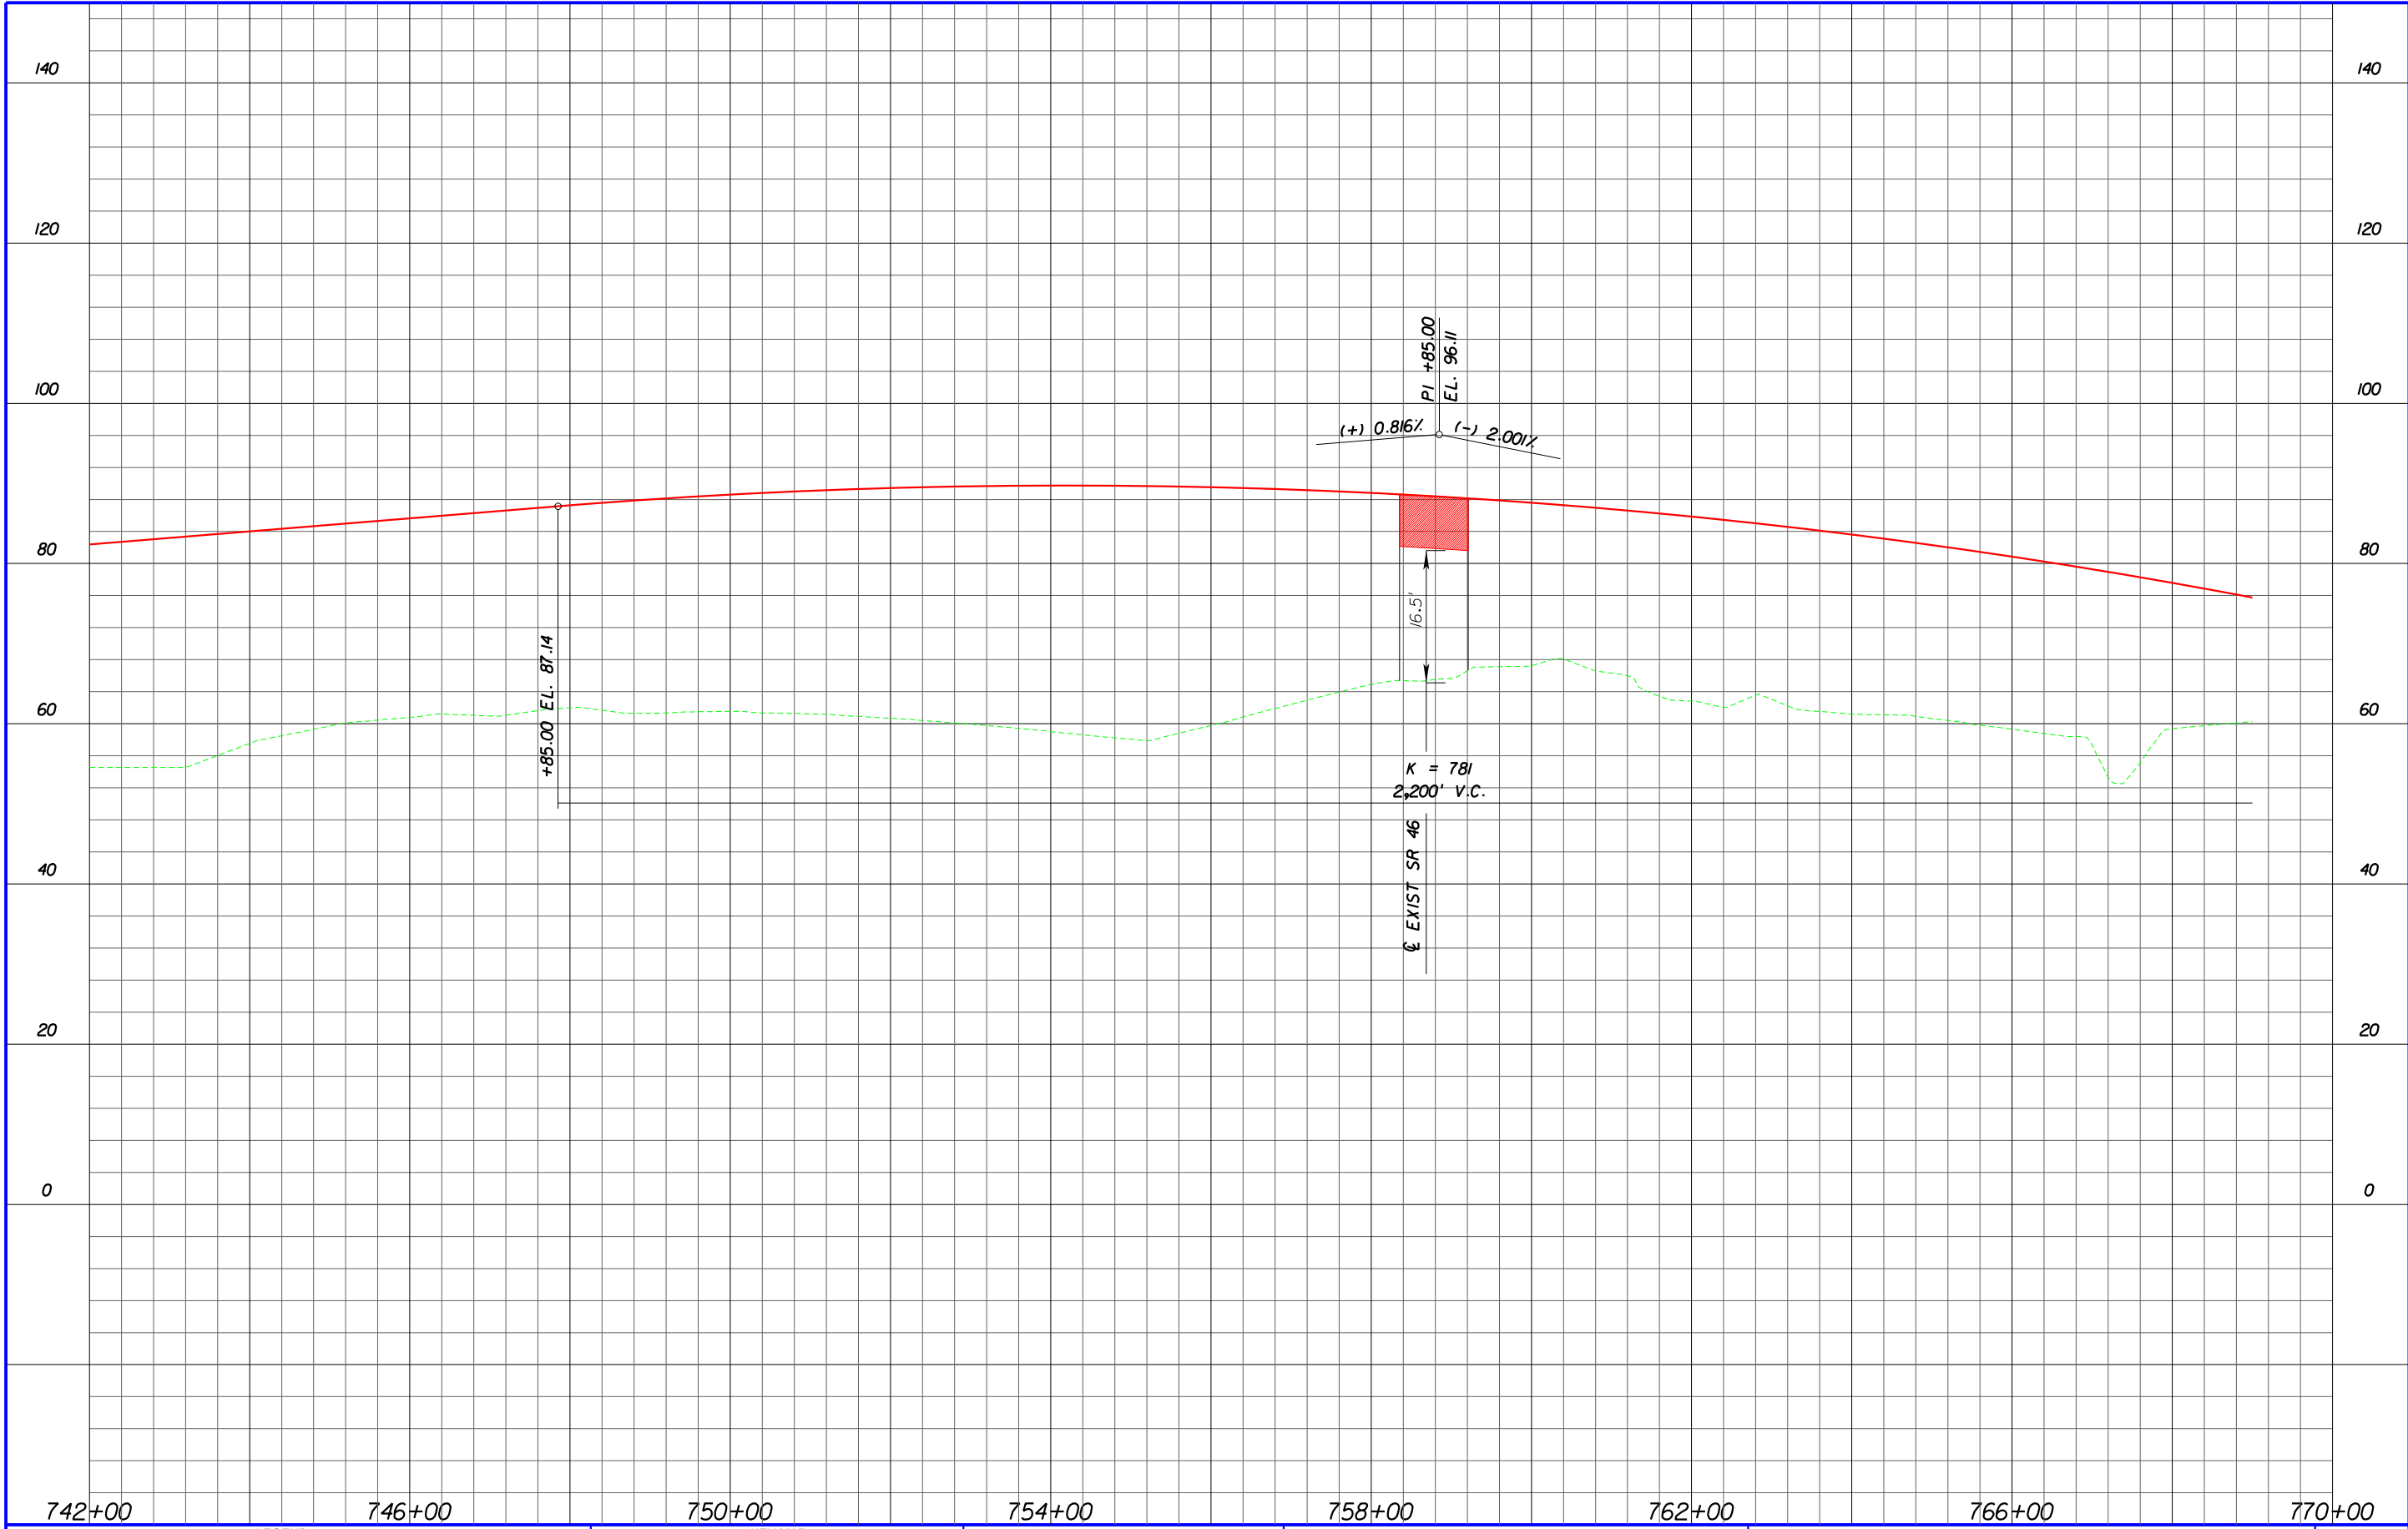




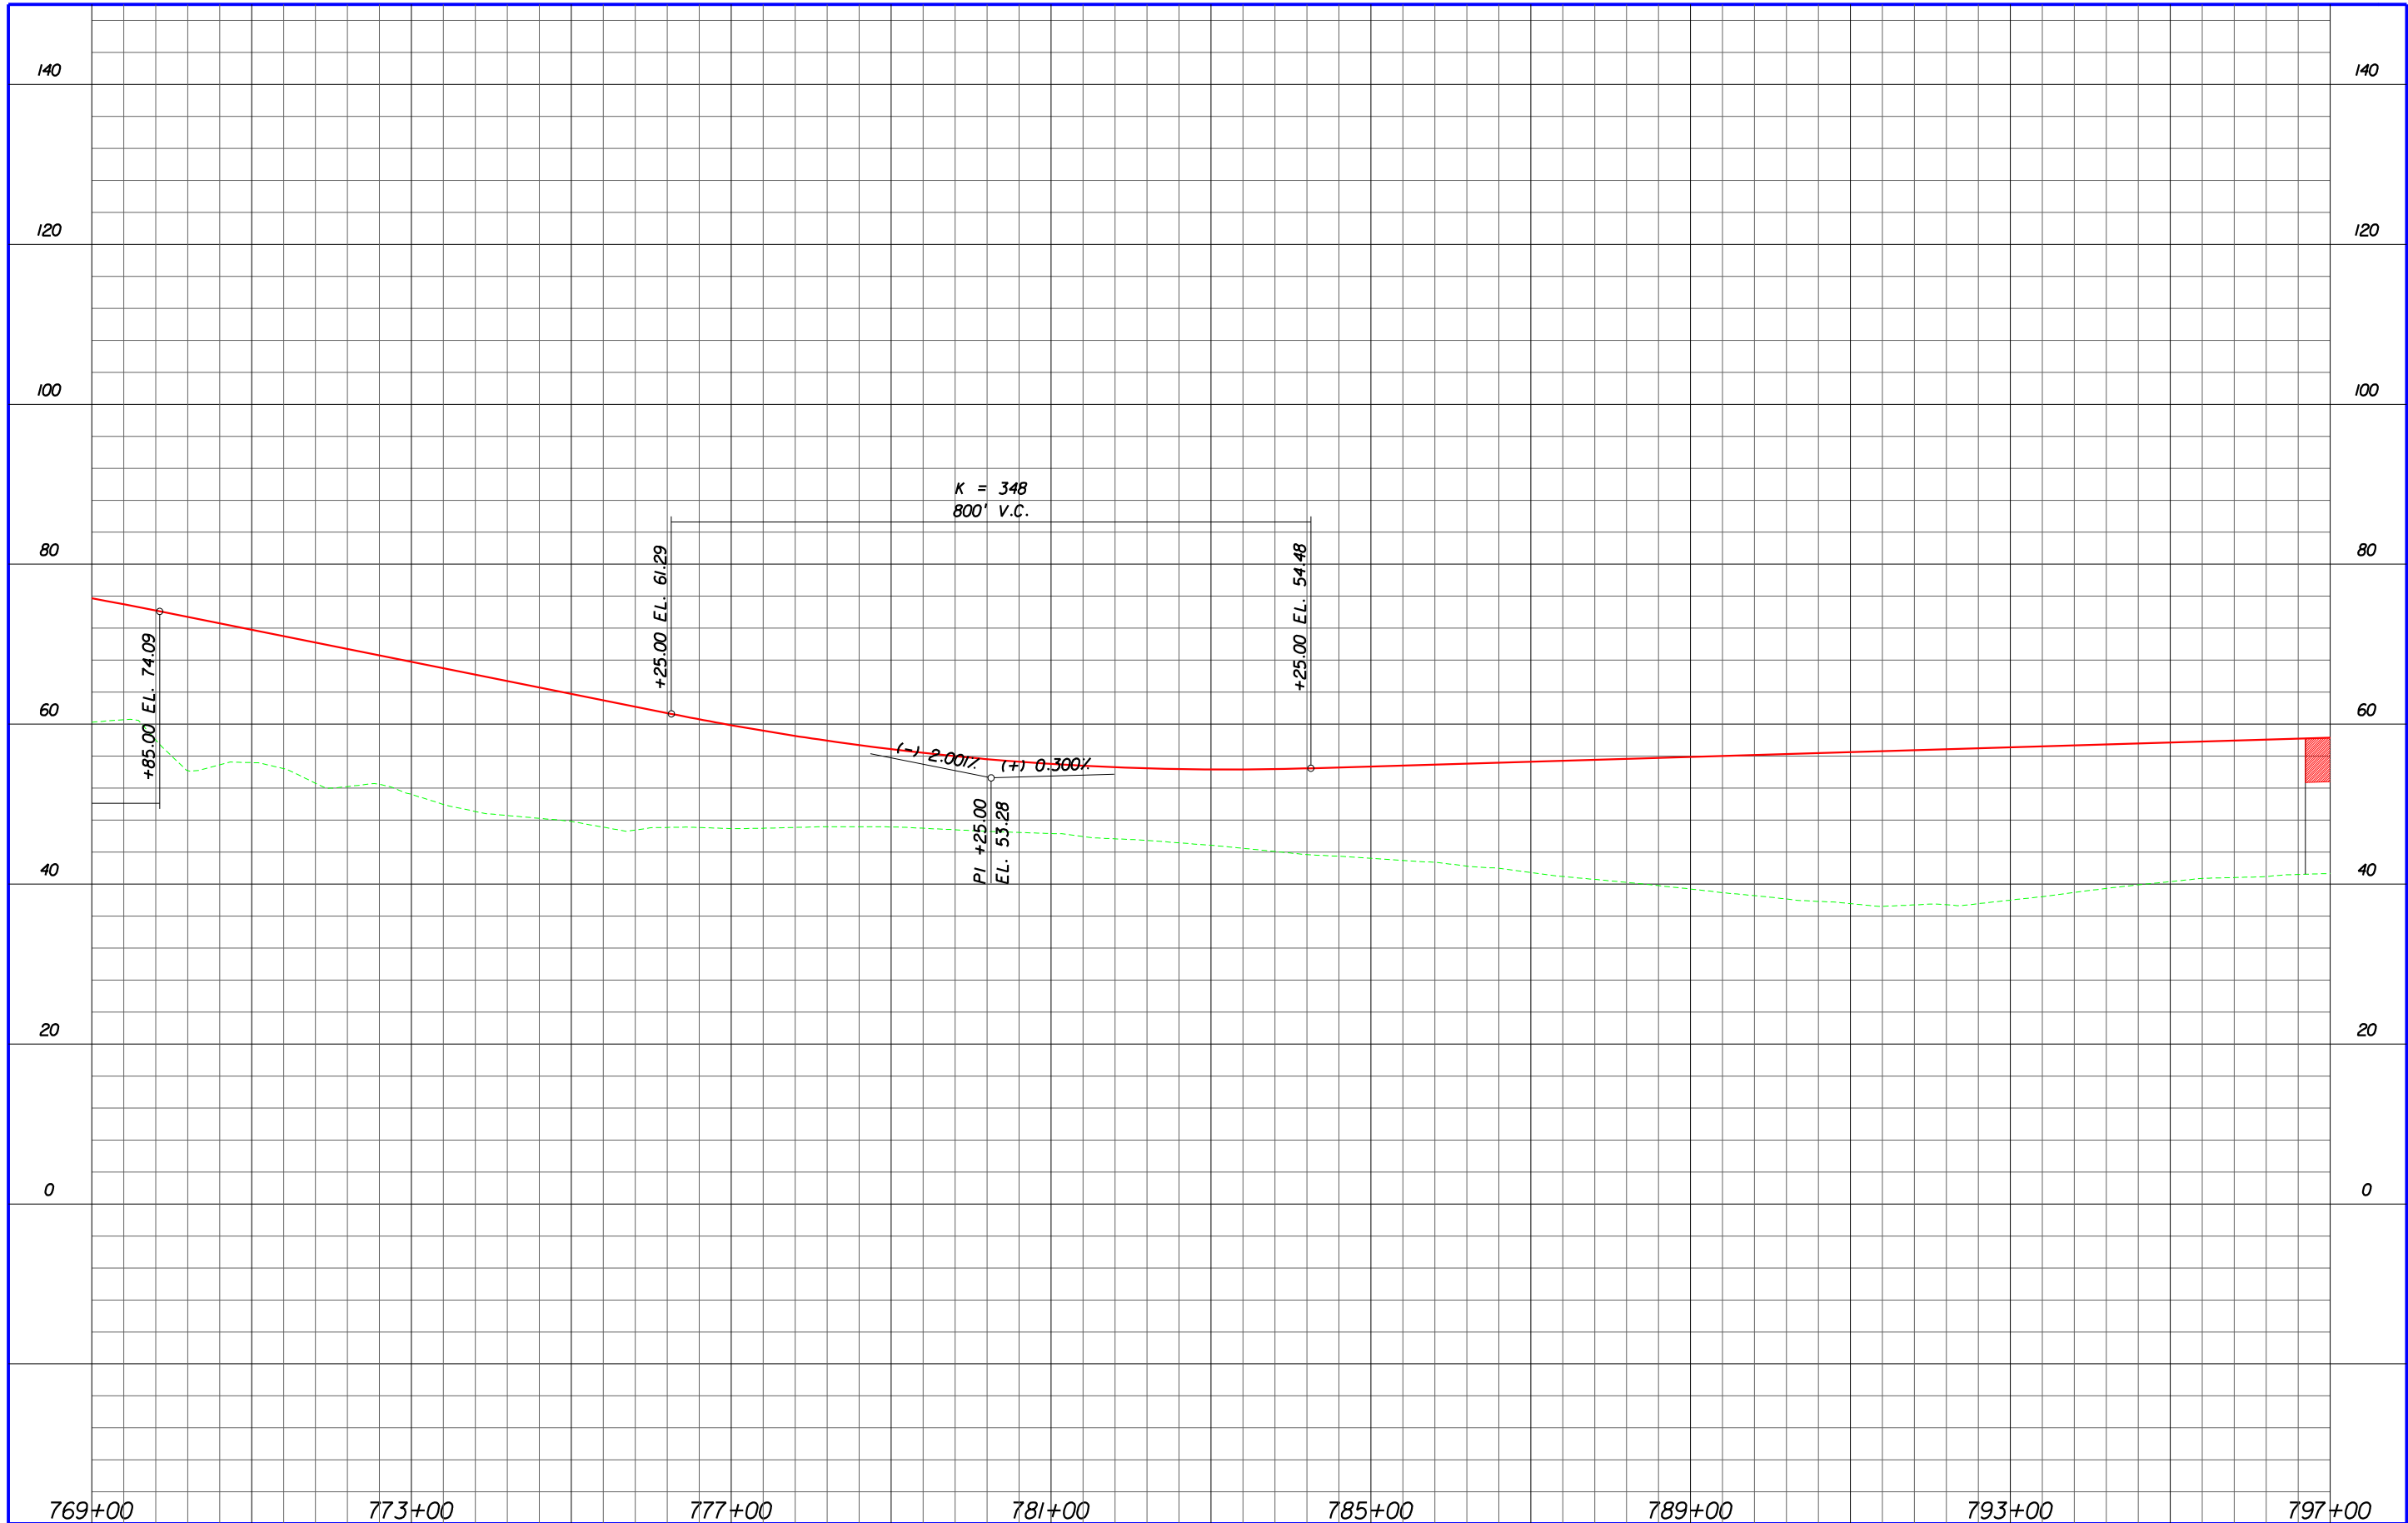

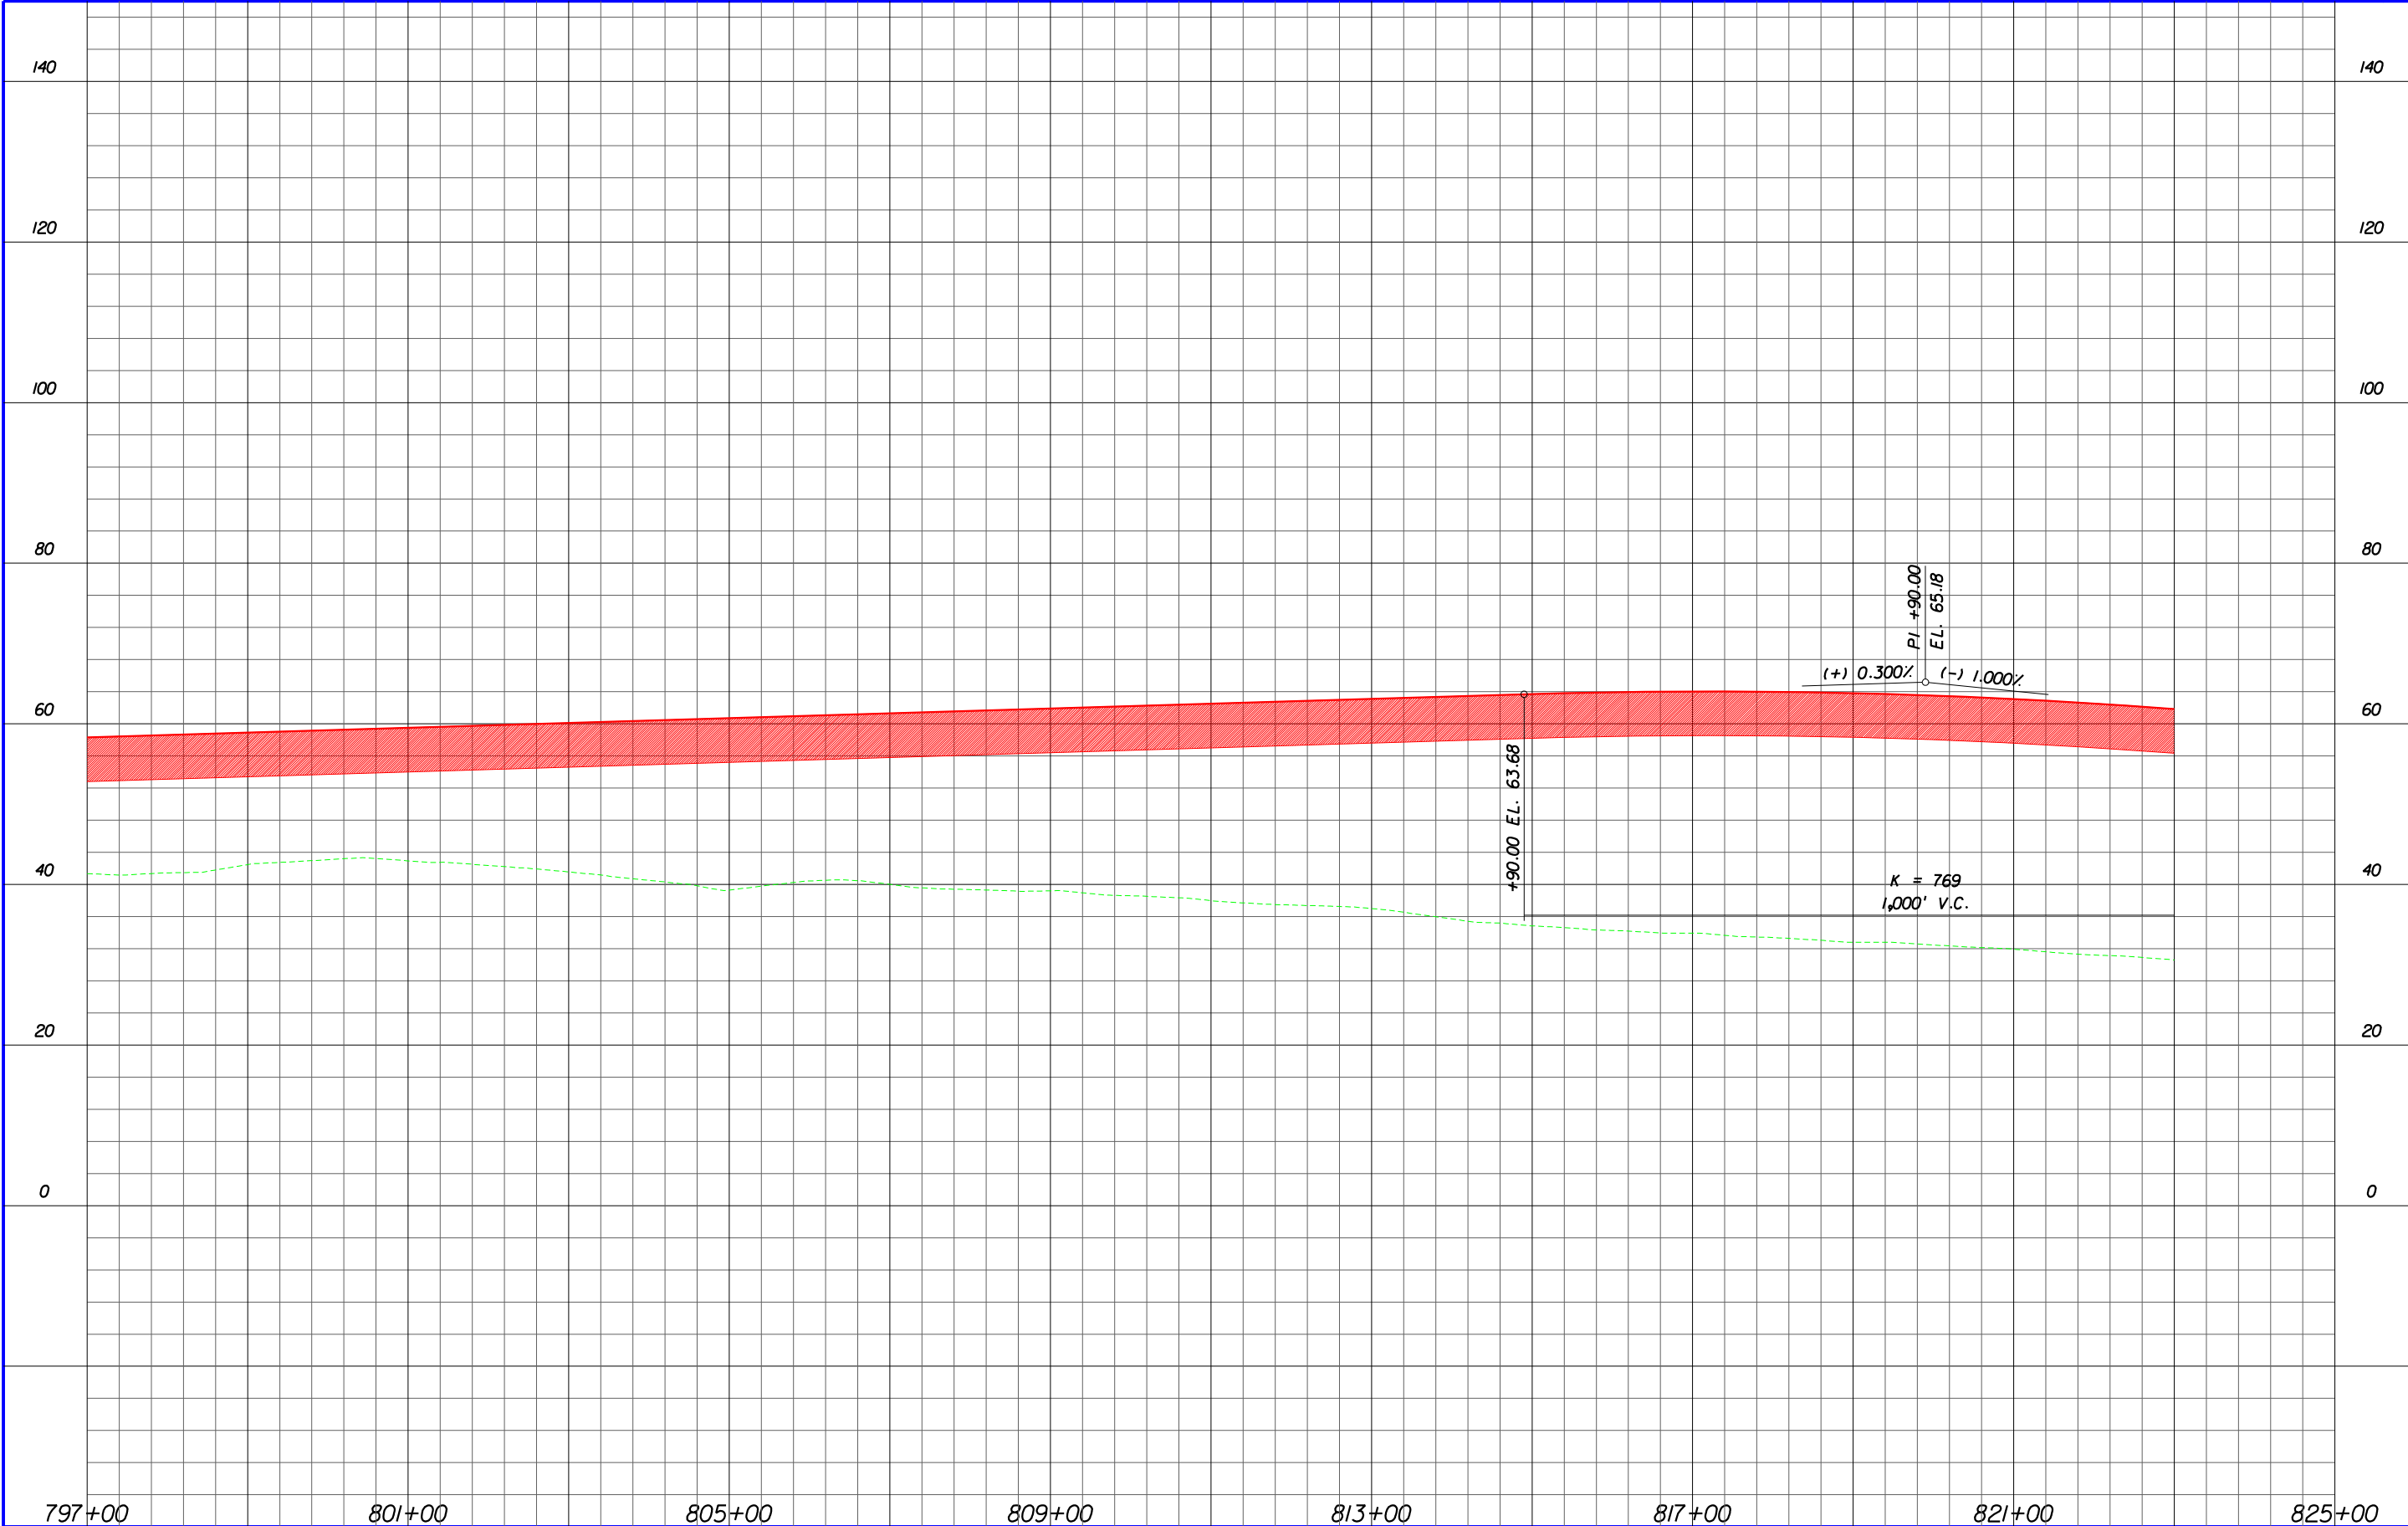




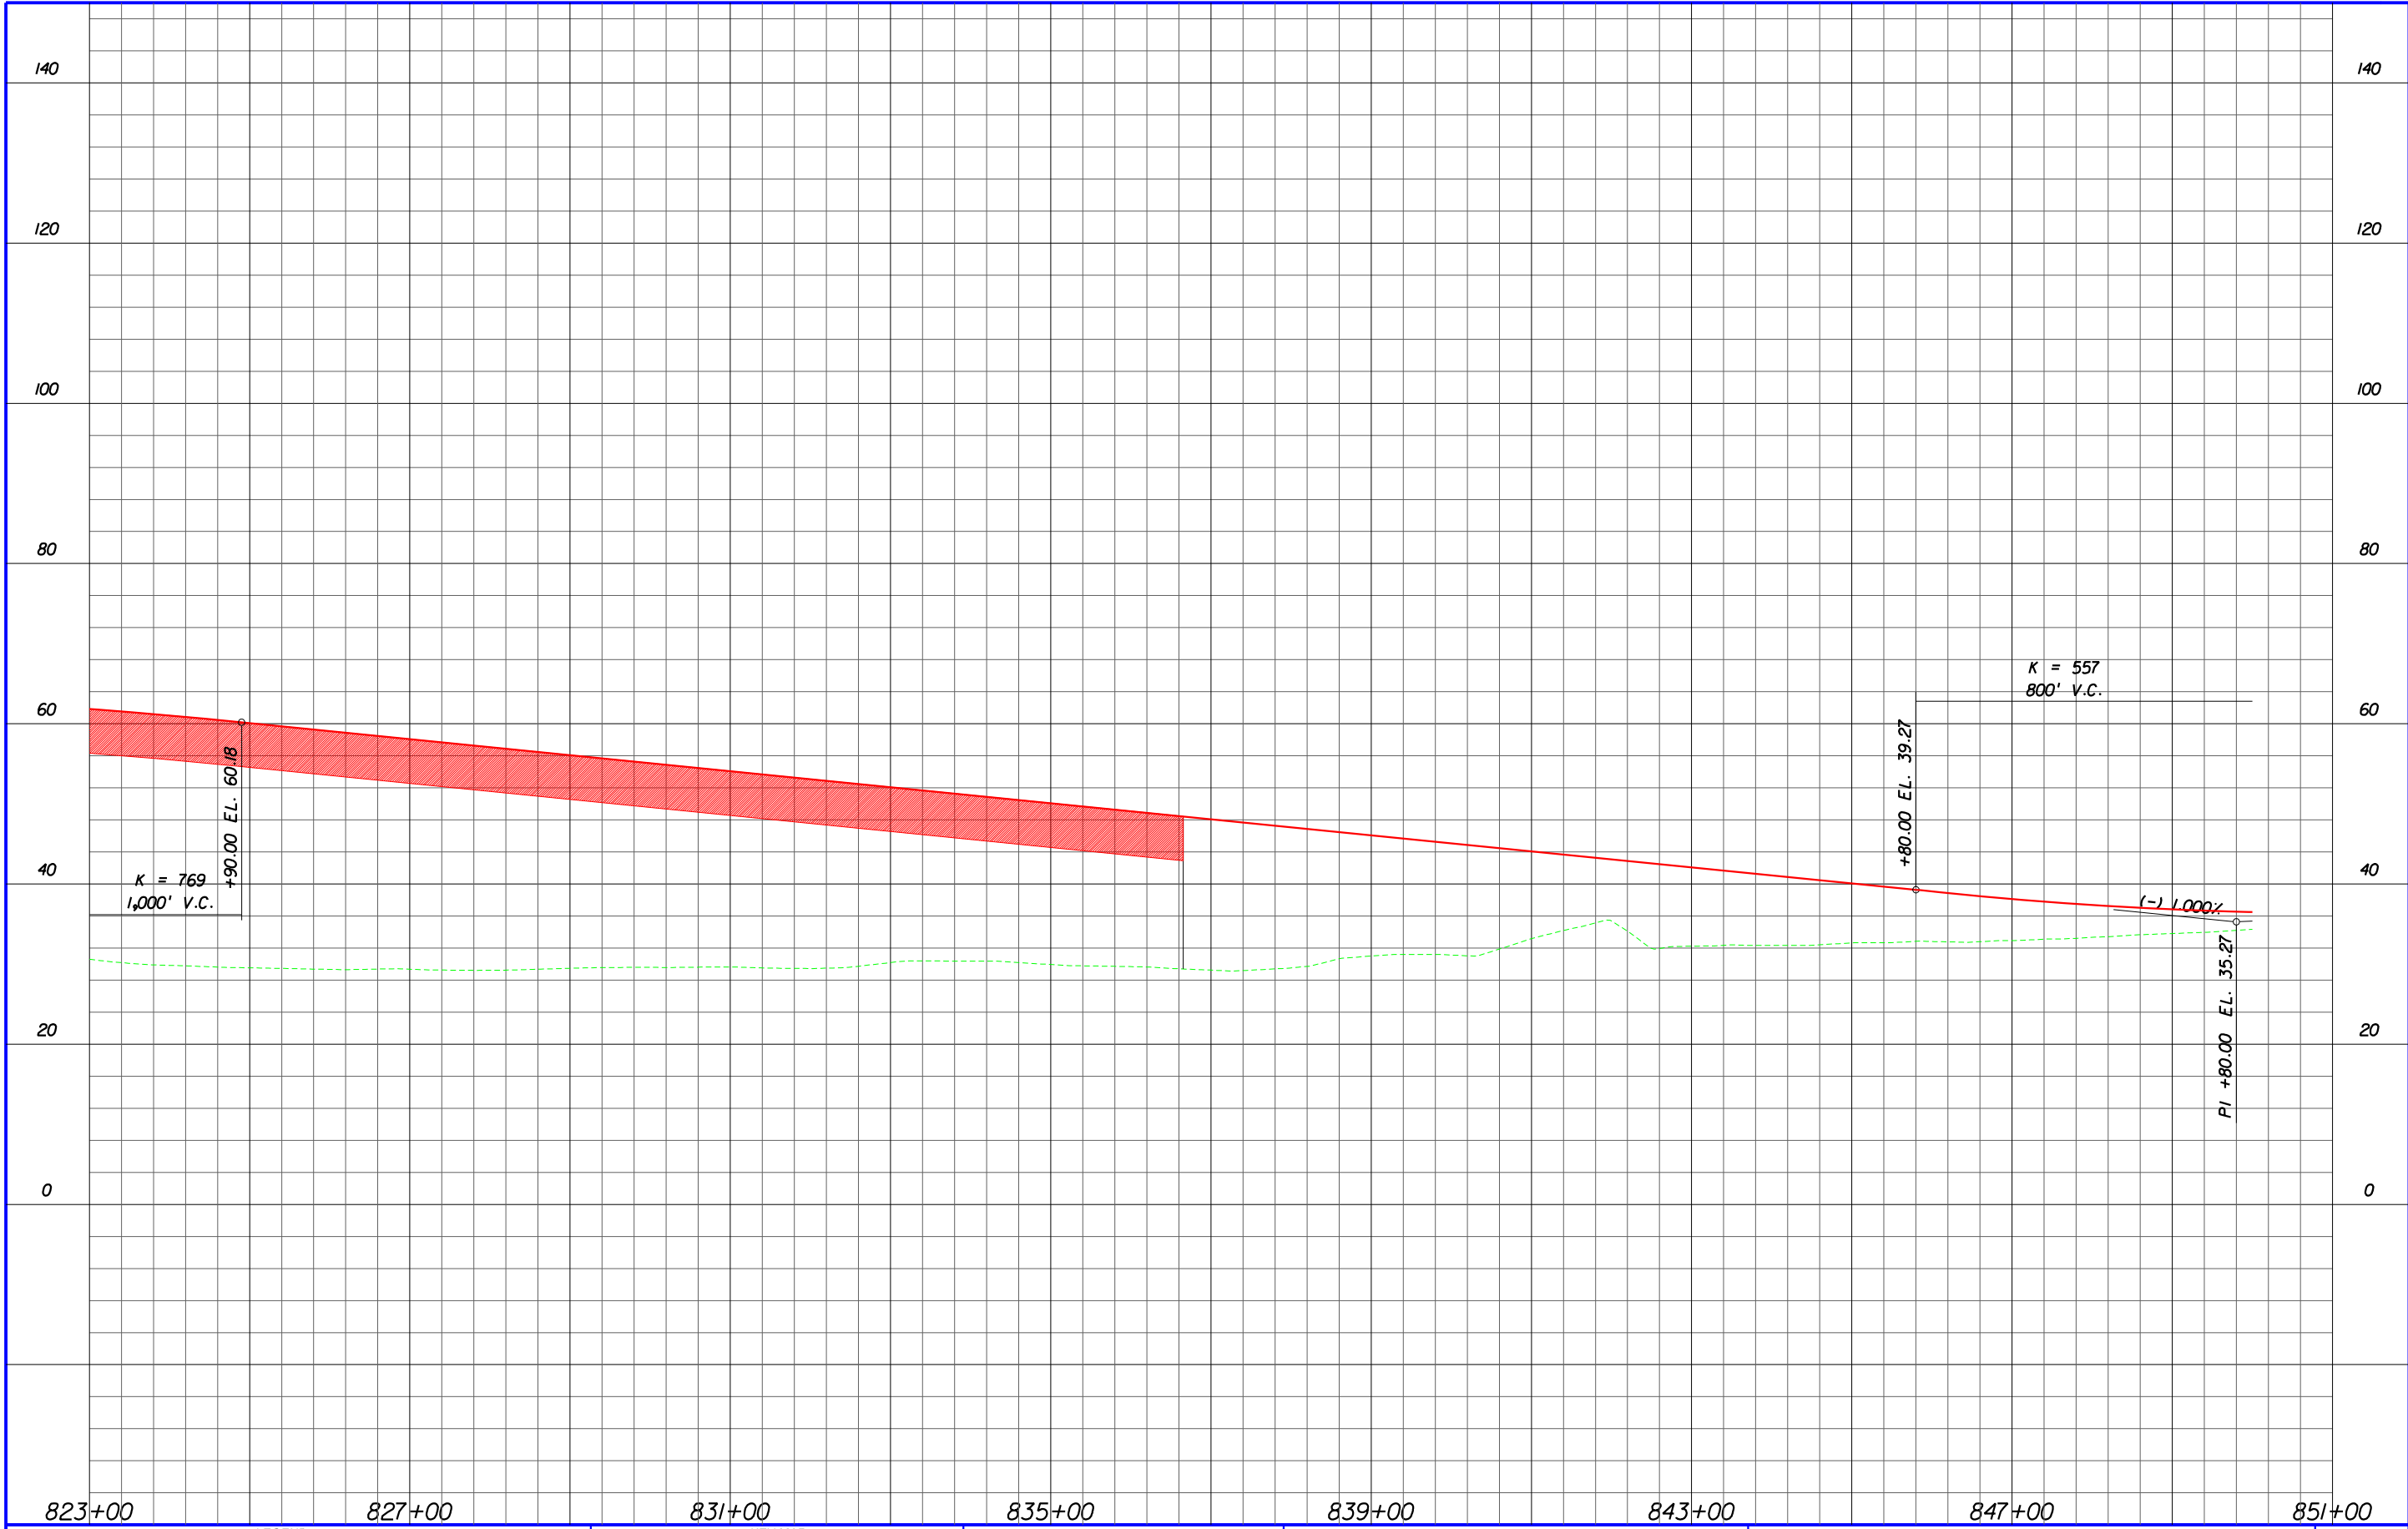





|   |  |                |   |   |   |              |
|---|--|----------------|---|---|---|--------------|
| <p>LEGEND</p> <p>--- EXISTING GROUND LINE</p> <p>— PROPOSED PROFILE GRADE</p> <p>■ PROPOSED STRUCTURE</p> |  | <p>KEY MAP</p> |   <p>DISTRICT FIVE</p> |  <p>Project Development and Environment Study</p> <p>Orange, Lake &amp; Seminole Counties</p> | <p>WEKIVA PARKWAY (SR 429 / SR 46)</p> <p>PROPOSED BUILD ALTERNATIVE</p> <p>PROFILE SHEET</p> <p>STA. 850+00 - STA. 877+00</p> | <p>PR-30</p> |
|---|--|----------------|---|---|---|--------------|

perkins 9/14/2010 1:41:35 PM p:\transportation\cadproj\324\26\roadway\PROFRD030.dgn

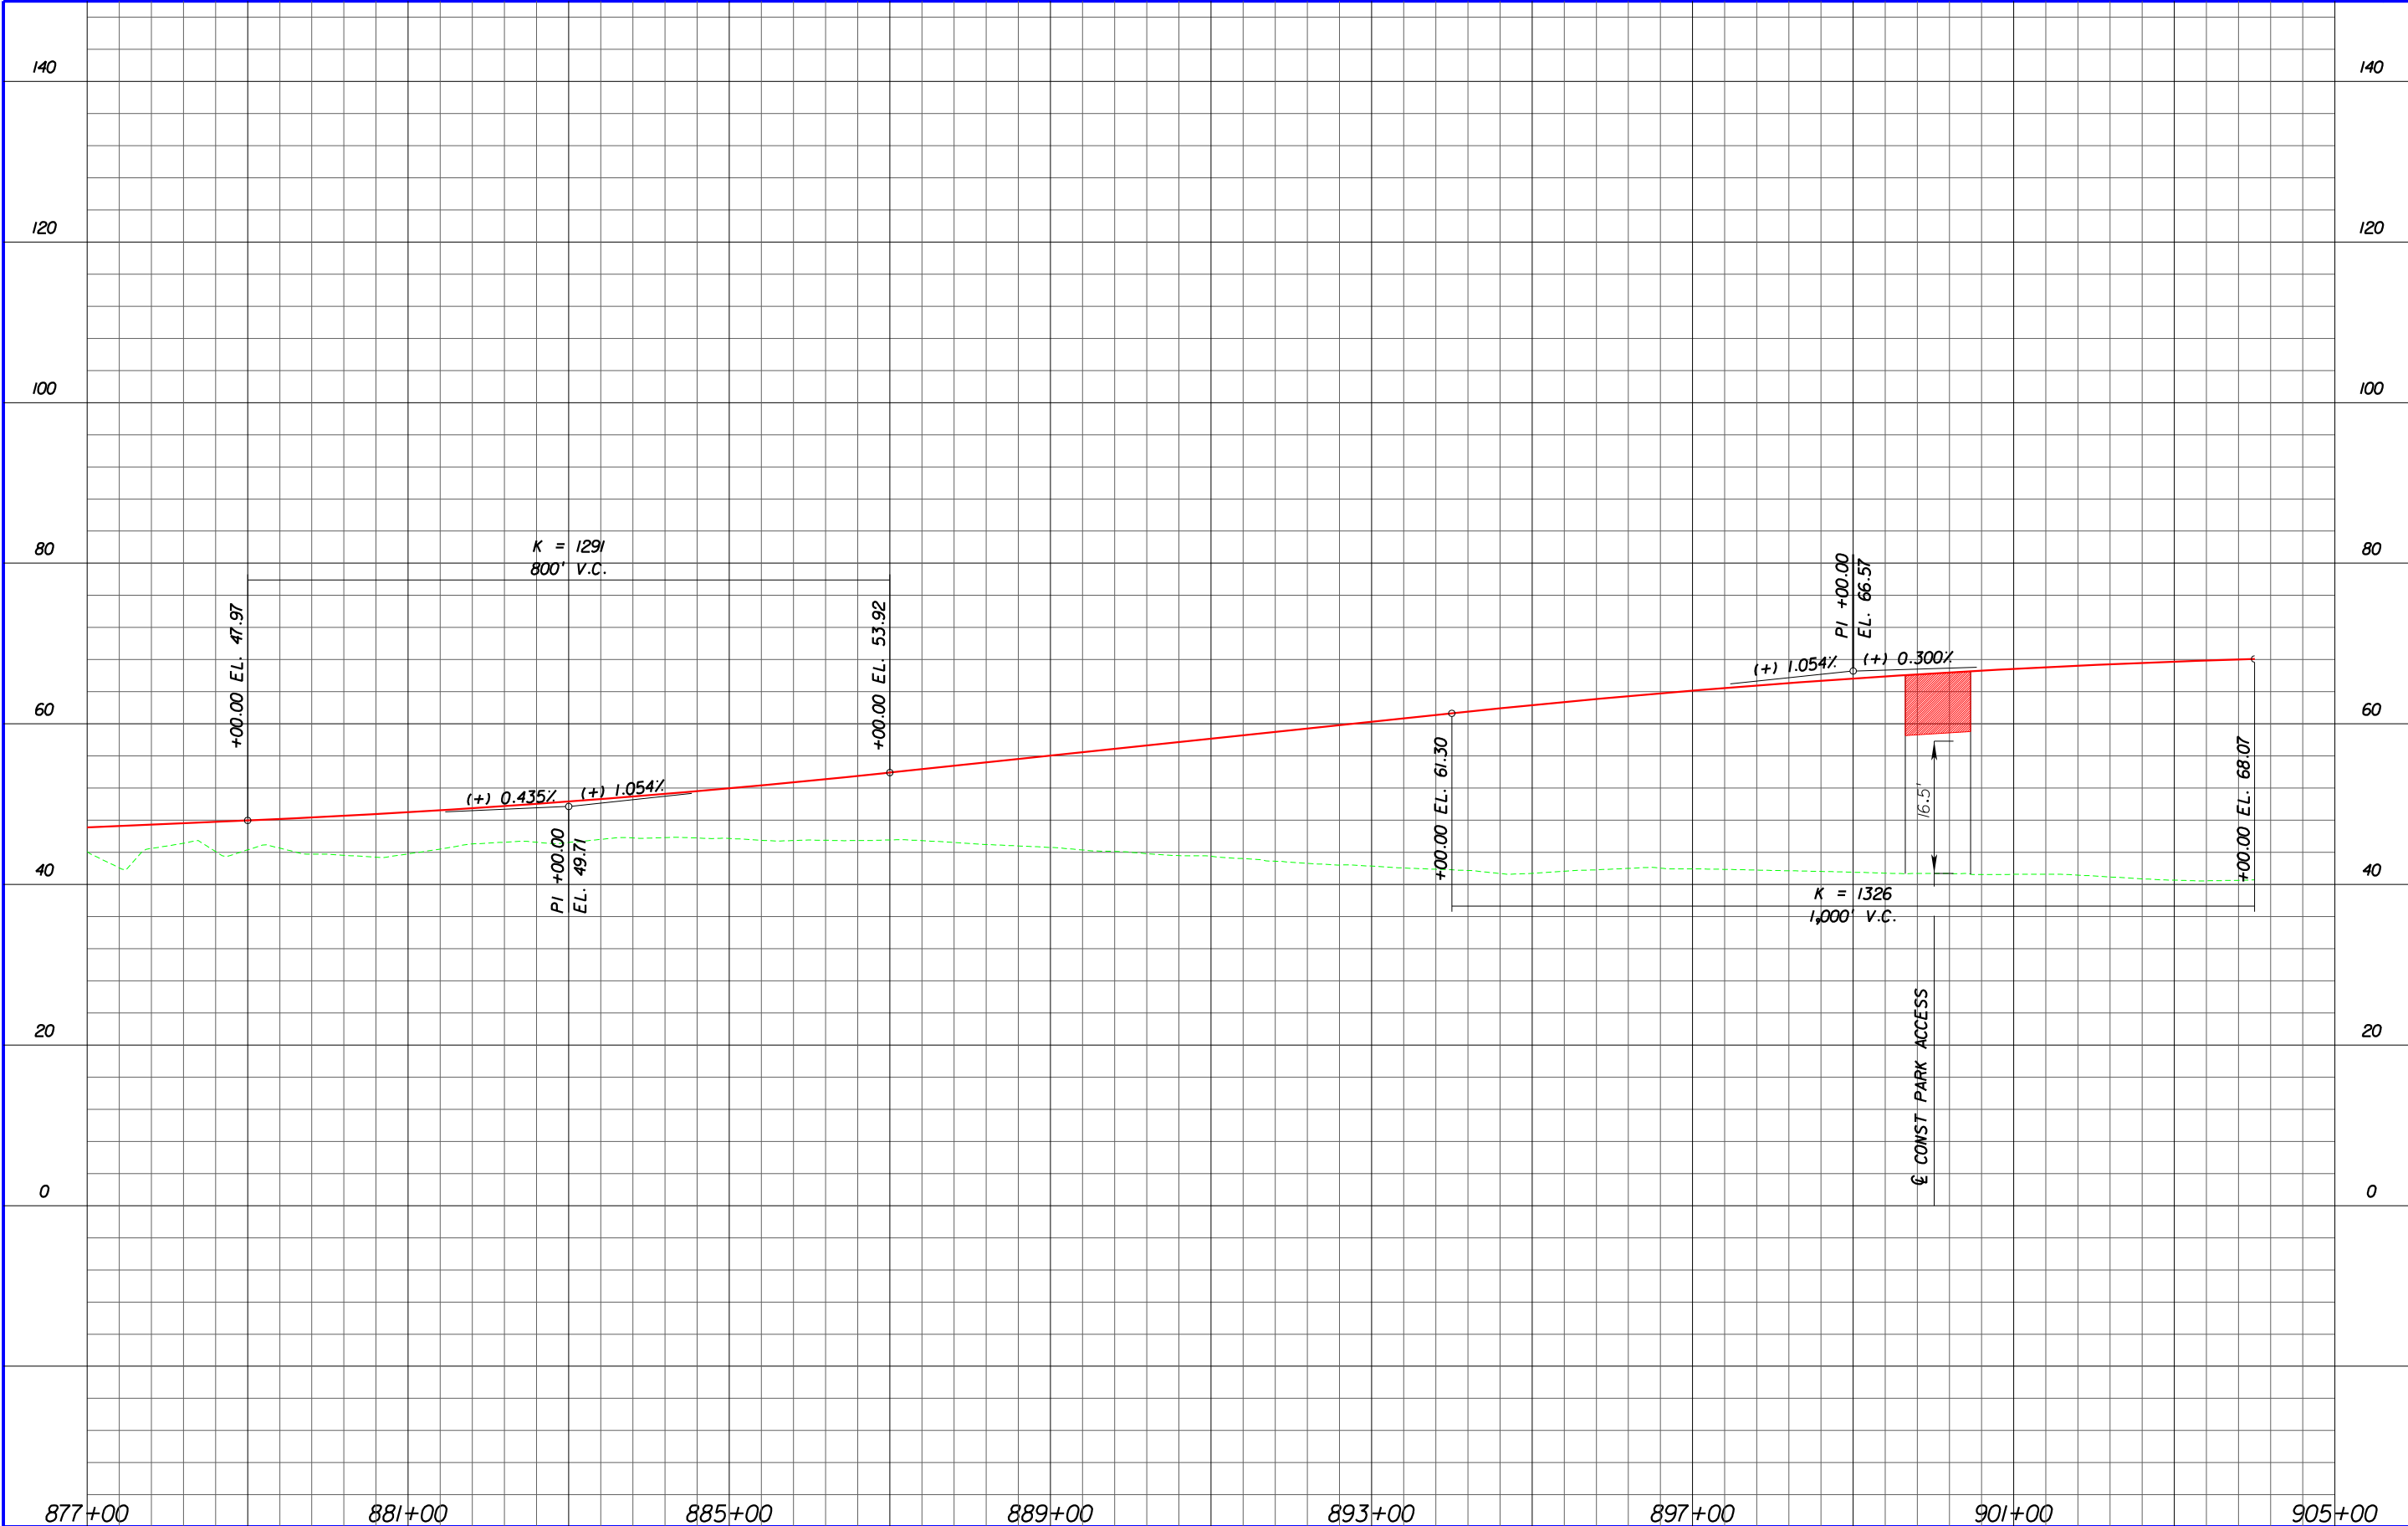


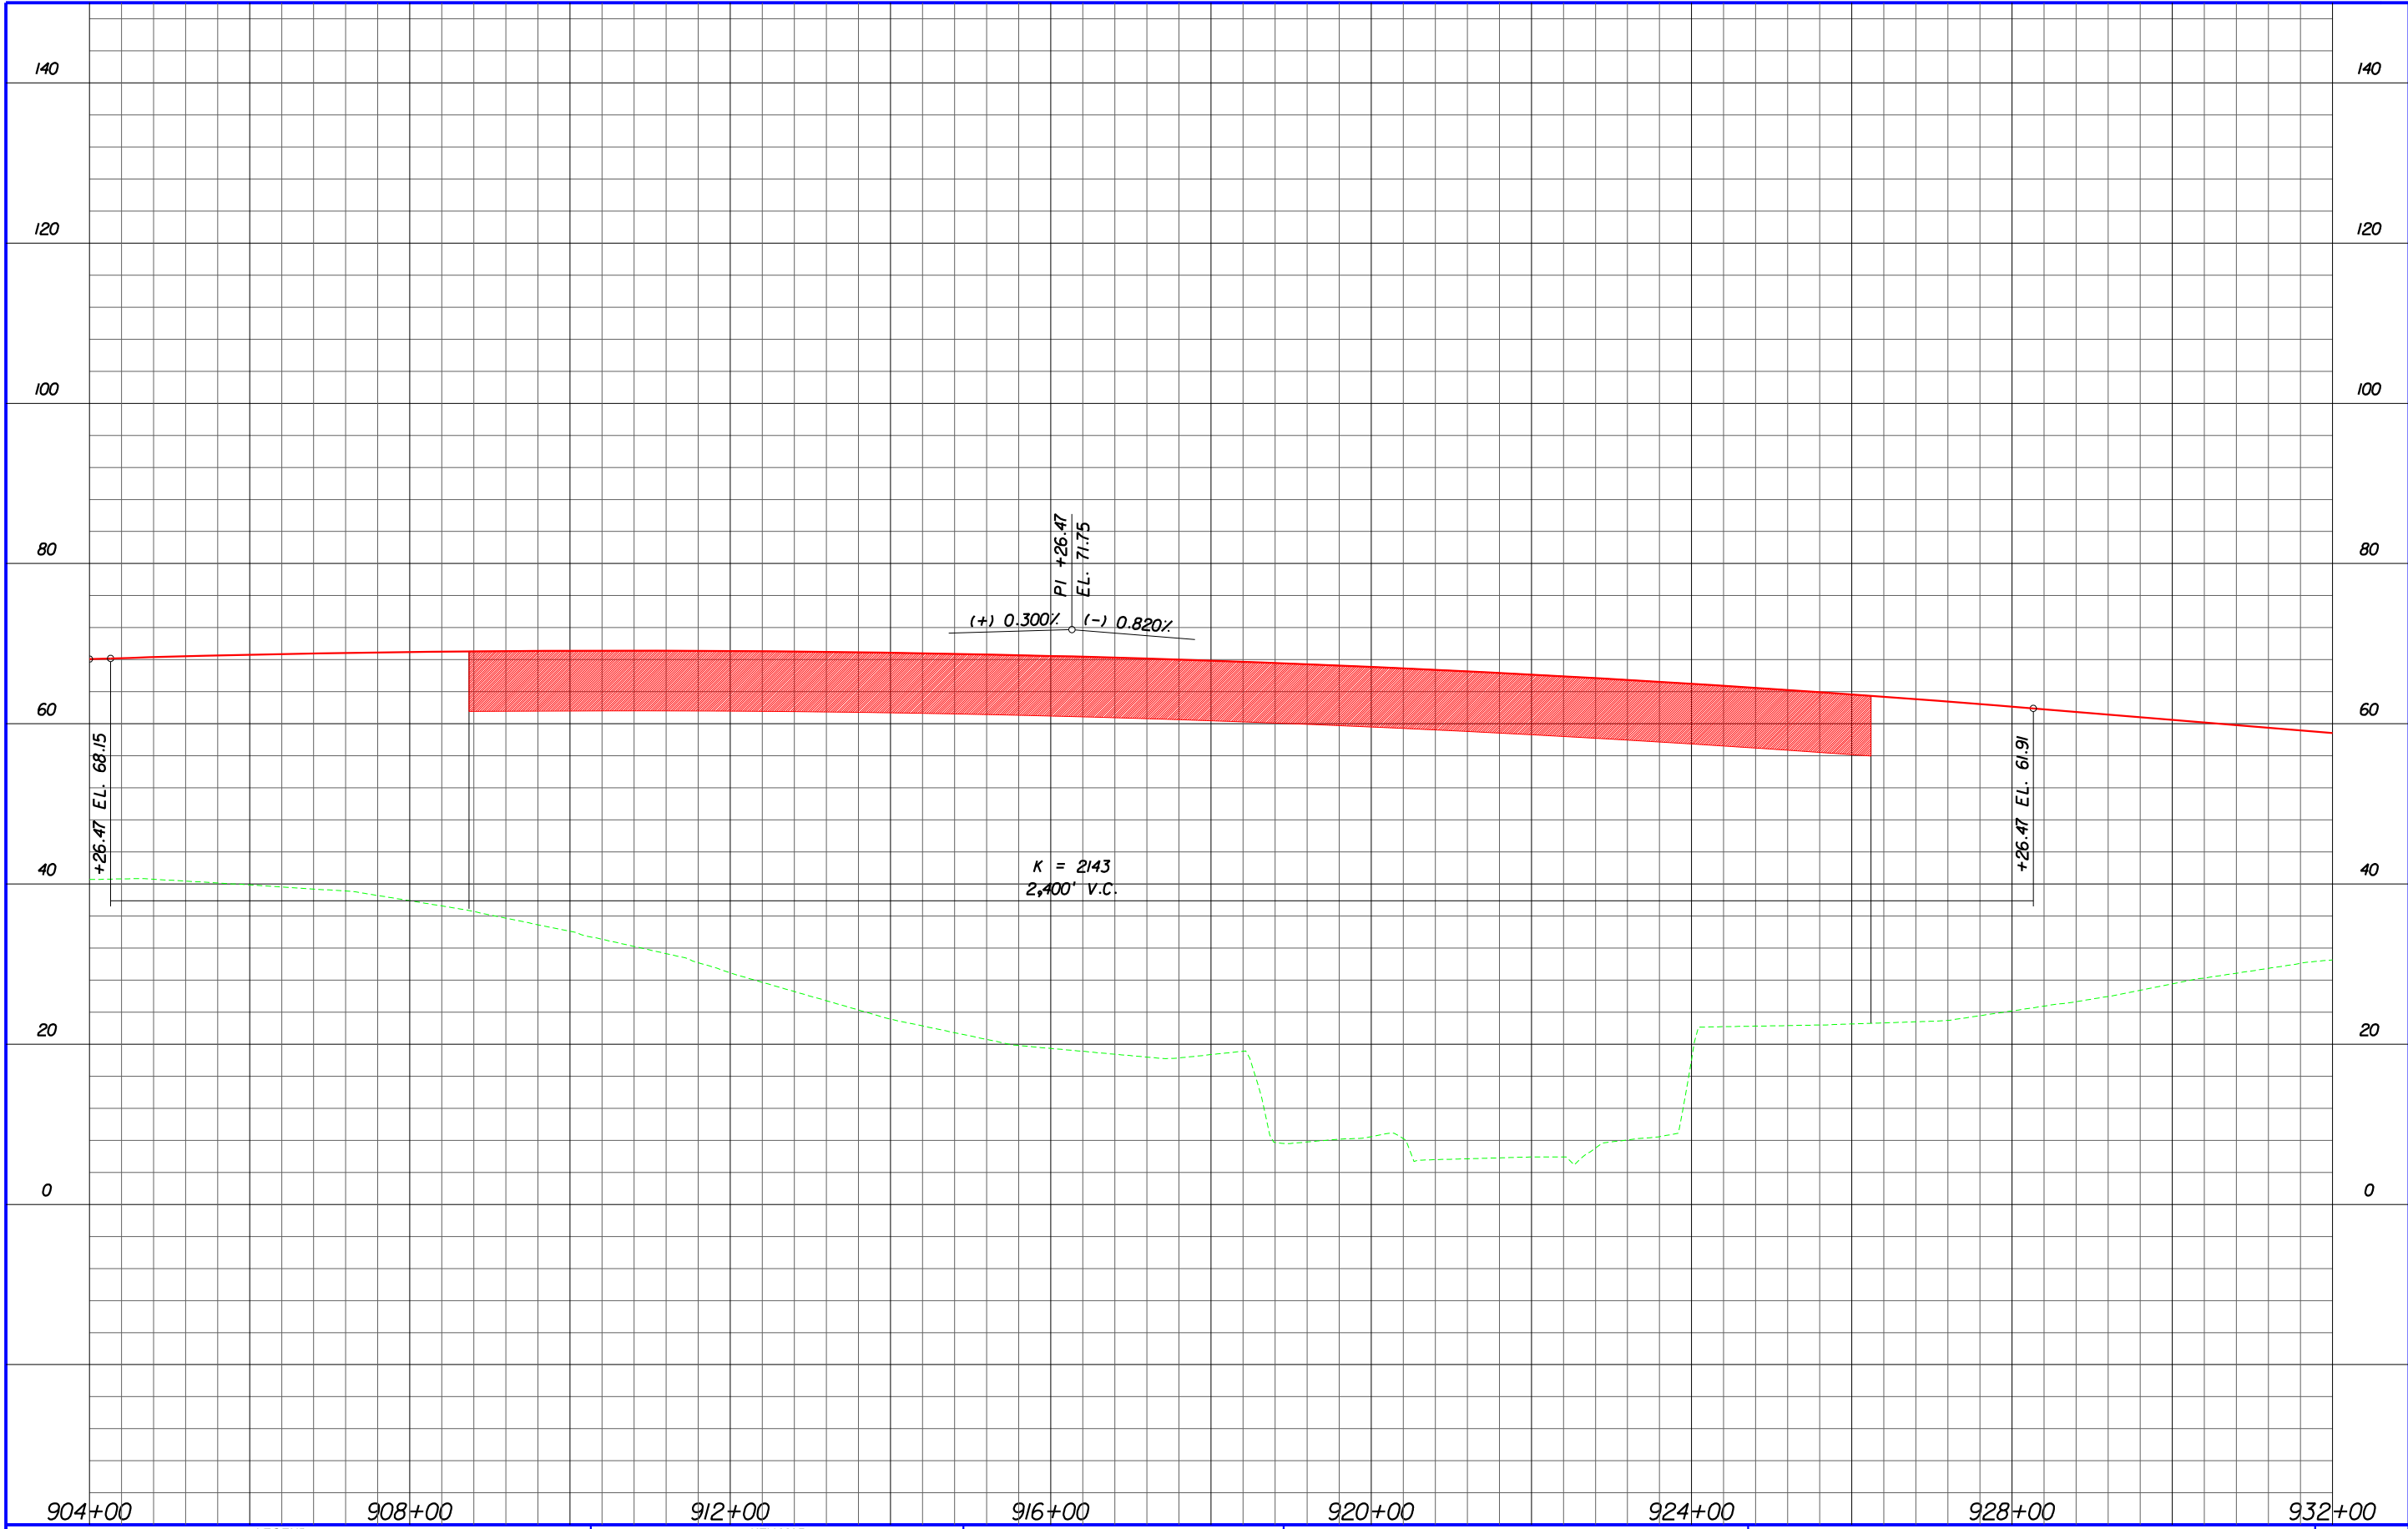




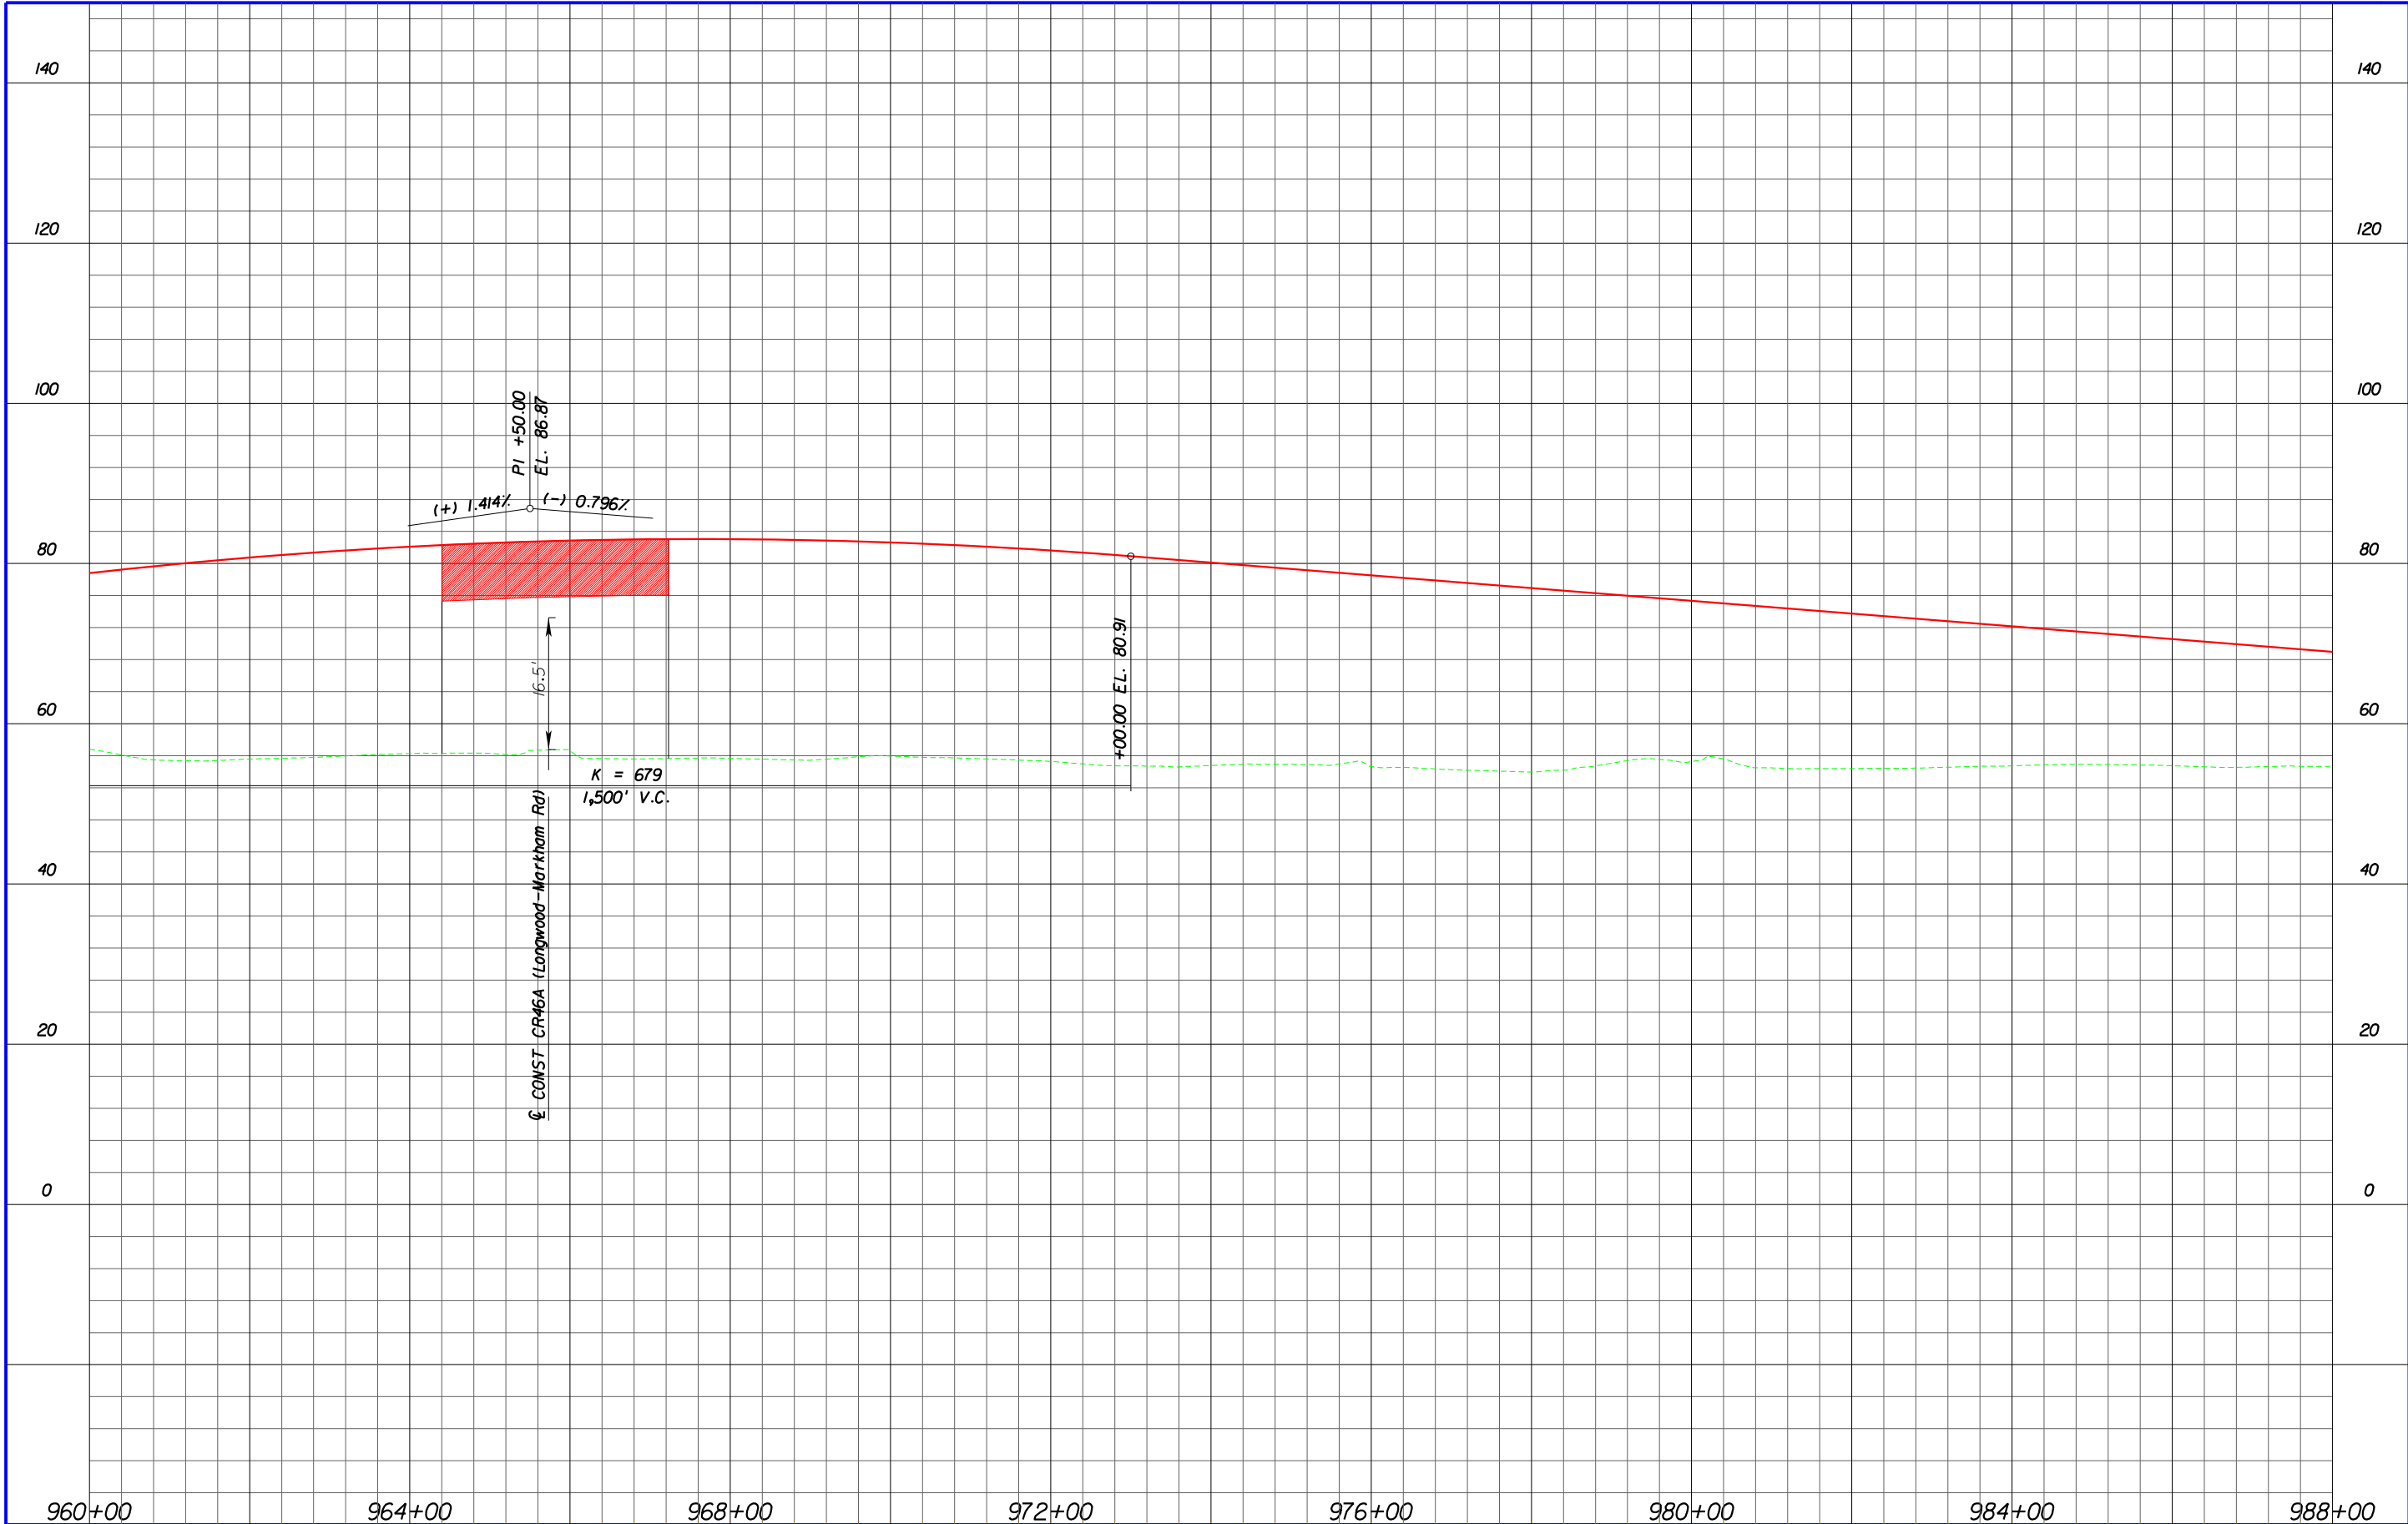





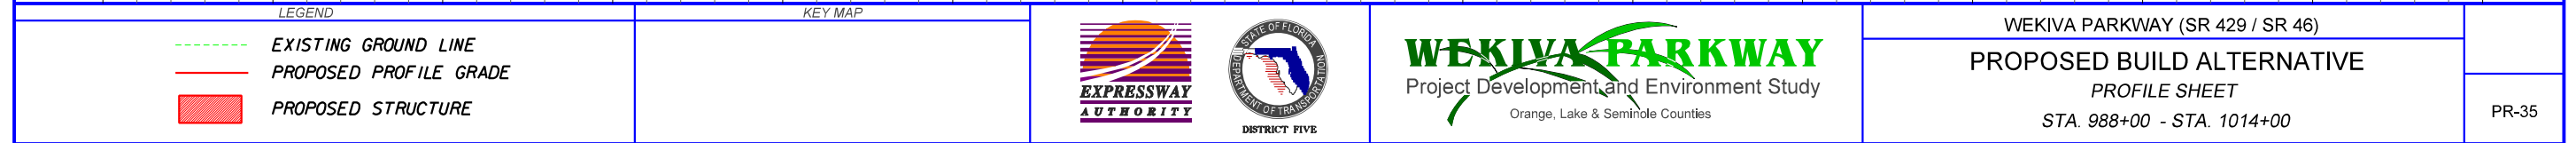


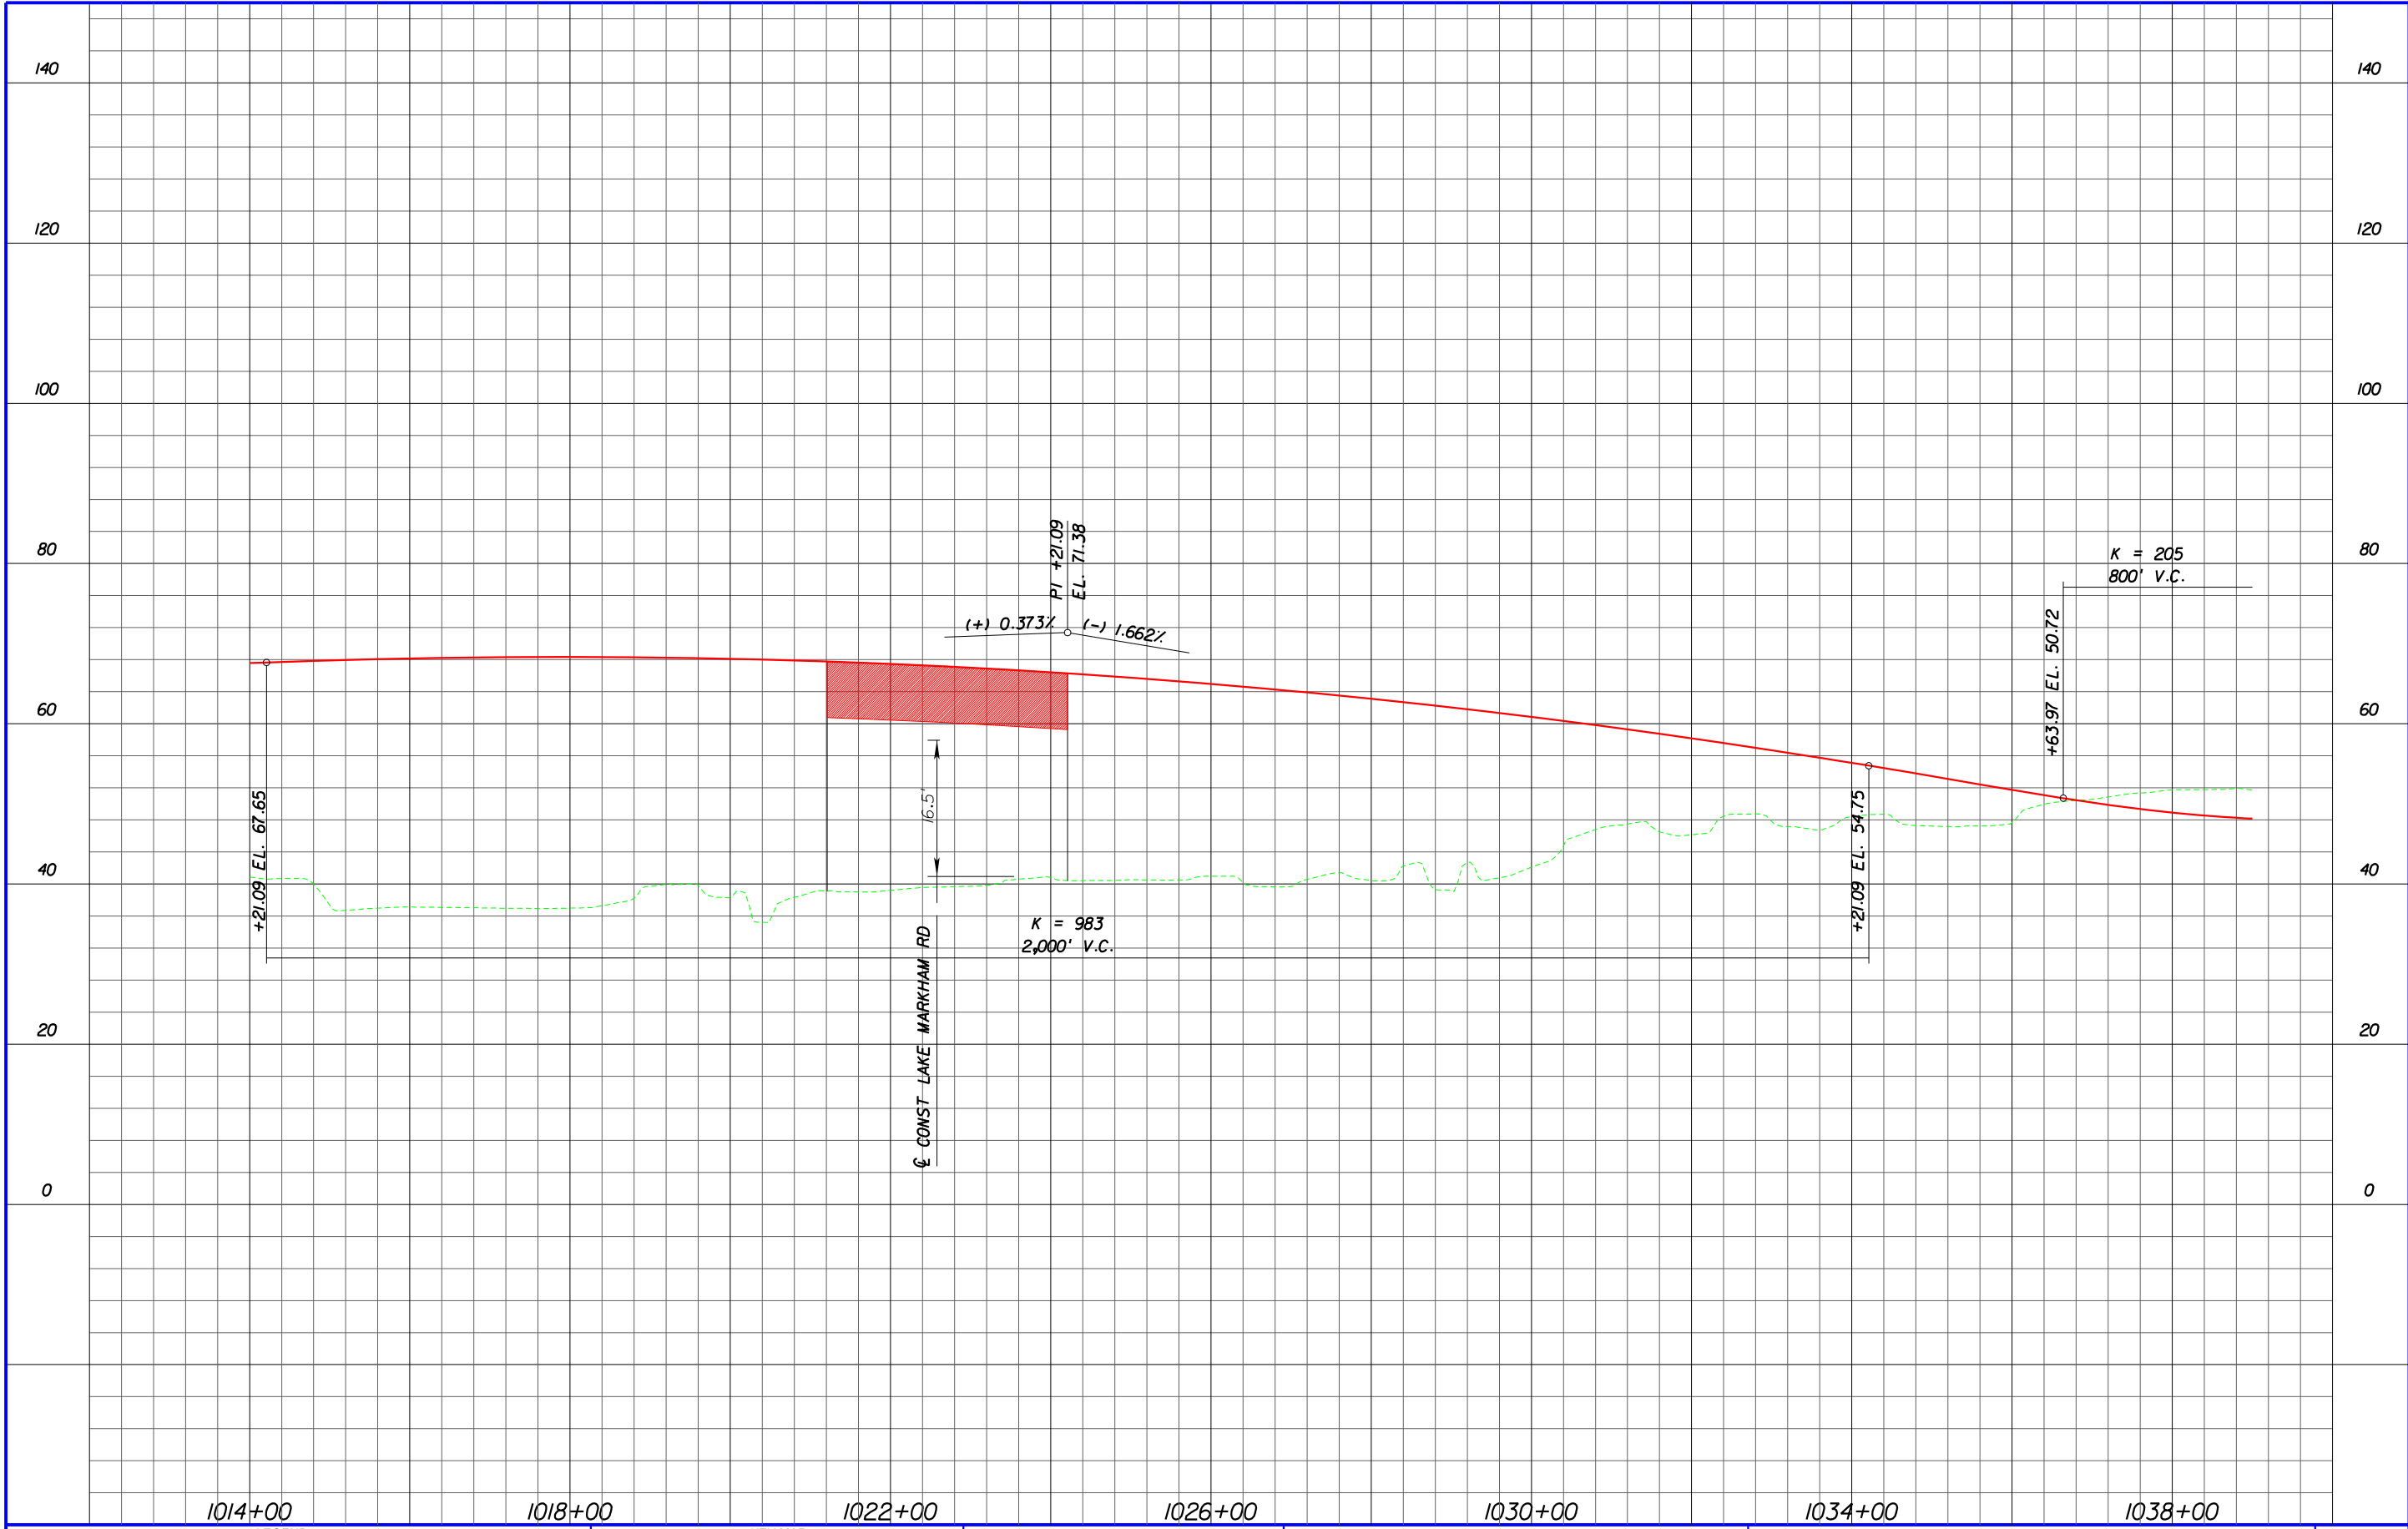



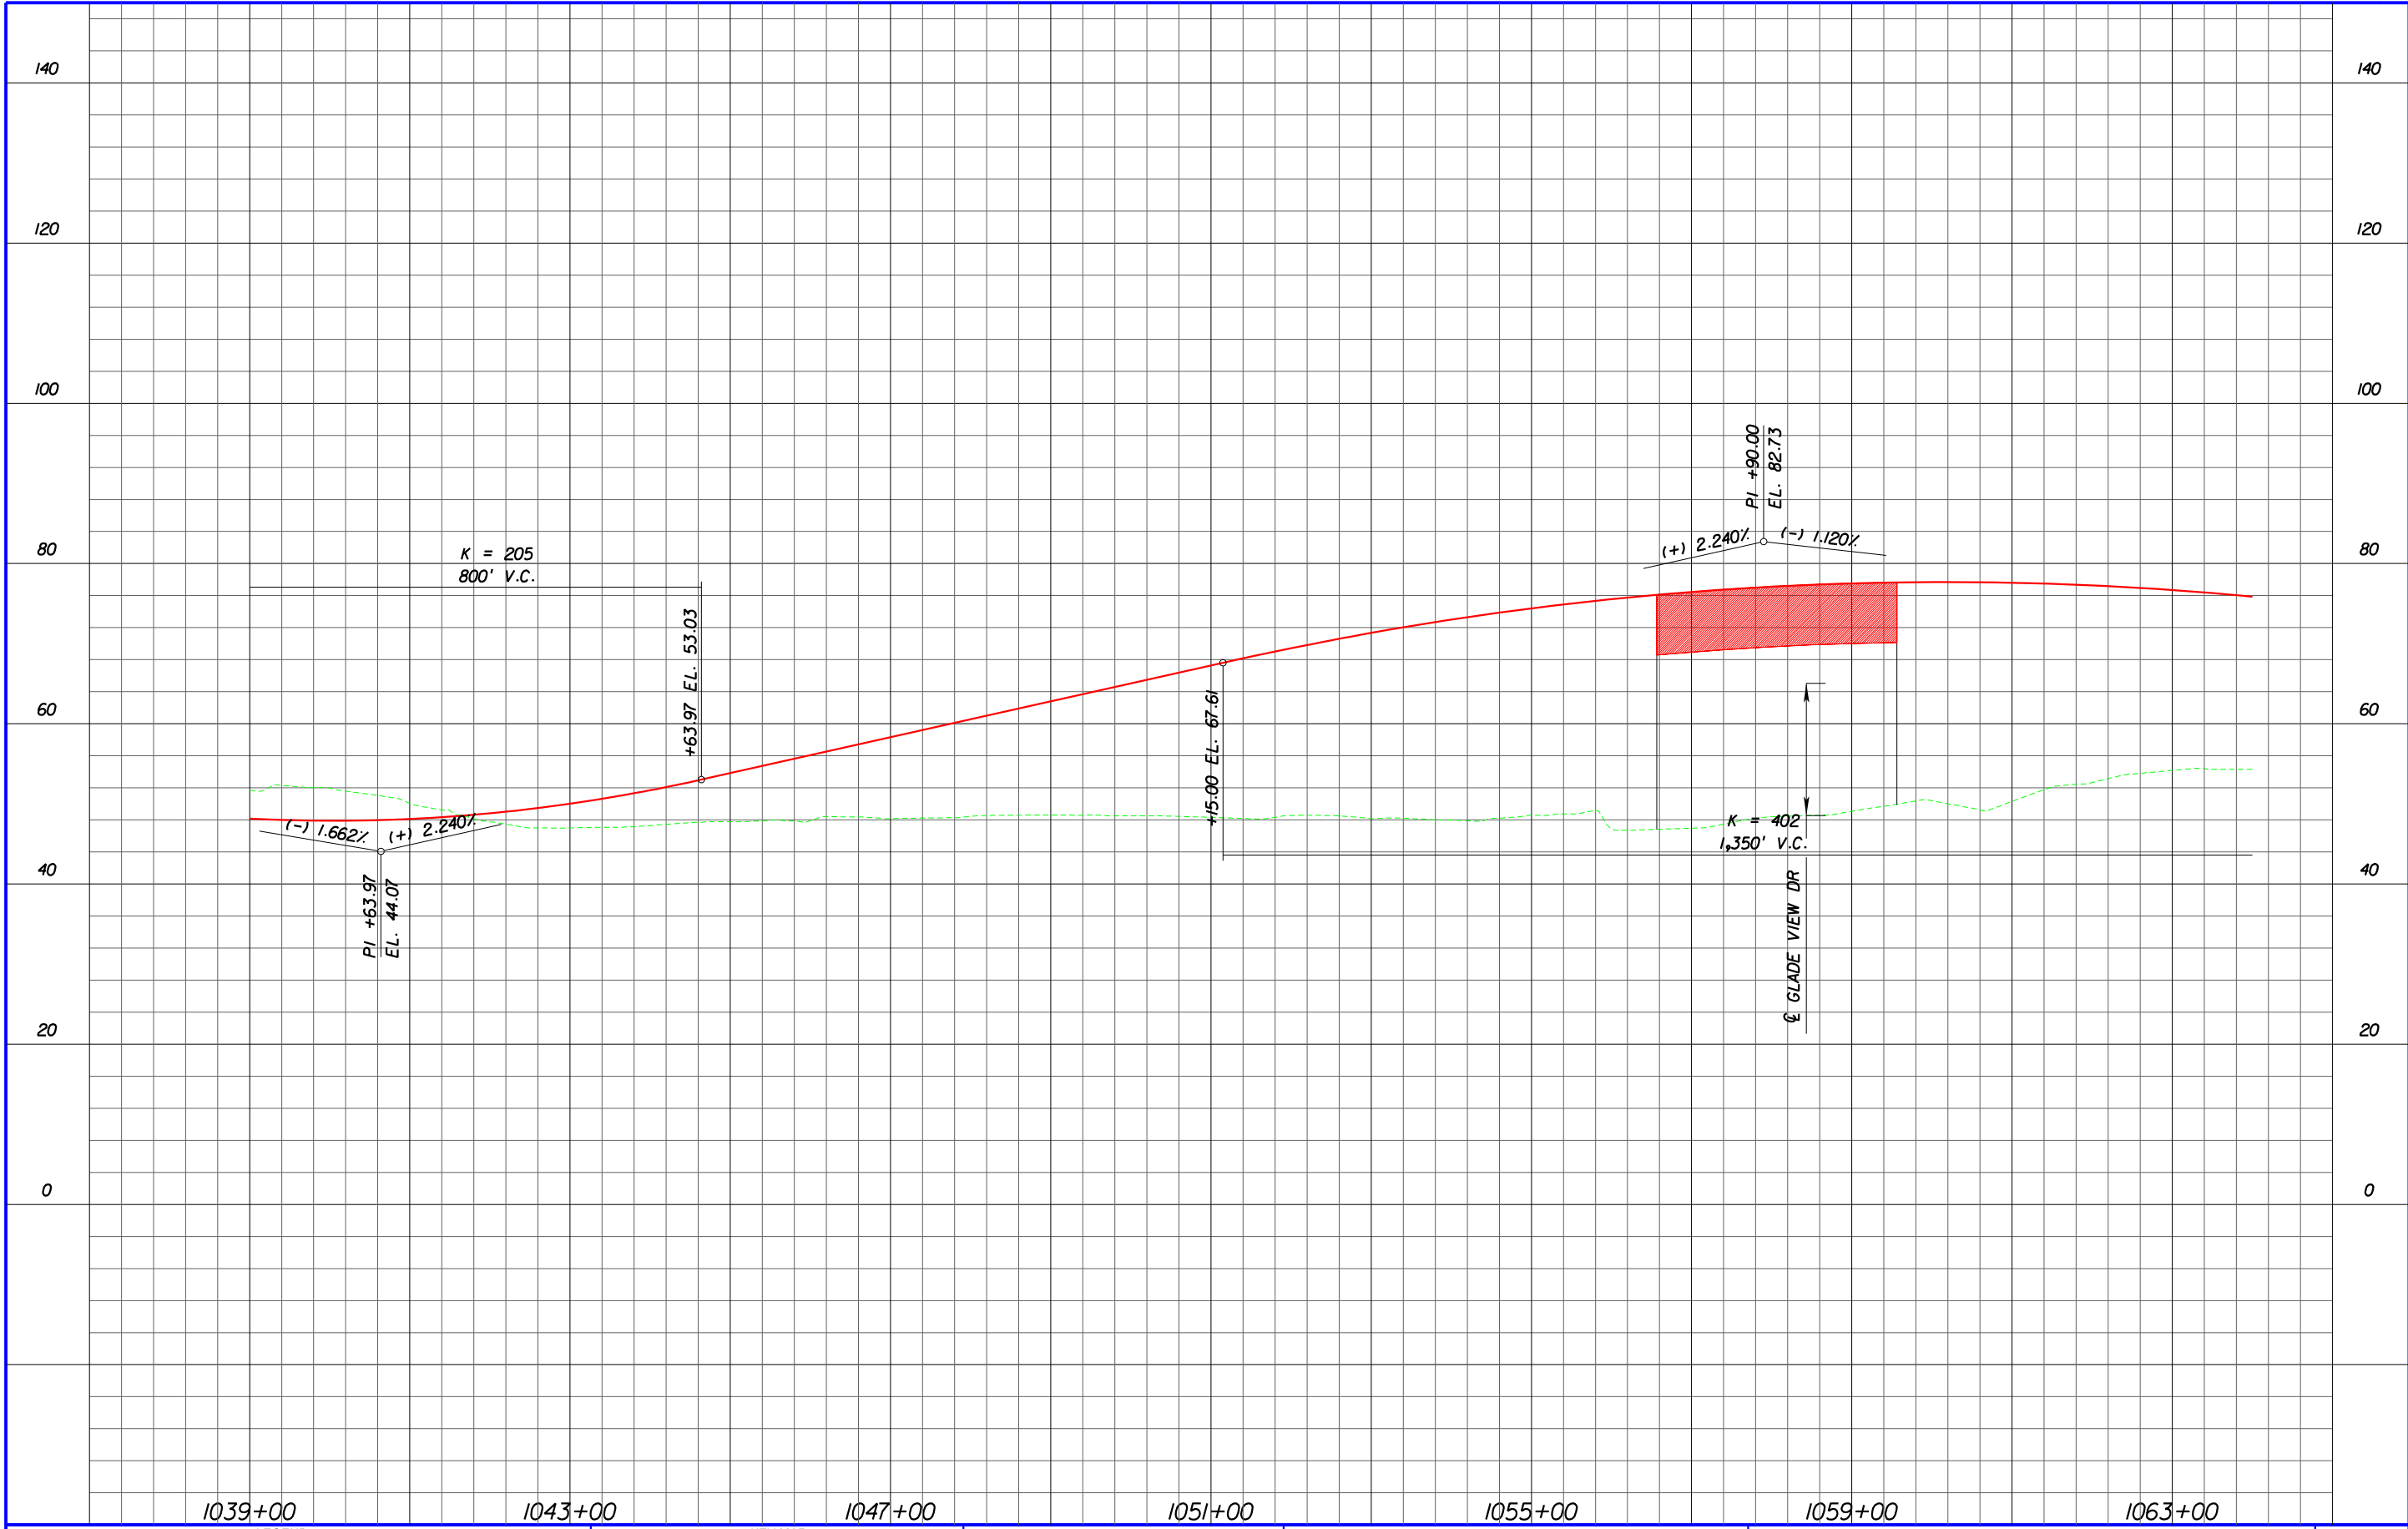


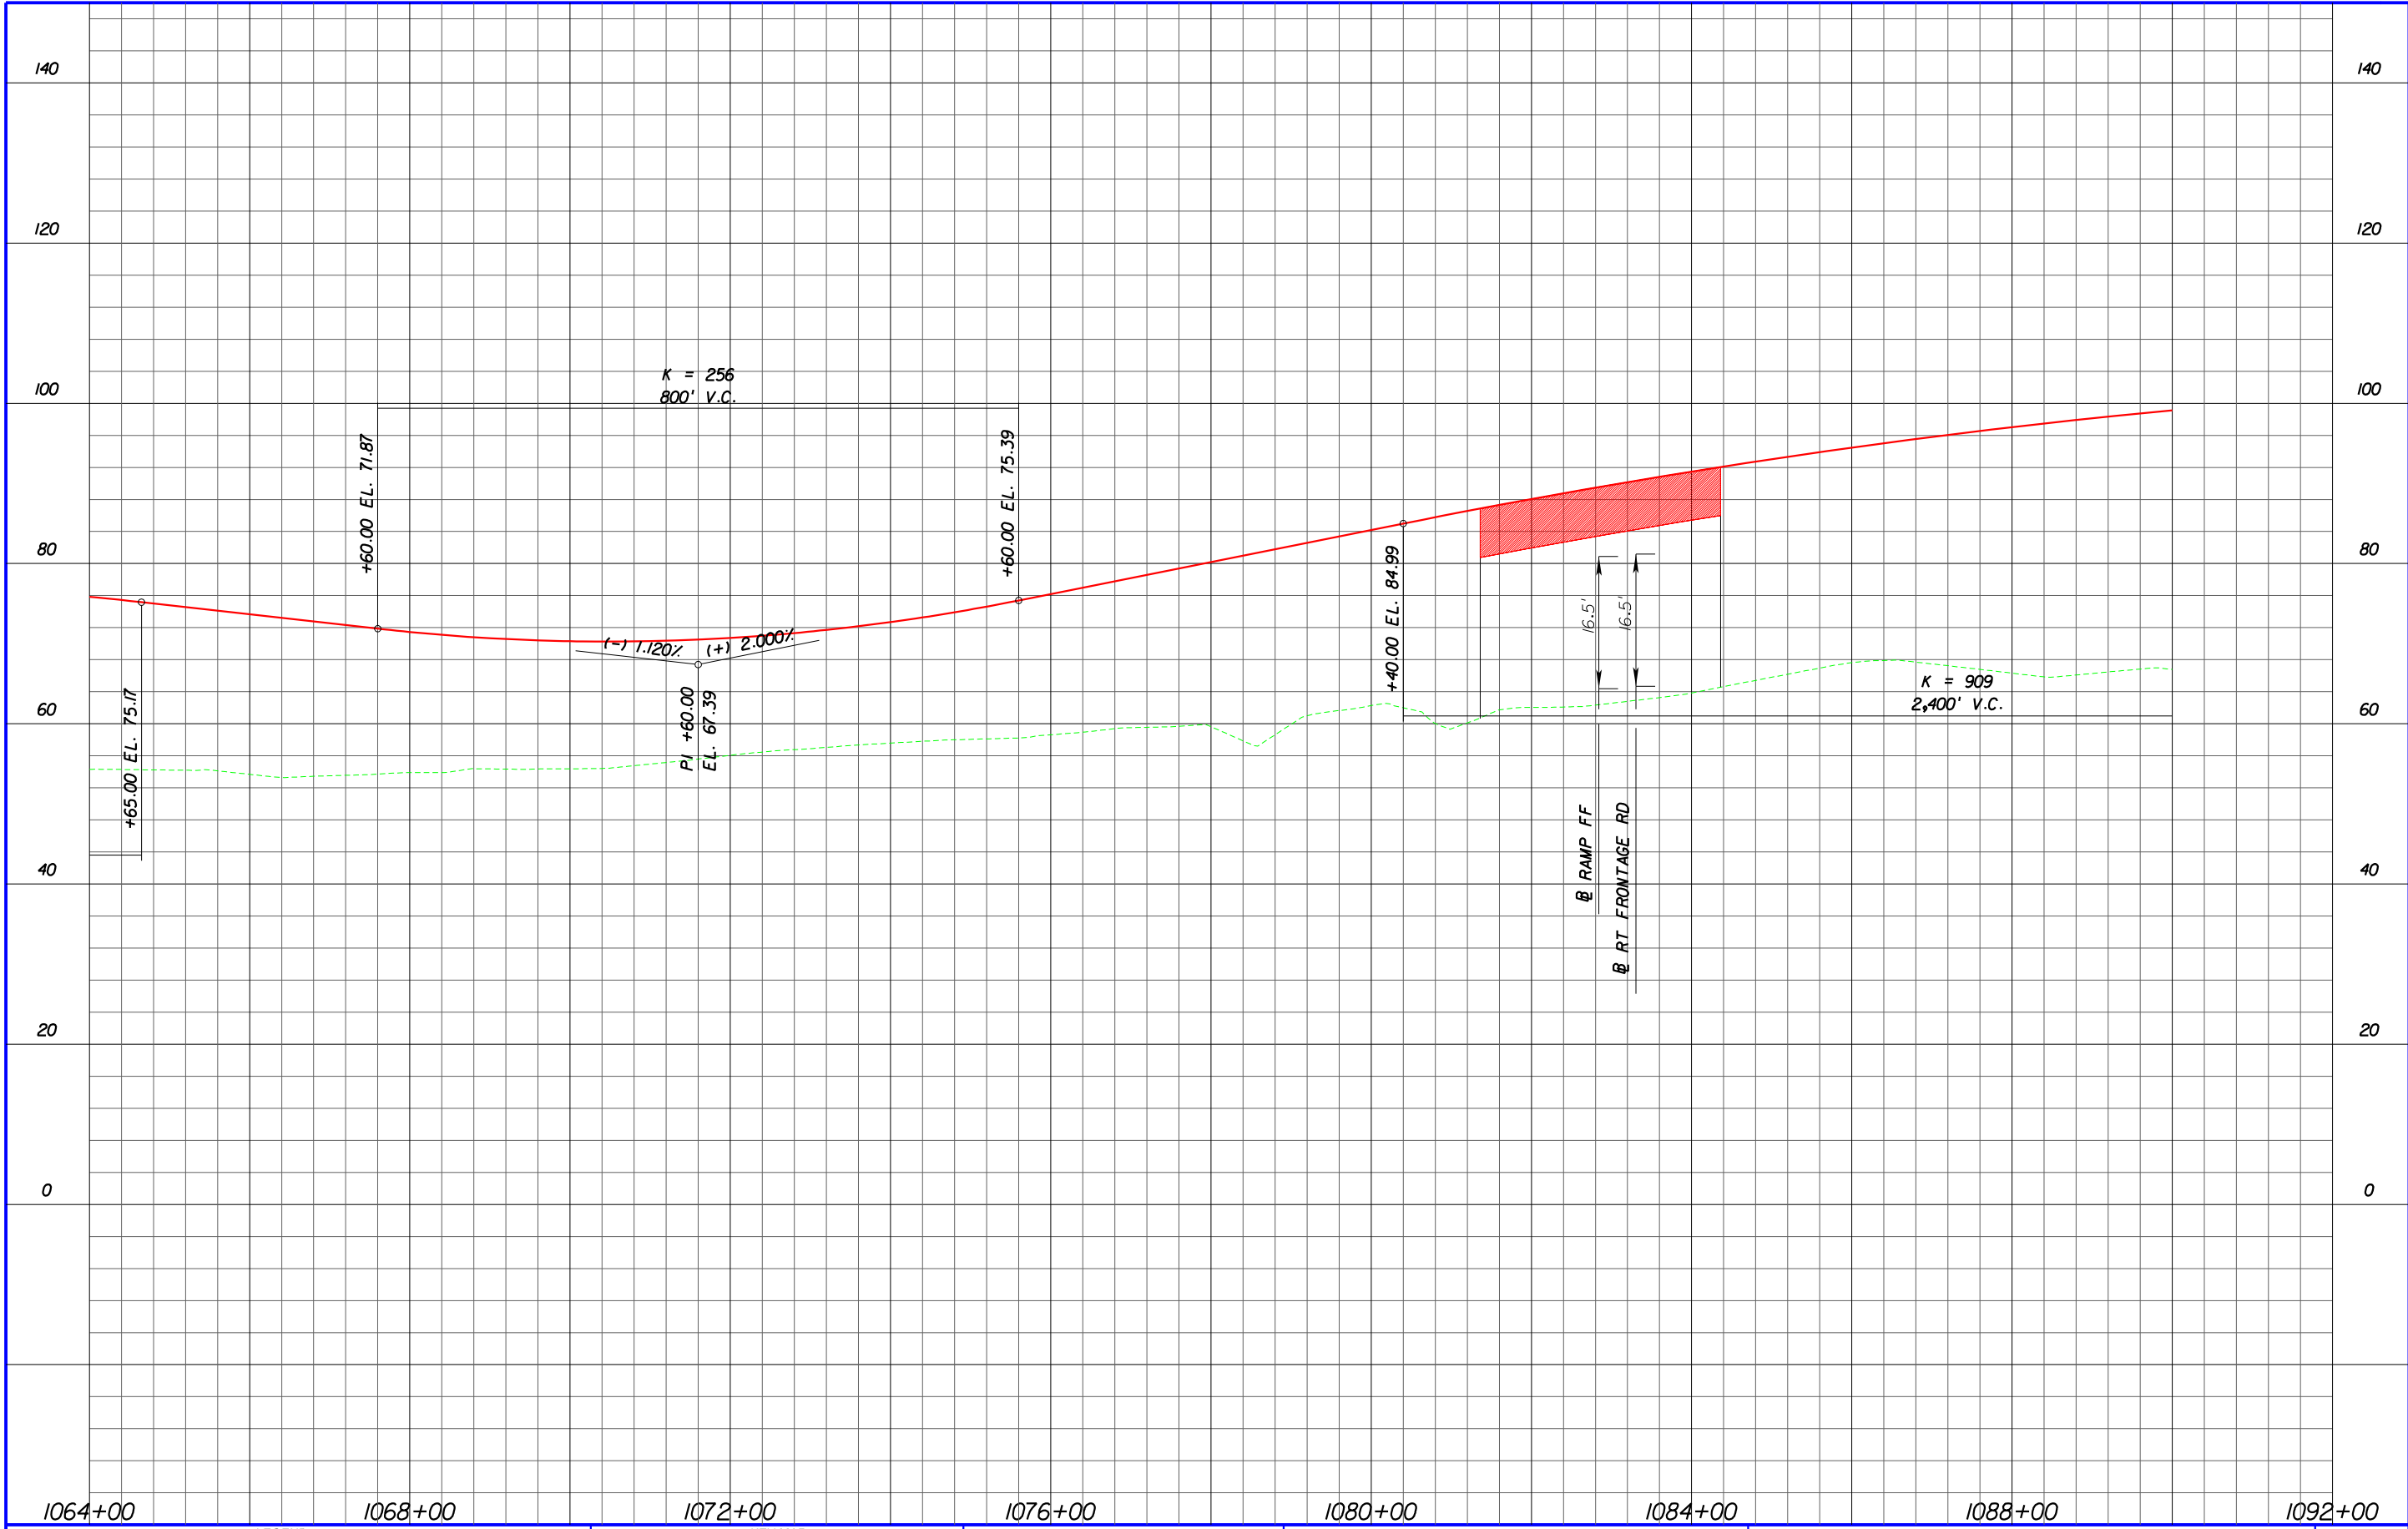

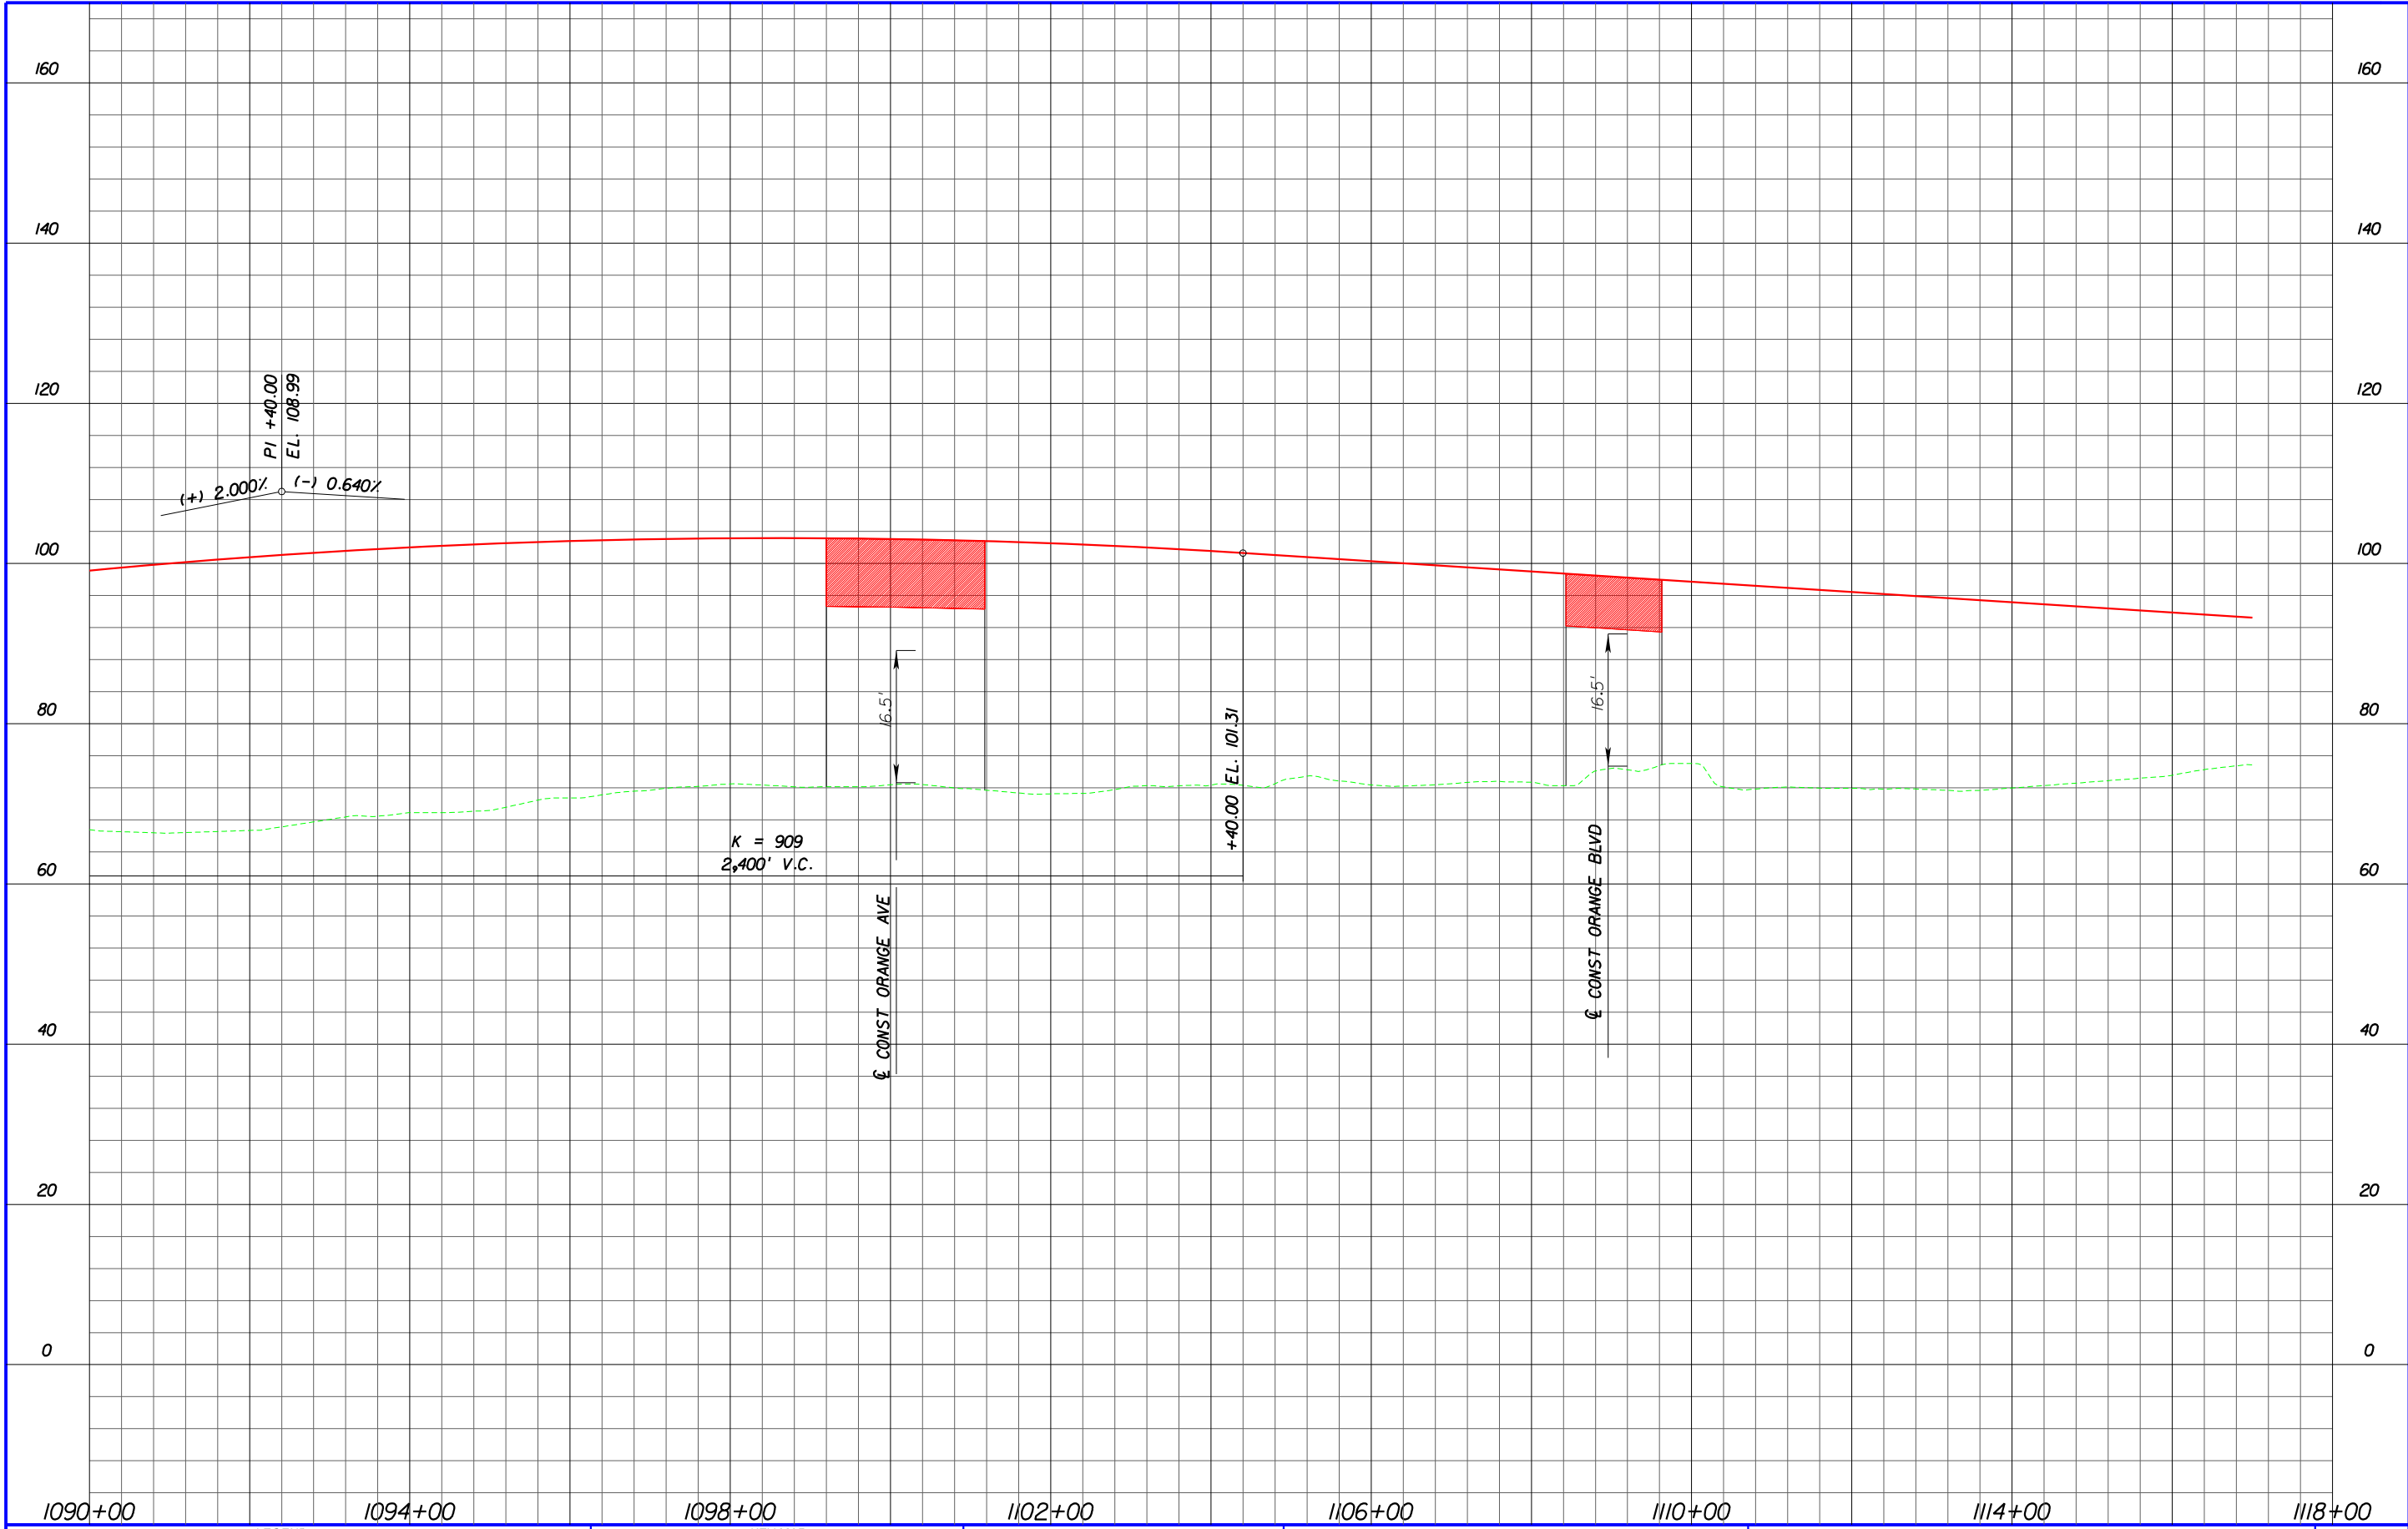


|                                                                                               |                |                                 |                          |   |                                                                                   |  |
|-----------------------------------------------------------------------------------------------|----------------|---------------------------------|--------------------------|---|-----------------------------------------------------------------------------------|--|
| <b>LEGEND</b><br>--- EXISTING GROUND LINE<br>— PROPOSED PROFILE GRADE<br>■ PROPOSED STRUCTURE | <b>KEY MAP</b> | <br><b>EXPRESSWAY AUTHORITY</b> | <br><b>DISTRICT FIVE</b> | <br><b>WEKIVA PARKWAY</b><br>Project Development and Environment Study<br>Orange, Lake & Seminole Counties | <b>WEKIVA PARKWAY (SR 429)</b>                                                    |  |
|                                                                                               |                |                                 |                          |   | <b>PROPOSED BUILD ALTERNATIVE</b><br>PROFILE SHEET<br>STA. 1090+00 - STA. 1117+00 |  |
|                                                                                               |                |                                 |                          |   | <b>PR-39</b>                                                                      |  |


perkins 9/14/2010 1:41:38 PM p:\transportation\cadproj\324\26\roadway\PROFRD039.dgn

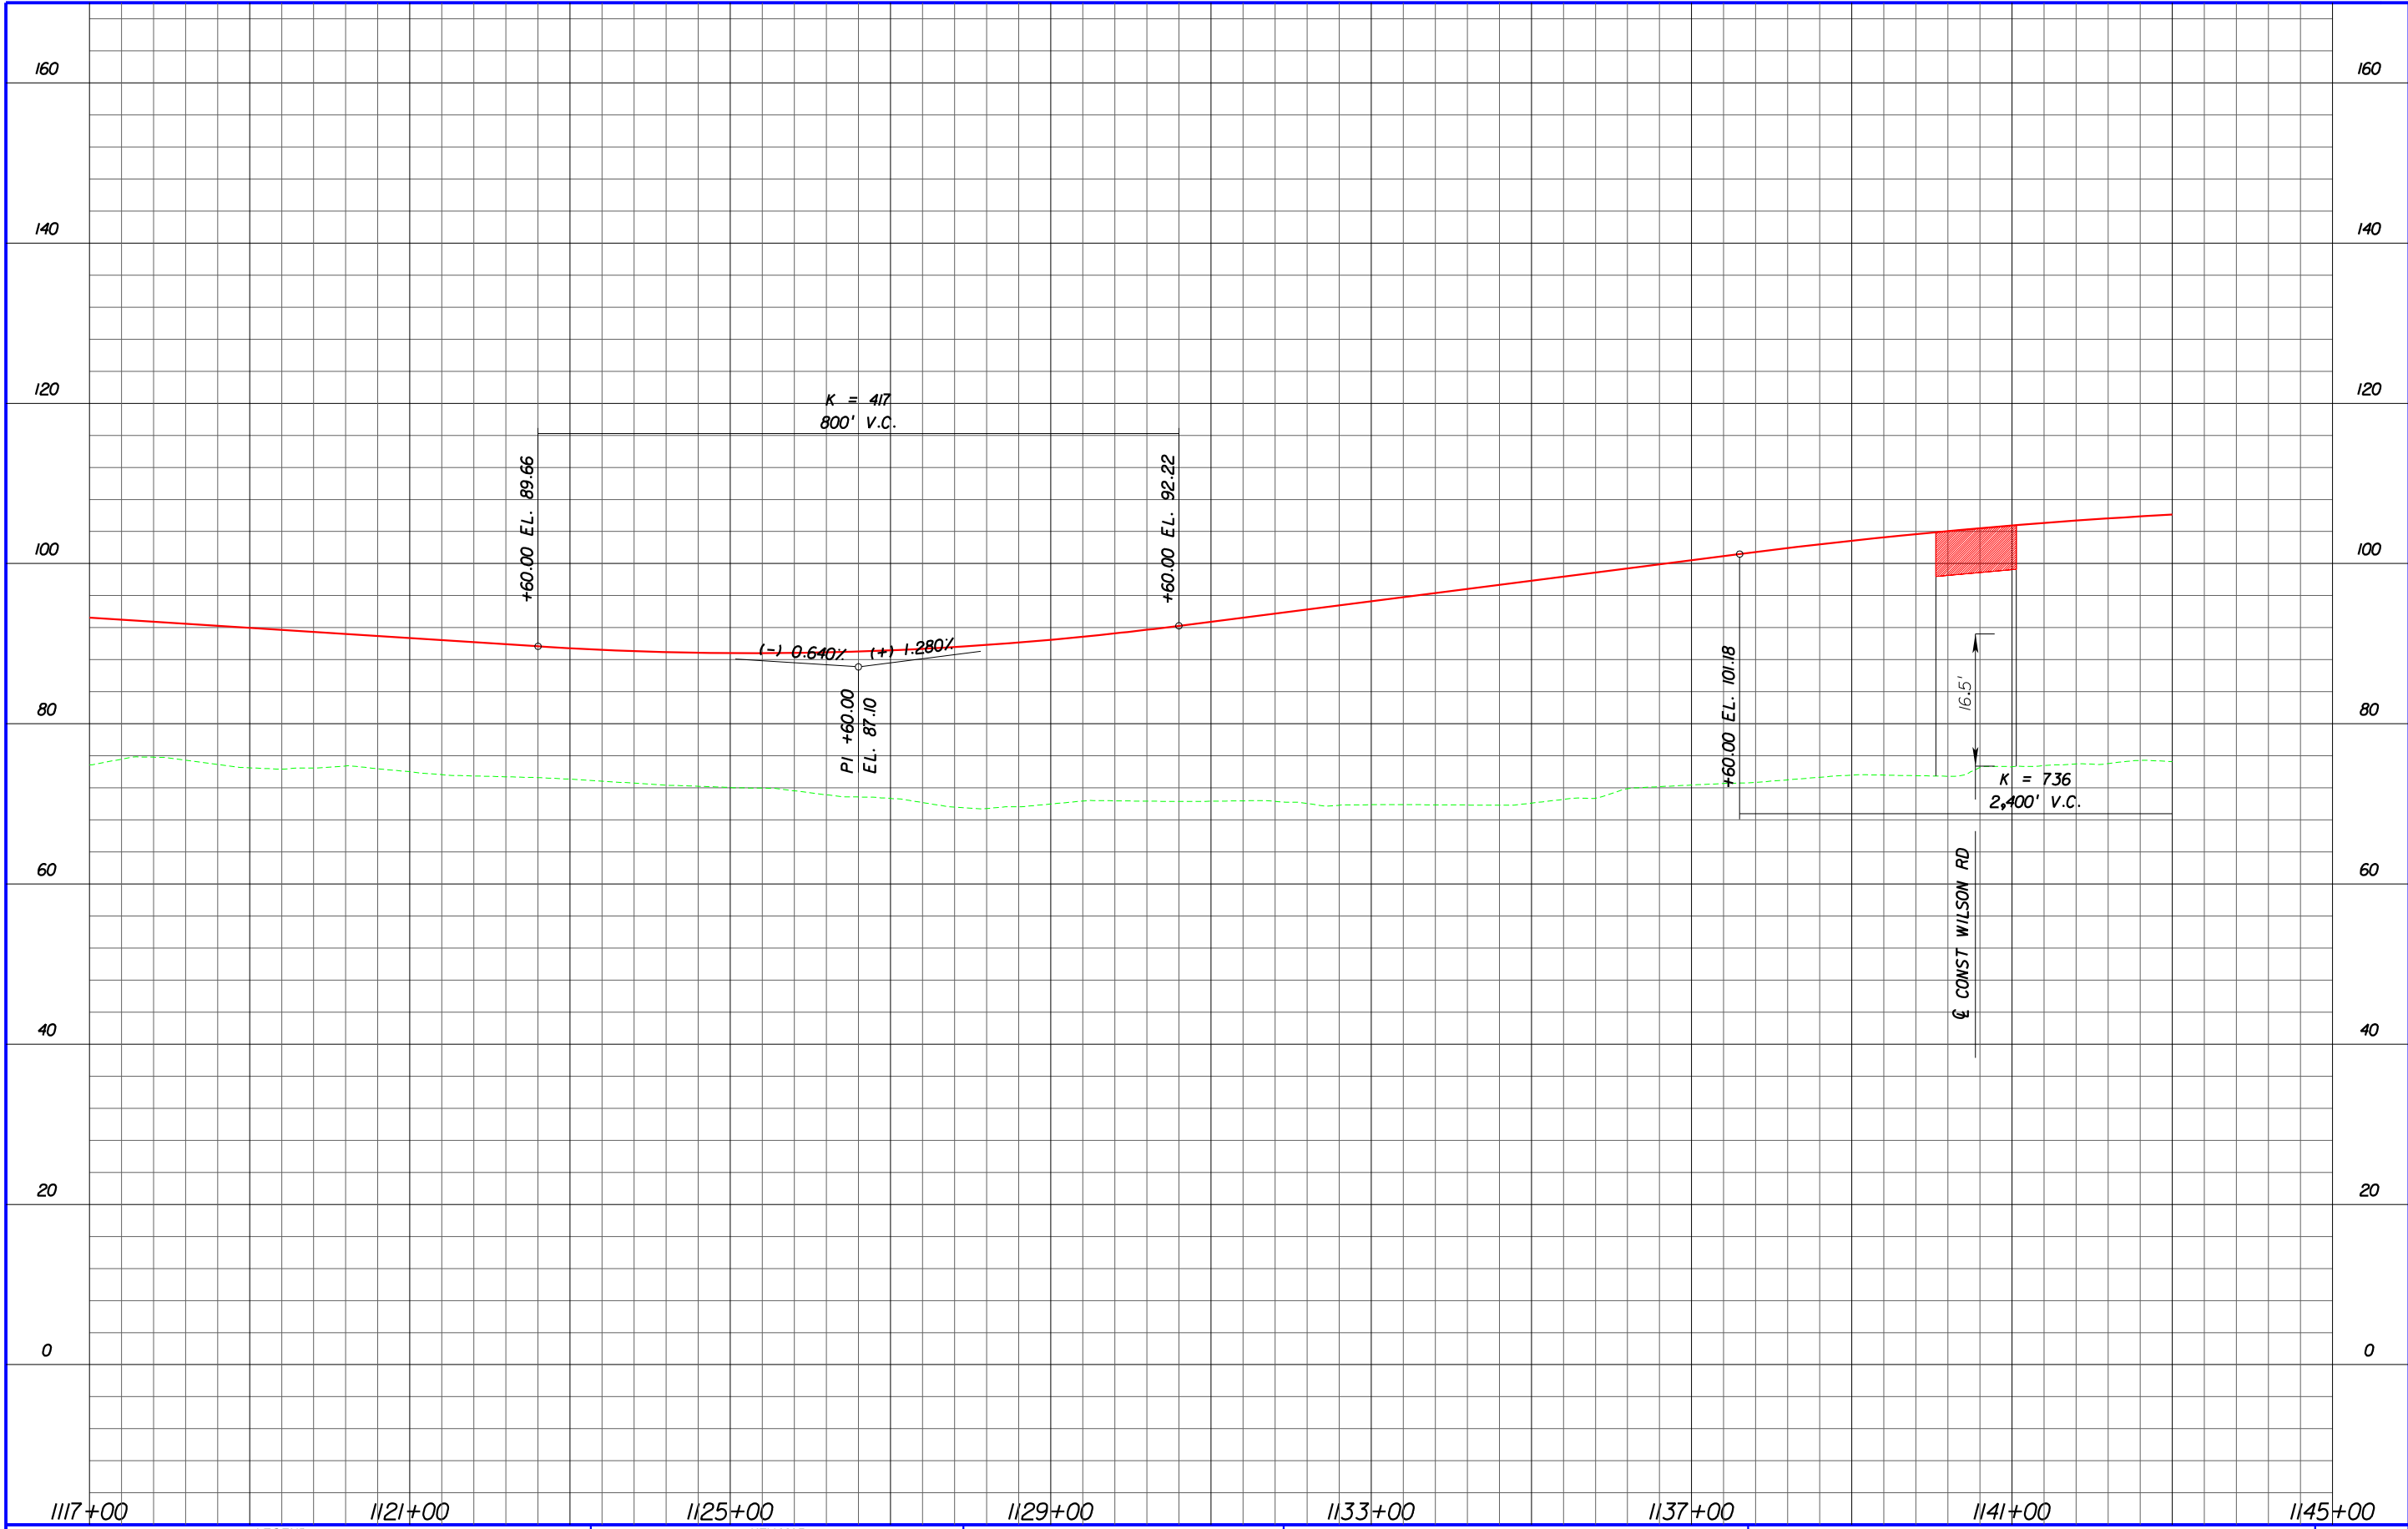




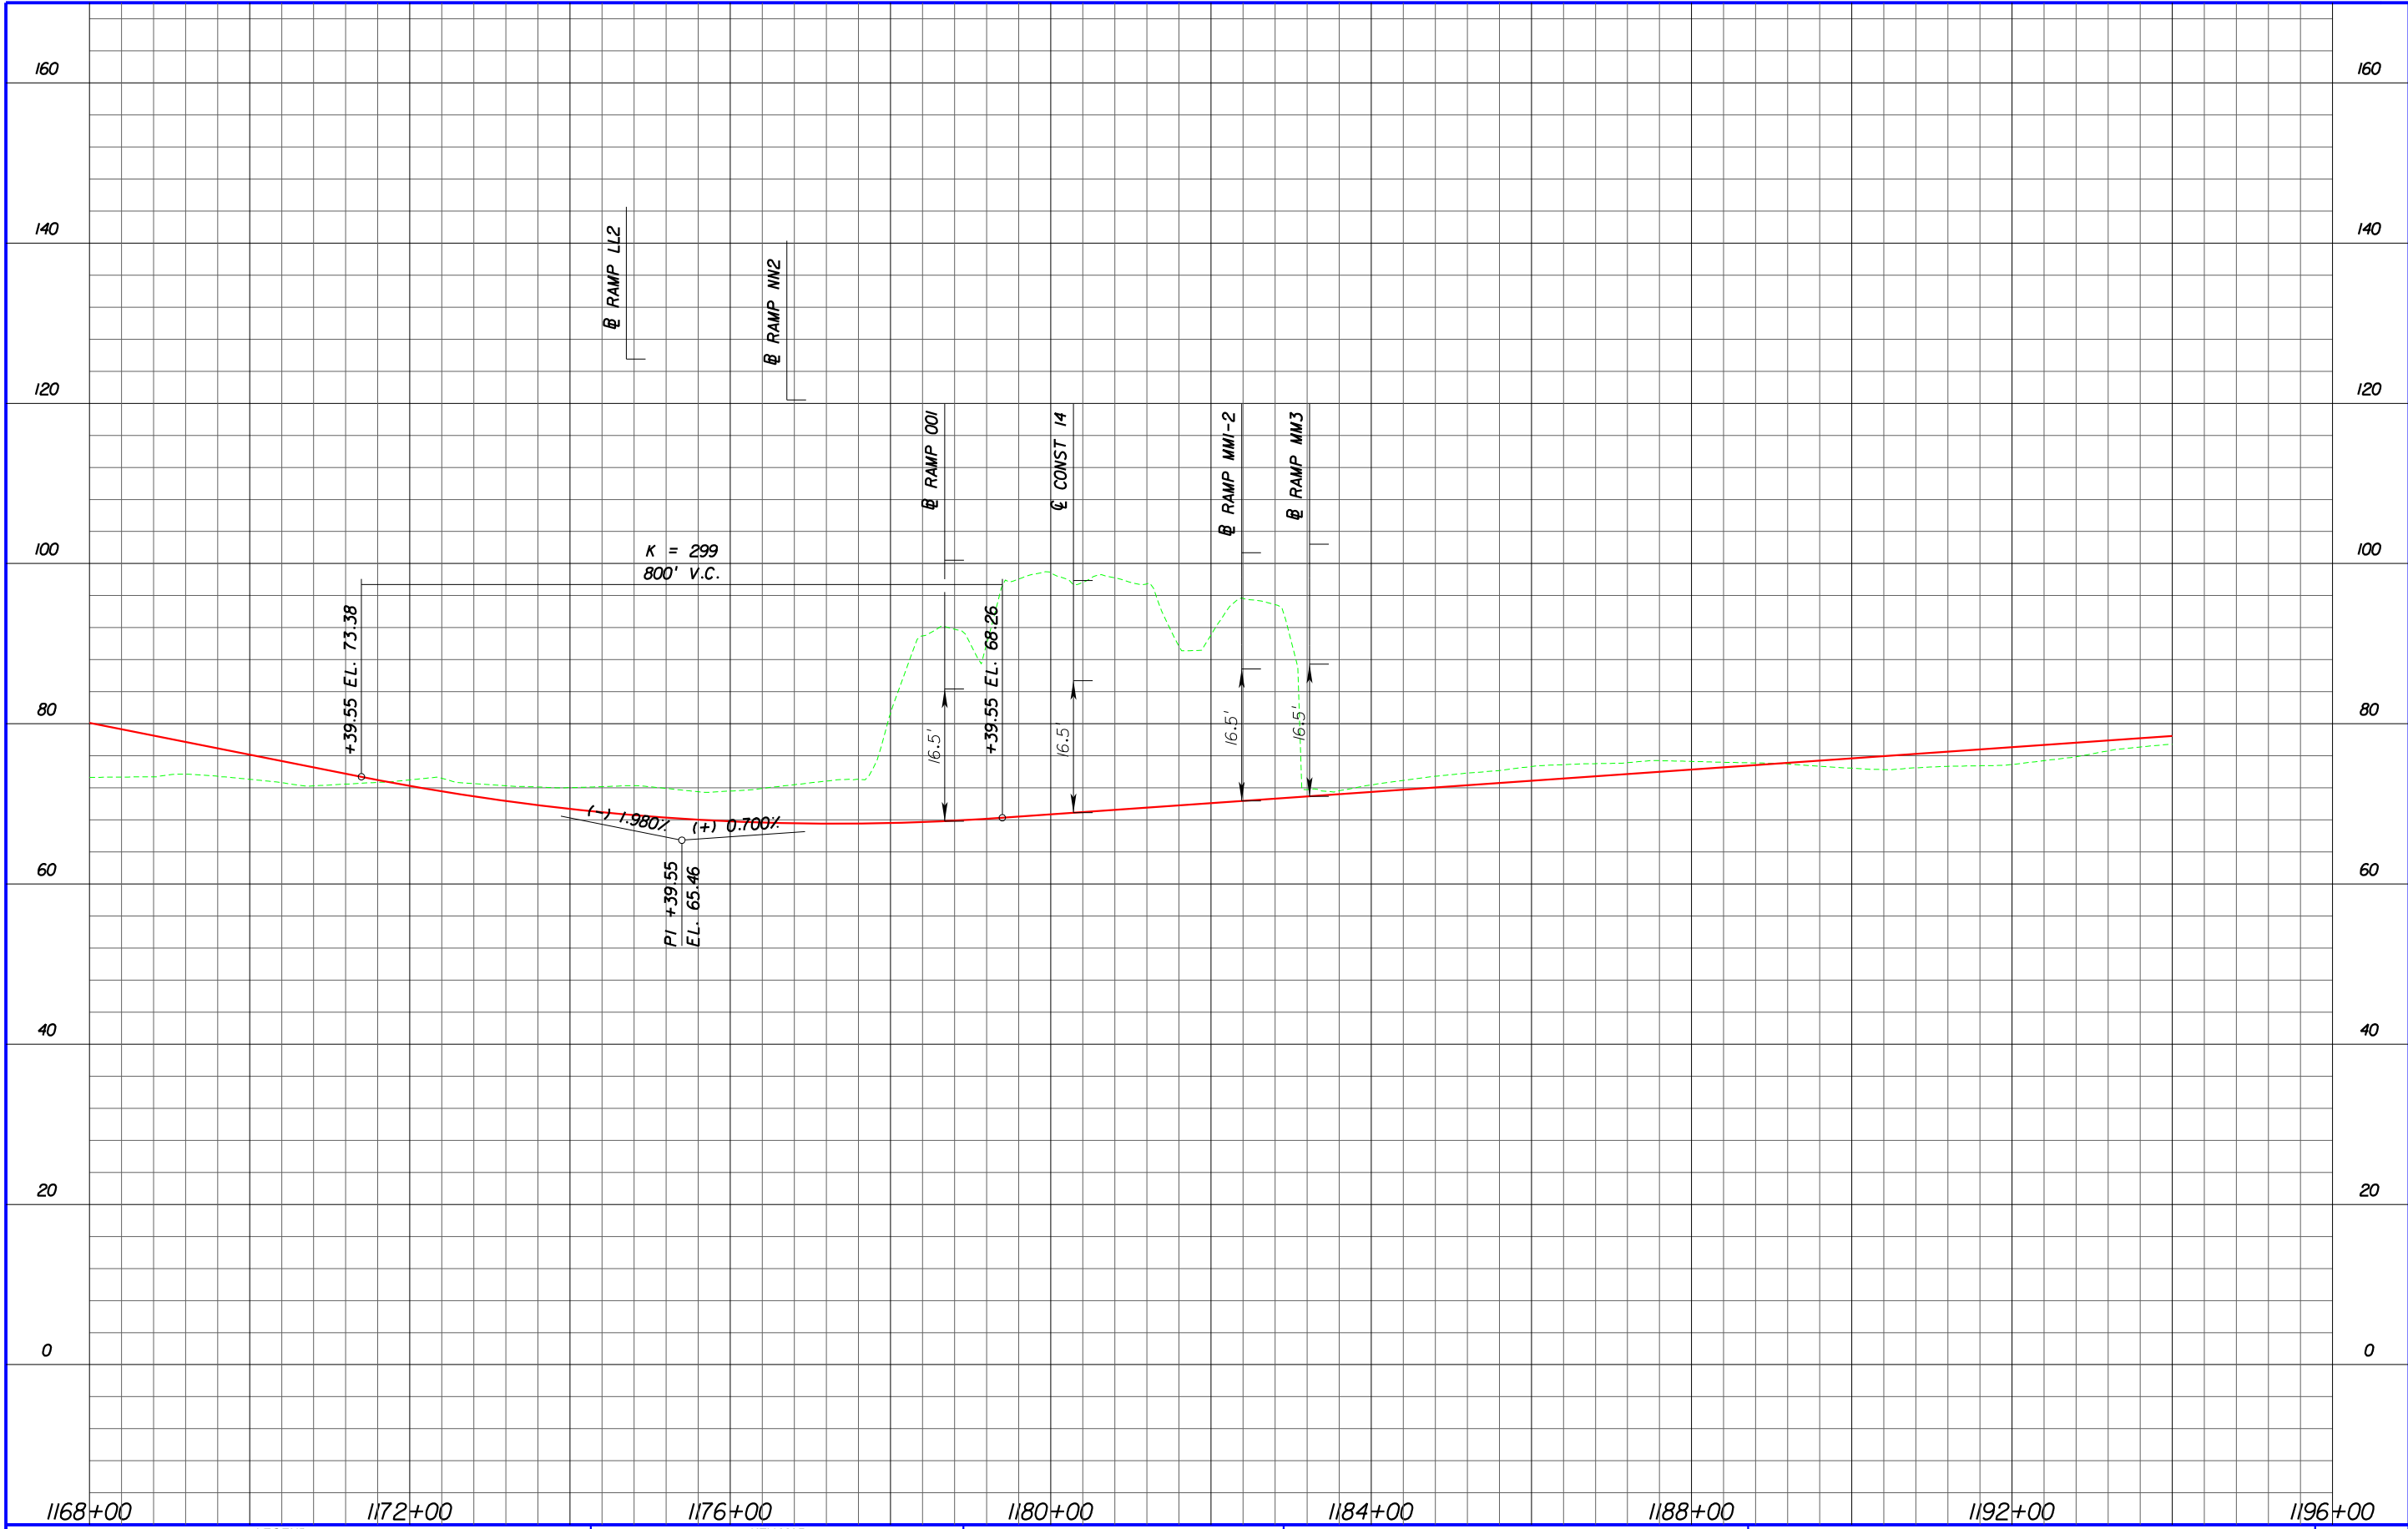





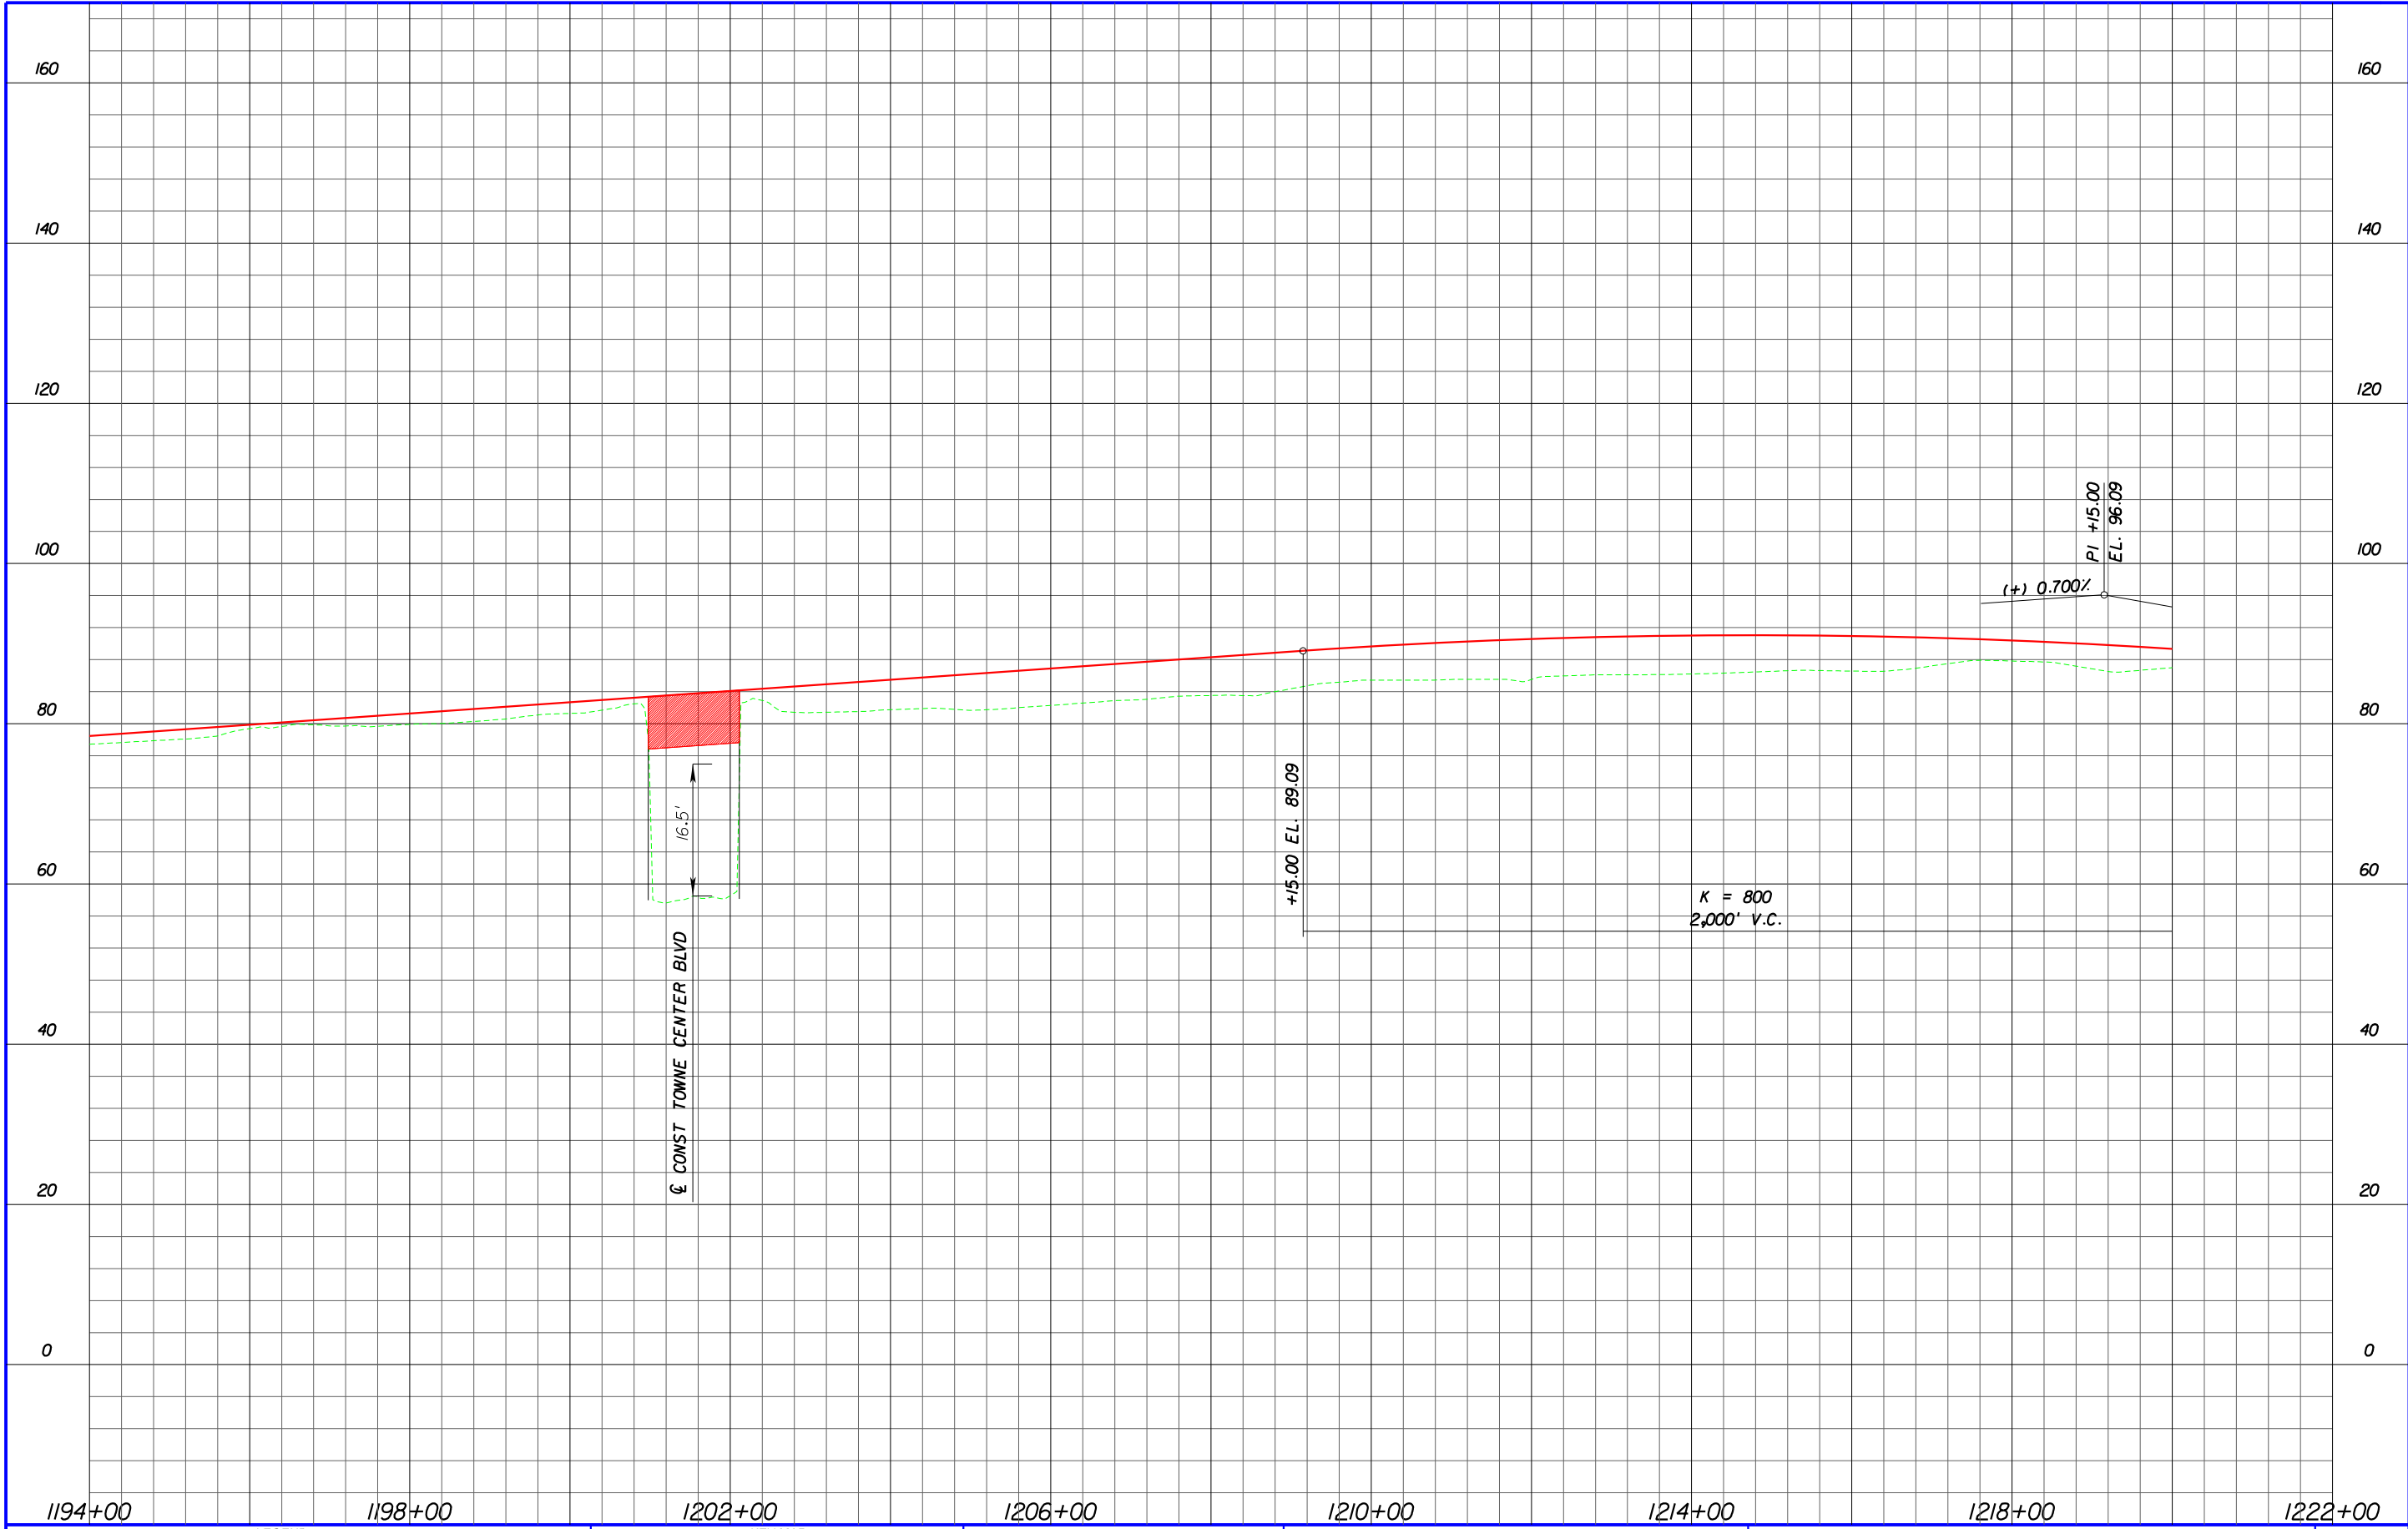


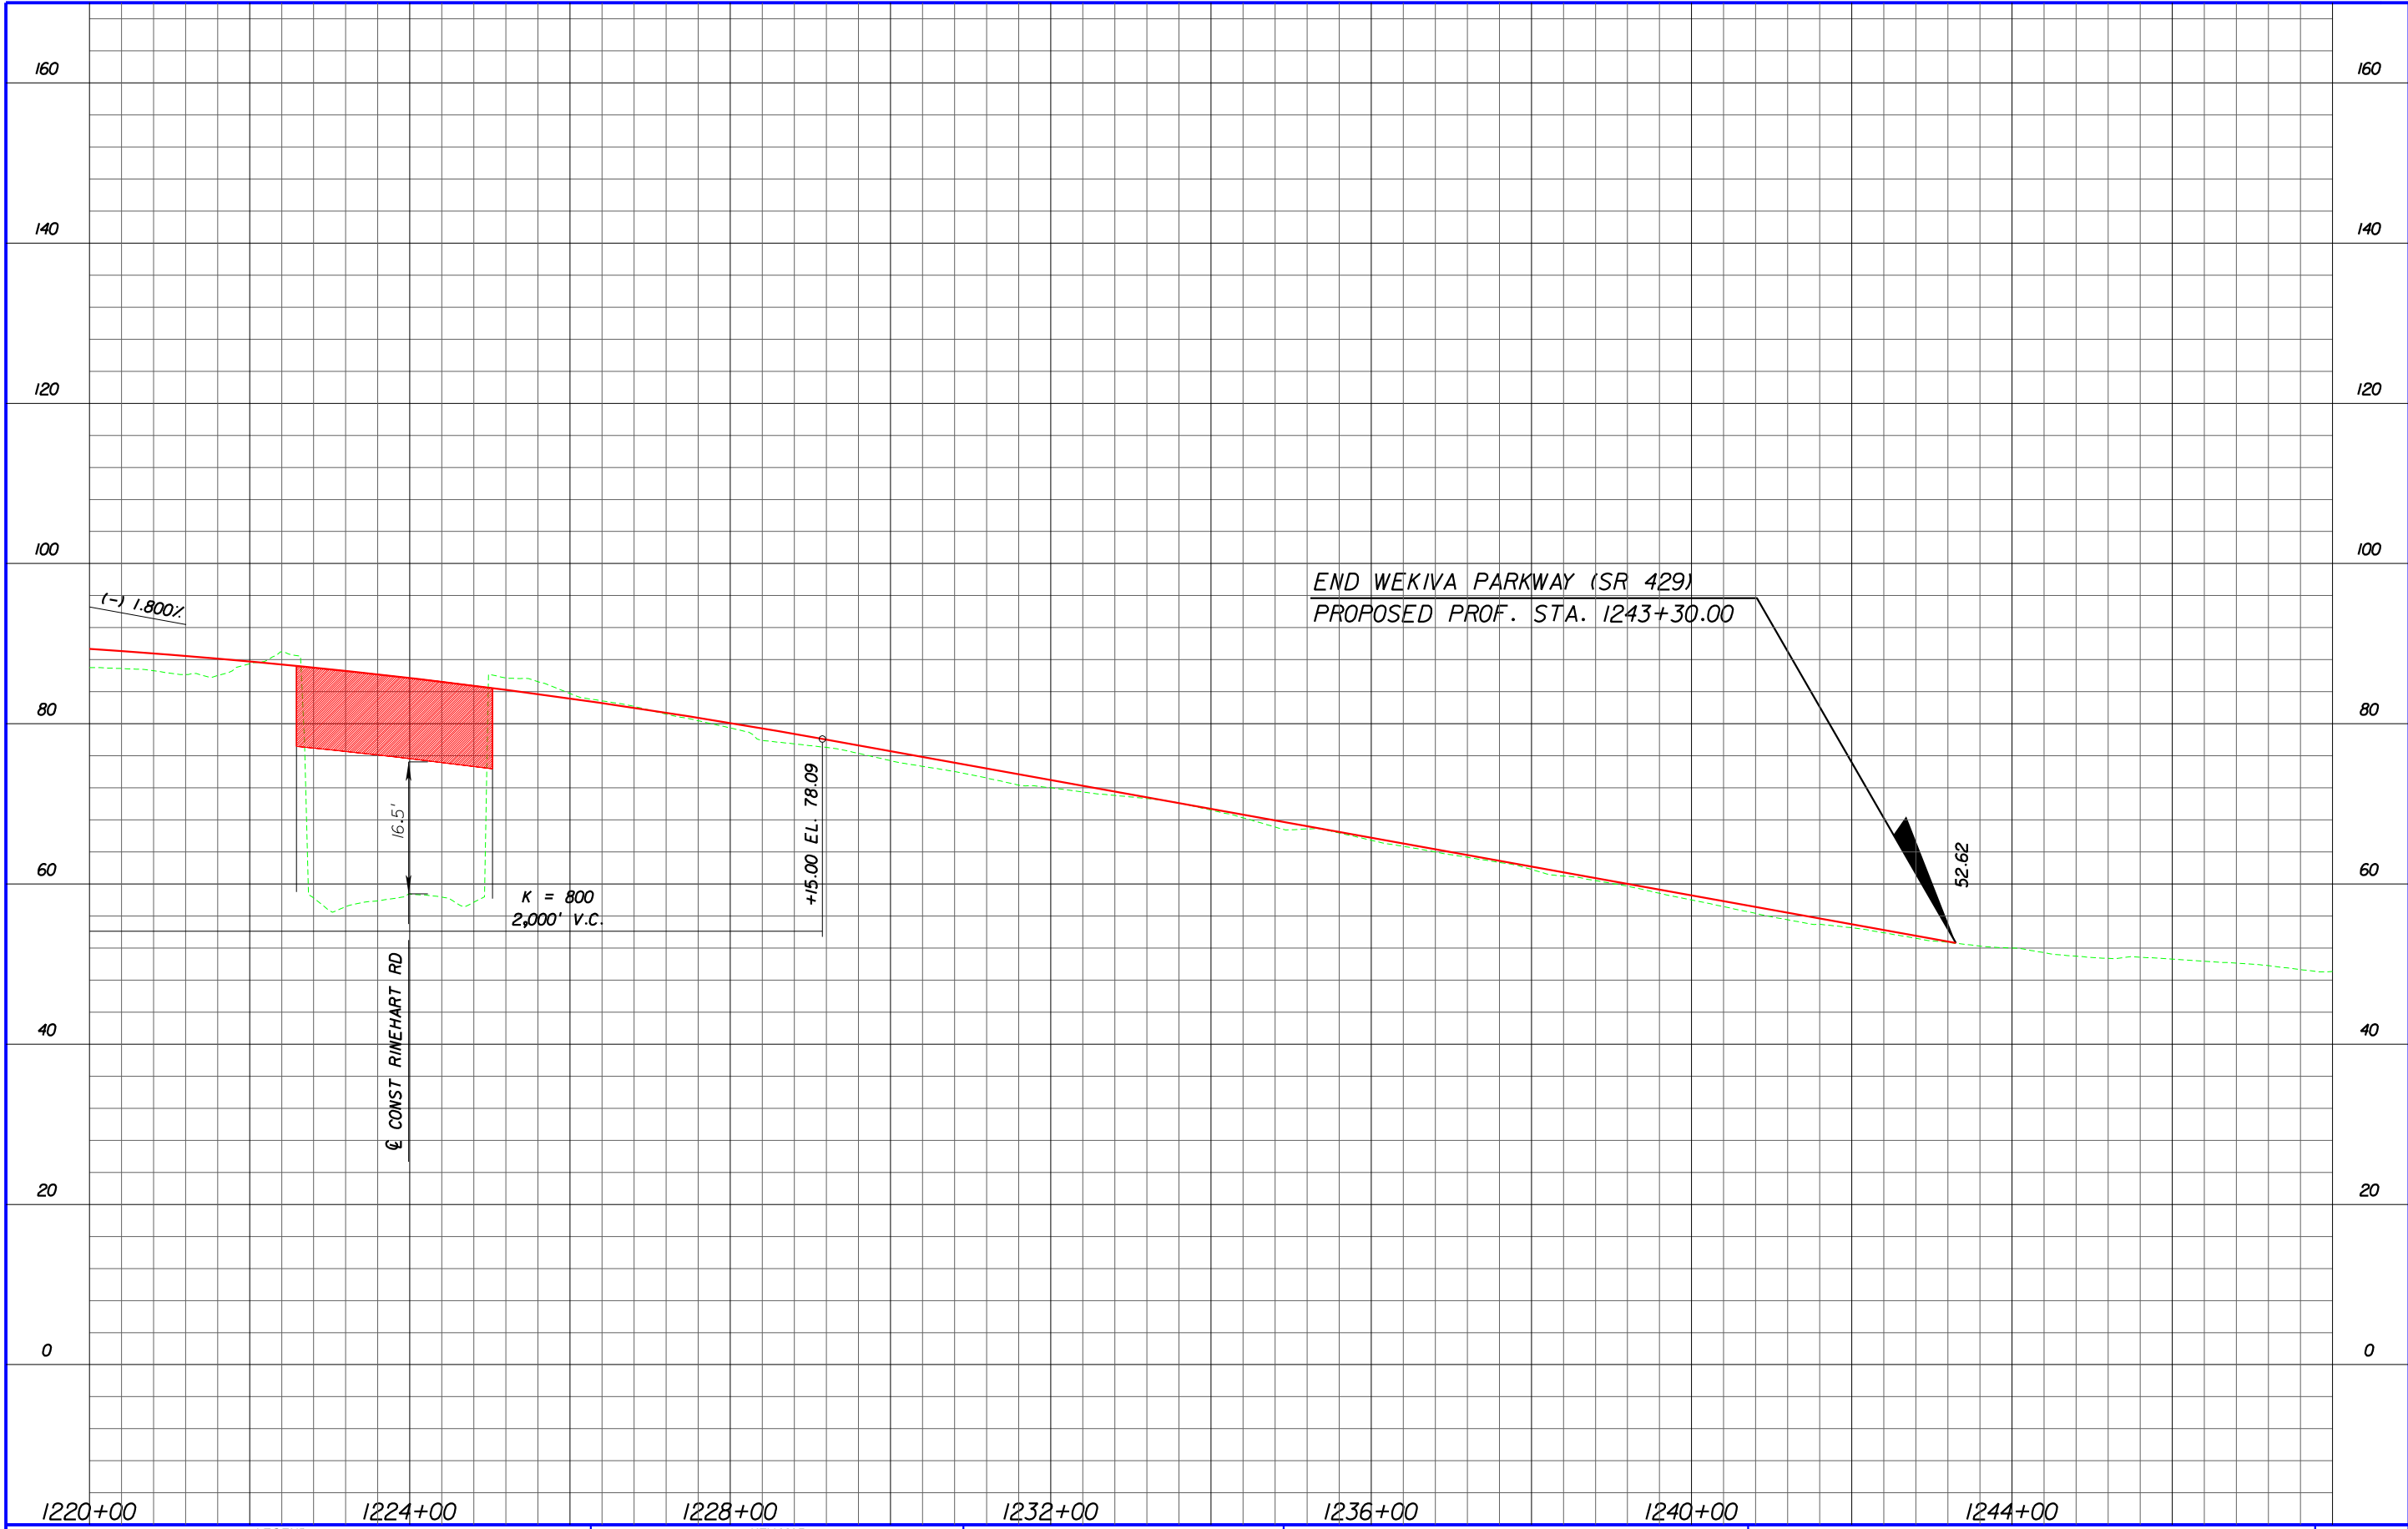



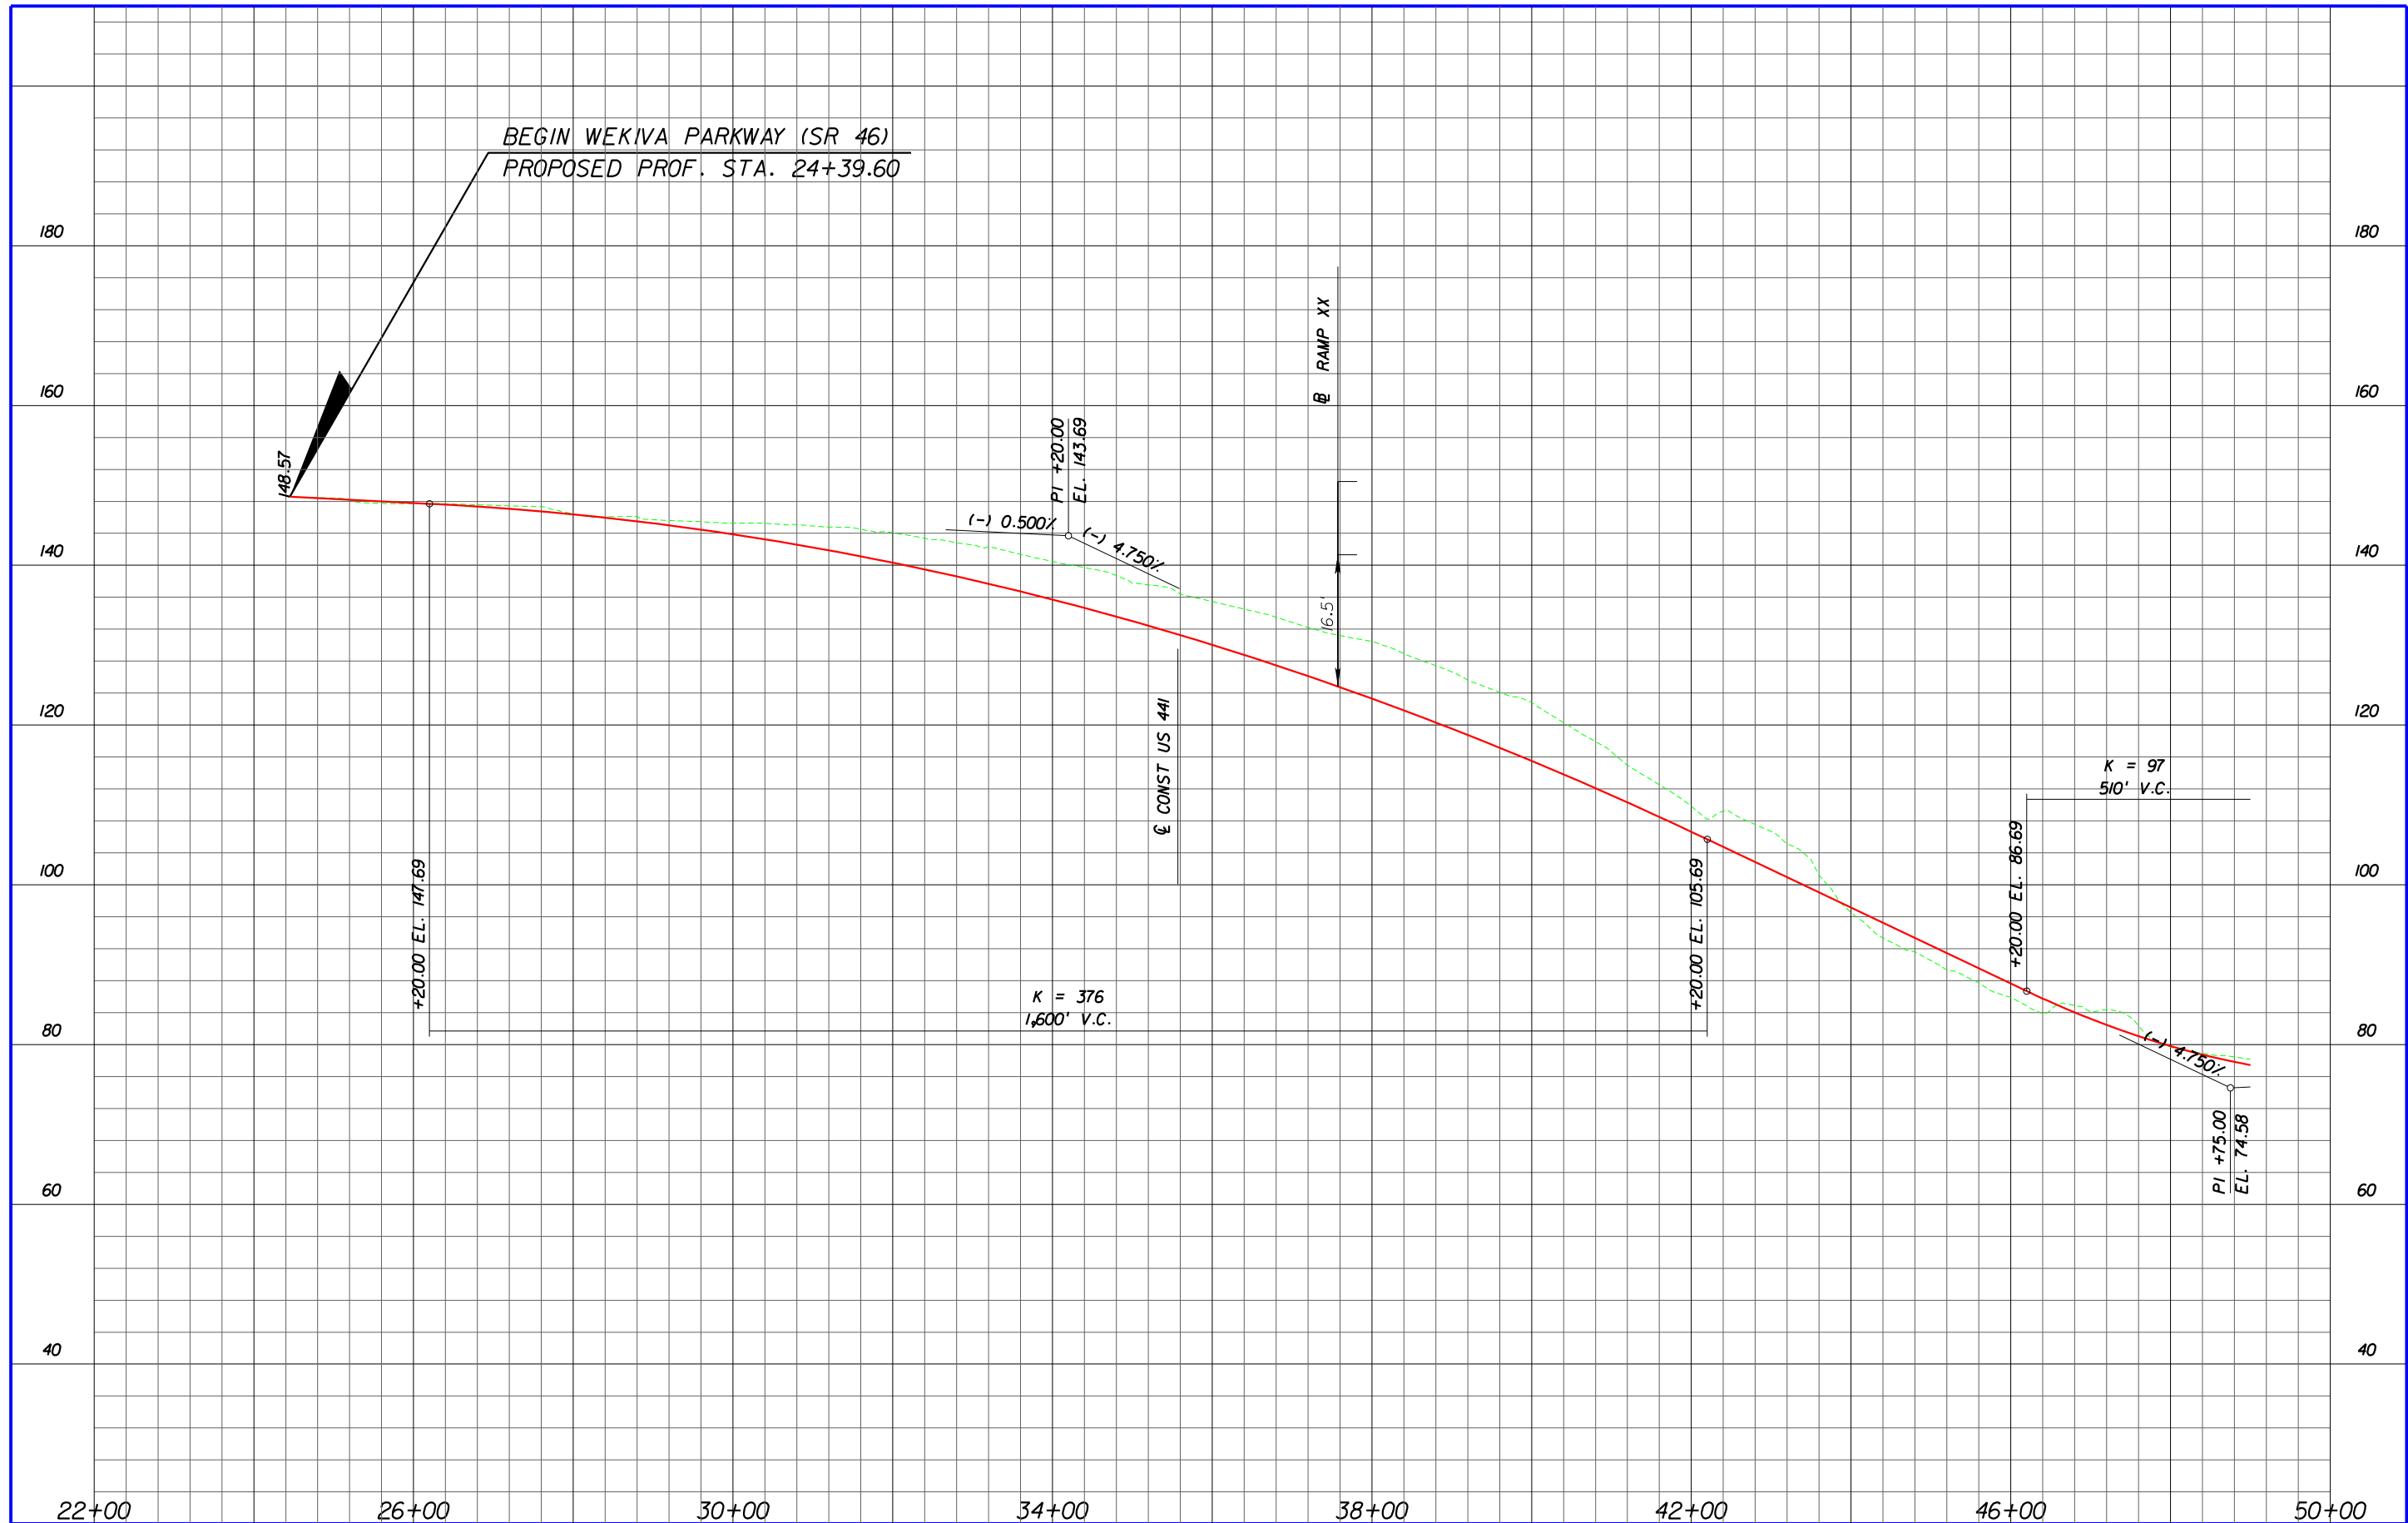

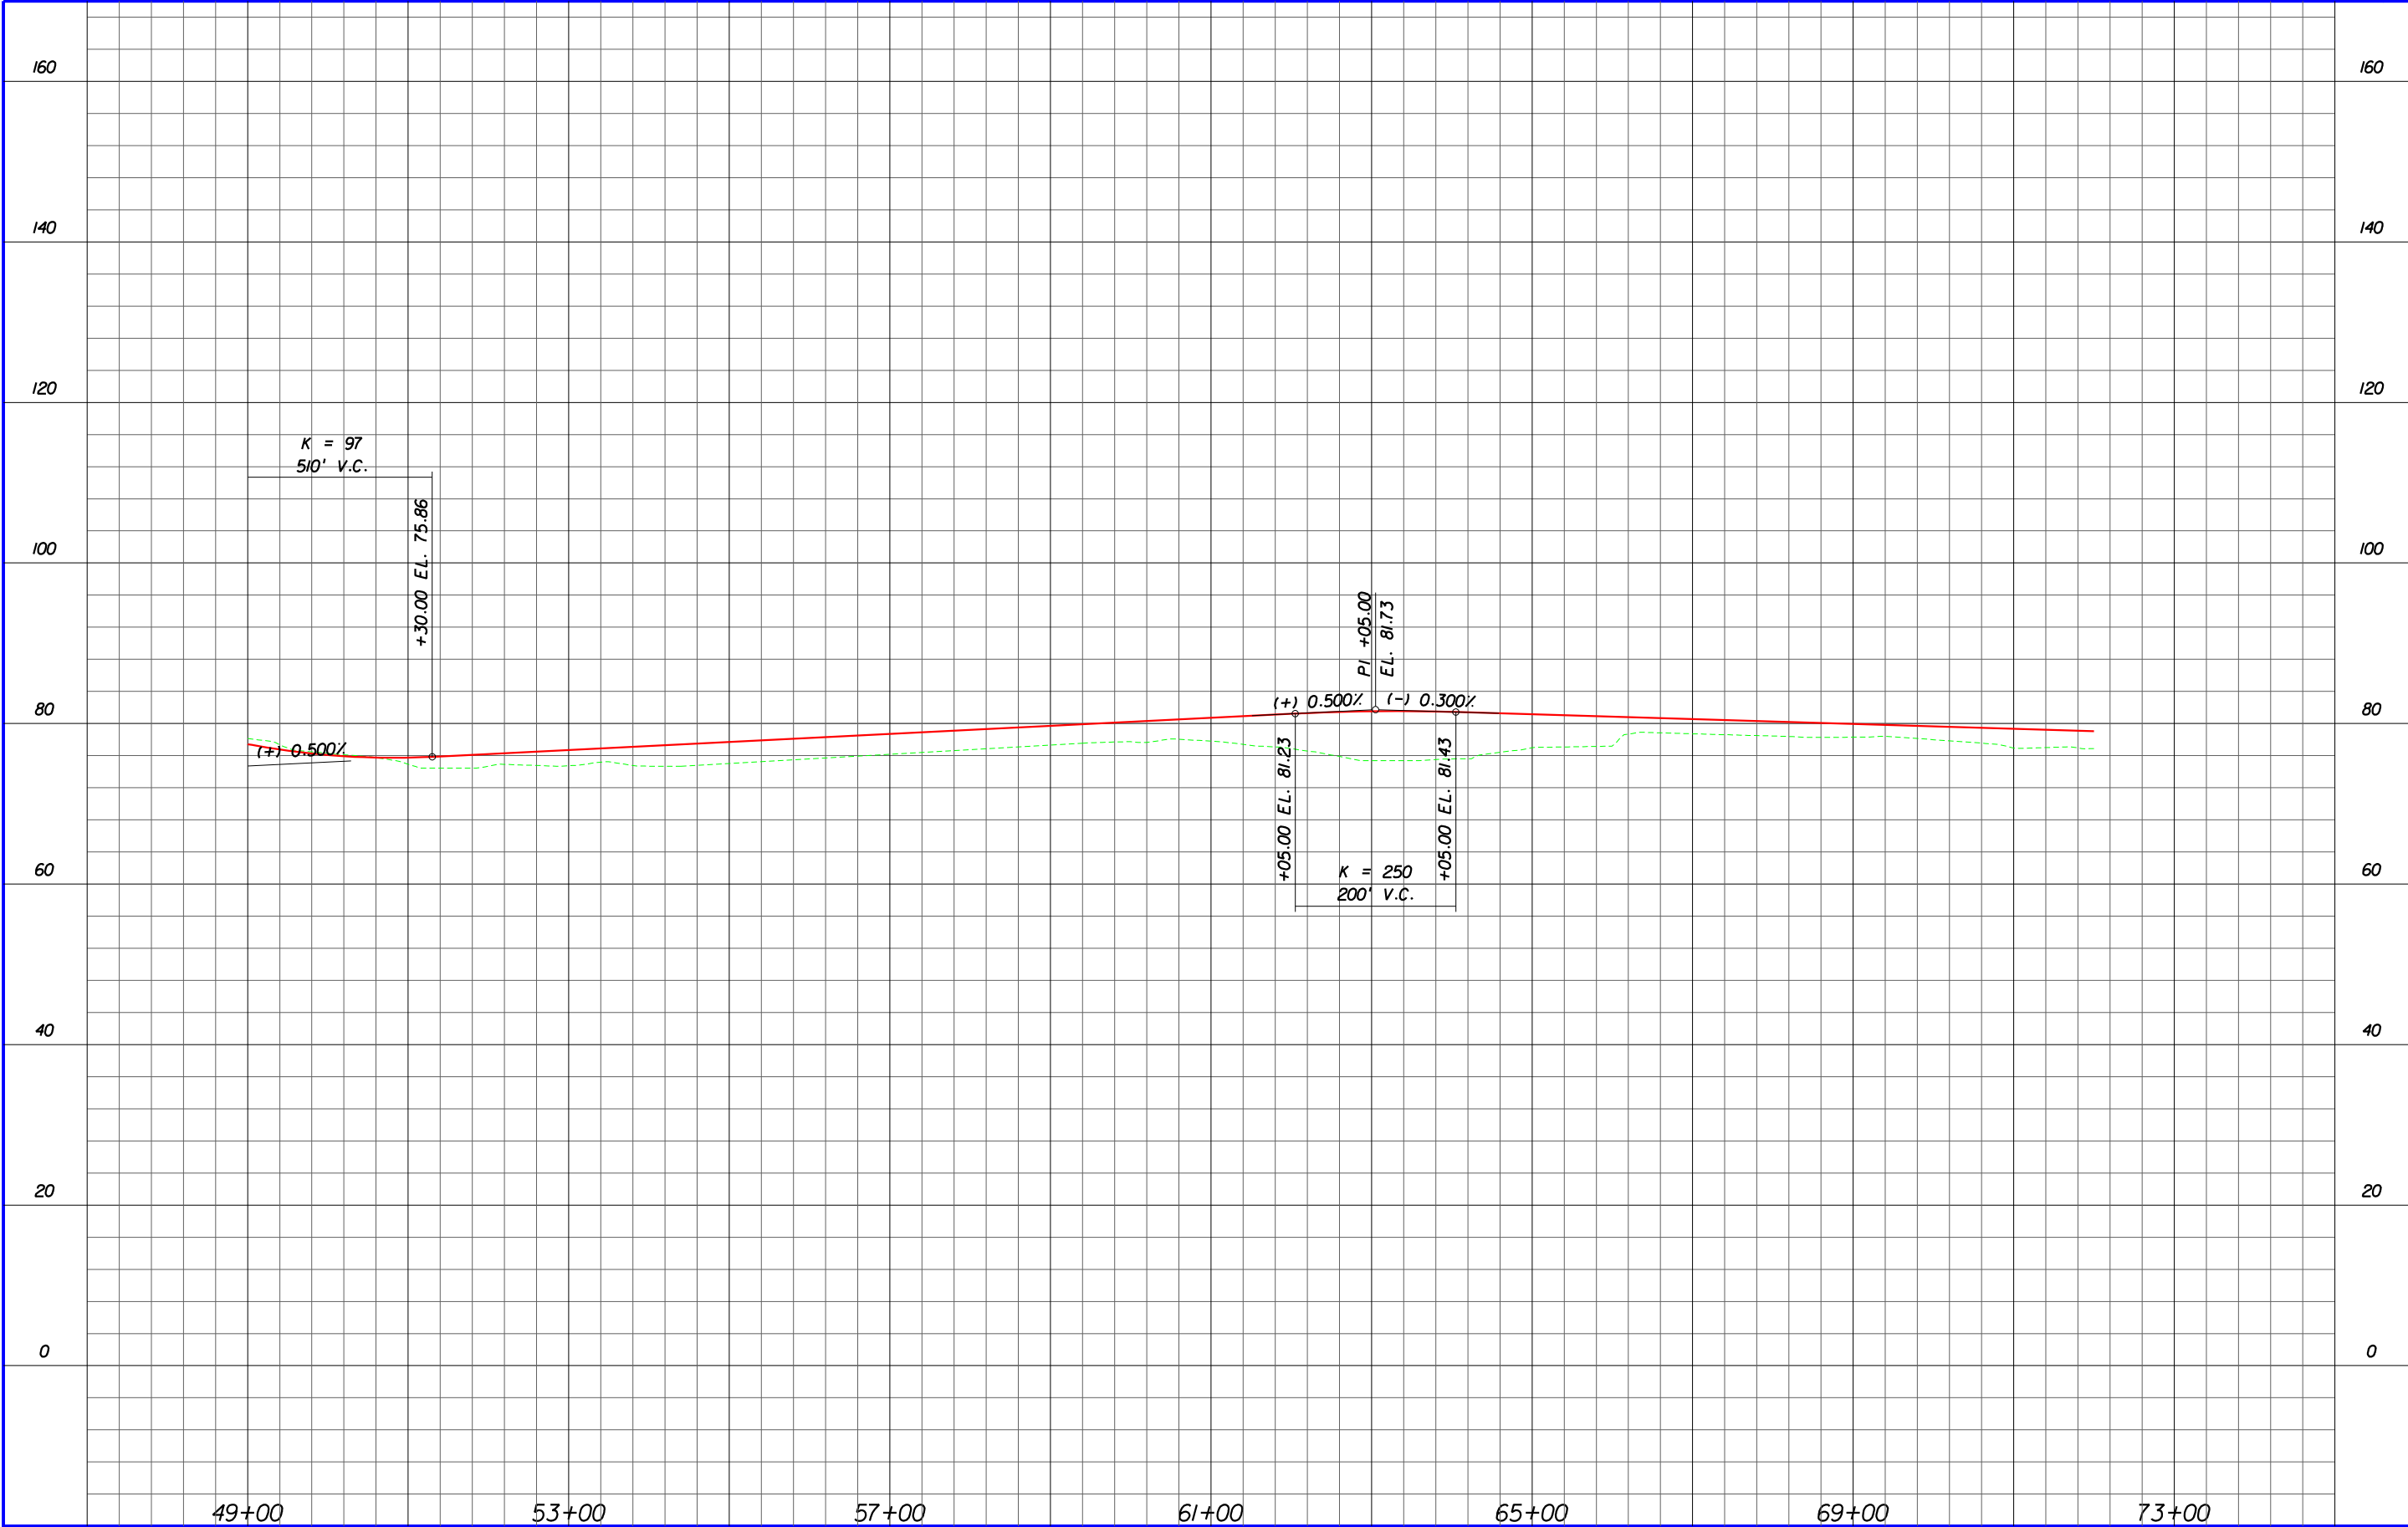

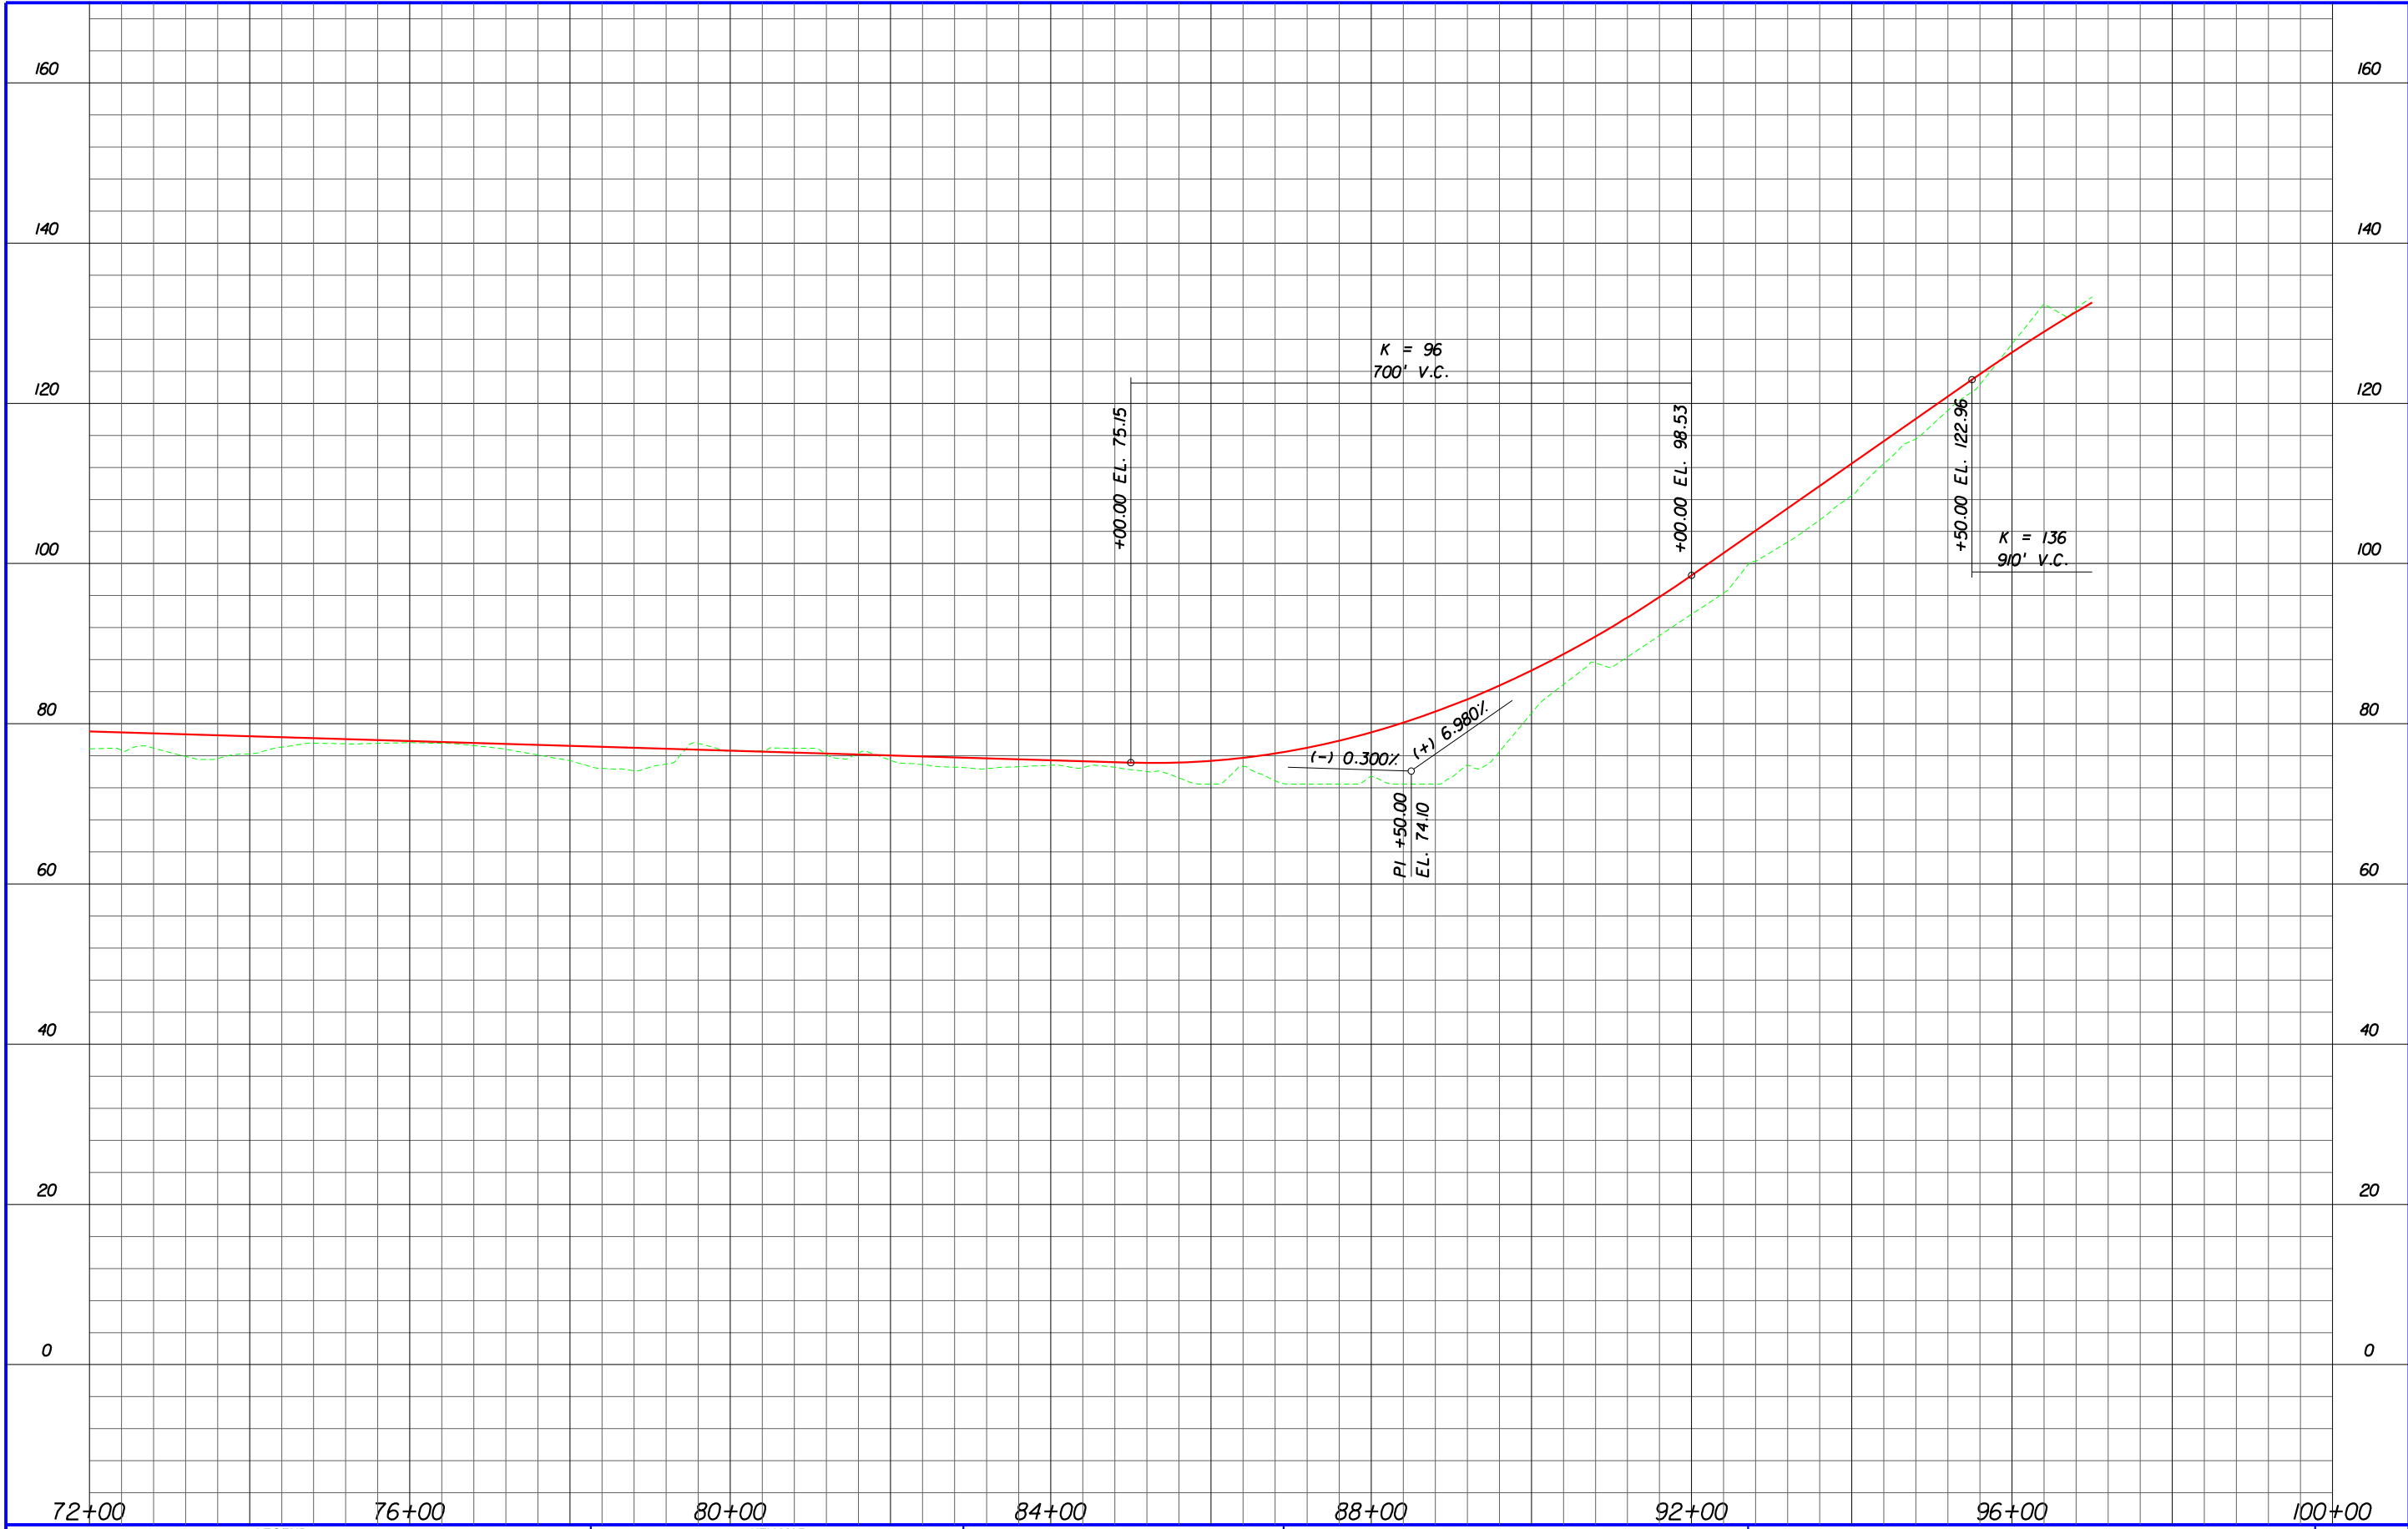

LEGEND

EXISTING GROUND LINE

PROPOSED PROFILE GRADE

PROPOSED STRUCTURE

KEY MAP

DISTRICT FIVE

WEKIVA PARKWAY

Project Development and Environment Study

Orange, Lake & Seminole Counties


WEKIVA PARKWAY (SR 46)

PROPOSED BUILD ALTERNATIVE

PROFILE SHEET

STA. 72+00 - STA. 97+00


PR-47

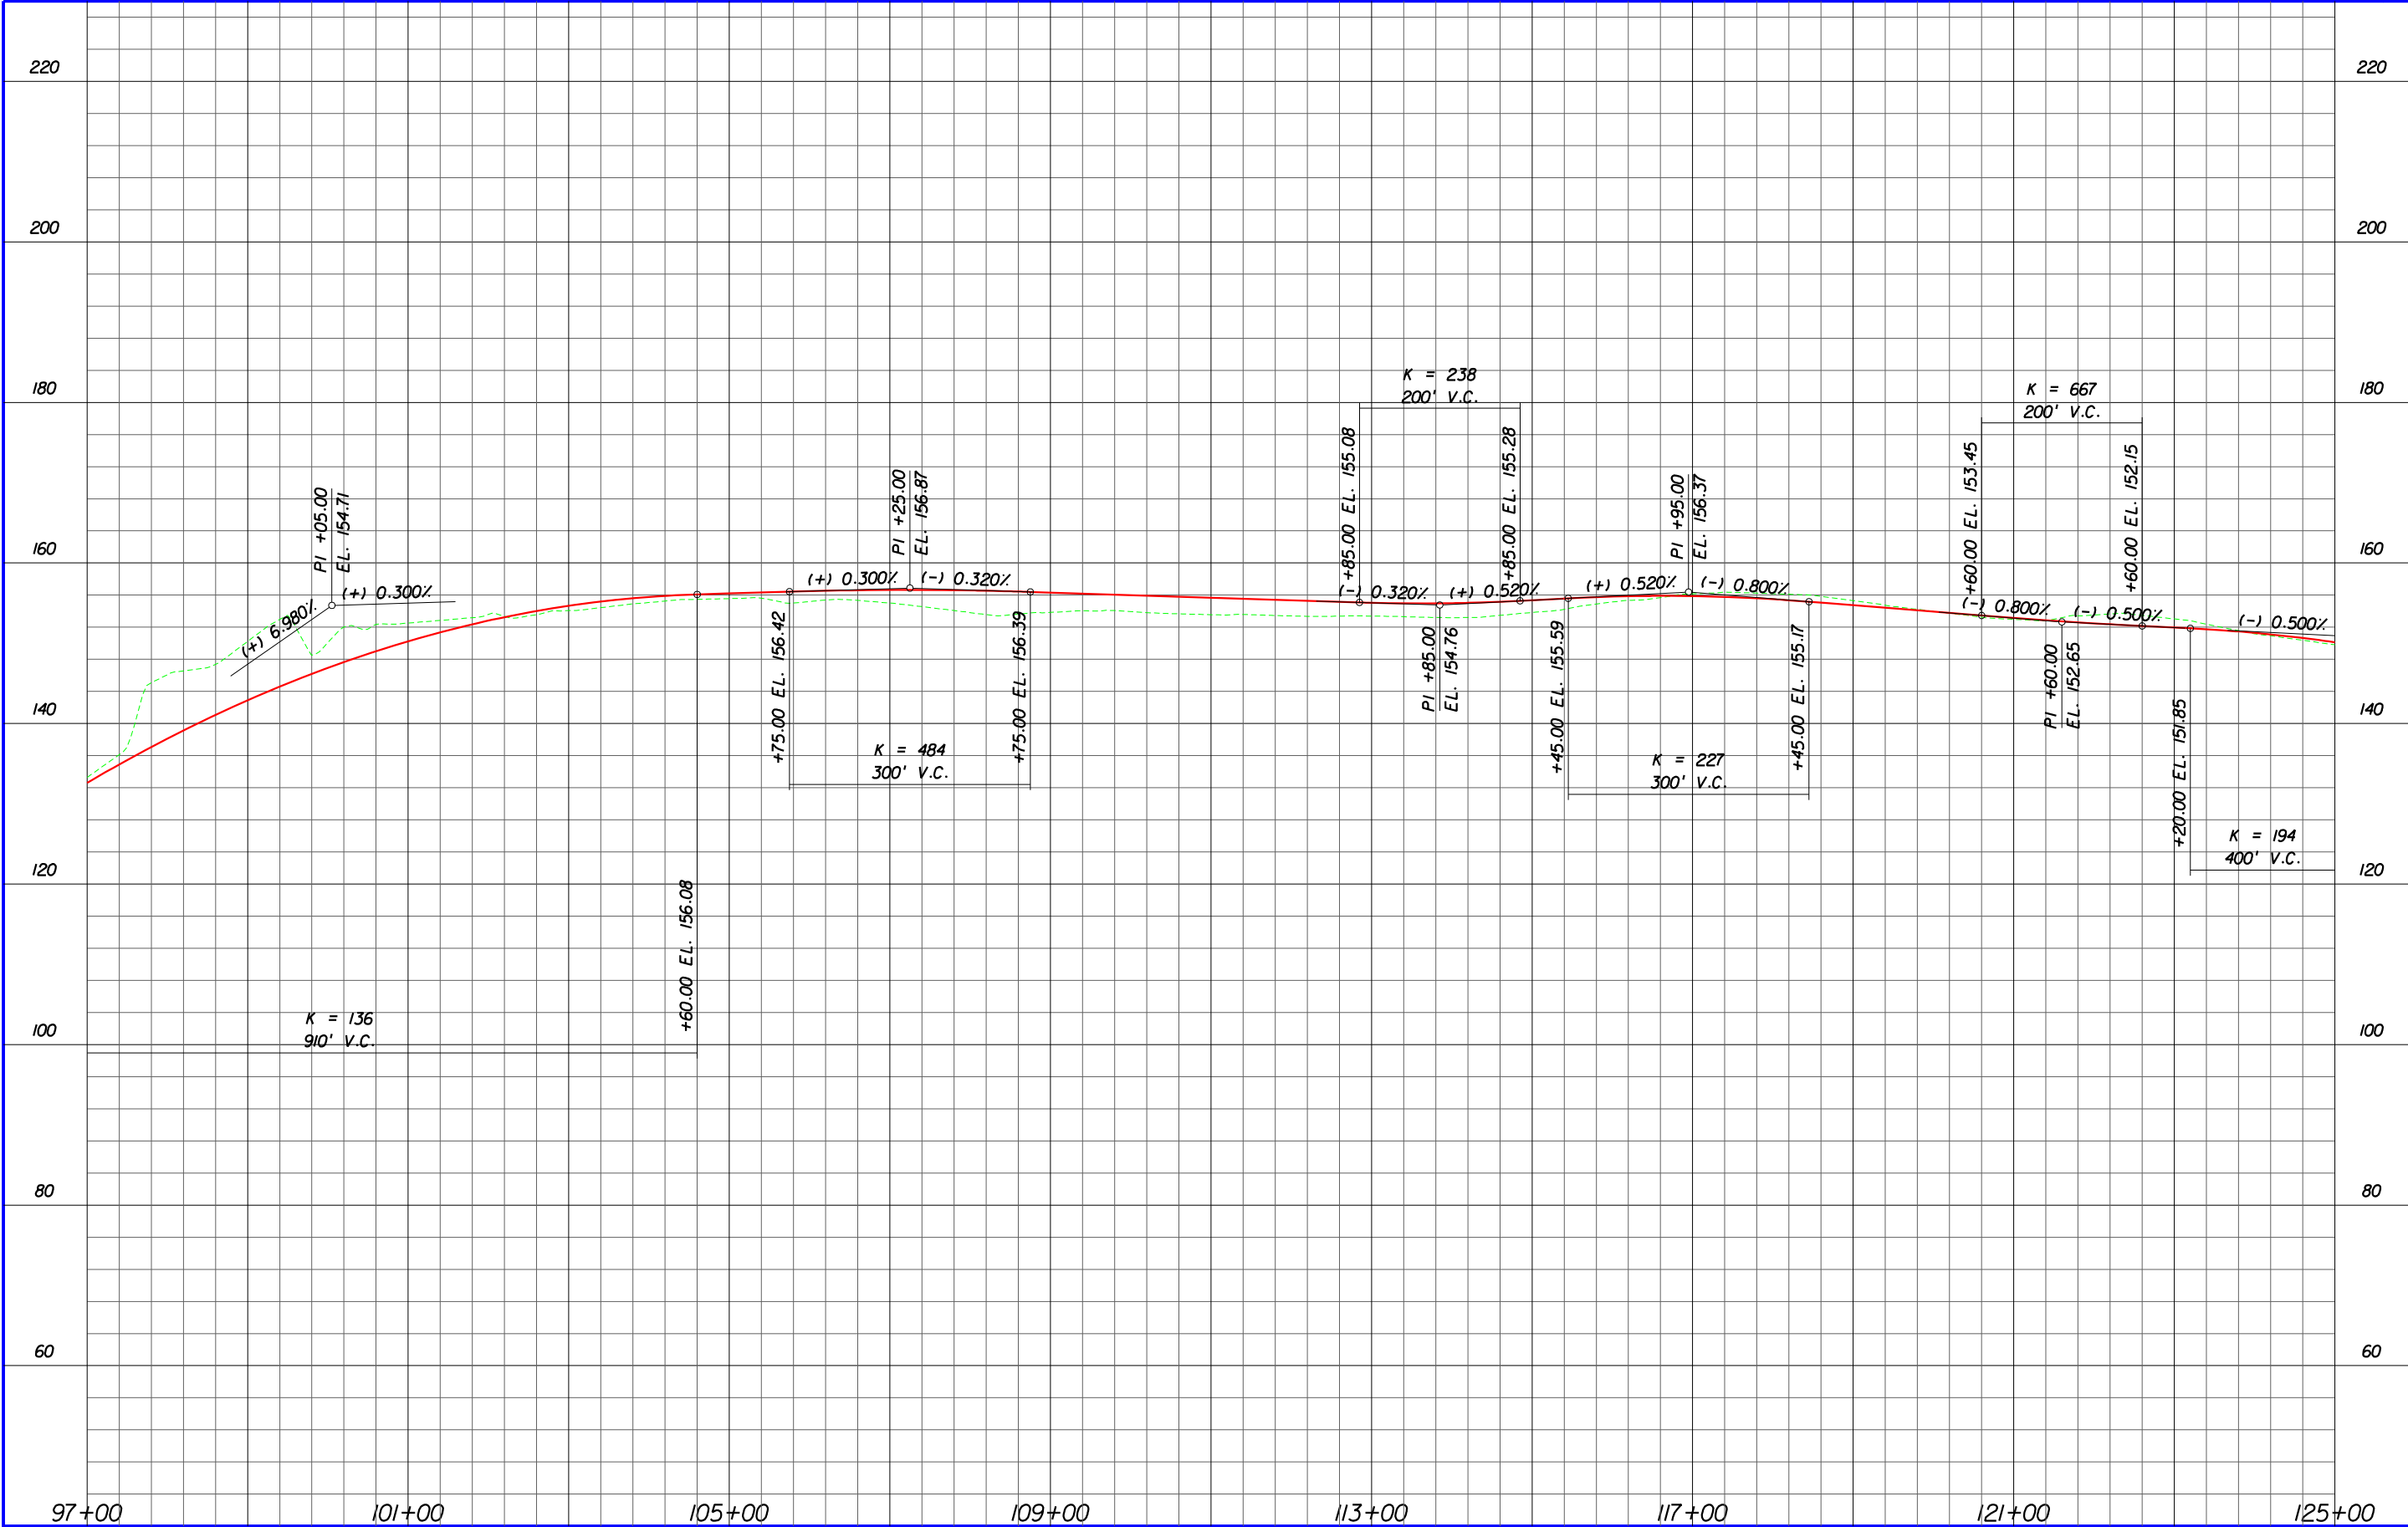








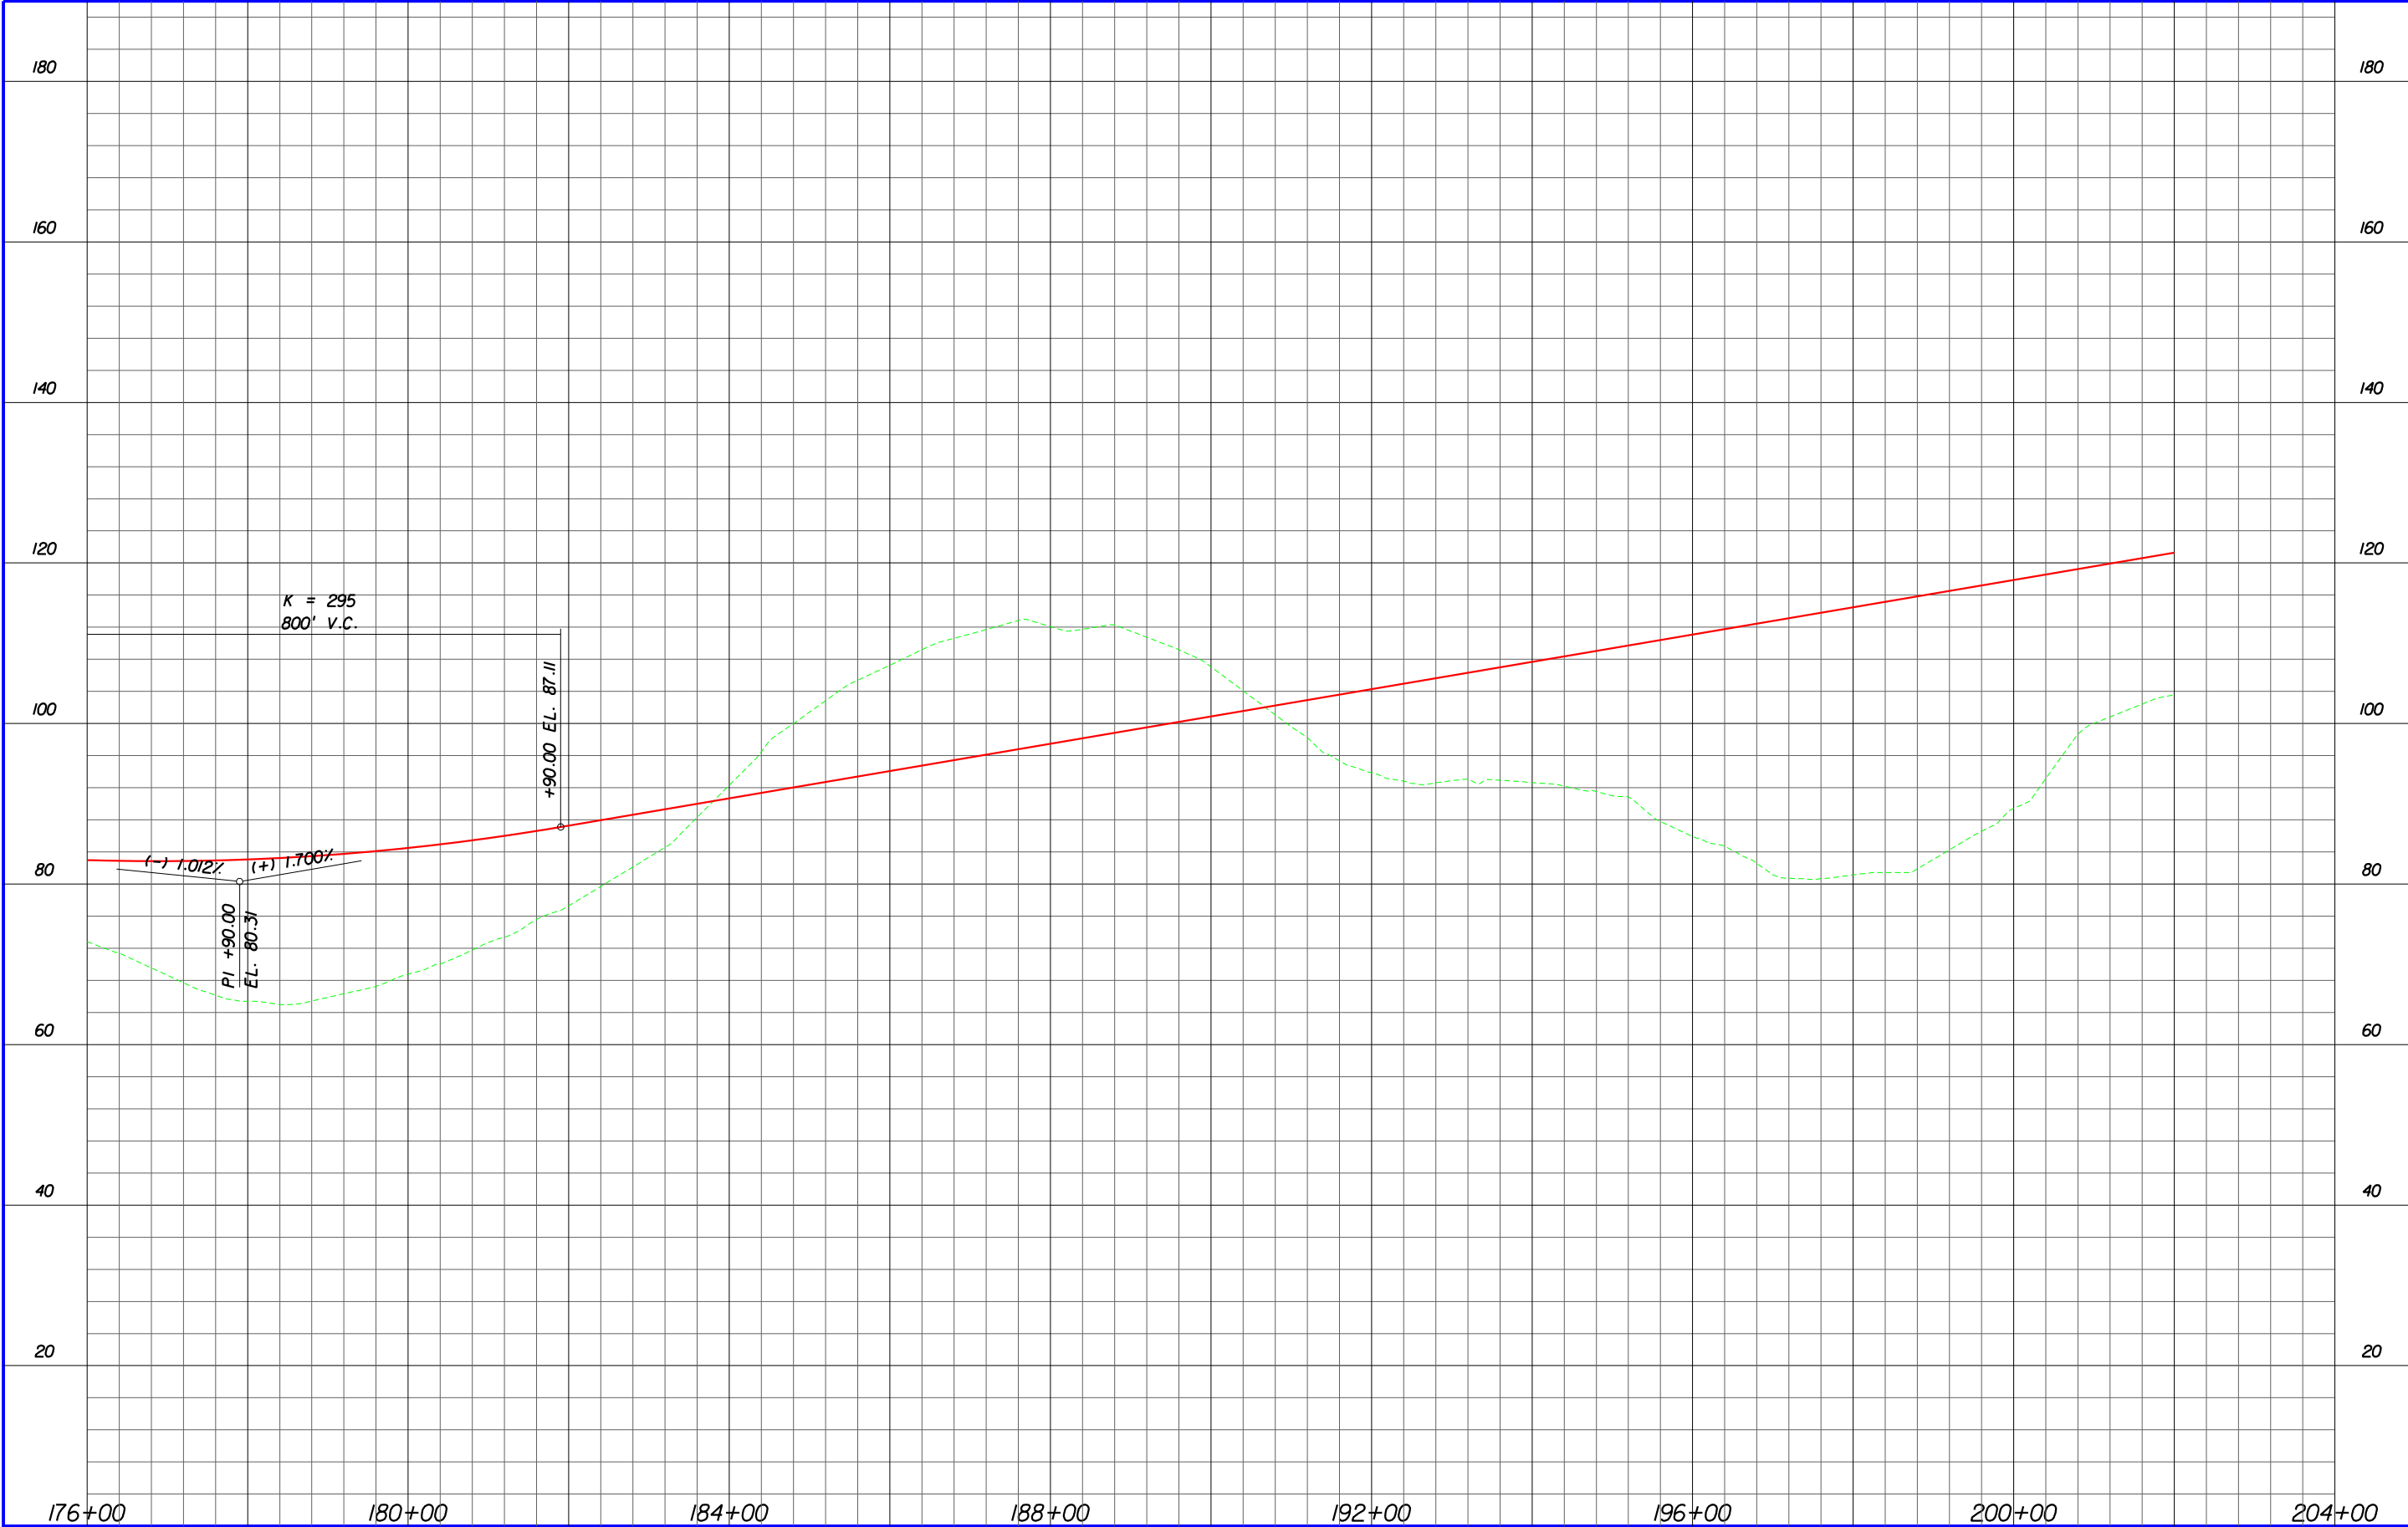

|   |                |                                                                                                |   |   |              |
|---|----------------|------------------------------------------------------------------------------------------------|---|---|--------------|
| <p>LEGEND</p> <p>--- EXISTING GROUND LINE</p> <p>— PROPOSED PROFILE GRADE</p> <p>■ PROPOSED STRUCTURE</p> | <p>KEY MAP</p> | <p>EXPRESSWAY AUTHORITY</p> <p>STATE OF FLORIDA DEPARTMENT OF TRANSPORTATION DISTRICT FIVE</p> | <p>WEKIVA PARKWAY</p> <p>Project Development and Environment Study</p> <p>Orange, Lake &amp; Seminole Counties</p> | <p>WEKIVA PARKWAY (SR 46)</p> <p>PROPOSED BUILD ALTERNATIVE</p> <p>PROFILE SHEET</p> <p>STA. 176+00 - STA. 202+00</p> | <p>PR-51</p> |
|---|----------------|------------------------------------------------------------------------------------------------|---|---|--------------|

perkins 9/14/2010 1:41:43 PM p:\transportation\cadproj\324\26\roadway\prof rd051.dgn

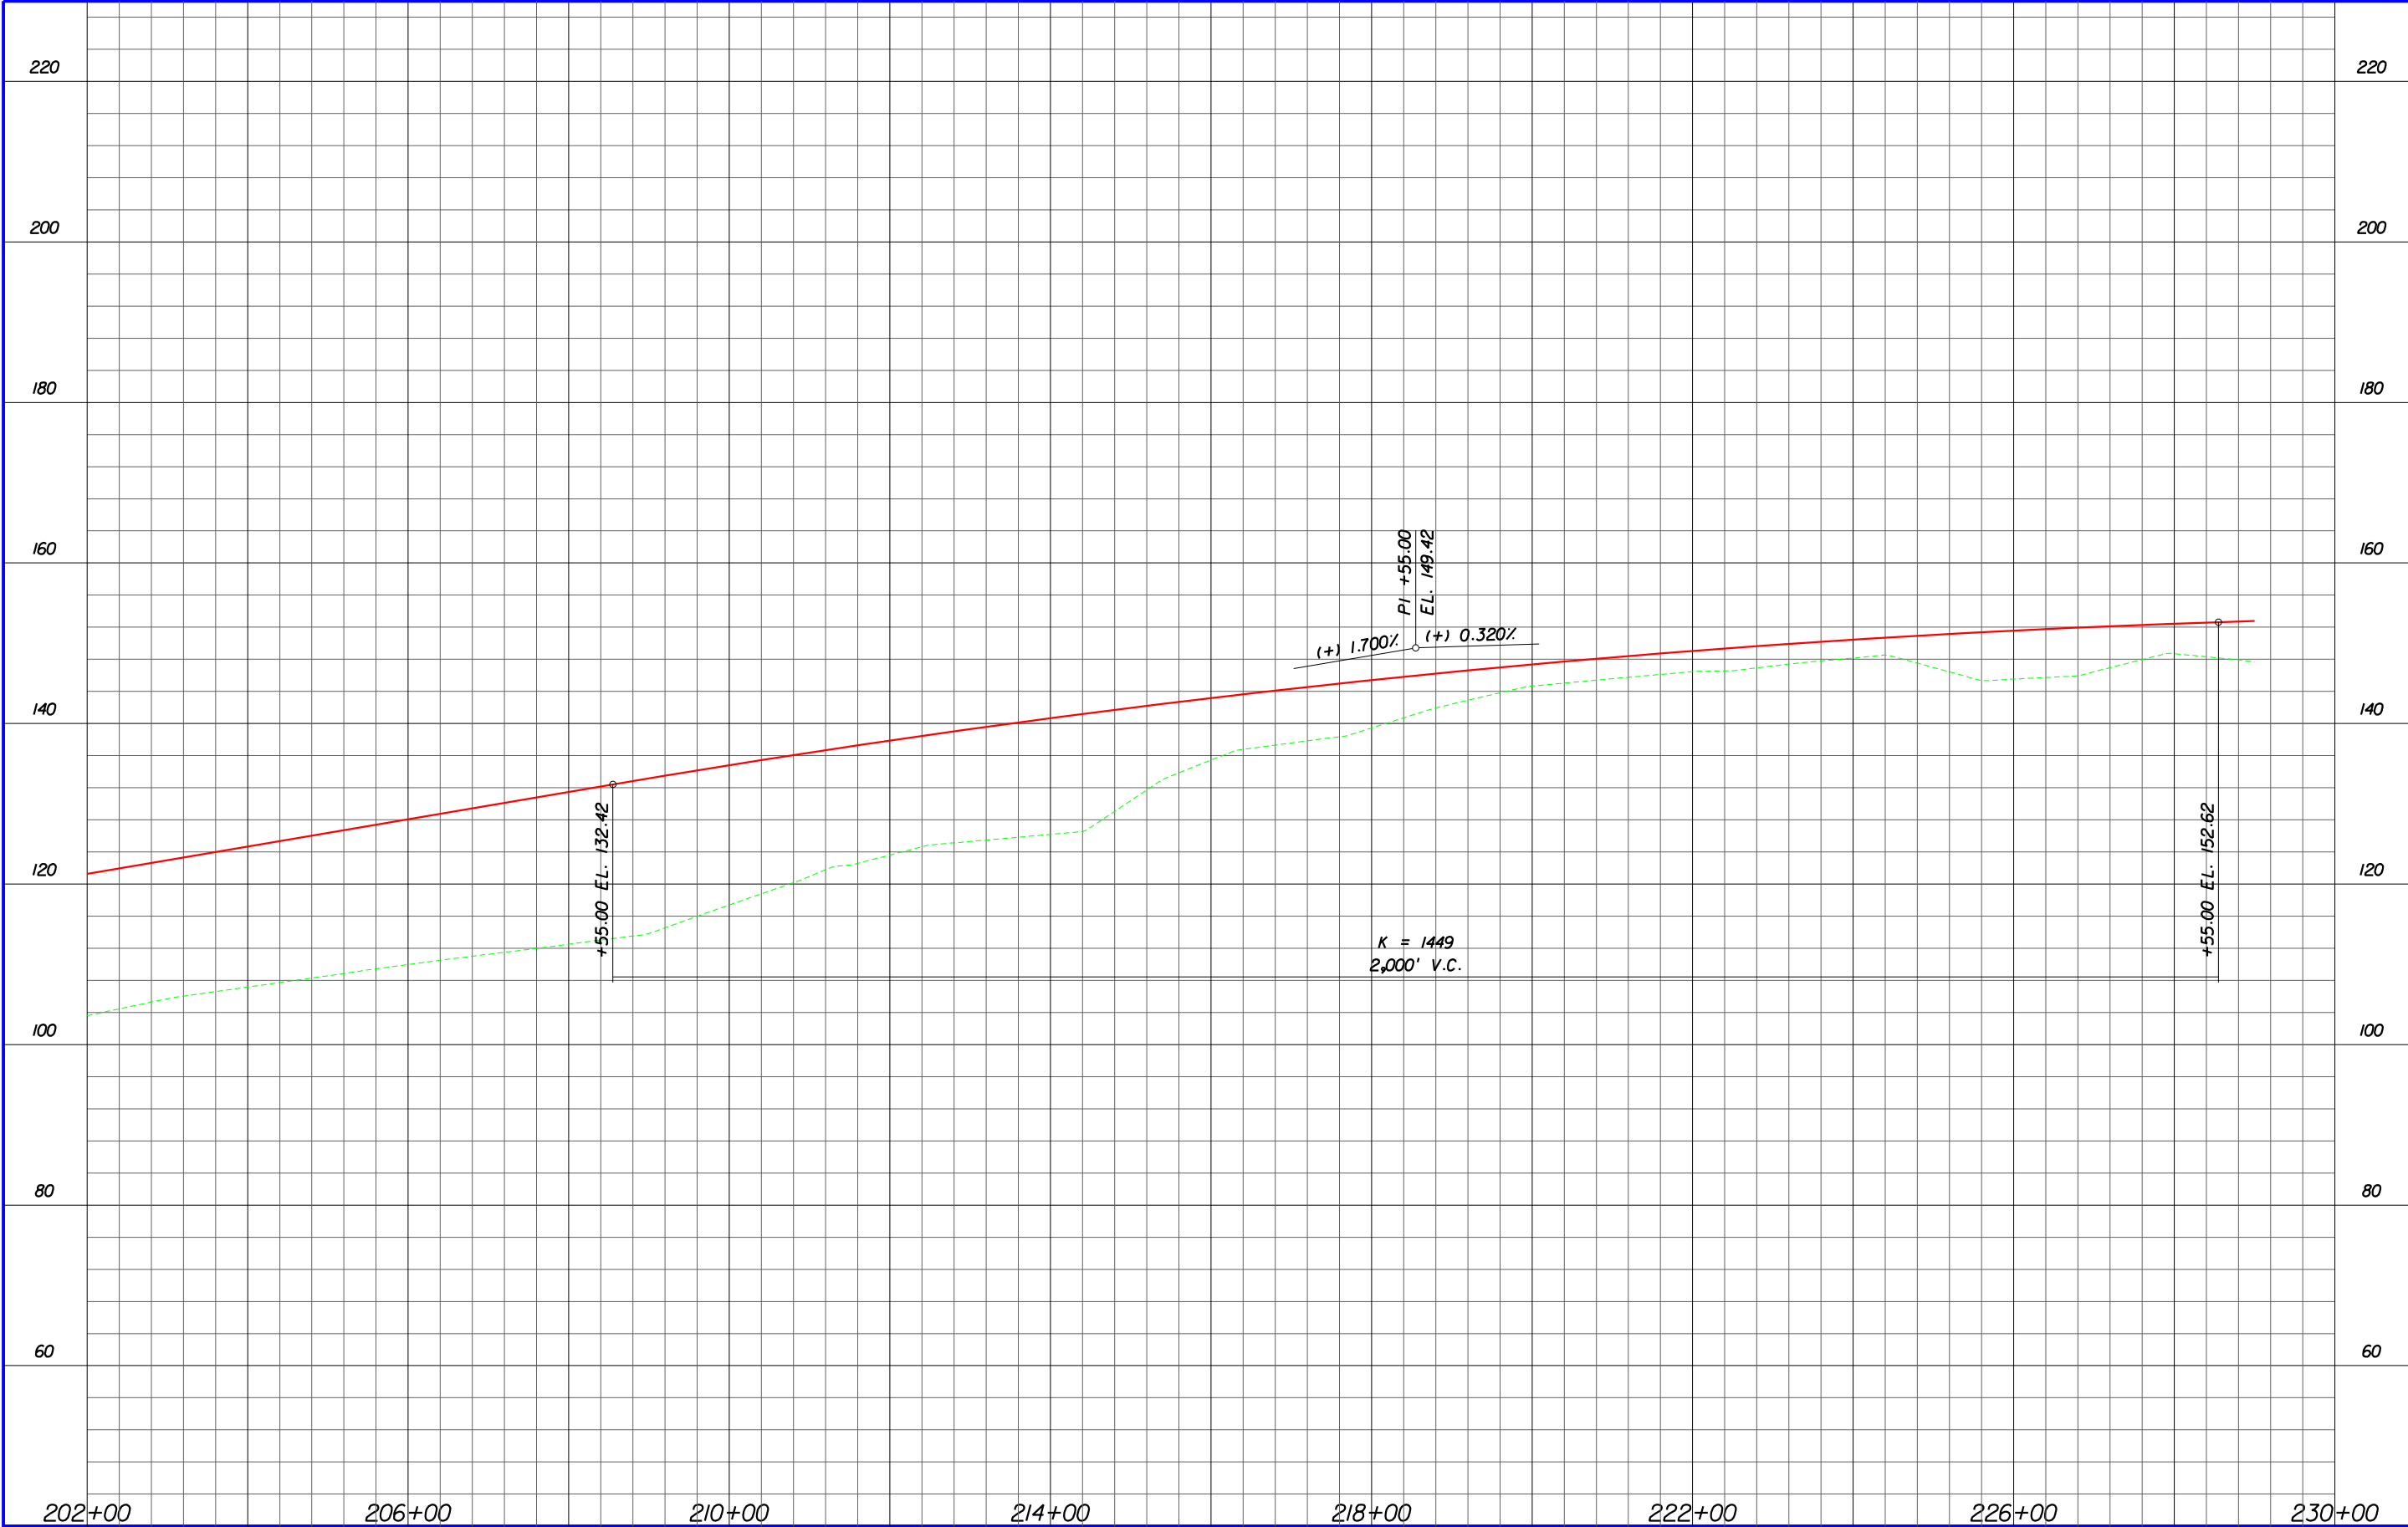








|   |  |                |   |   |   |              |
|---|--|----------------|---|---|---|--------------|
| <p>LEGEND</p> <p>--- EXISTING GROUND LINE</p> <p>— PROPOSED PROFILE GRADE</p> <p>■ PROPOSED STRUCTURE</p> |  | <p>KEY MAP</p> |   <p>DISTRICT FIVE</p> |  <p>Project Development and Environment Study</p> <p>Orange, Lake &amp; Seminole Counties</p> | <p>WEKIVA PARKWAY (SR 46)</p> <p>PROPOSED BUILD ALTERNATIVE</p> <p>PROFILE SHEET</p> <p>STA. 229+00 - STA. 255+00</p> | <p>PR-53</p> |
|---|--|----------------|---|---|---|--------------|


perkins 9/14/2010 1:41:44 PM p:\transportation\cadproj\324\26\roadway\prof rd053.dgn



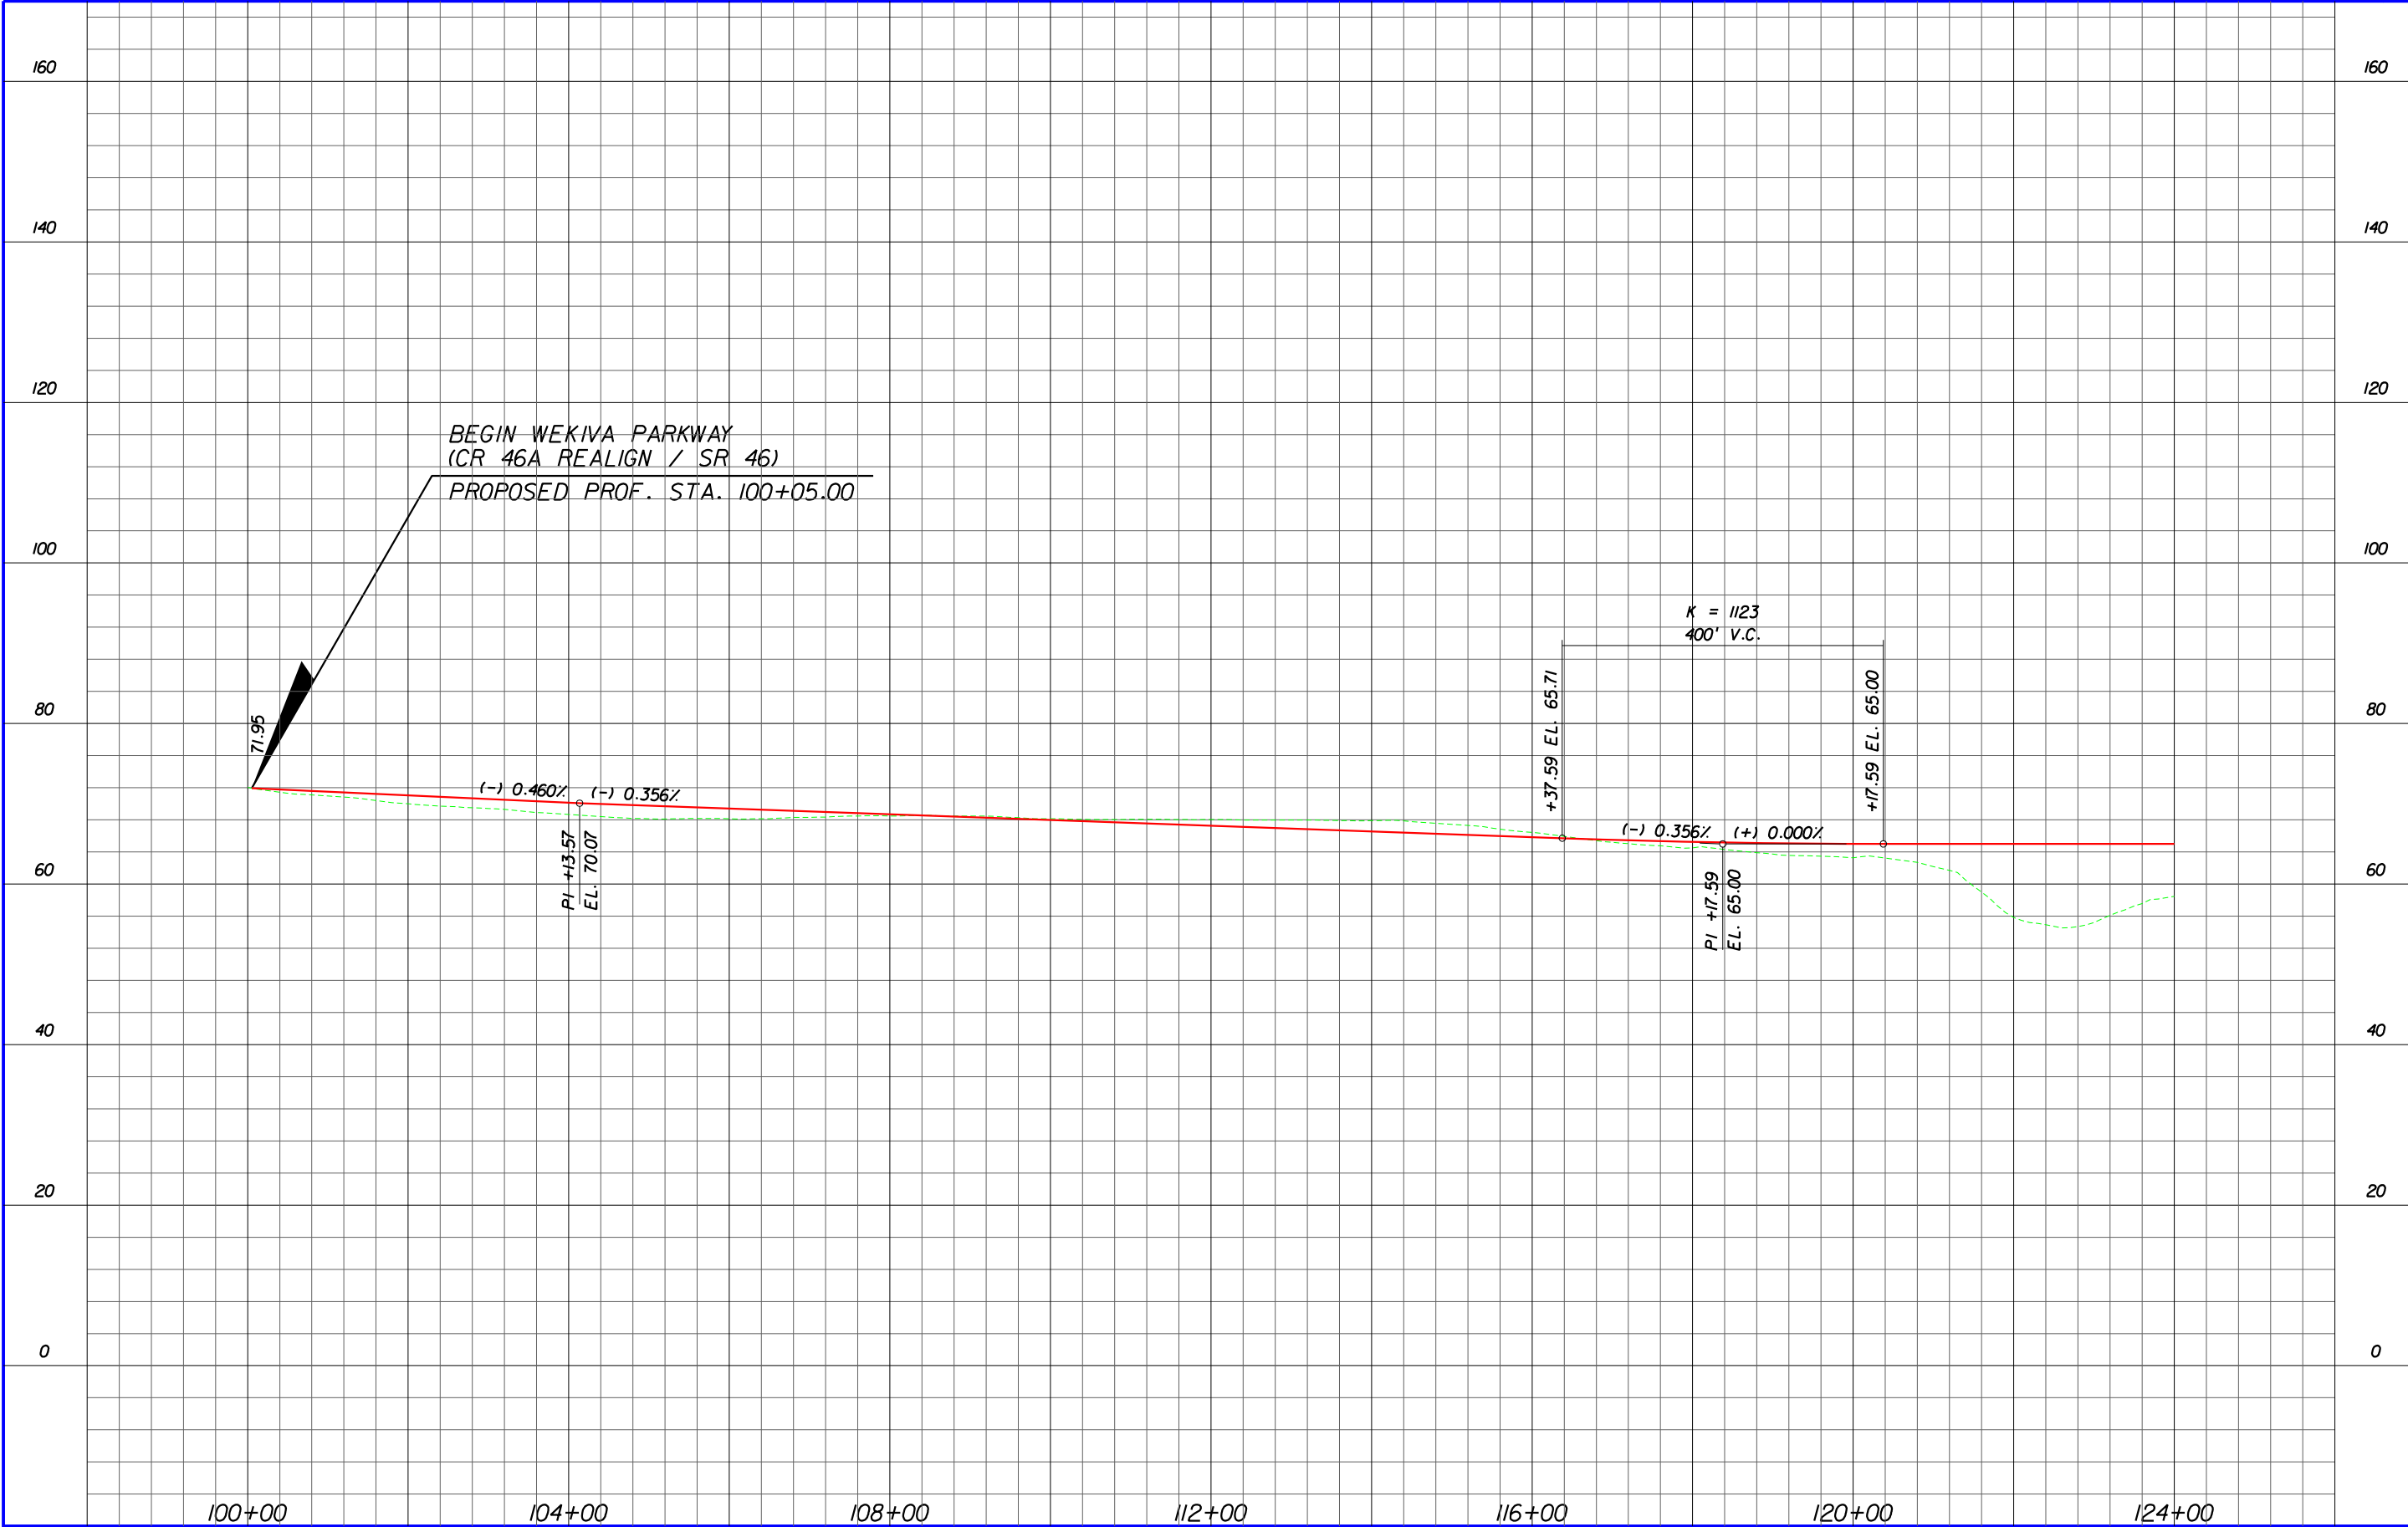

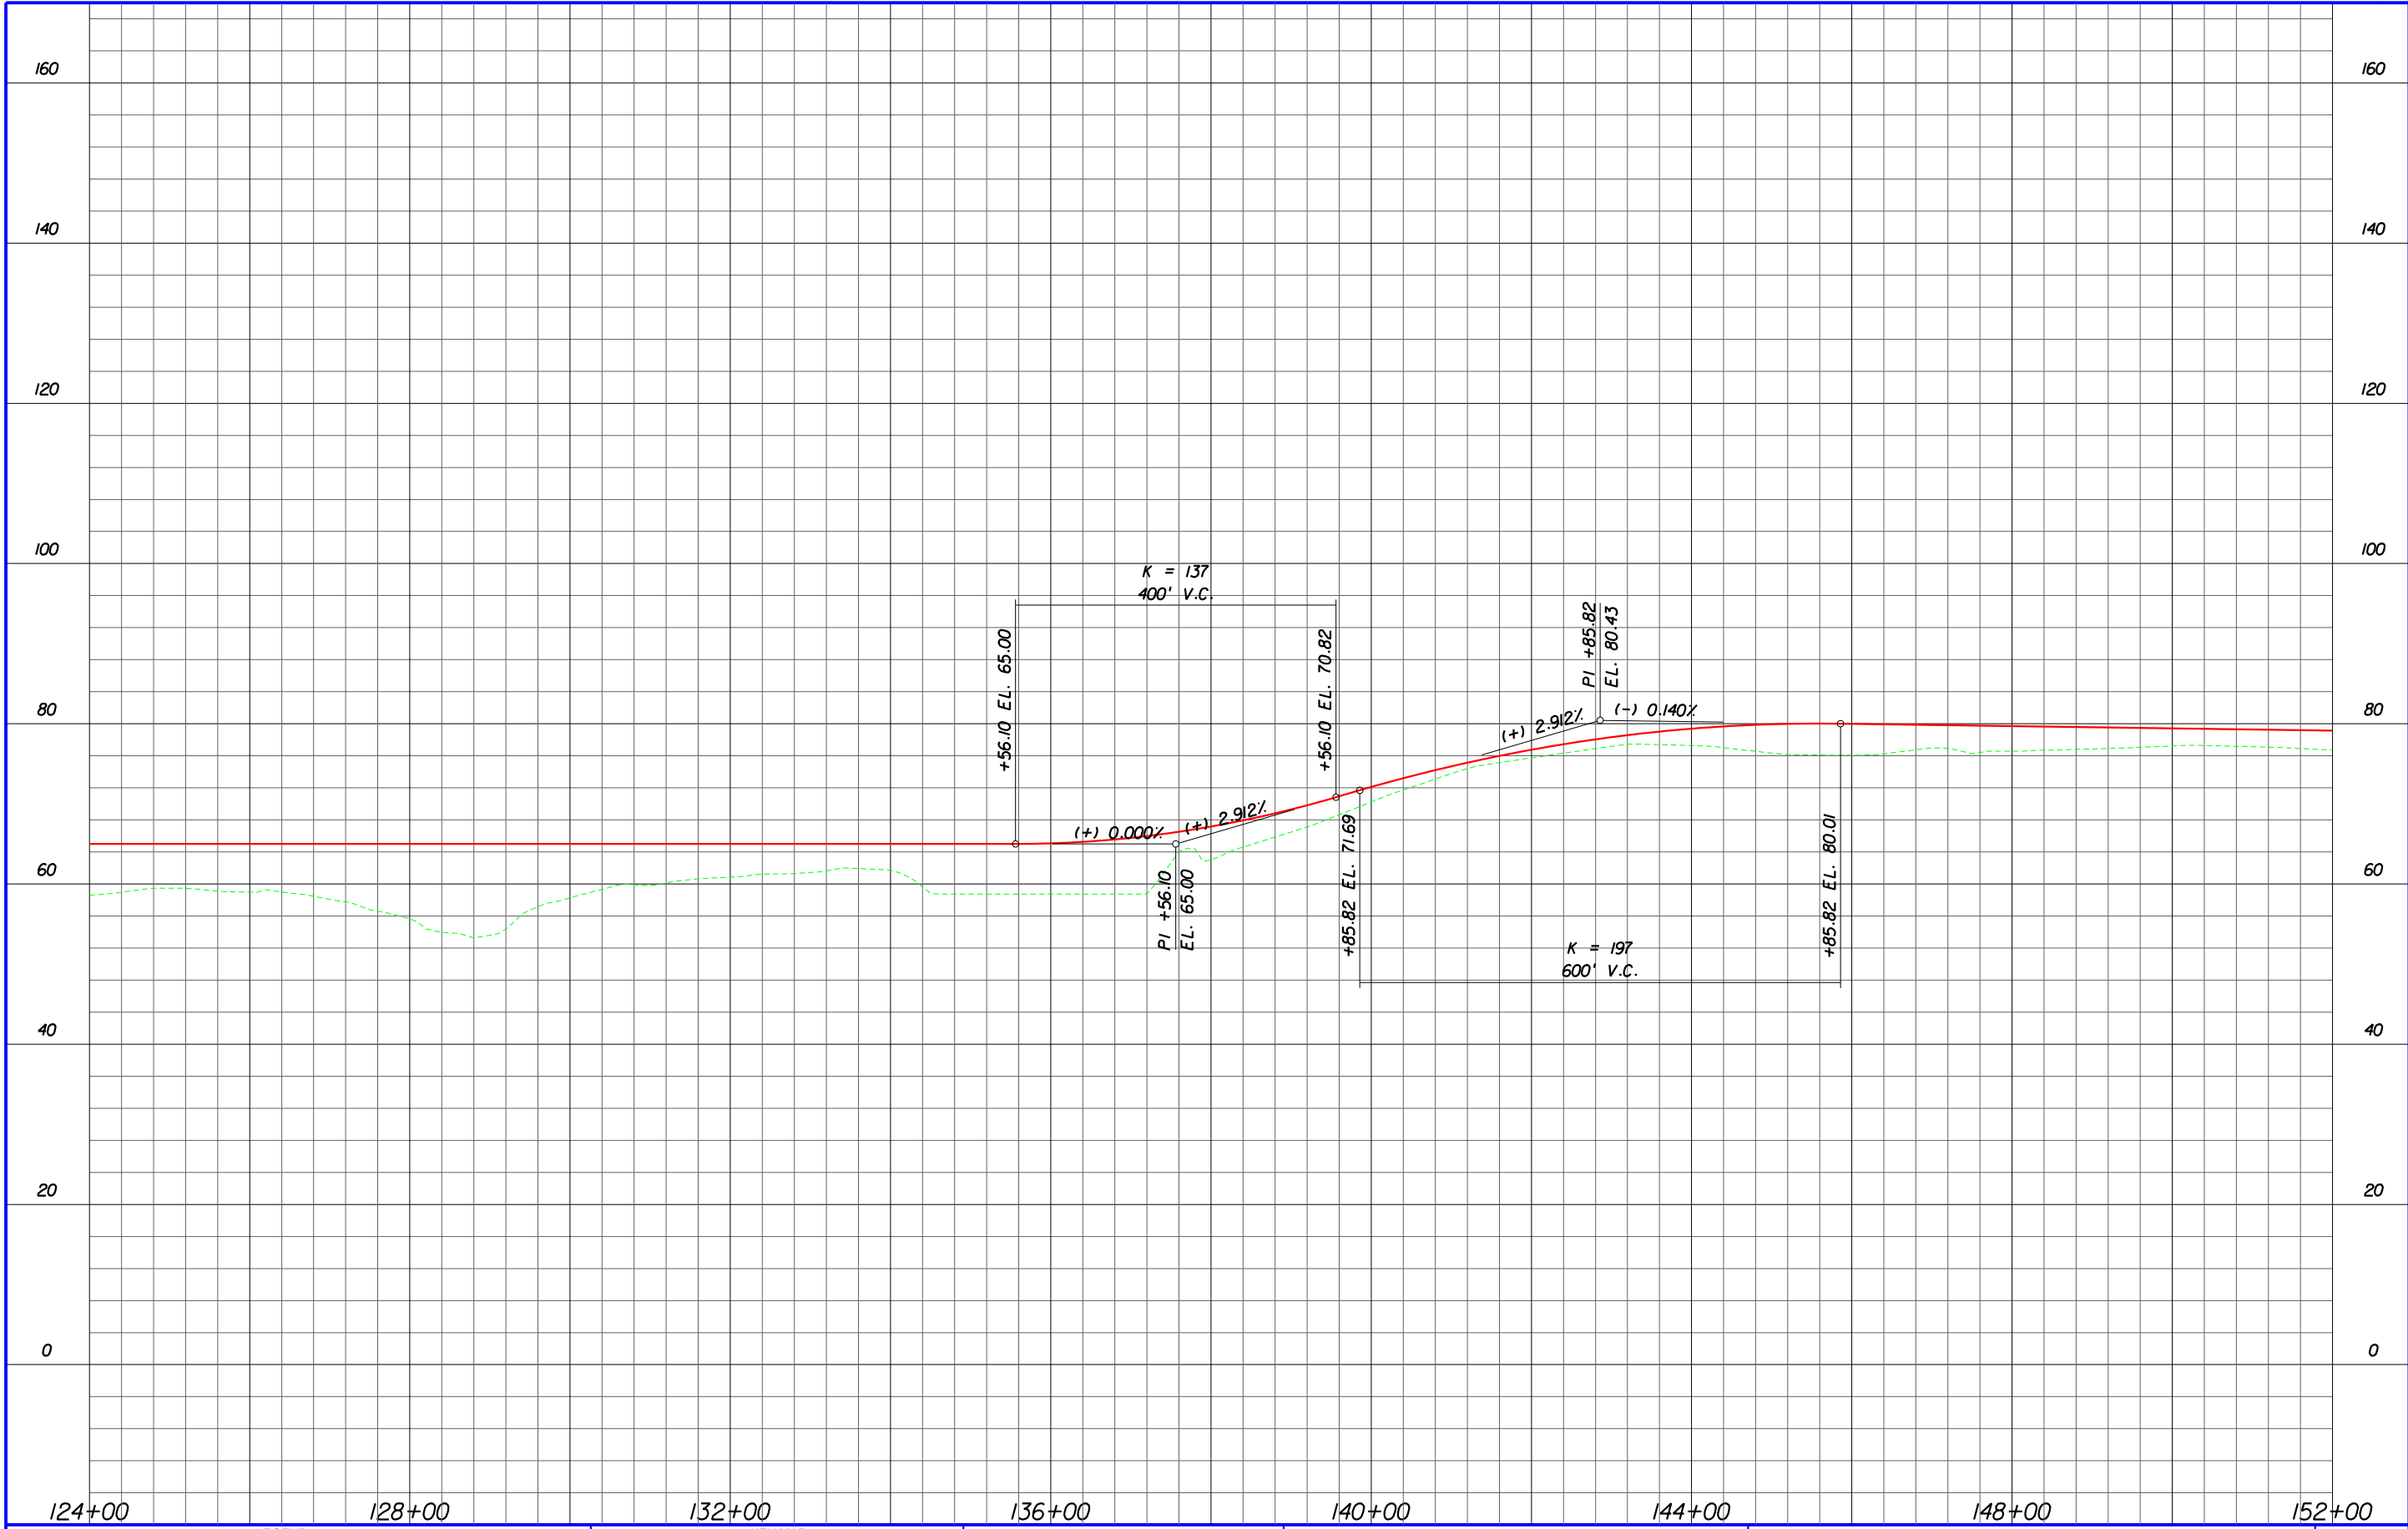

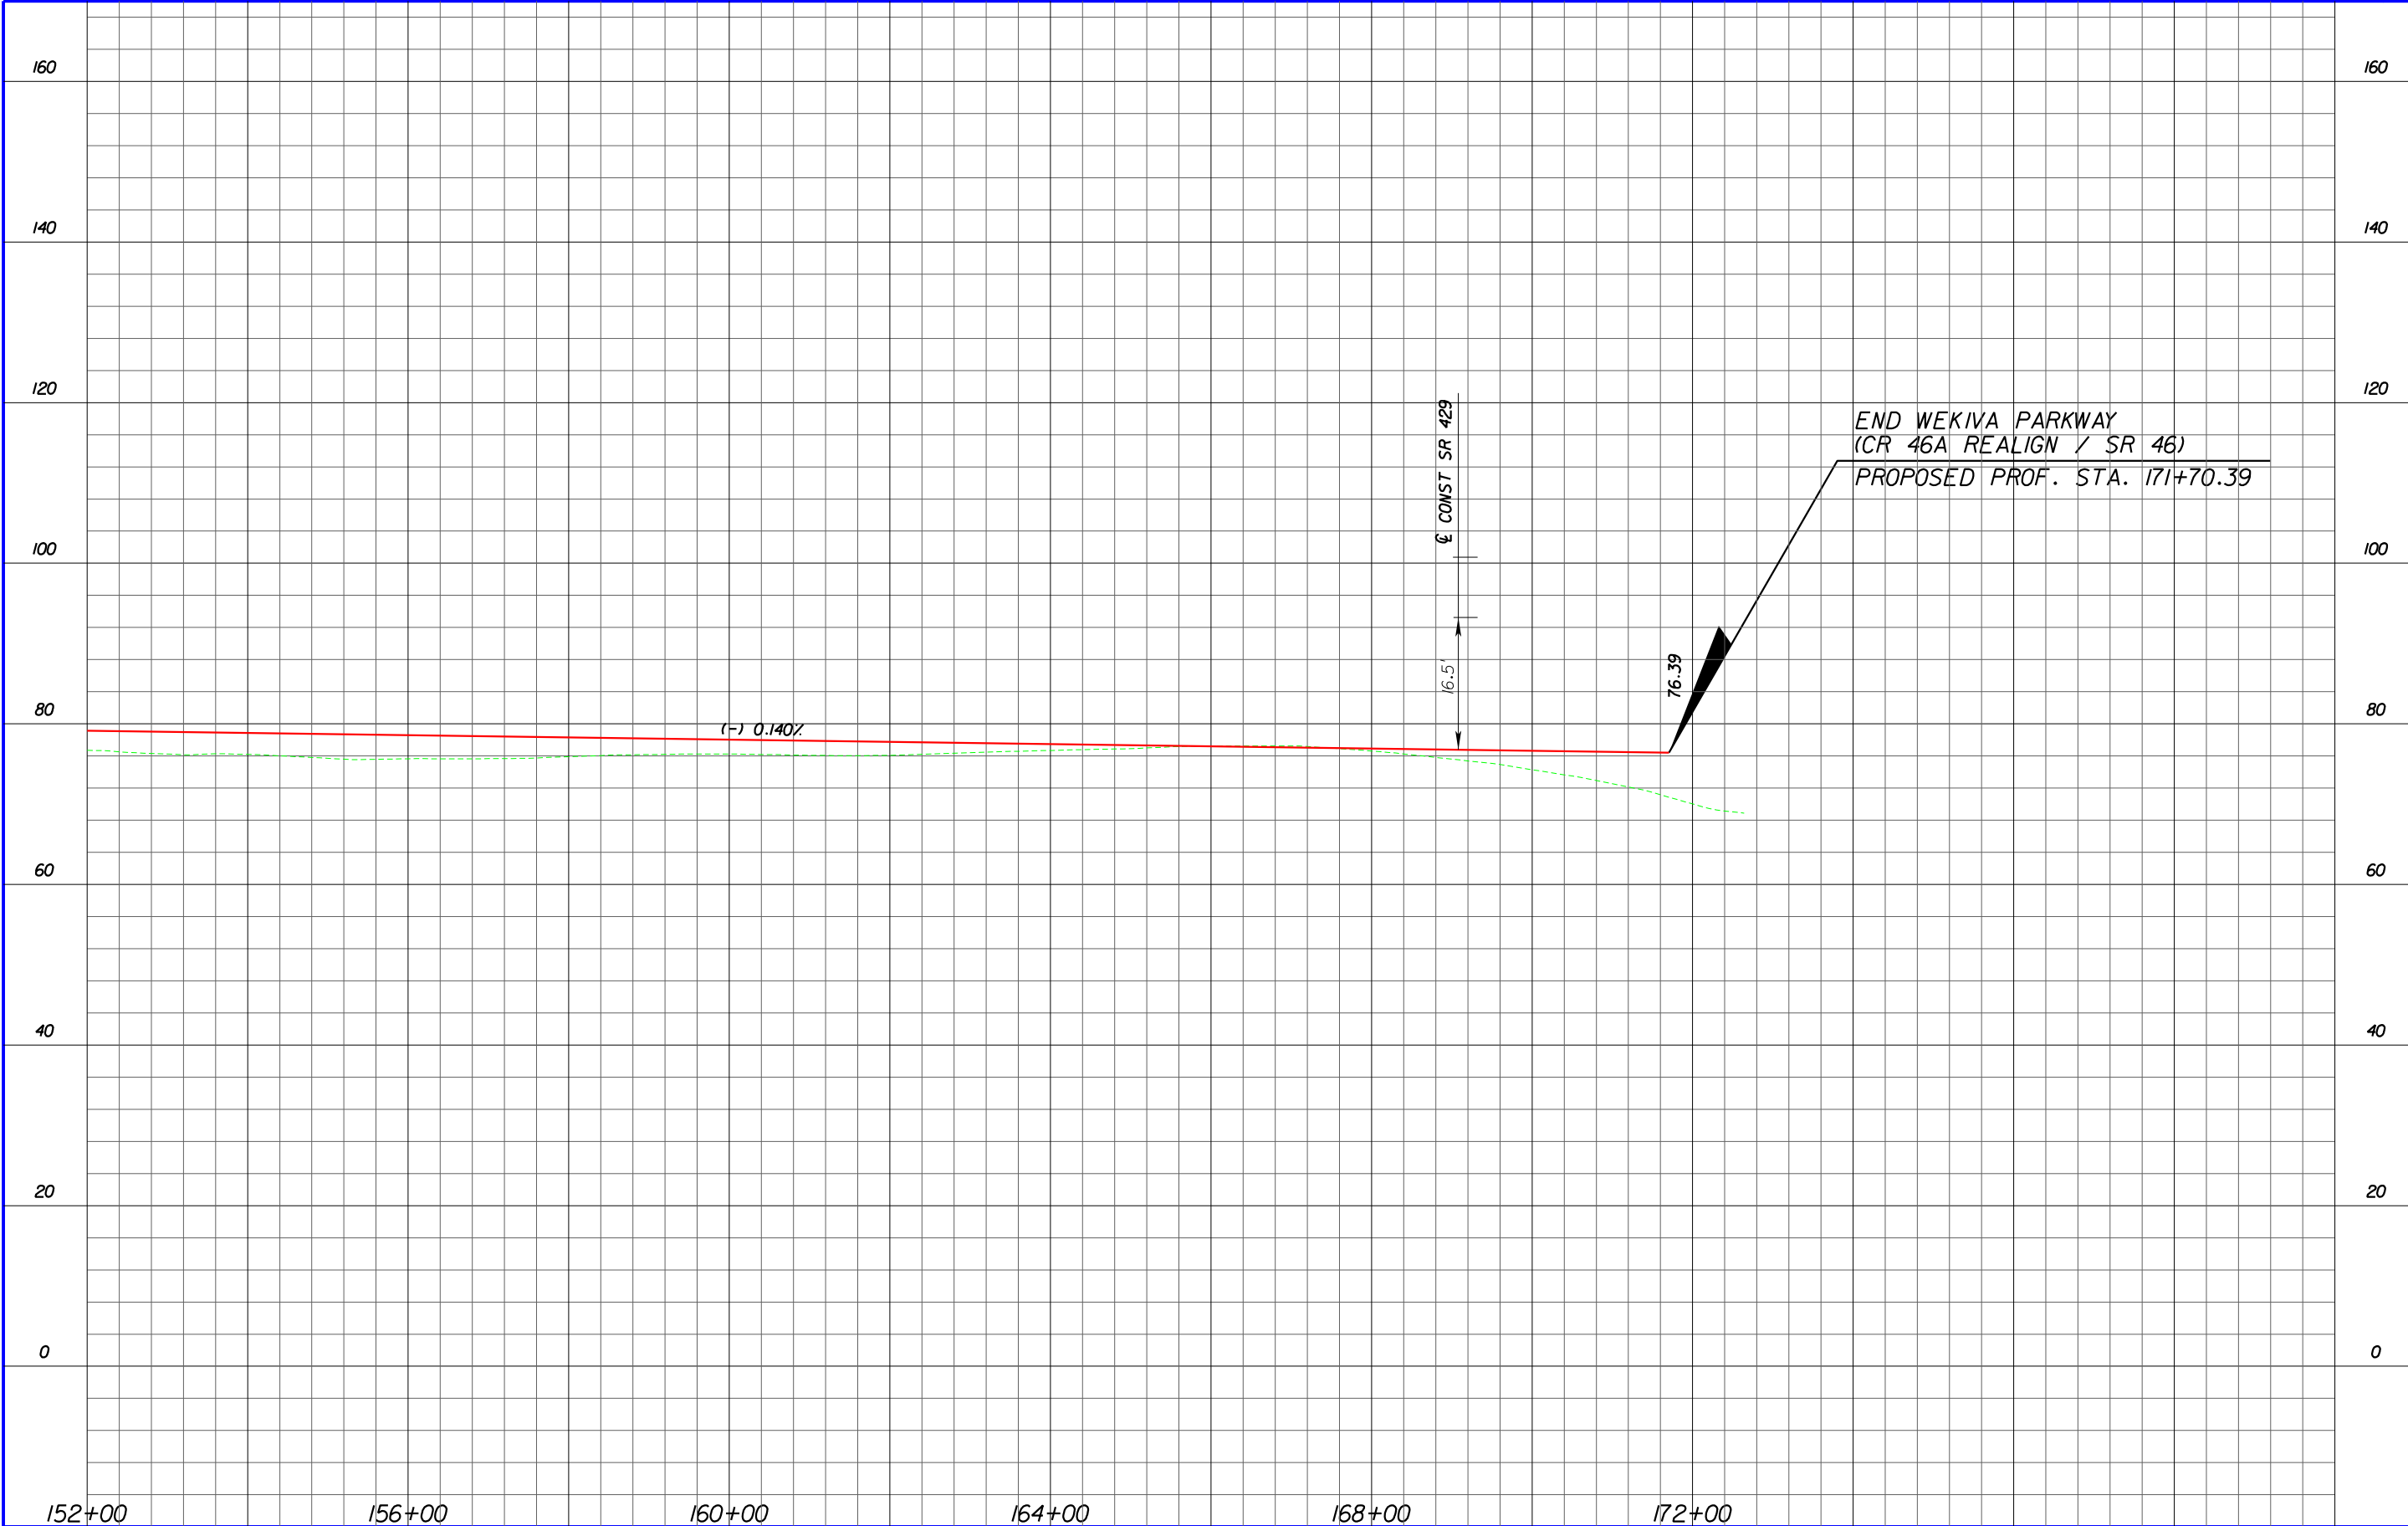

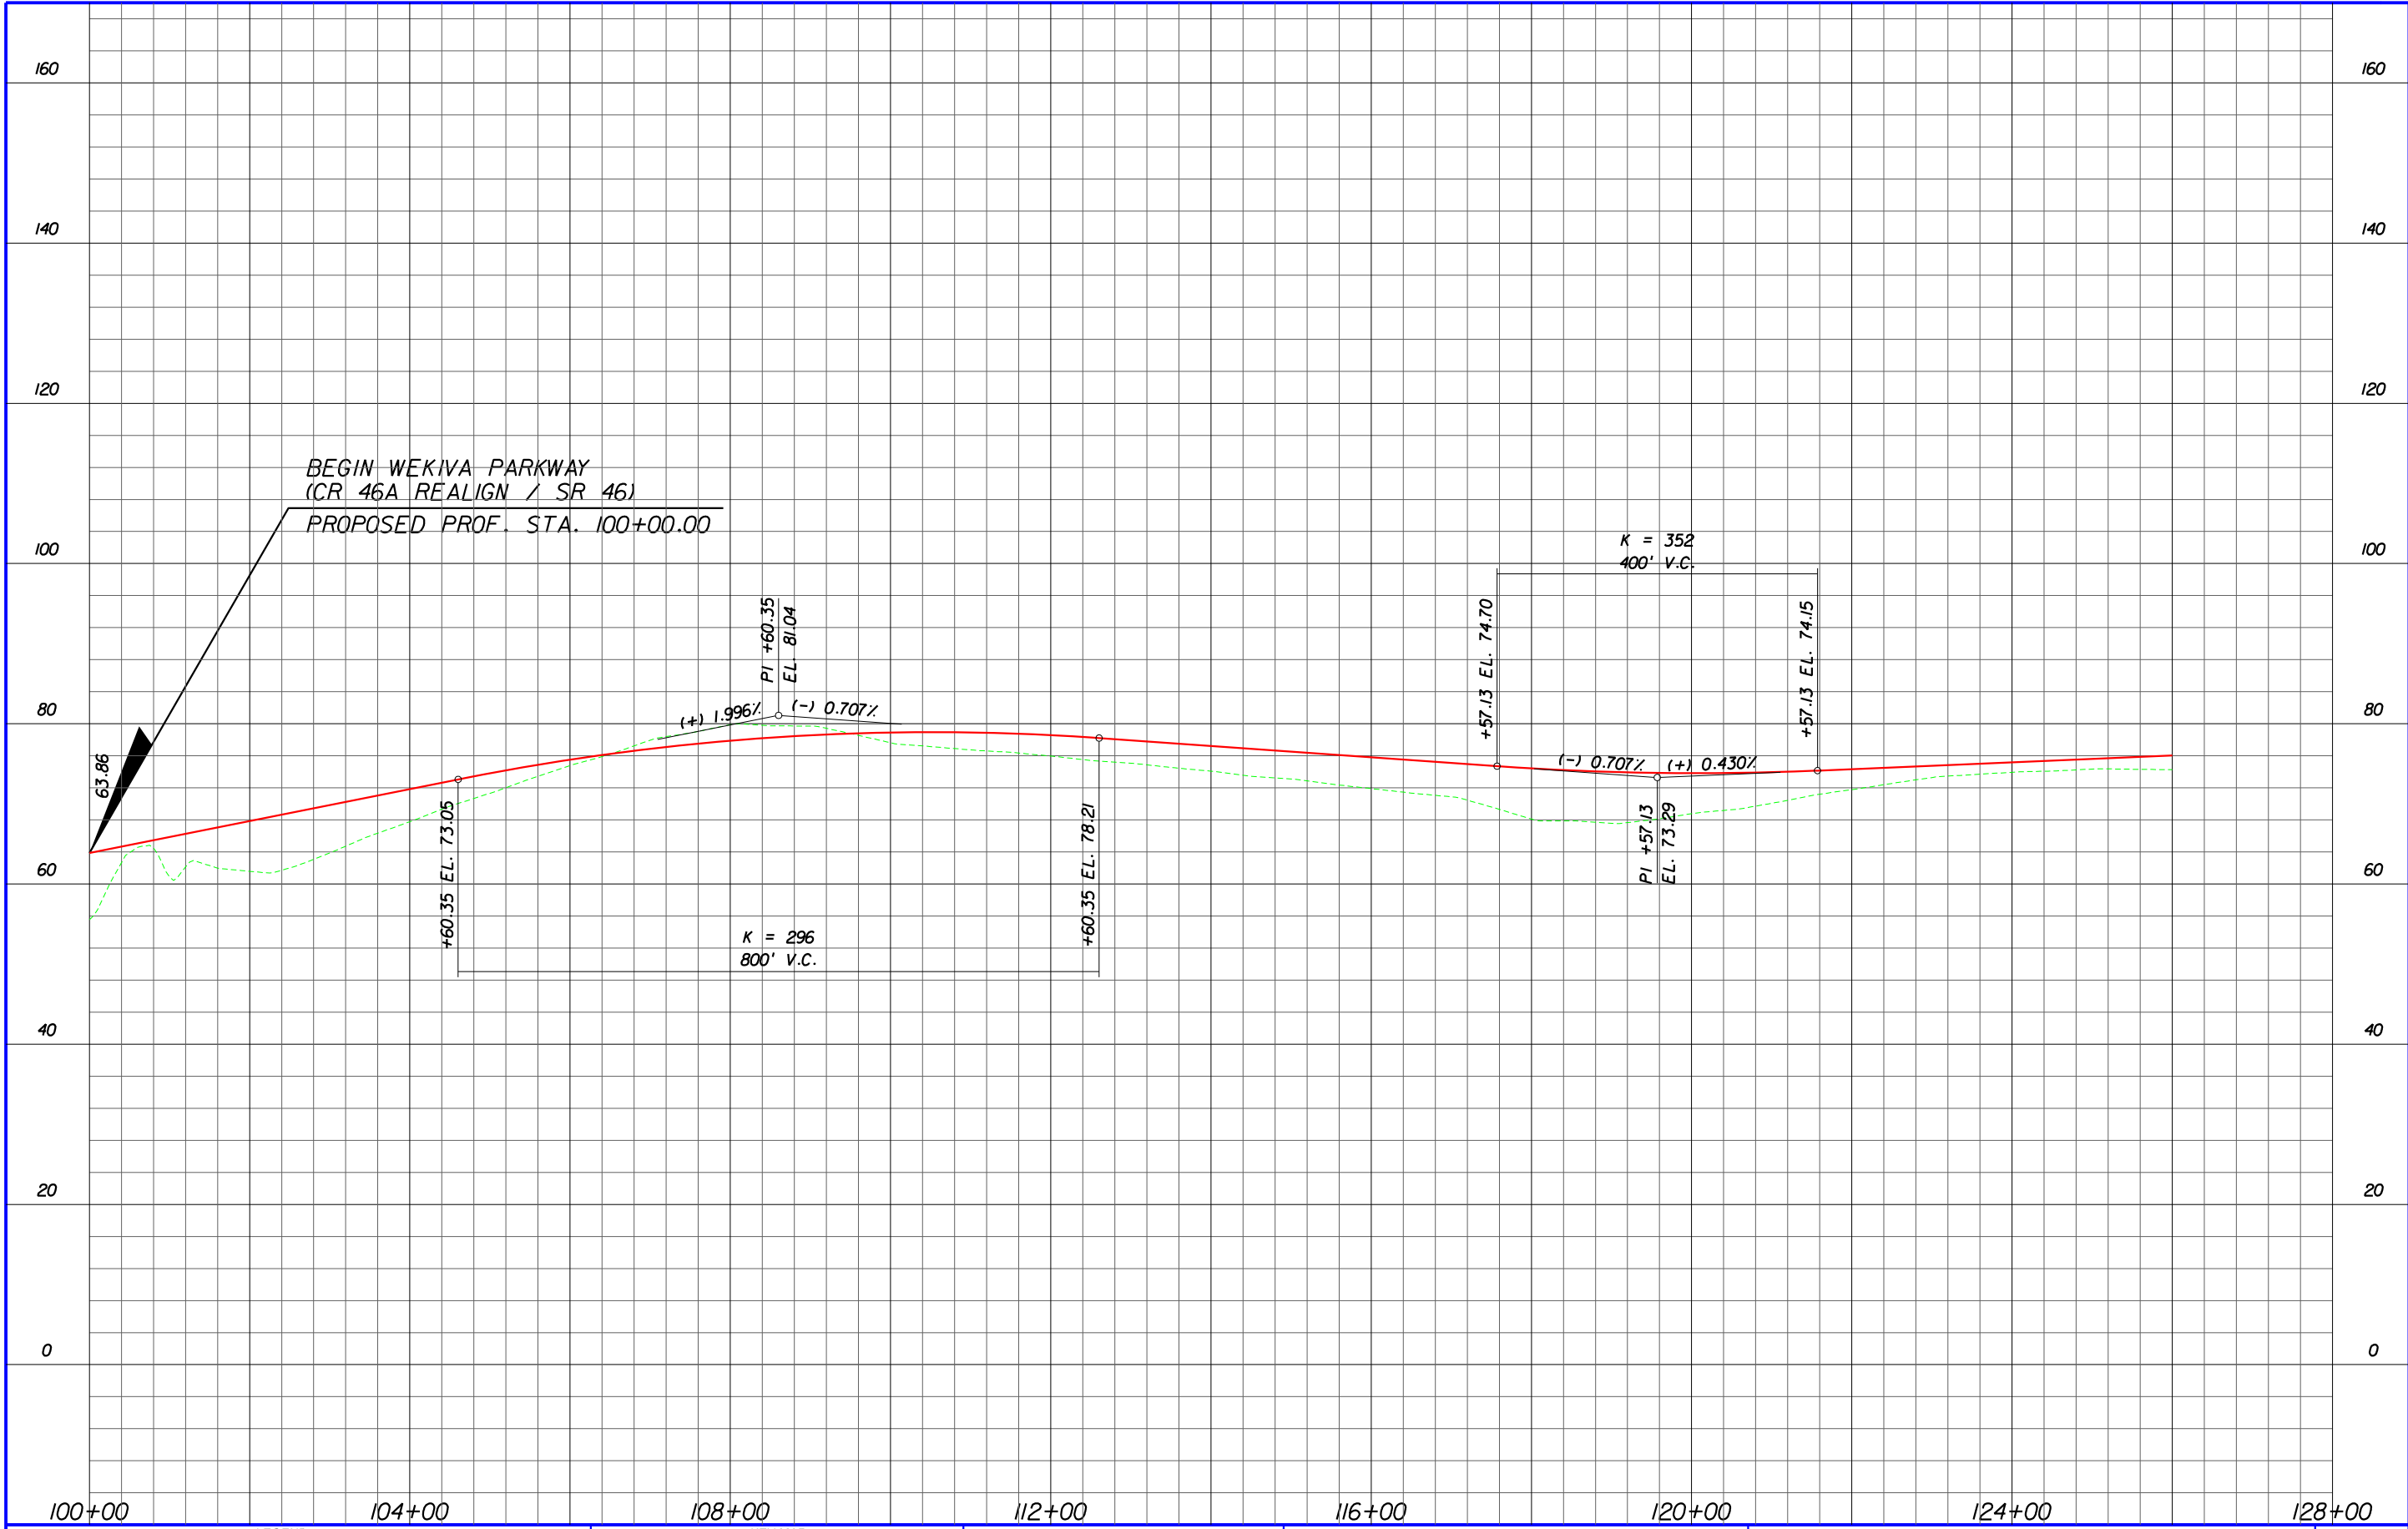

LEGEND

EXISTING GROUND LINE

PROPOSED PROFILE GRADE

DISTRICT FIVE

Project Development and Environment Study

Orange, Lake & Seminole Counties

WEKIVA PARKWAY (CR 46A REALIGN / SR 46)


PROPOSED BUILD ALTERNATIVE

PROFILE SHEET


STA. 100+00 - STA. 126+00

PR-58




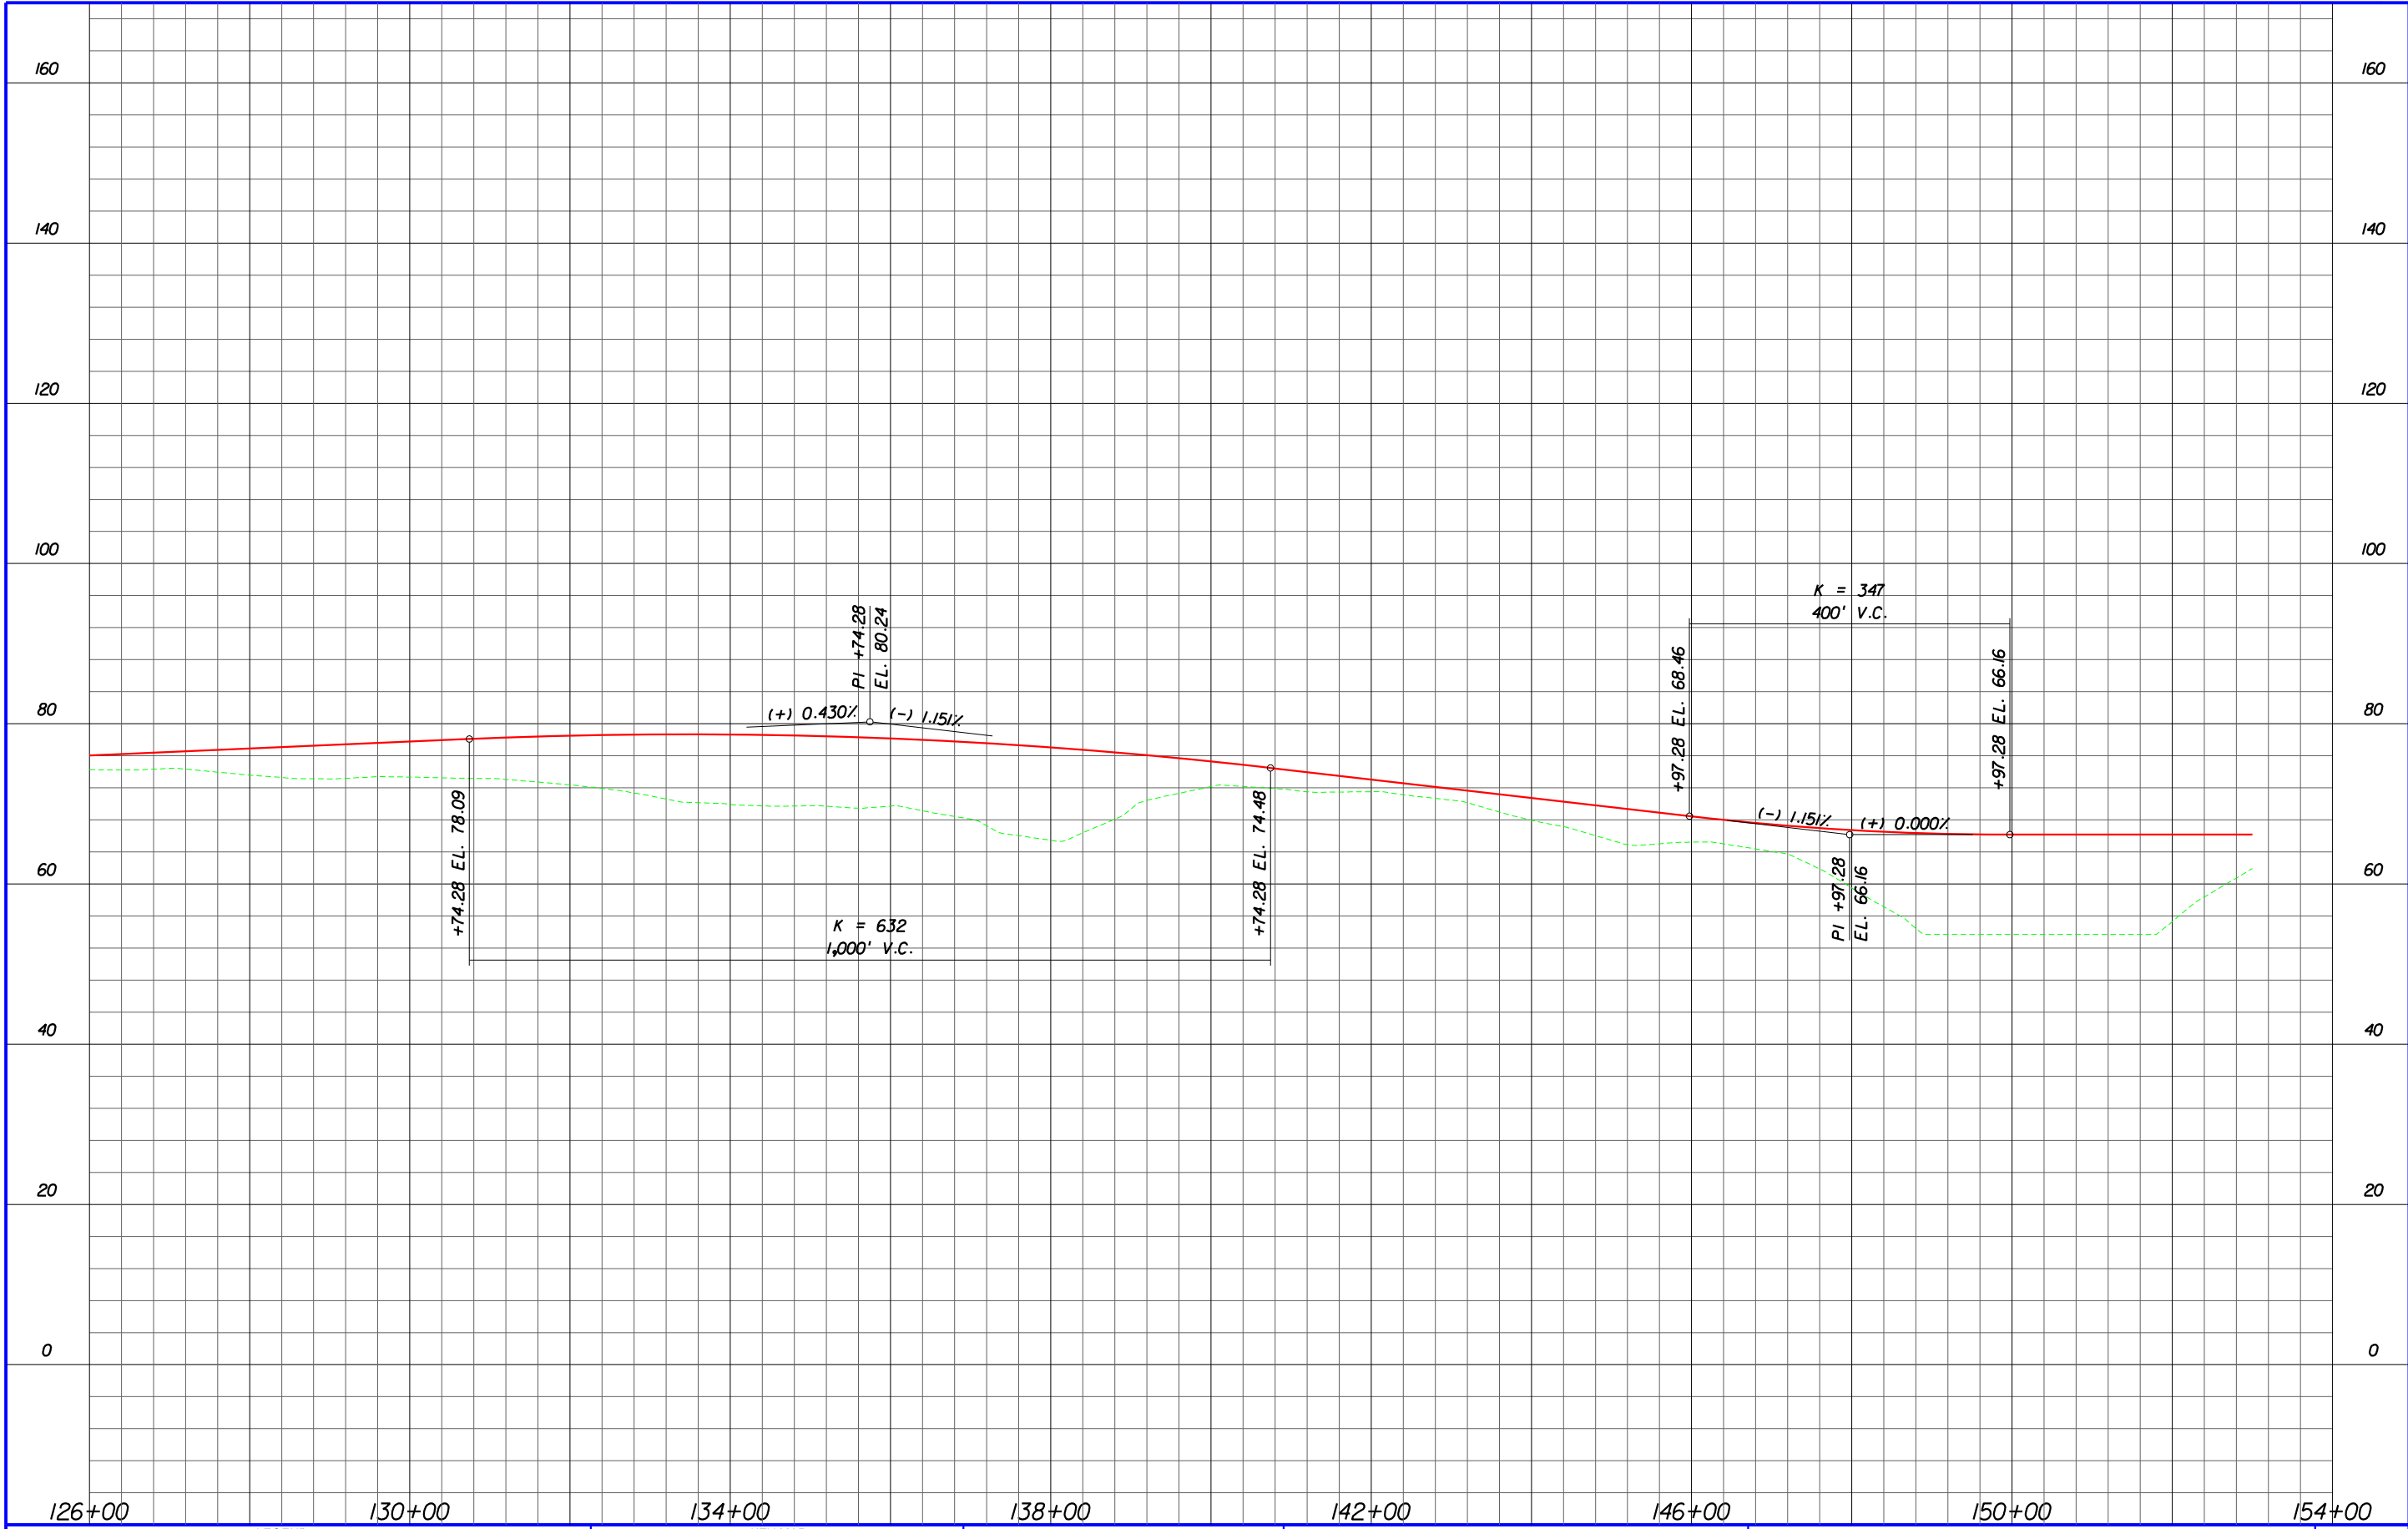


|                                                                                               |                |                          |                   |   |                                                                          |  |
|-----------------------------------------------------------------------------------------------|----------------|--------------------------|-------------------|---|--------------------------------------------------------------------------|--|
| <b>LEGEND</b><br>--- EXISTING GROUND LINE<br>— PROPOSED PROFILE GRADE<br>■ PROPOSED STRUCTURE | <b>KEY MAP</b> | <br>EXPRESSWAY AUTHORITY | <br>DISTRICT FIVE | <br>WEKIVA PARKWAY<br>Project Development and Environment Study<br>Orange, Lake & Seminole Counties | WEKIVA PARKWAY (CR 46A REALIGN / SR 46)                                  |  |
|                                                                                               |                |                          |                   |   | PROPOSED BUILD ALTERNATIVE<br>PROFILE SHEET<br>STA. 126+00 - STA. 153+00 |  |
|                                                                                               |                |                          |                   |   | PR-59                                                                    |  |

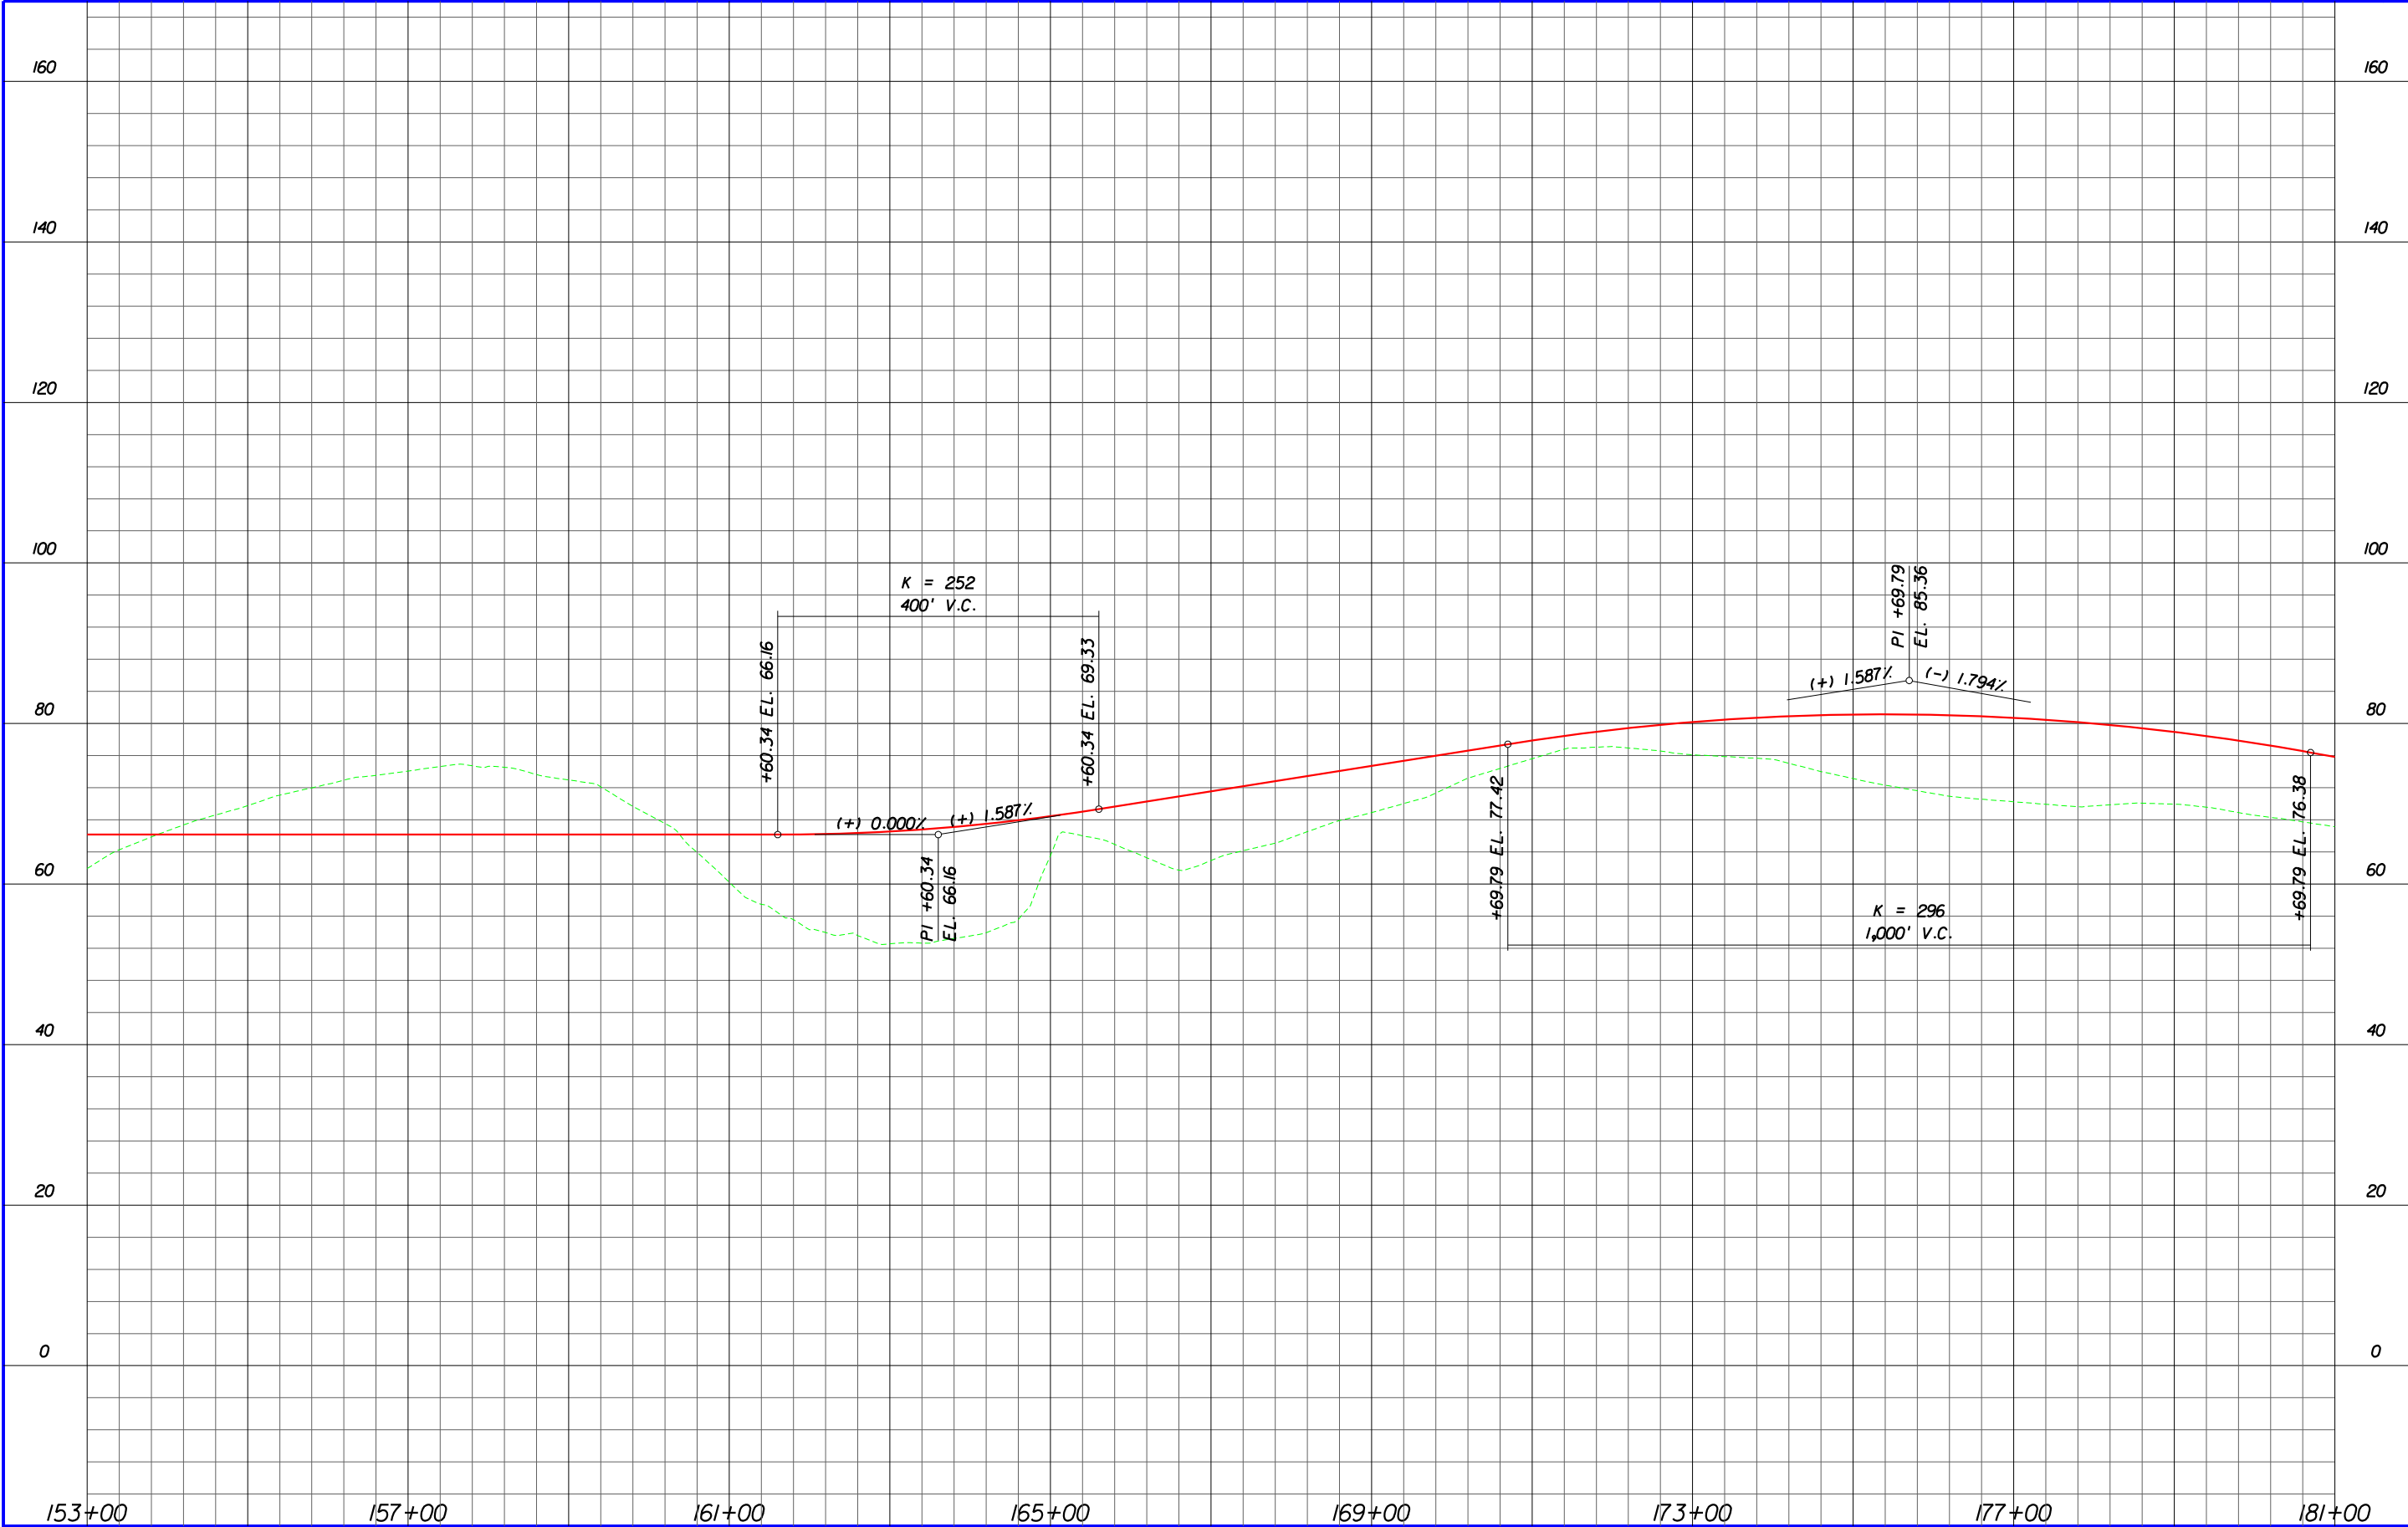



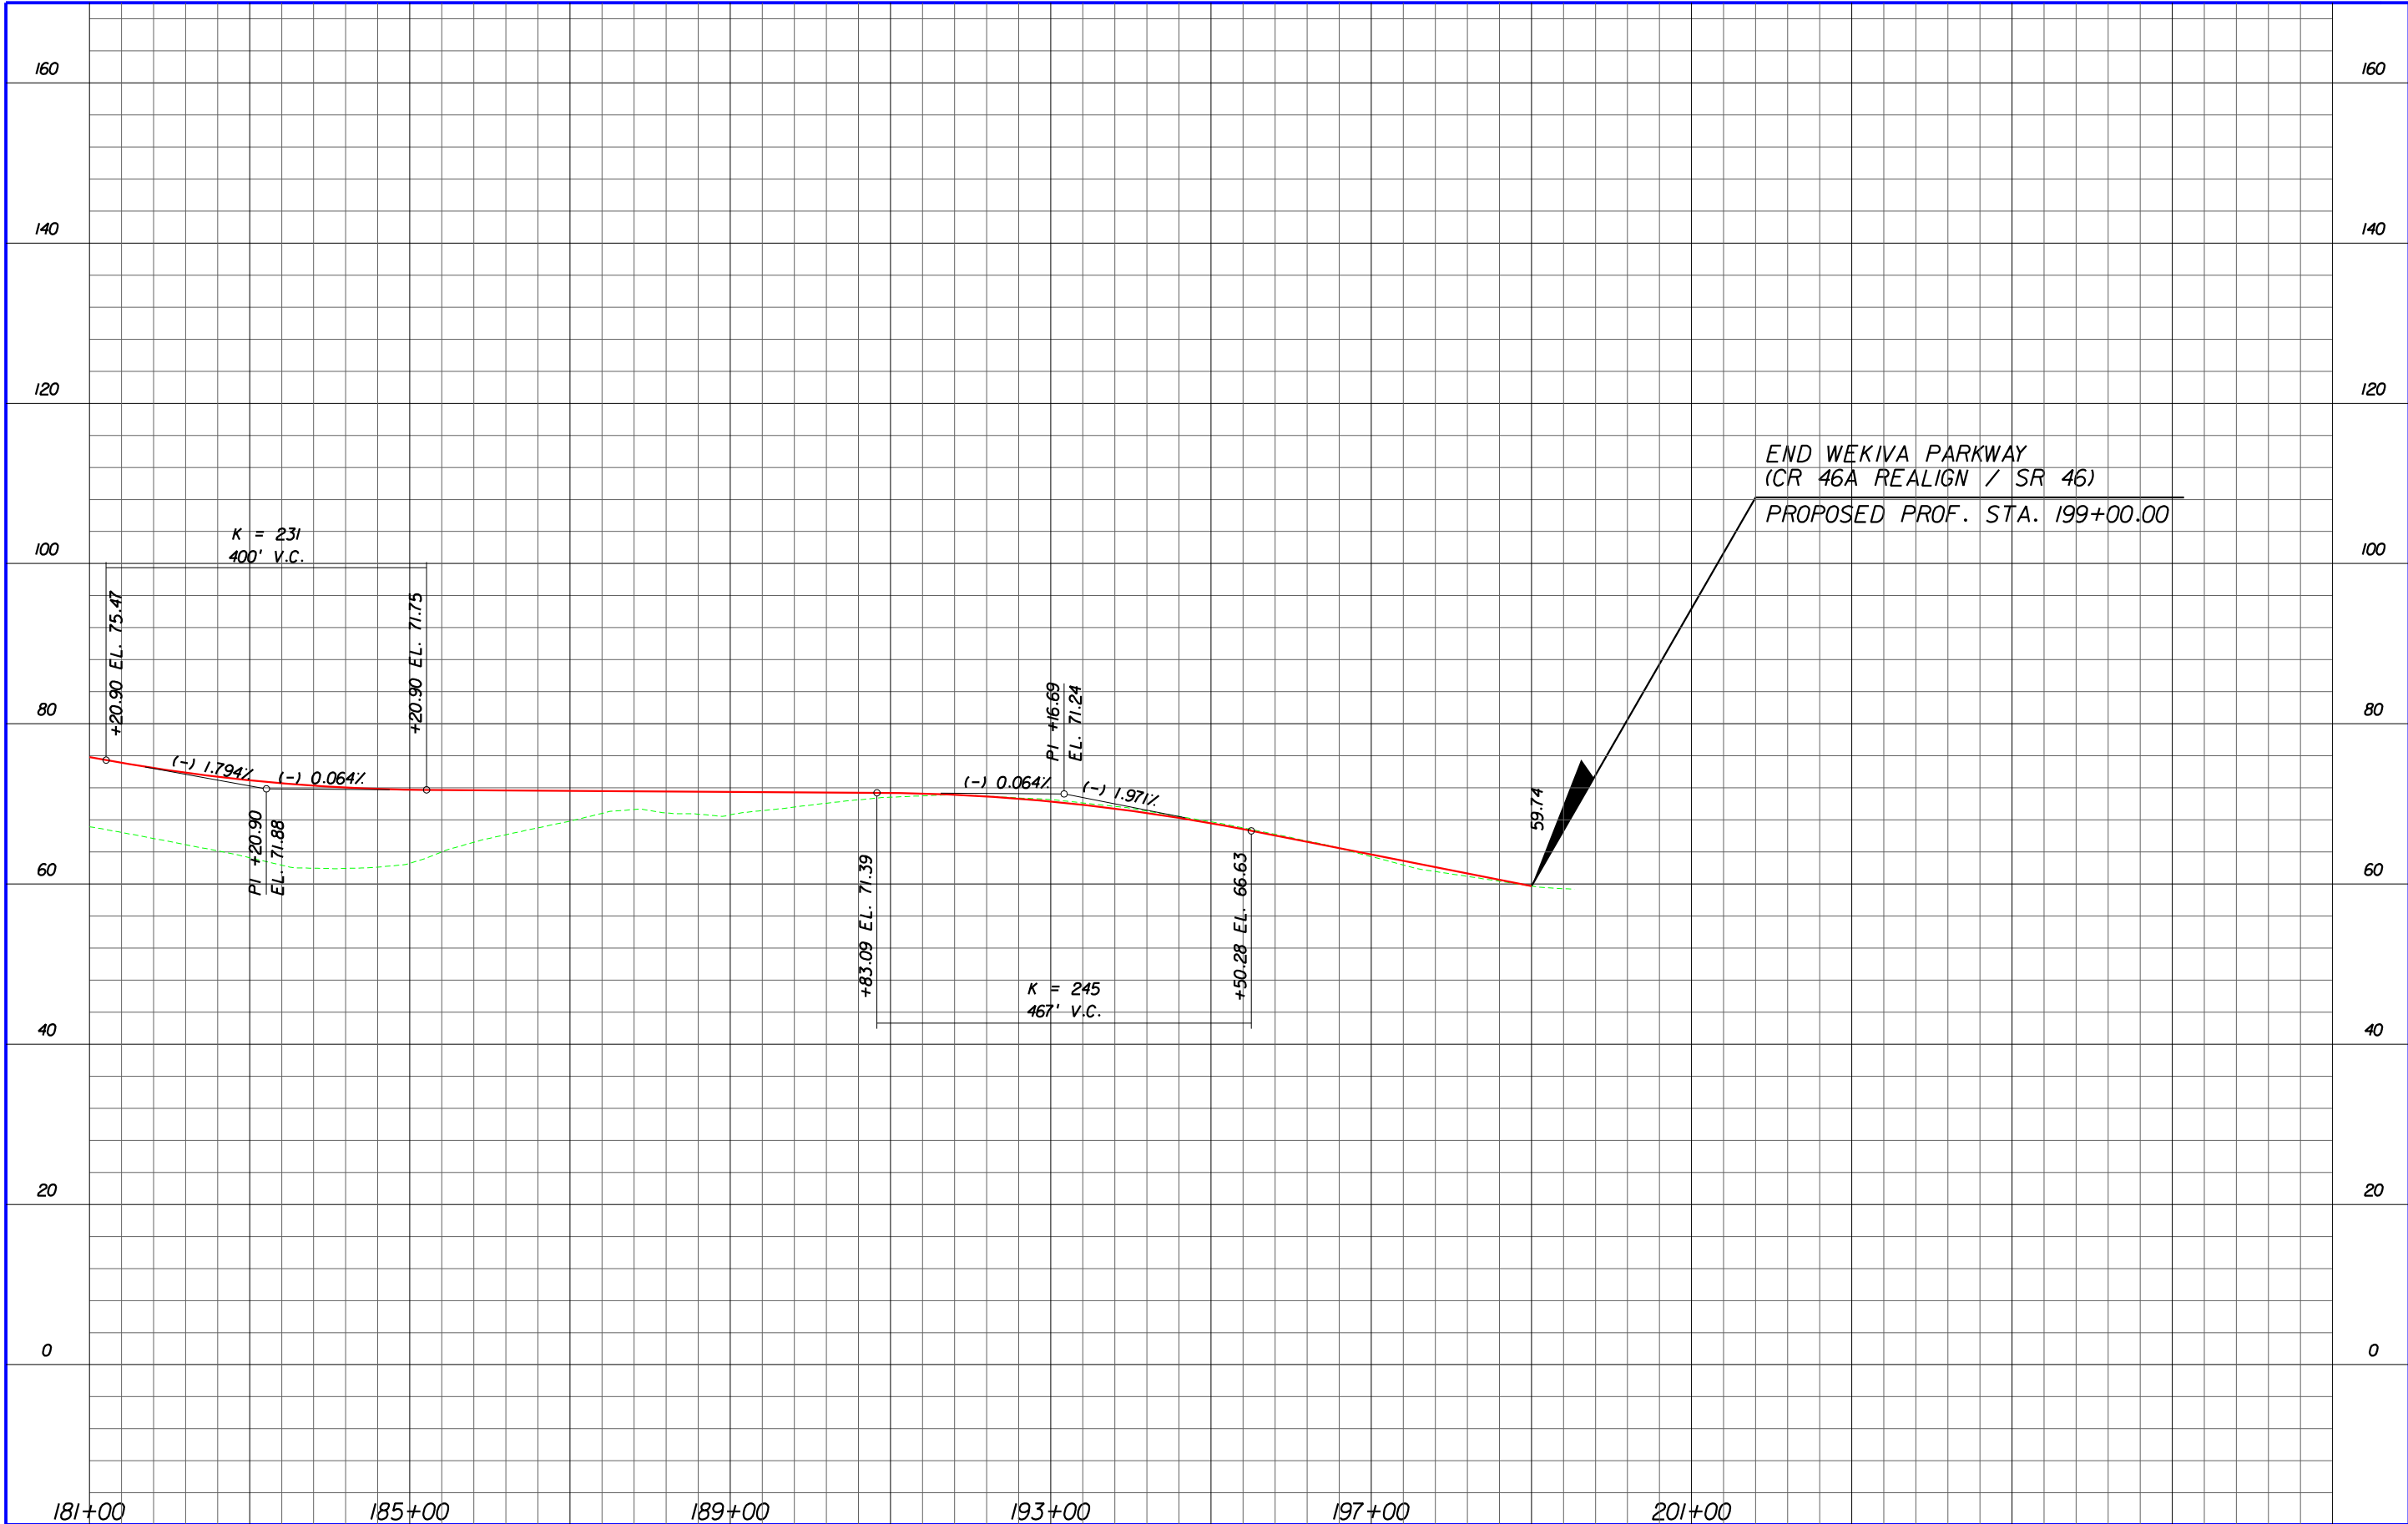

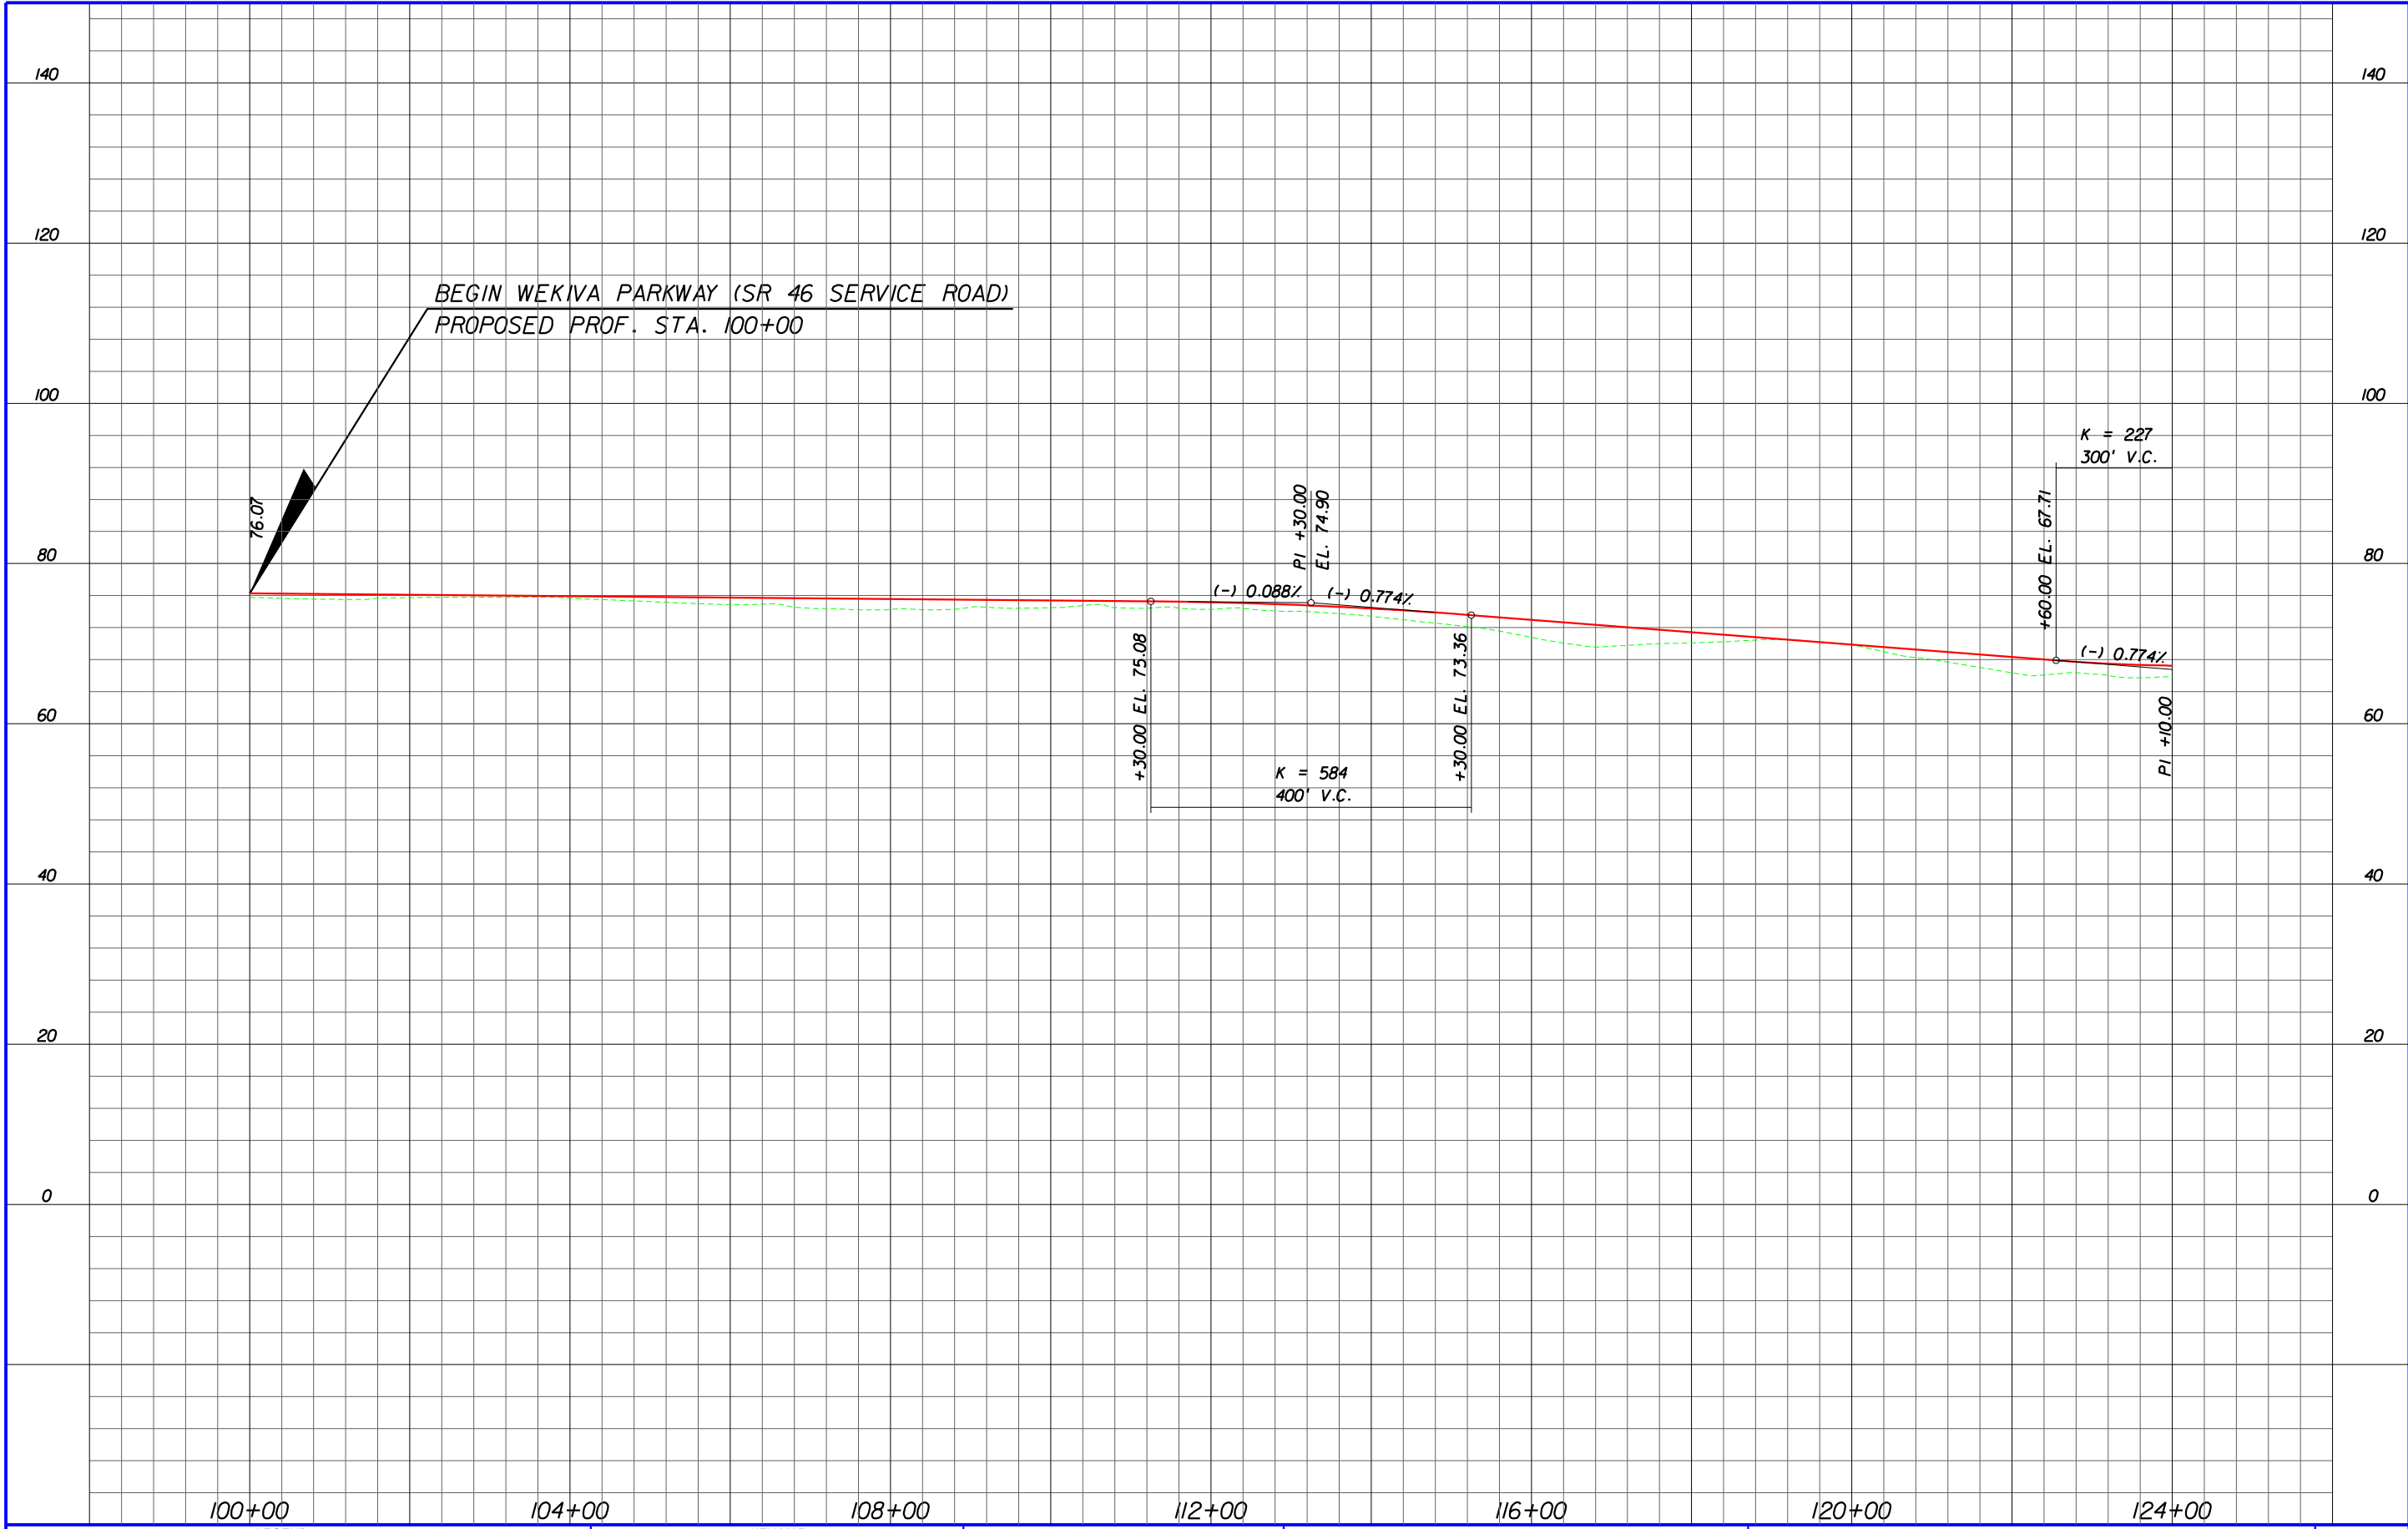







|   |                |   |   |   |  |       |
|---|----------------|---|---|---|--|-------|
| <p>LEGEND</p> <p>--- EXISTING GROUND LINE</p> <p>— PROPOSED PROFILE GRADE</p> <p>PROPOSED STRUCTURE</p> | <p>KEY MAP</p> |   <p>DISTRICT FIVE</p> |  <p>Project Development and Environment Study</p> <p>Orange, Lake &amp; Seminole Counties</p> | <p>WEKIVA PARKWAY (SR 46 SERVICE ROAD)</p> <p>PROPOSED BUILD ALTERNATIVE</p> <p>PROFILE SHEET</p> <p>STA. 172+00 - STA. 196+00</p> |  | PR-65 |
|   |                |   |   | <p>perkins 9/14/2010 1:41:48 PM p:\transportation\cadproj\324126\roadway\PROFRD065.dgn</p>                                         |  |       |















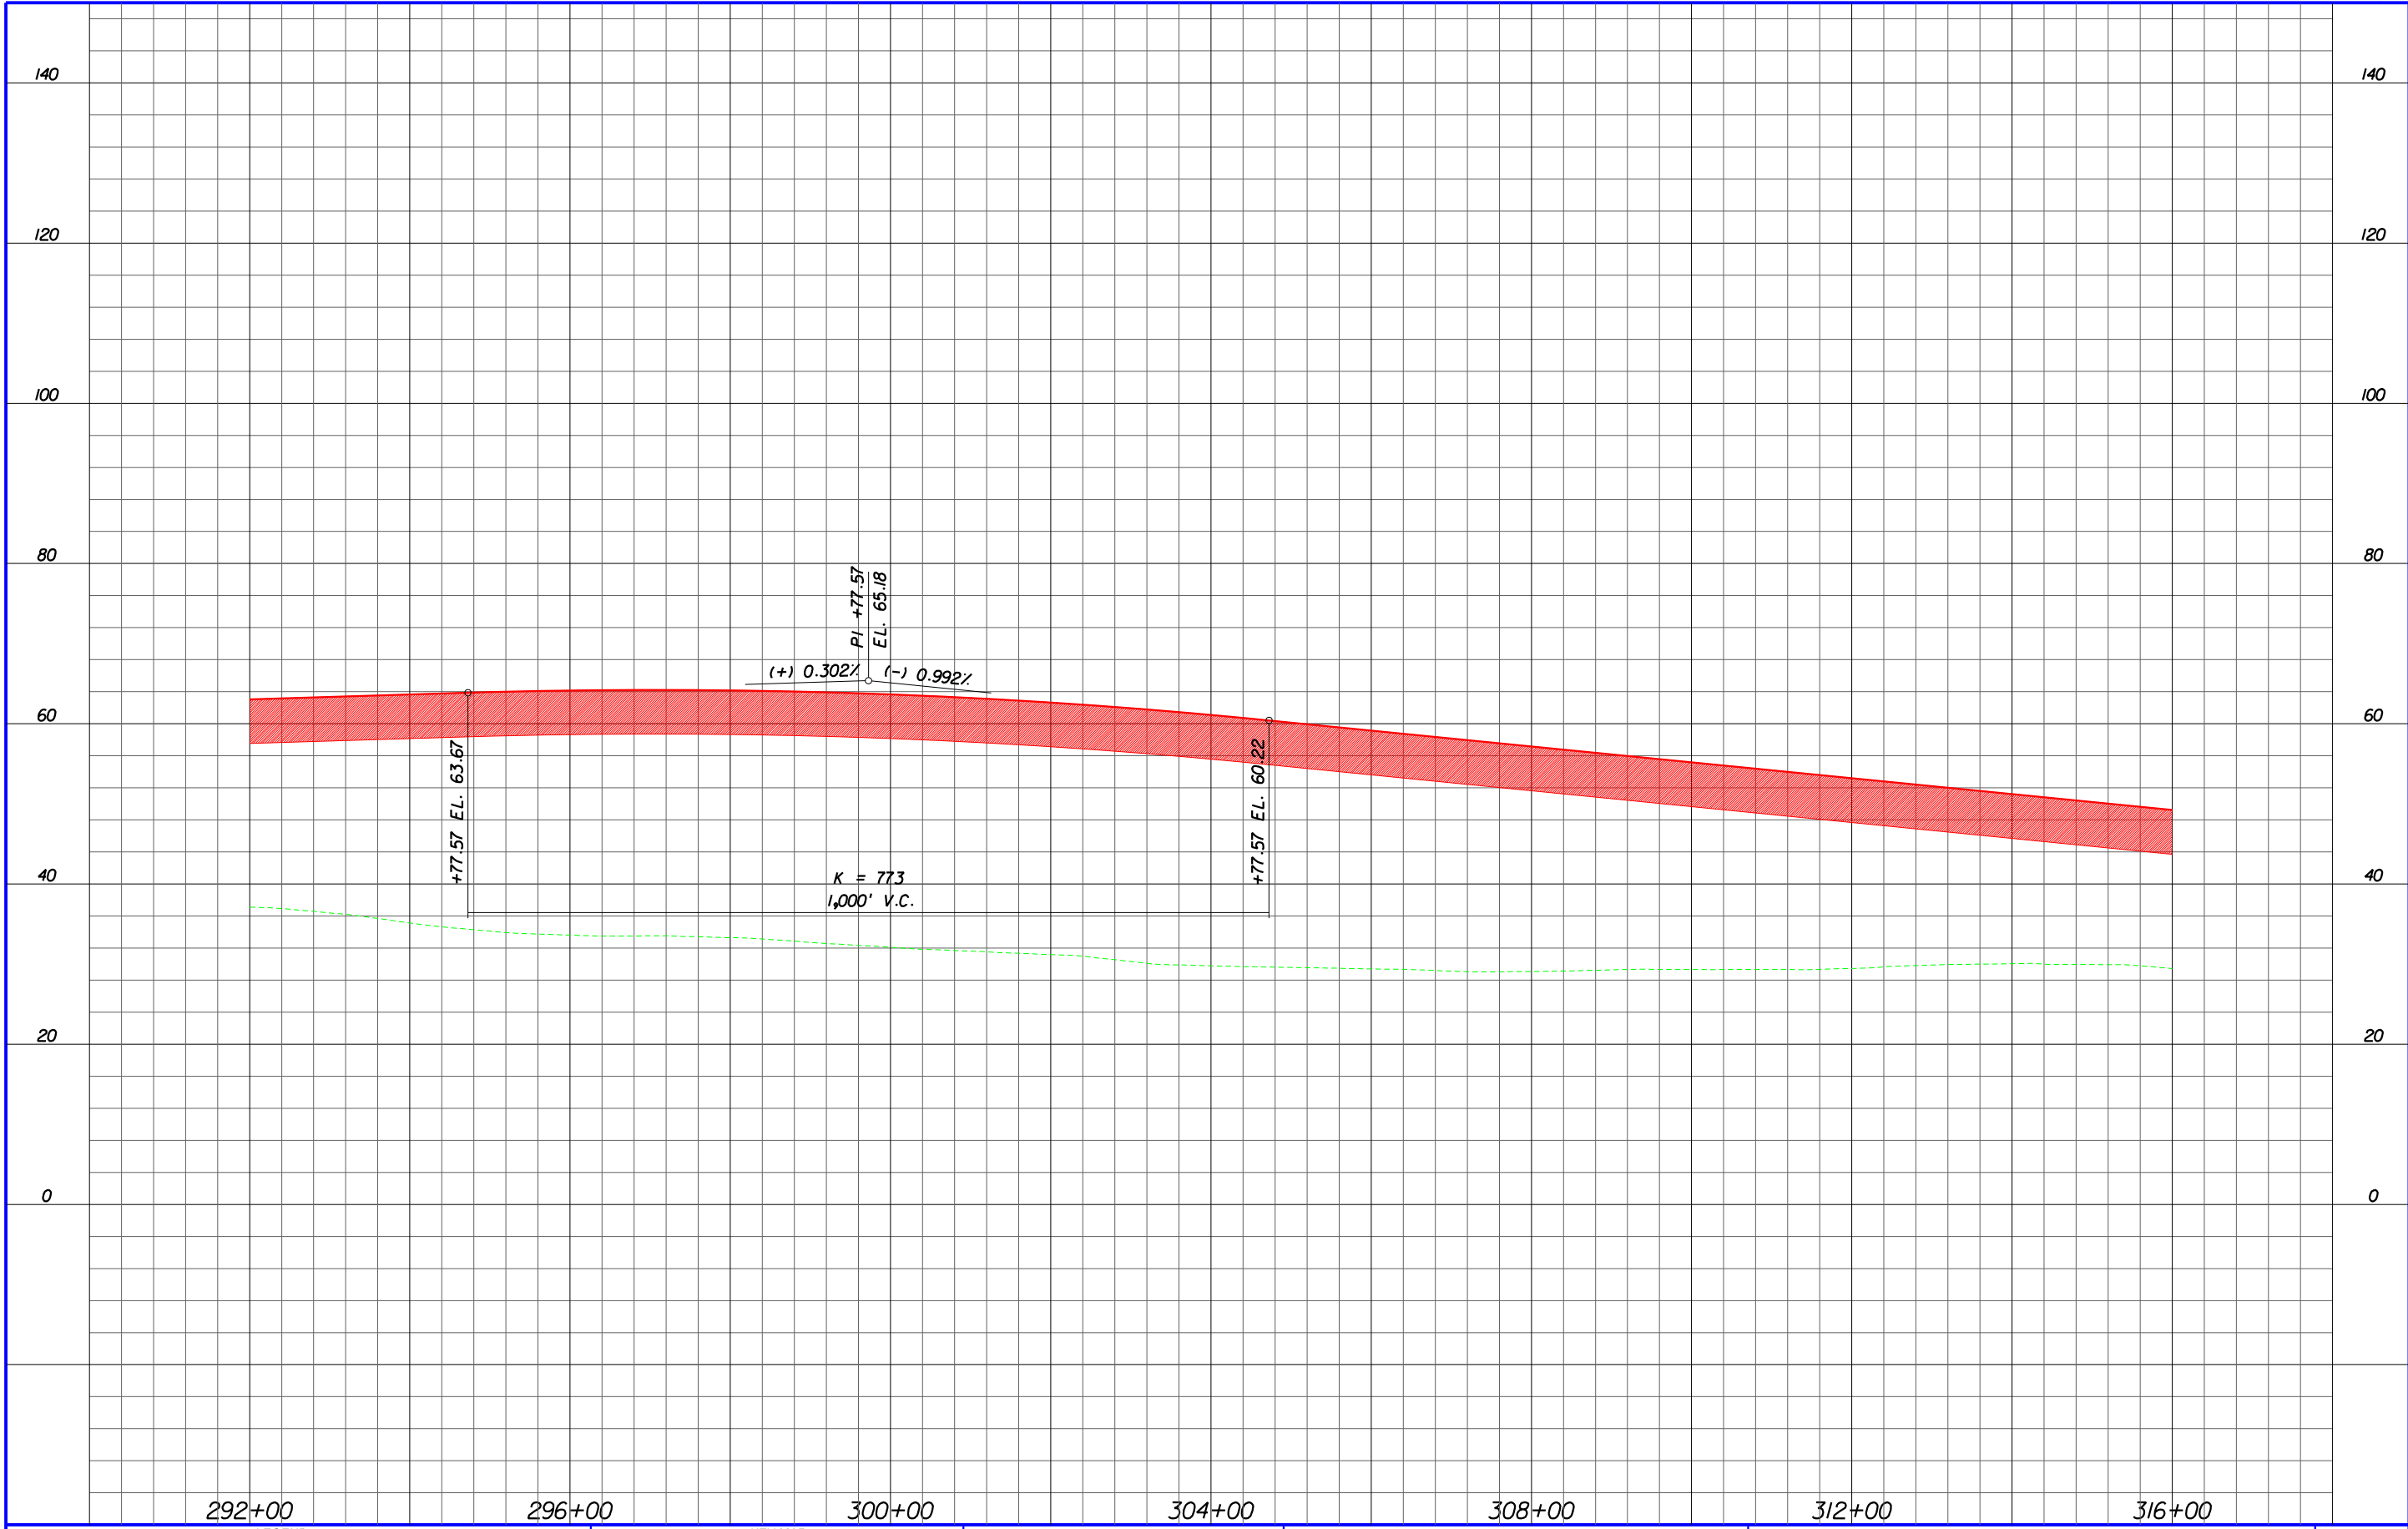








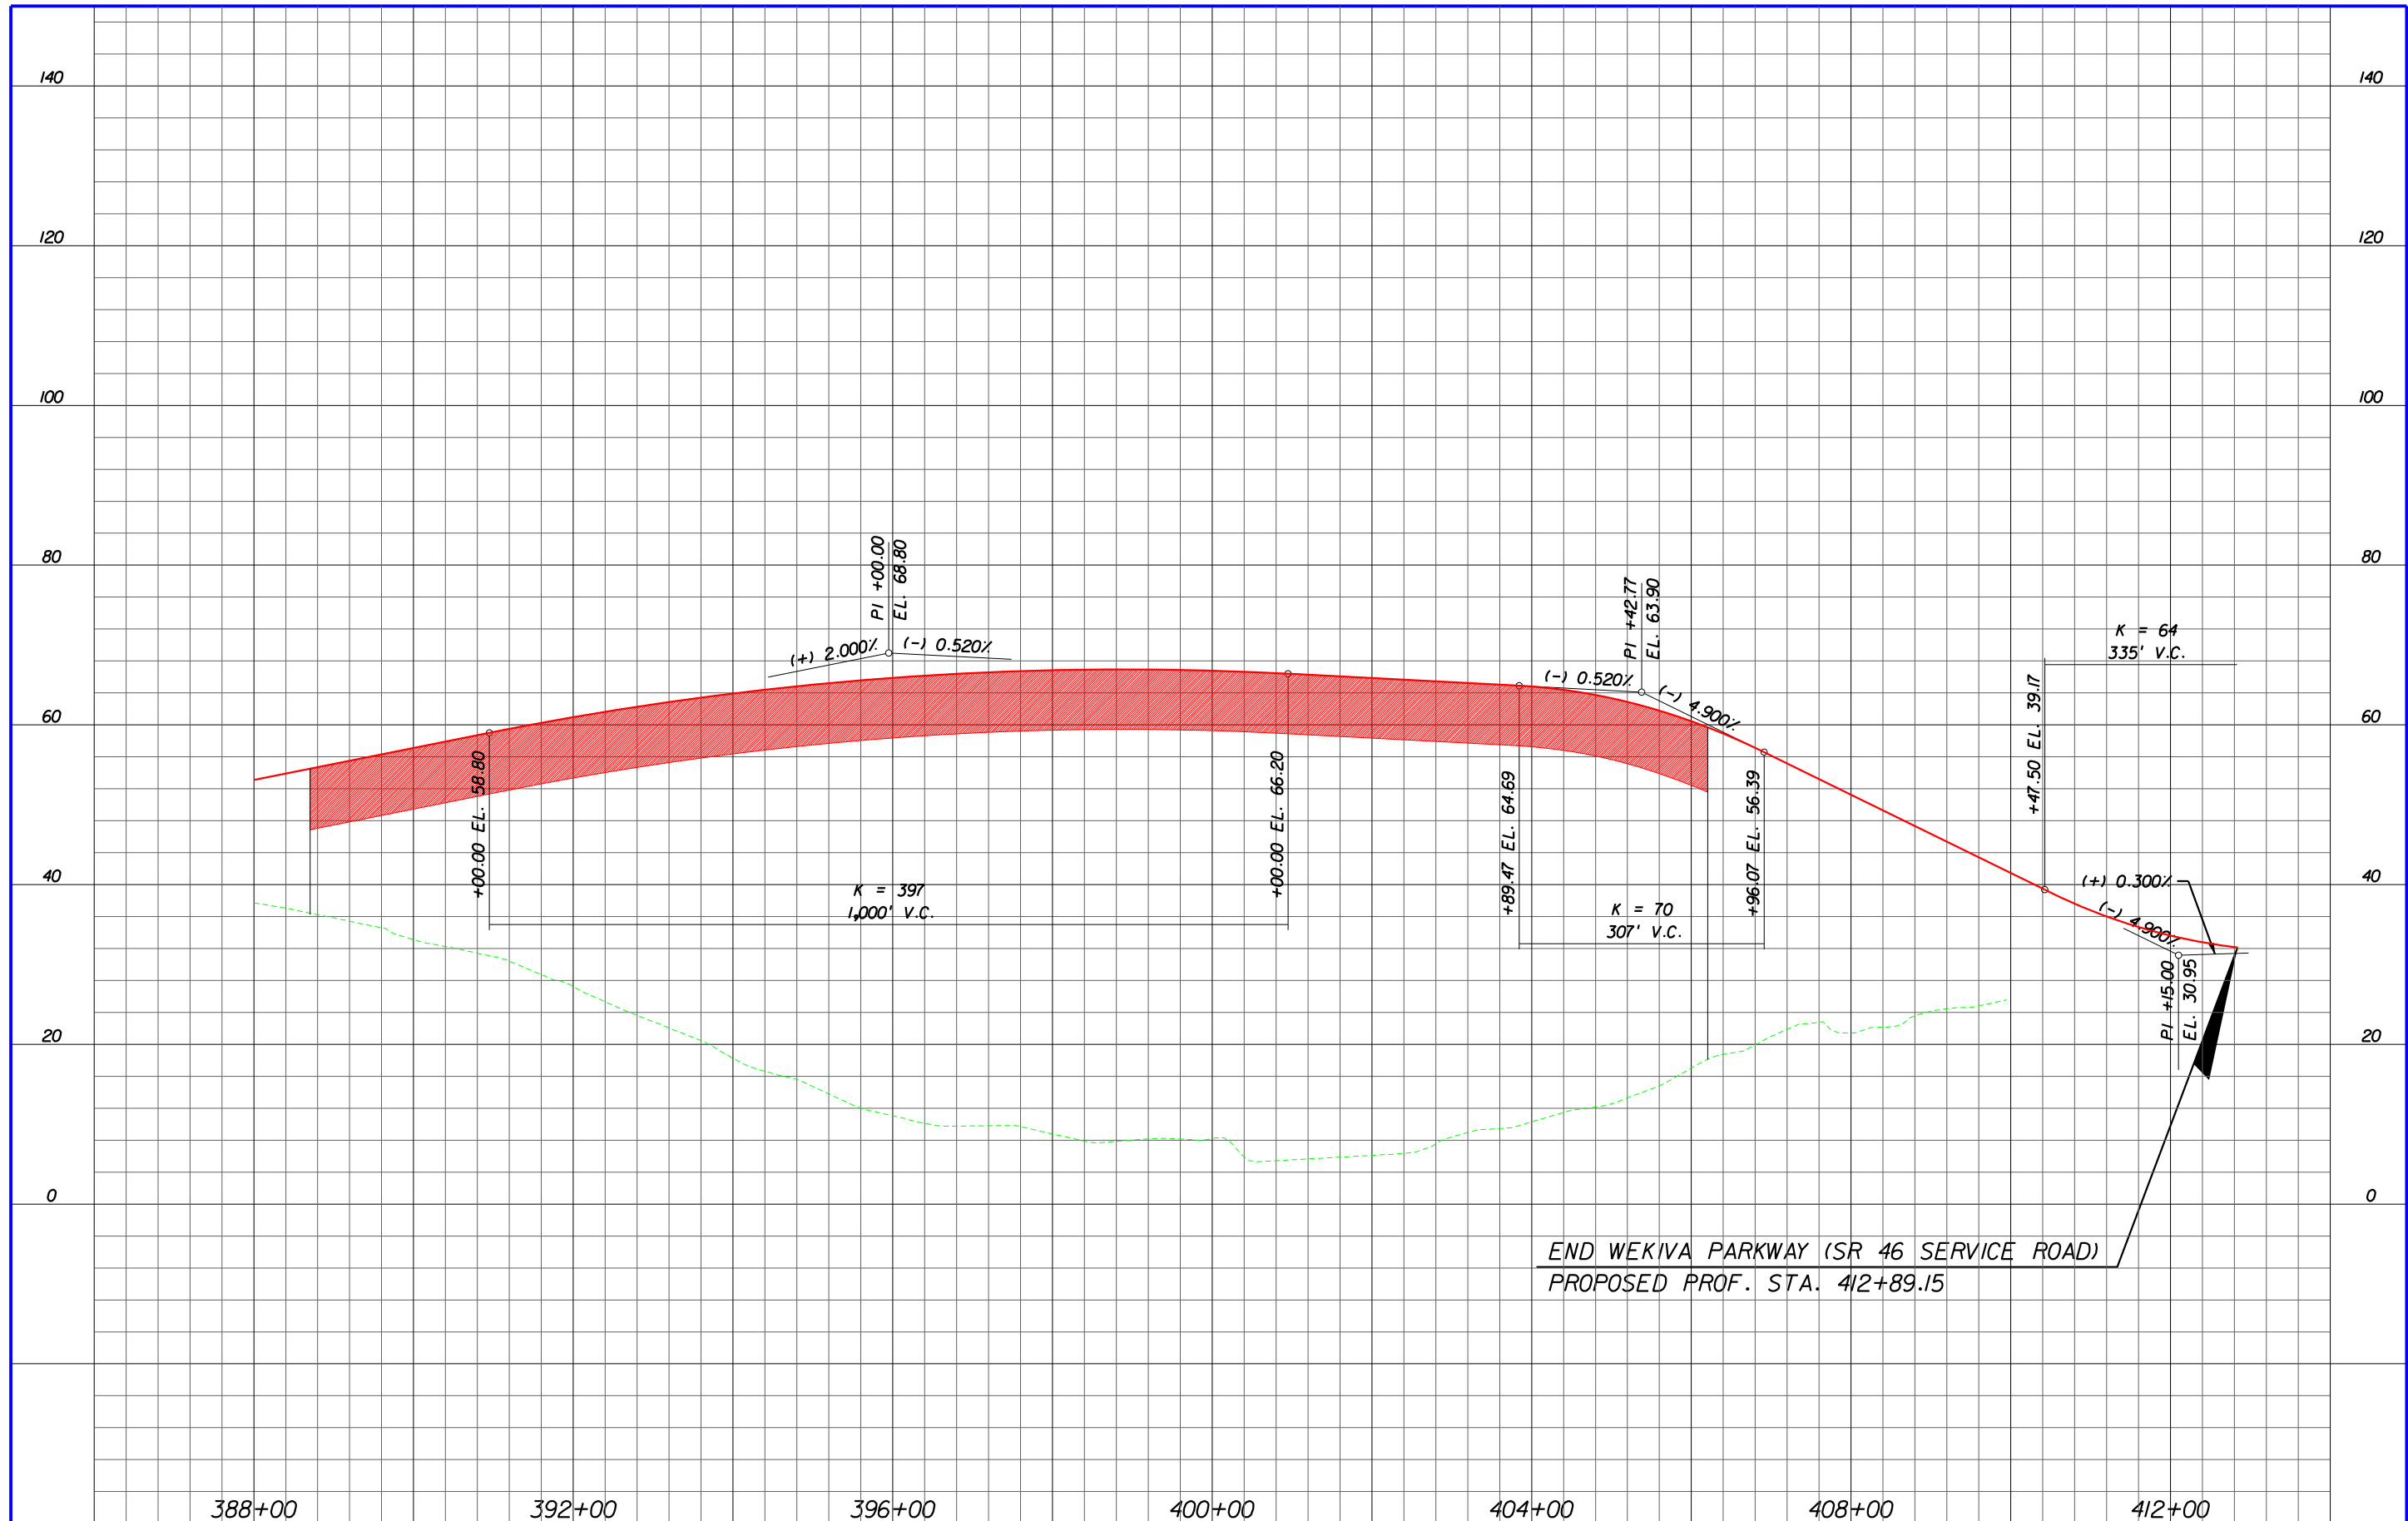







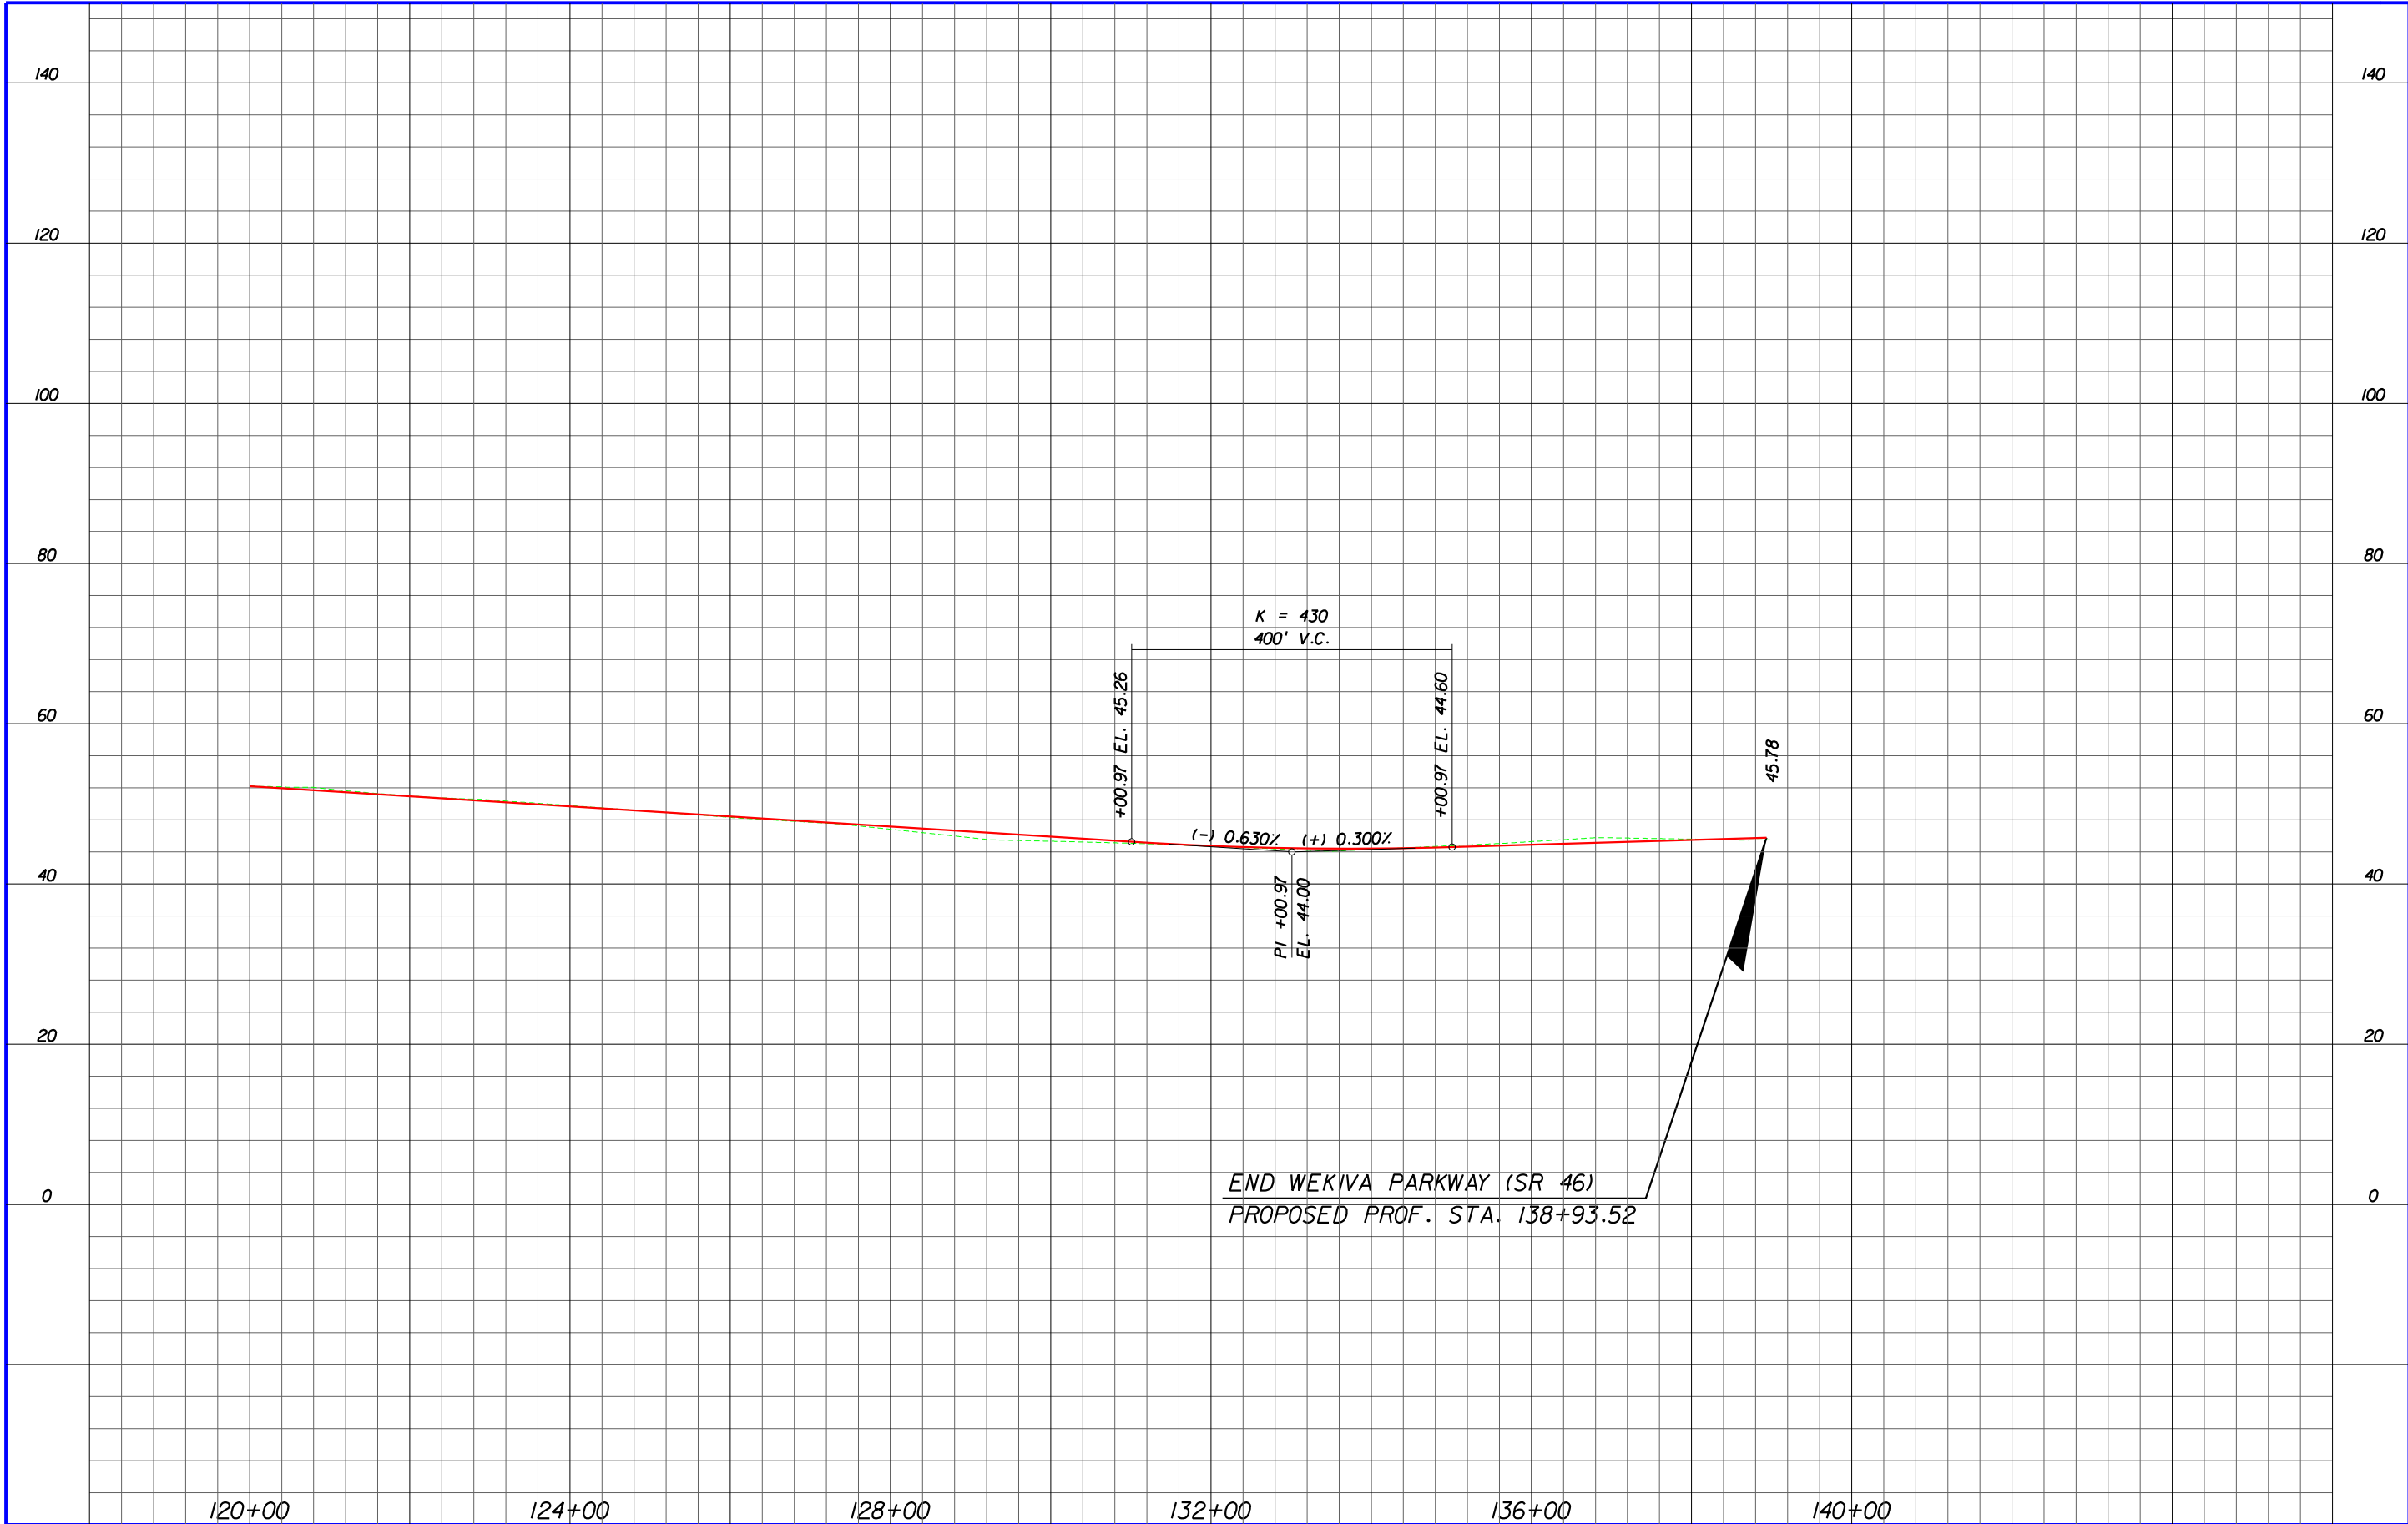






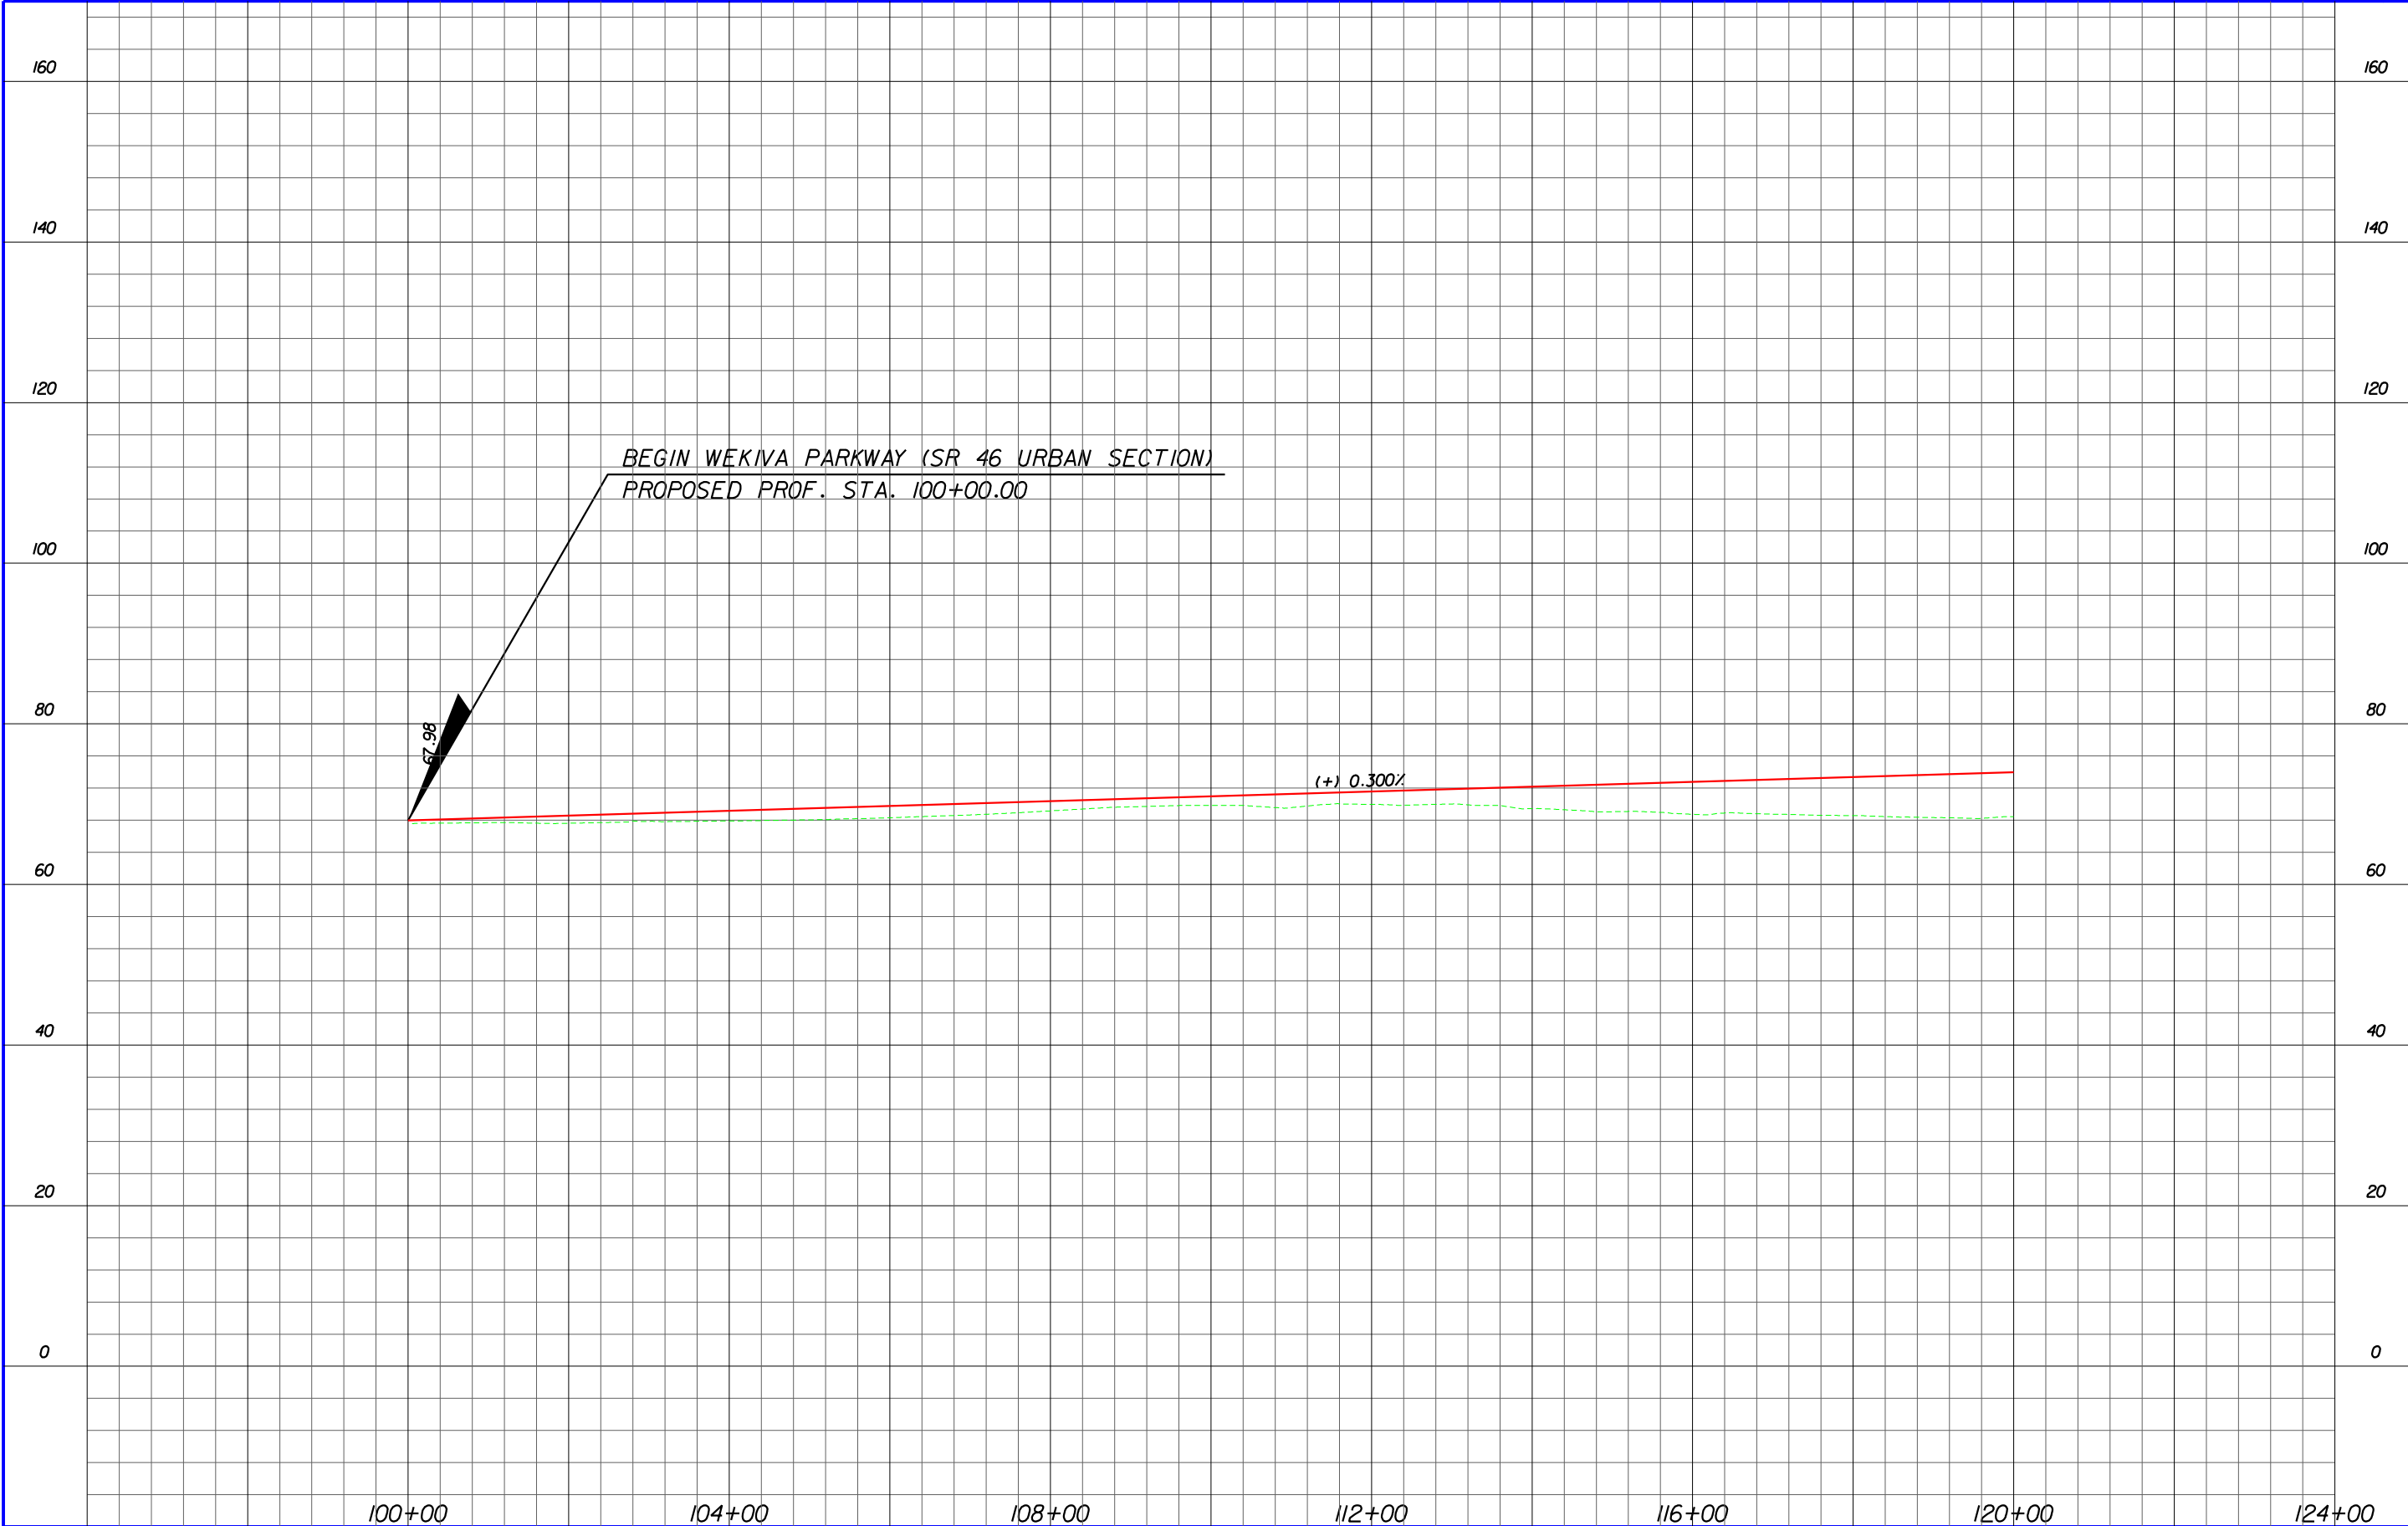

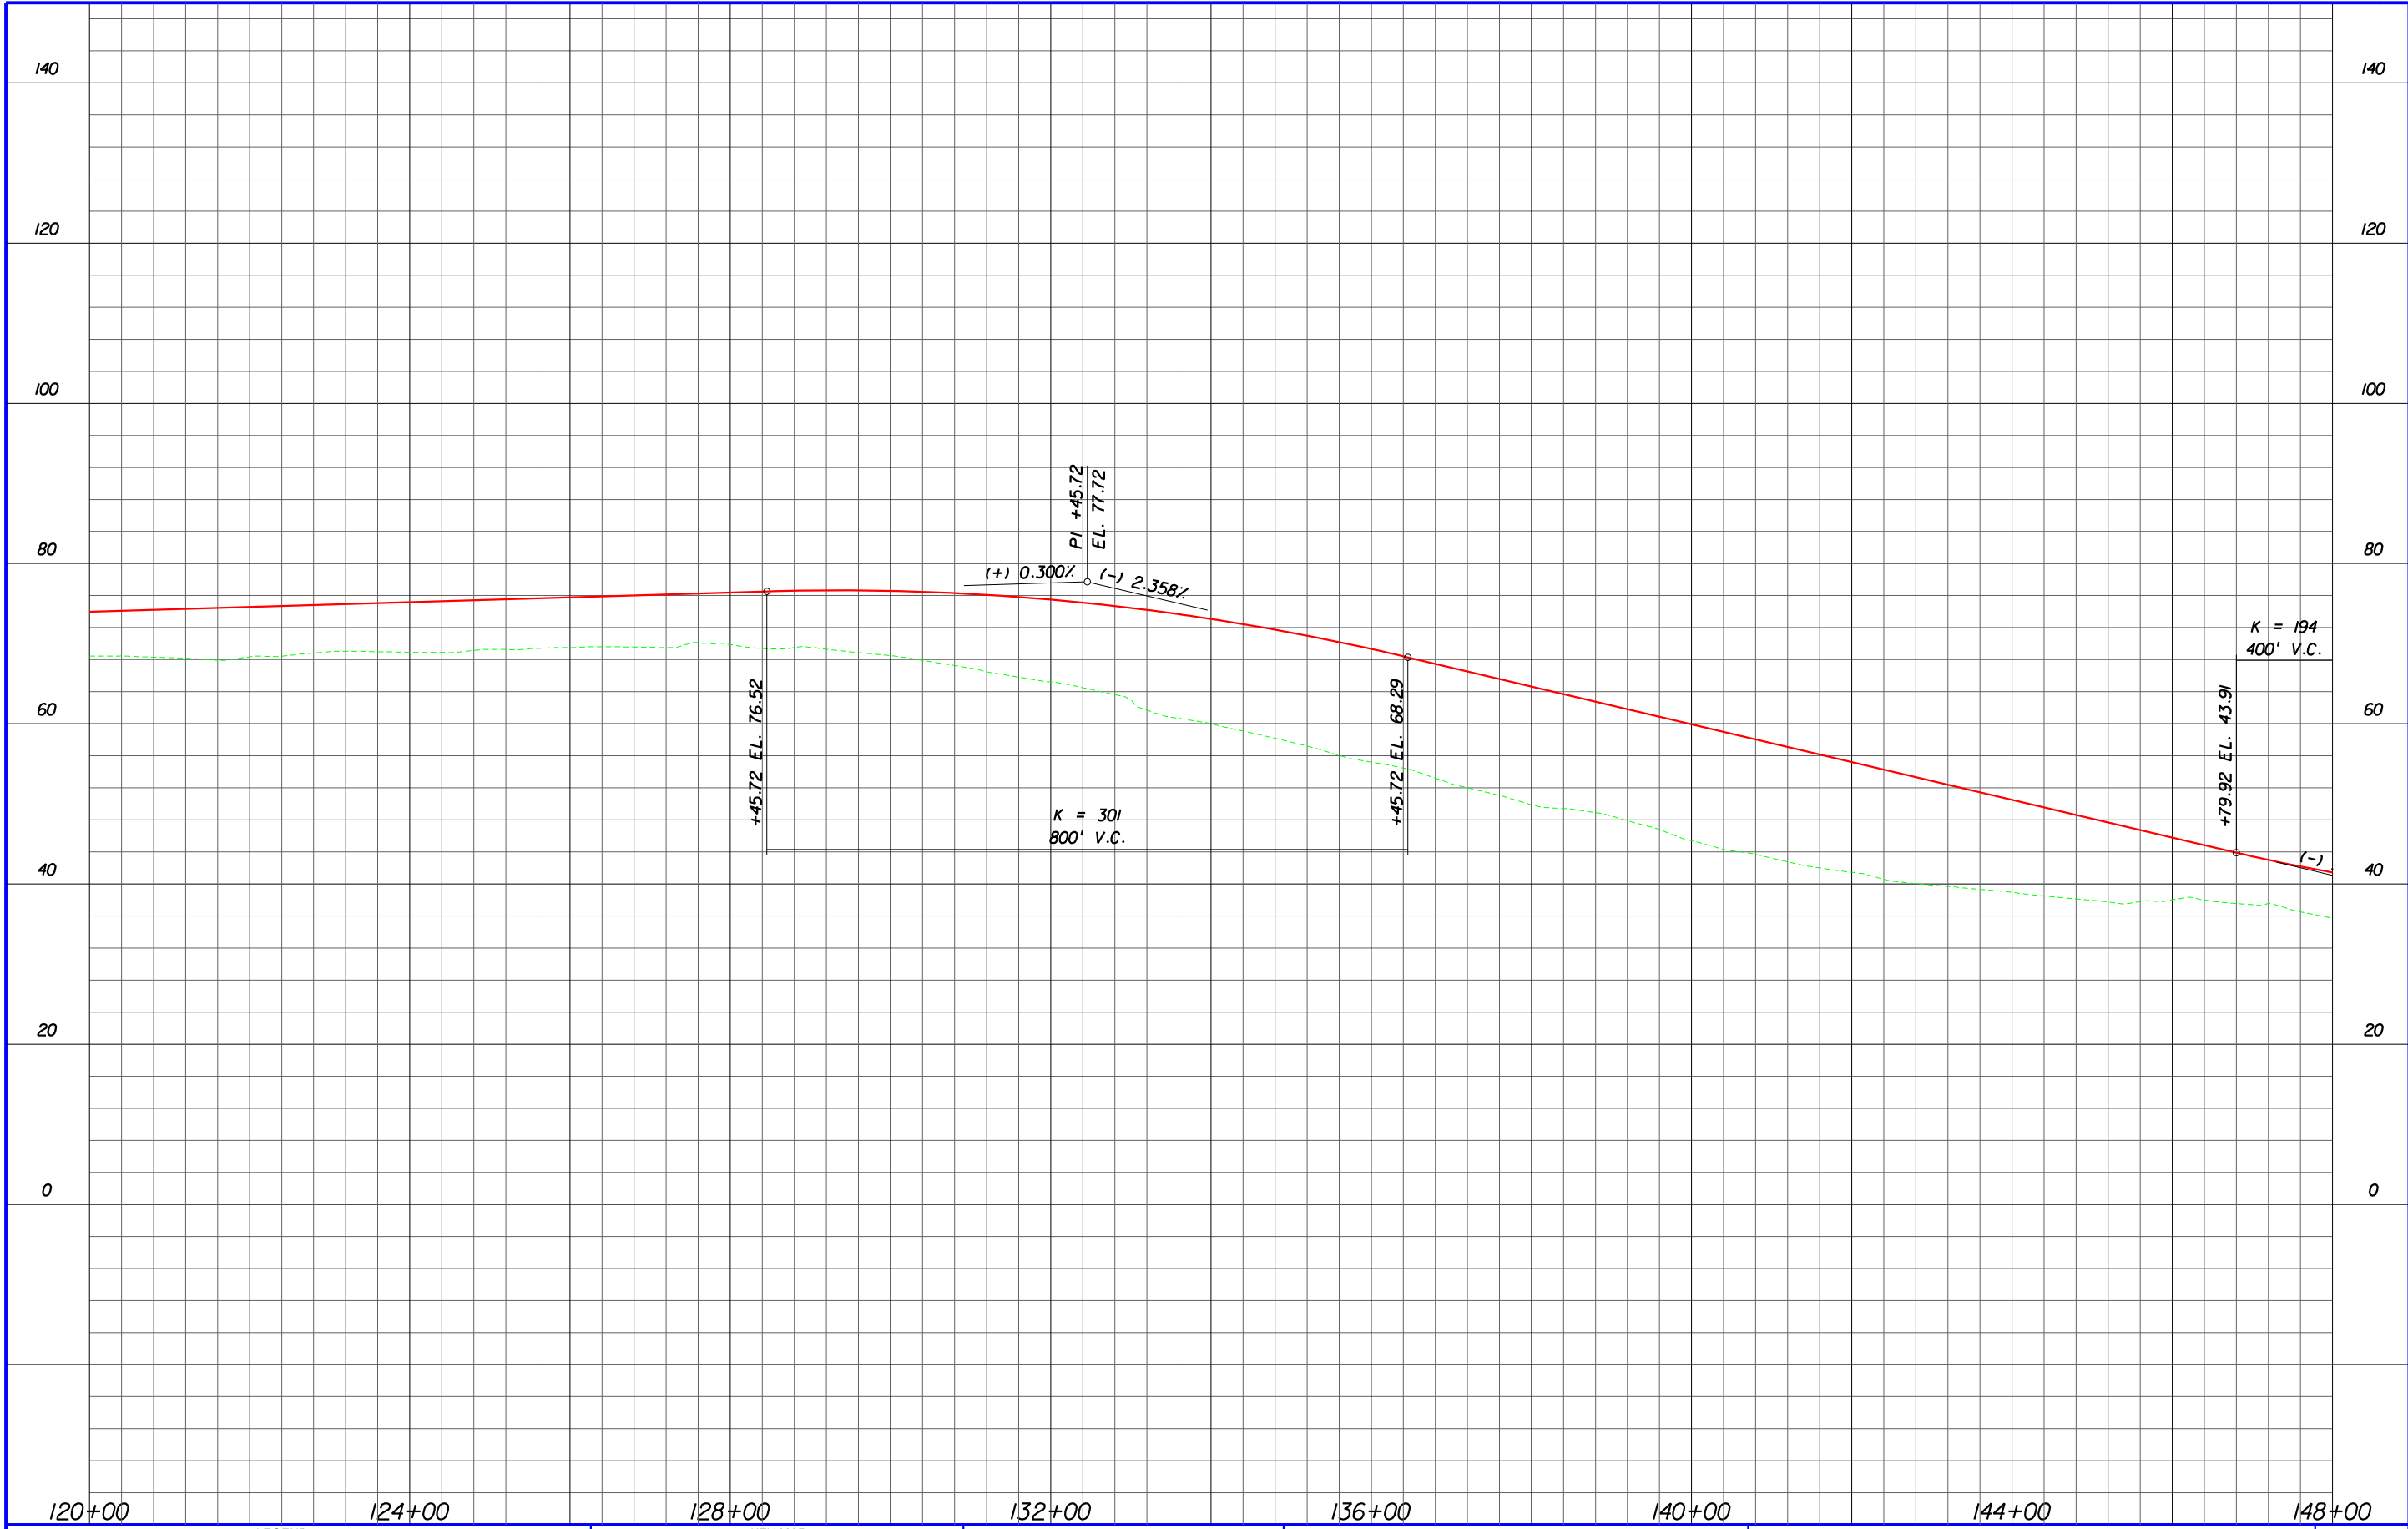

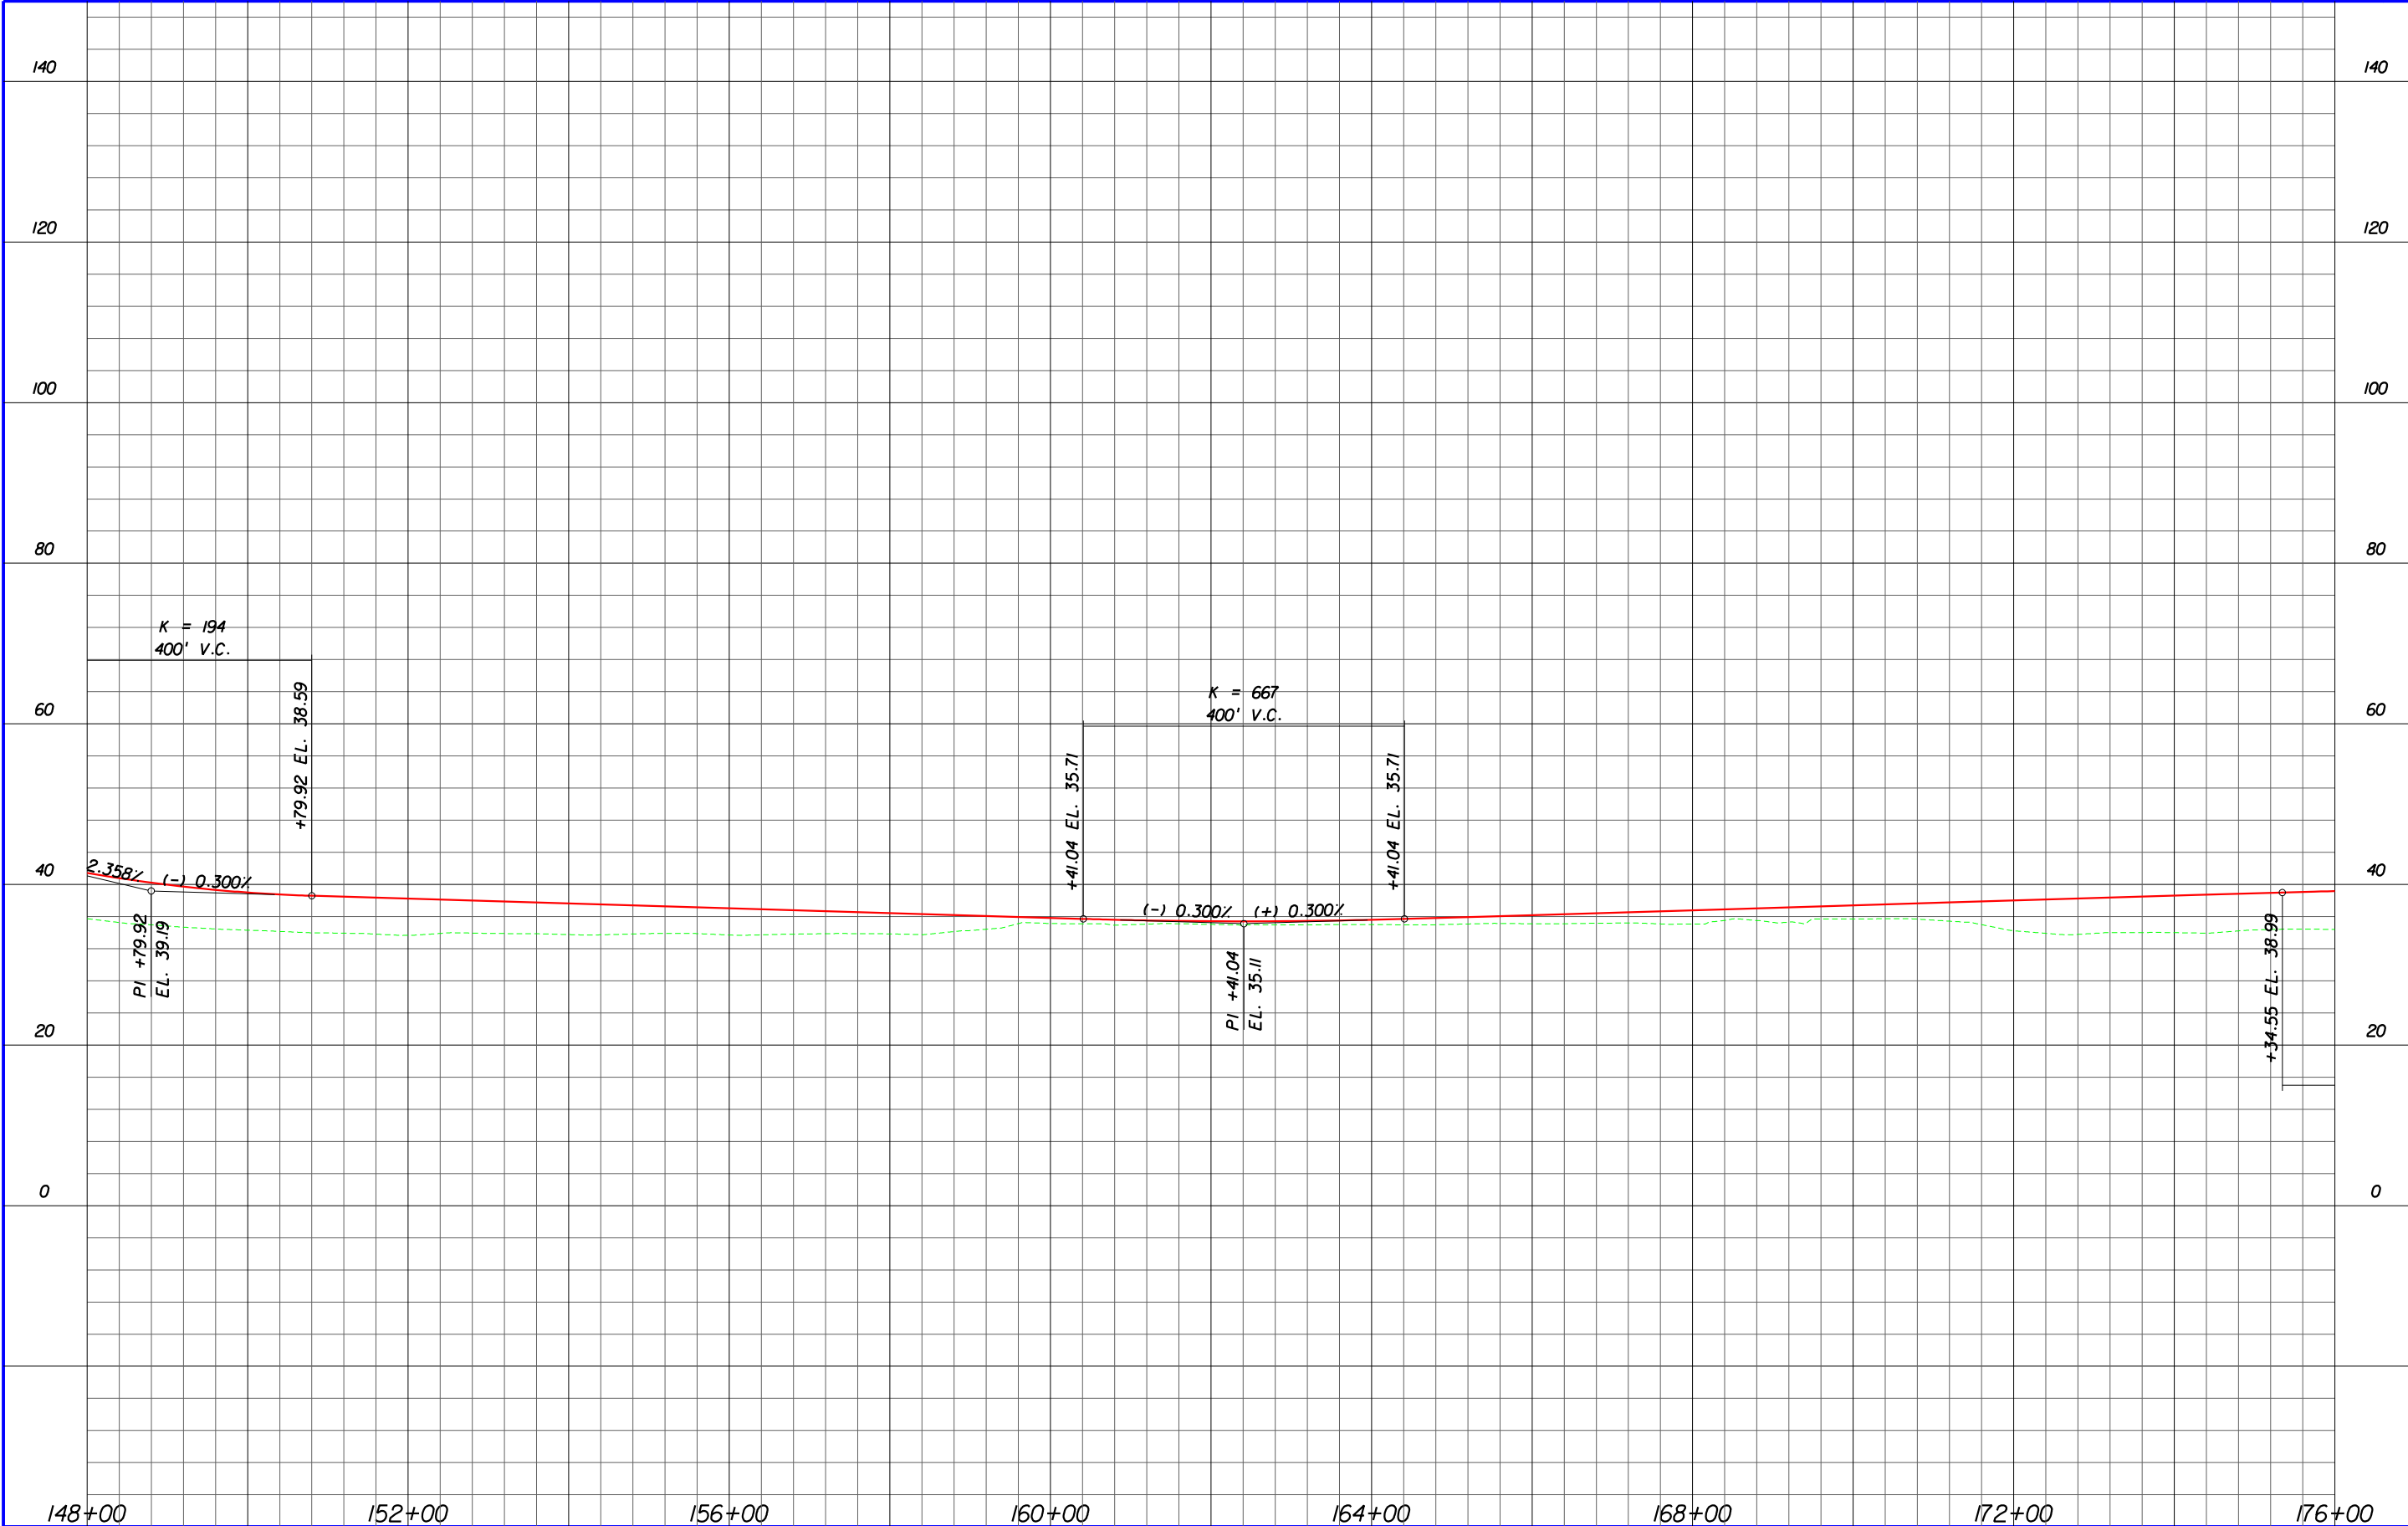



LEGEND

EXISTING GROUND LINE

PROPOSED PROFILE GRADE

PROPOSED STRUCTURE

KEY MAP

DISTRICT FIVE

WEKIVA PARKWAY

Project Development and Environment Study

Orange, Lake & Seminole Counties


WEKIVA PARKWAY (SR 46 URBAN SECTION)

PROPOSED BUILD ALTERNATIVE

PROFILE SHEET


STA. 176+00 - STA. 203+66.21

PR-81

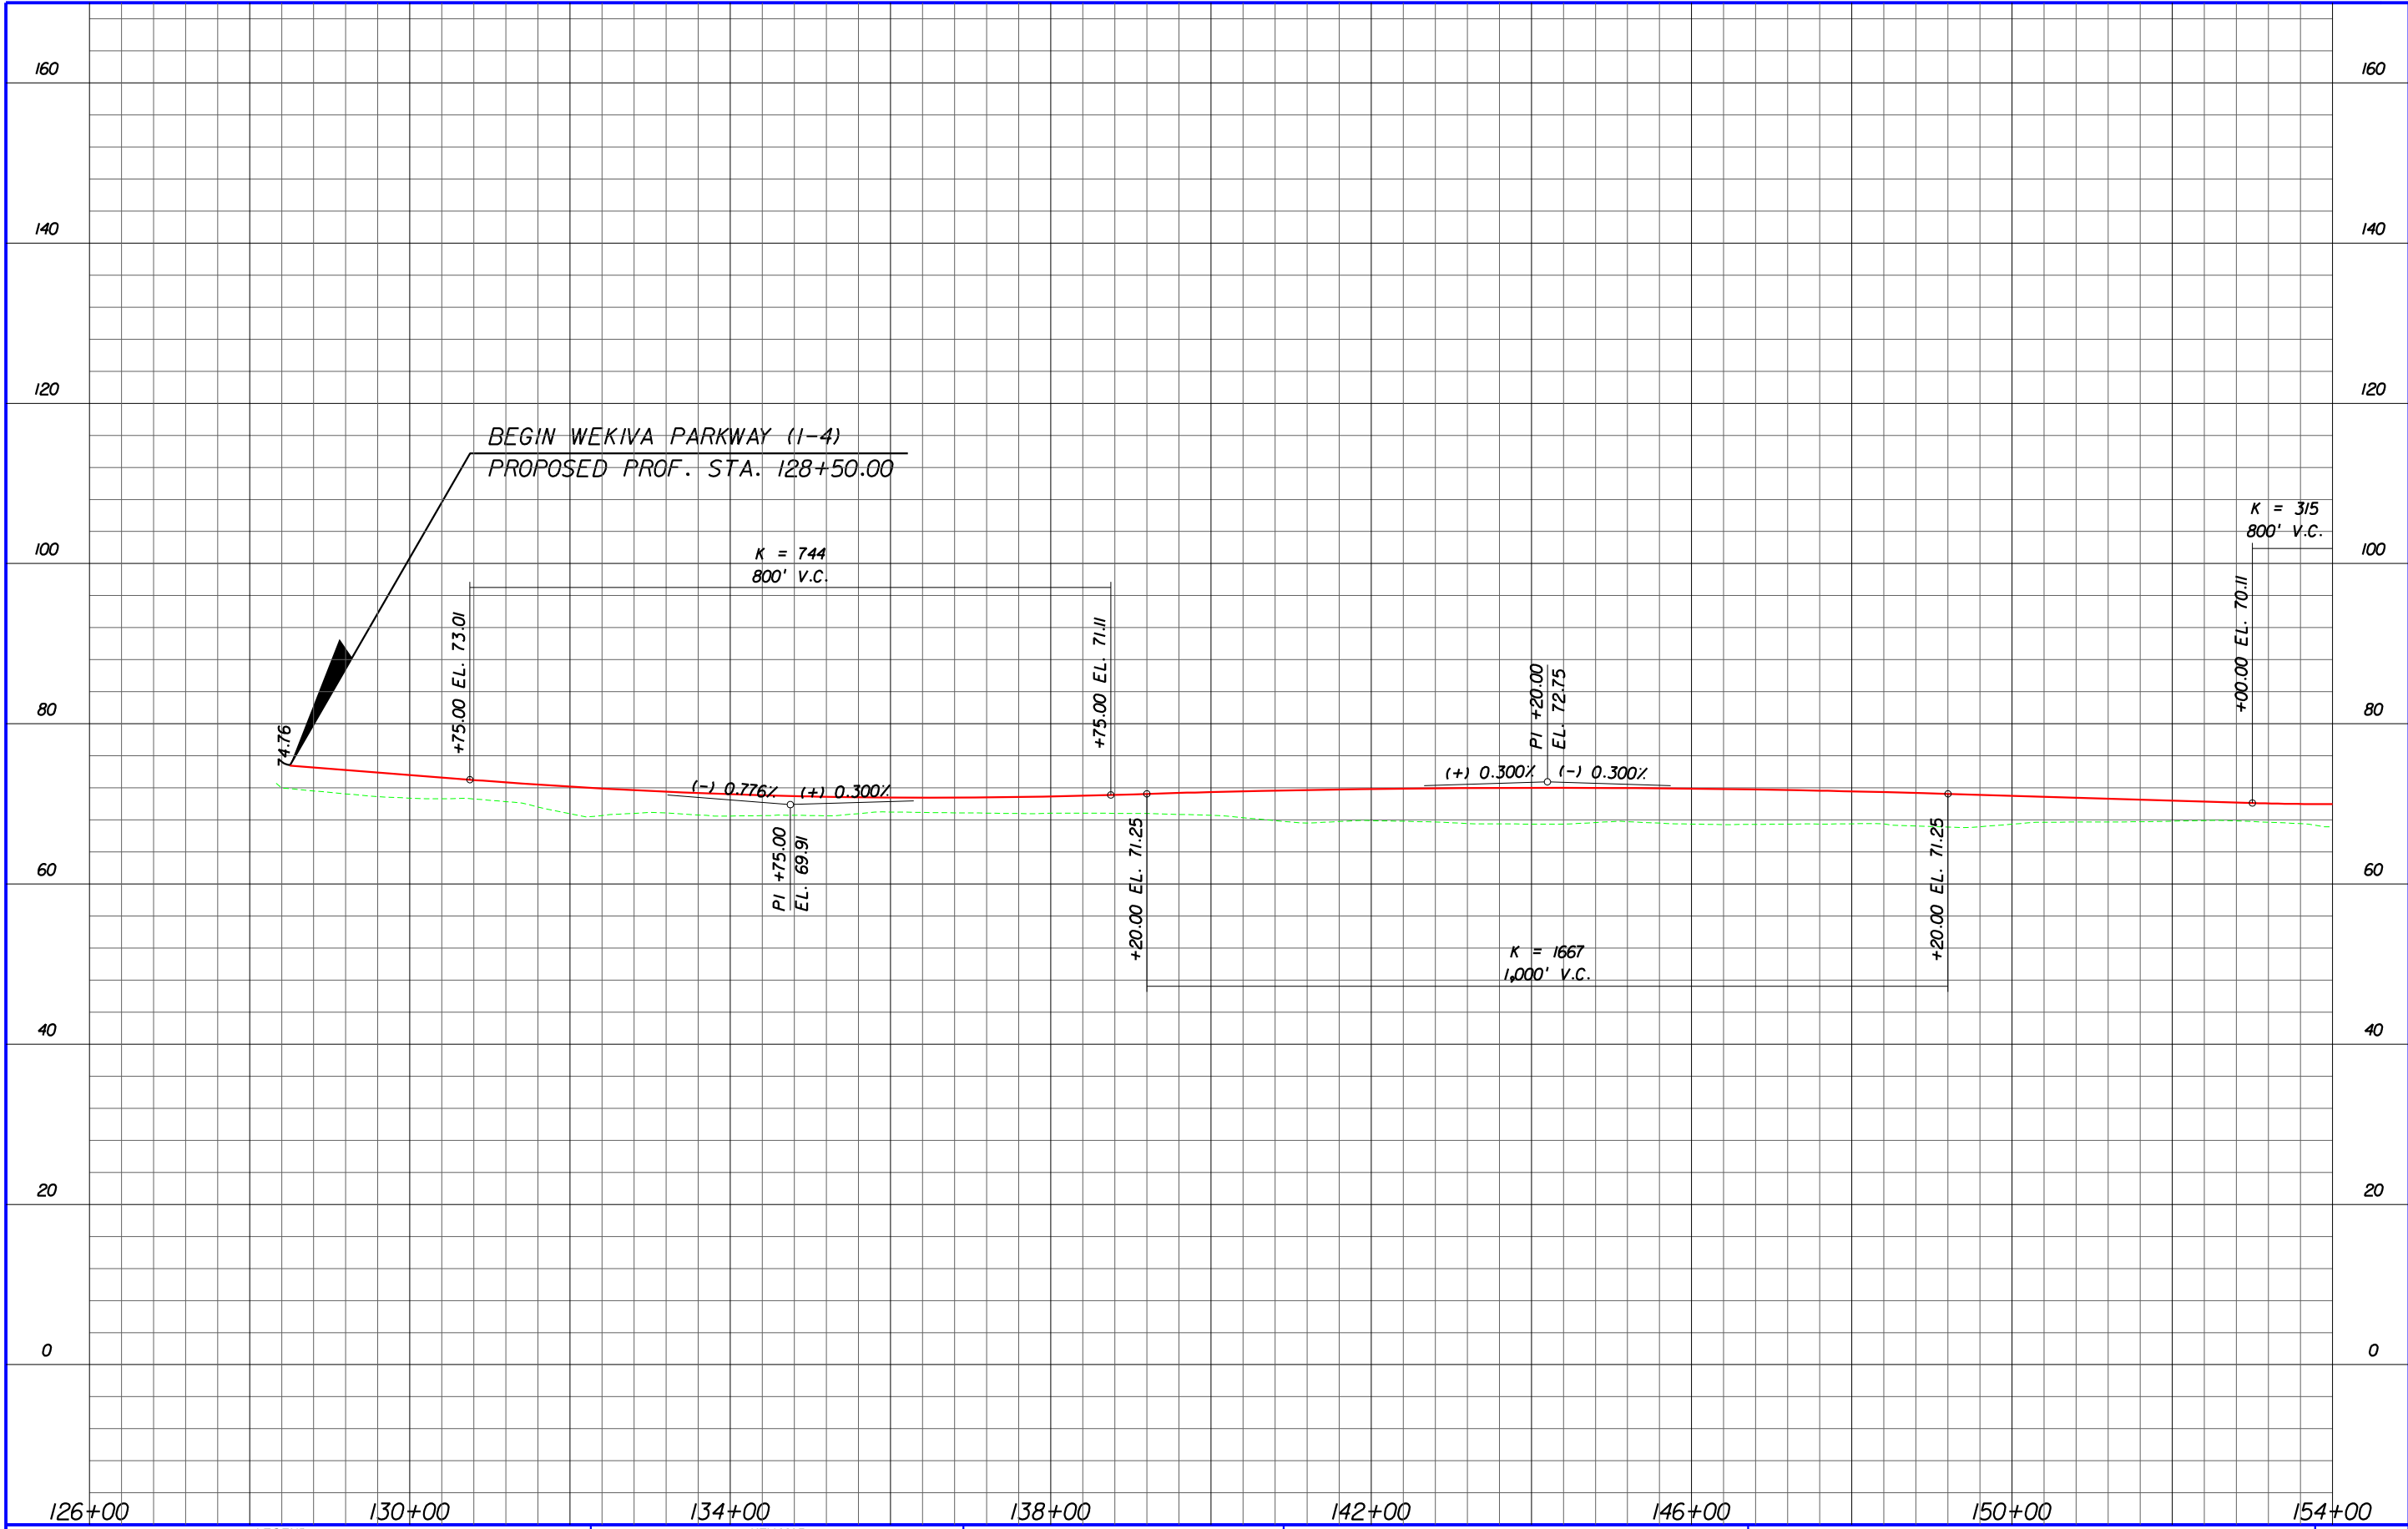







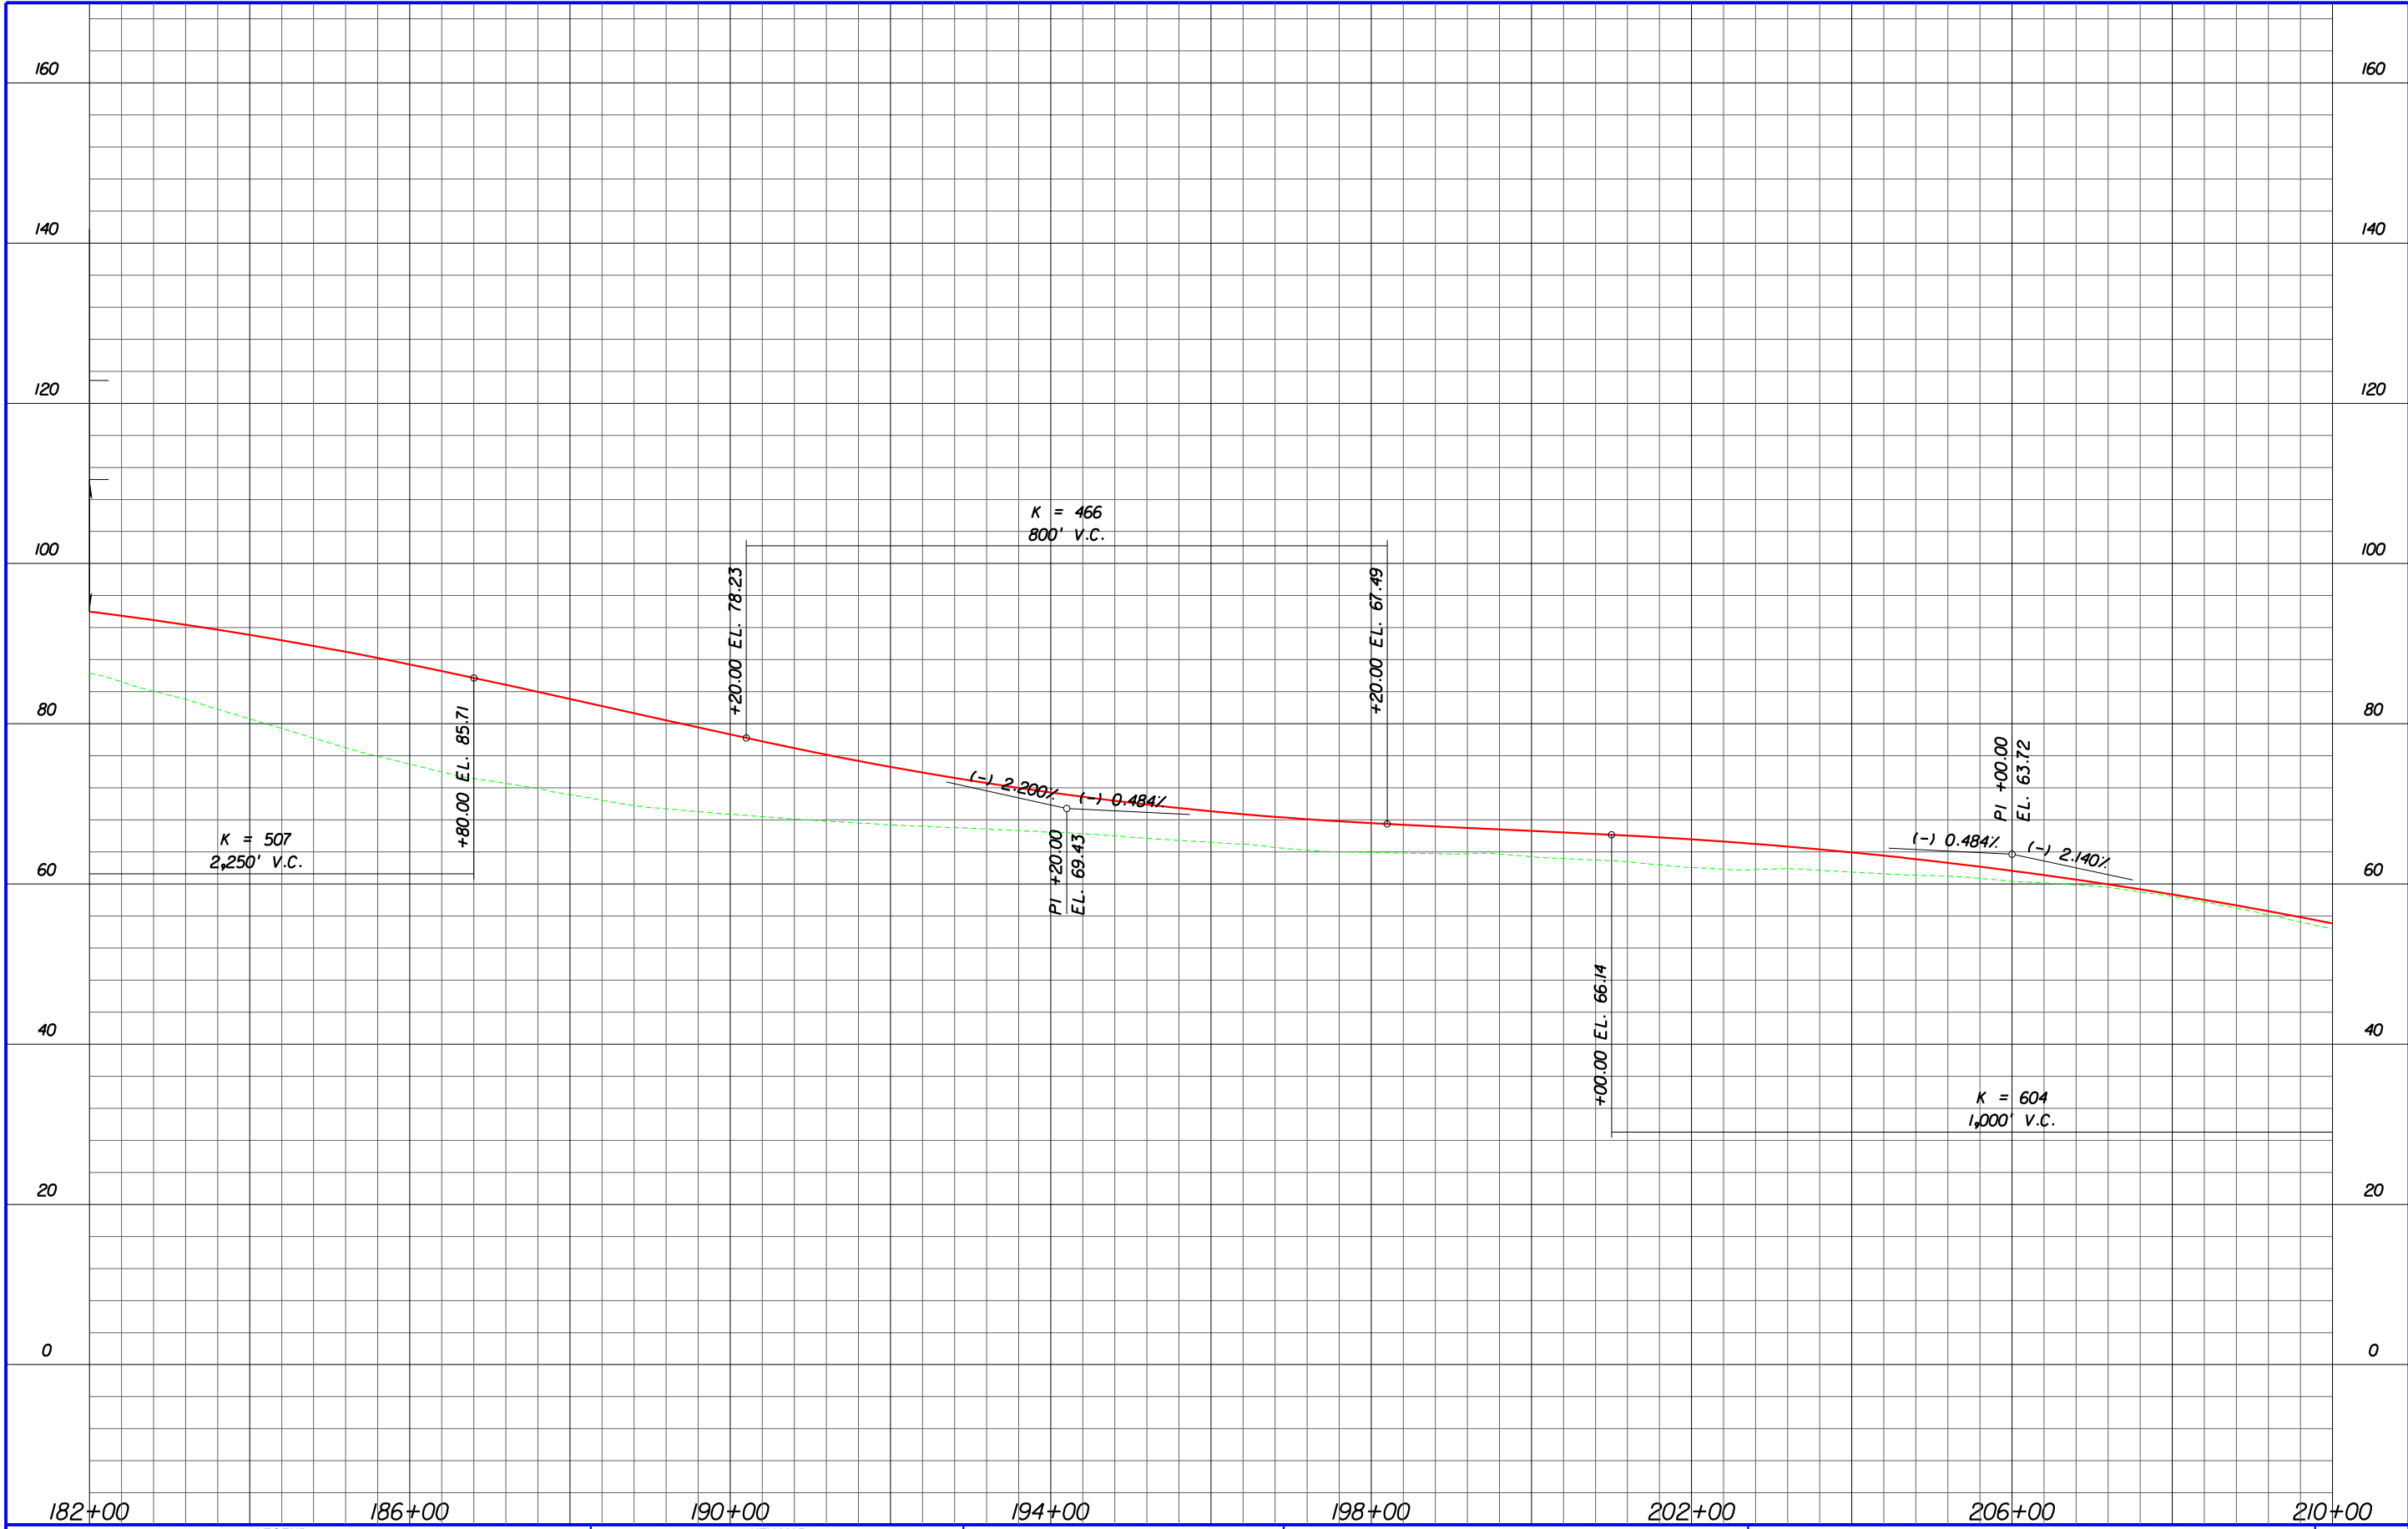




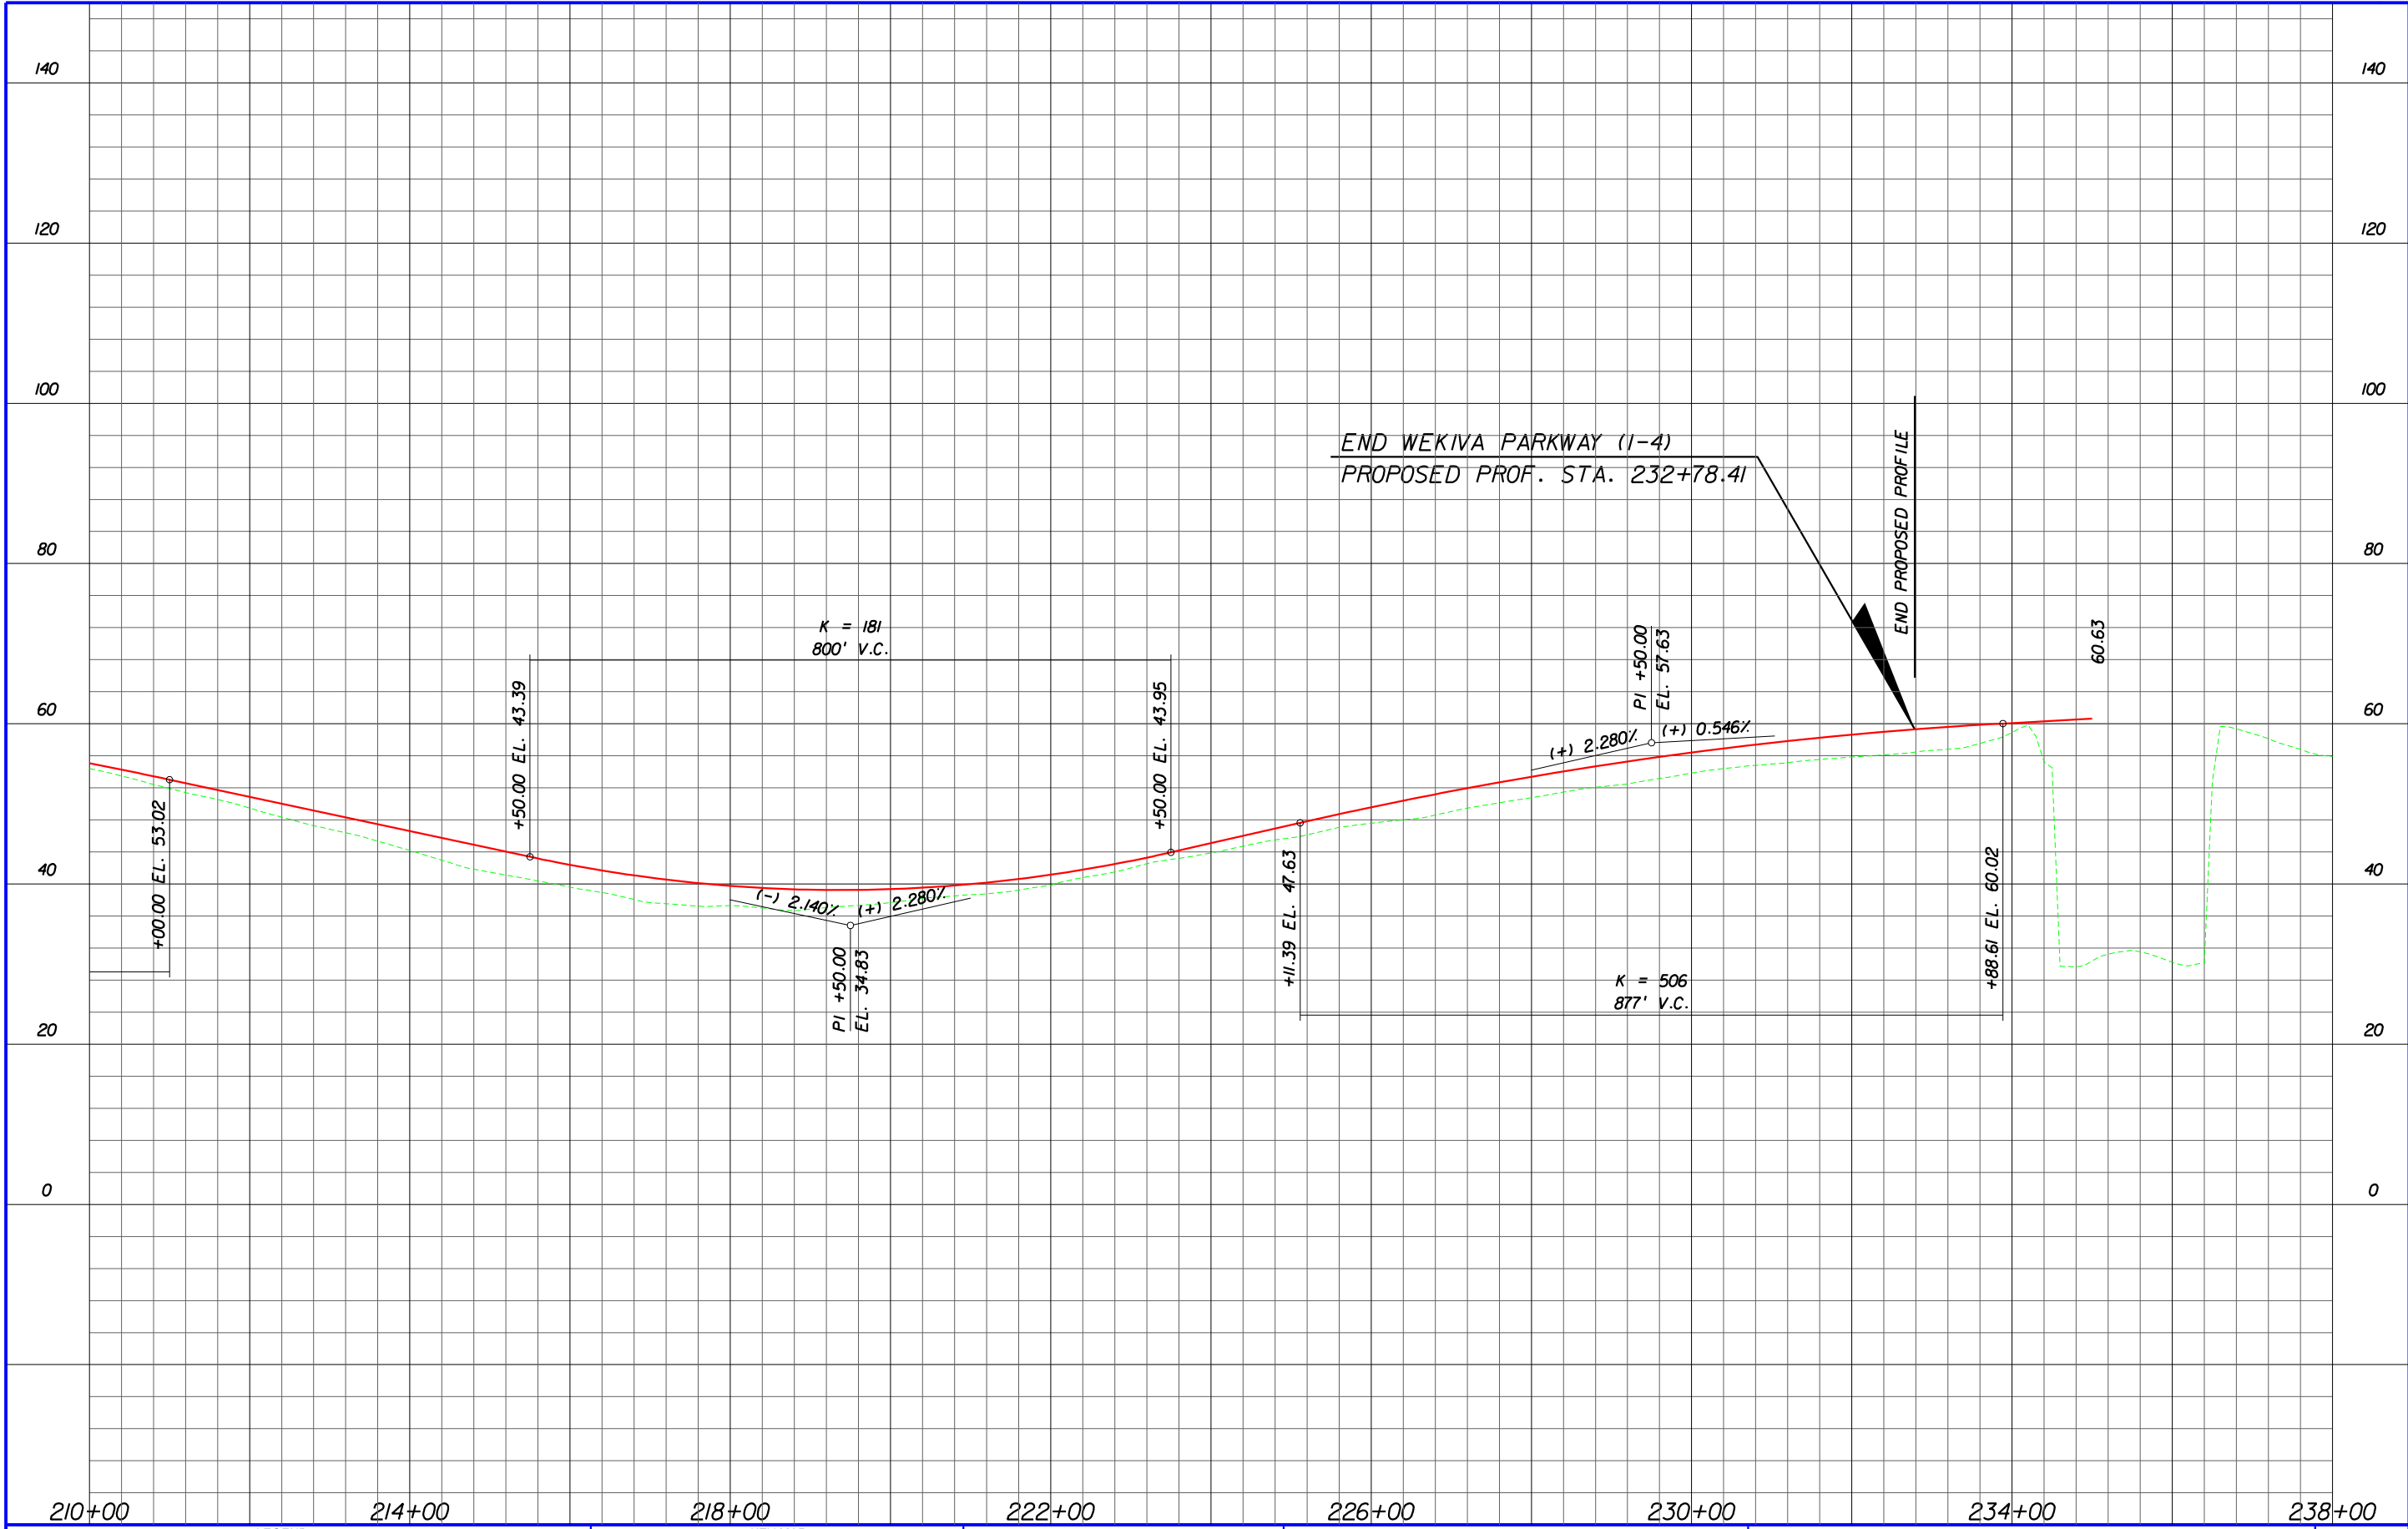



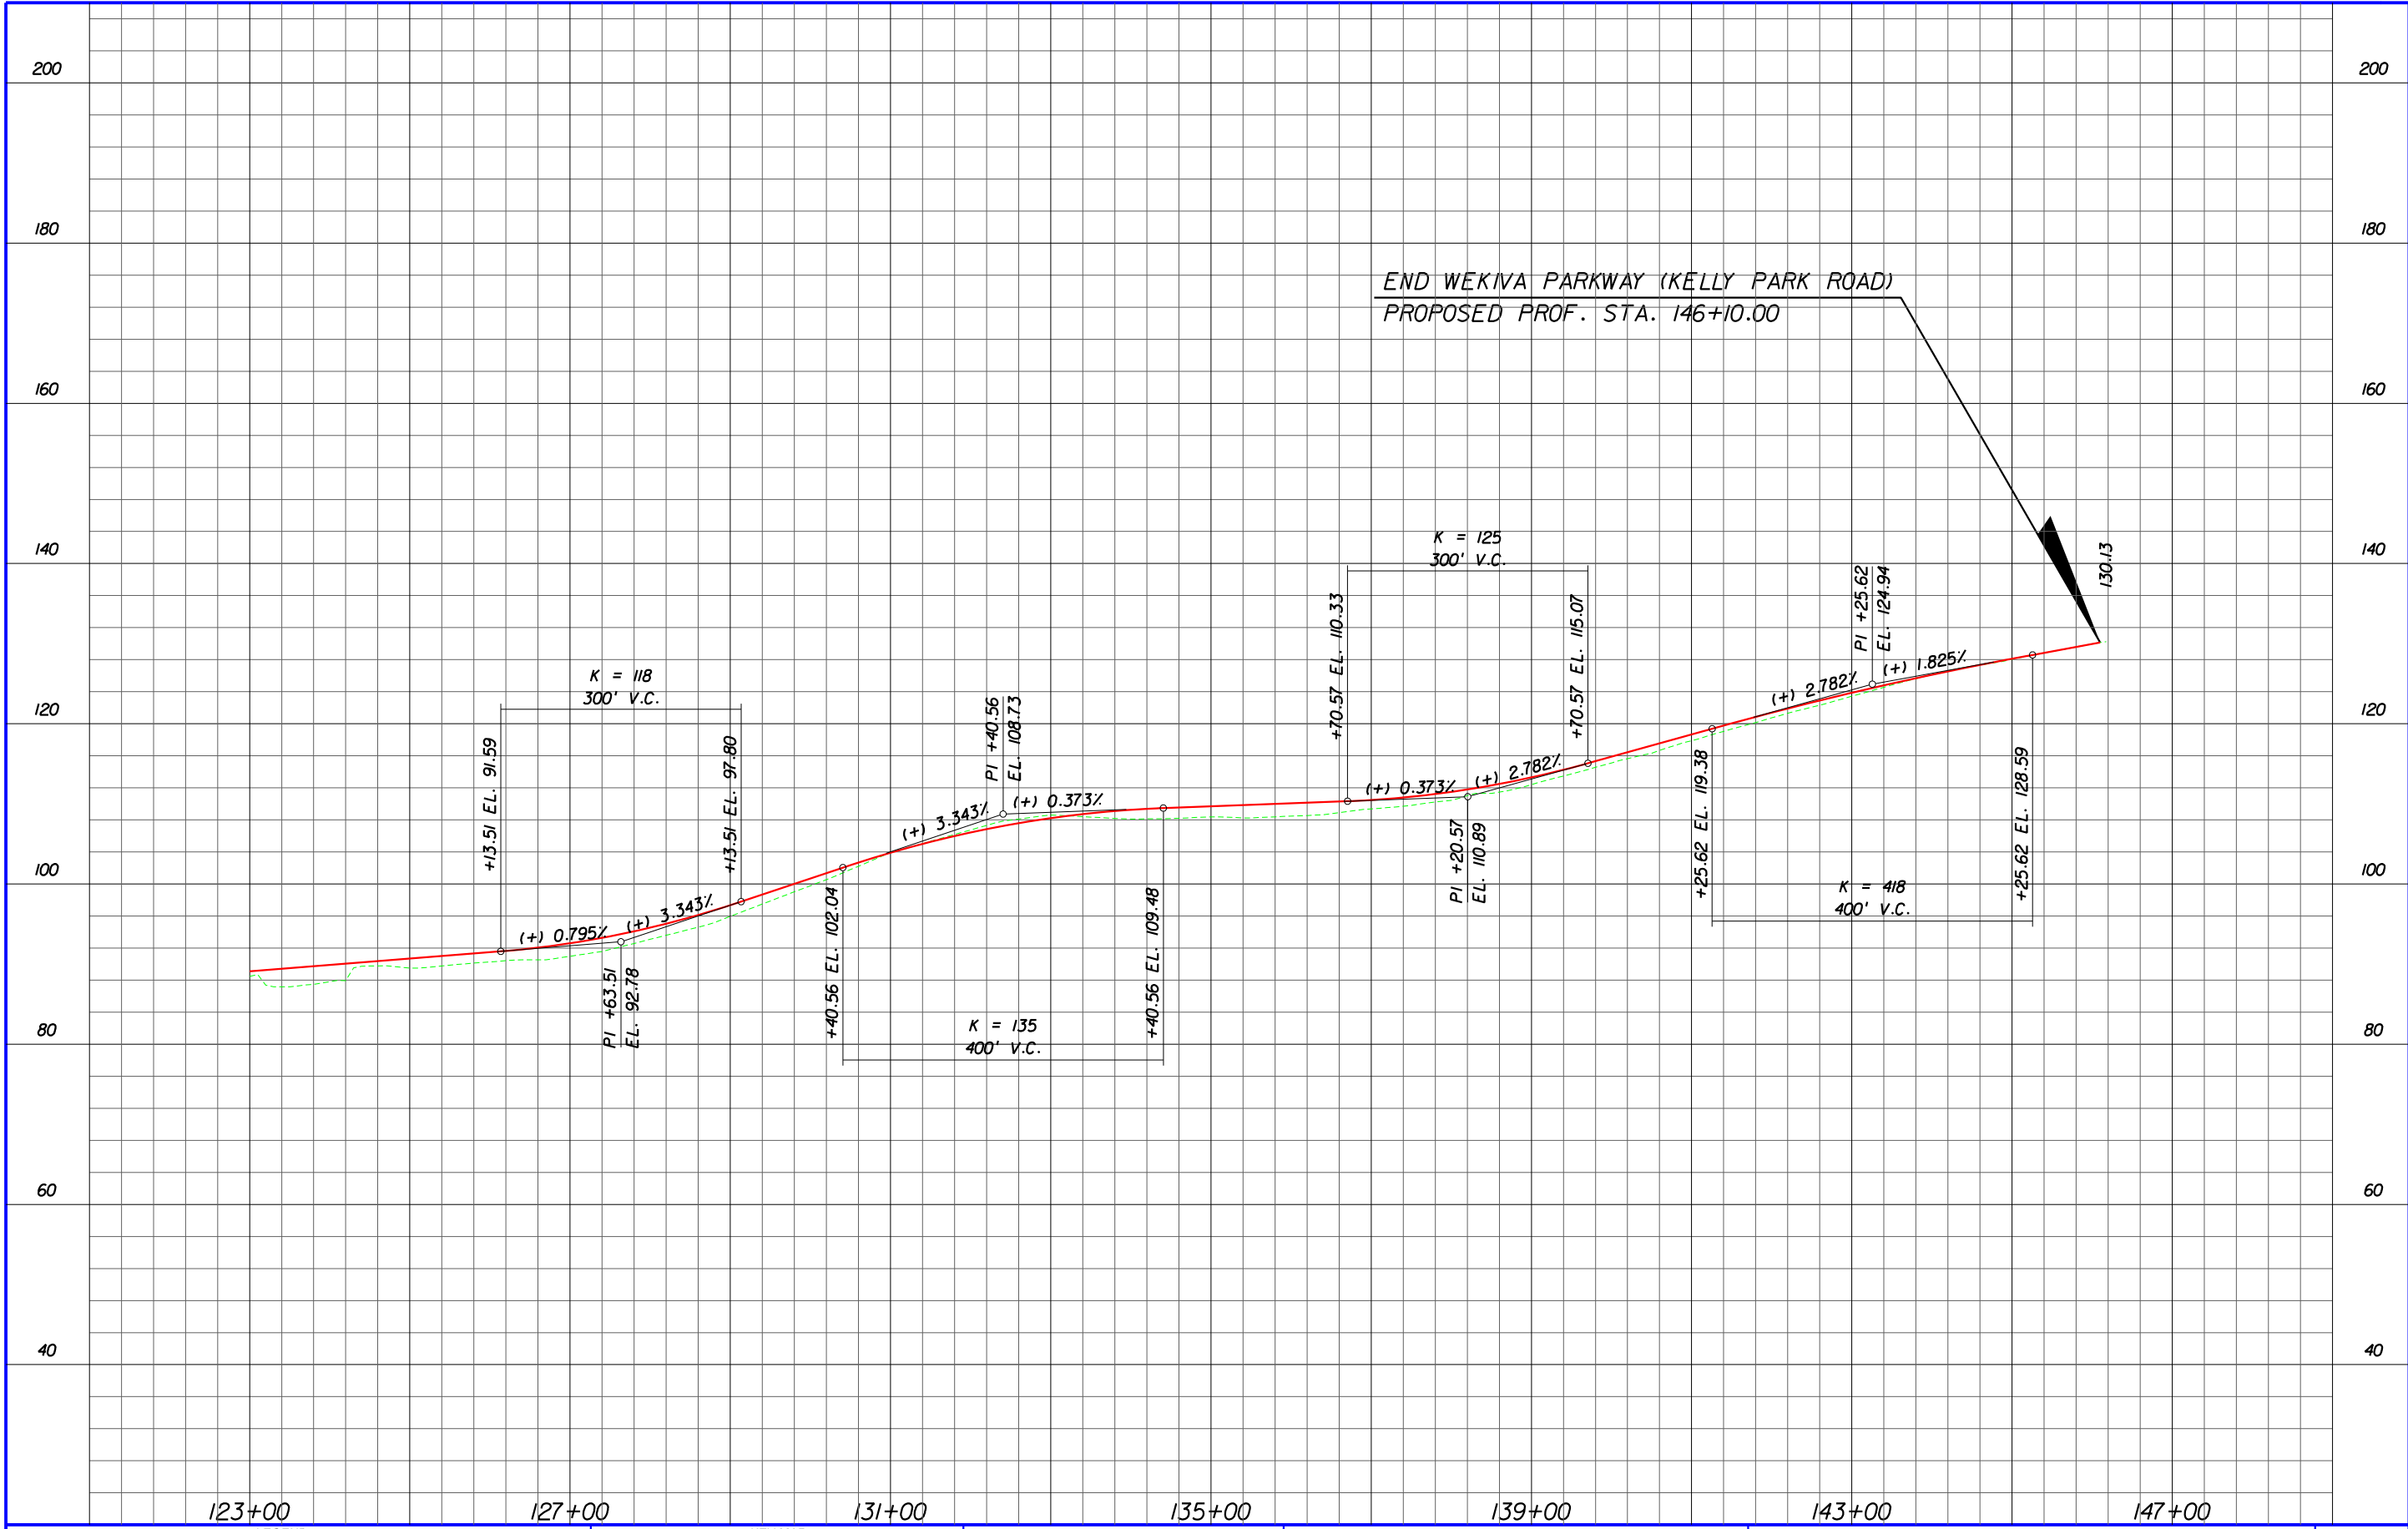





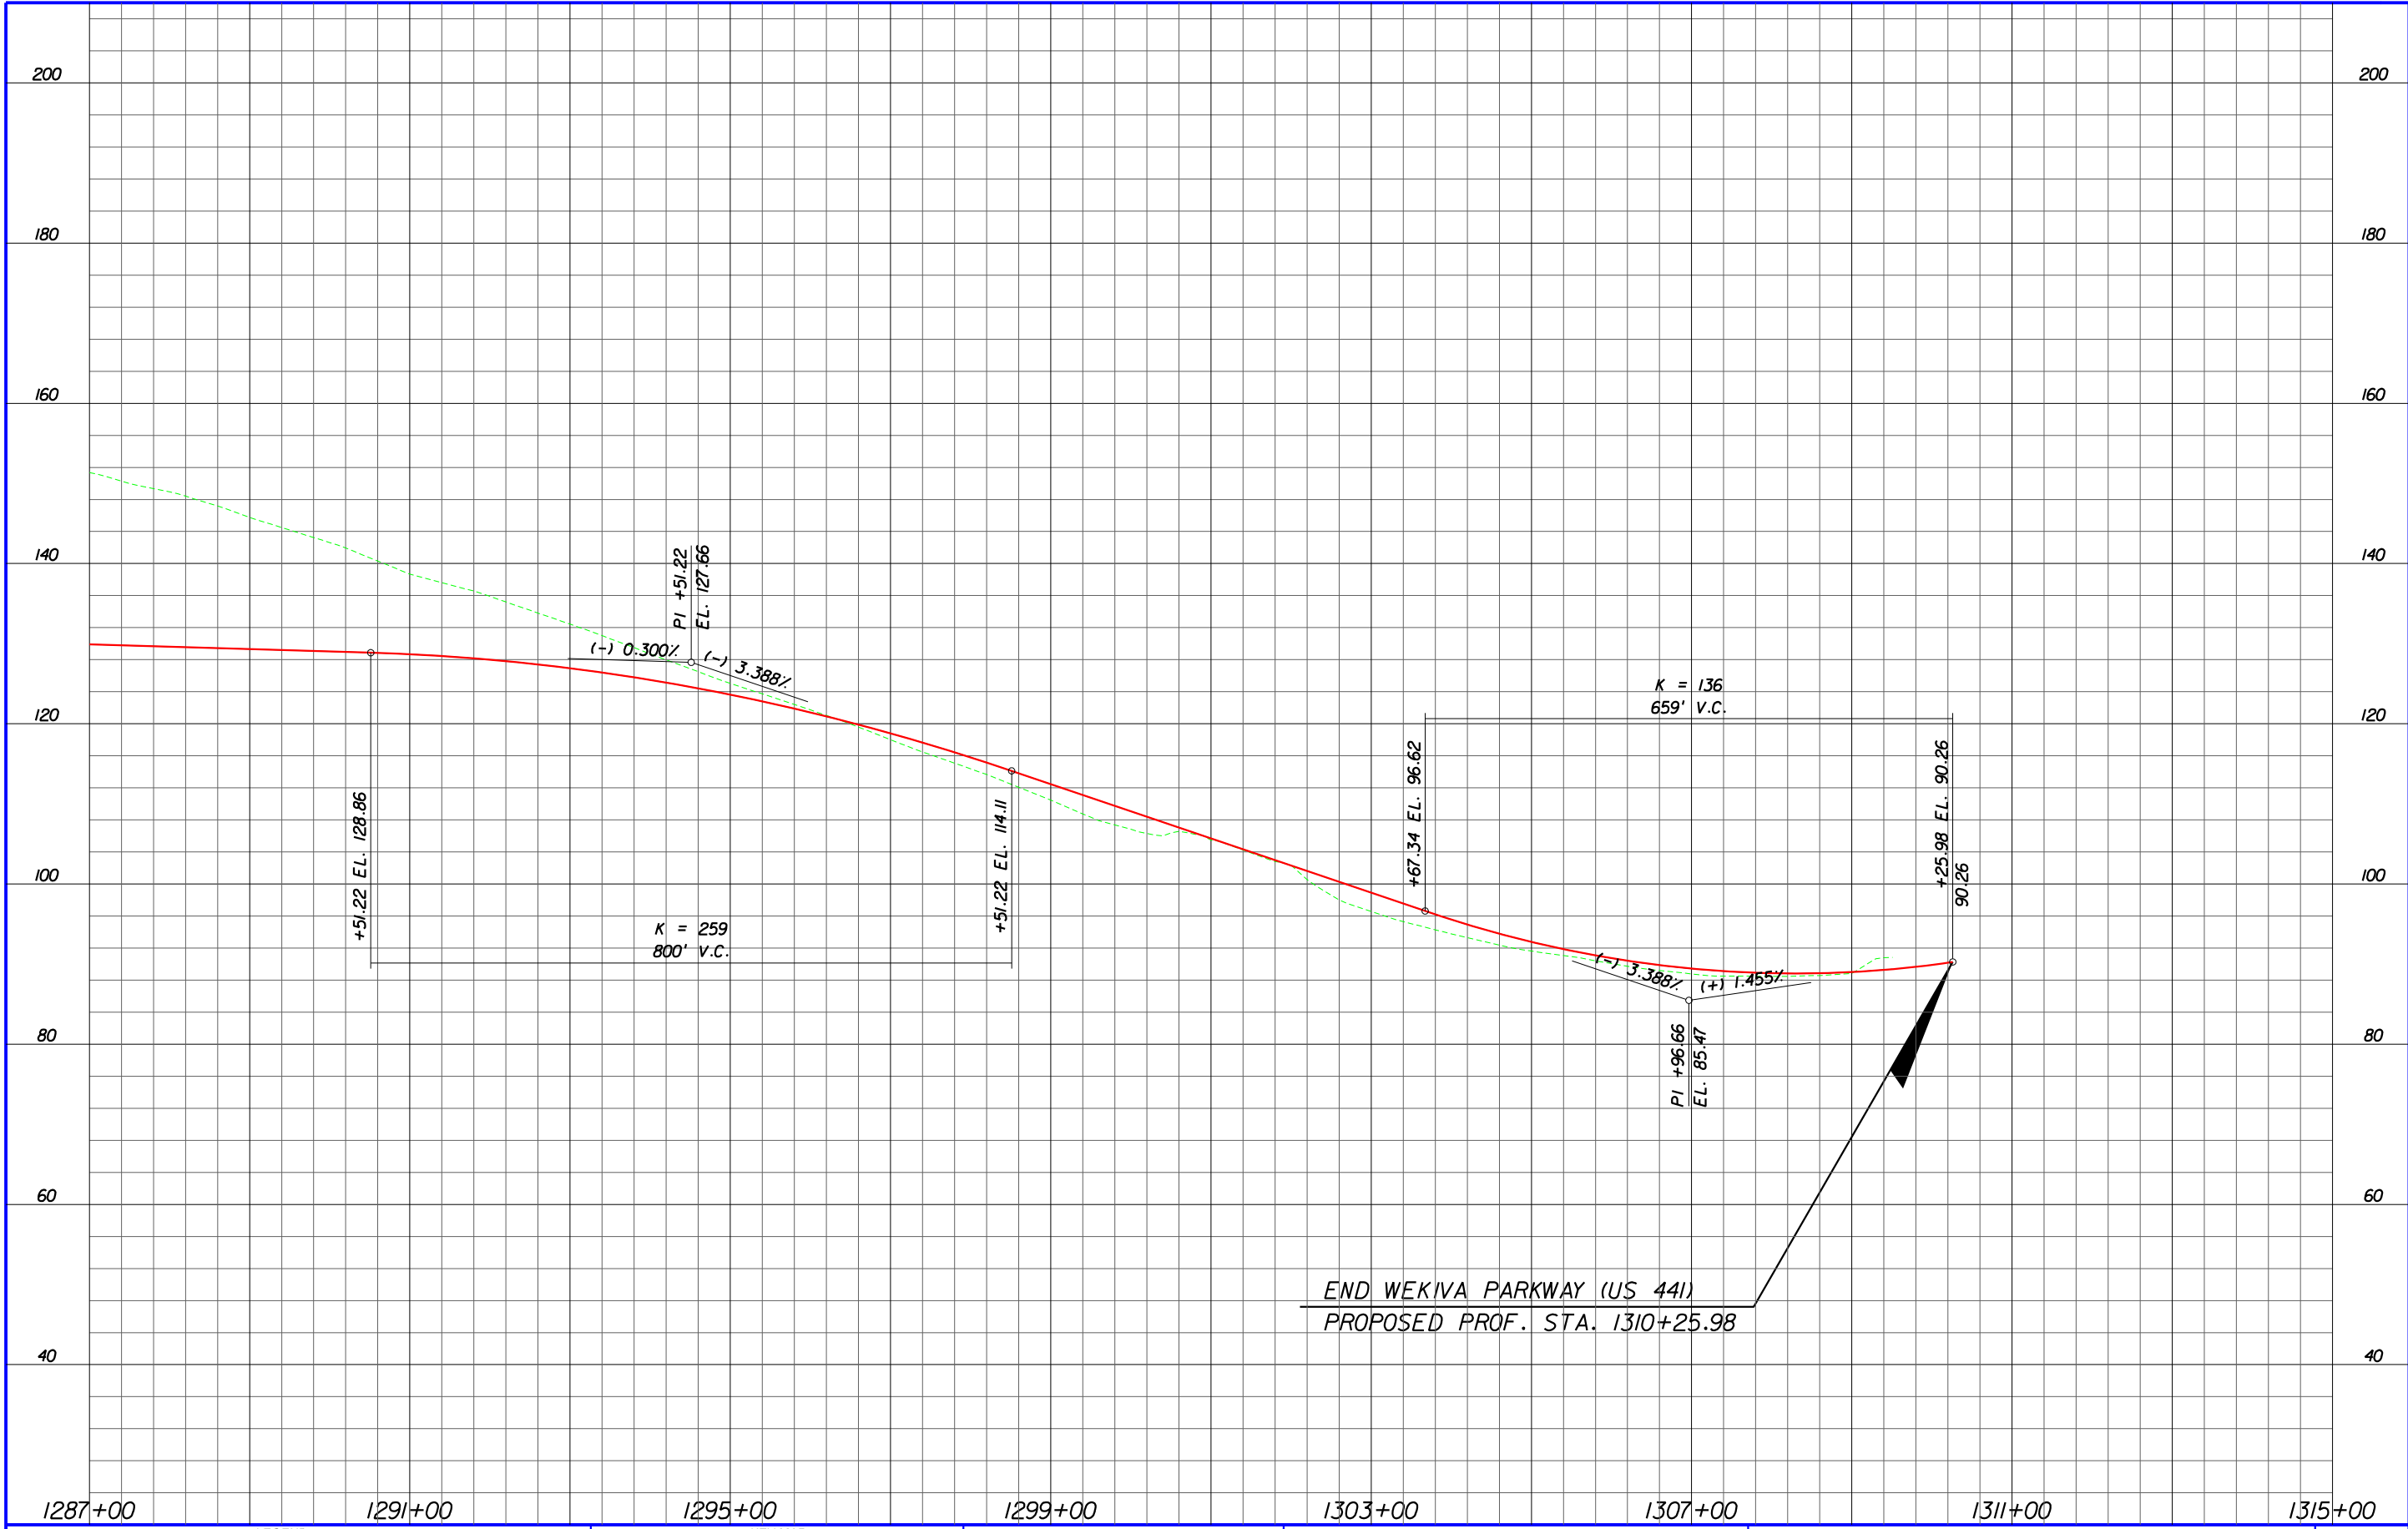







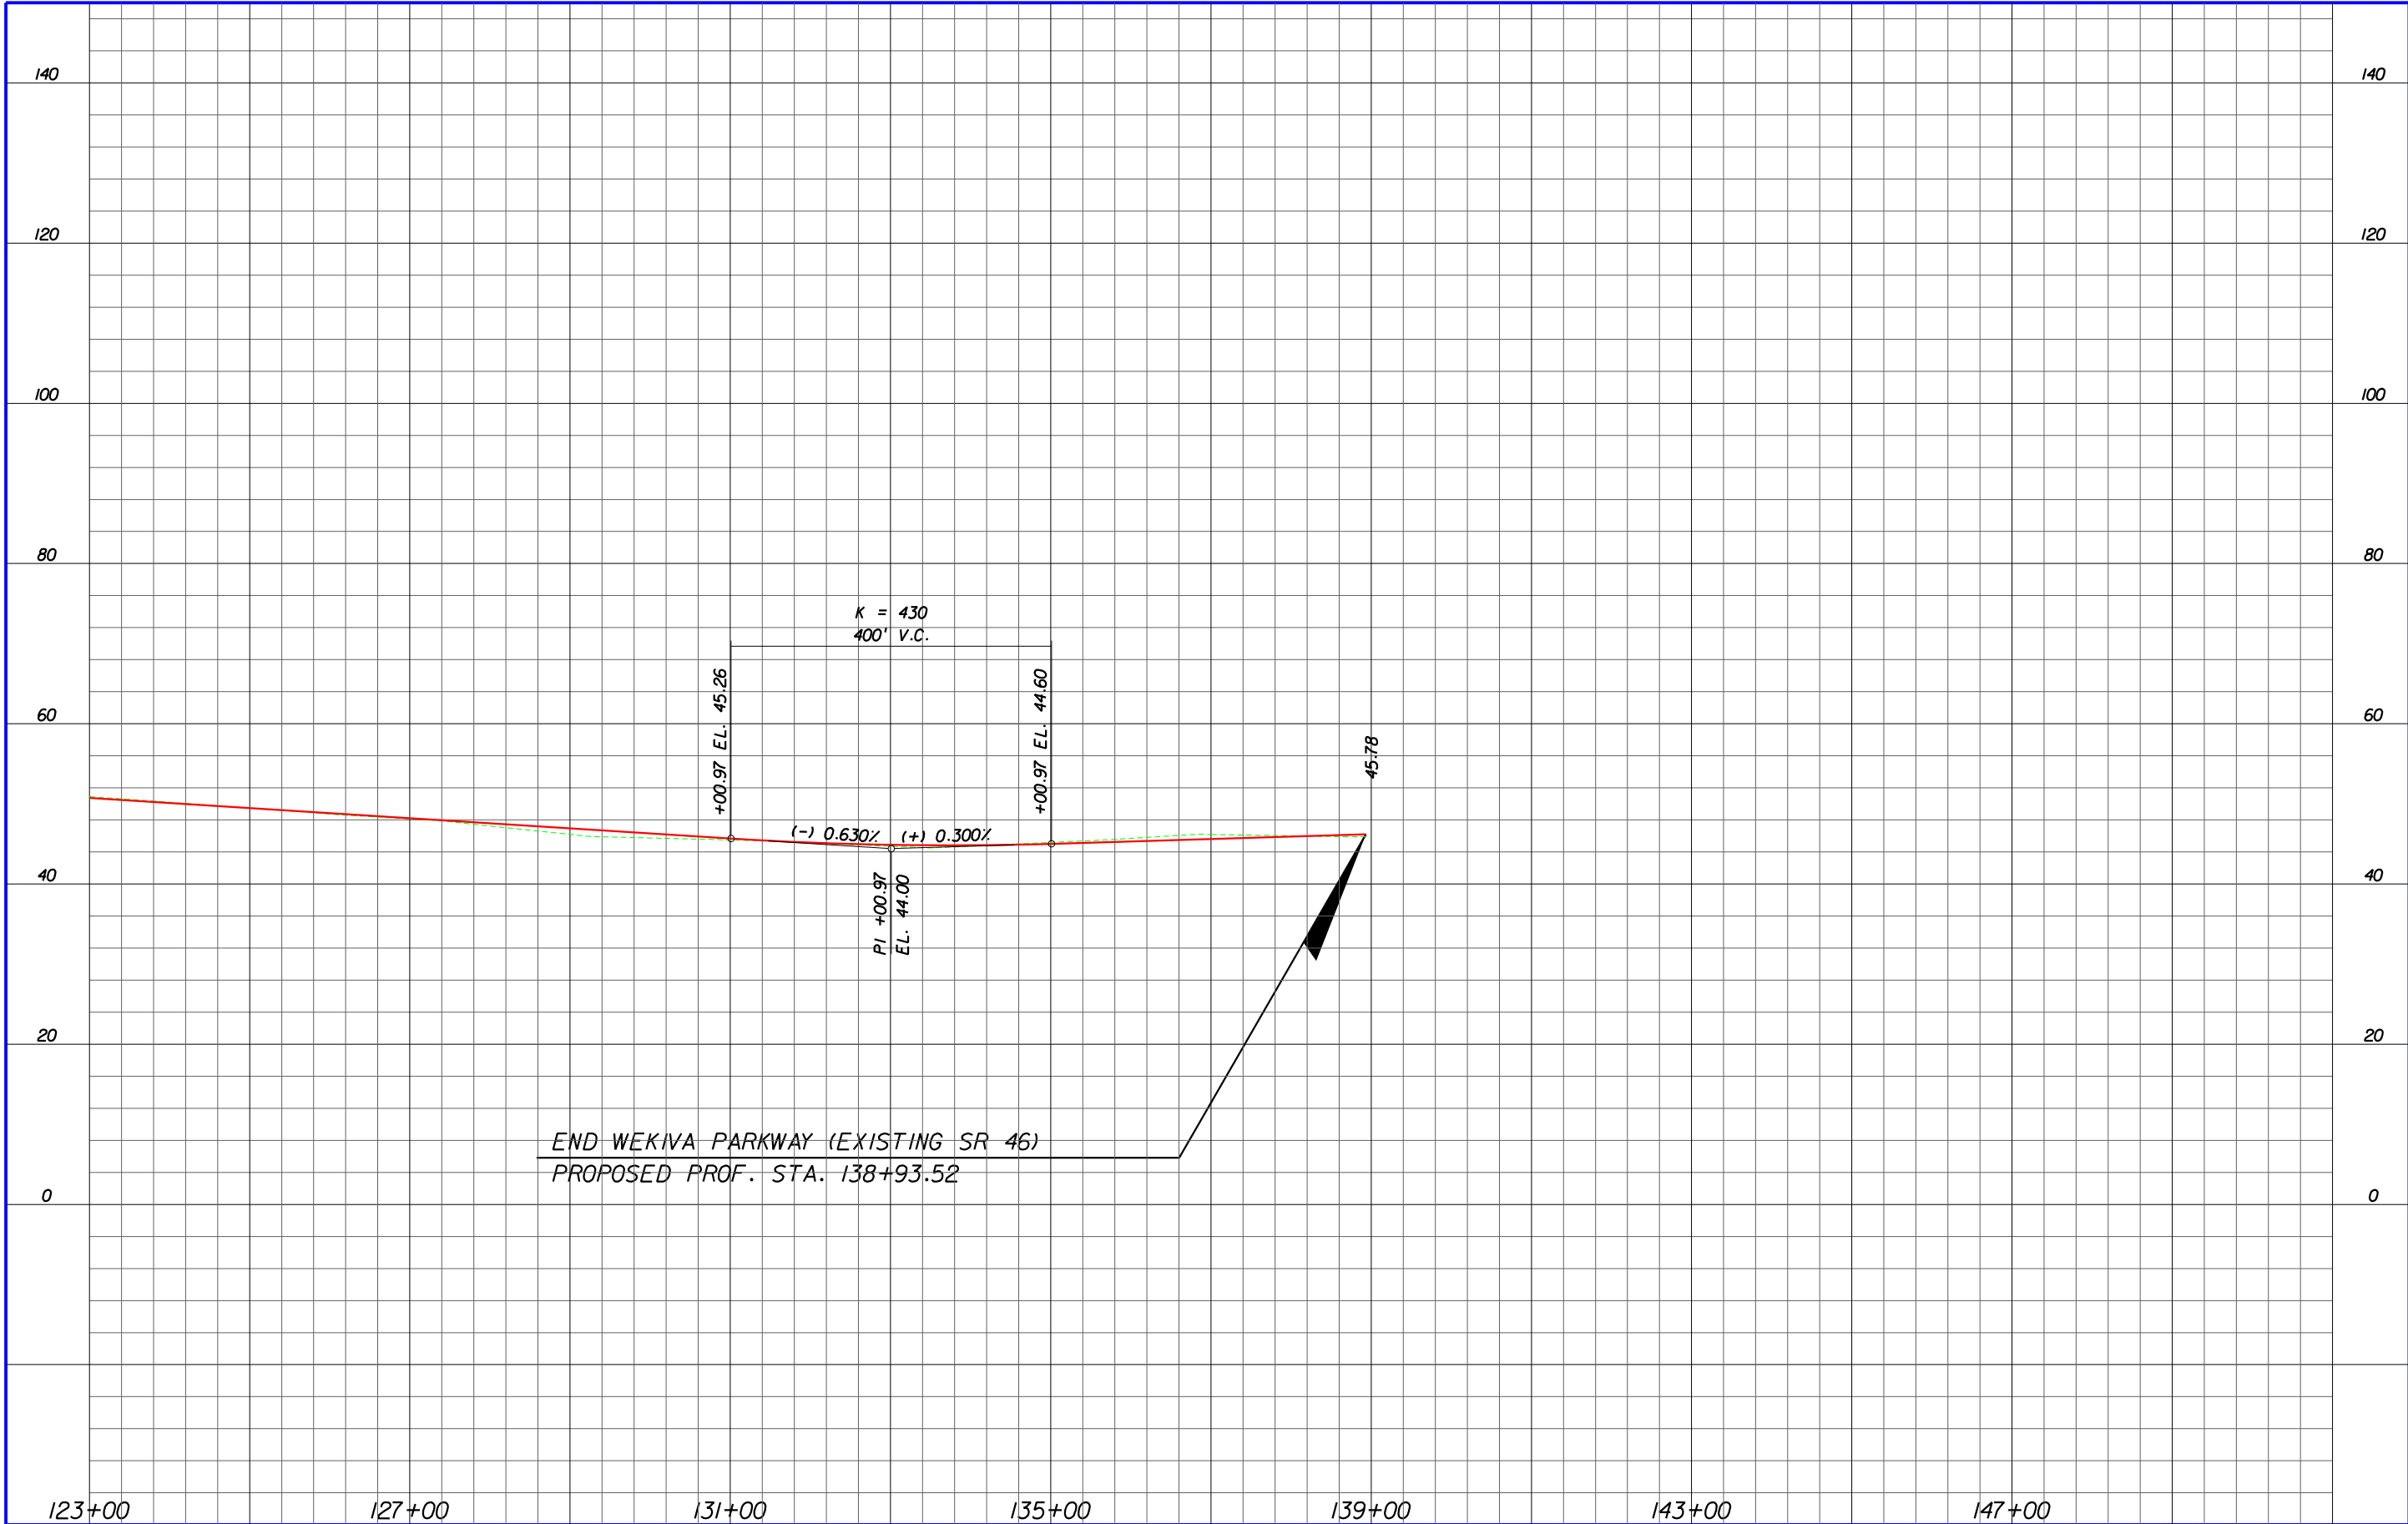


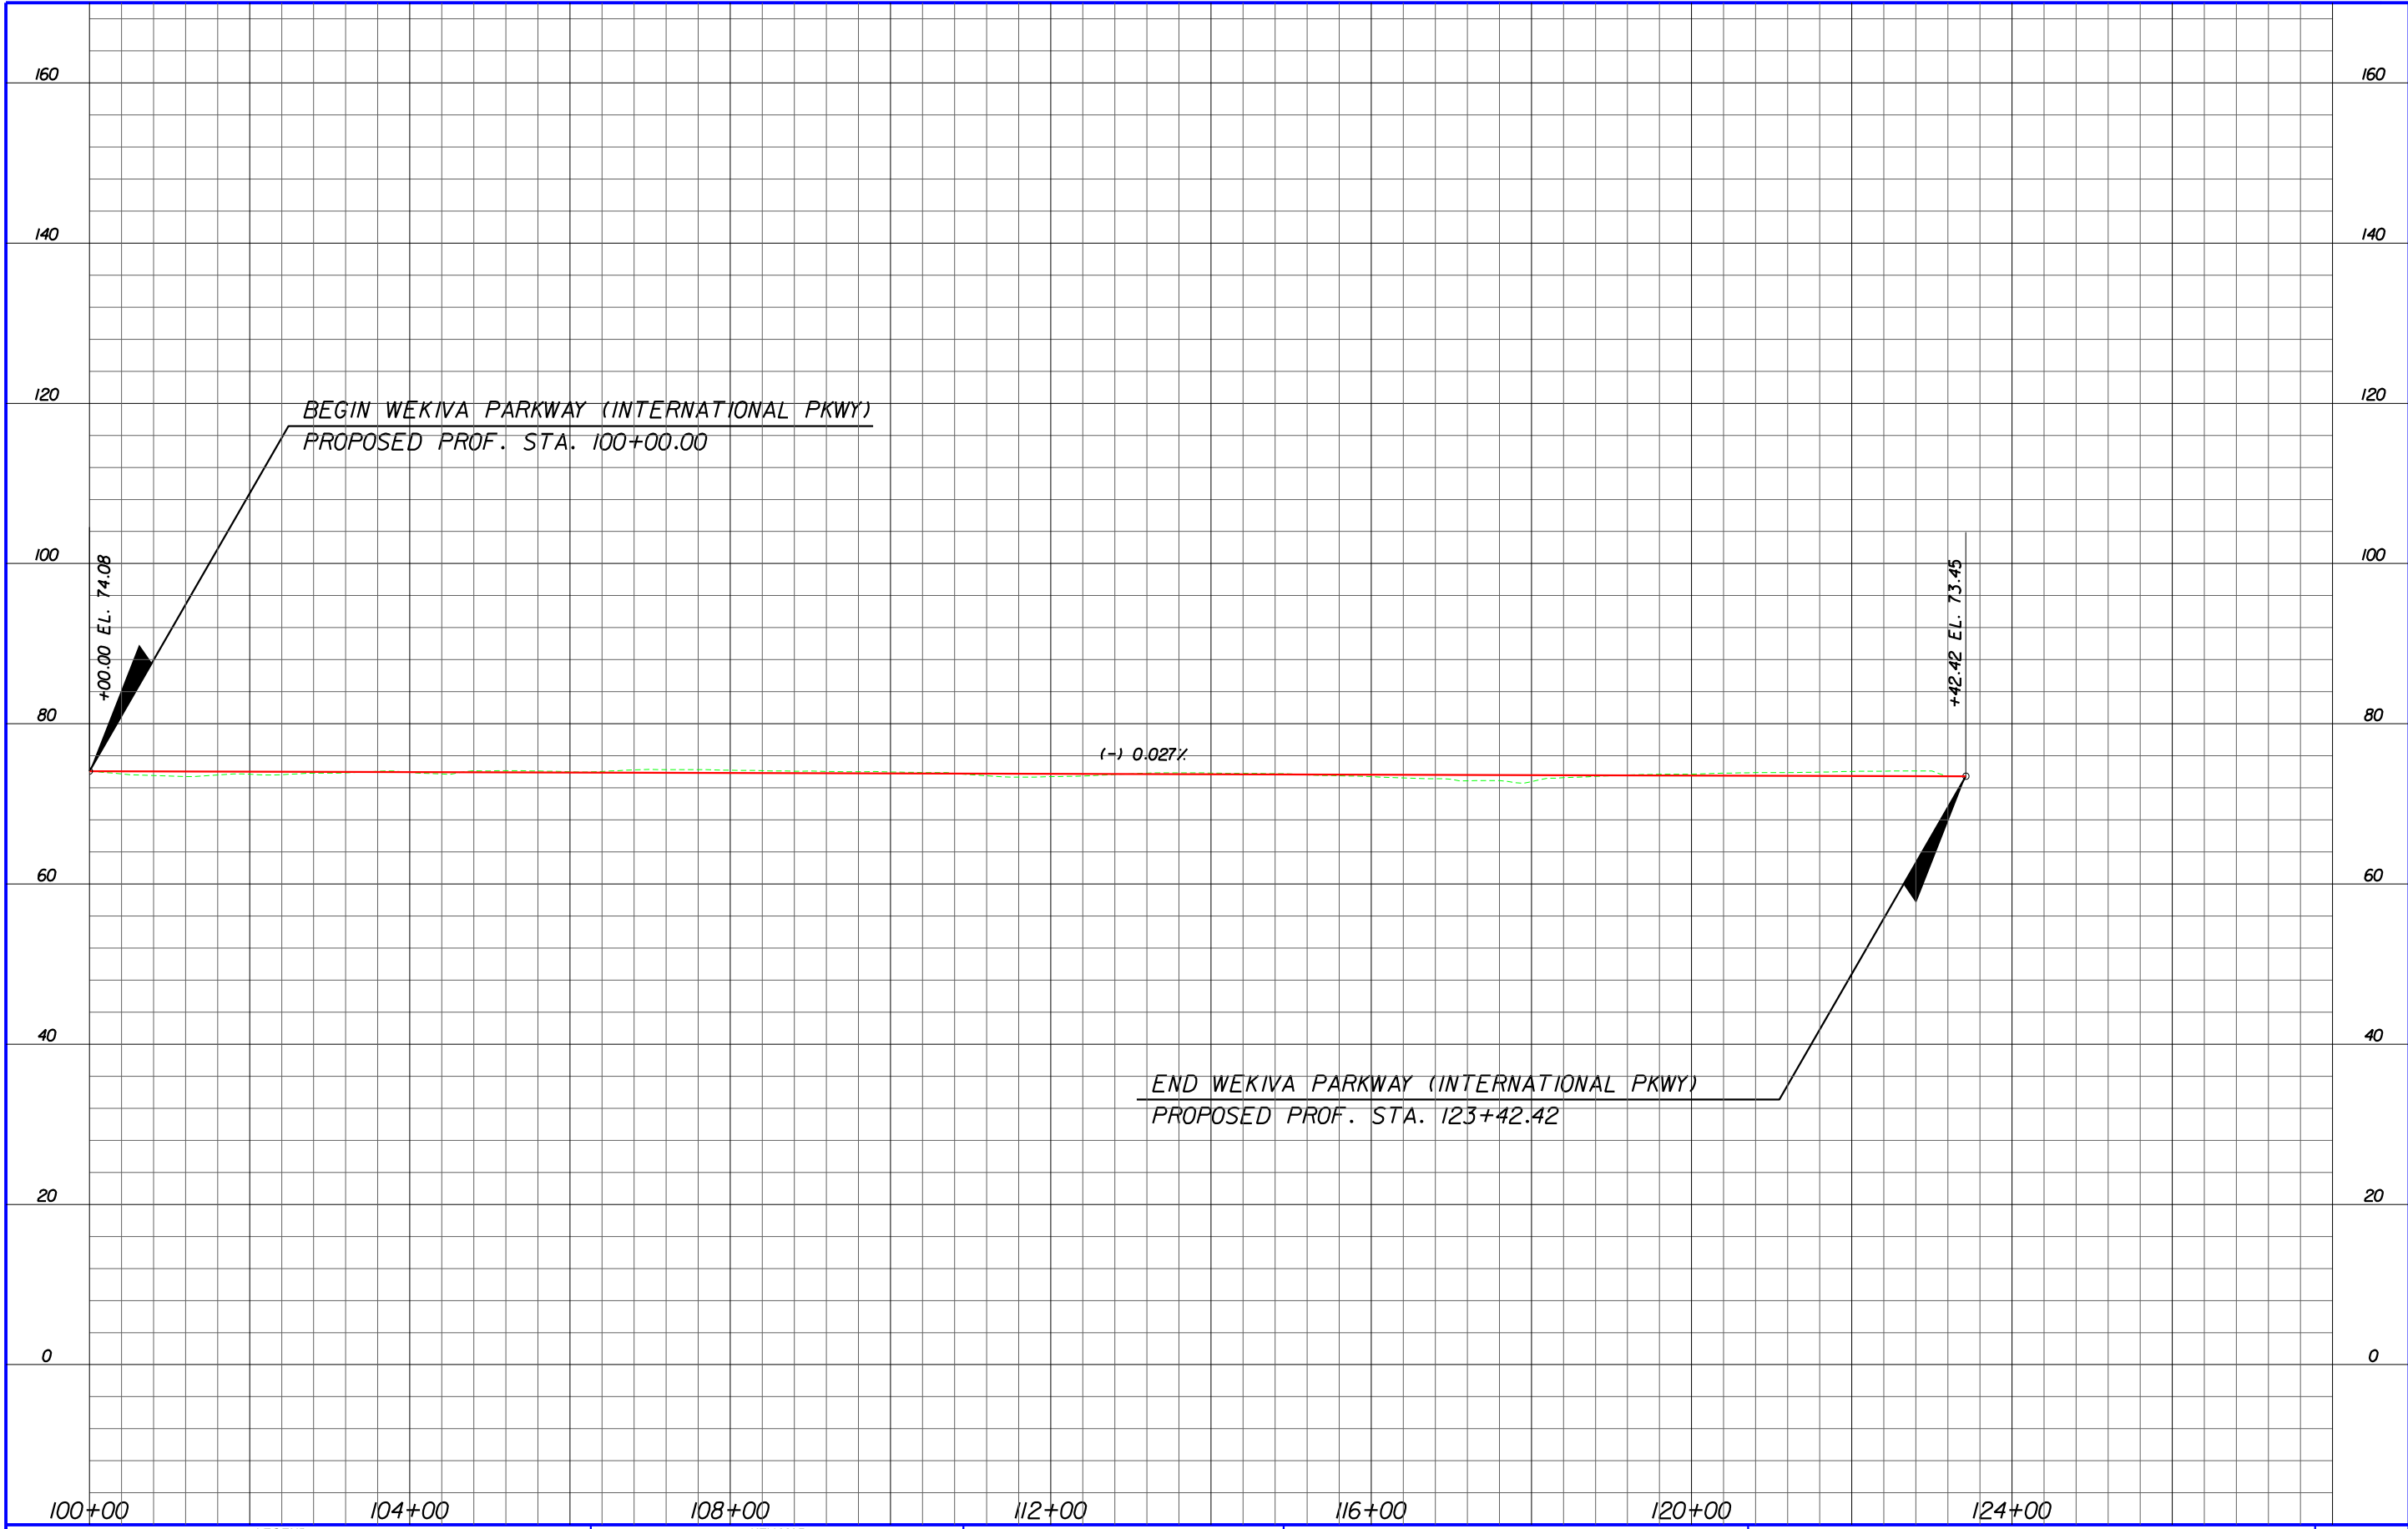





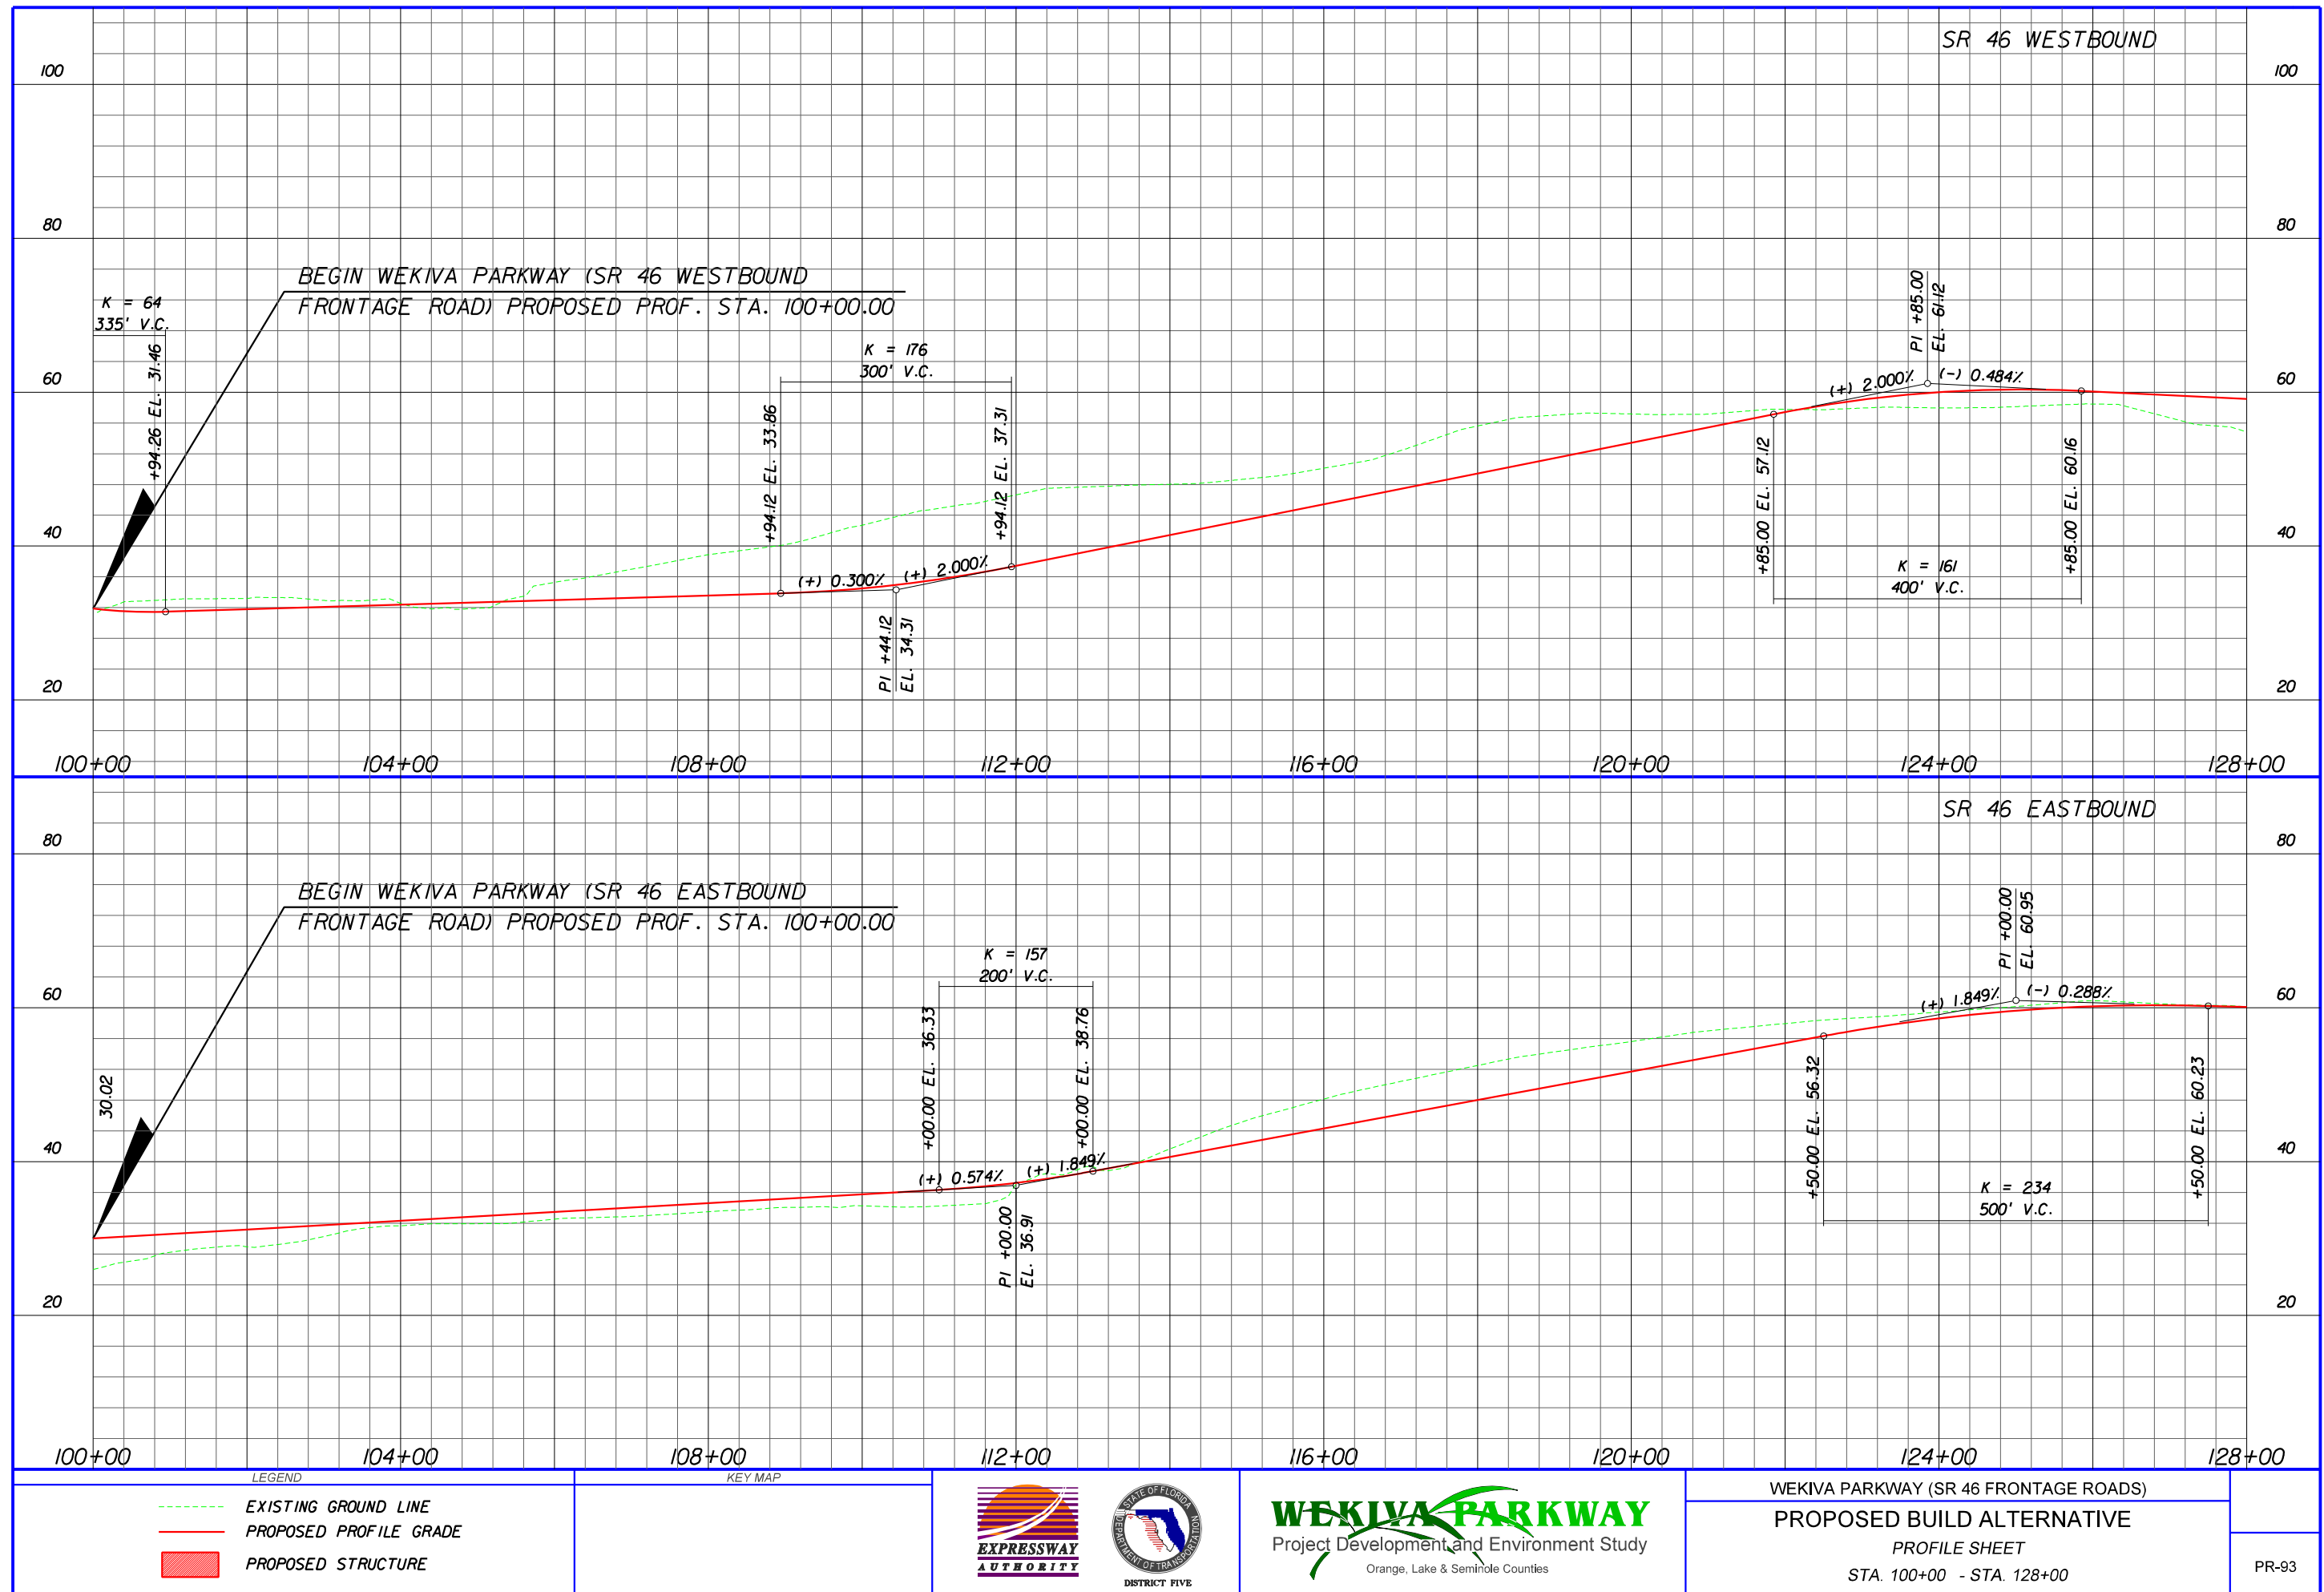

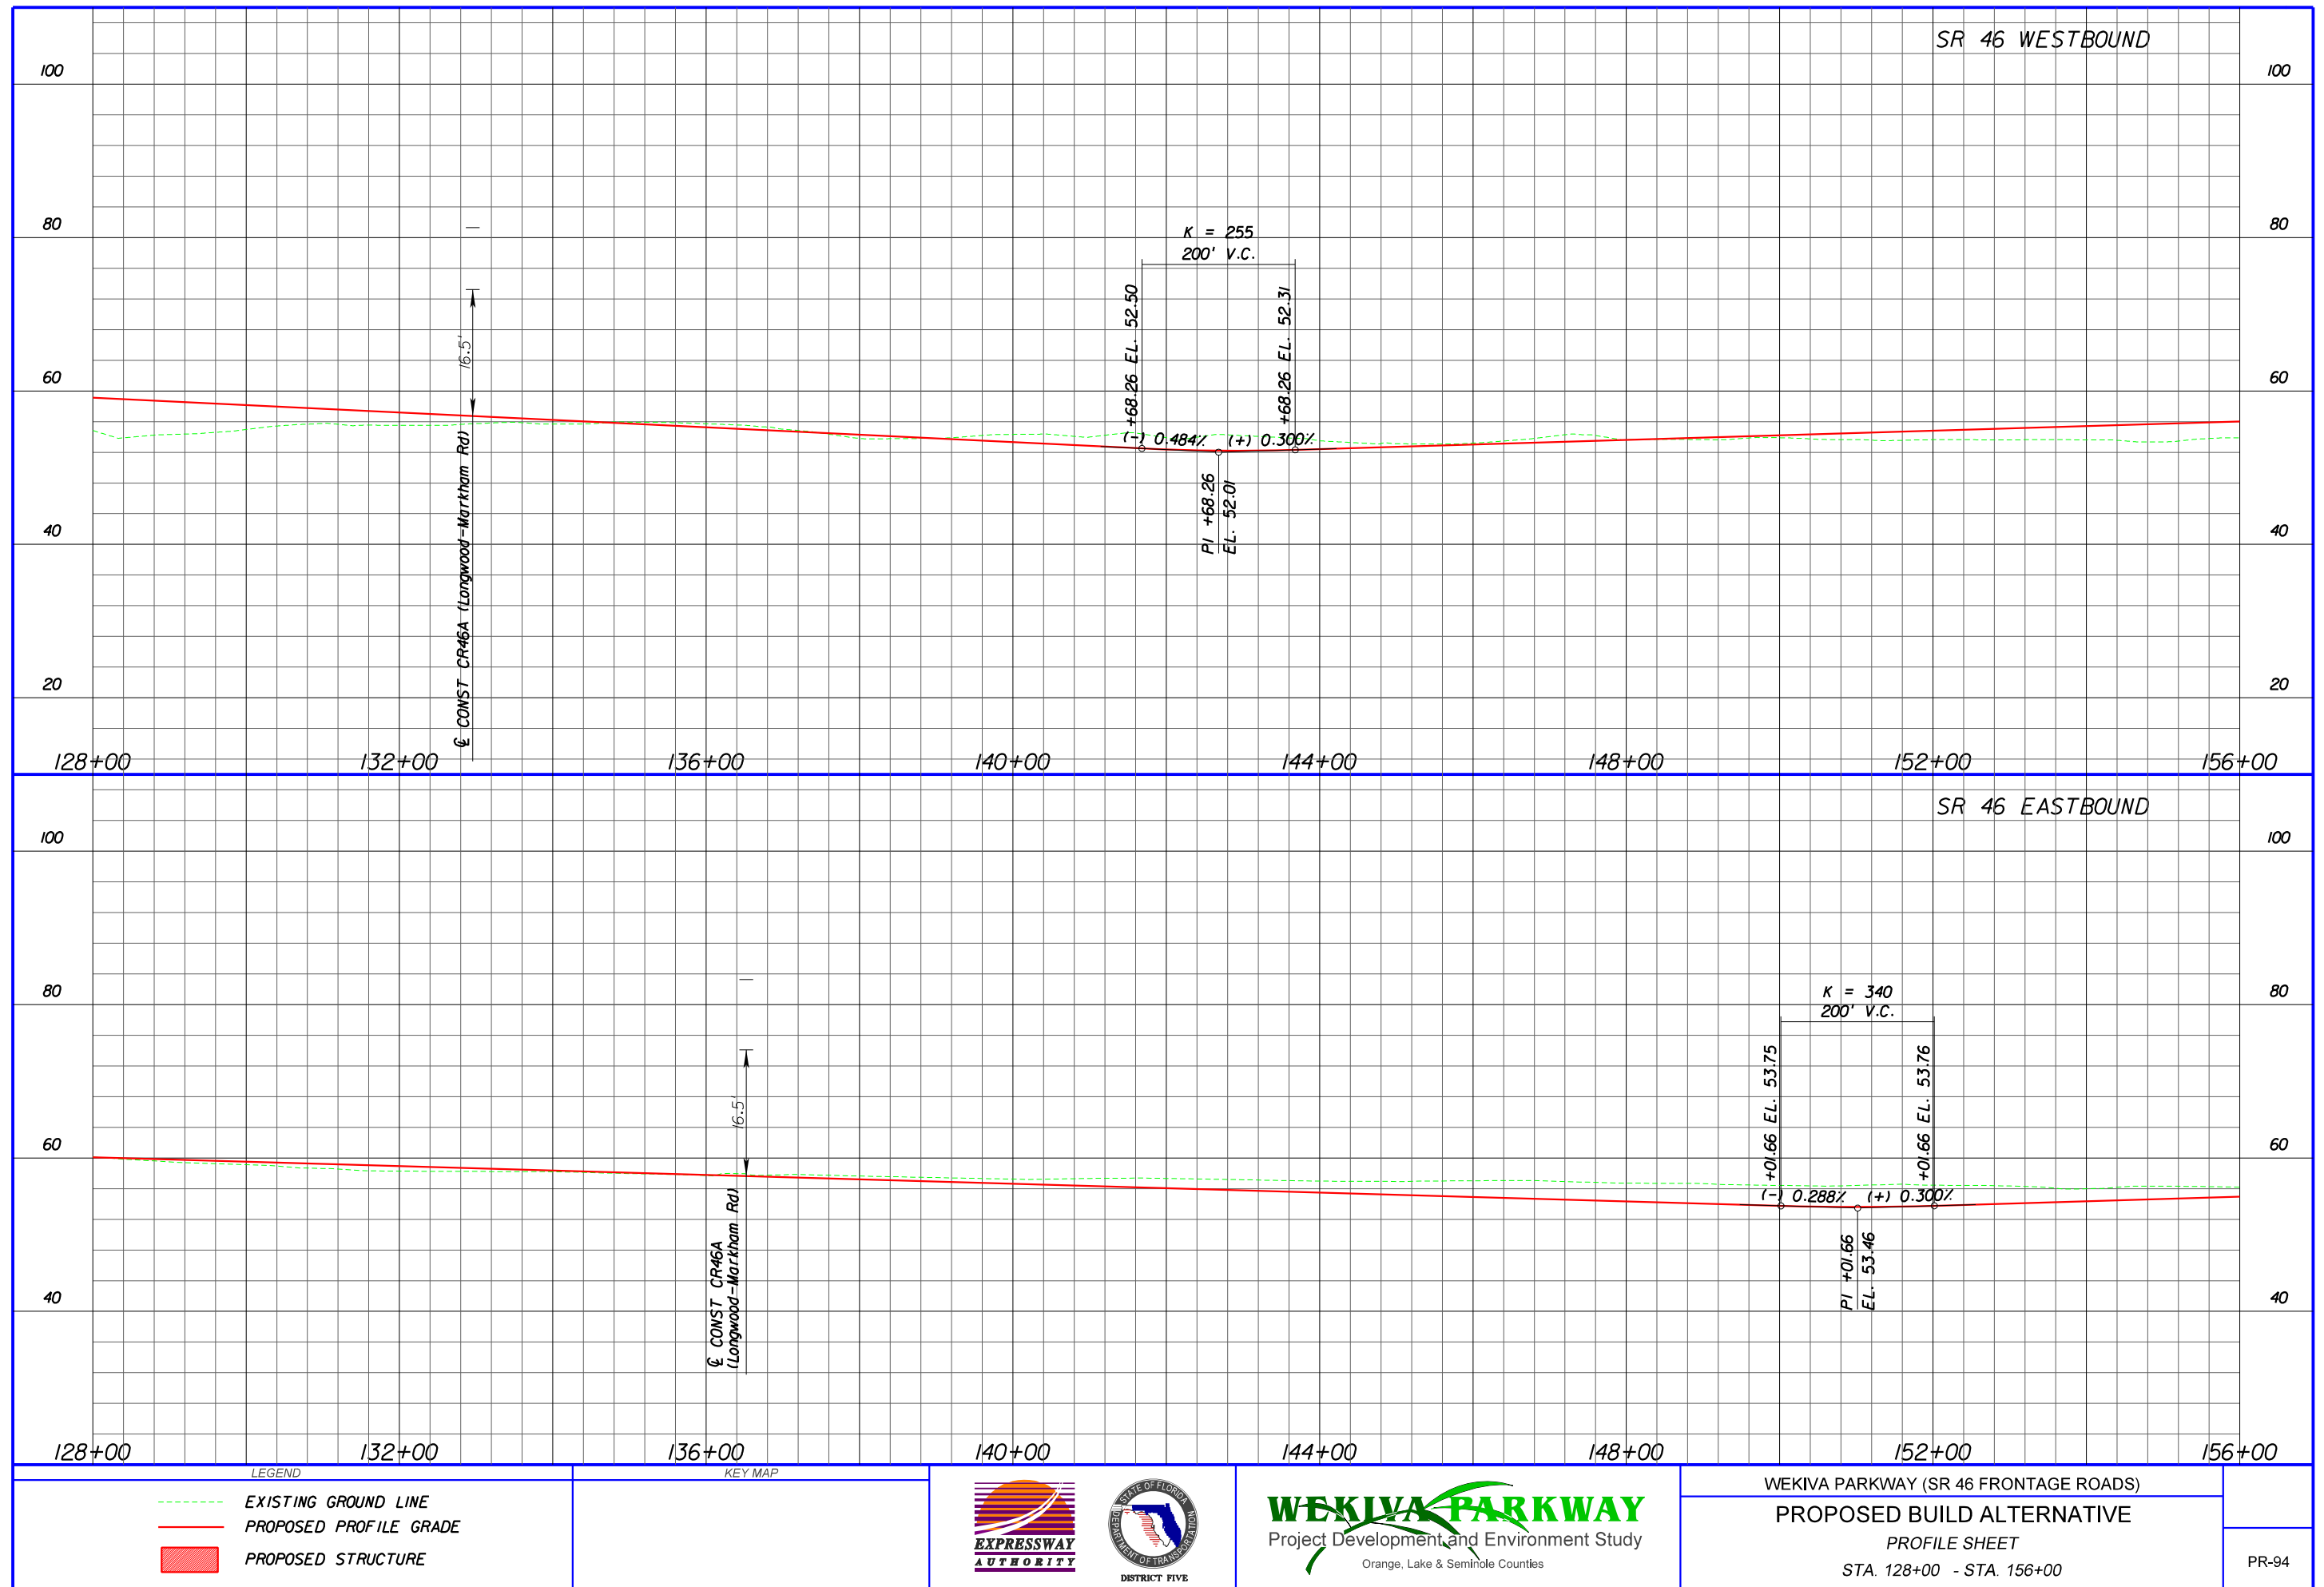

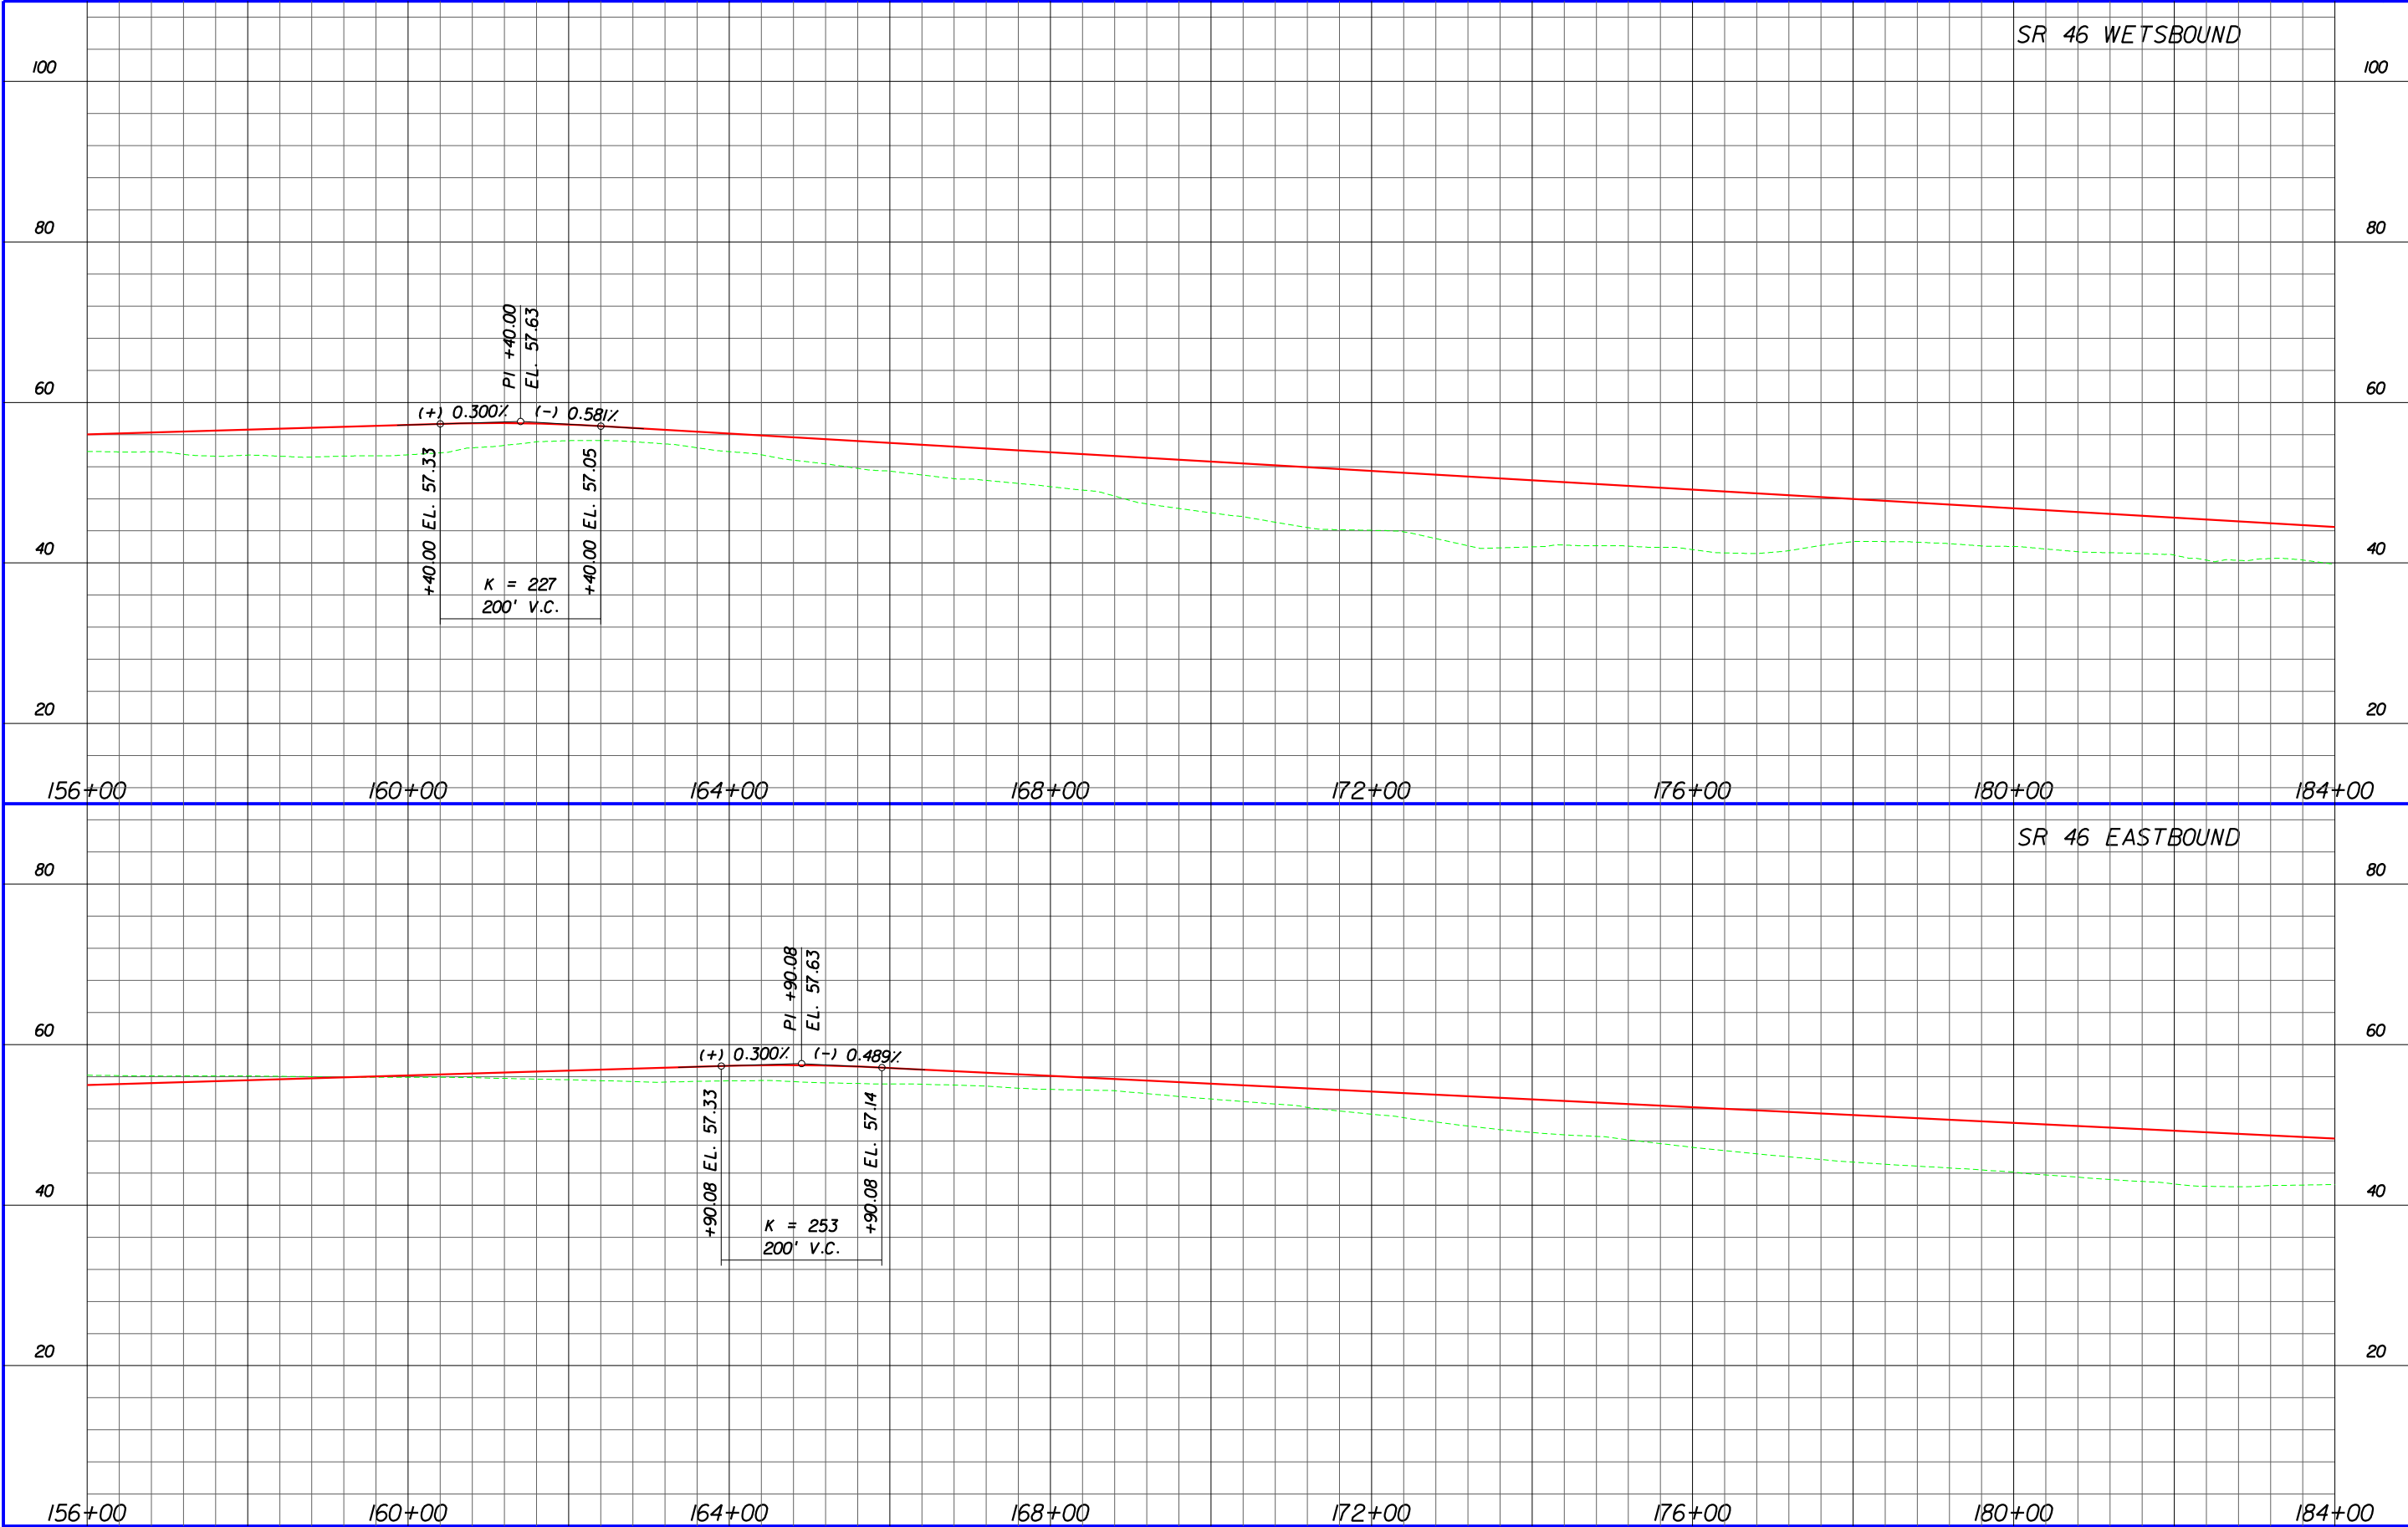

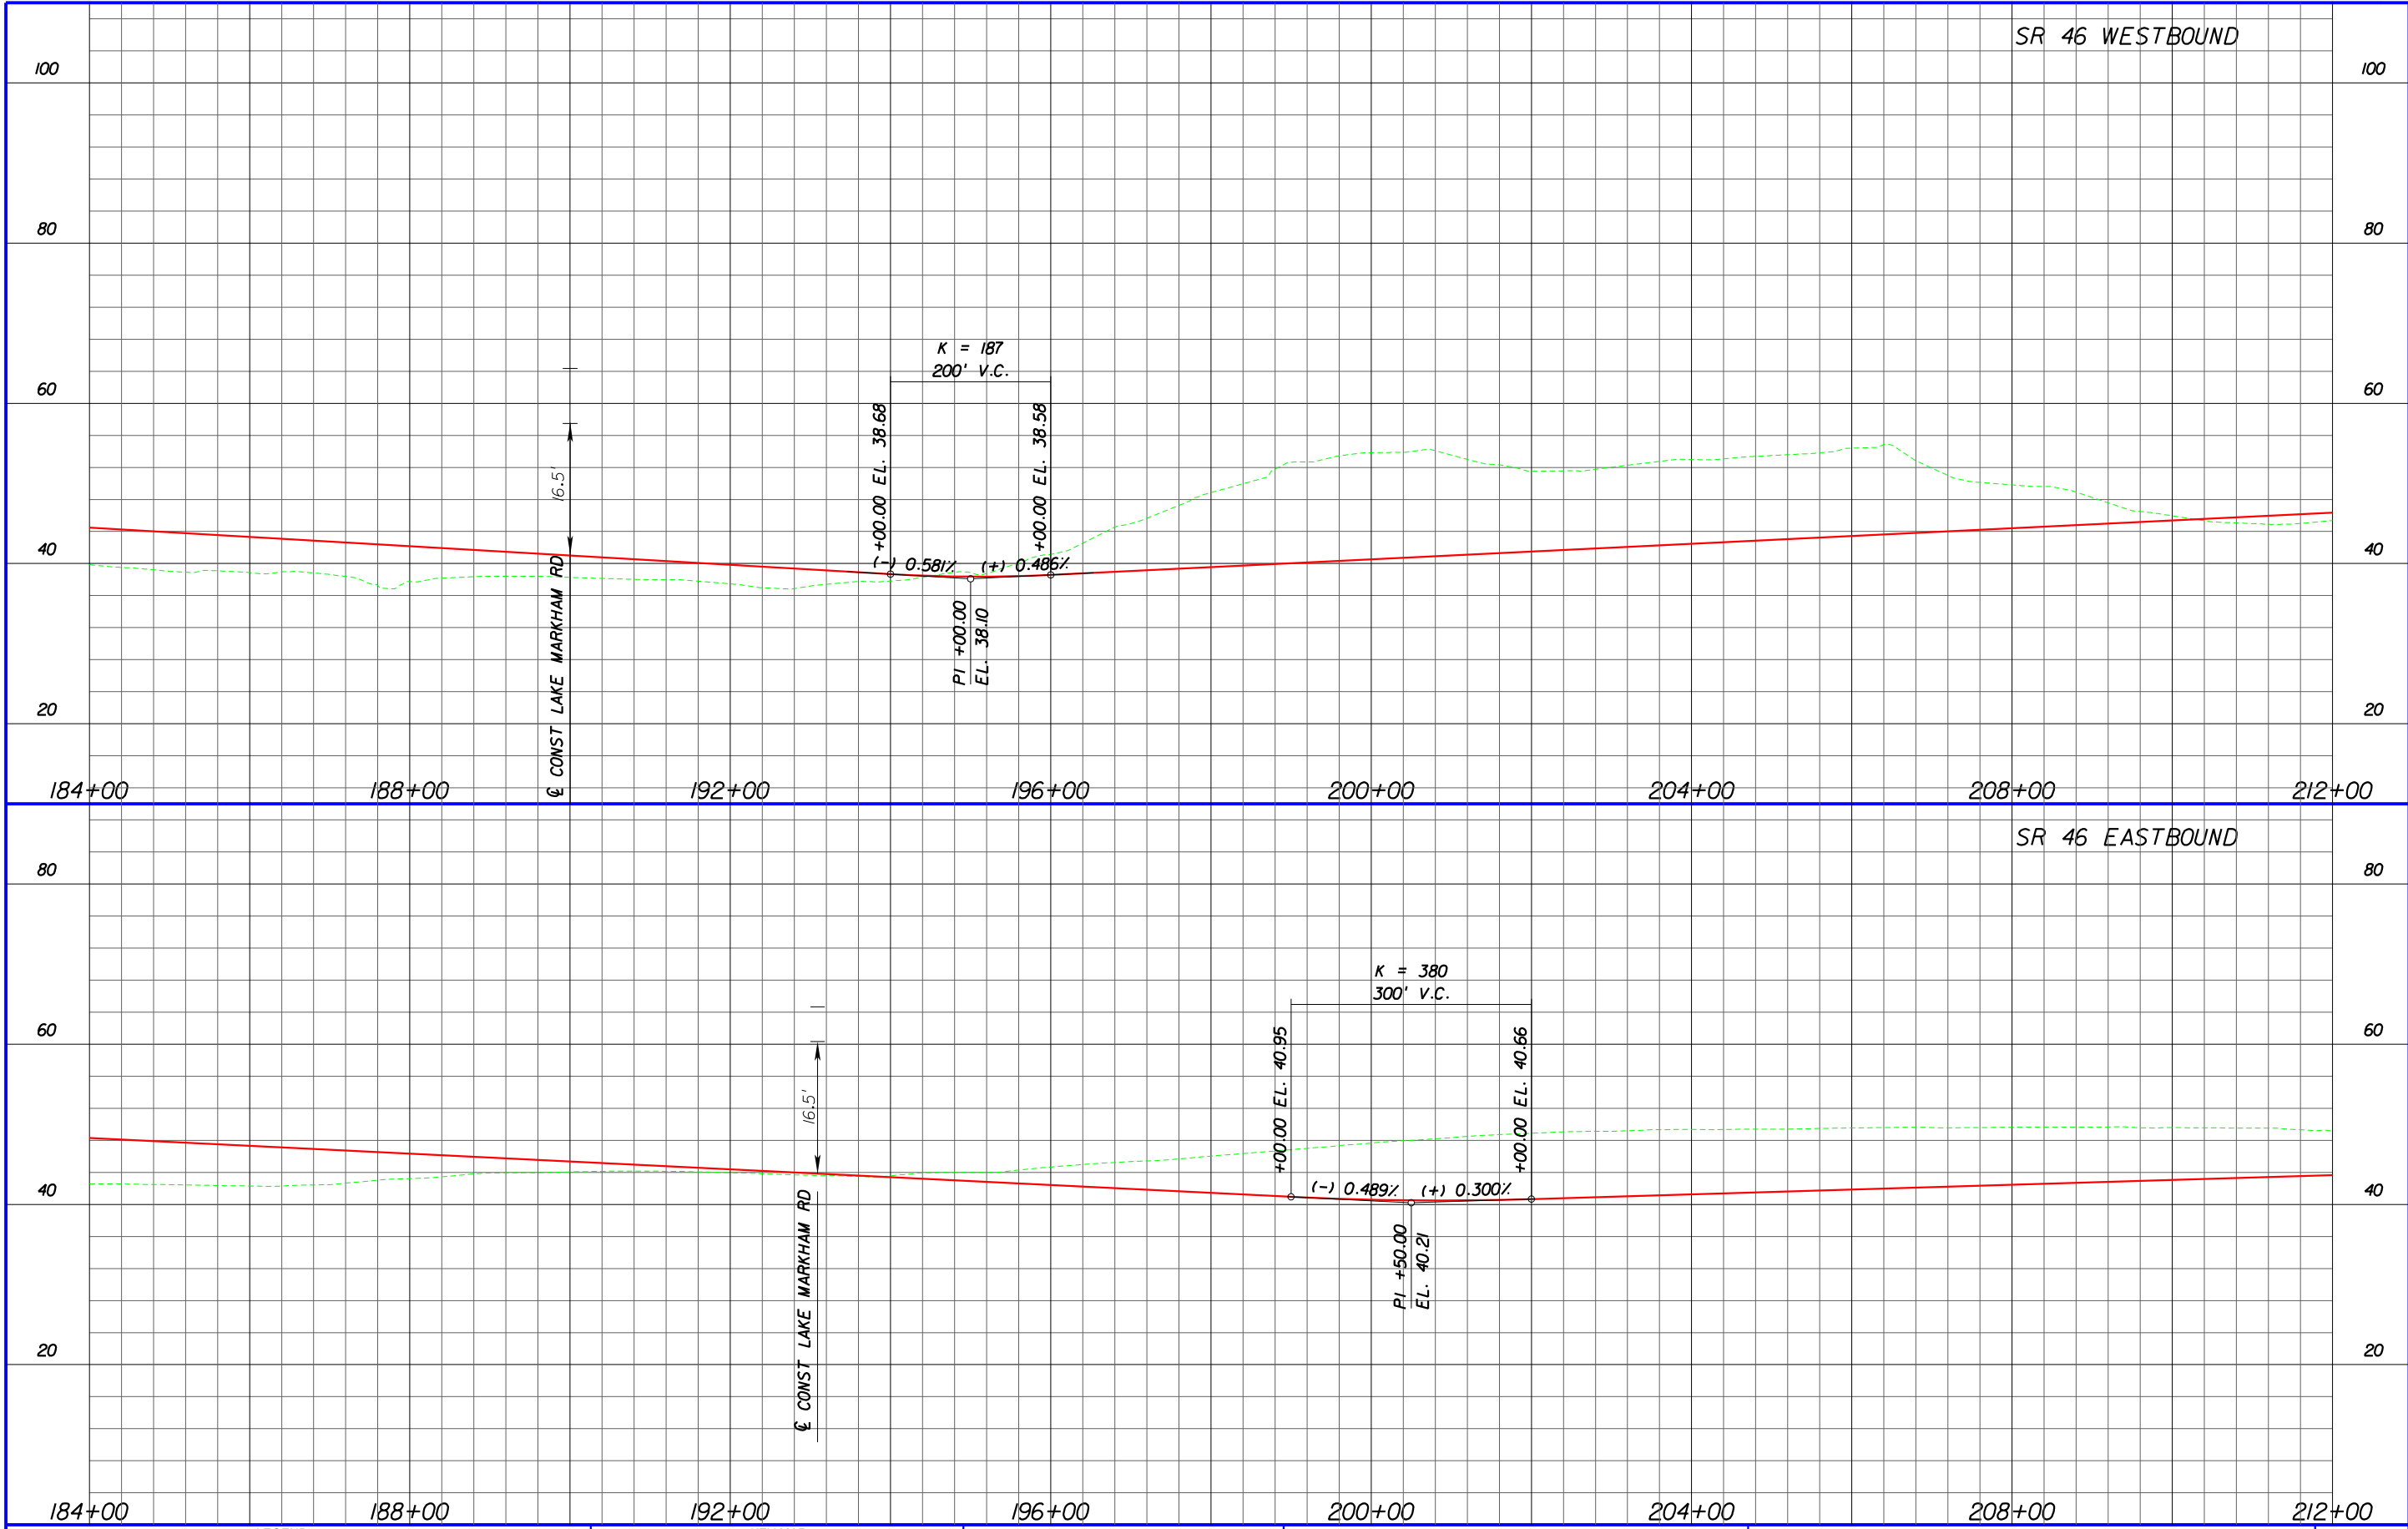

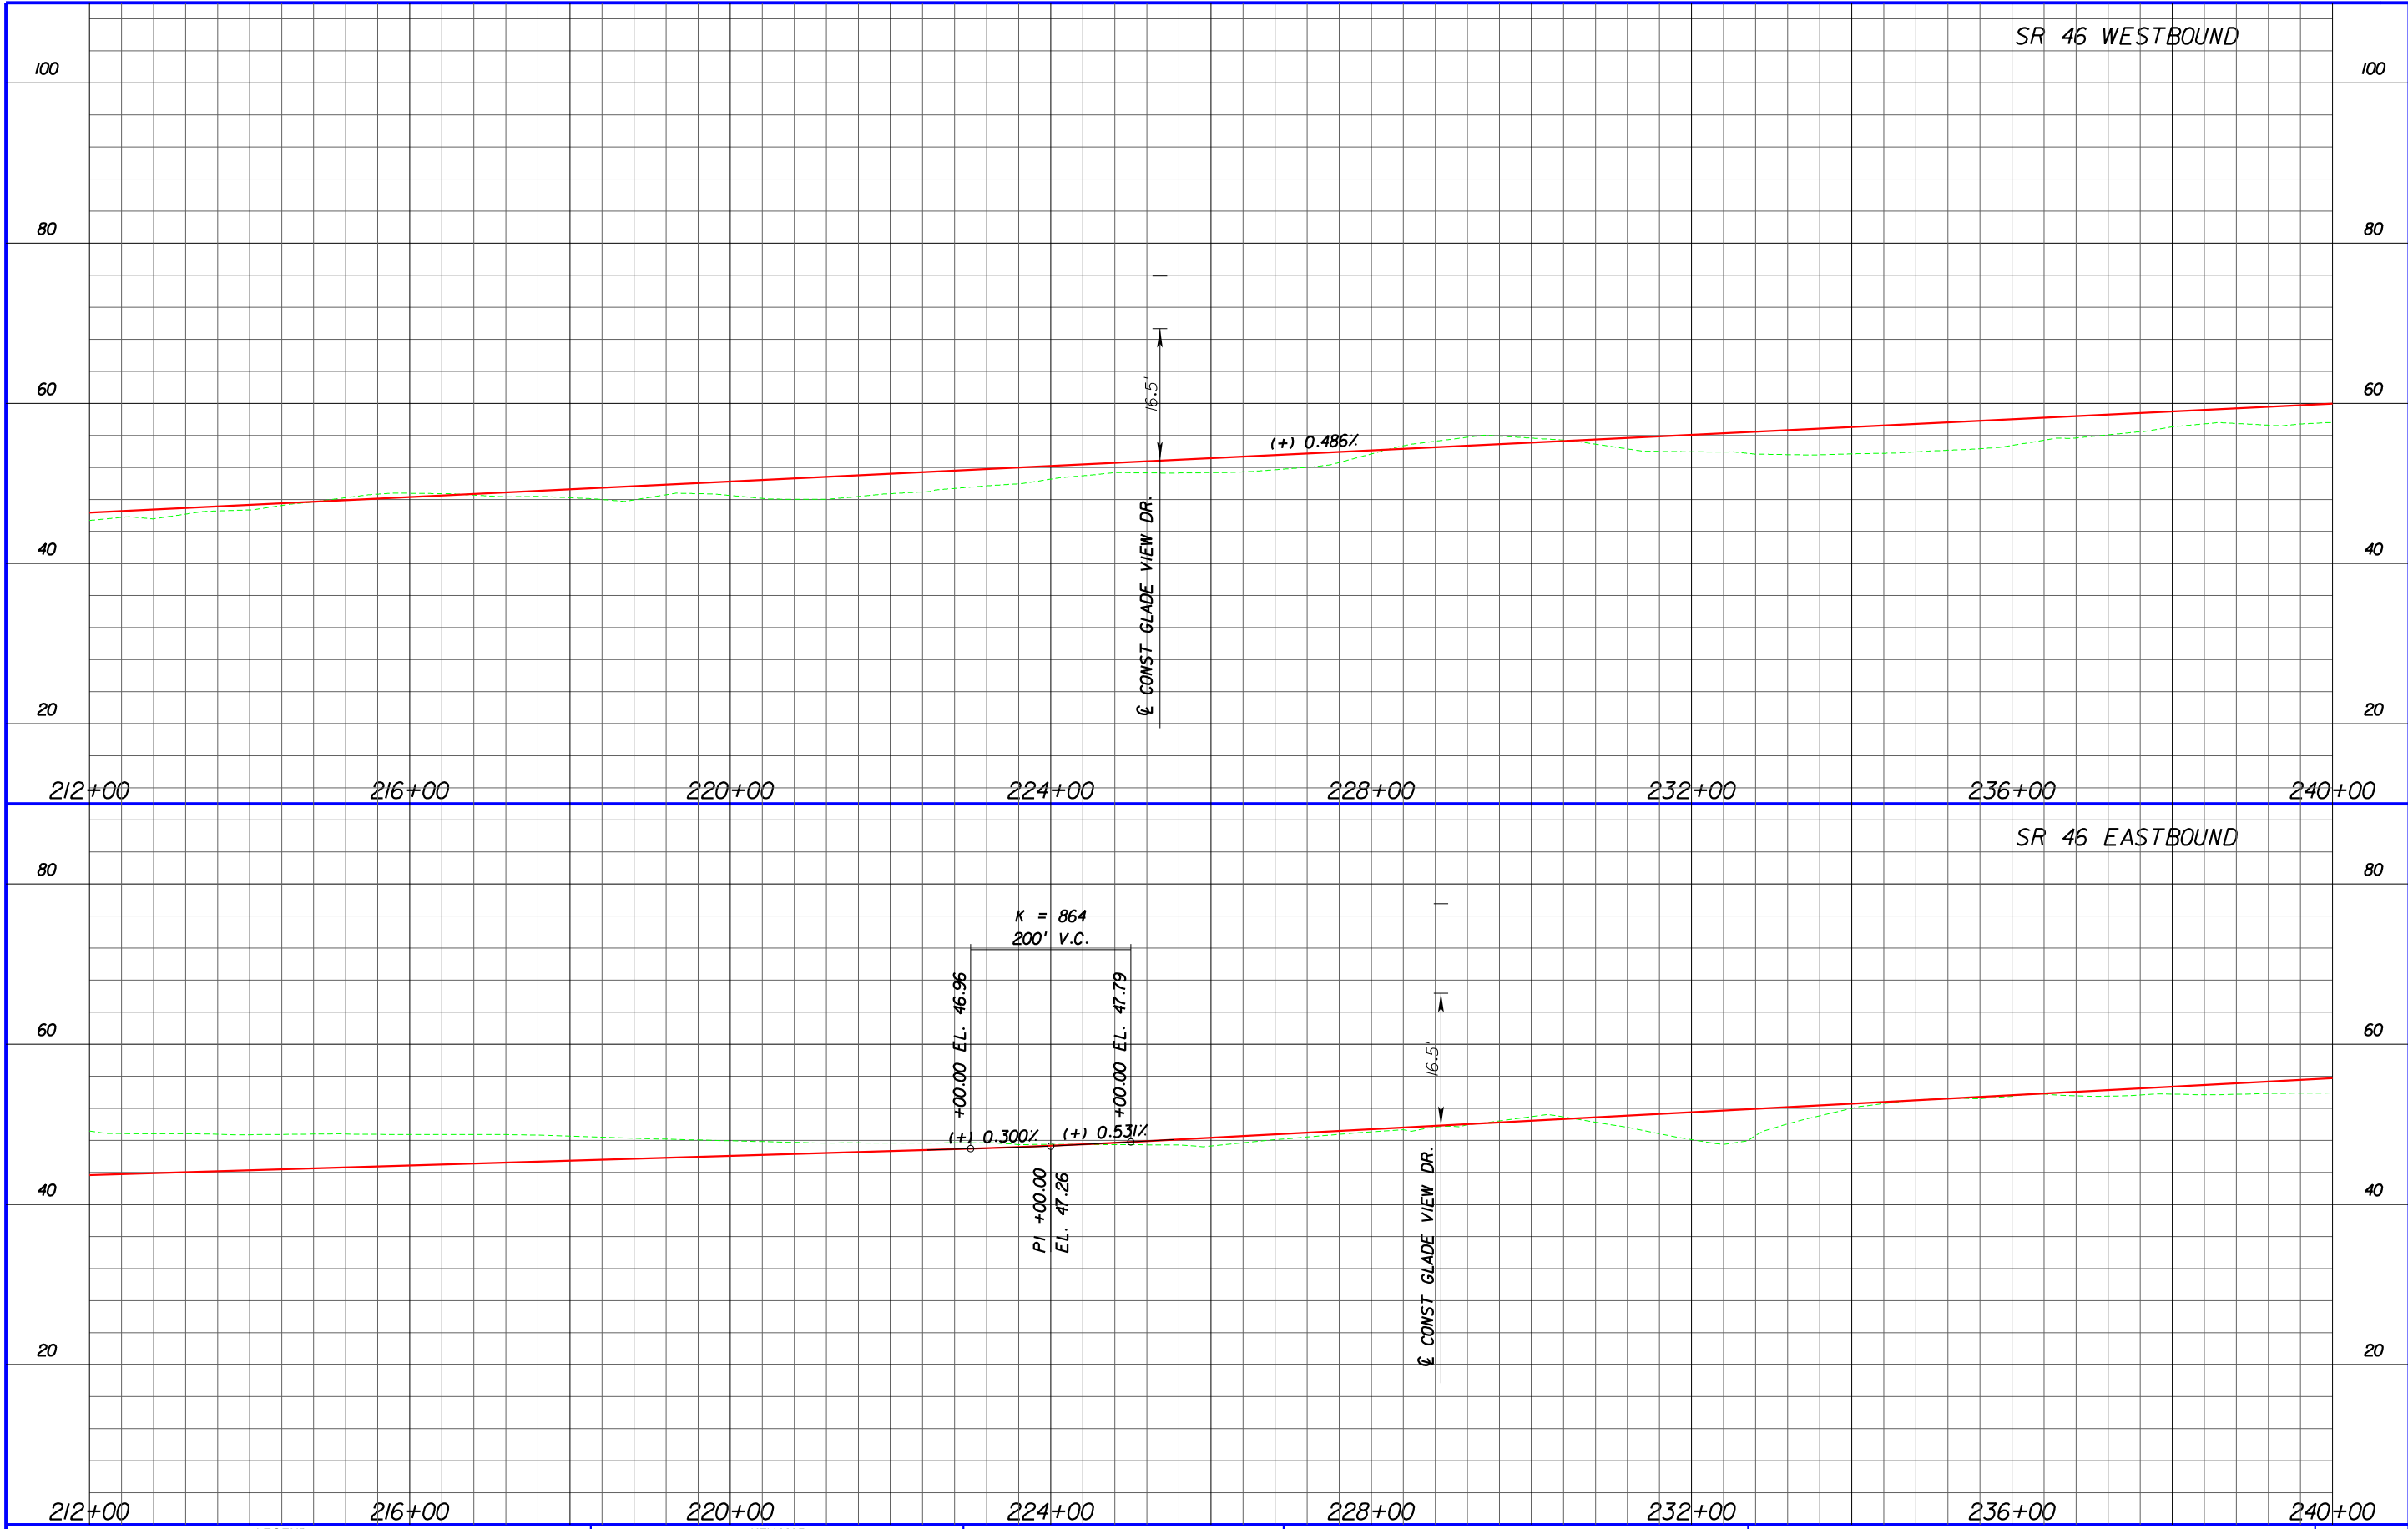

LEGEND

EXISTING GROUND LINE

PROPOSED PROFILE GRADE

KEY MAP

DISTRICT FIVE

WEKIVA PARKWAY

Project Development and Environment Study

Orange, Lake & Seminole Counties


WEKIVA PARKWAY (SR 46 FRONTAGE ROADS)

PROPOSED BUILD ALTERNATIVE

PROFILE SHEET


STA. 212+00 - STA. 240+00

PR-97

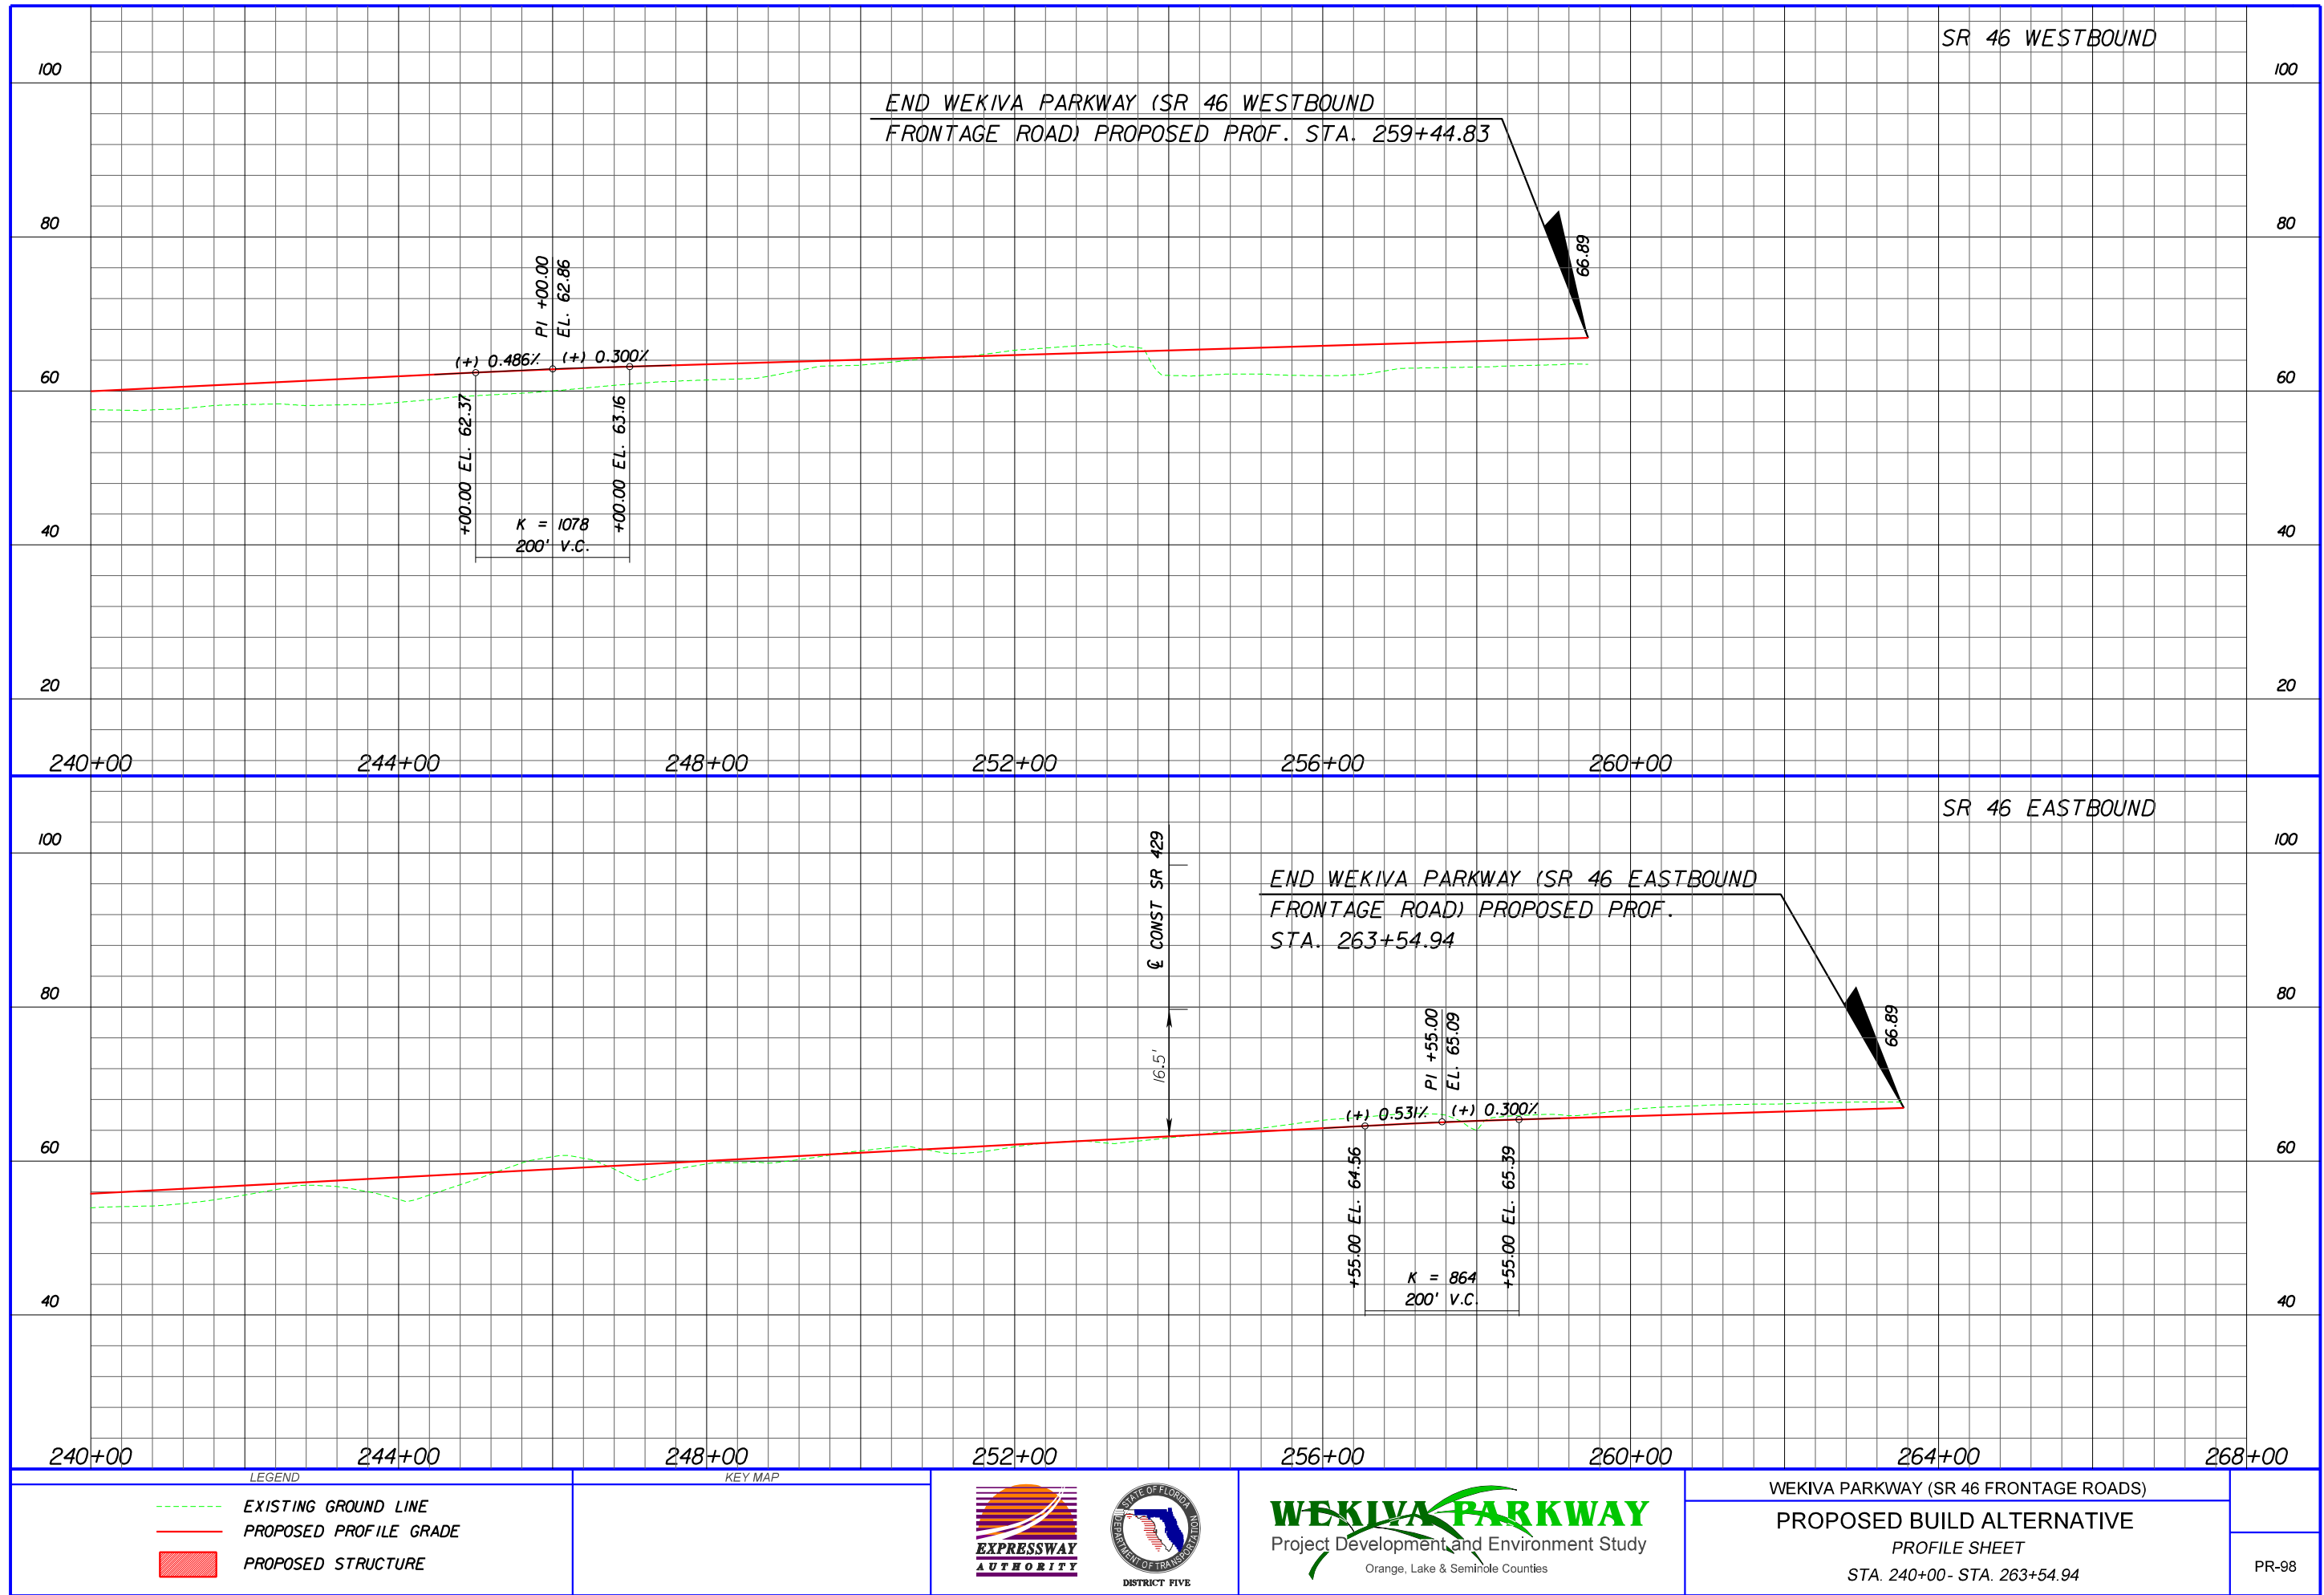








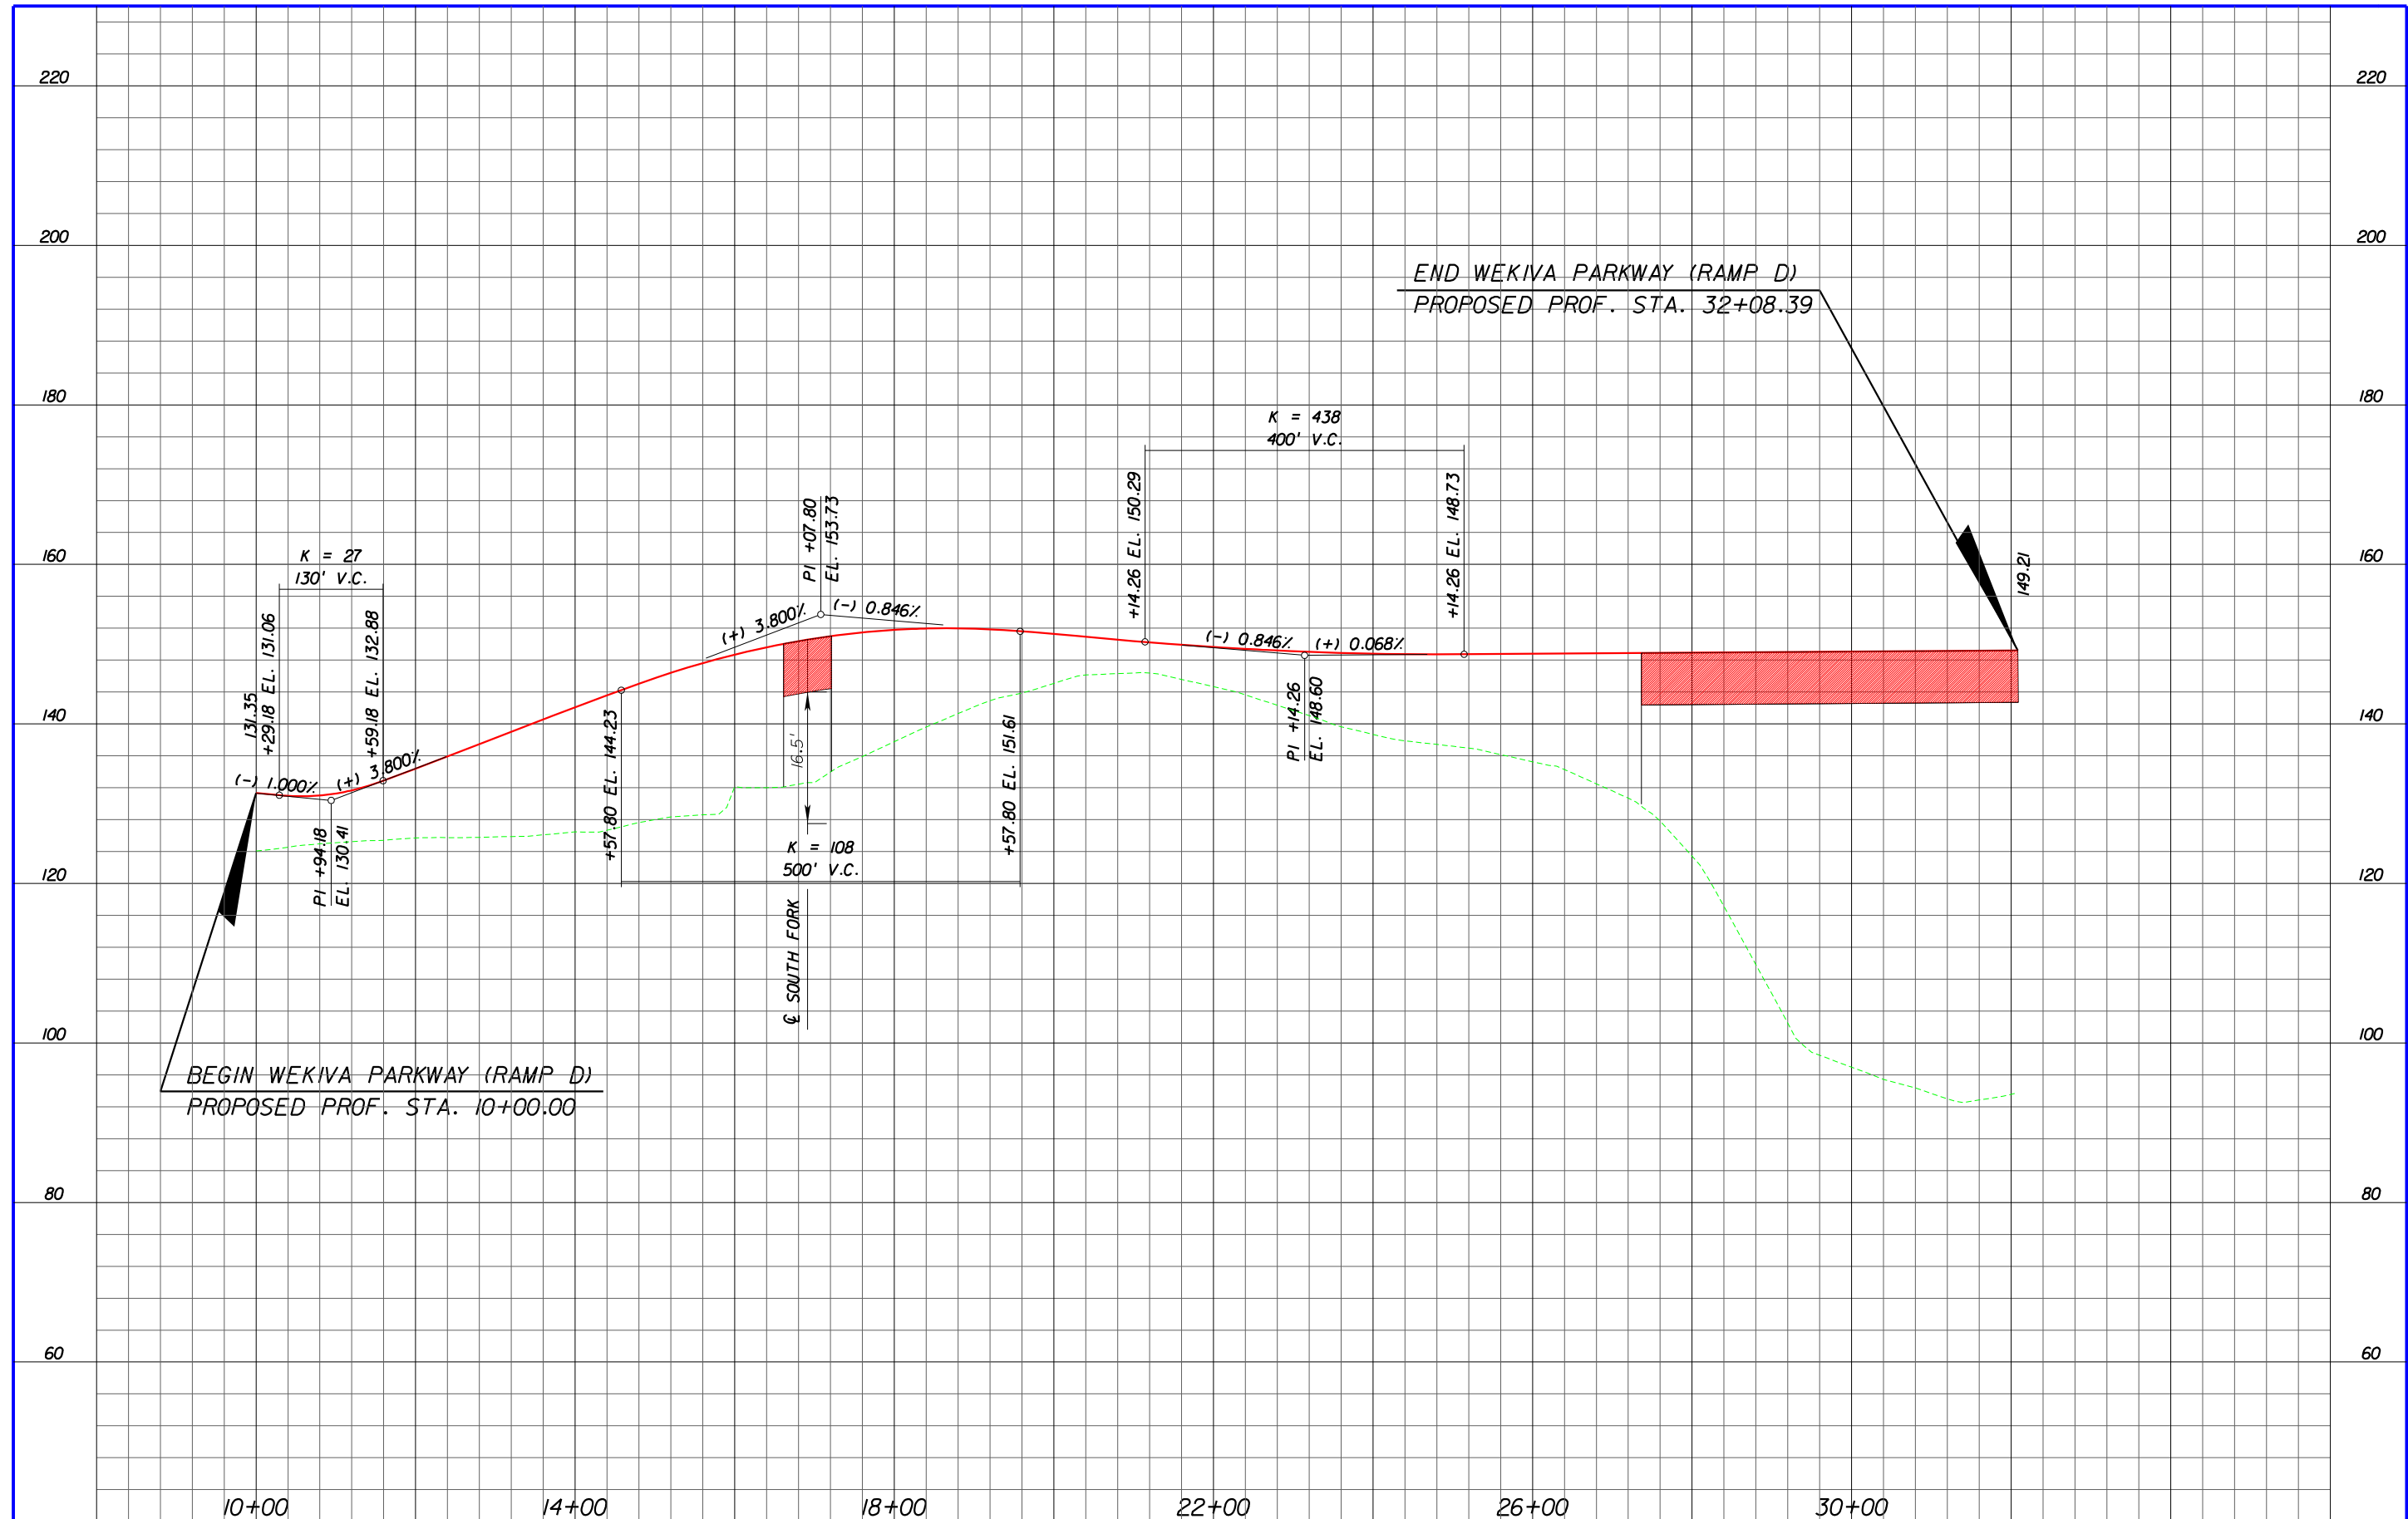





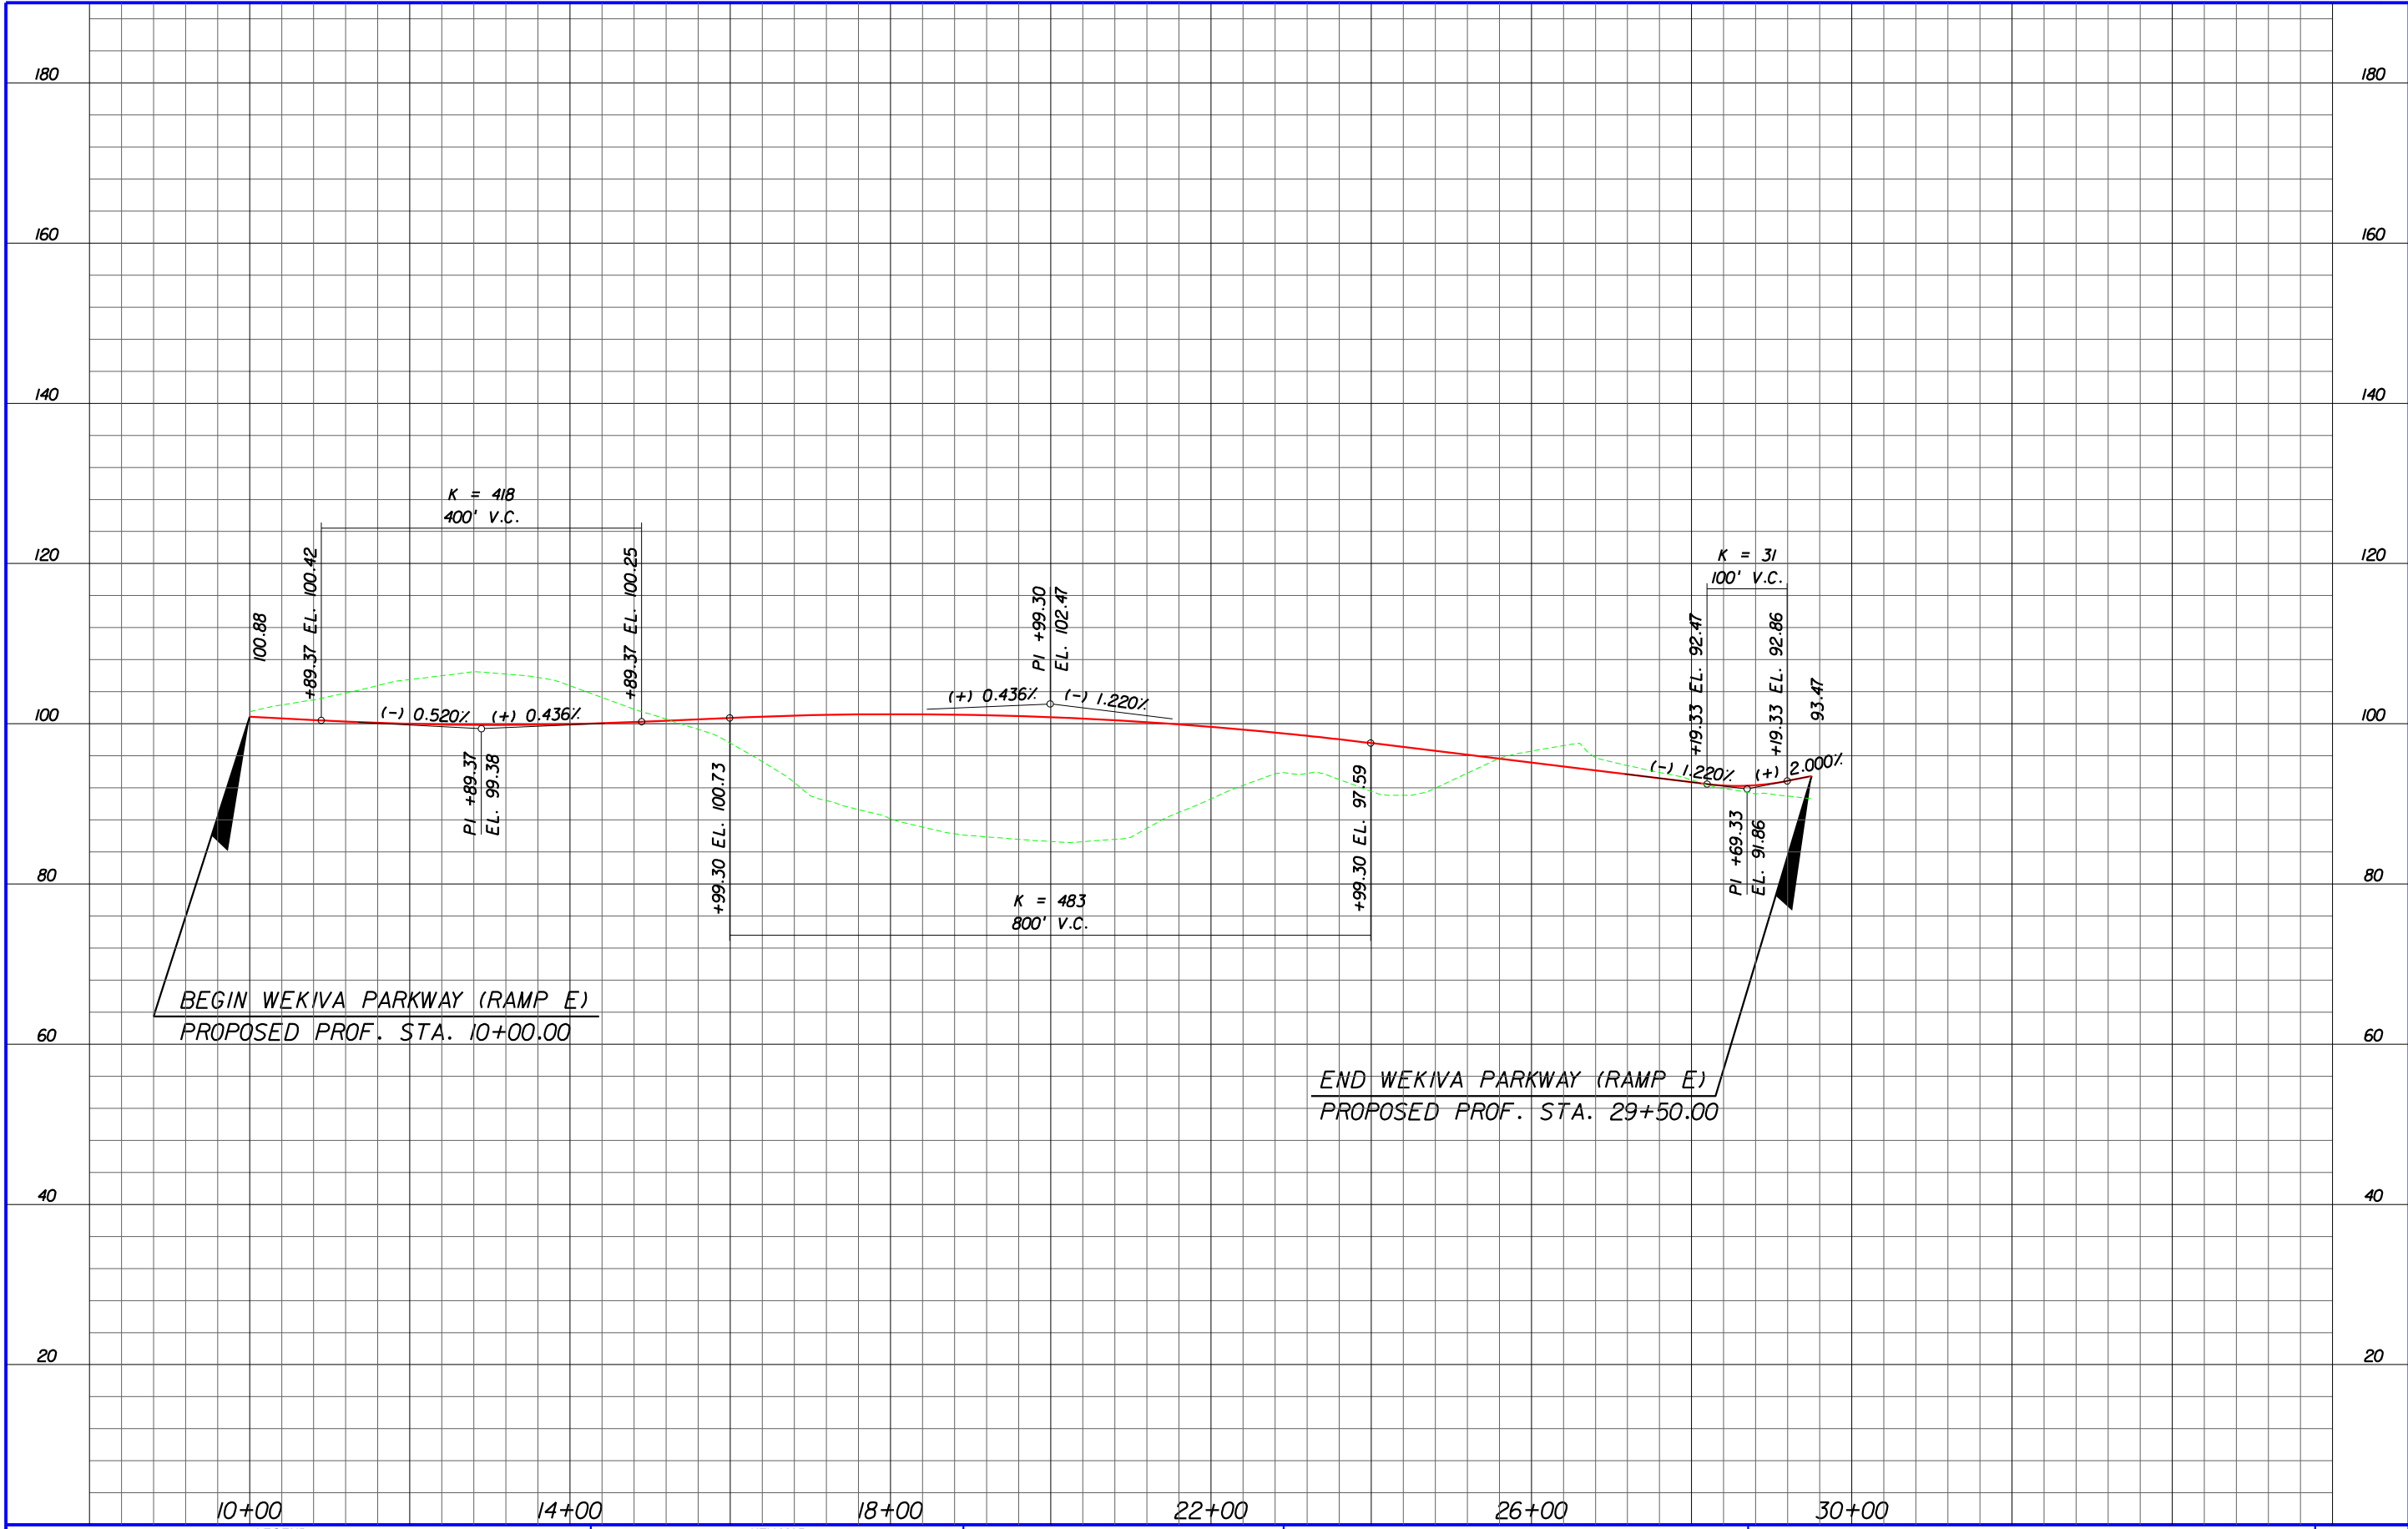

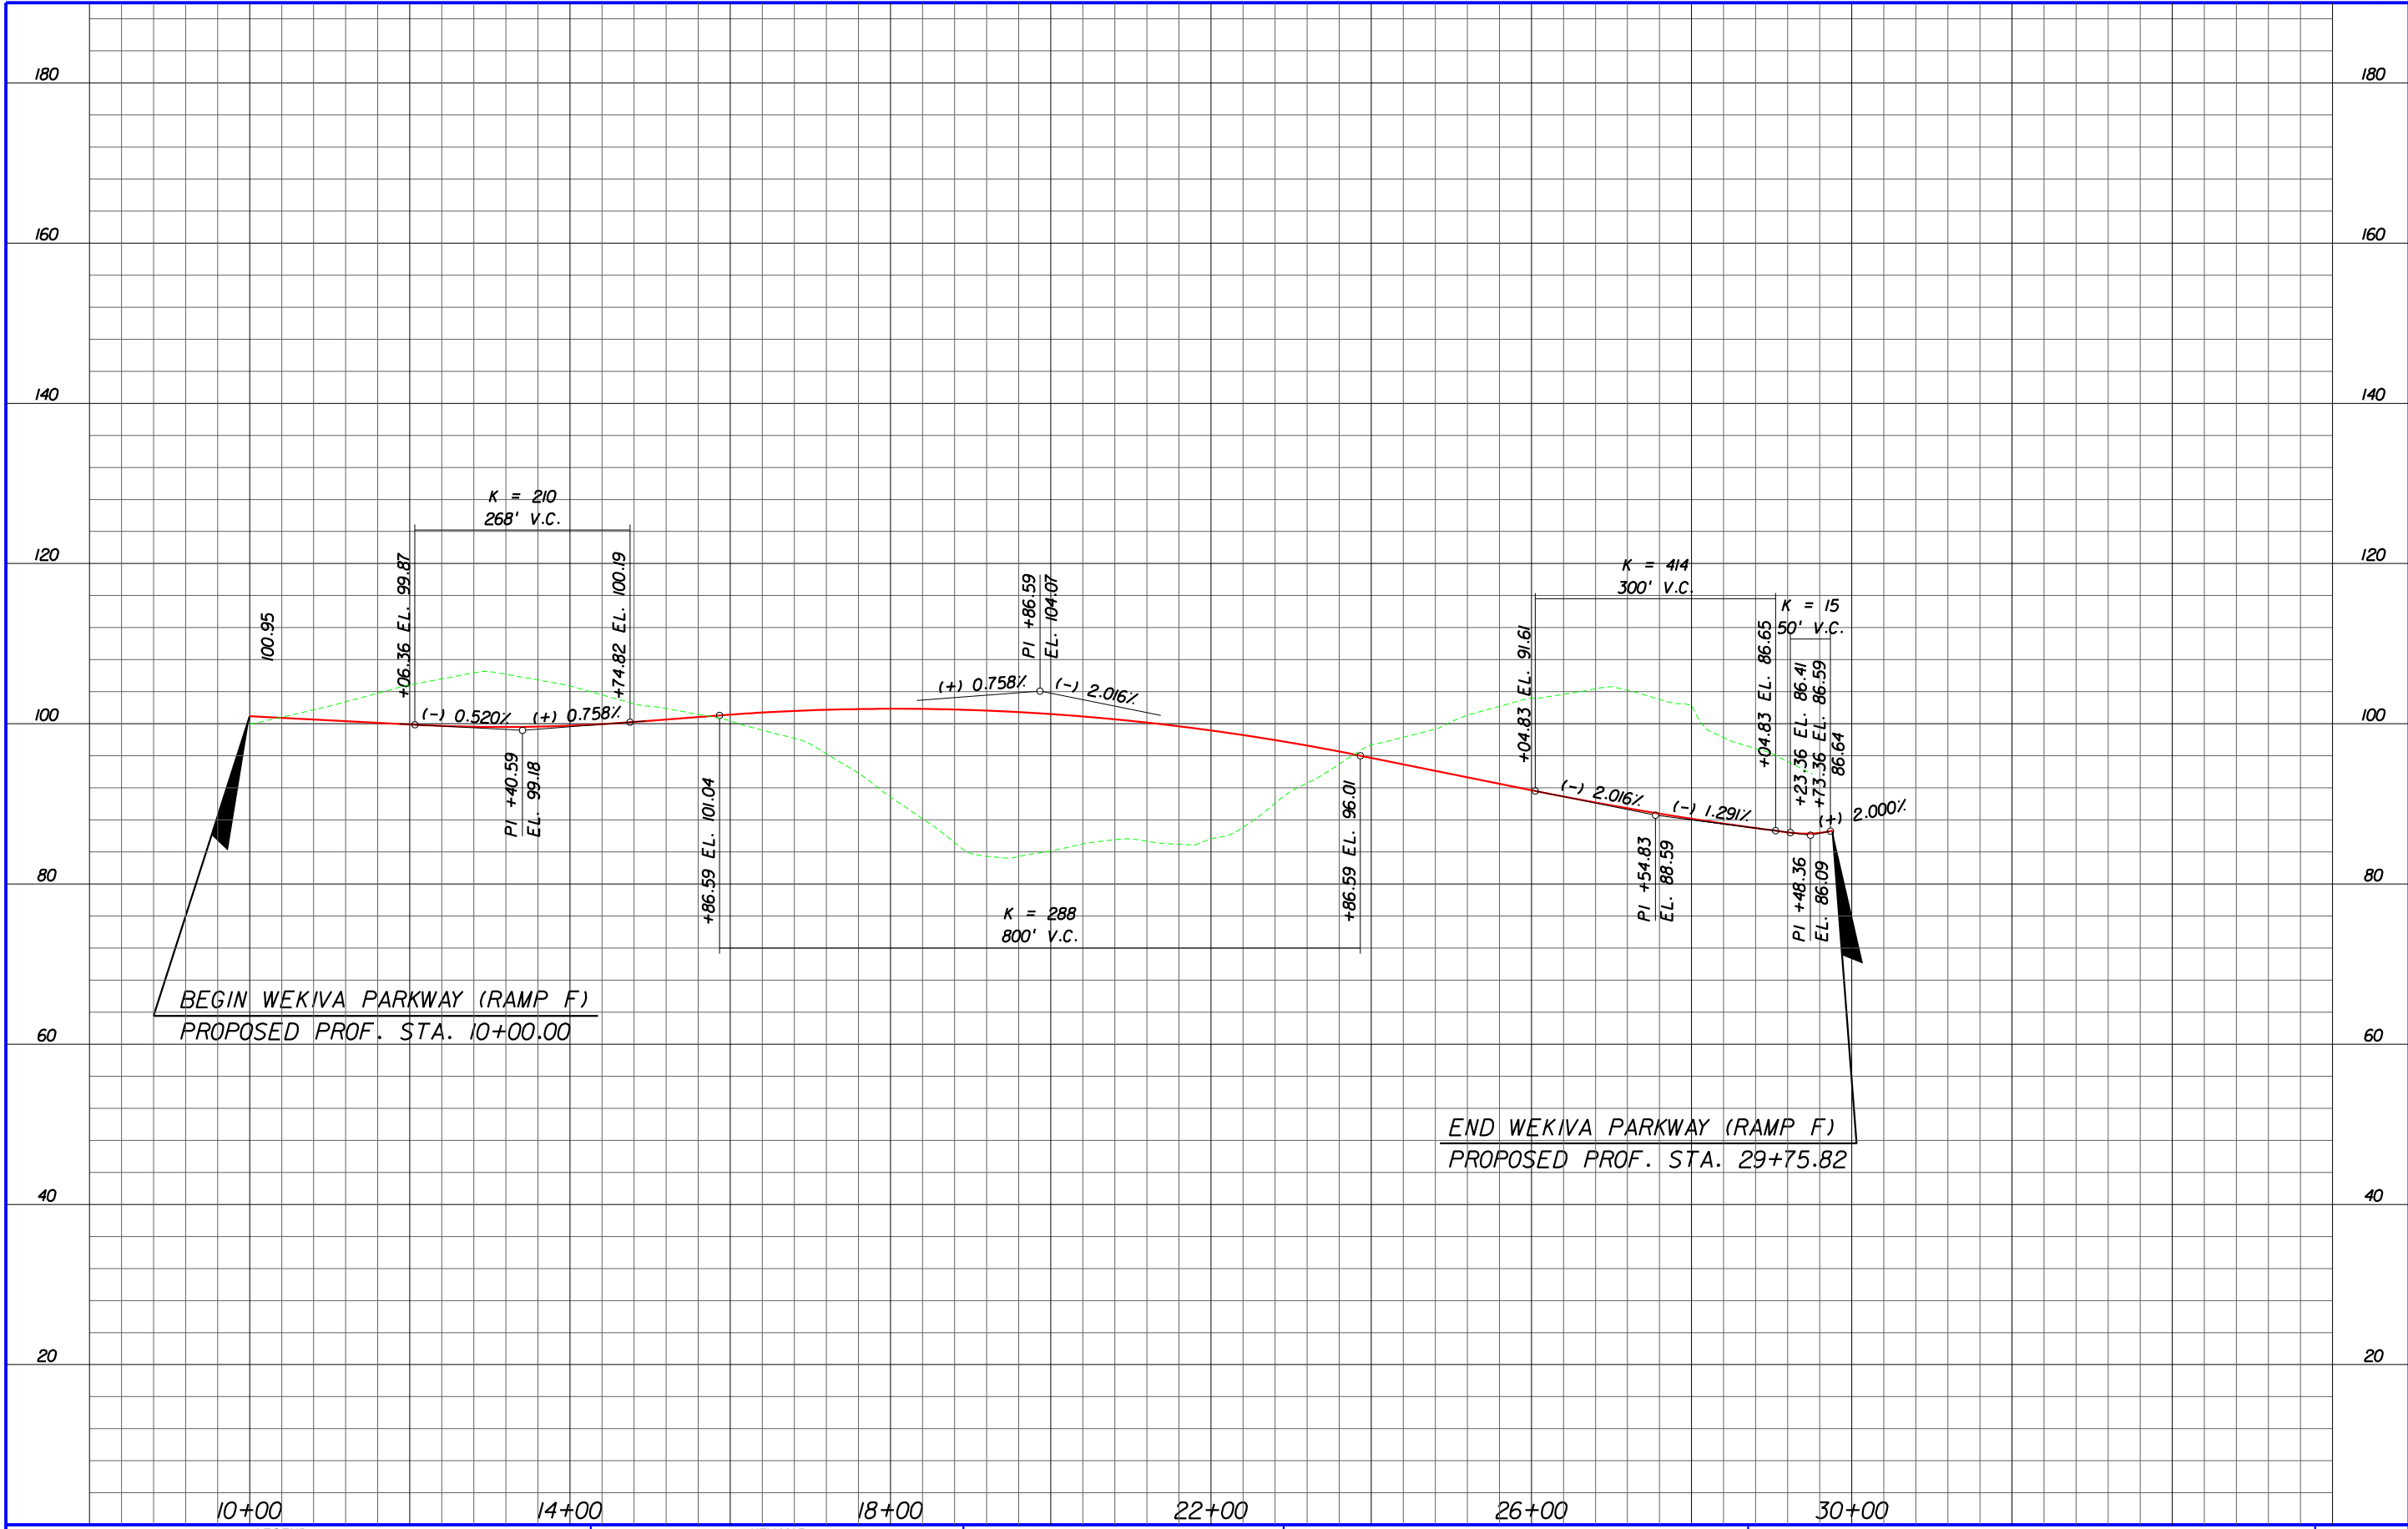

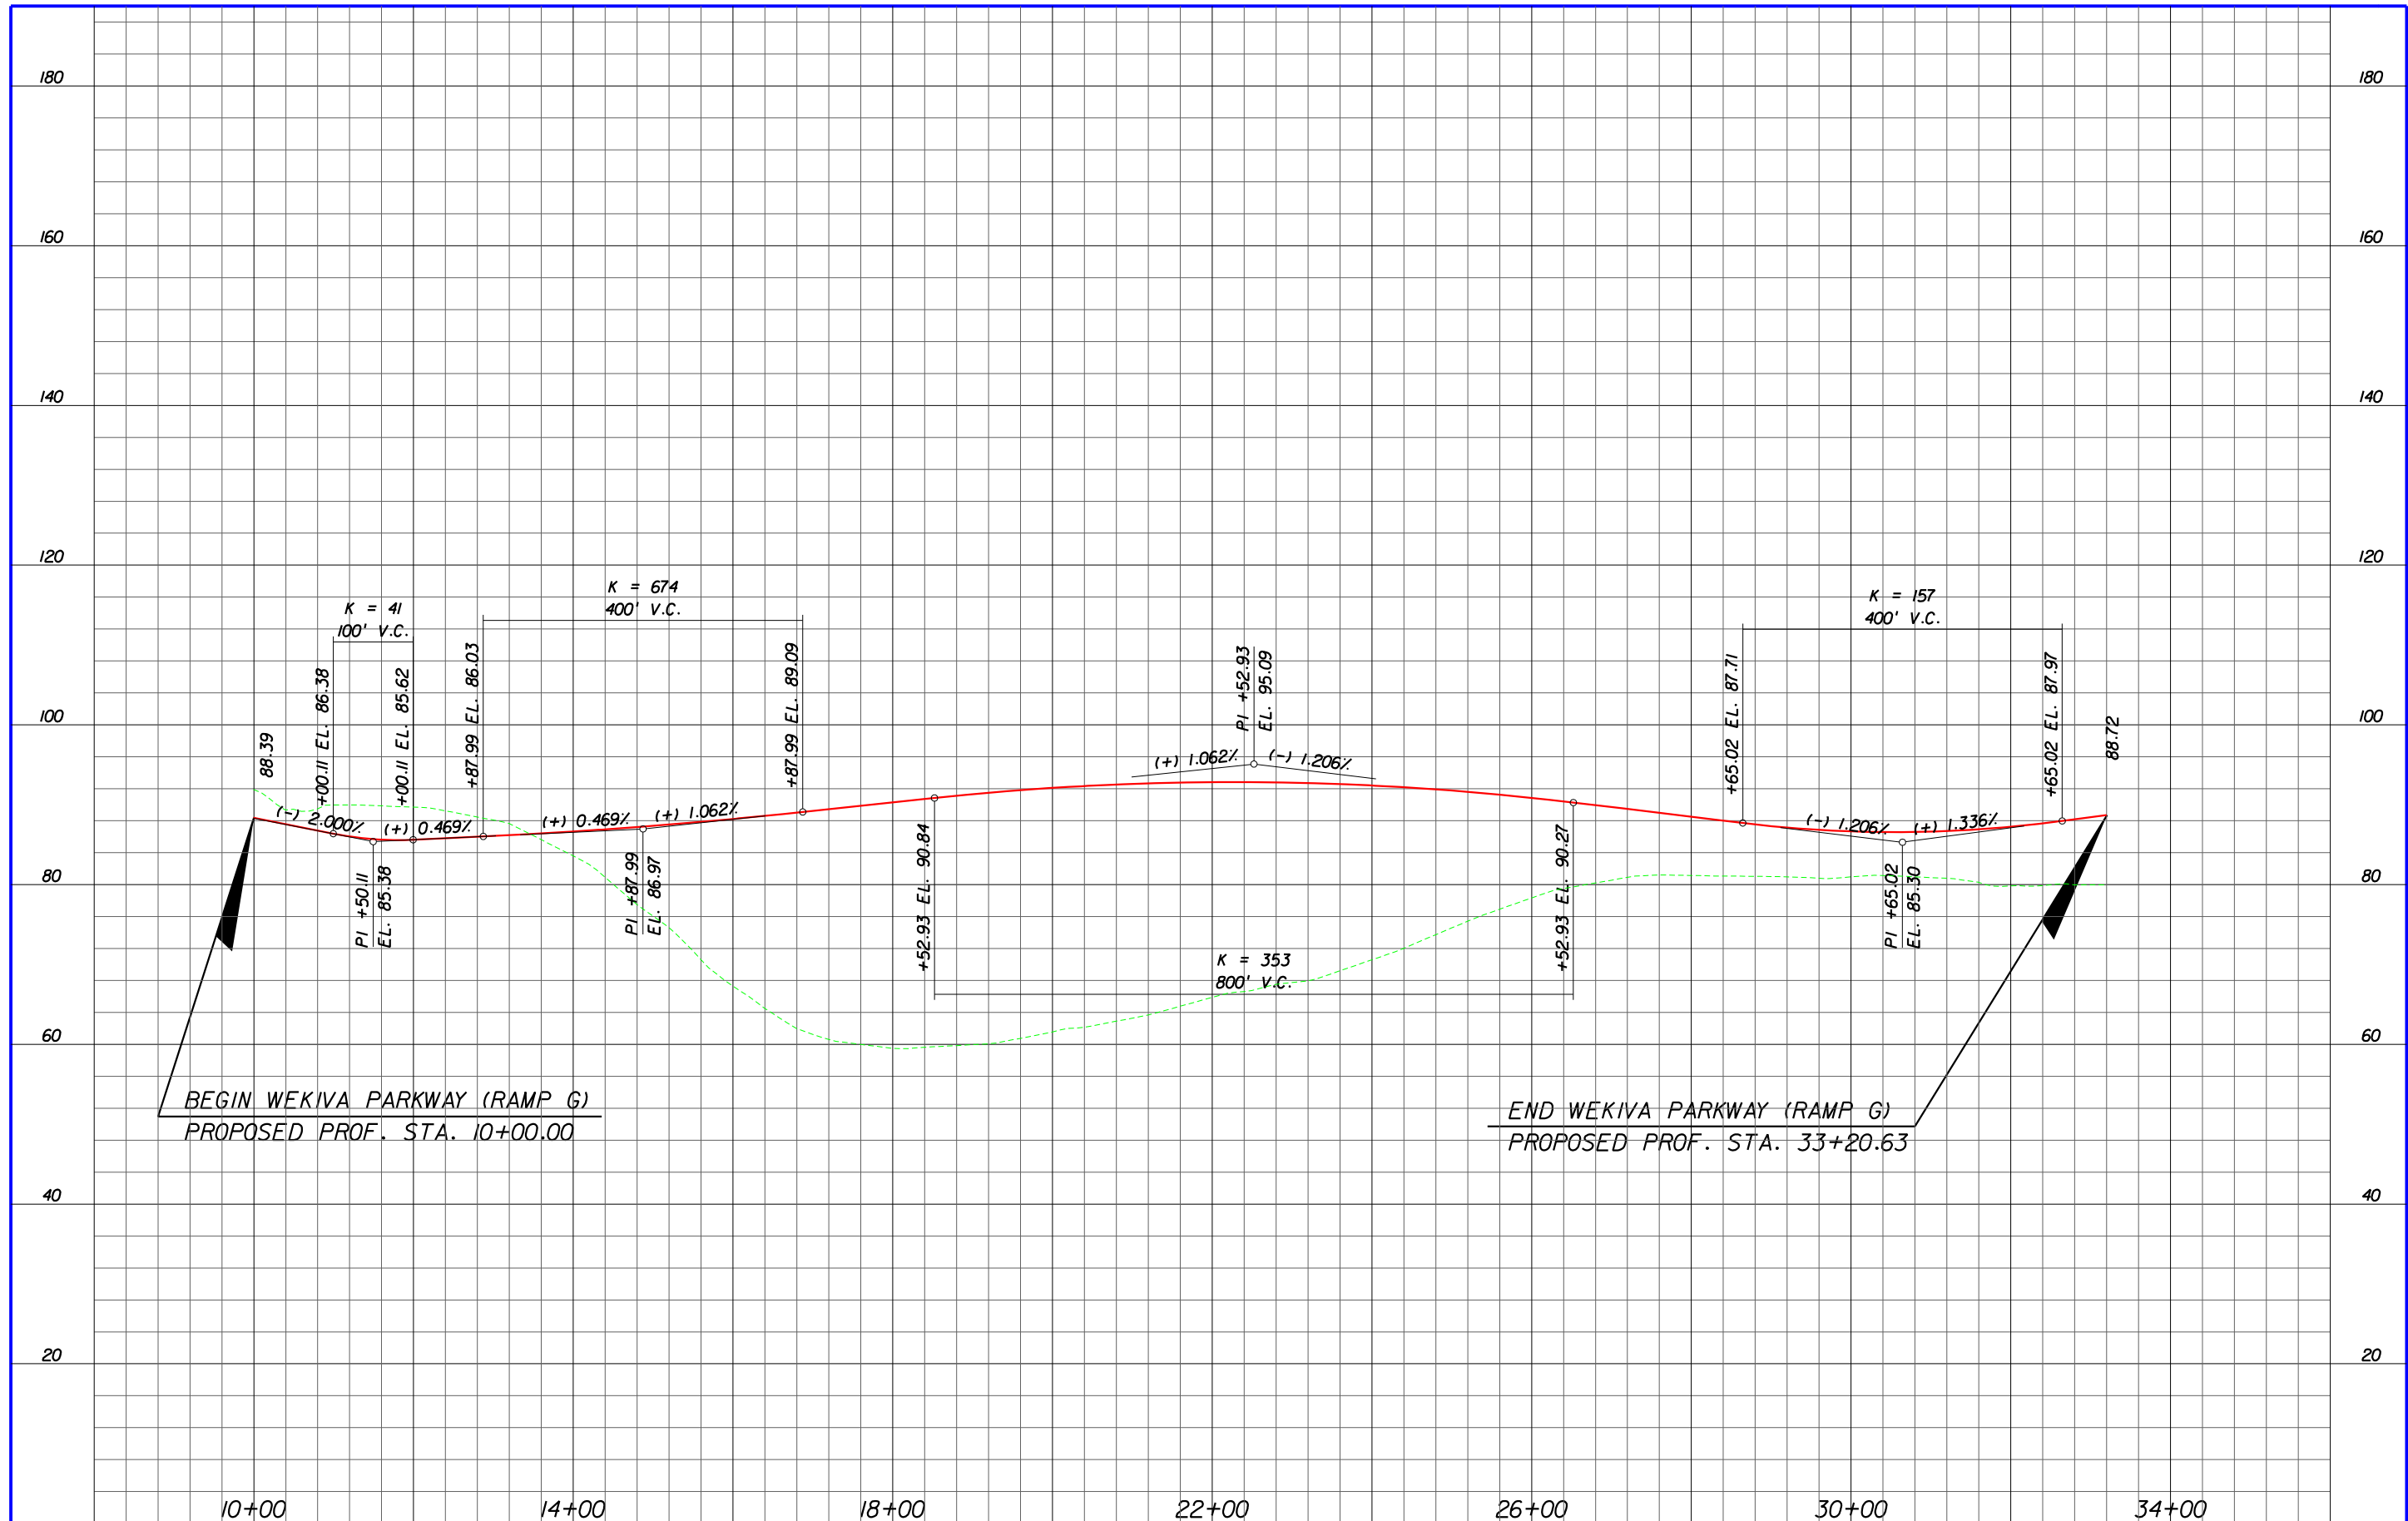


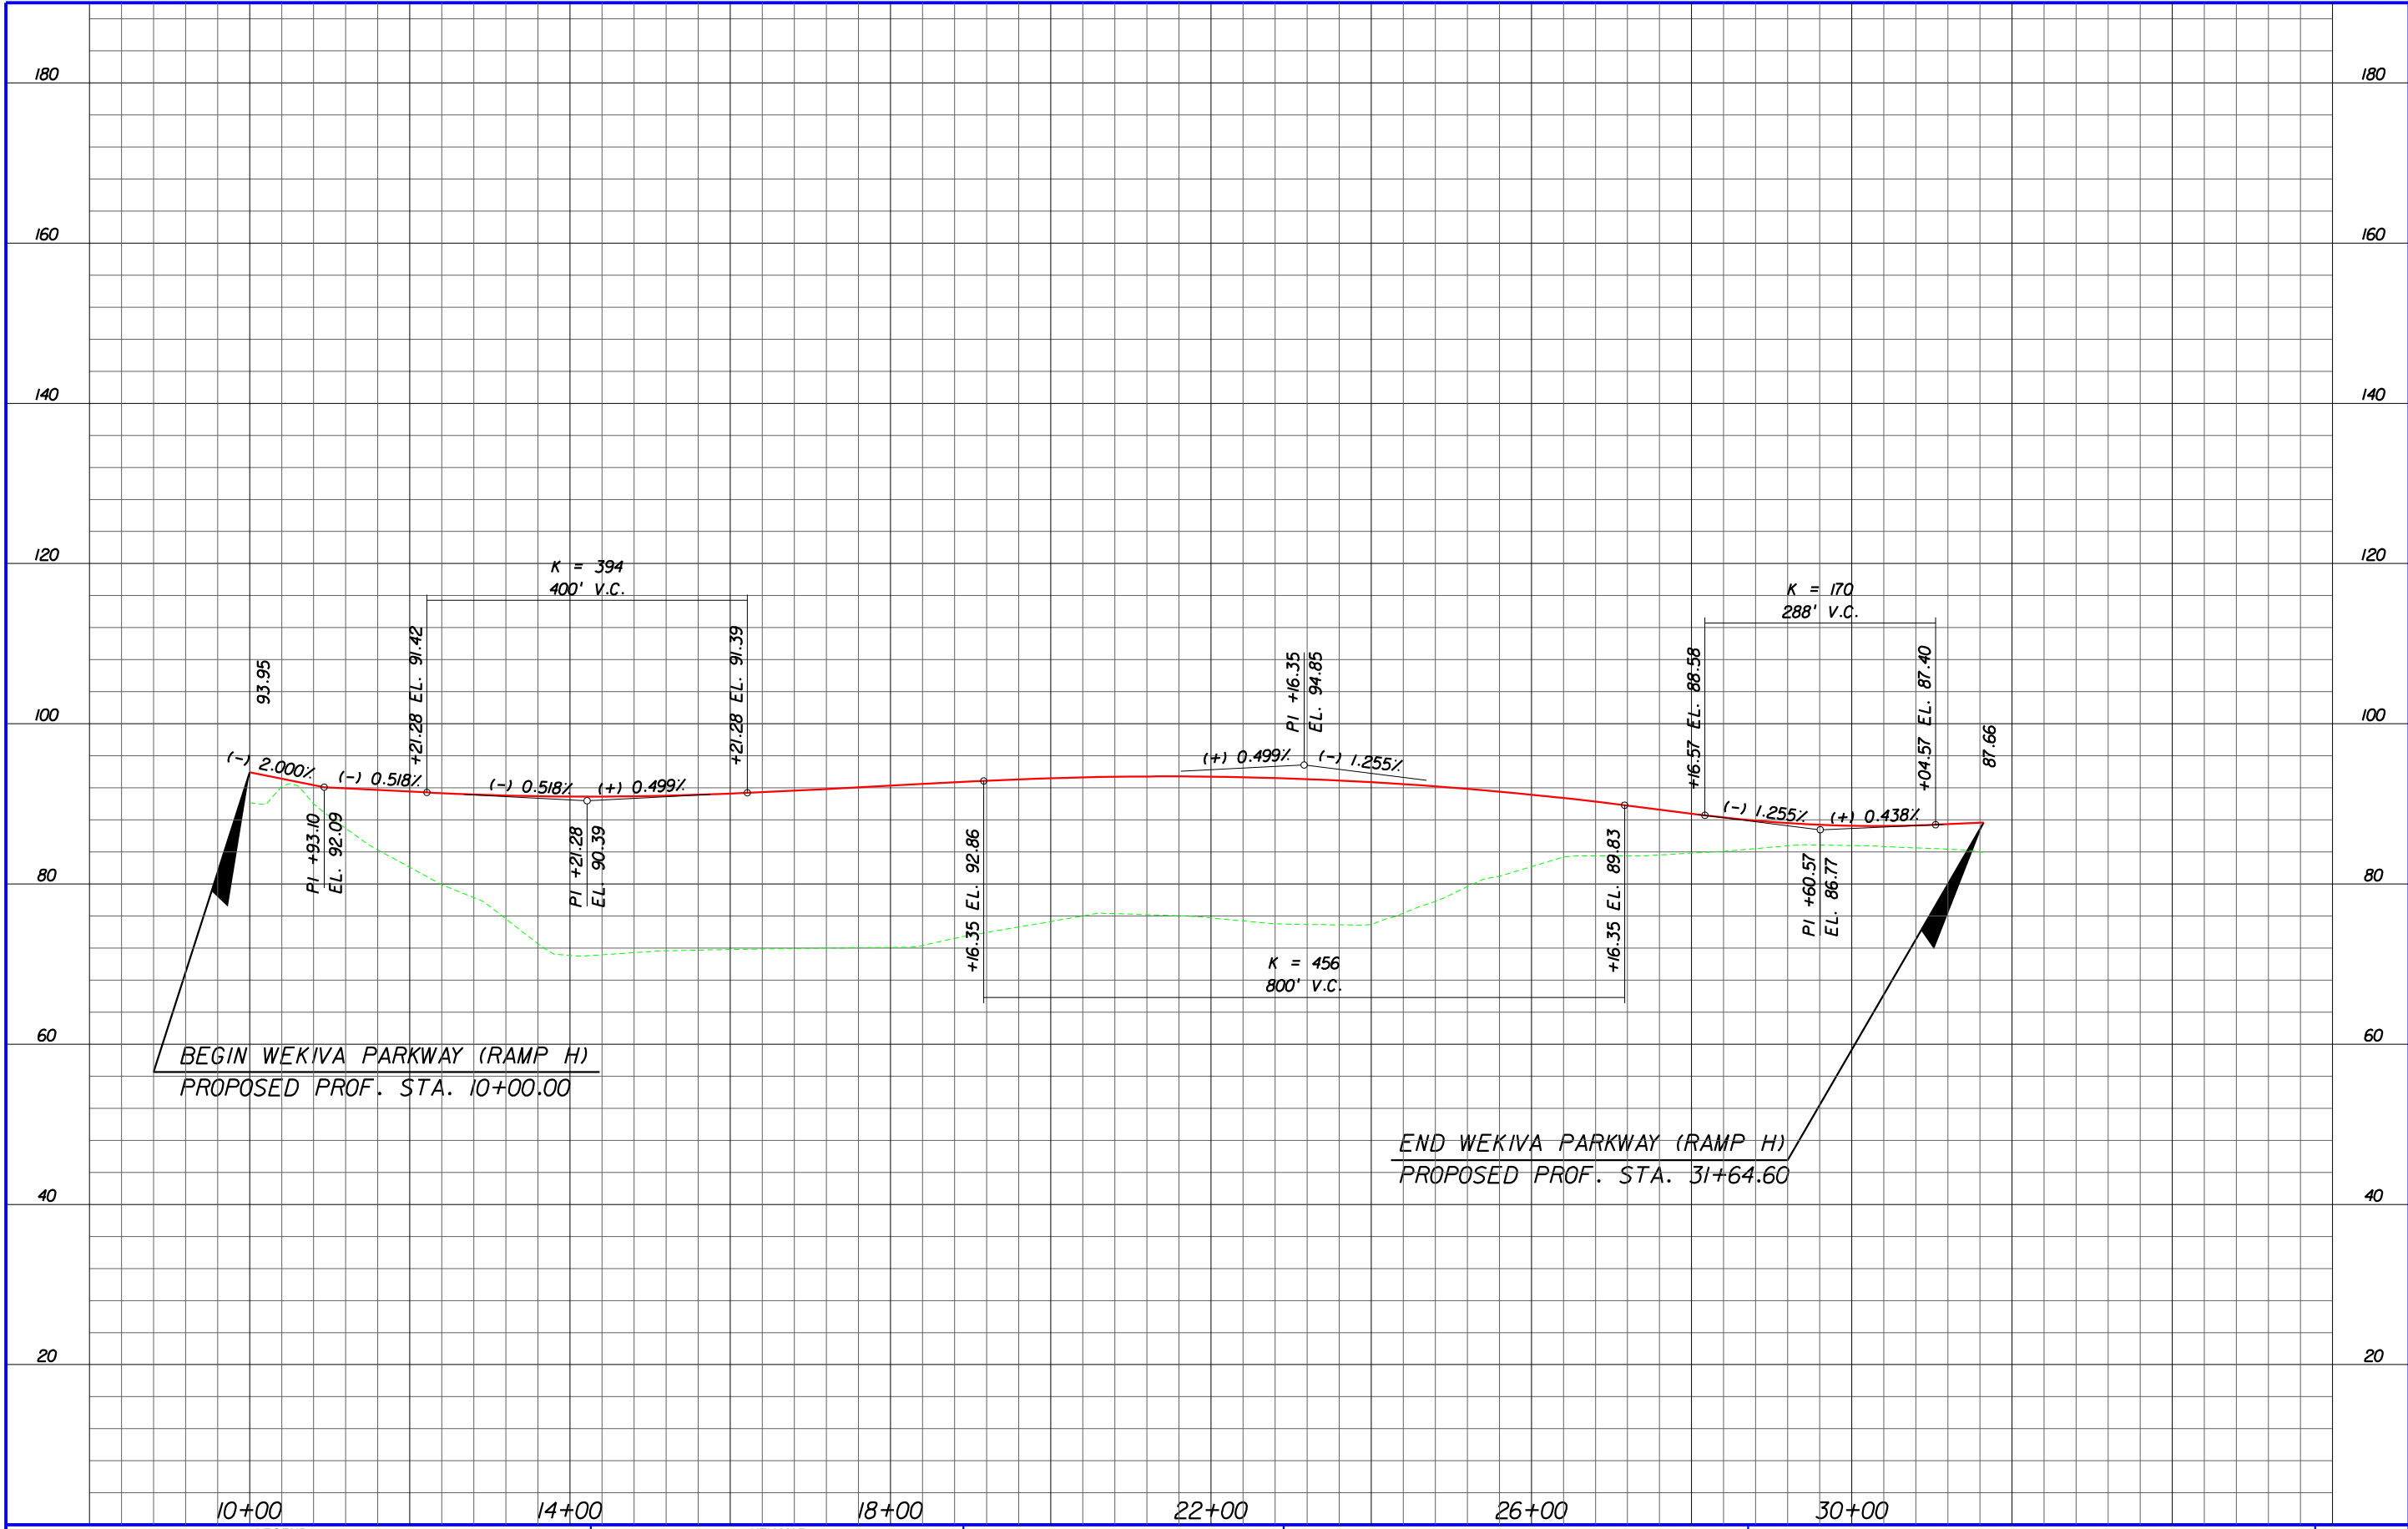

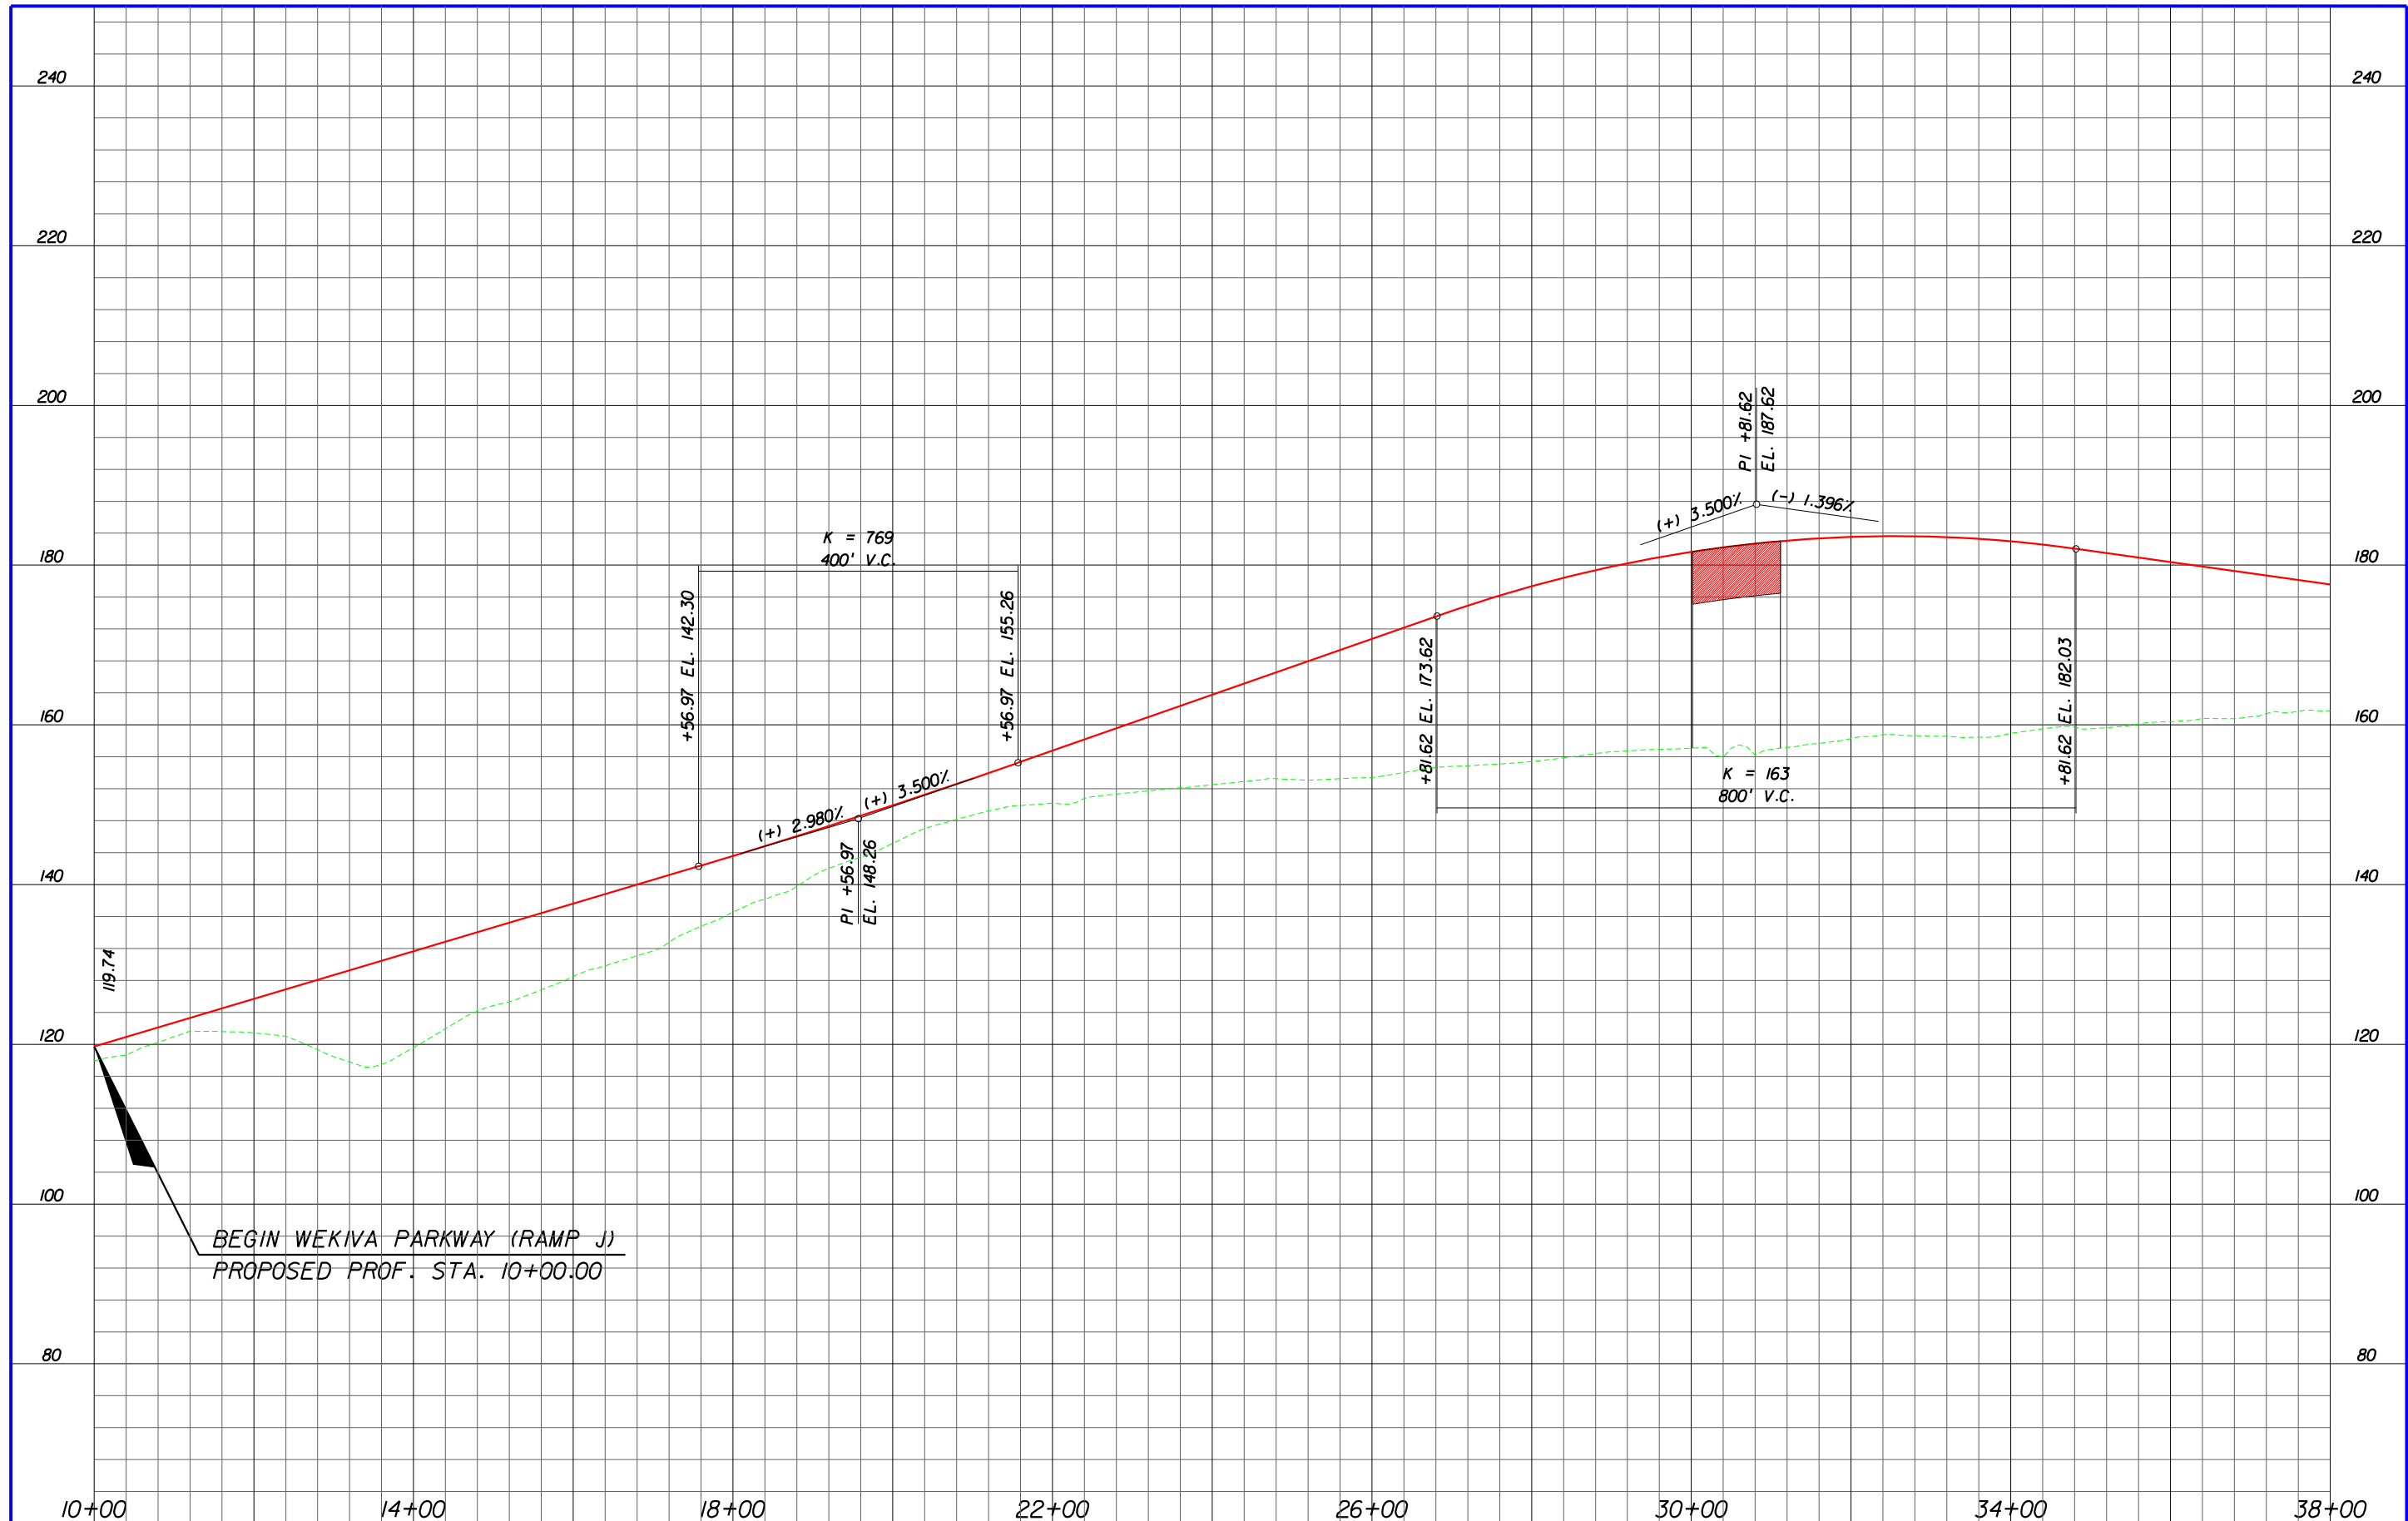






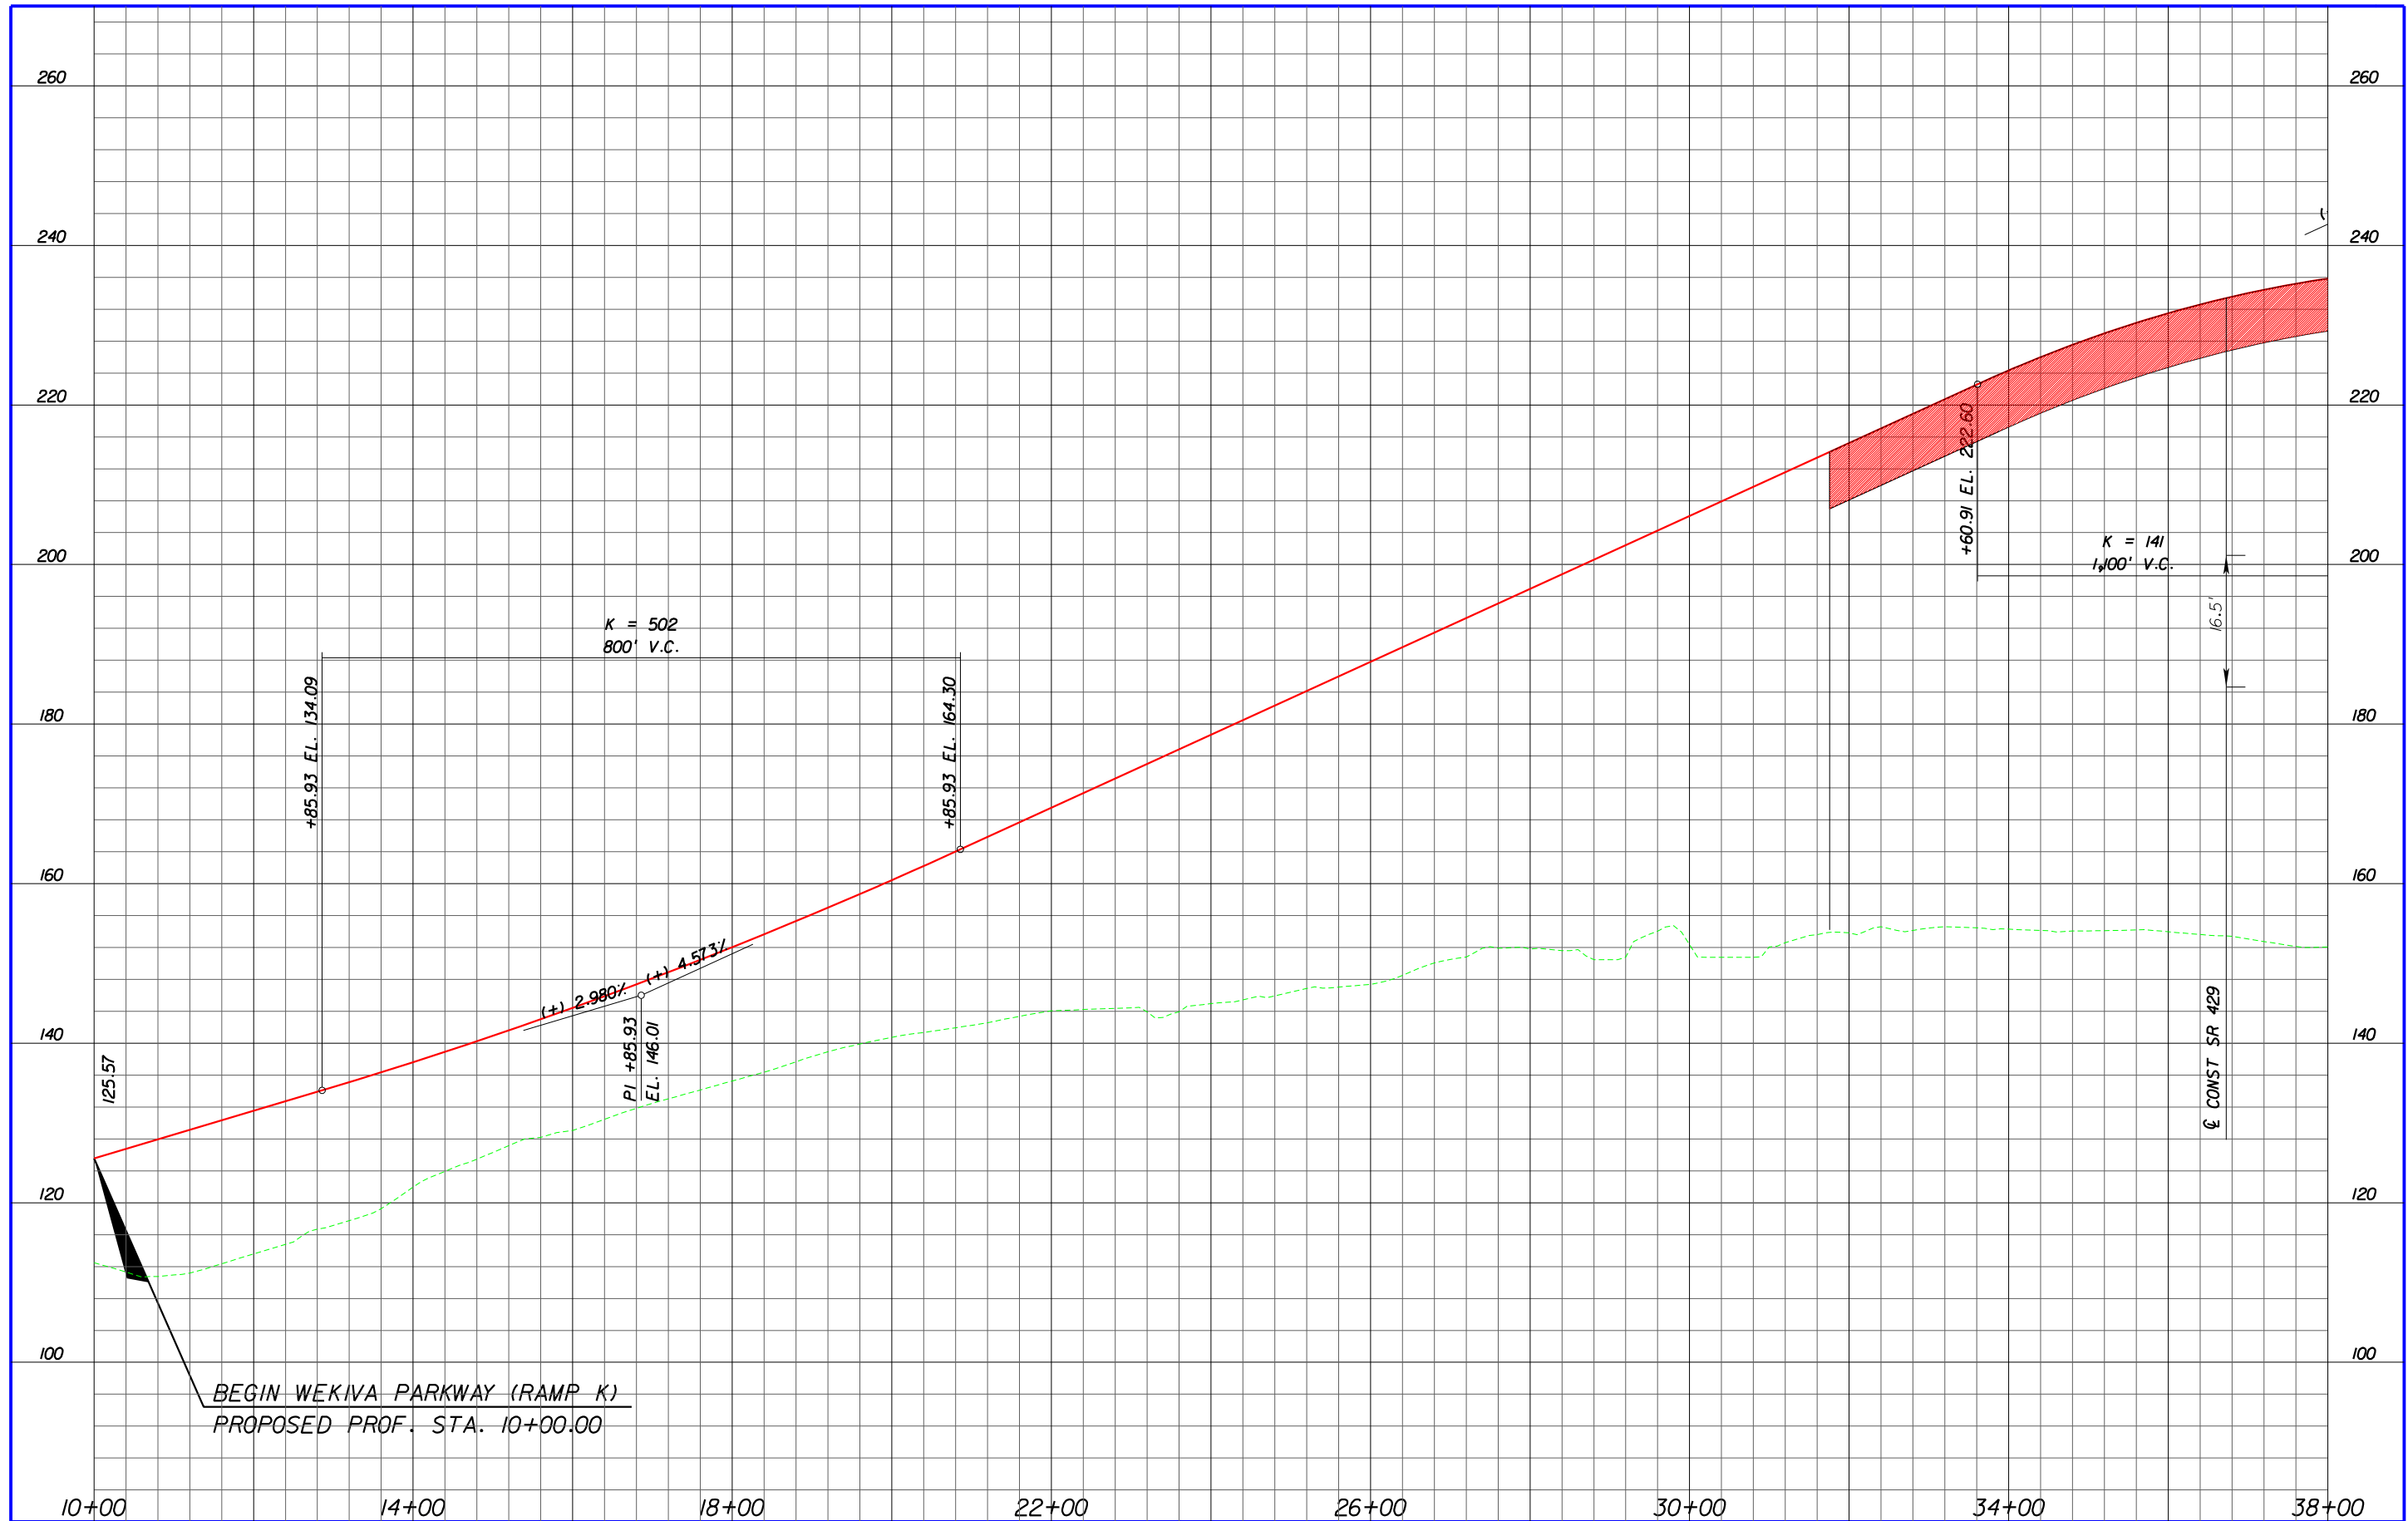

WEKIVA PARKWAY (RAMP K)  
PROPOSED BUILD ALTERNATIVE  
PROFILE SHEET  
STA. 10+00 - STA. 38+00


PR-107

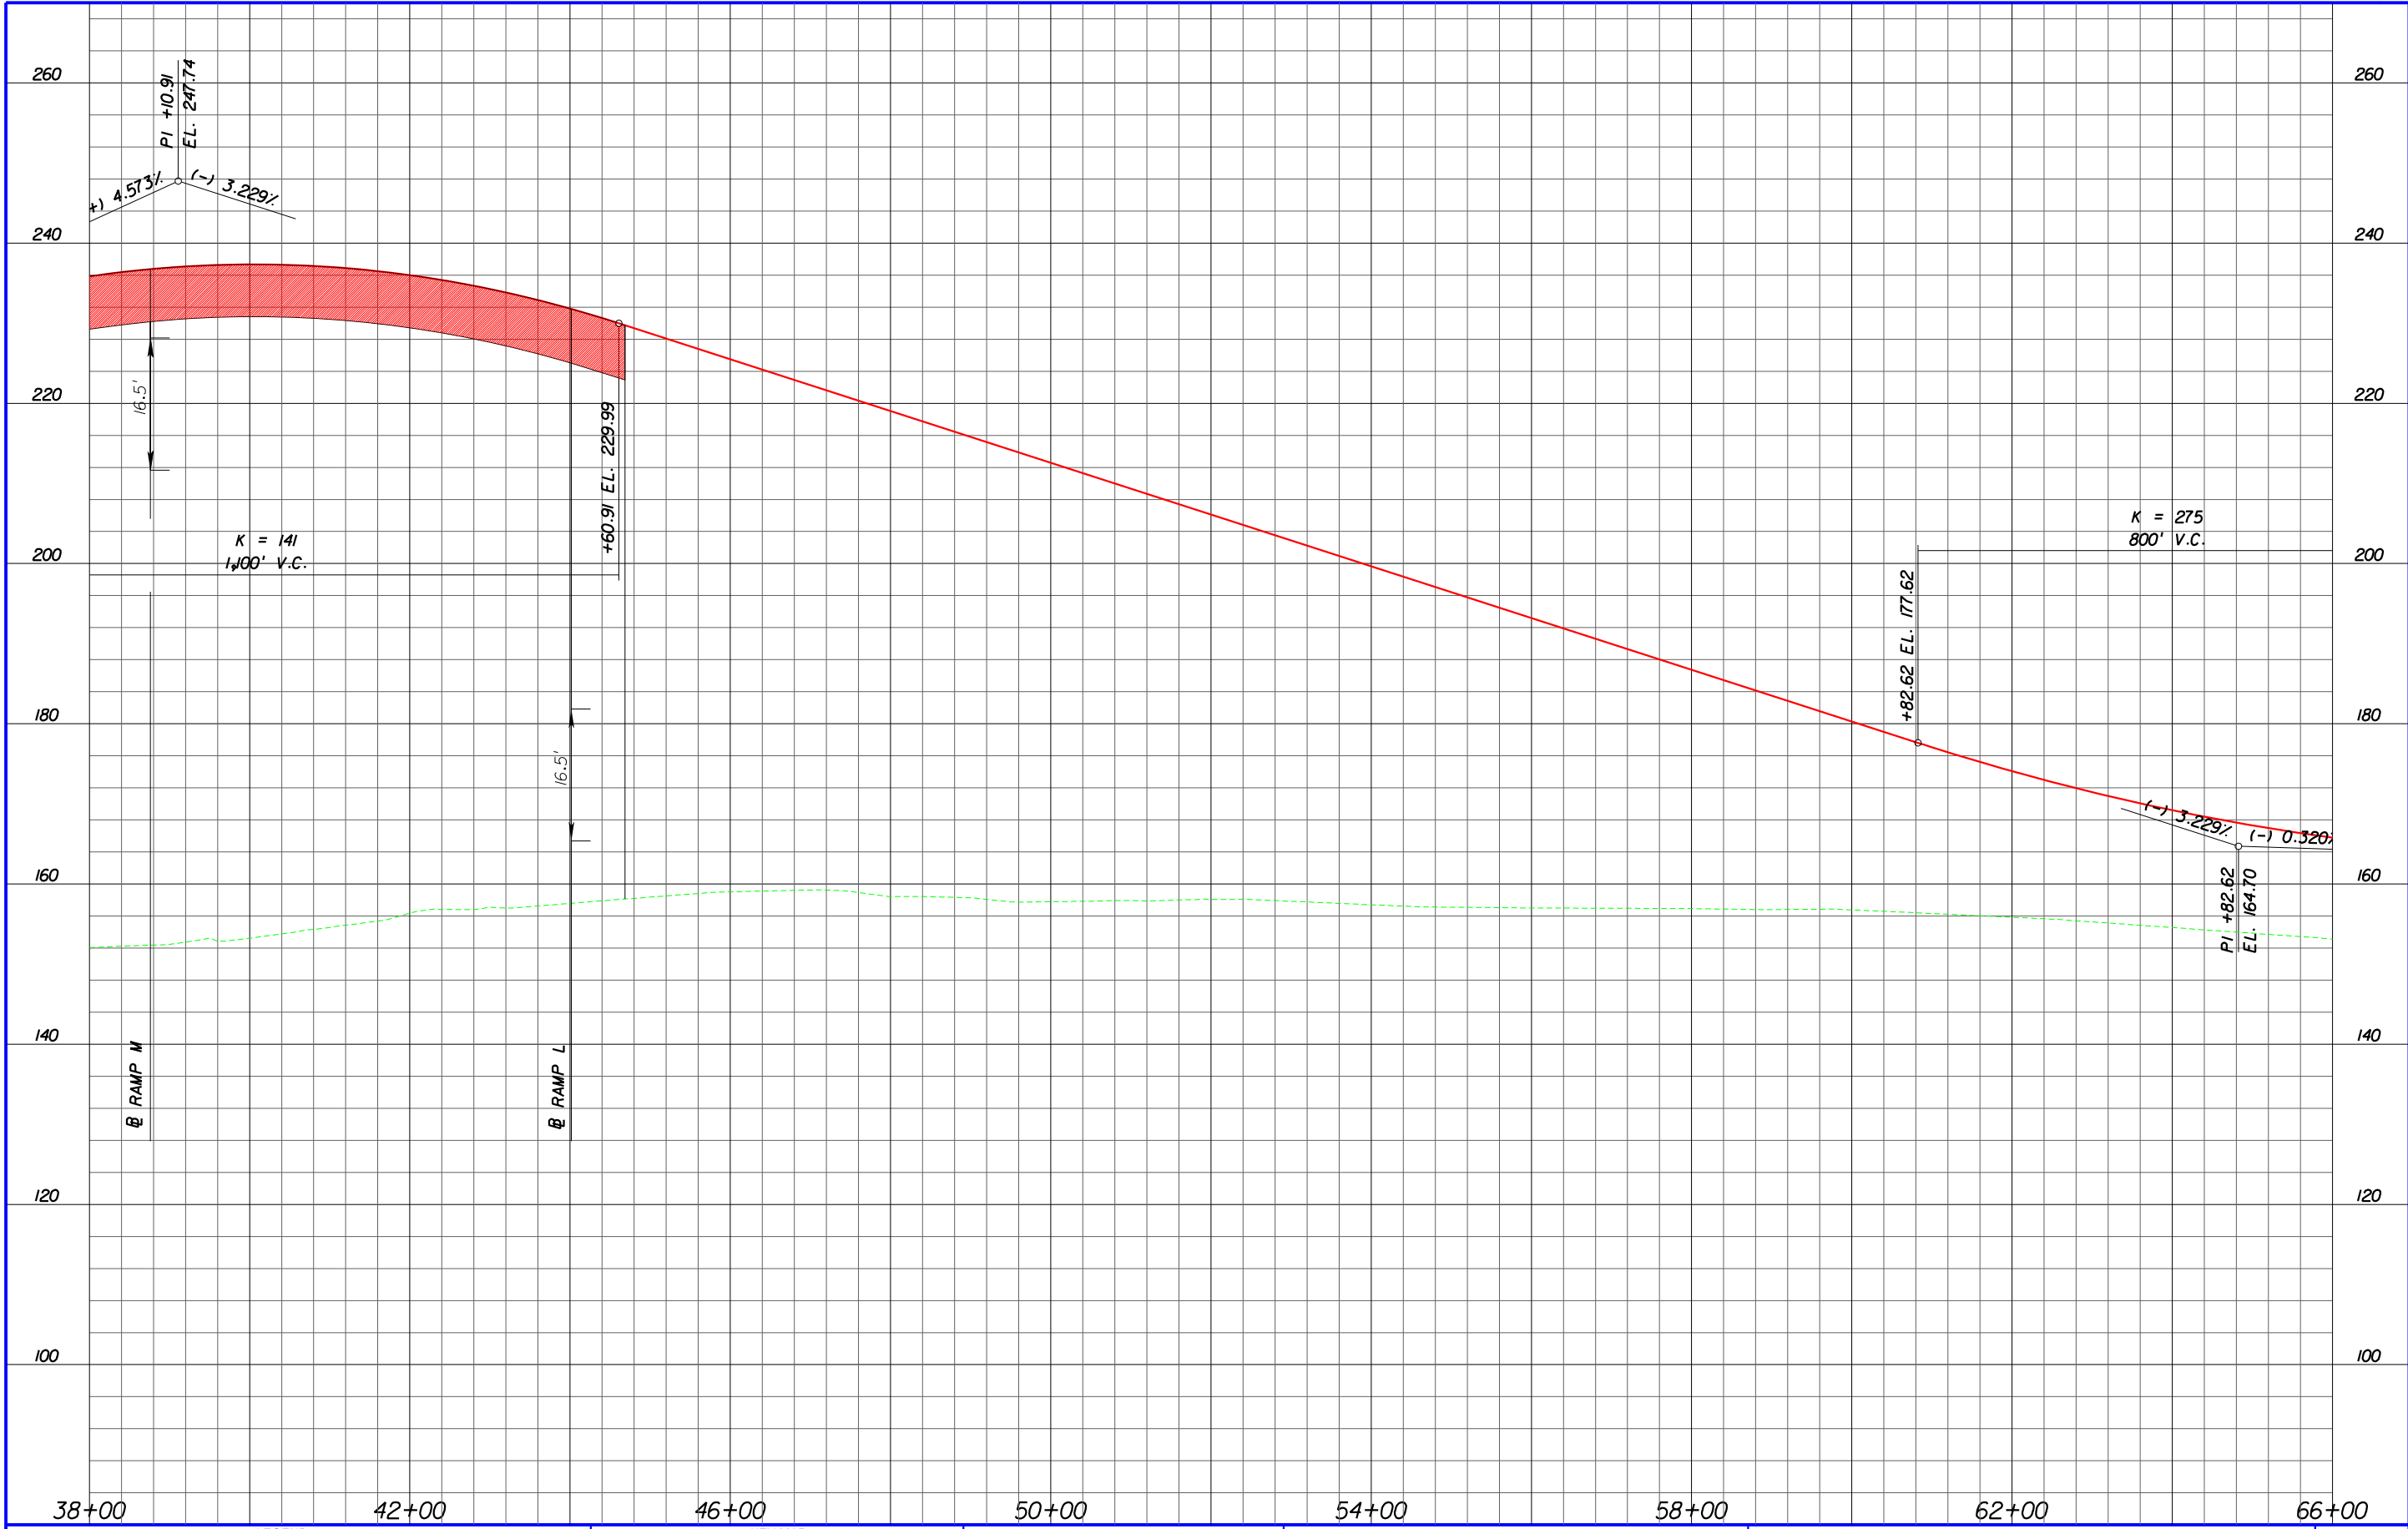






|   |                |   |   |   |  |        |
|---|----------------|---|---|---|--|--------|
| <p>LEGEND</p> <p>--- EXISTING GROUND LINE</p> <p>— PROPOSED PROFILE GRADE</p> <p>■ PROPOSED STRUCTURE</p> | <p>KEY MAP</p> |   <p>DISTRICT FIVE</p> |  <p>Project Development and Environment Study</p> <p>Orange, Lake &amp; Seminole Counties</p> | <p>WEKIVA PARKWAY (RAMP K)</p> <p>PROPOSED BUILD ALTERNATIVE</p> <p>PROFILE SHEET</p> <p>STA. 66+00- STA. 77+62.72</p> |  |        |
|   |                |   |   |   |  | PR-109 |

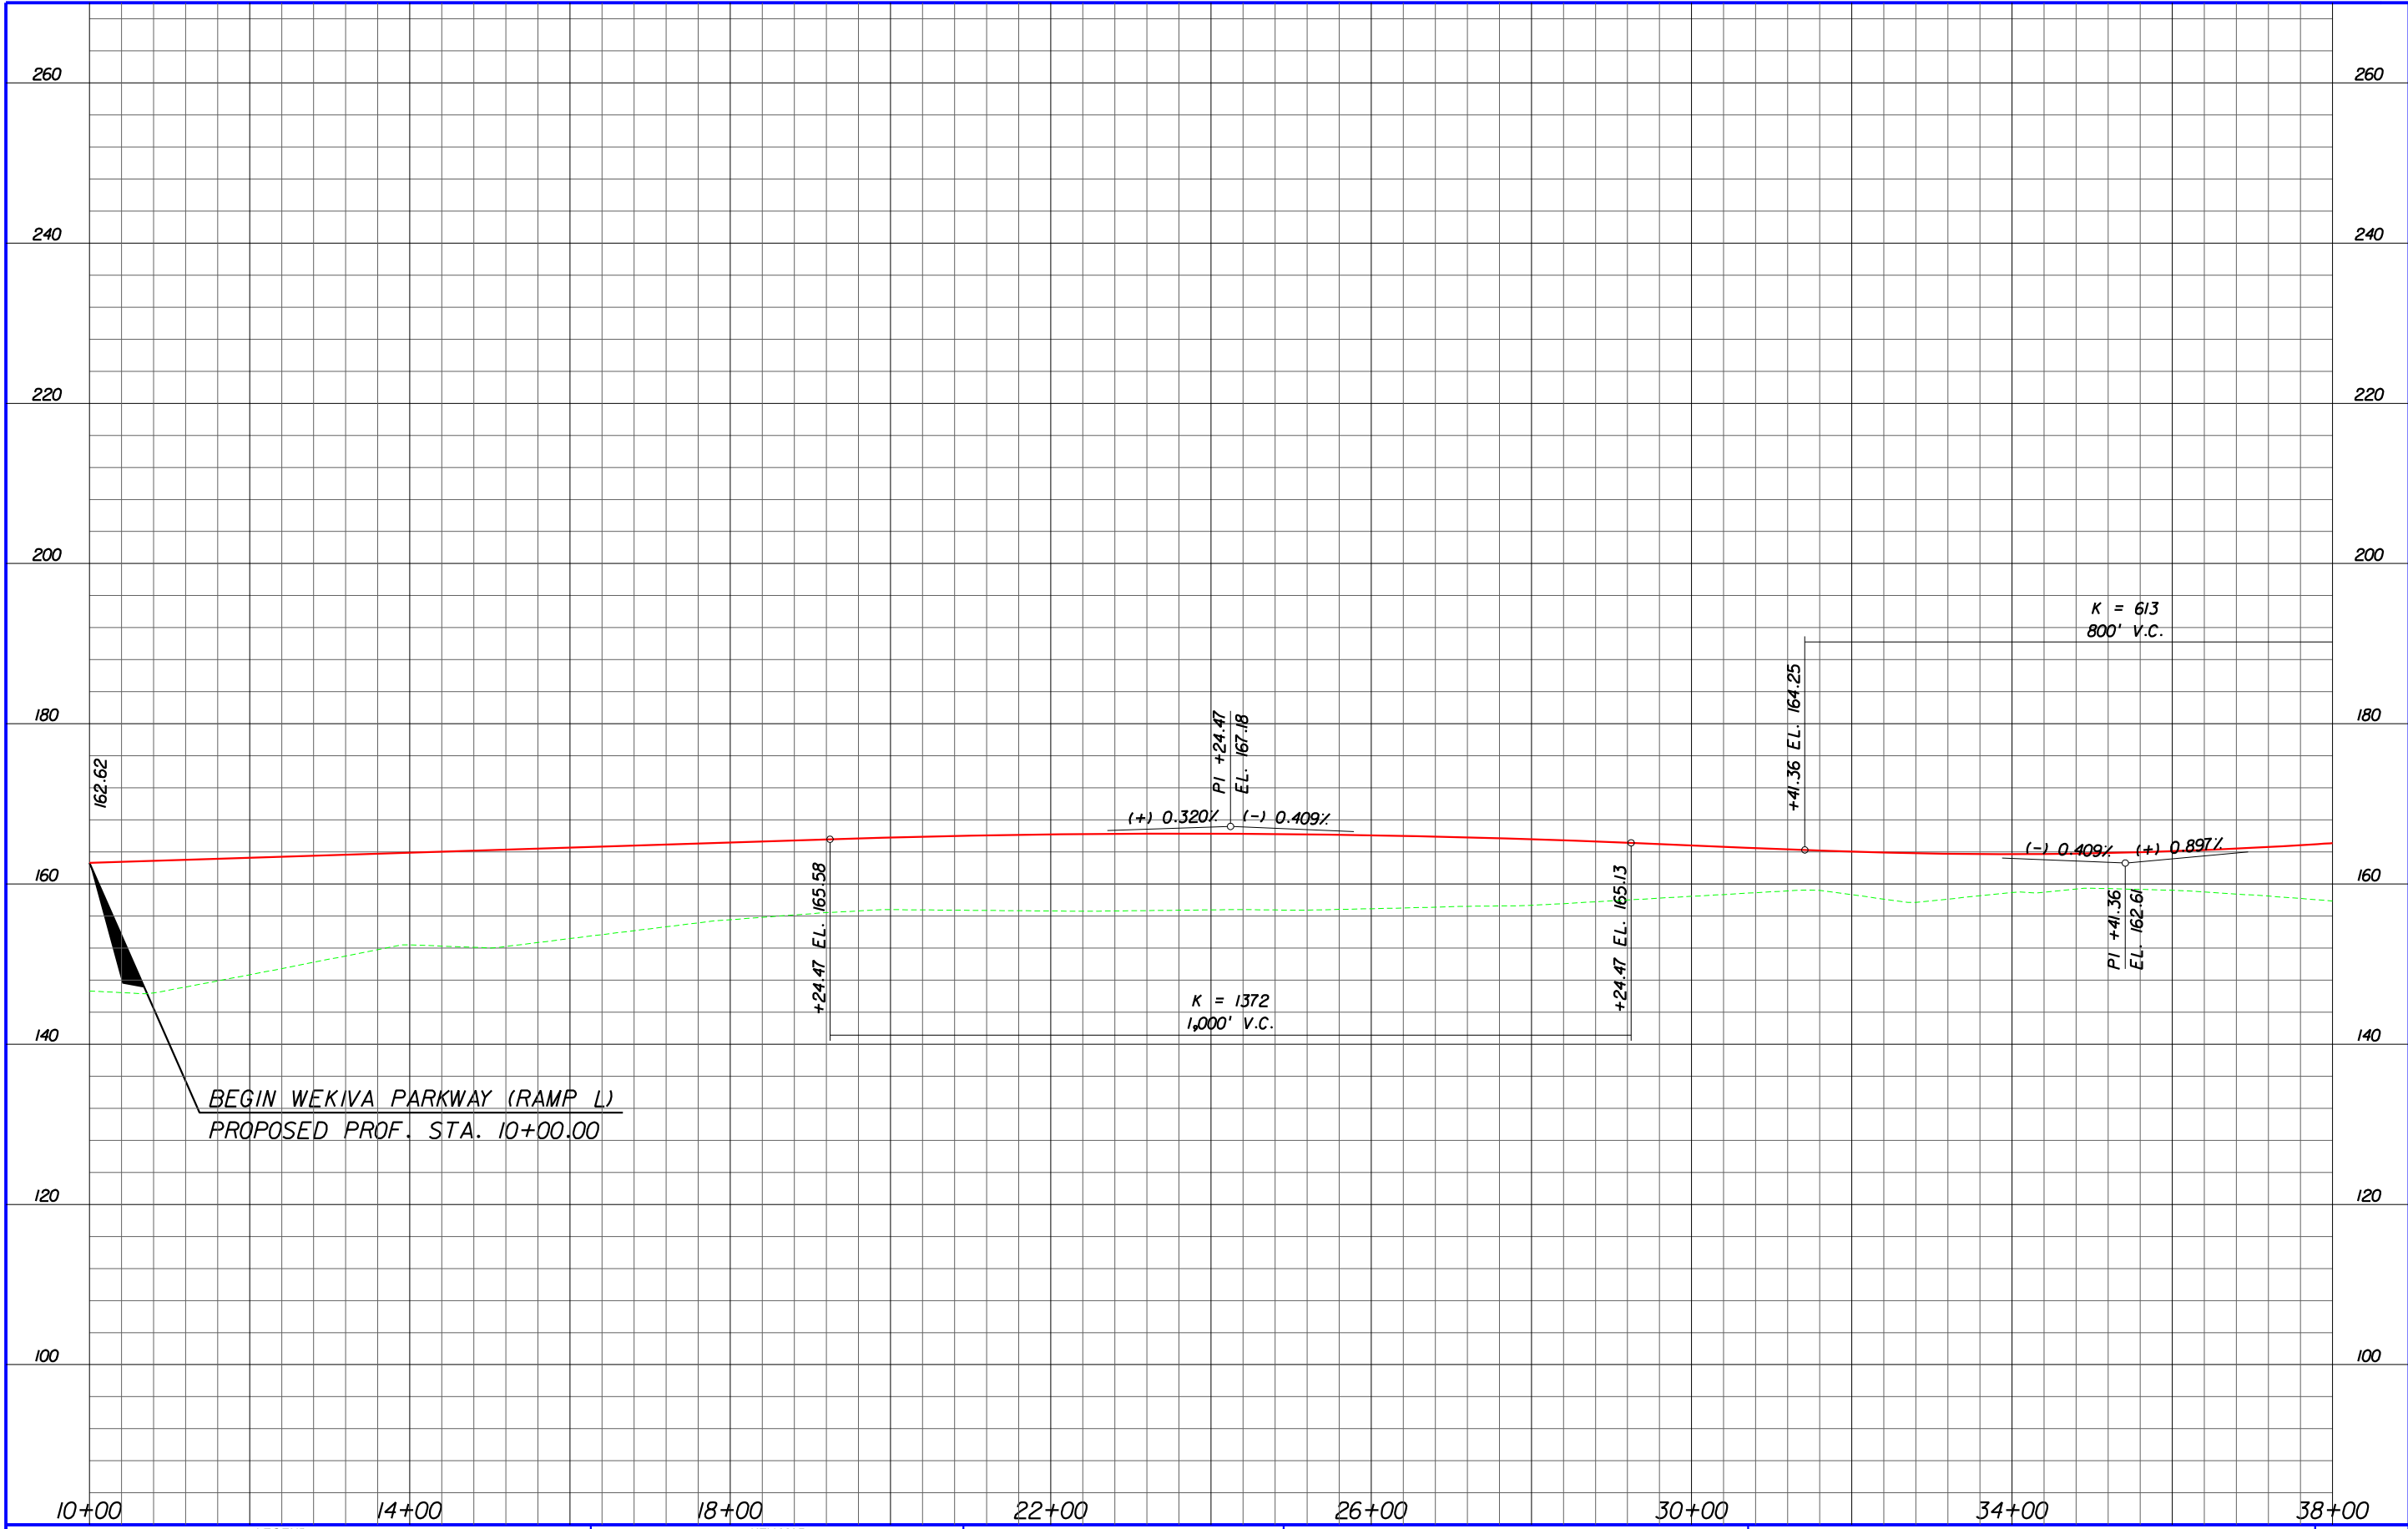



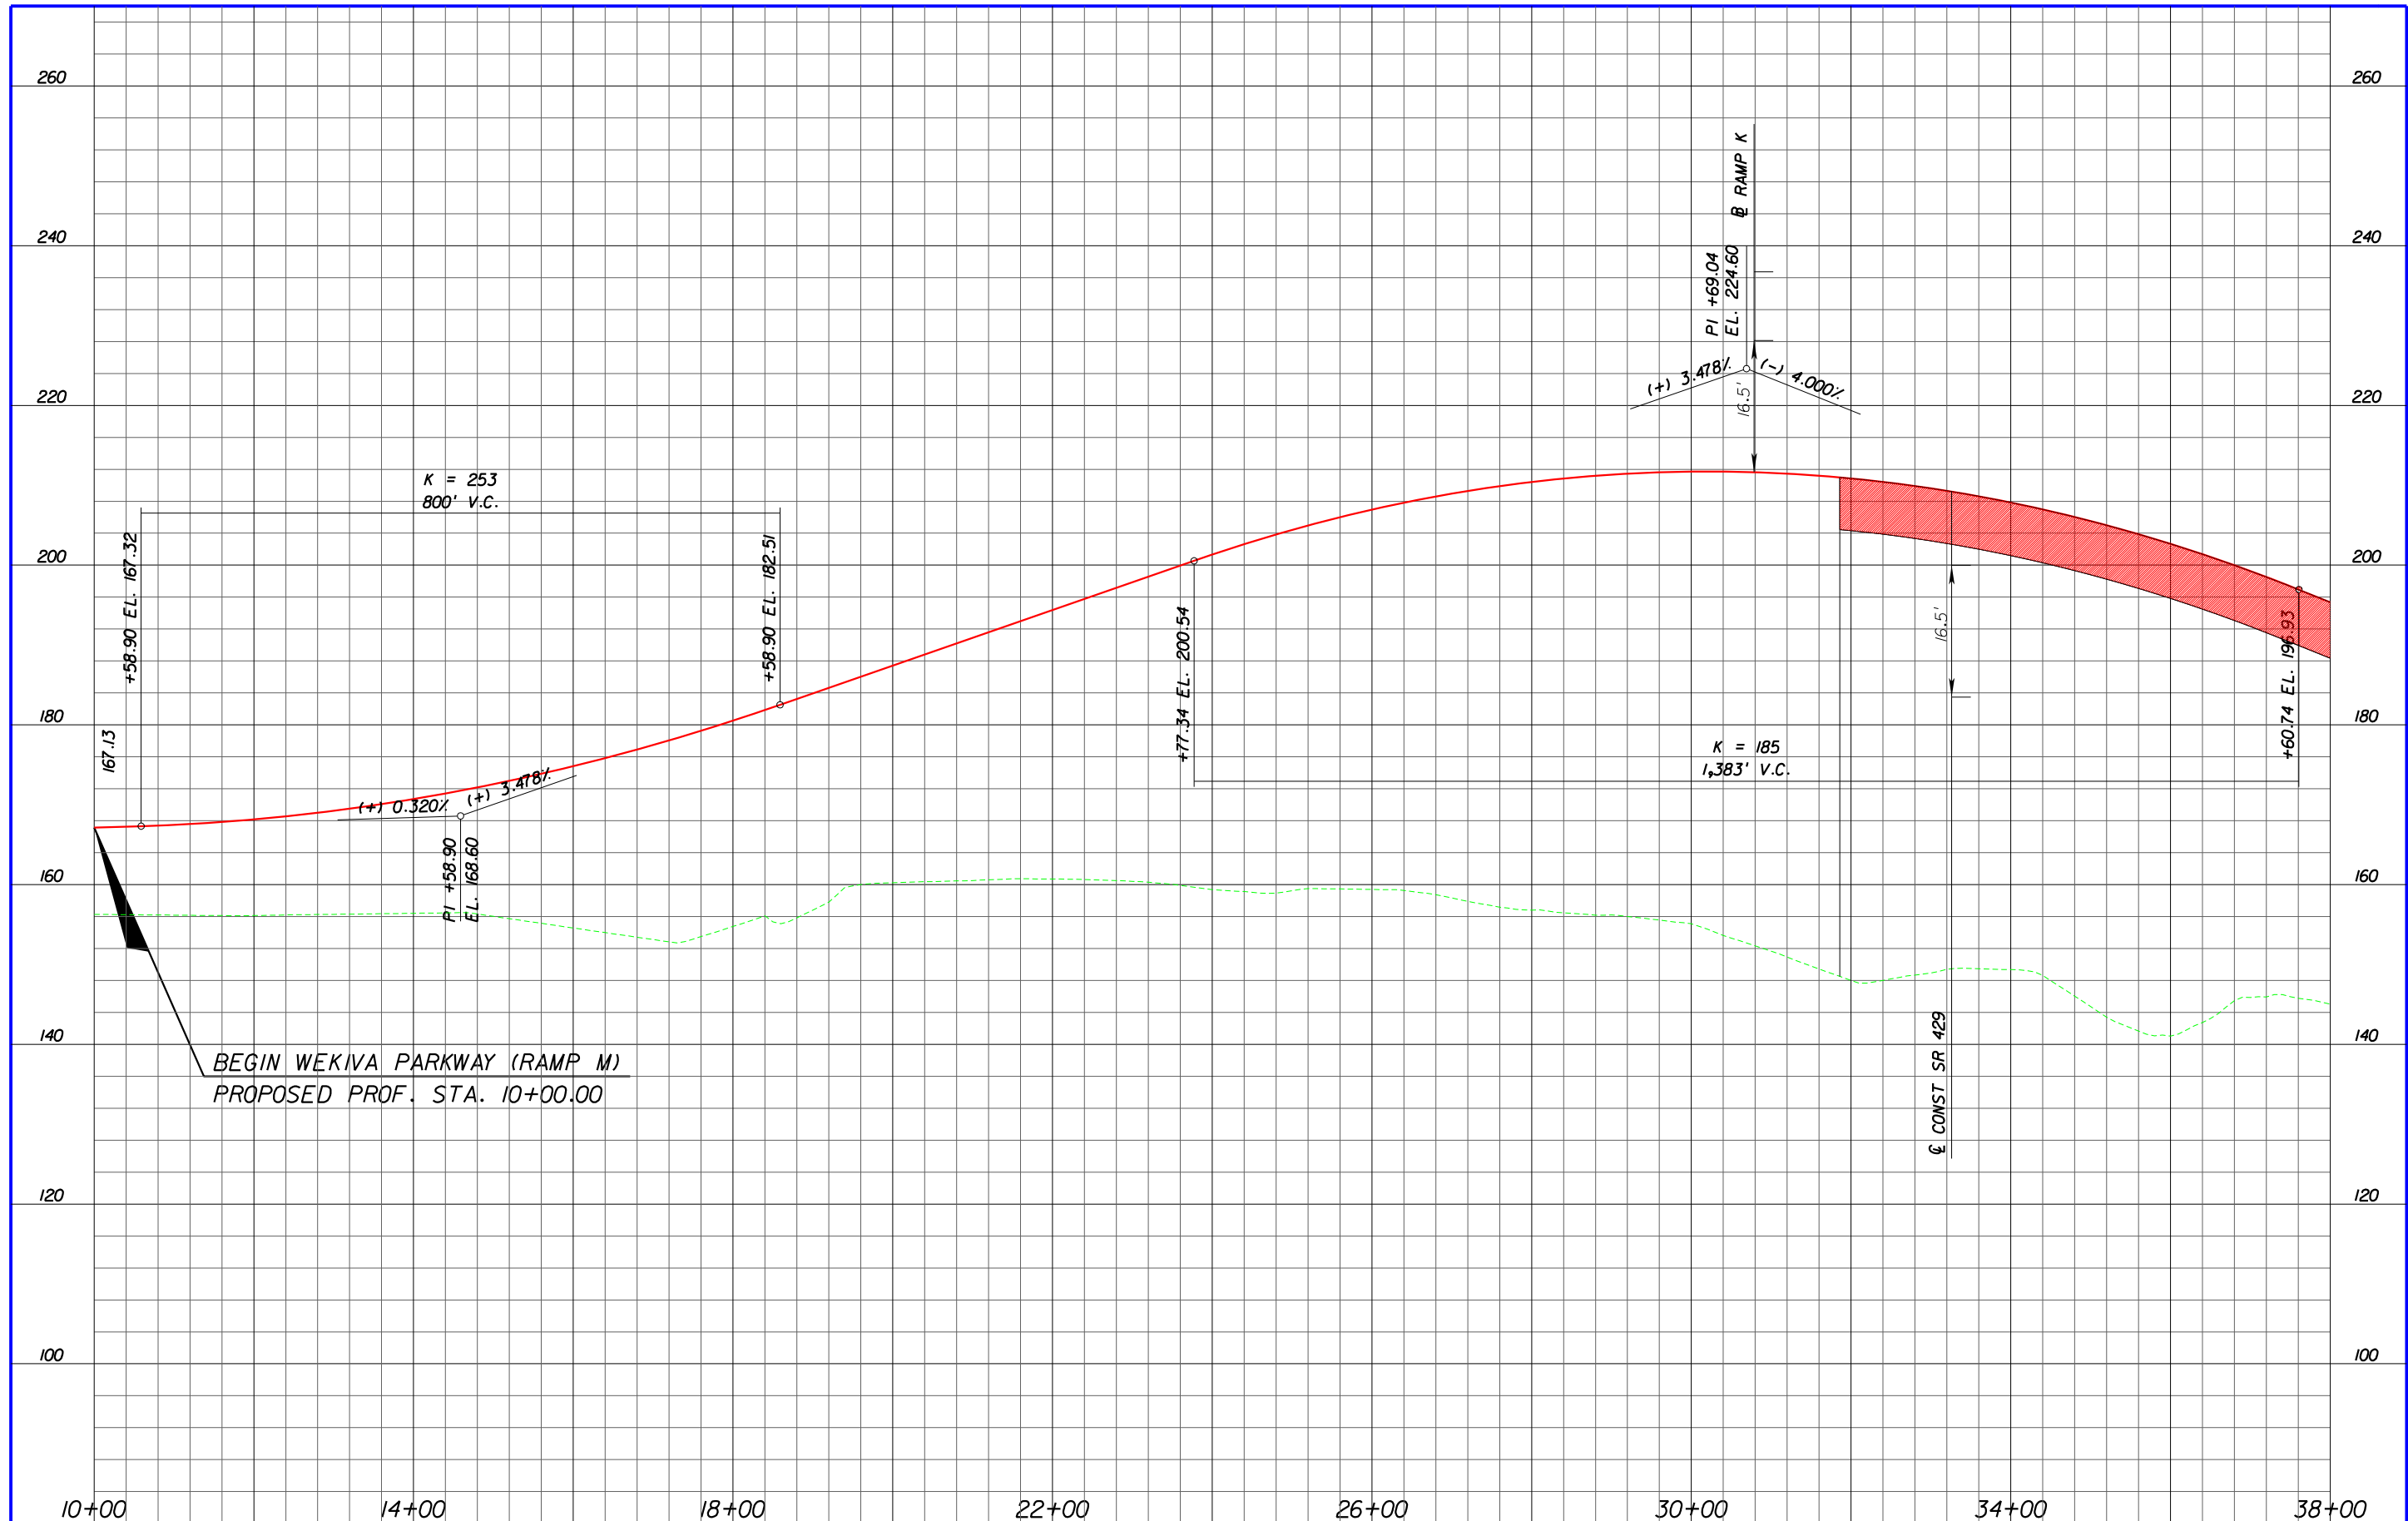






WEKIVA PARKWAY (RAMP N)  
PROPOSED BUILD ALTERNATIVE  
PROFILE SHEET  
STA. 10+00 - STA. 33+52.26


PR-114







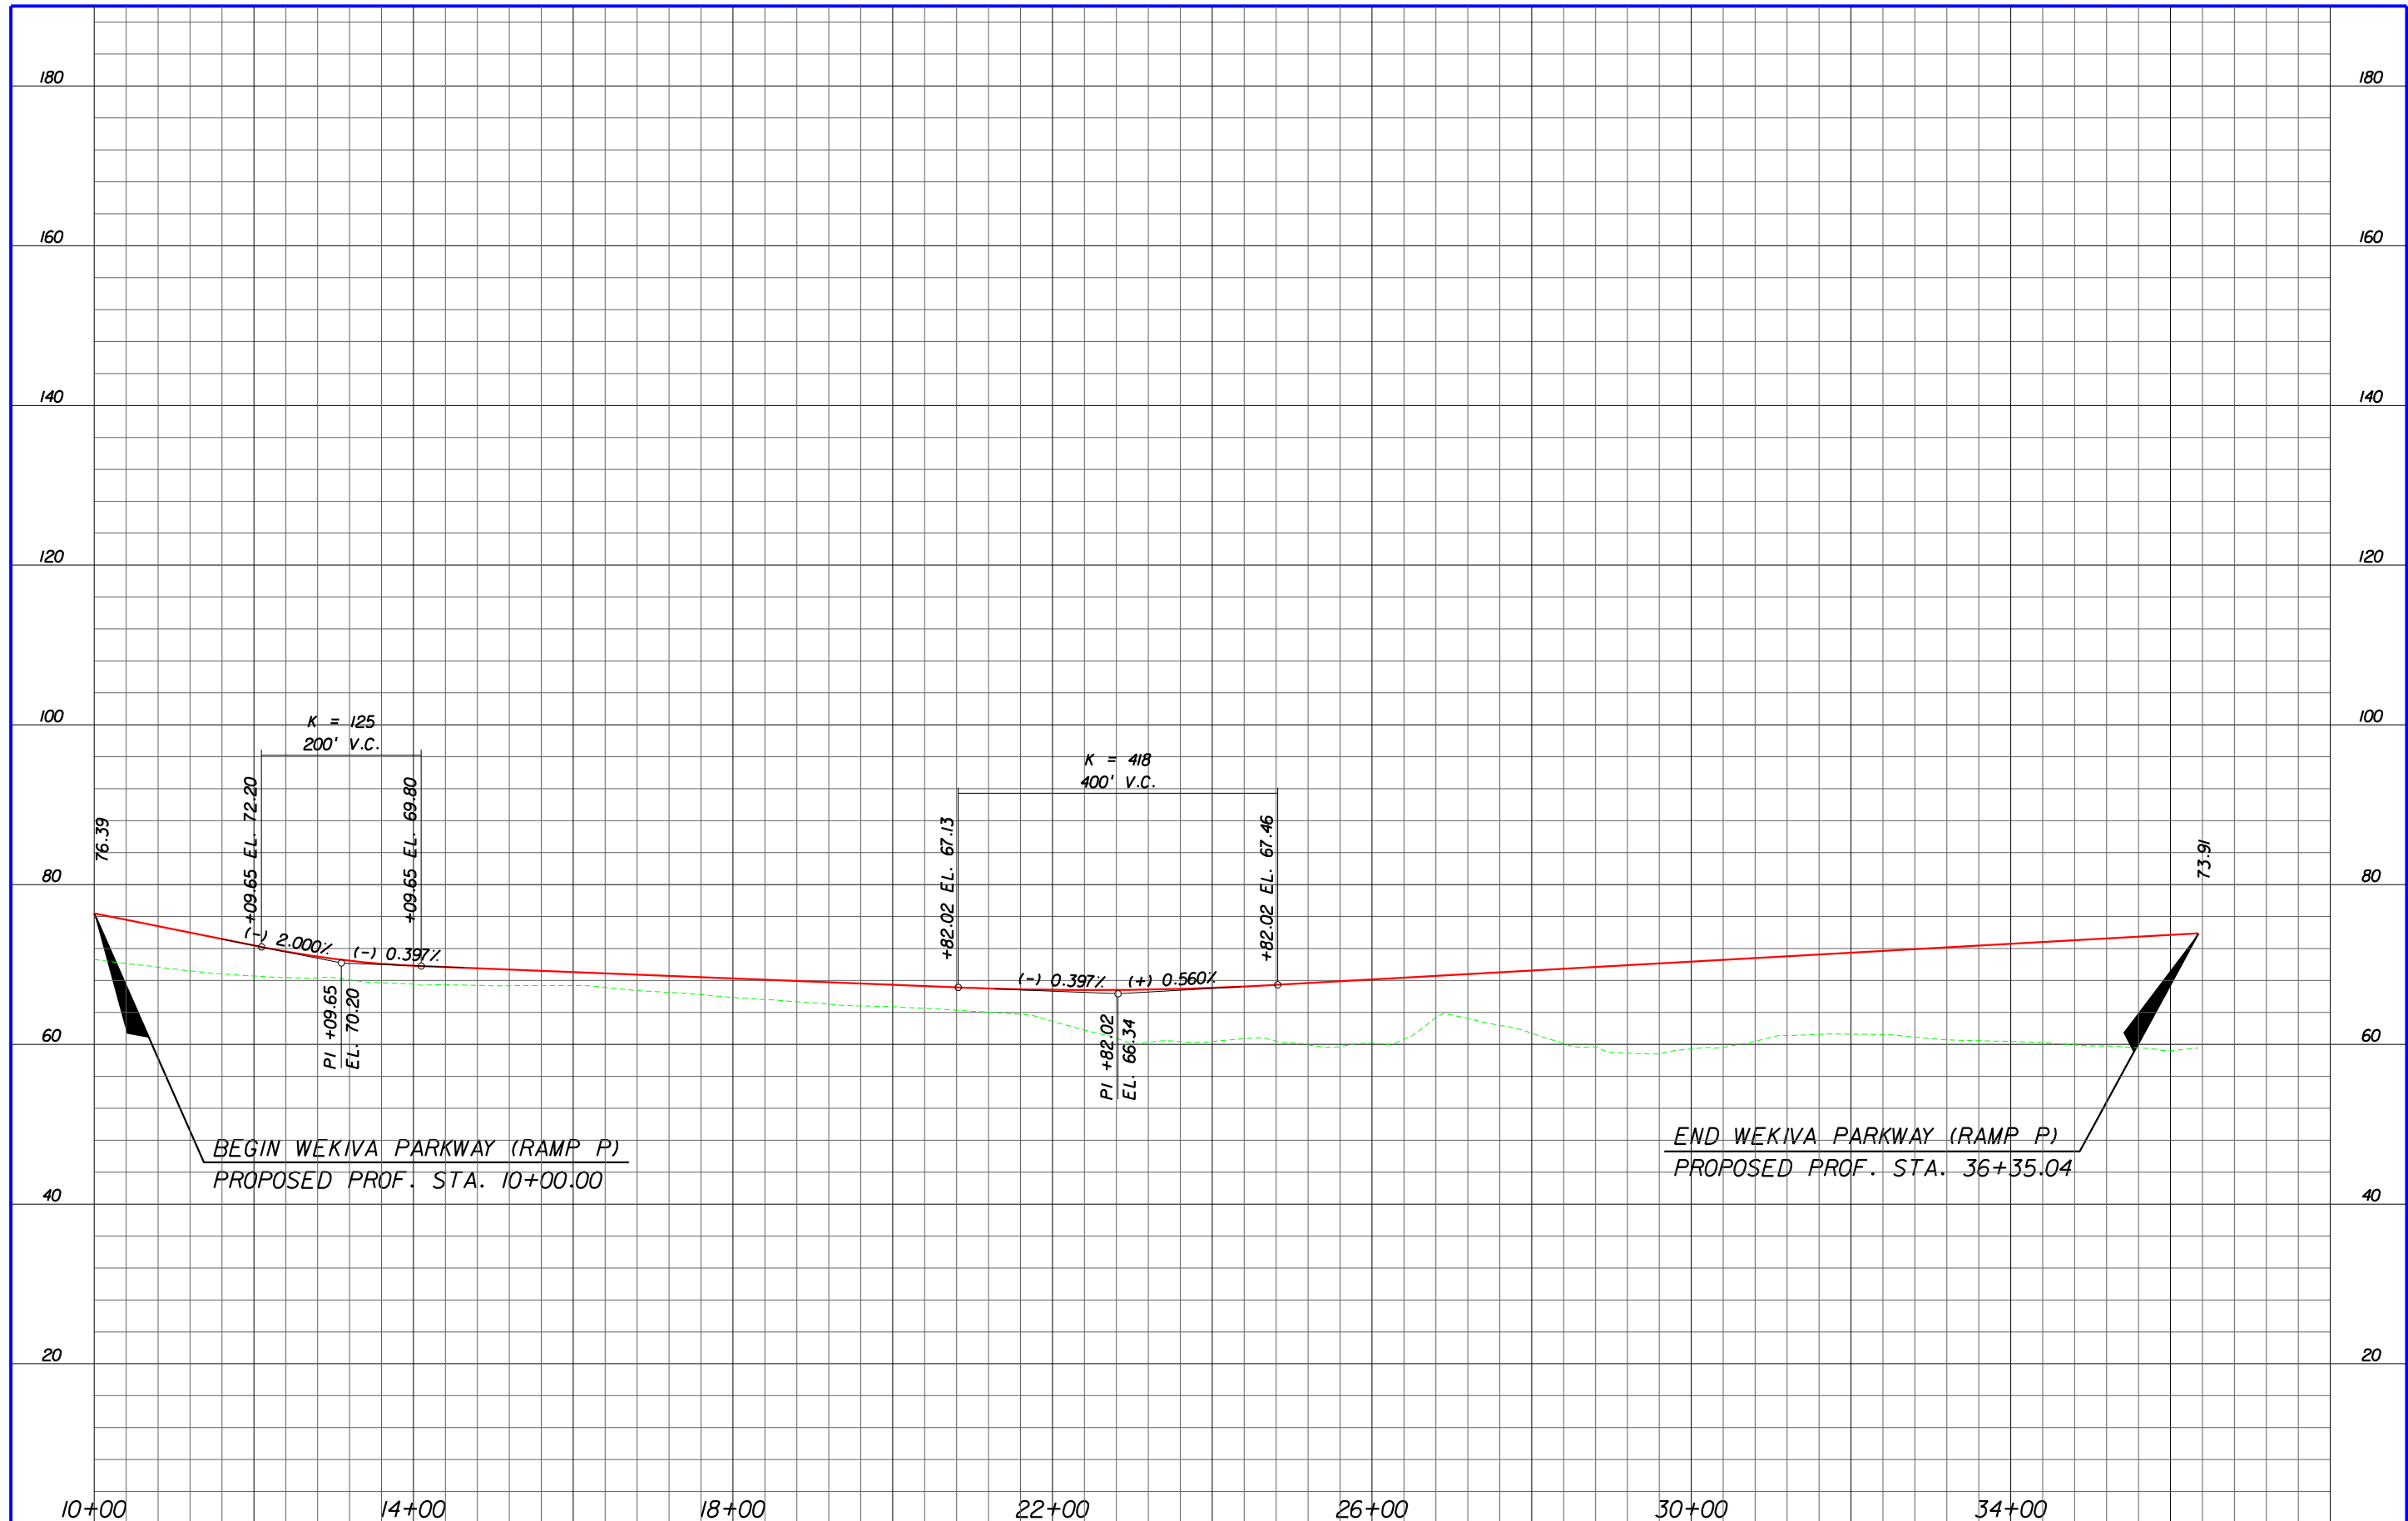



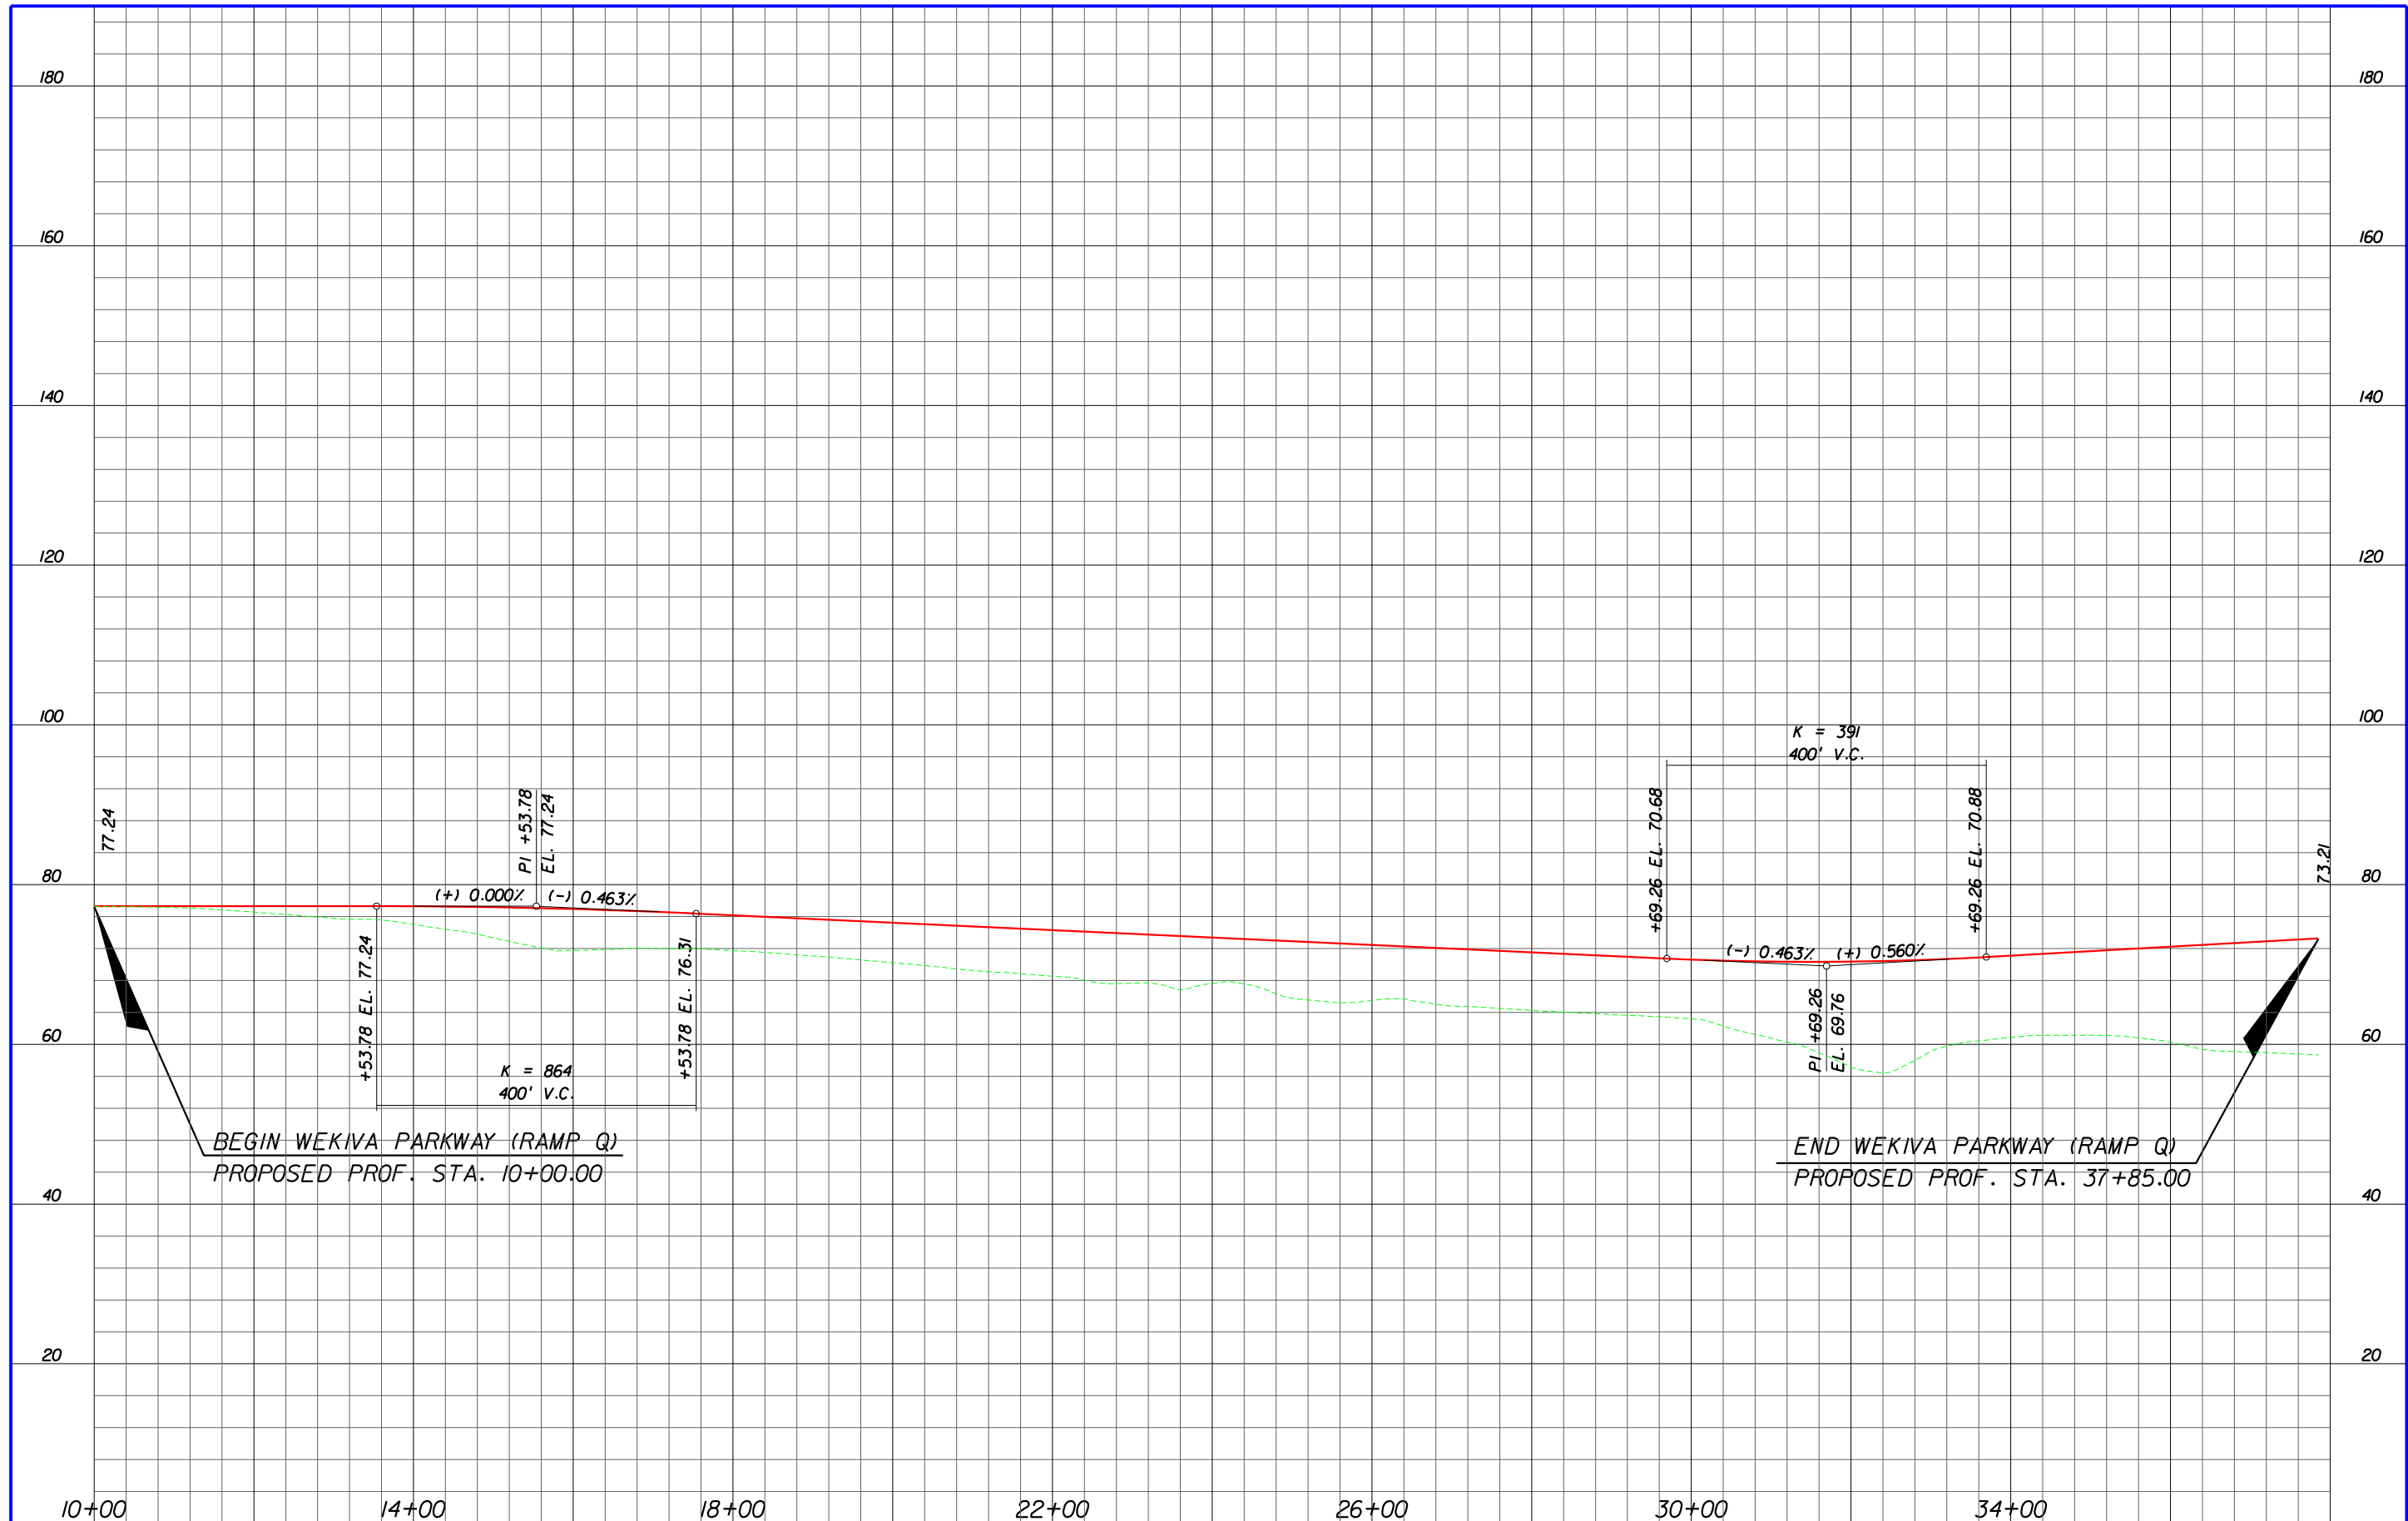

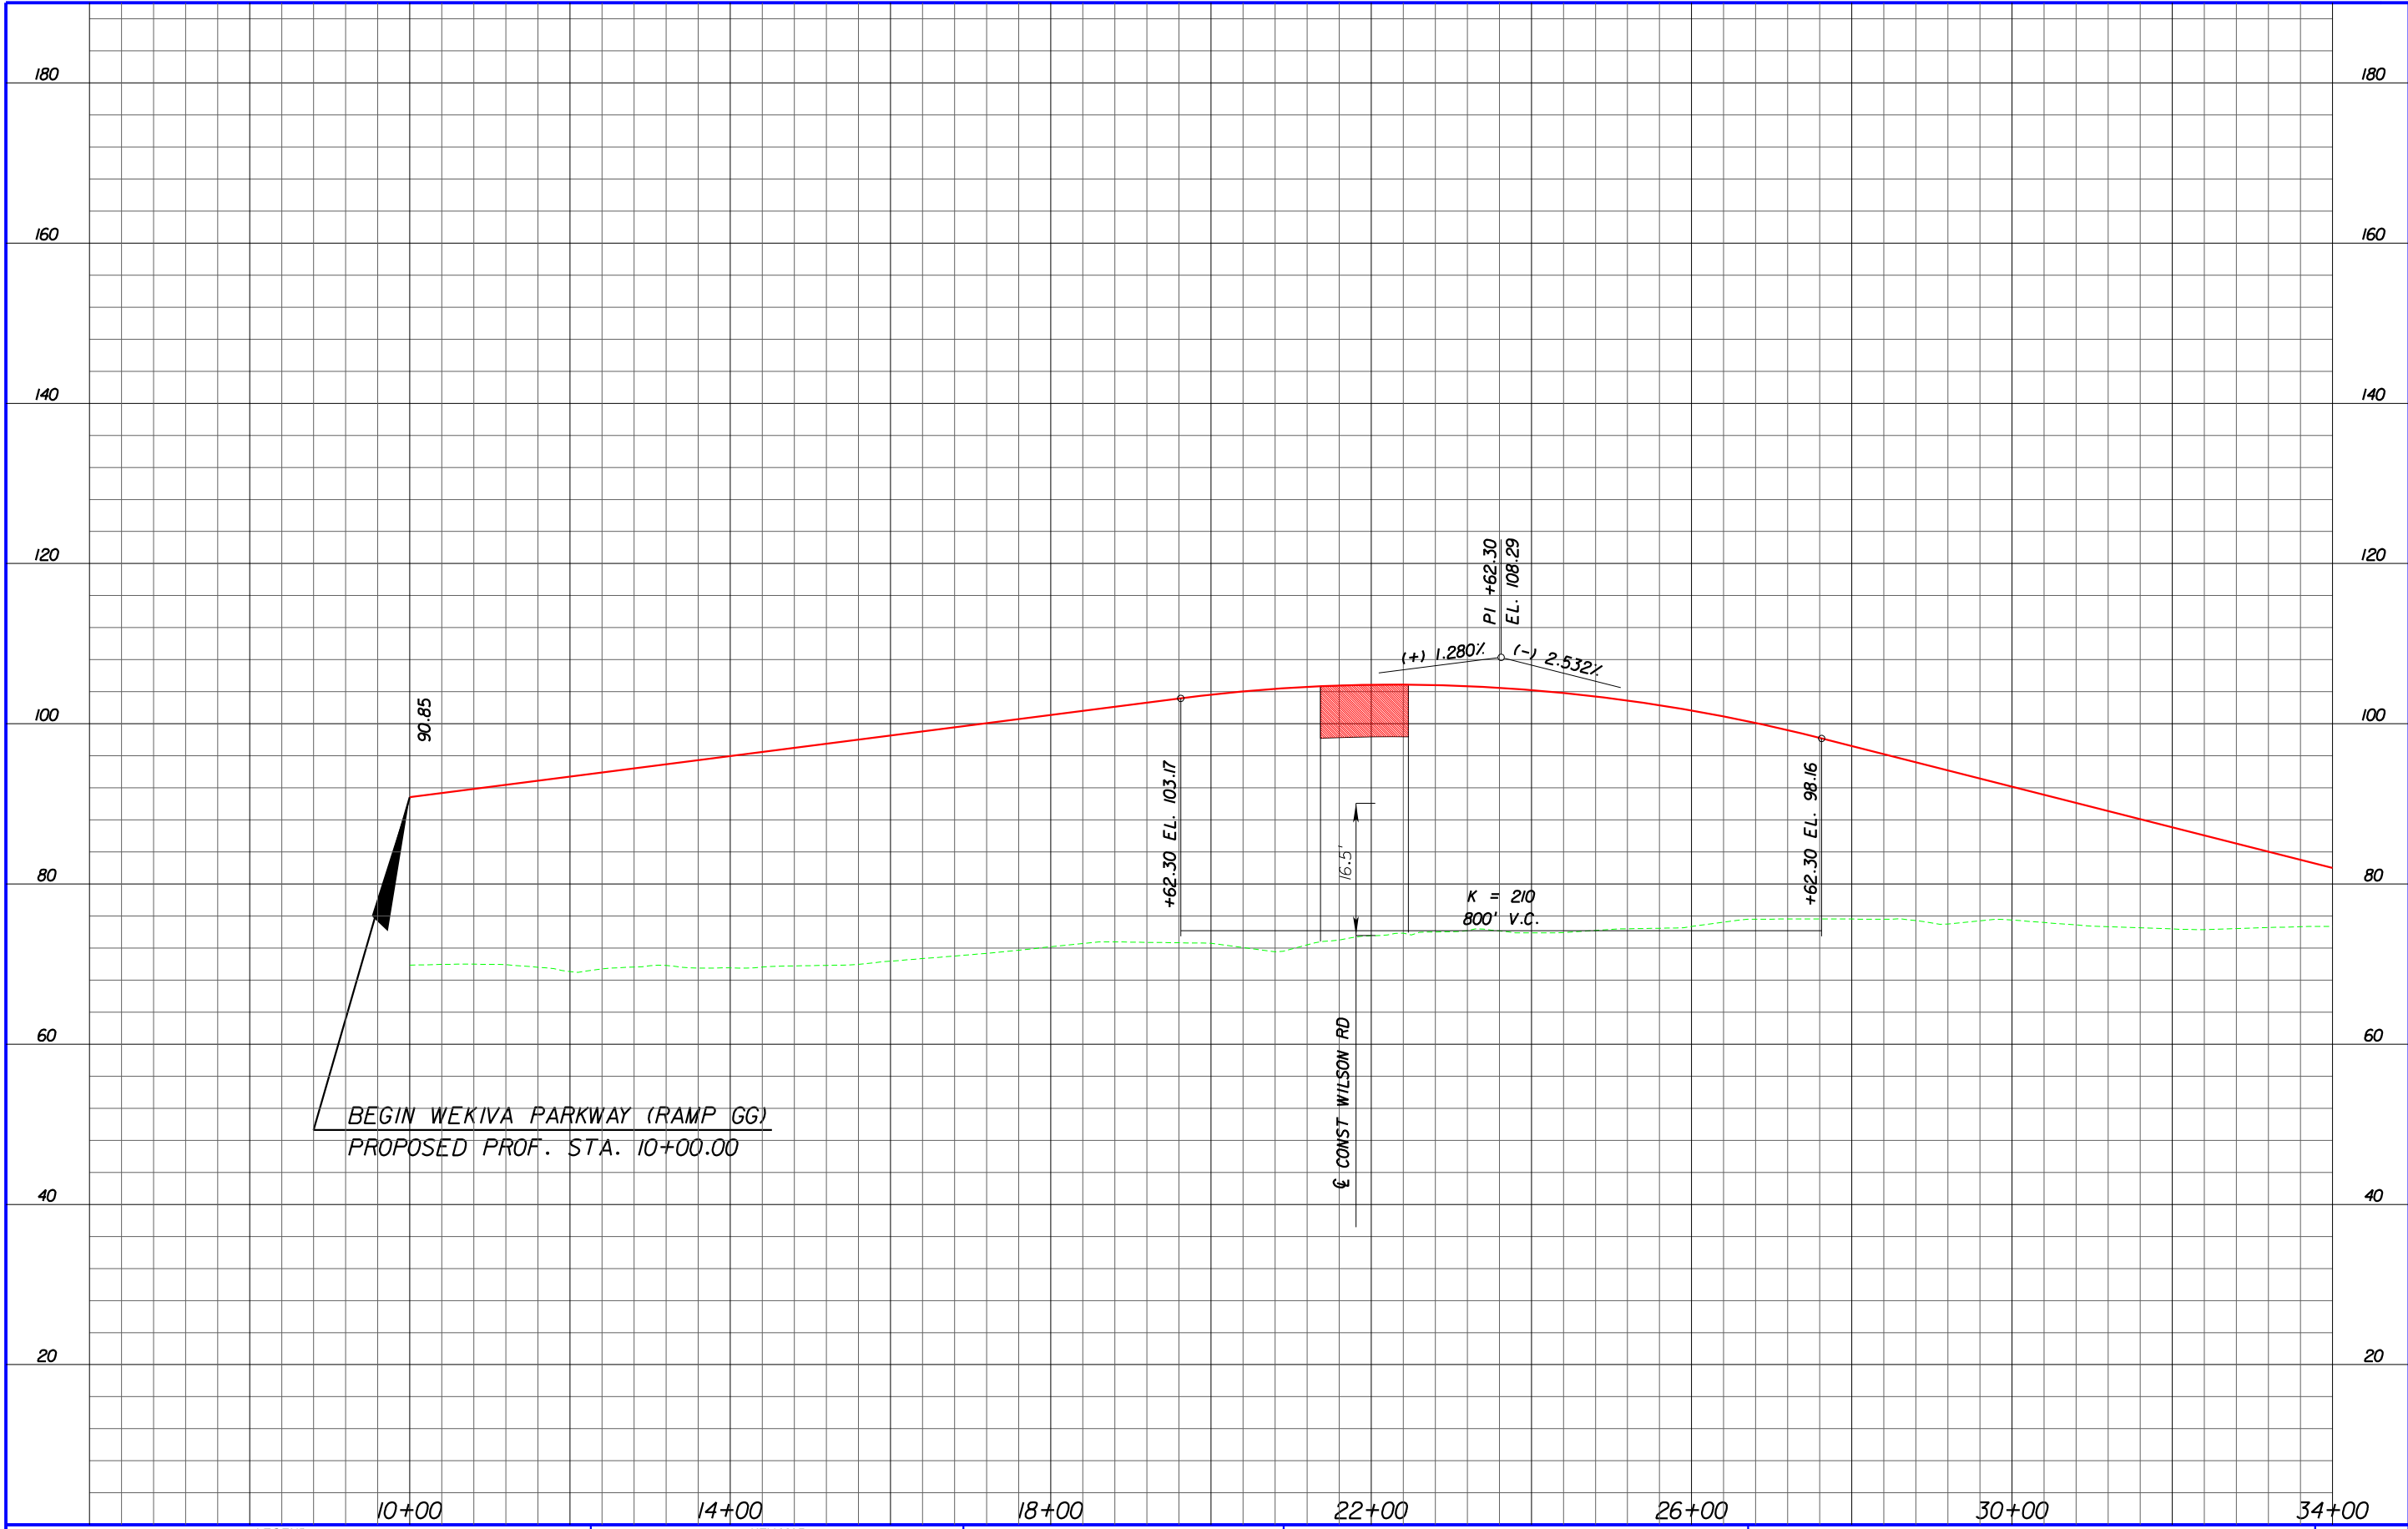


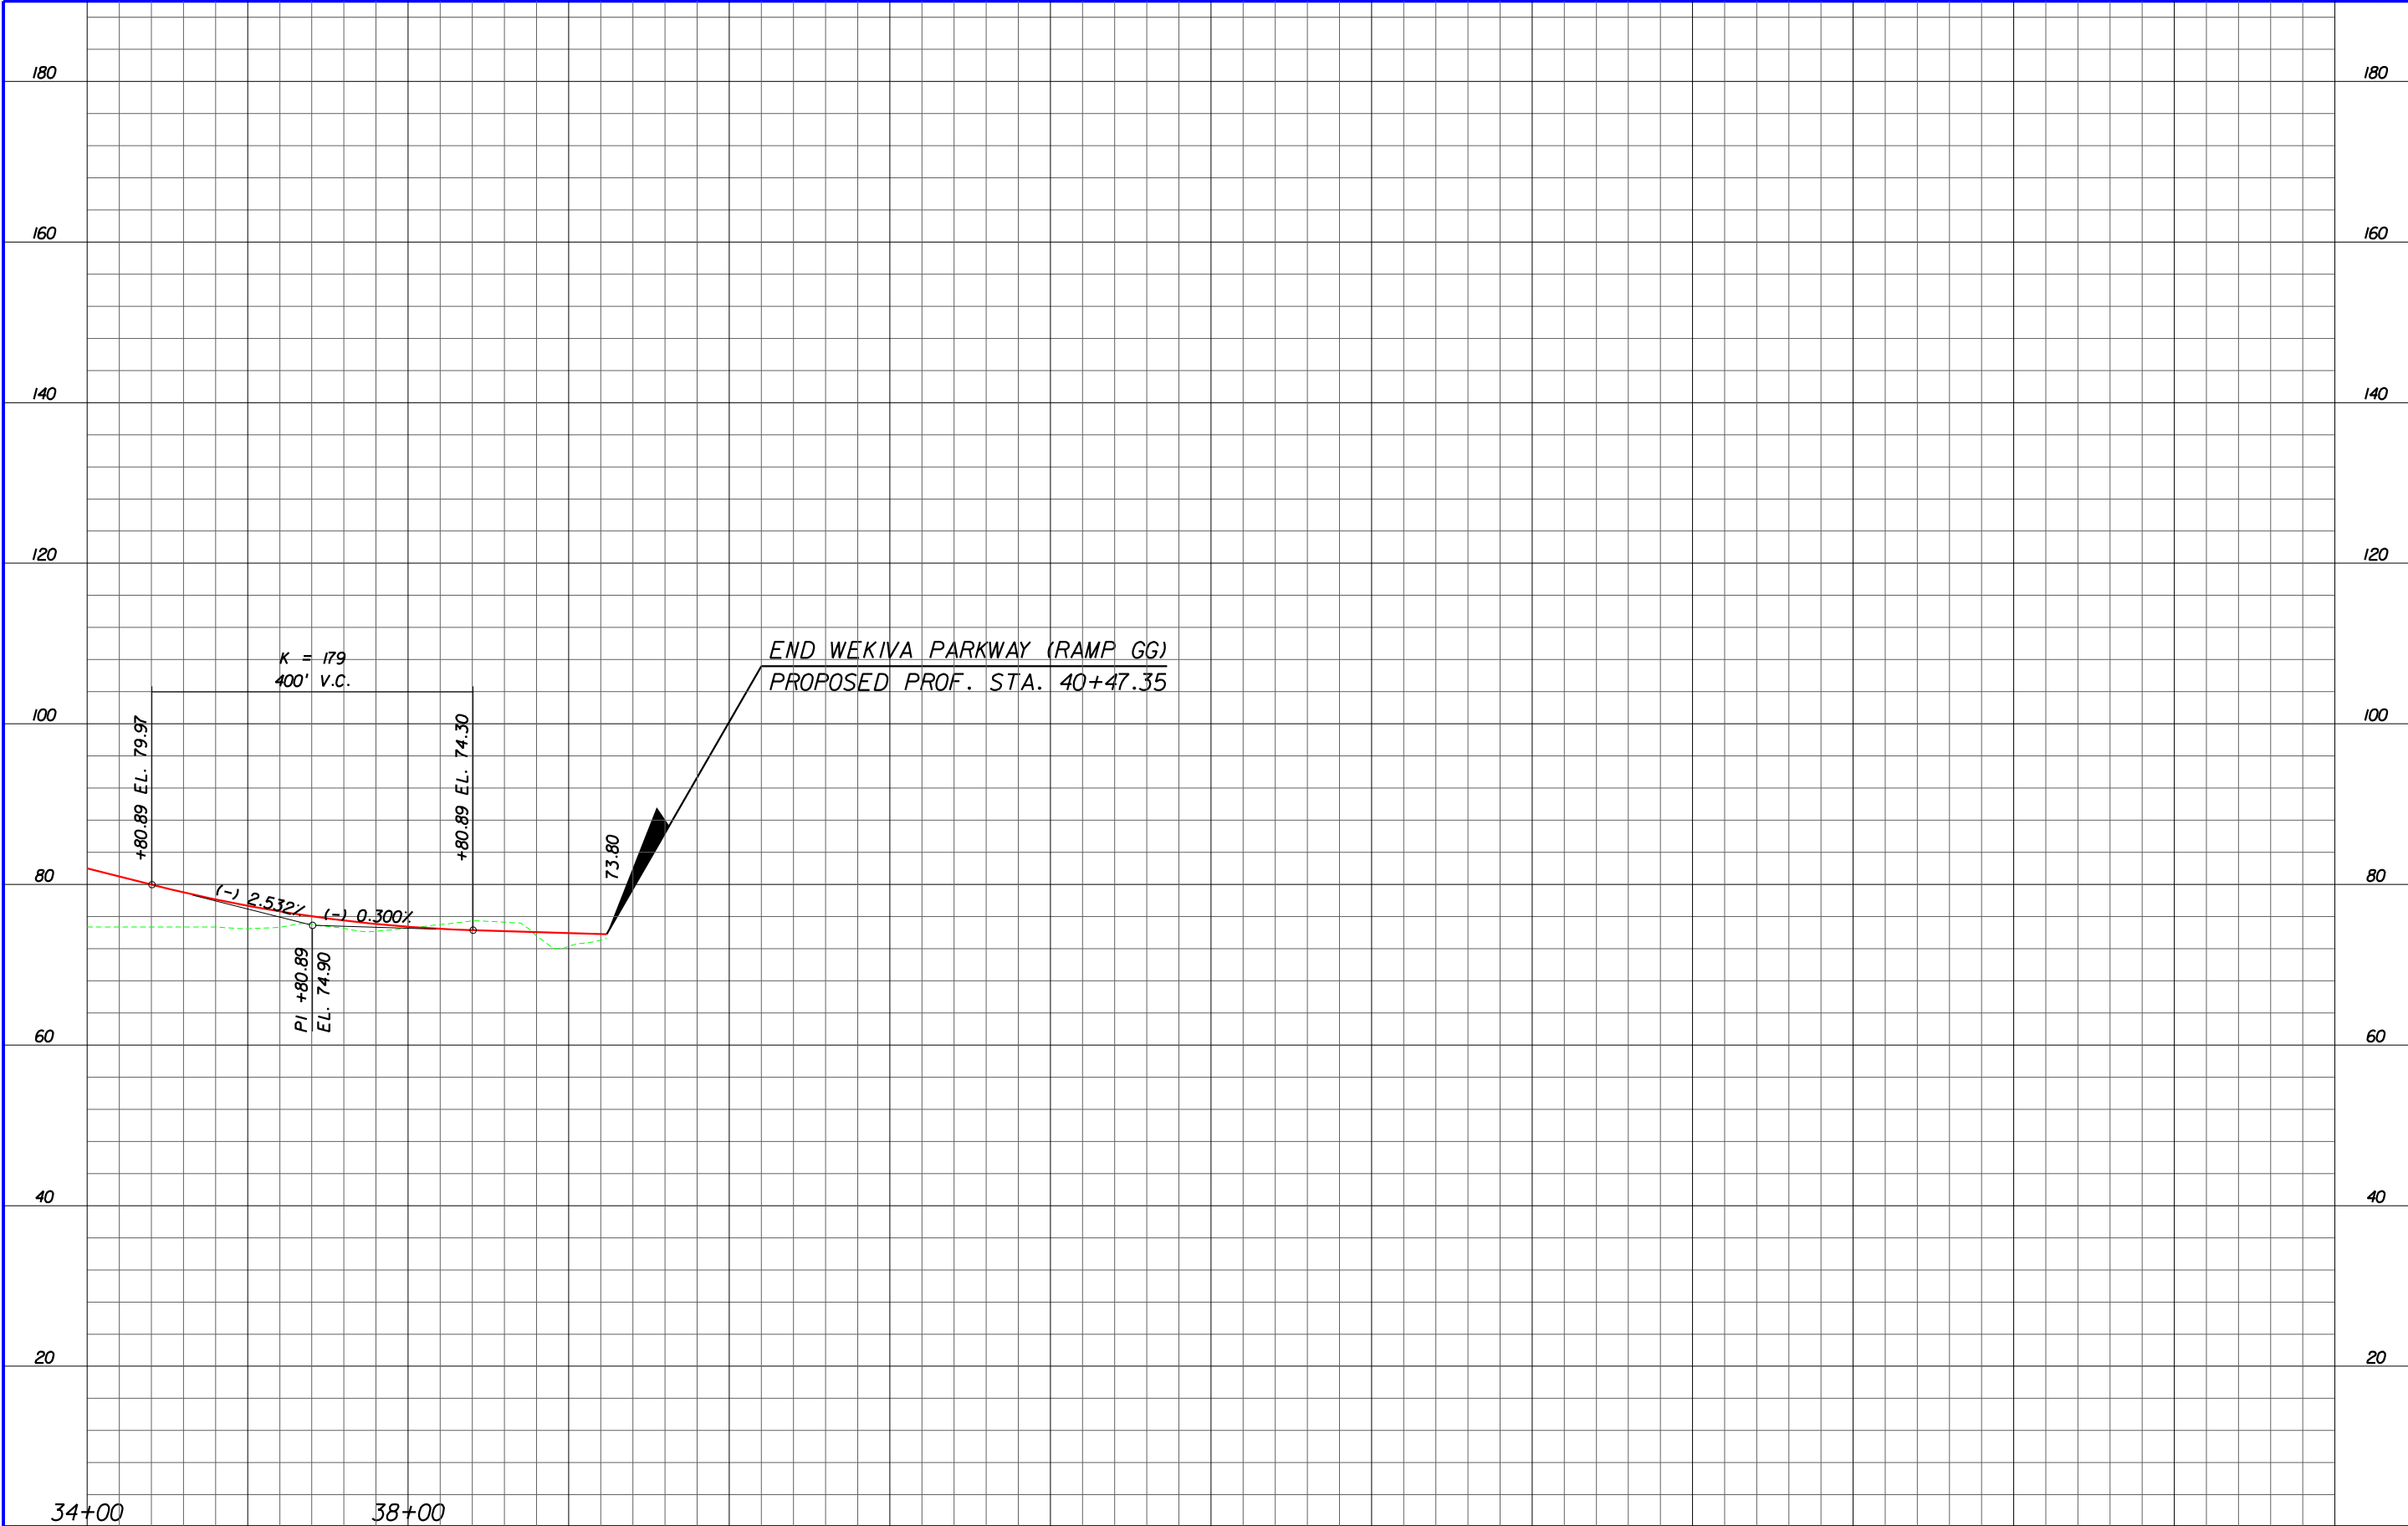

|   |                    |   |   |   |  |
|---|--------------------|---|---|---|--|
| <div>LEGEND</div> <div><div><div></div></div><div>EXISTING GROUND LINE</div></div> <div><div></div></div> <div>PROPOSED PROFILE GRADE</div> <div><div></div></div> <div>PROPOSED STRUCTURE</div> | <div>KEY MAP</div> | <div><div><div></div></div><div>EXPRESSWAY AUTHORITY</div></div> <div><div><div></div></div><div>STATE OF FLORIDA<br/>DEPARTMENT OF TRANSPORTATION<br/>DISTRICT FIVE</div></div> | <div><div><div></div></div><div>WEKIVA PARKWAY</div><div>Project Development and Environment Study</div><div>Orange, Lake &amp; Seminole Counties</div></div> | <div>WEKIVA PARKWAY (RAMP GG)</div> <div>PROPOSED BUILD ALTERNATIVE</div> <div>PROFILE SHEET</div> <div>STA. 34+00 - STA. 40+47.35</div> |  |
|   |                    |   |   | PR-119   |  |






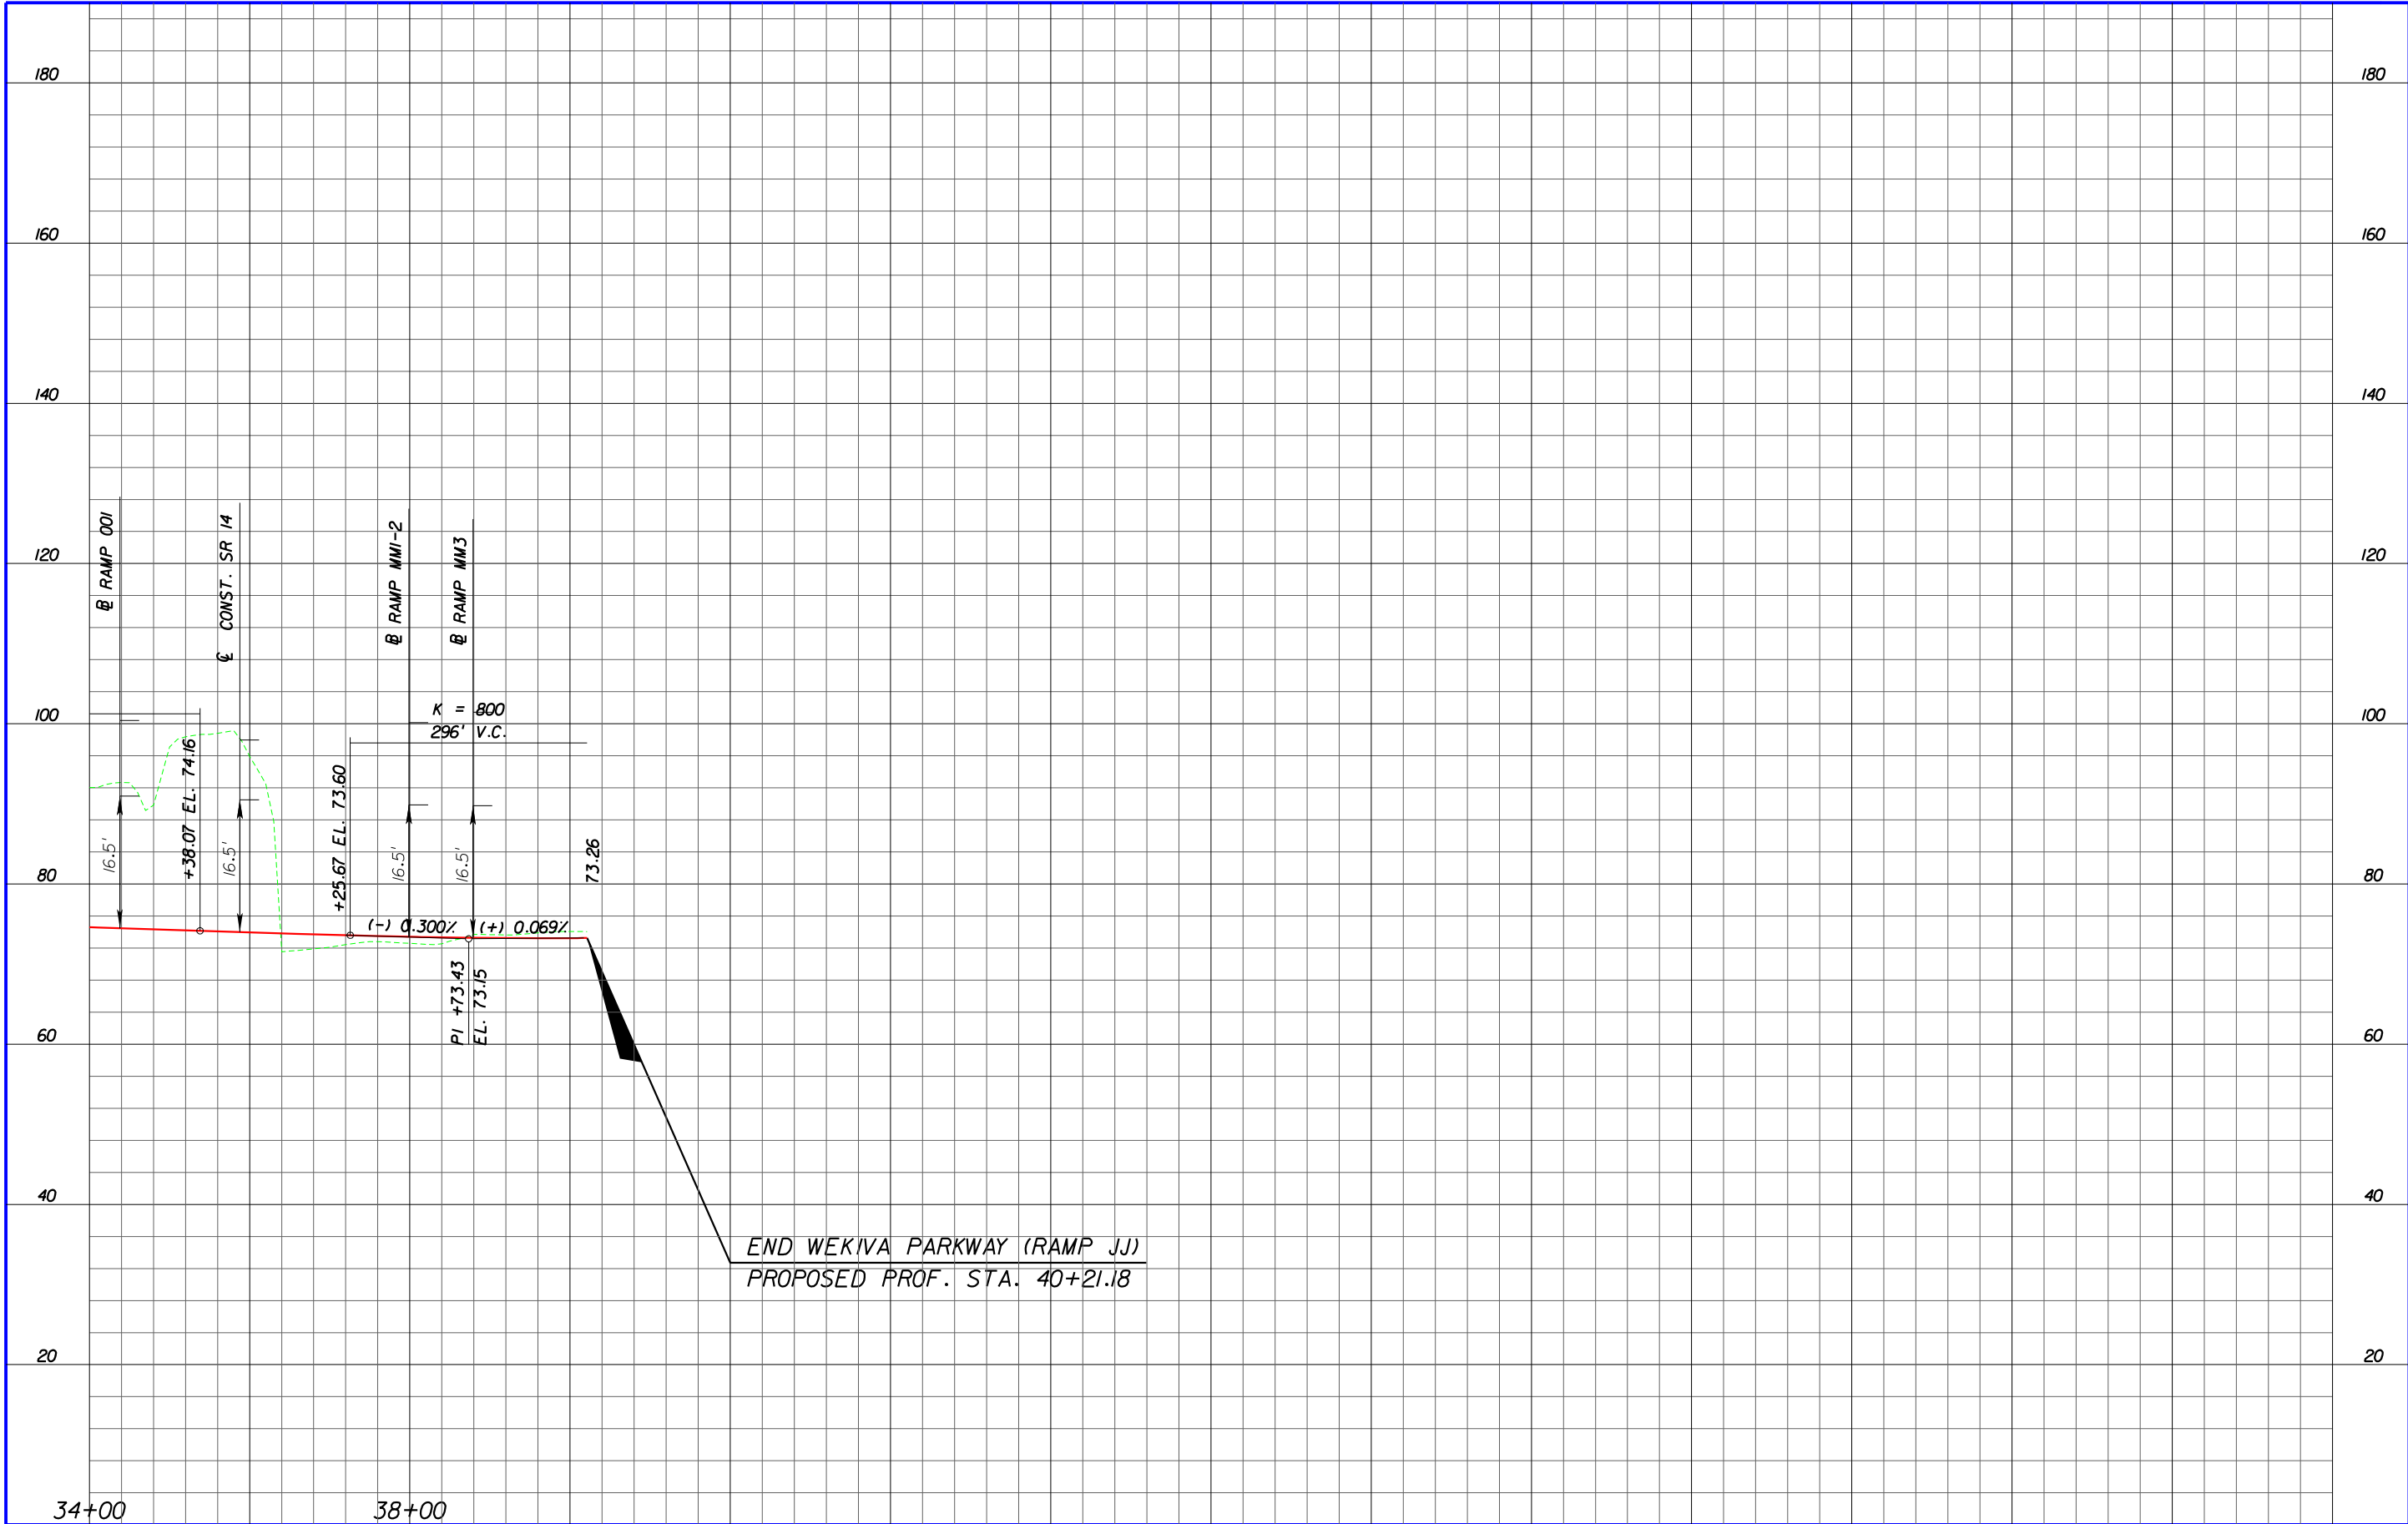






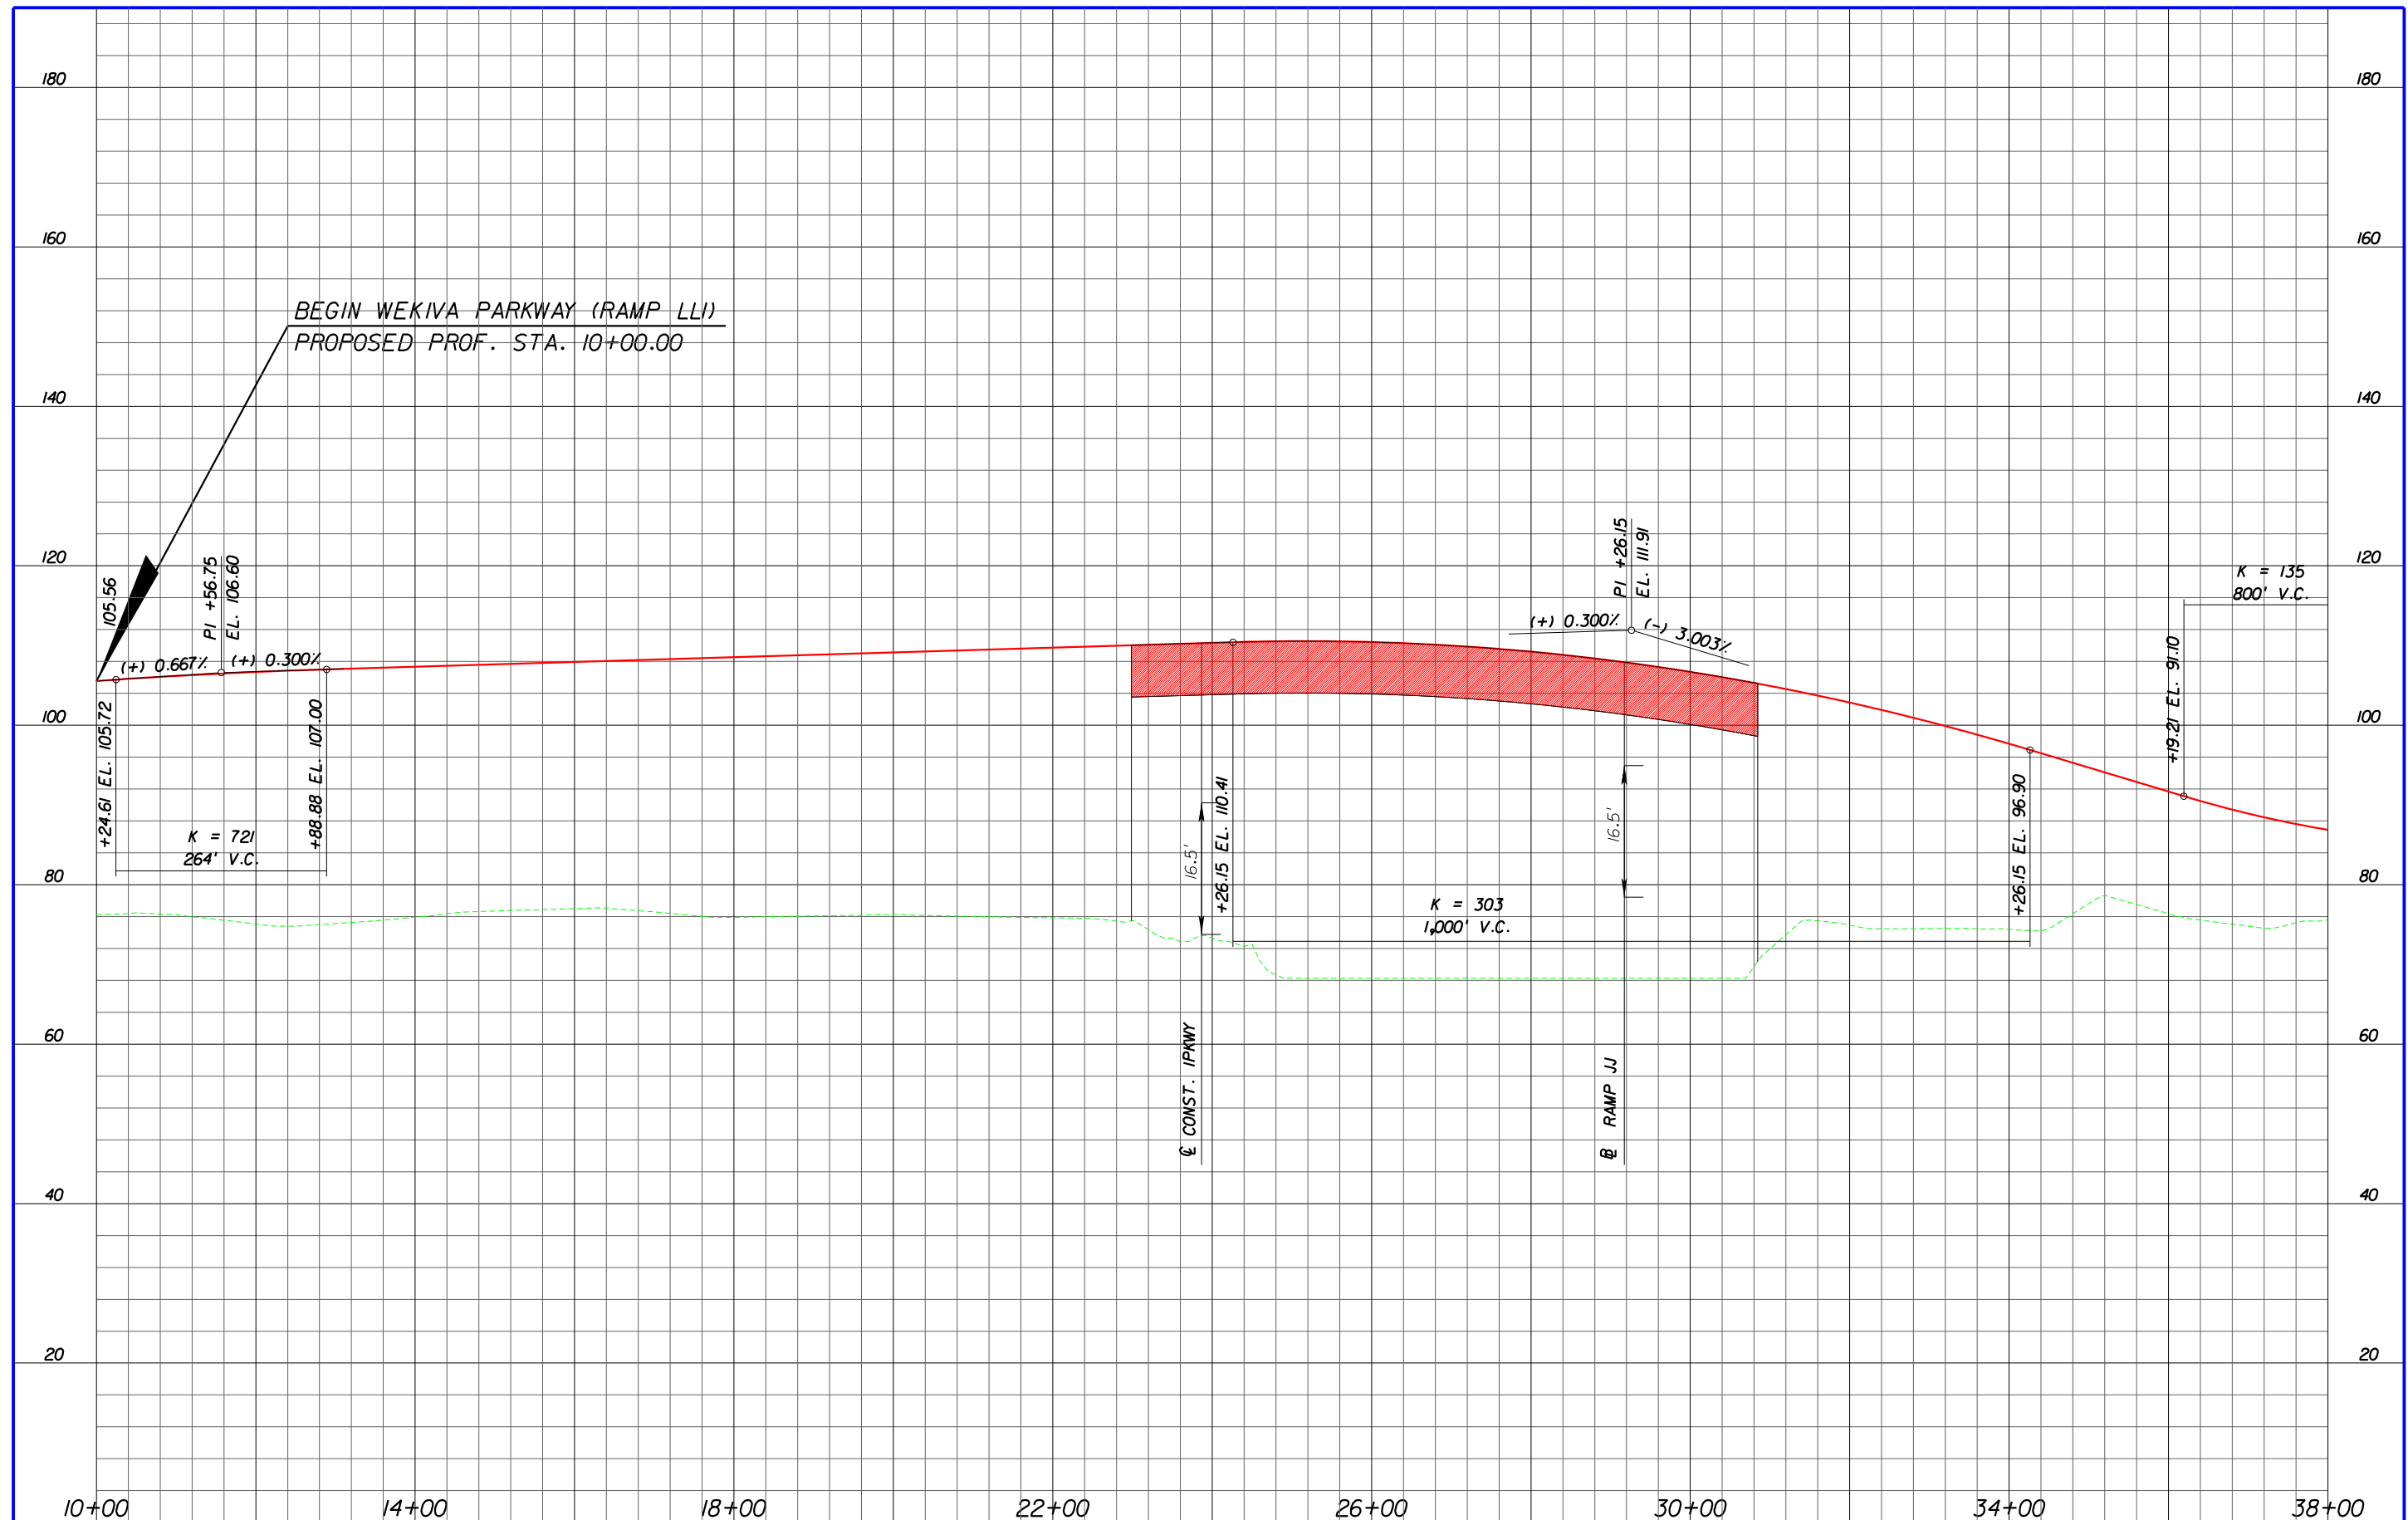







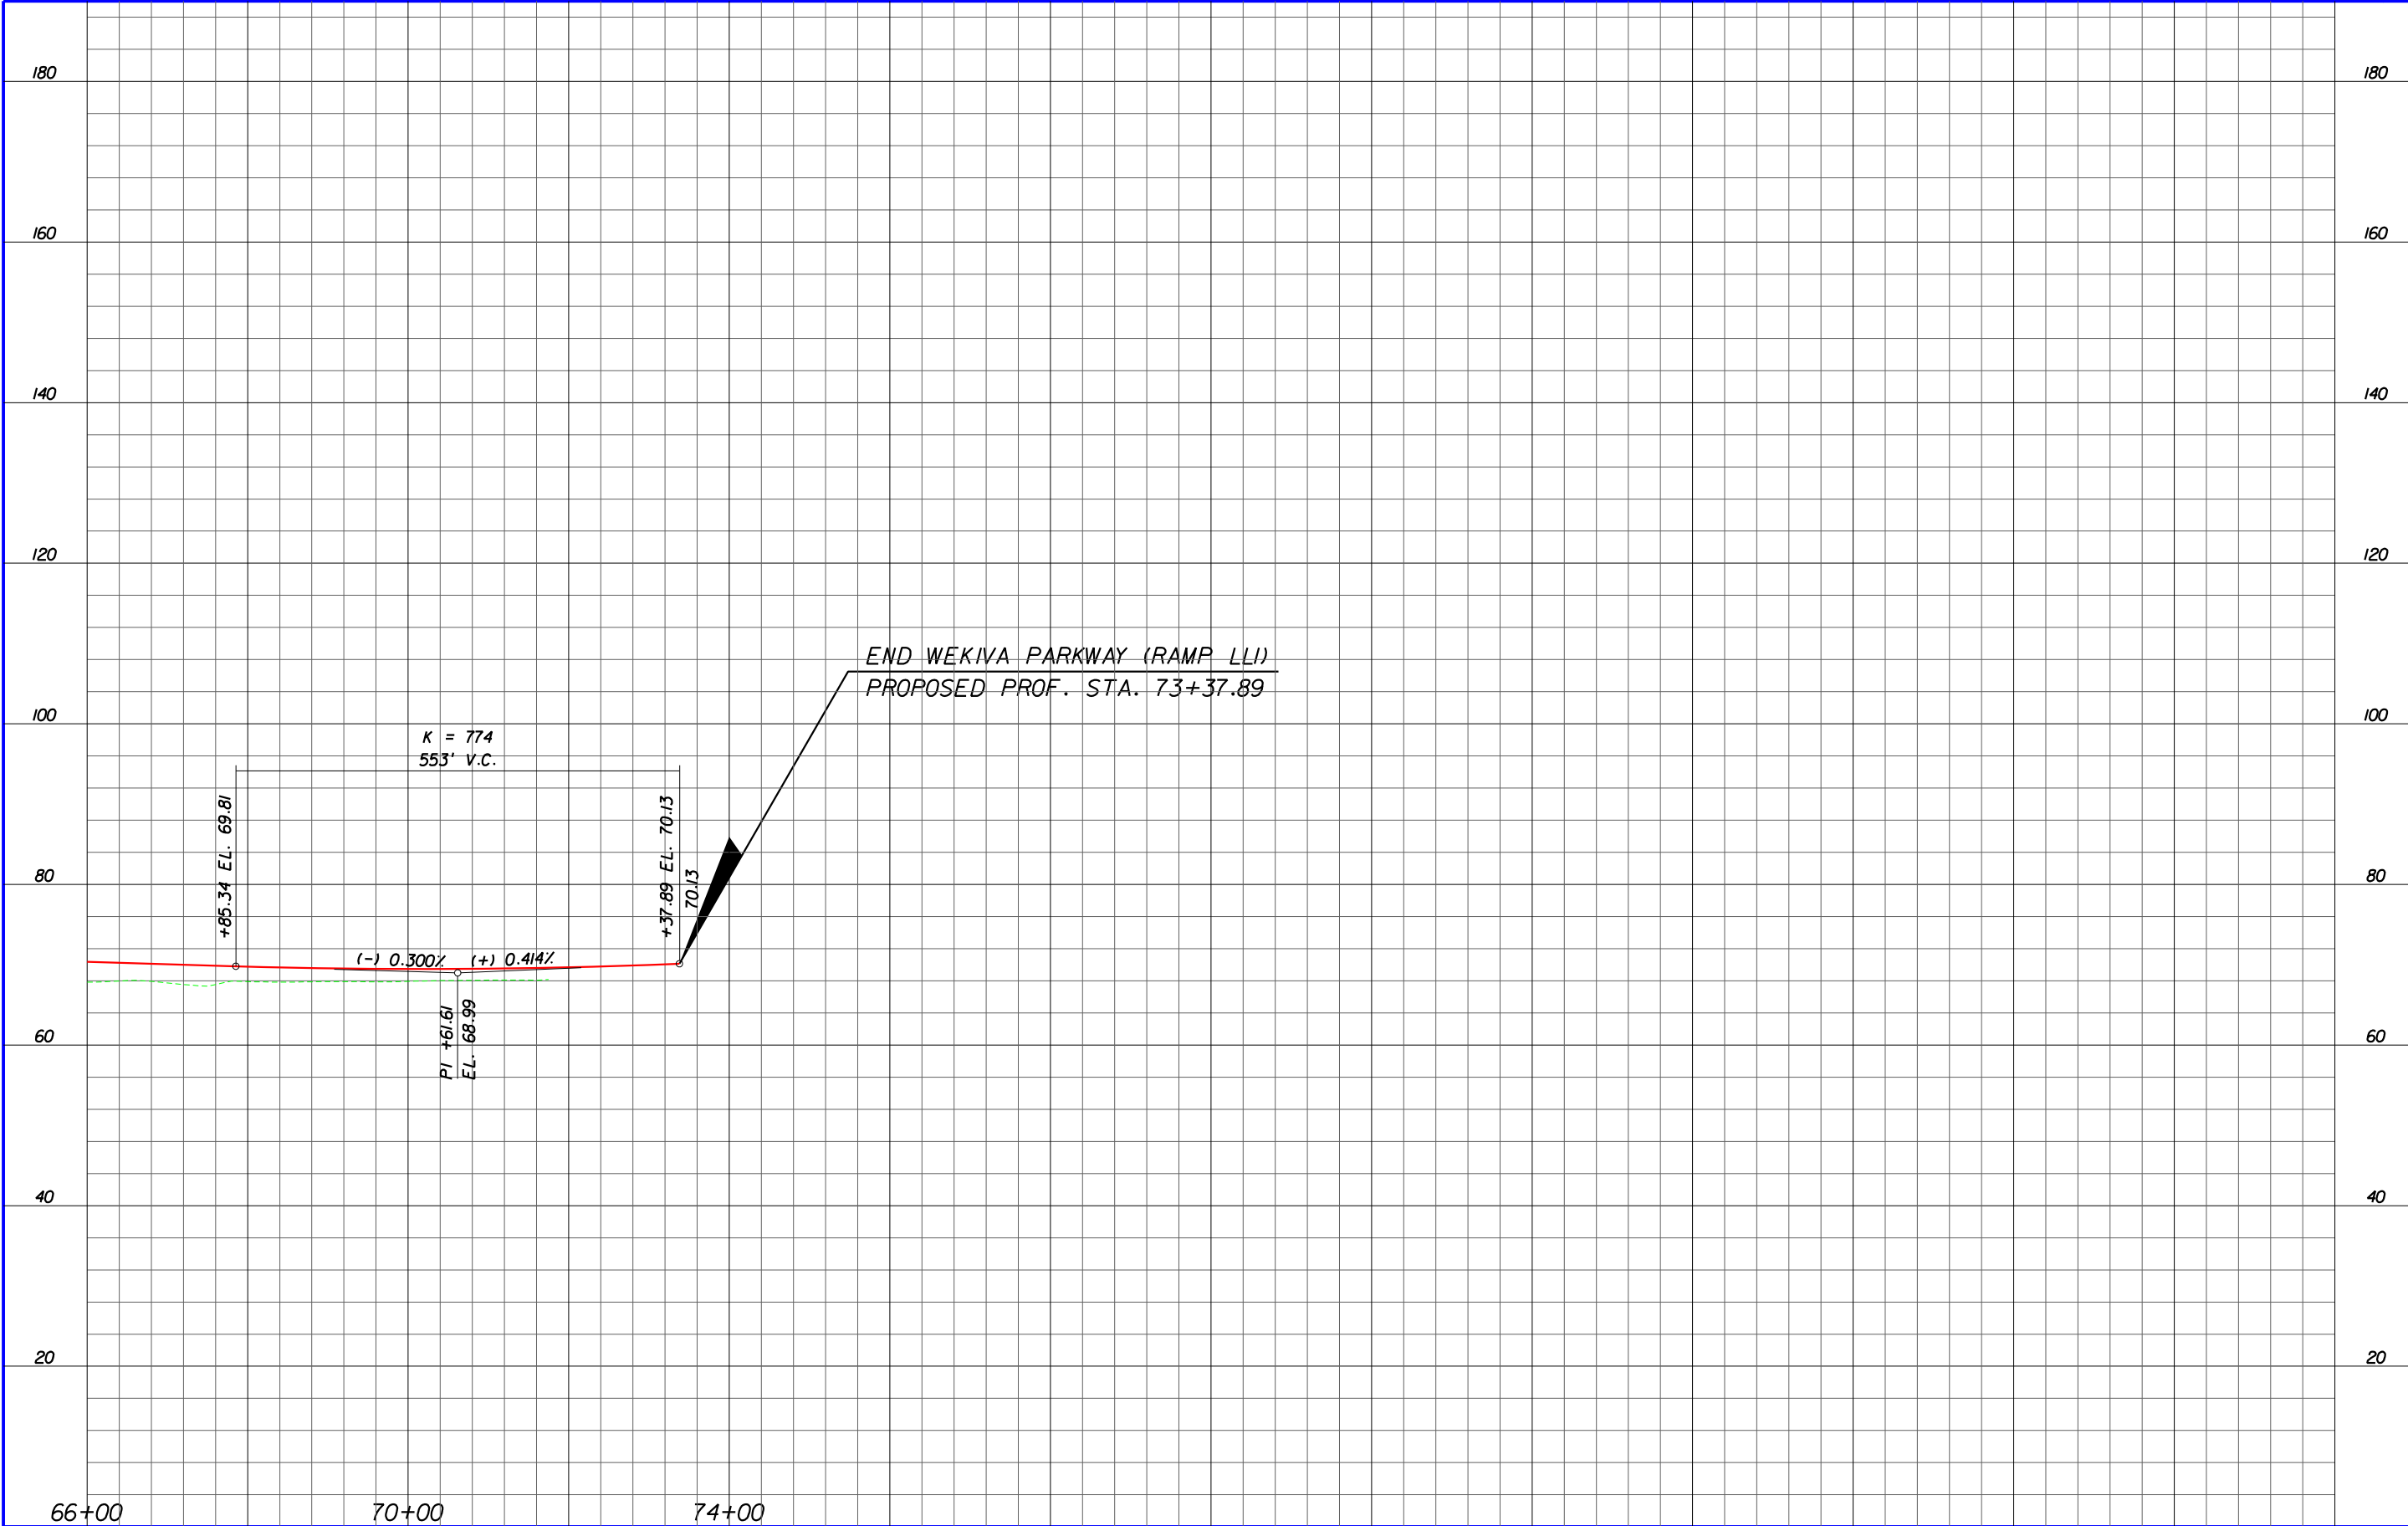

|   |                |   |   |   |
|---|----------------|---|---|---|
| <p>LEGEND</p> <p>--- EXISTING GROUND LINE</p> <p>— PROPOSED PROFILE GRADE</p> <p>■ PROPOSED STRUCTURE</p> | <p>KEY MAP</p> | <div><p>DISTRICT FIVE</p></div> | <div><p>Project Development and Environment Study</p><p>Orange, Lake &amp; Seminole Counties</p></div> | <div><p>WEKIVA PARKWAY (RAMP LL1)</p><p>PROPOSED BUILD ALTERNATIVE</p><p>PROFILE SHEET</p><p>STA. 66+00 - STA. 73+37.89</p></div> <div>PR-126</div> |
|---|----------------|---|---|---|

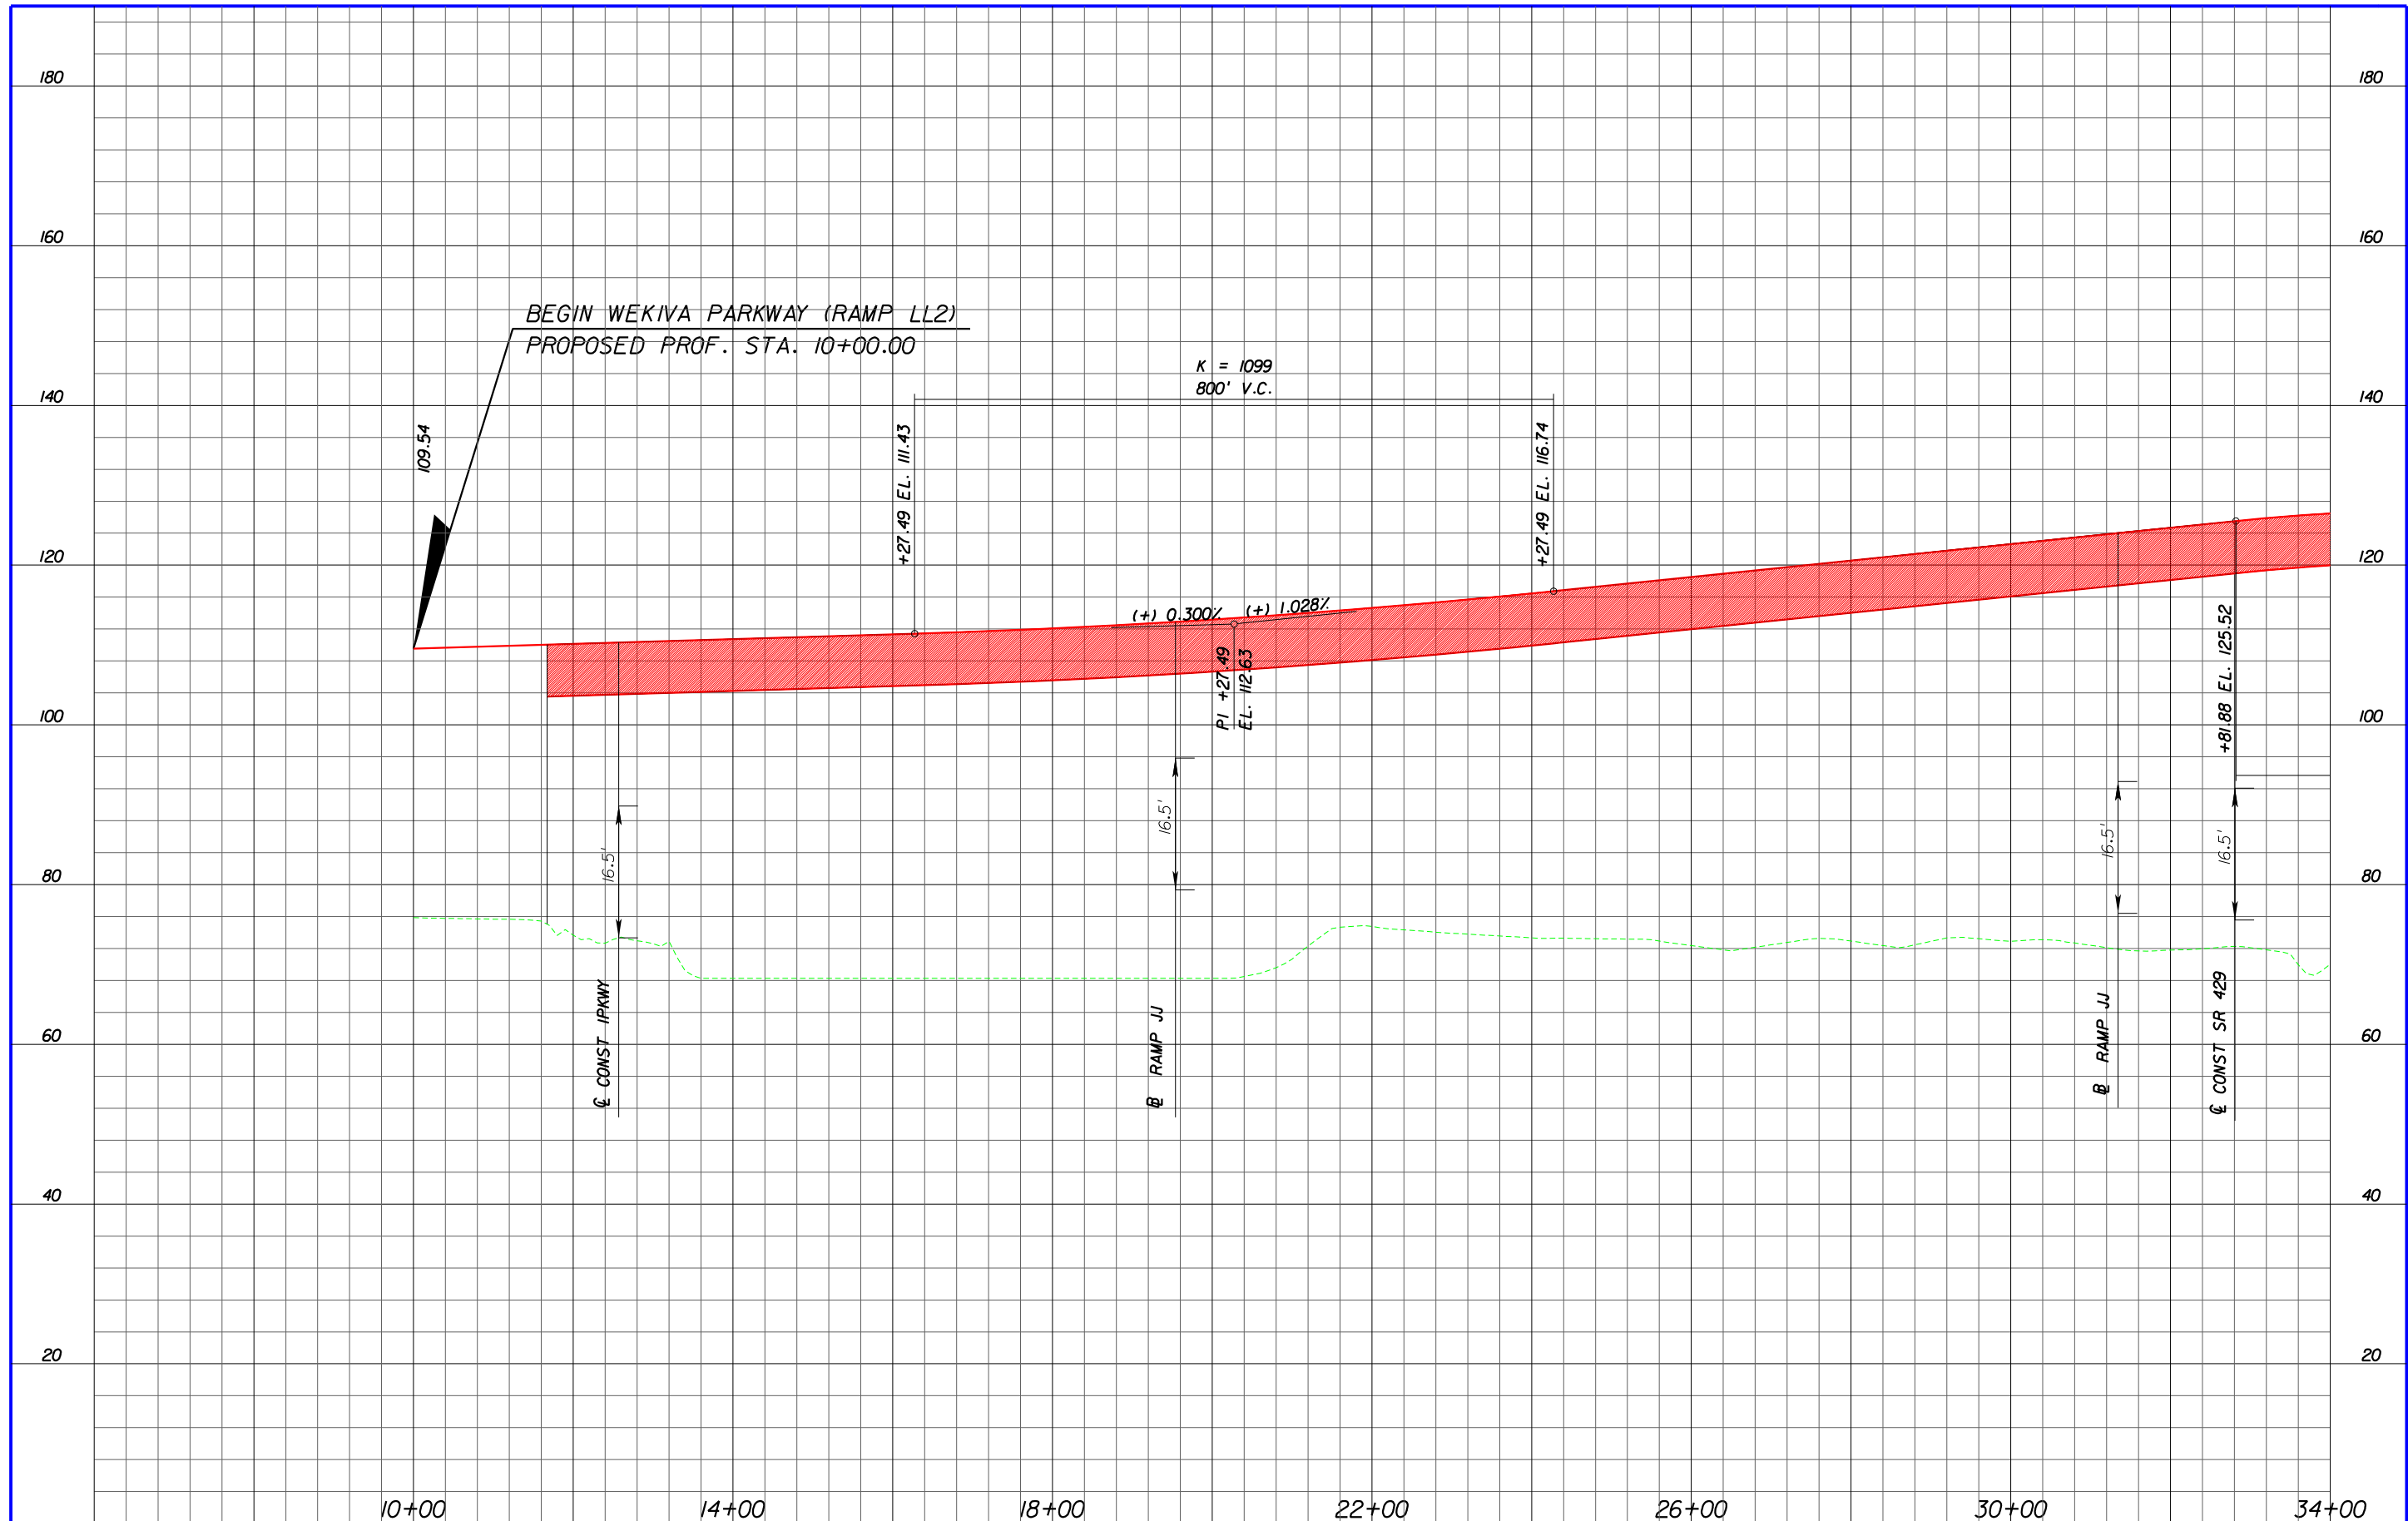




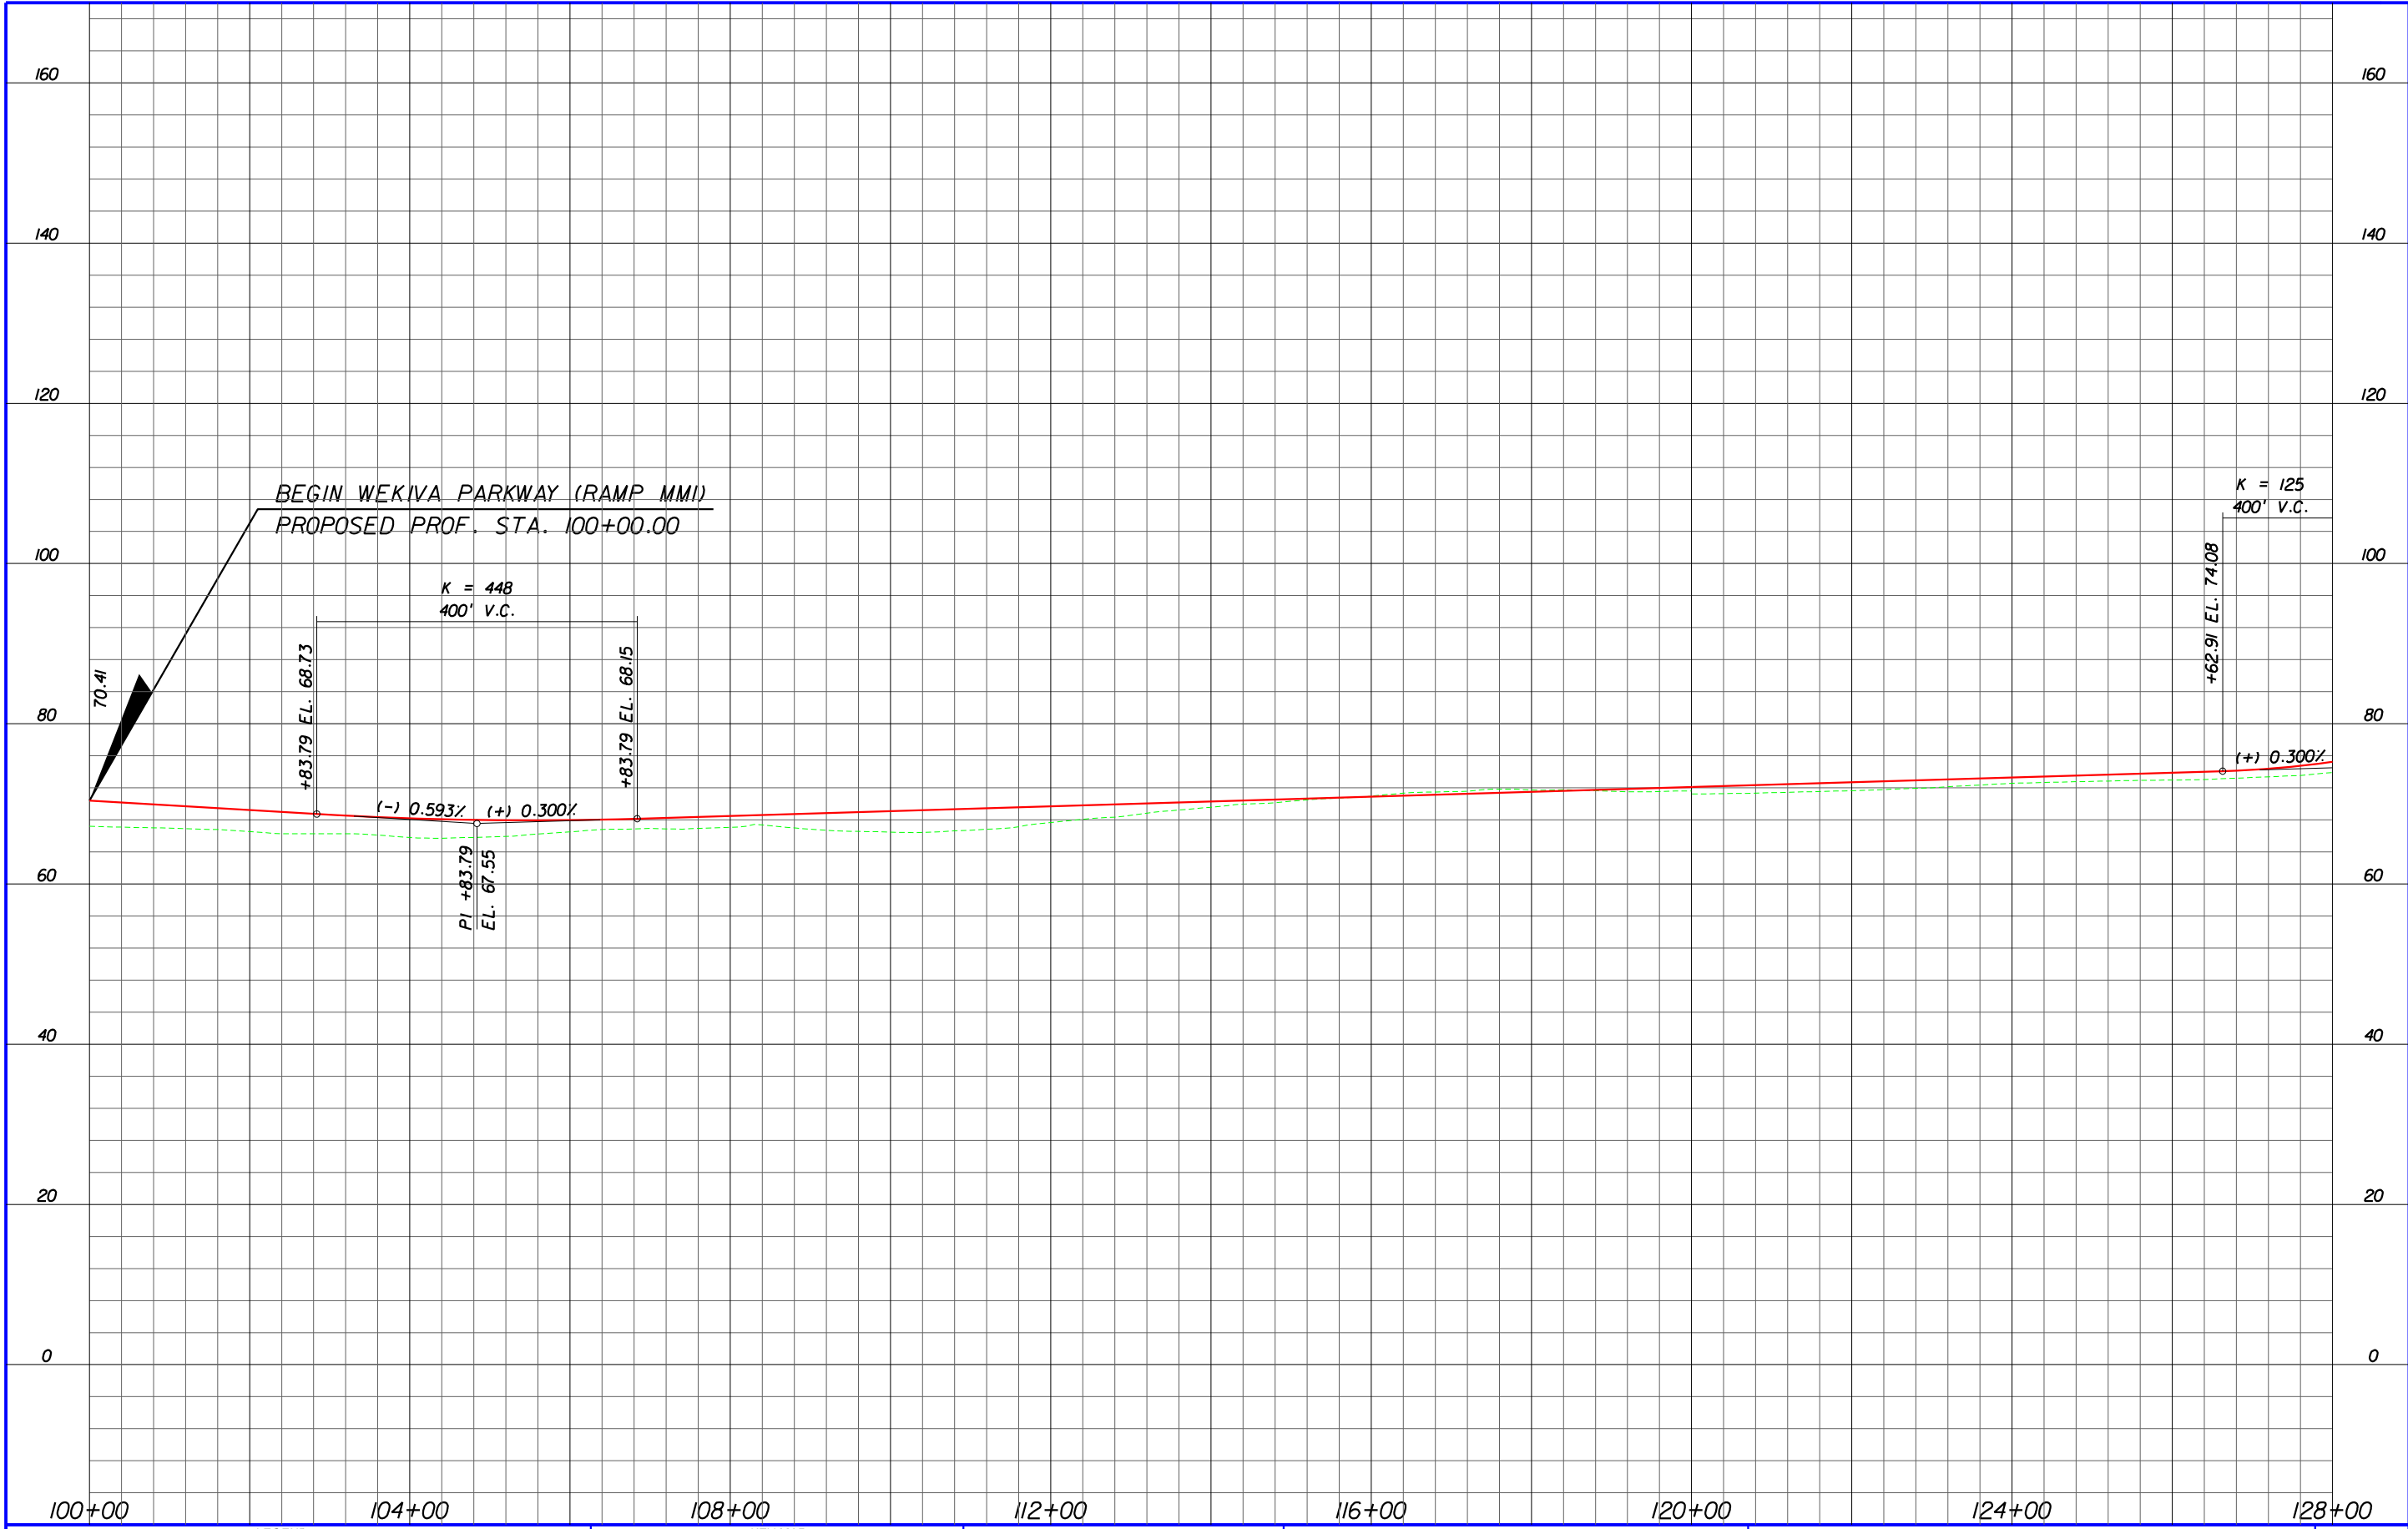



|                                                                                               |                |                          |                   |   |                                                                          |  |
|-----------------------------------------------------------------------------------------------|----------------|--------------------------|-------------------|---|--------------------------------------------------------------------------|--|
| <b>LEGEND</b><br>--- EXISTING GROUND LINE<br>— PROPOSED PROFILE GRADE<br>■ PROPOSED STRUCTURE | <b>KEY MAP</b> | <br>EXPRESSWAY AUTHORITY | <br>DISTRICT FIVE | <br>WEKIVA PARKWAY<br>Project Development and Environment Study<br>Orange, Lake & Seminole Counties | WEKIVA PARKWAY (RAMP MM1)                                                |  |
|                                                                                               |                |                          |                   |   | PROPOSED BUILD ALTERNATIVE<br>PROFILE SHEET<br>STA. 100+00 - STA. 128+00 |  |
|                                                                                               |                |                          |                   |   | PR-129                                                                   |  |

perkins 9/14/2010 1:42:12 PM p:\transportation\cadproj\324126\roadway\PROFRDI29.dgn

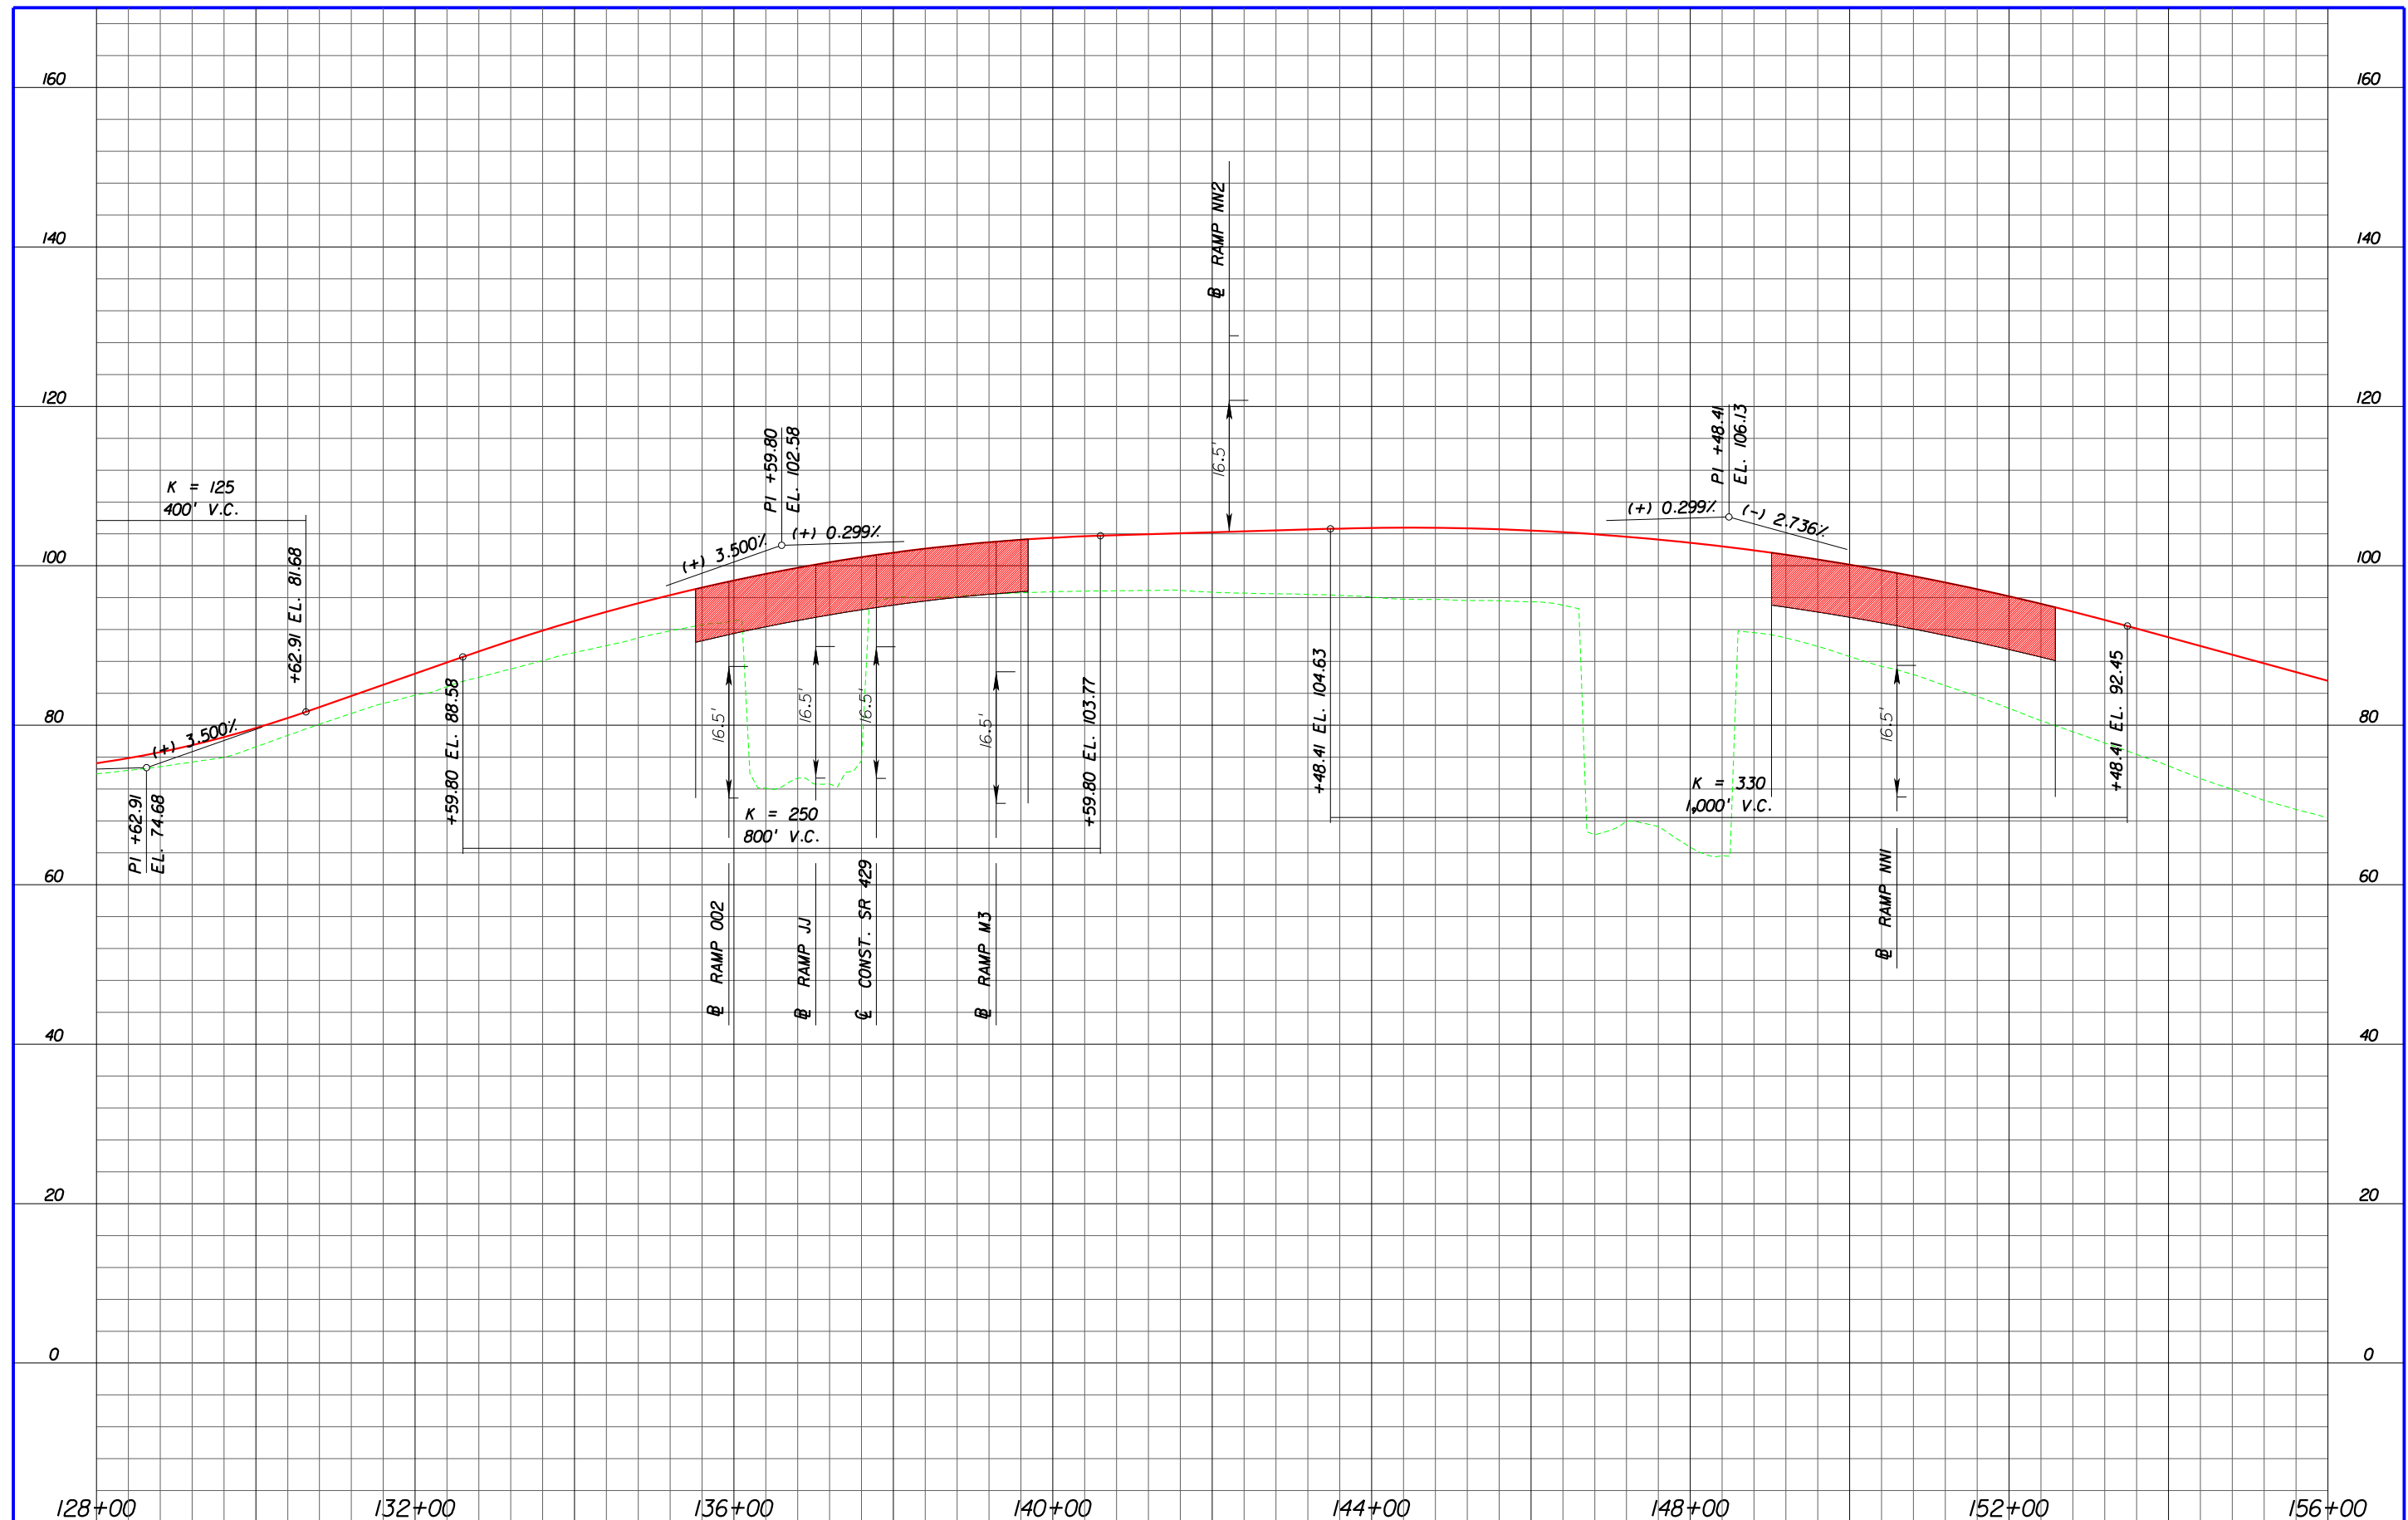





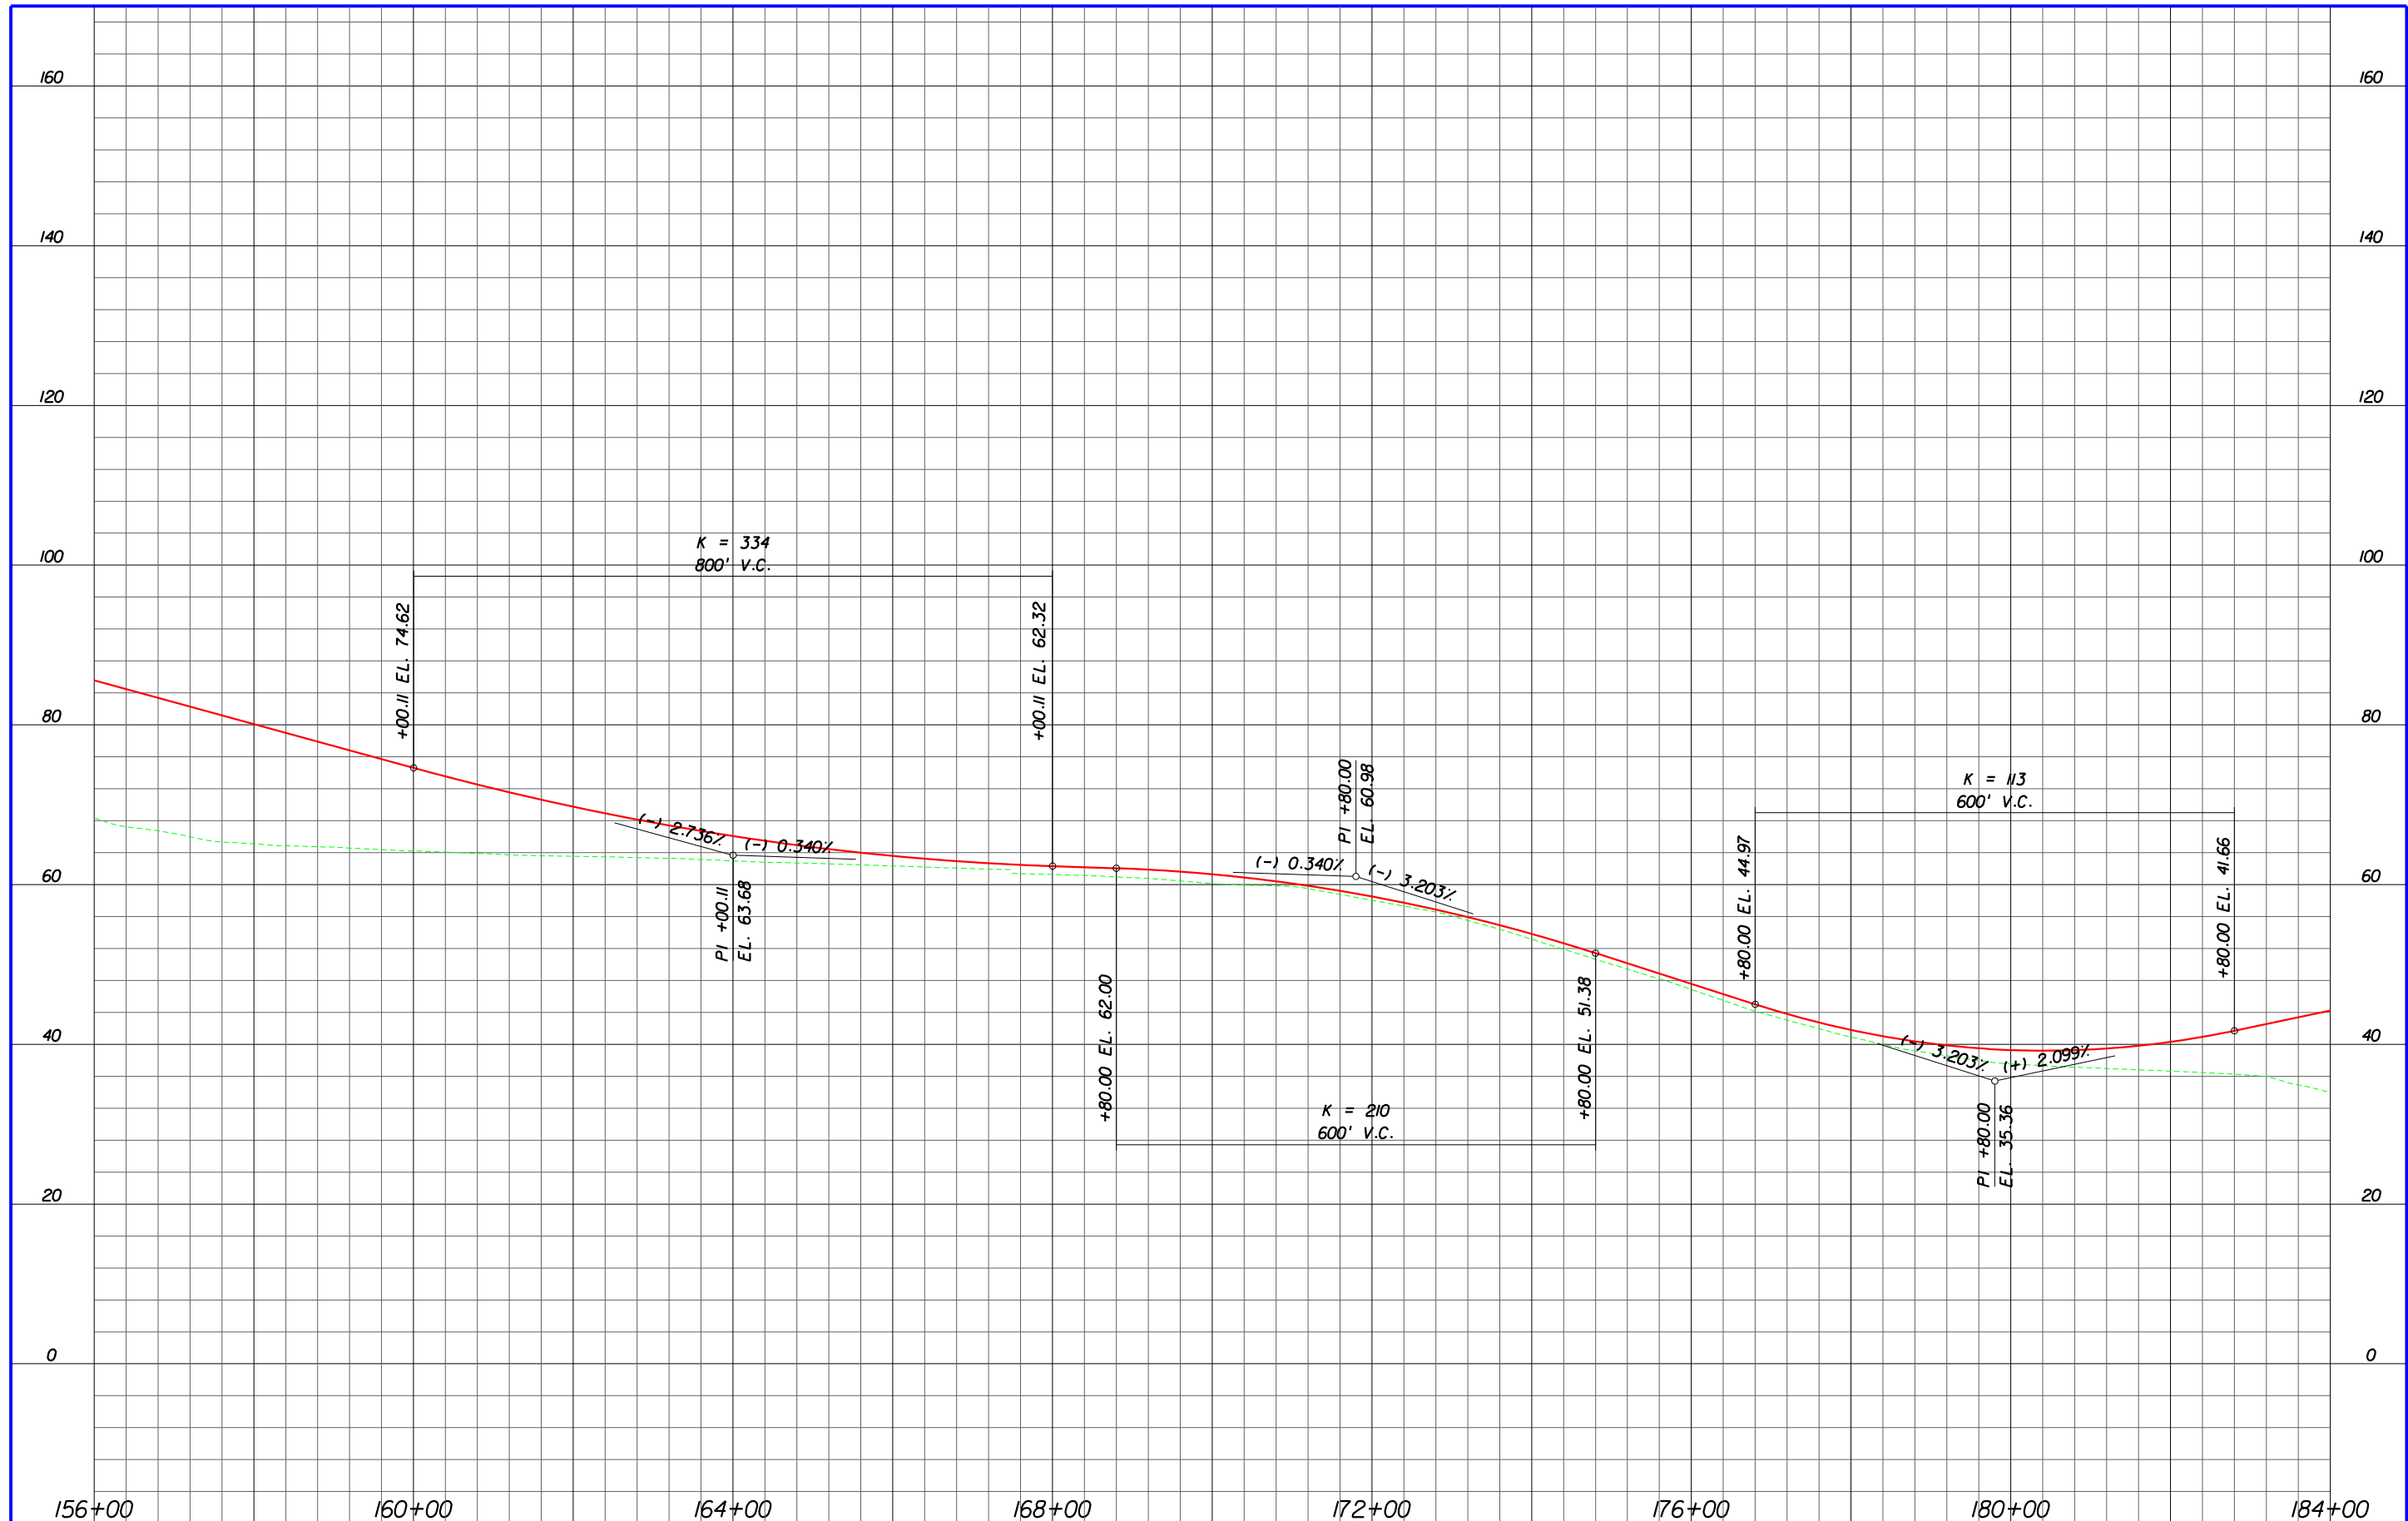

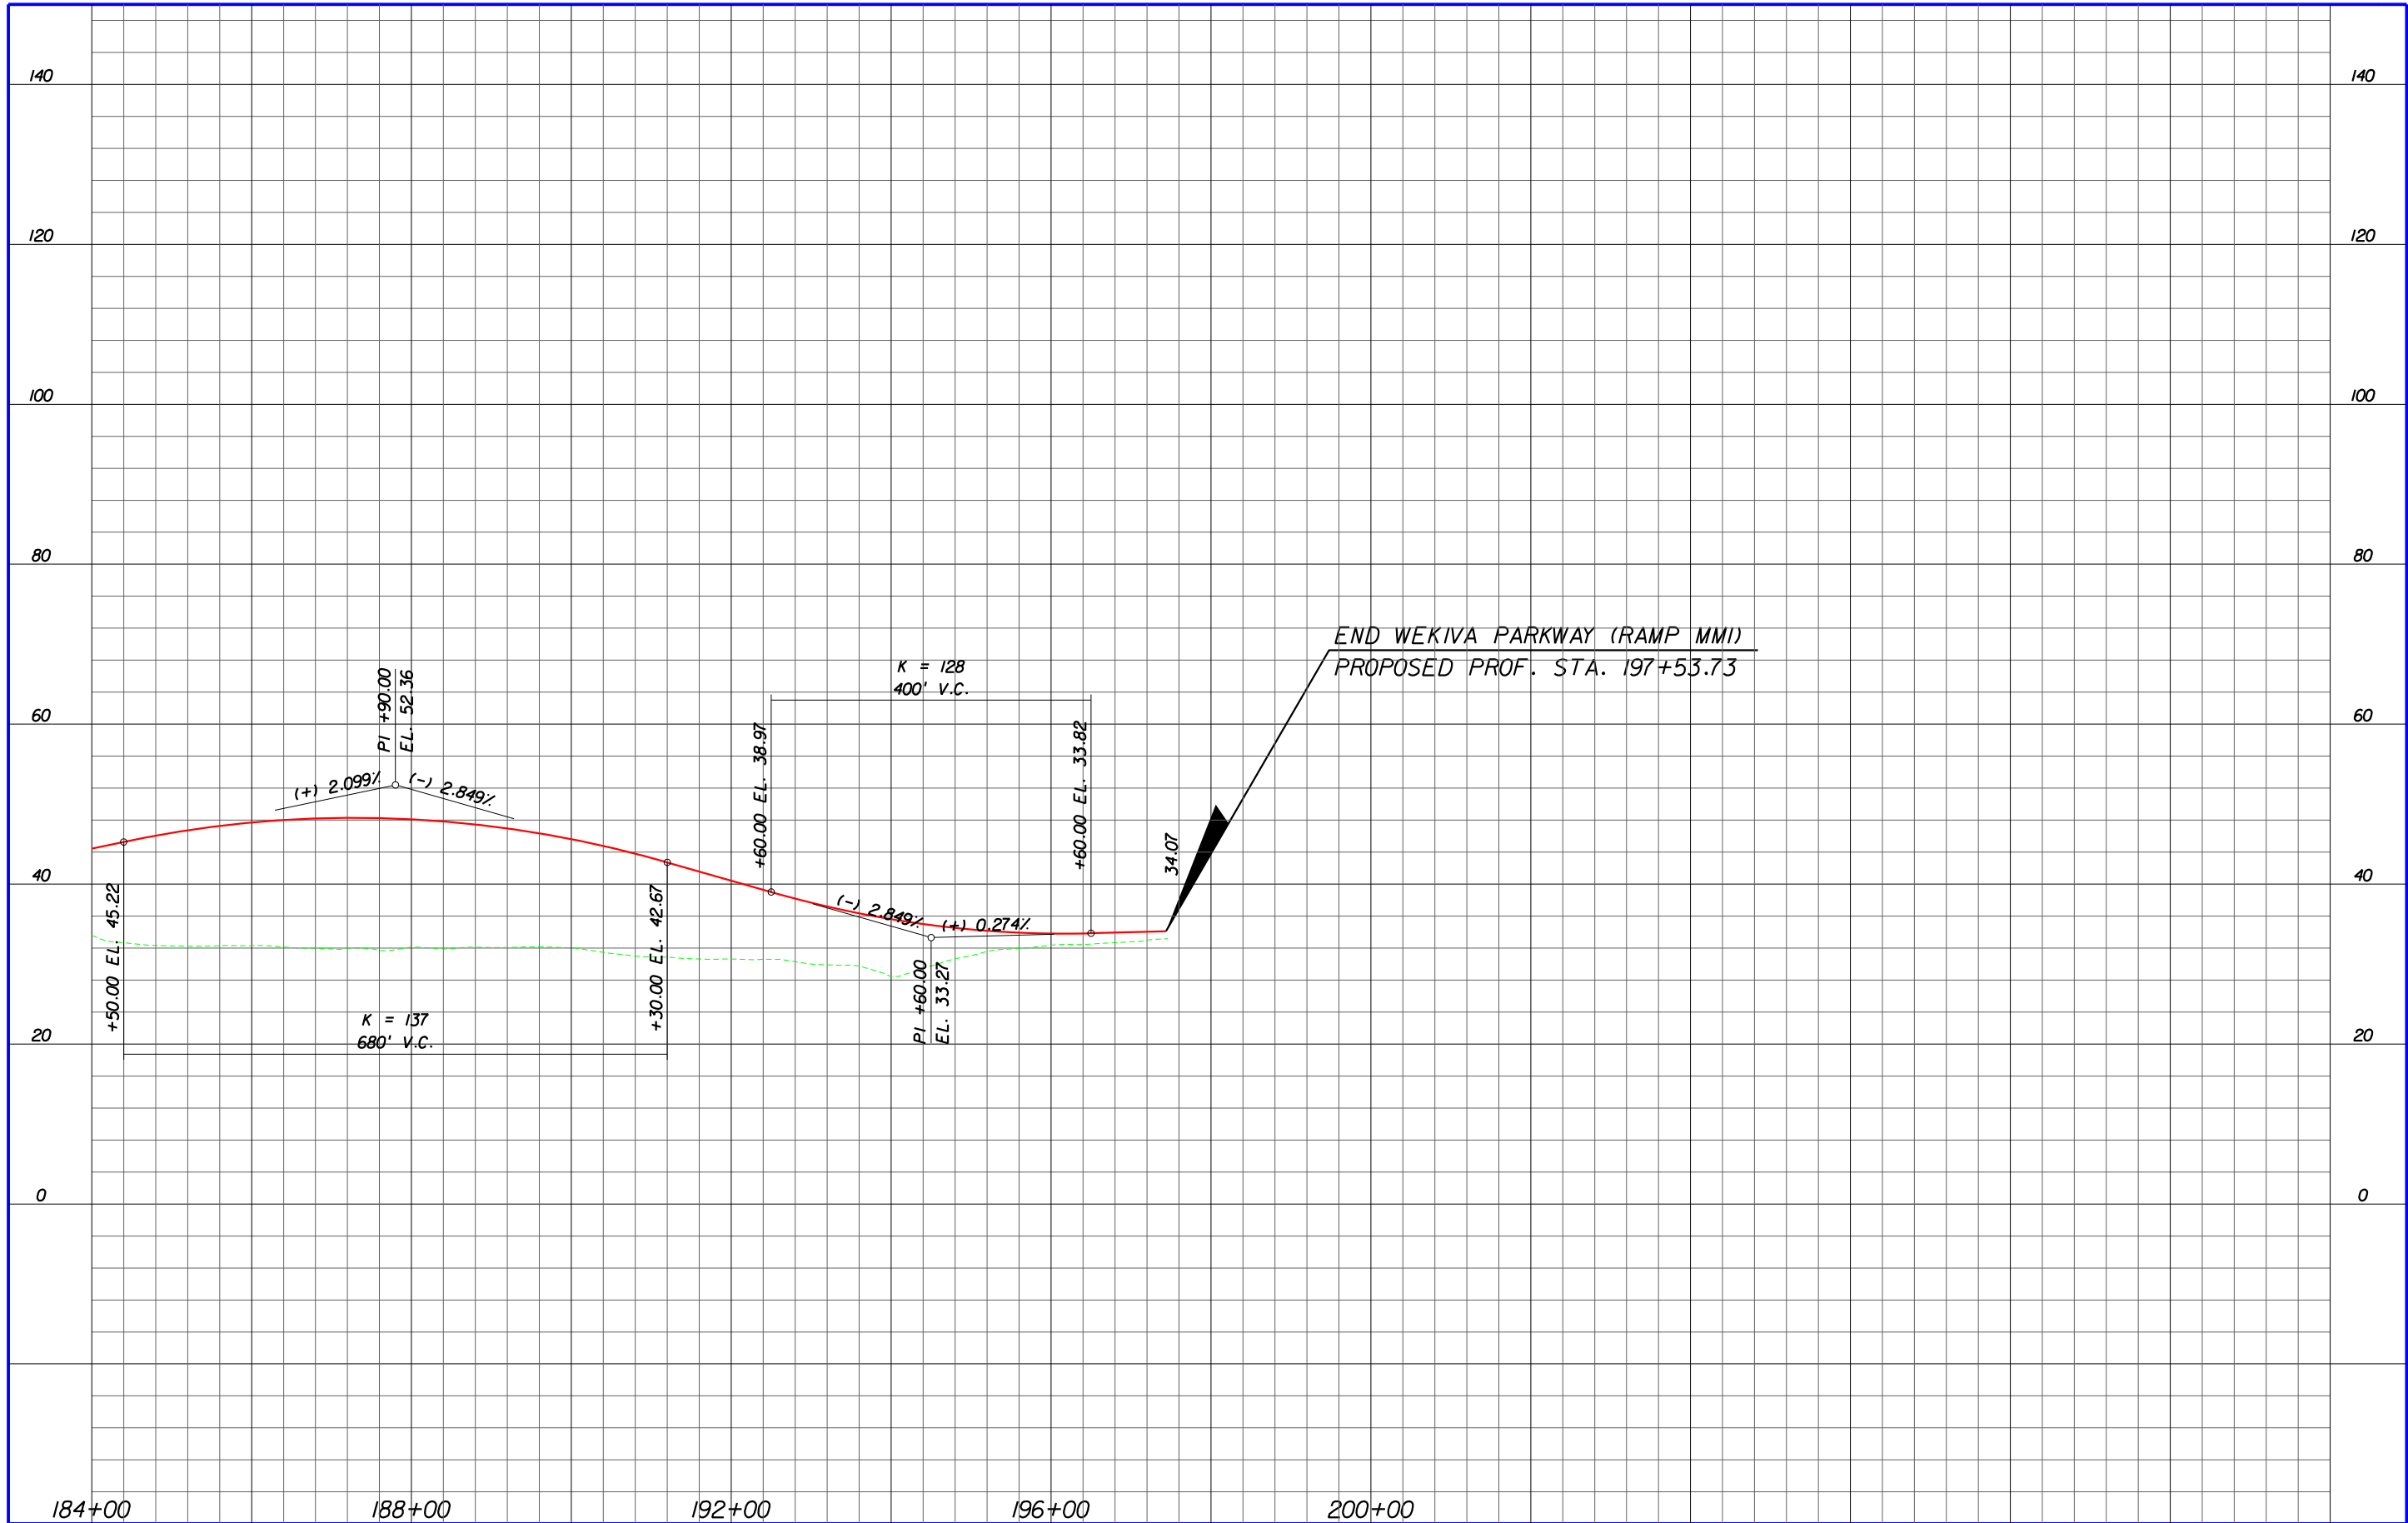



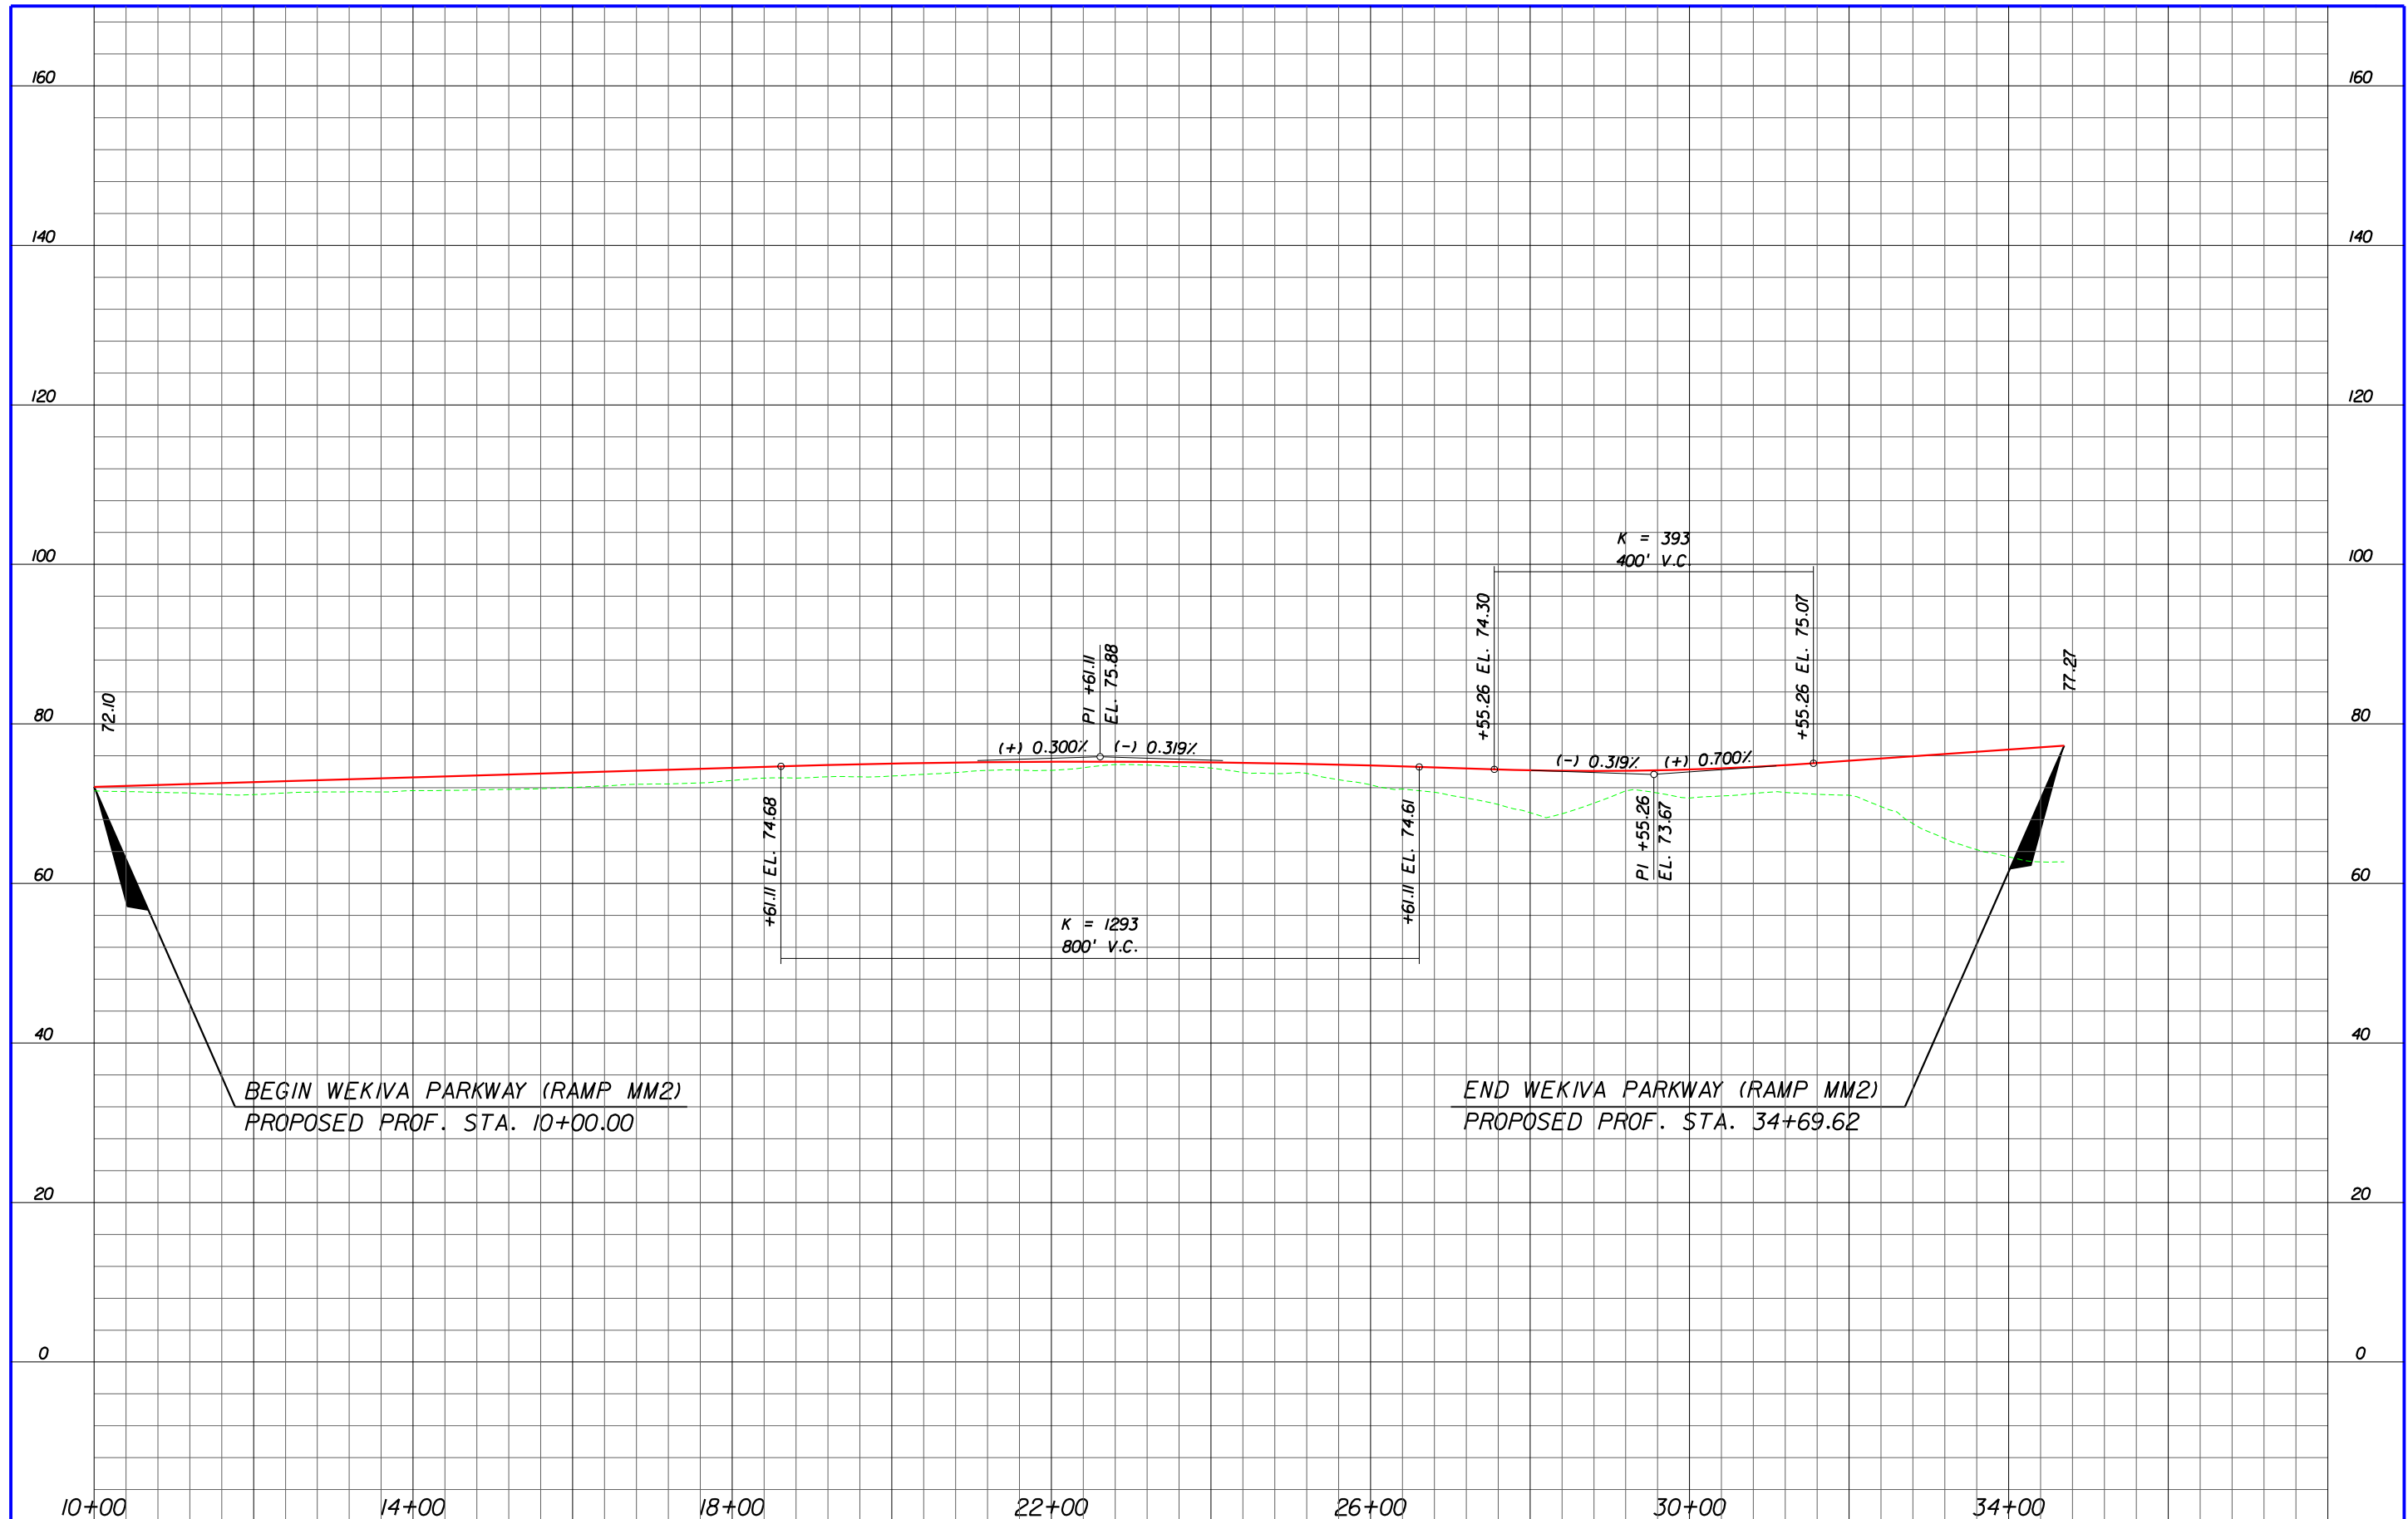

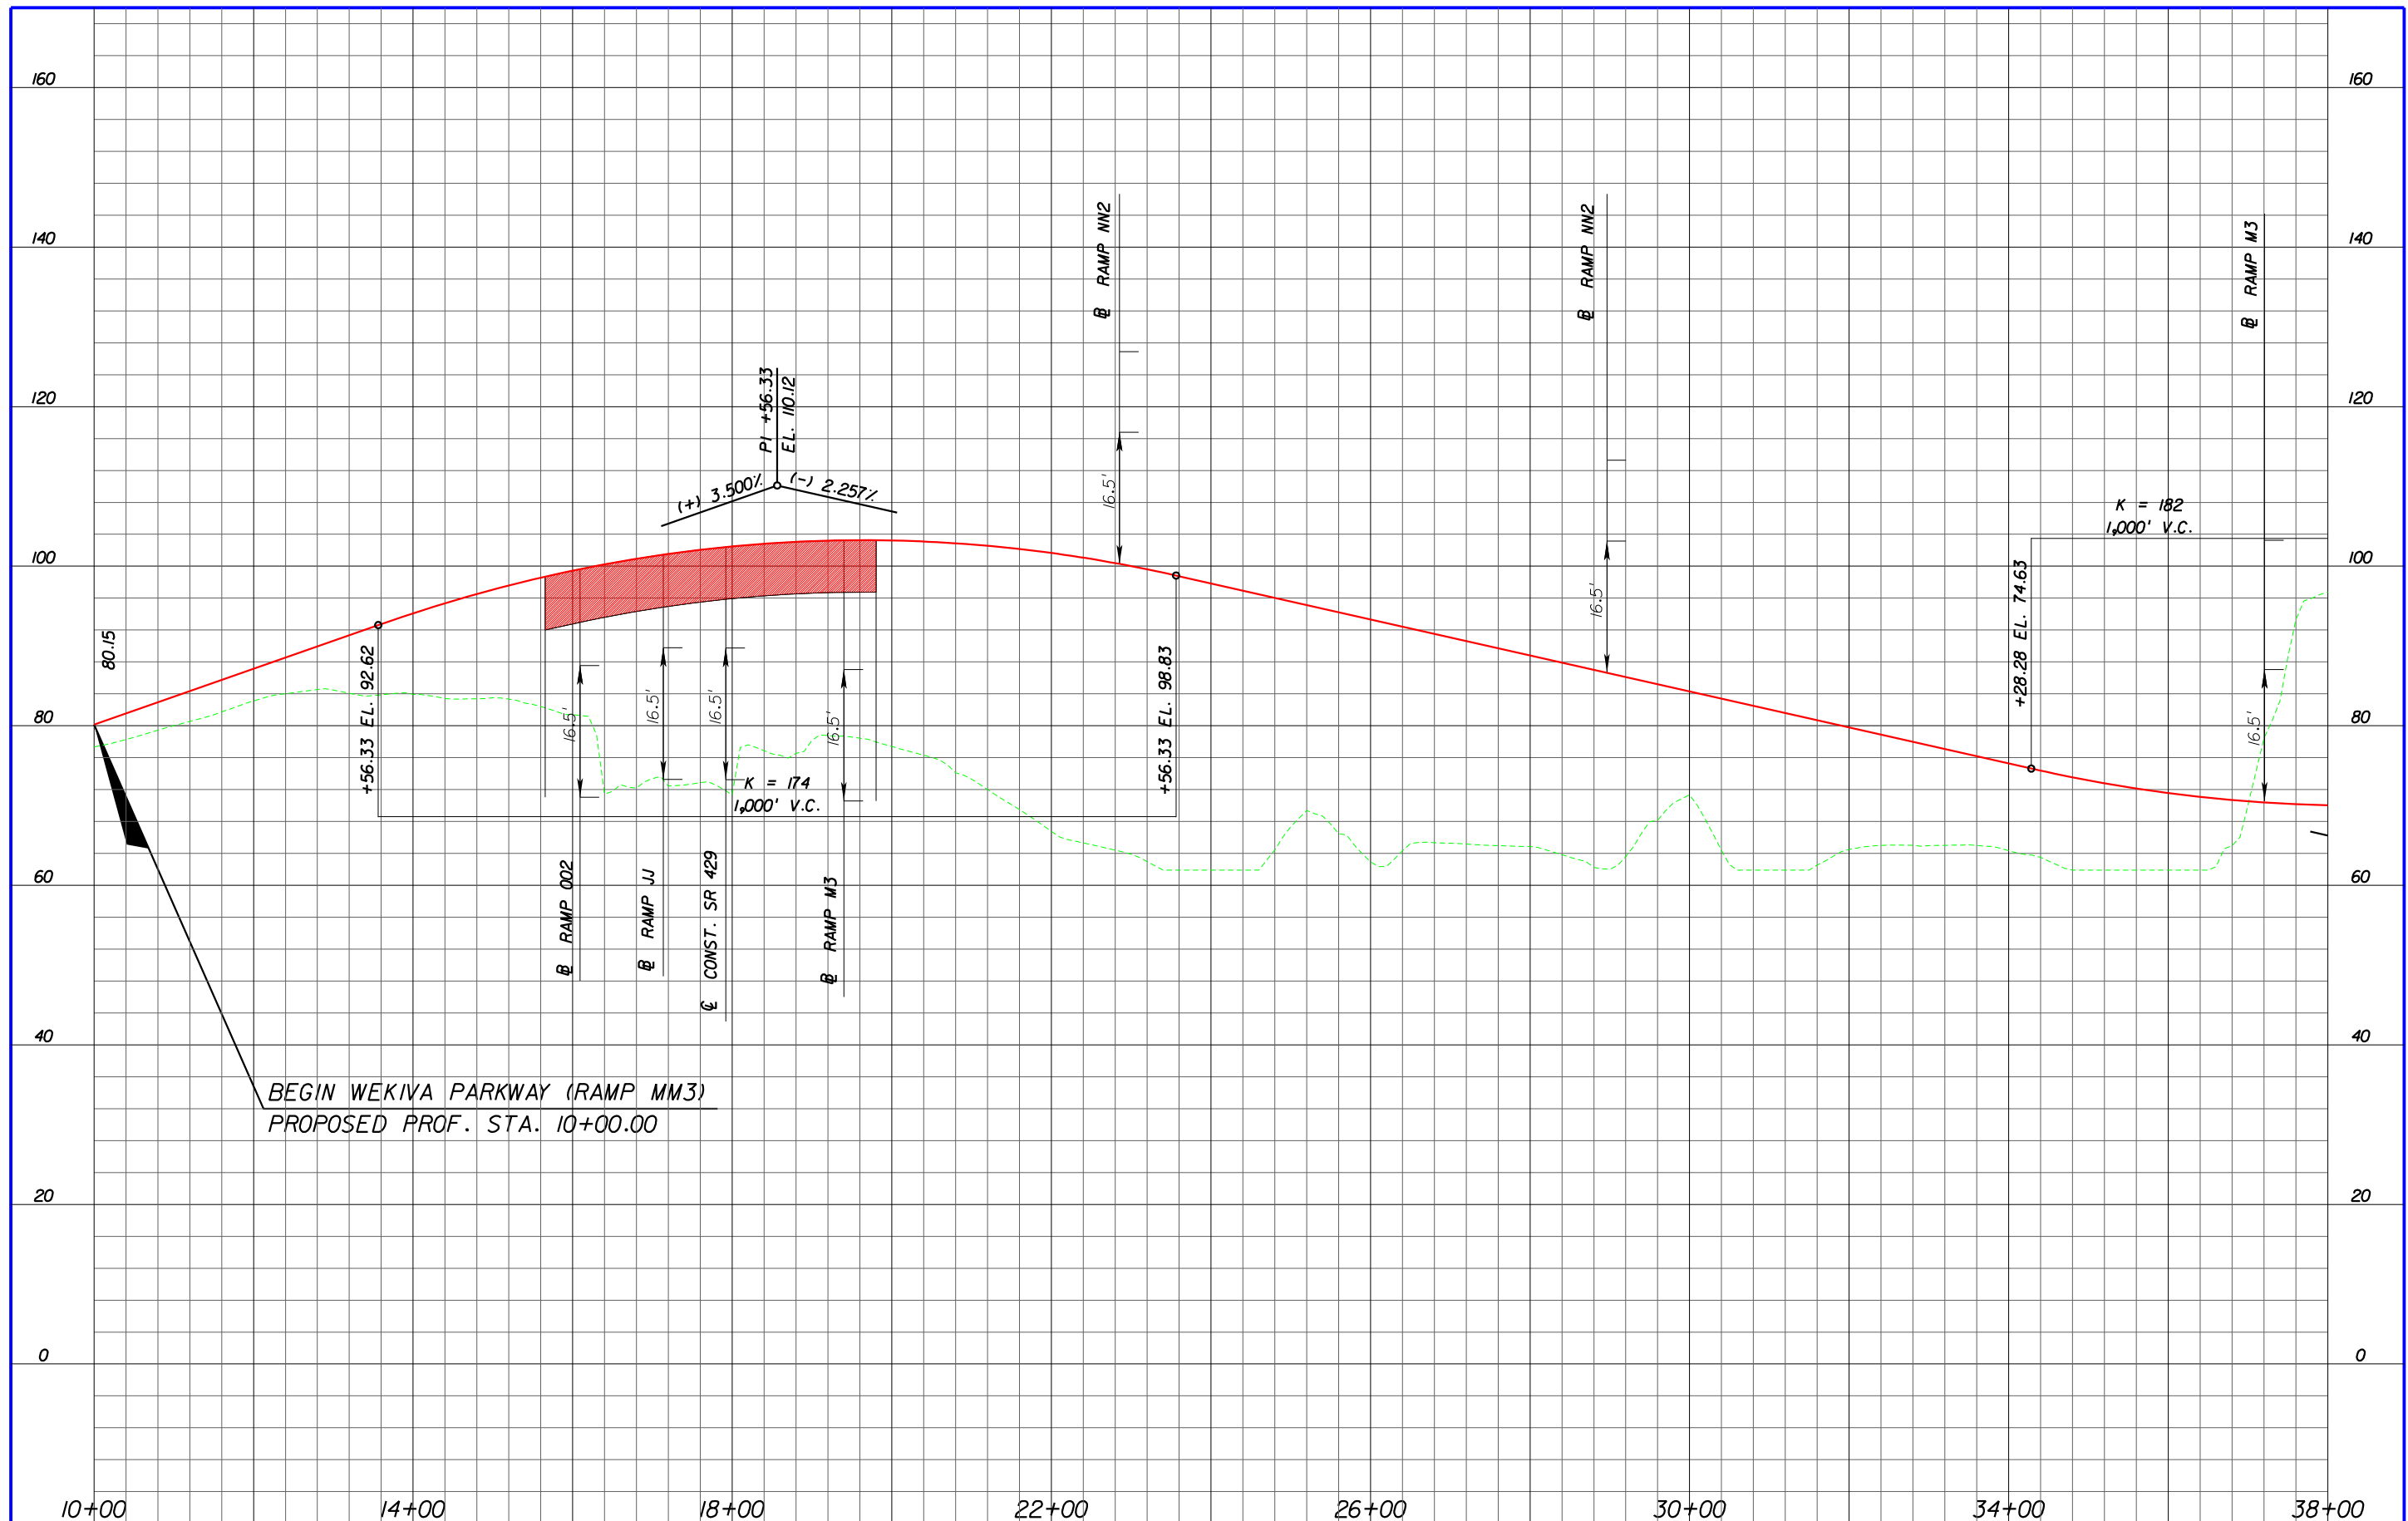

LEGEND

- EXISTING GROUND LINE
- PROPOSED PROFILE GRADE
- PROPOSED STRUCTURE

KEY MAP





WEKIWA PARKWAY (RAMP MM3)

PROPOSED BUILD ALTERNATIVE  
PROFILE SHEET

STA. 10+00 - STA. 38+00

PR-134

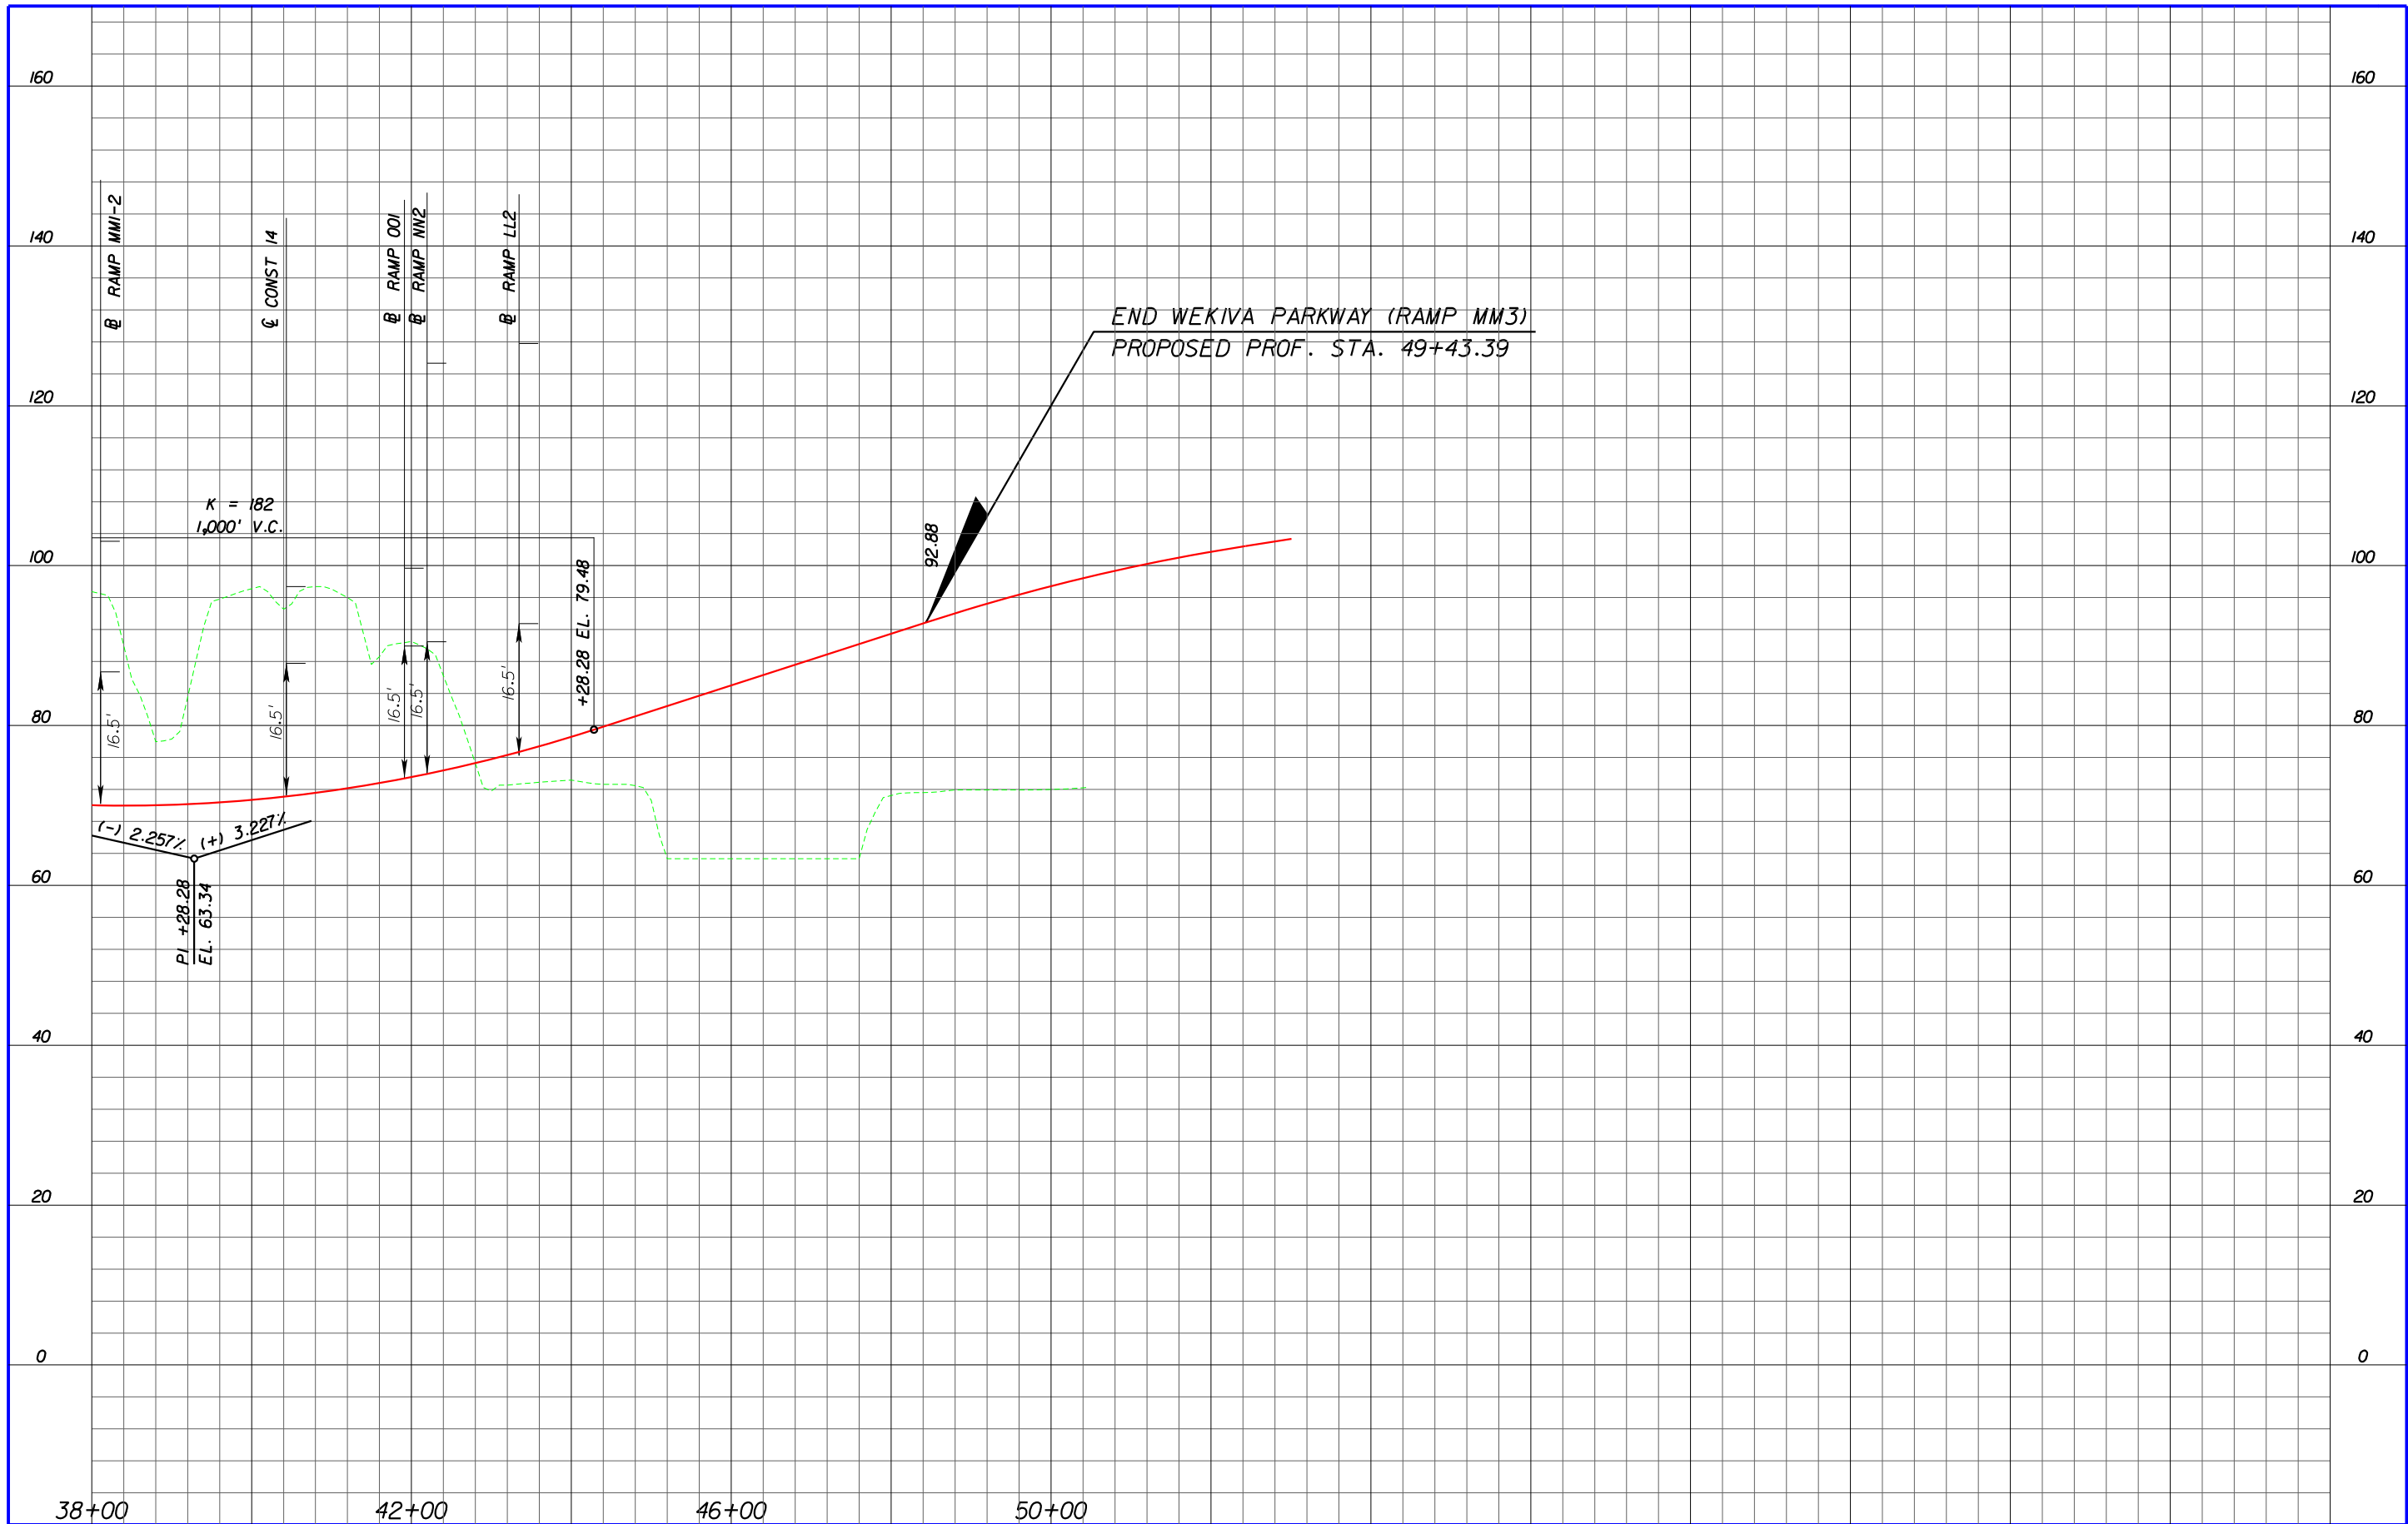


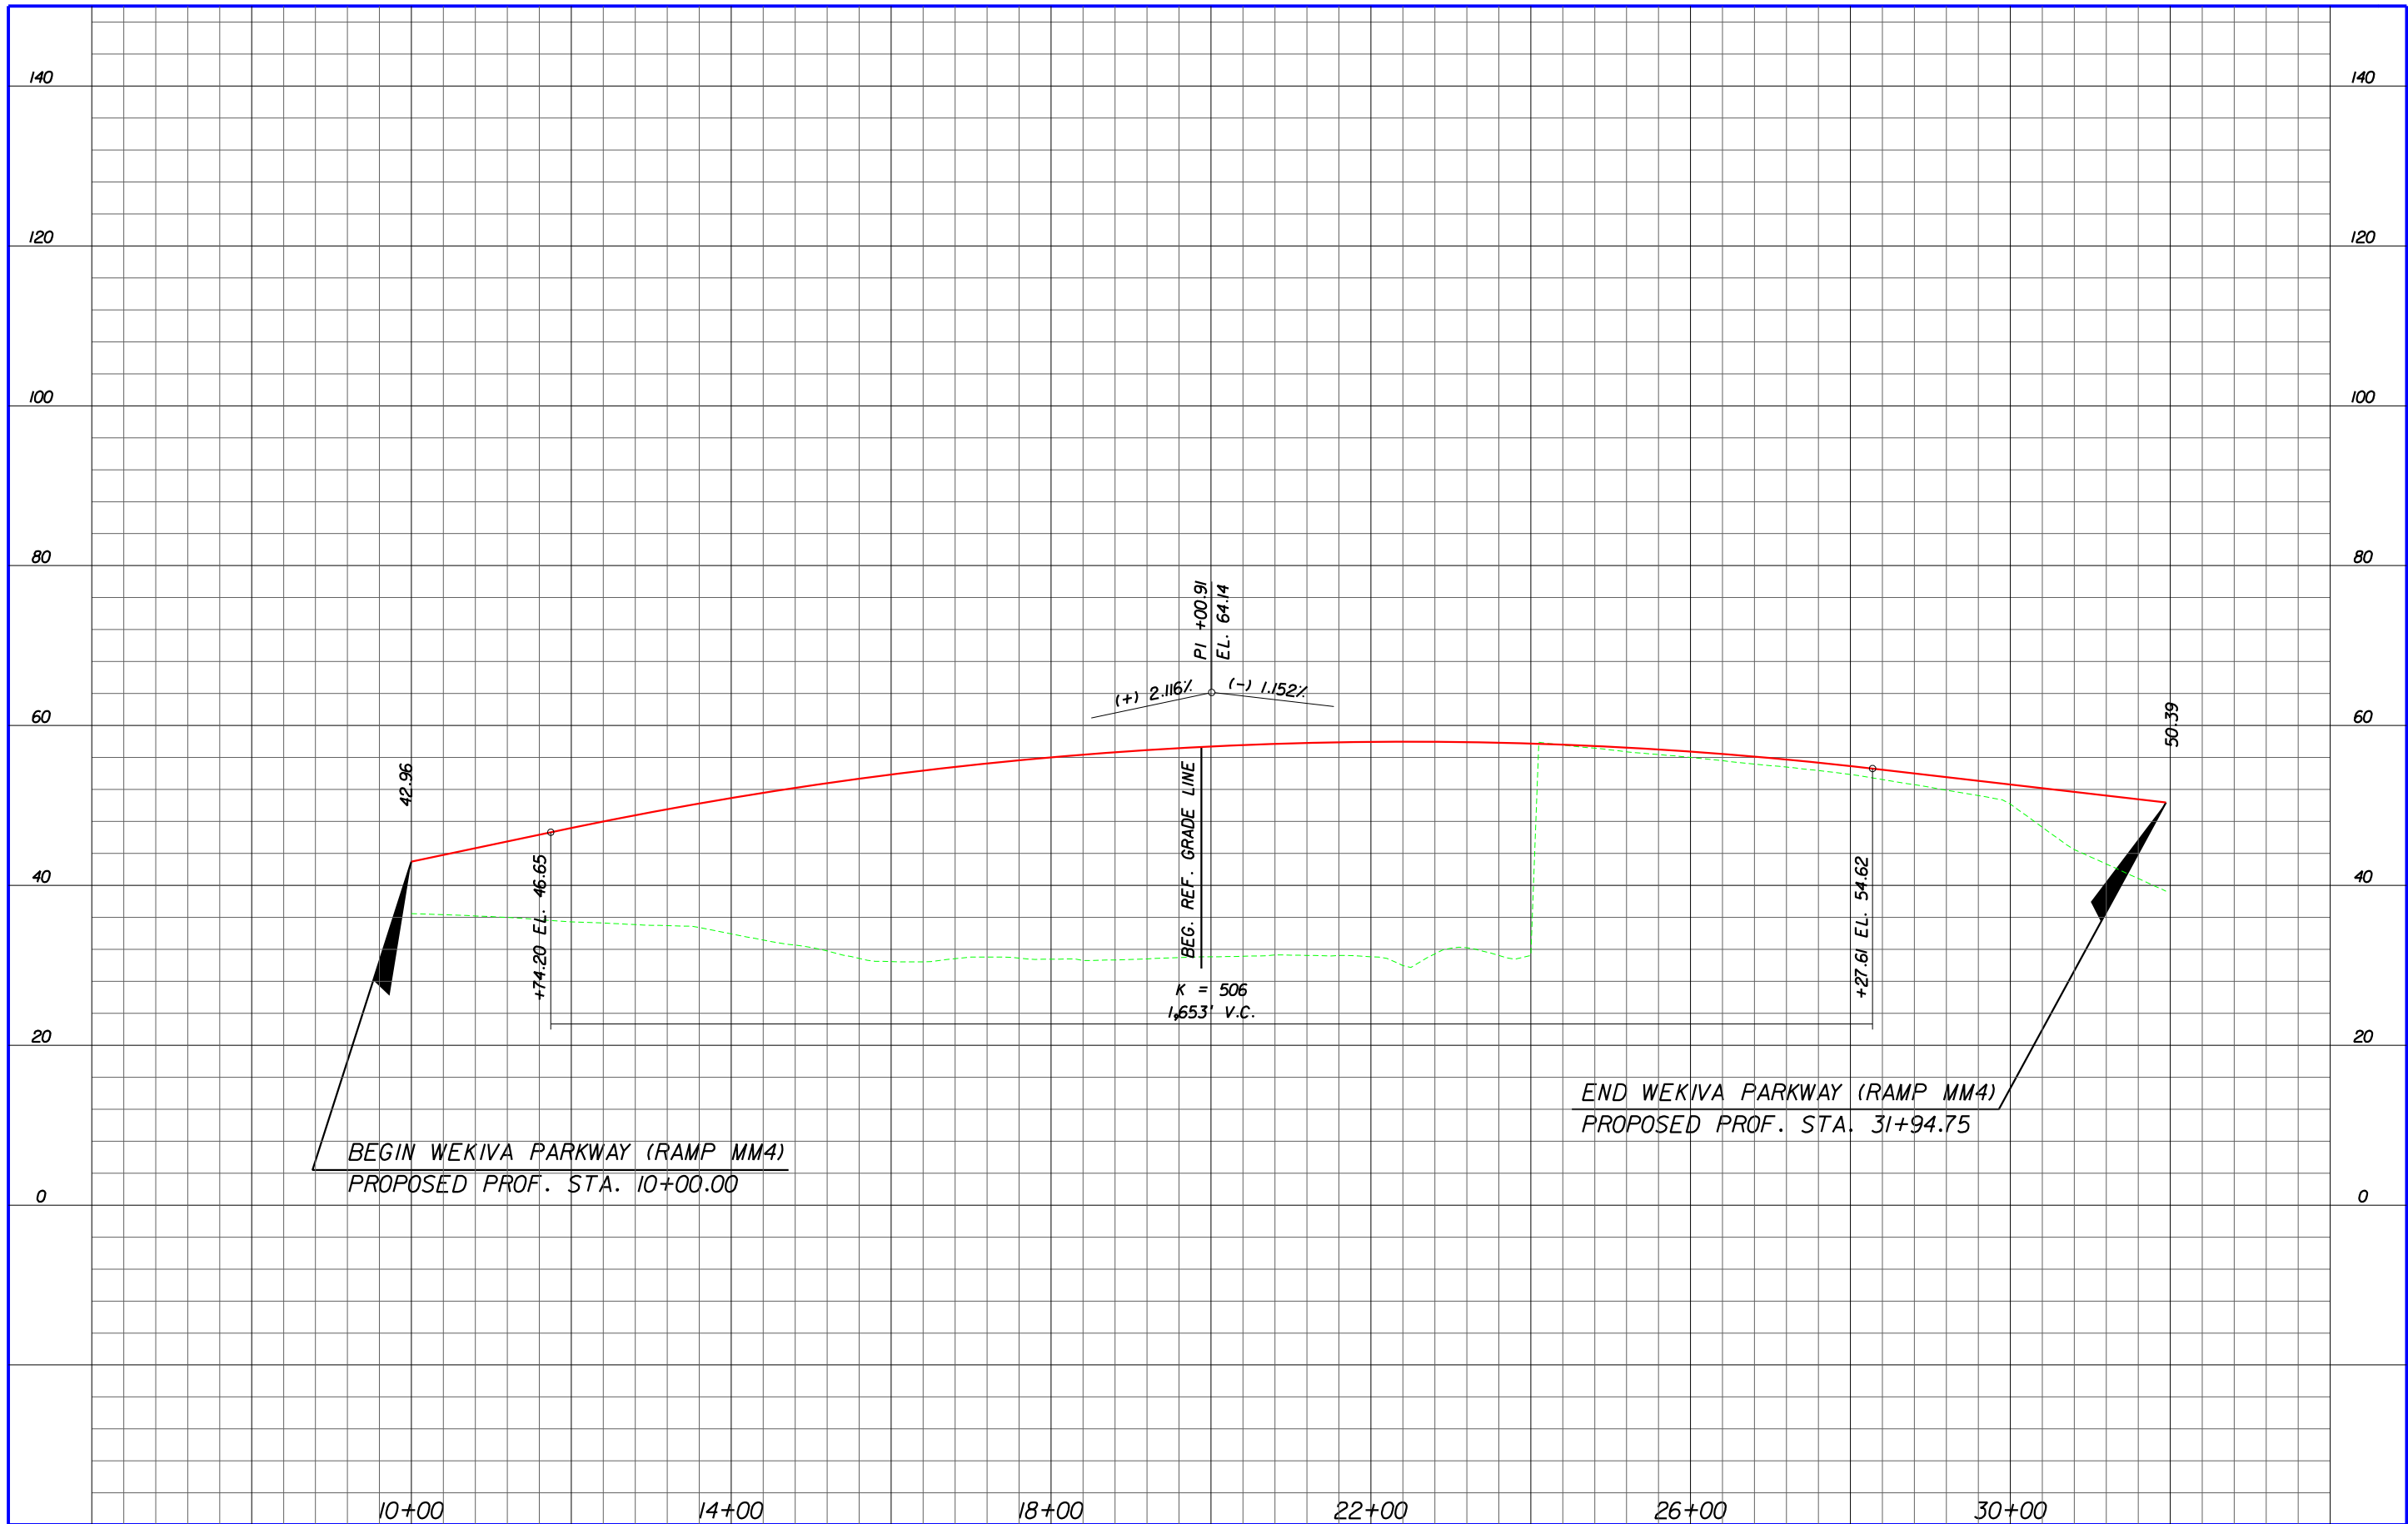







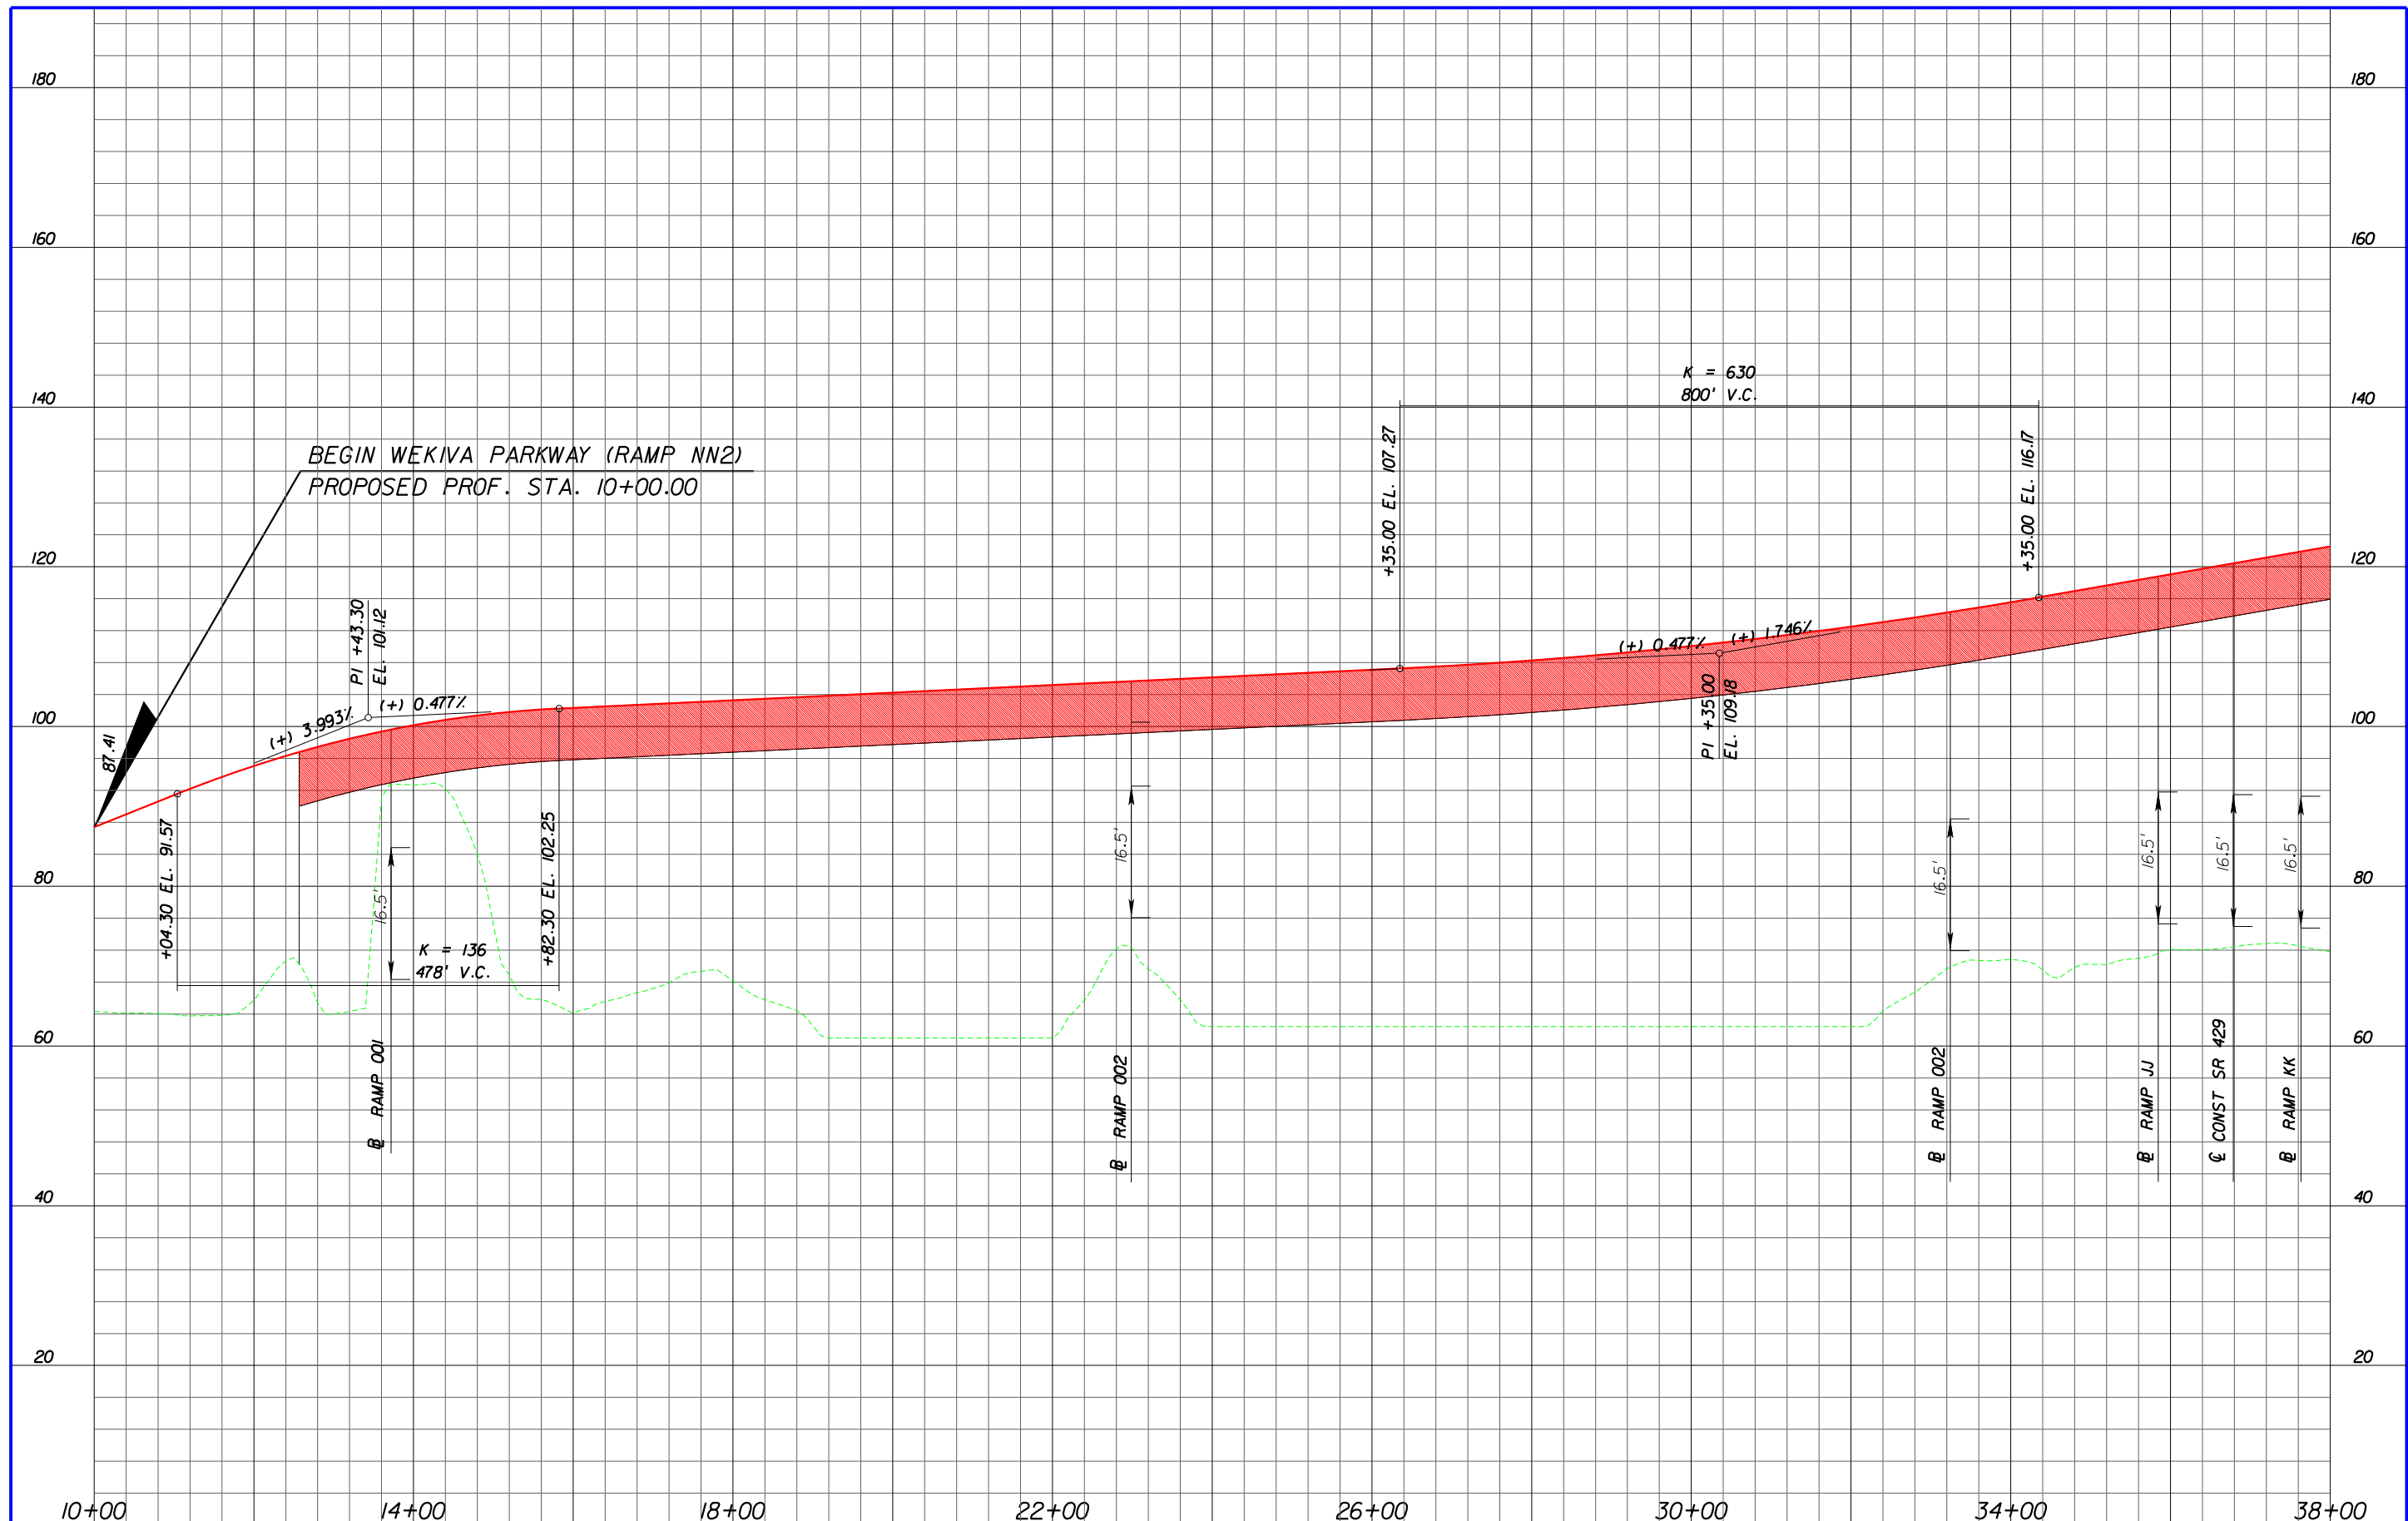

LEGEND

--- EXISTING GROUND LINE

--- PROPOSED PROFILE GRADE

■ PROPOSED STRUCTURE


KEY MAP




**WEKIVA PARKWAY**  
Project Development and Environment Study  
Orange, Lake & Seminole Counties

WEKIVA PARKWAY (RAMP NN2)  
PROPOSED BUILD ALTERNATIVE  
PROFILE SHEET  
STA. 10+00 - STA. 38+00

PR-139

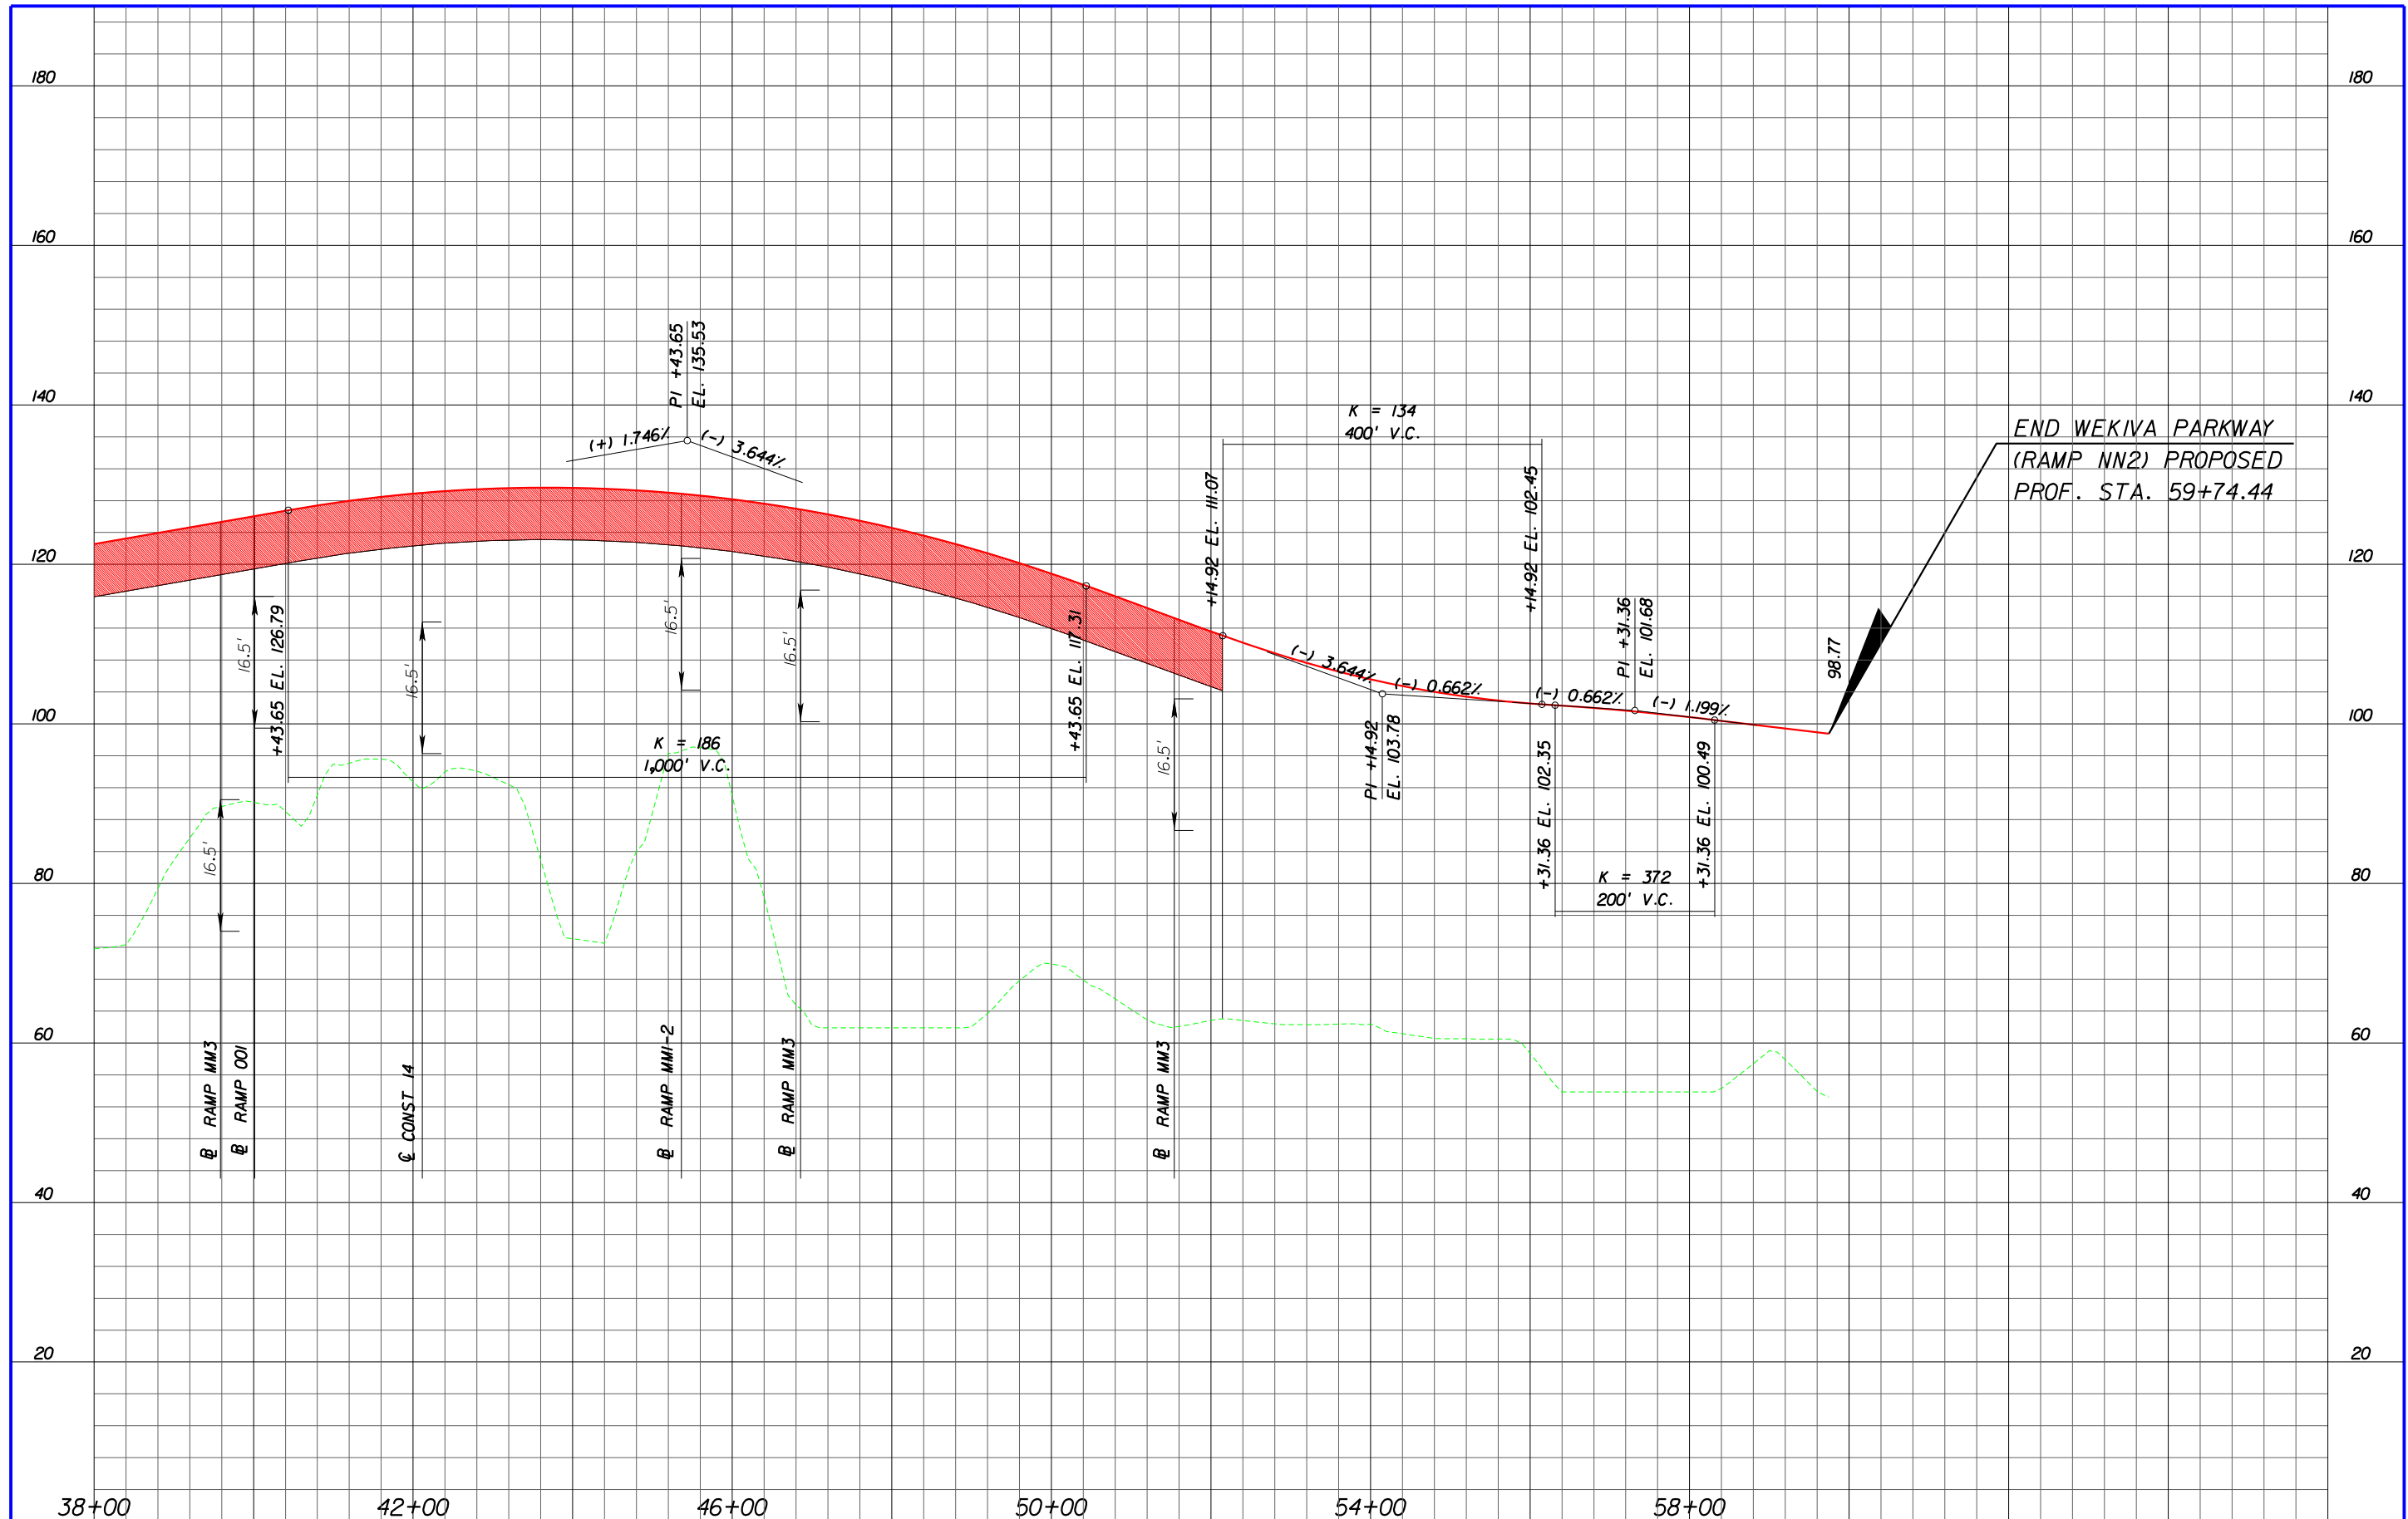



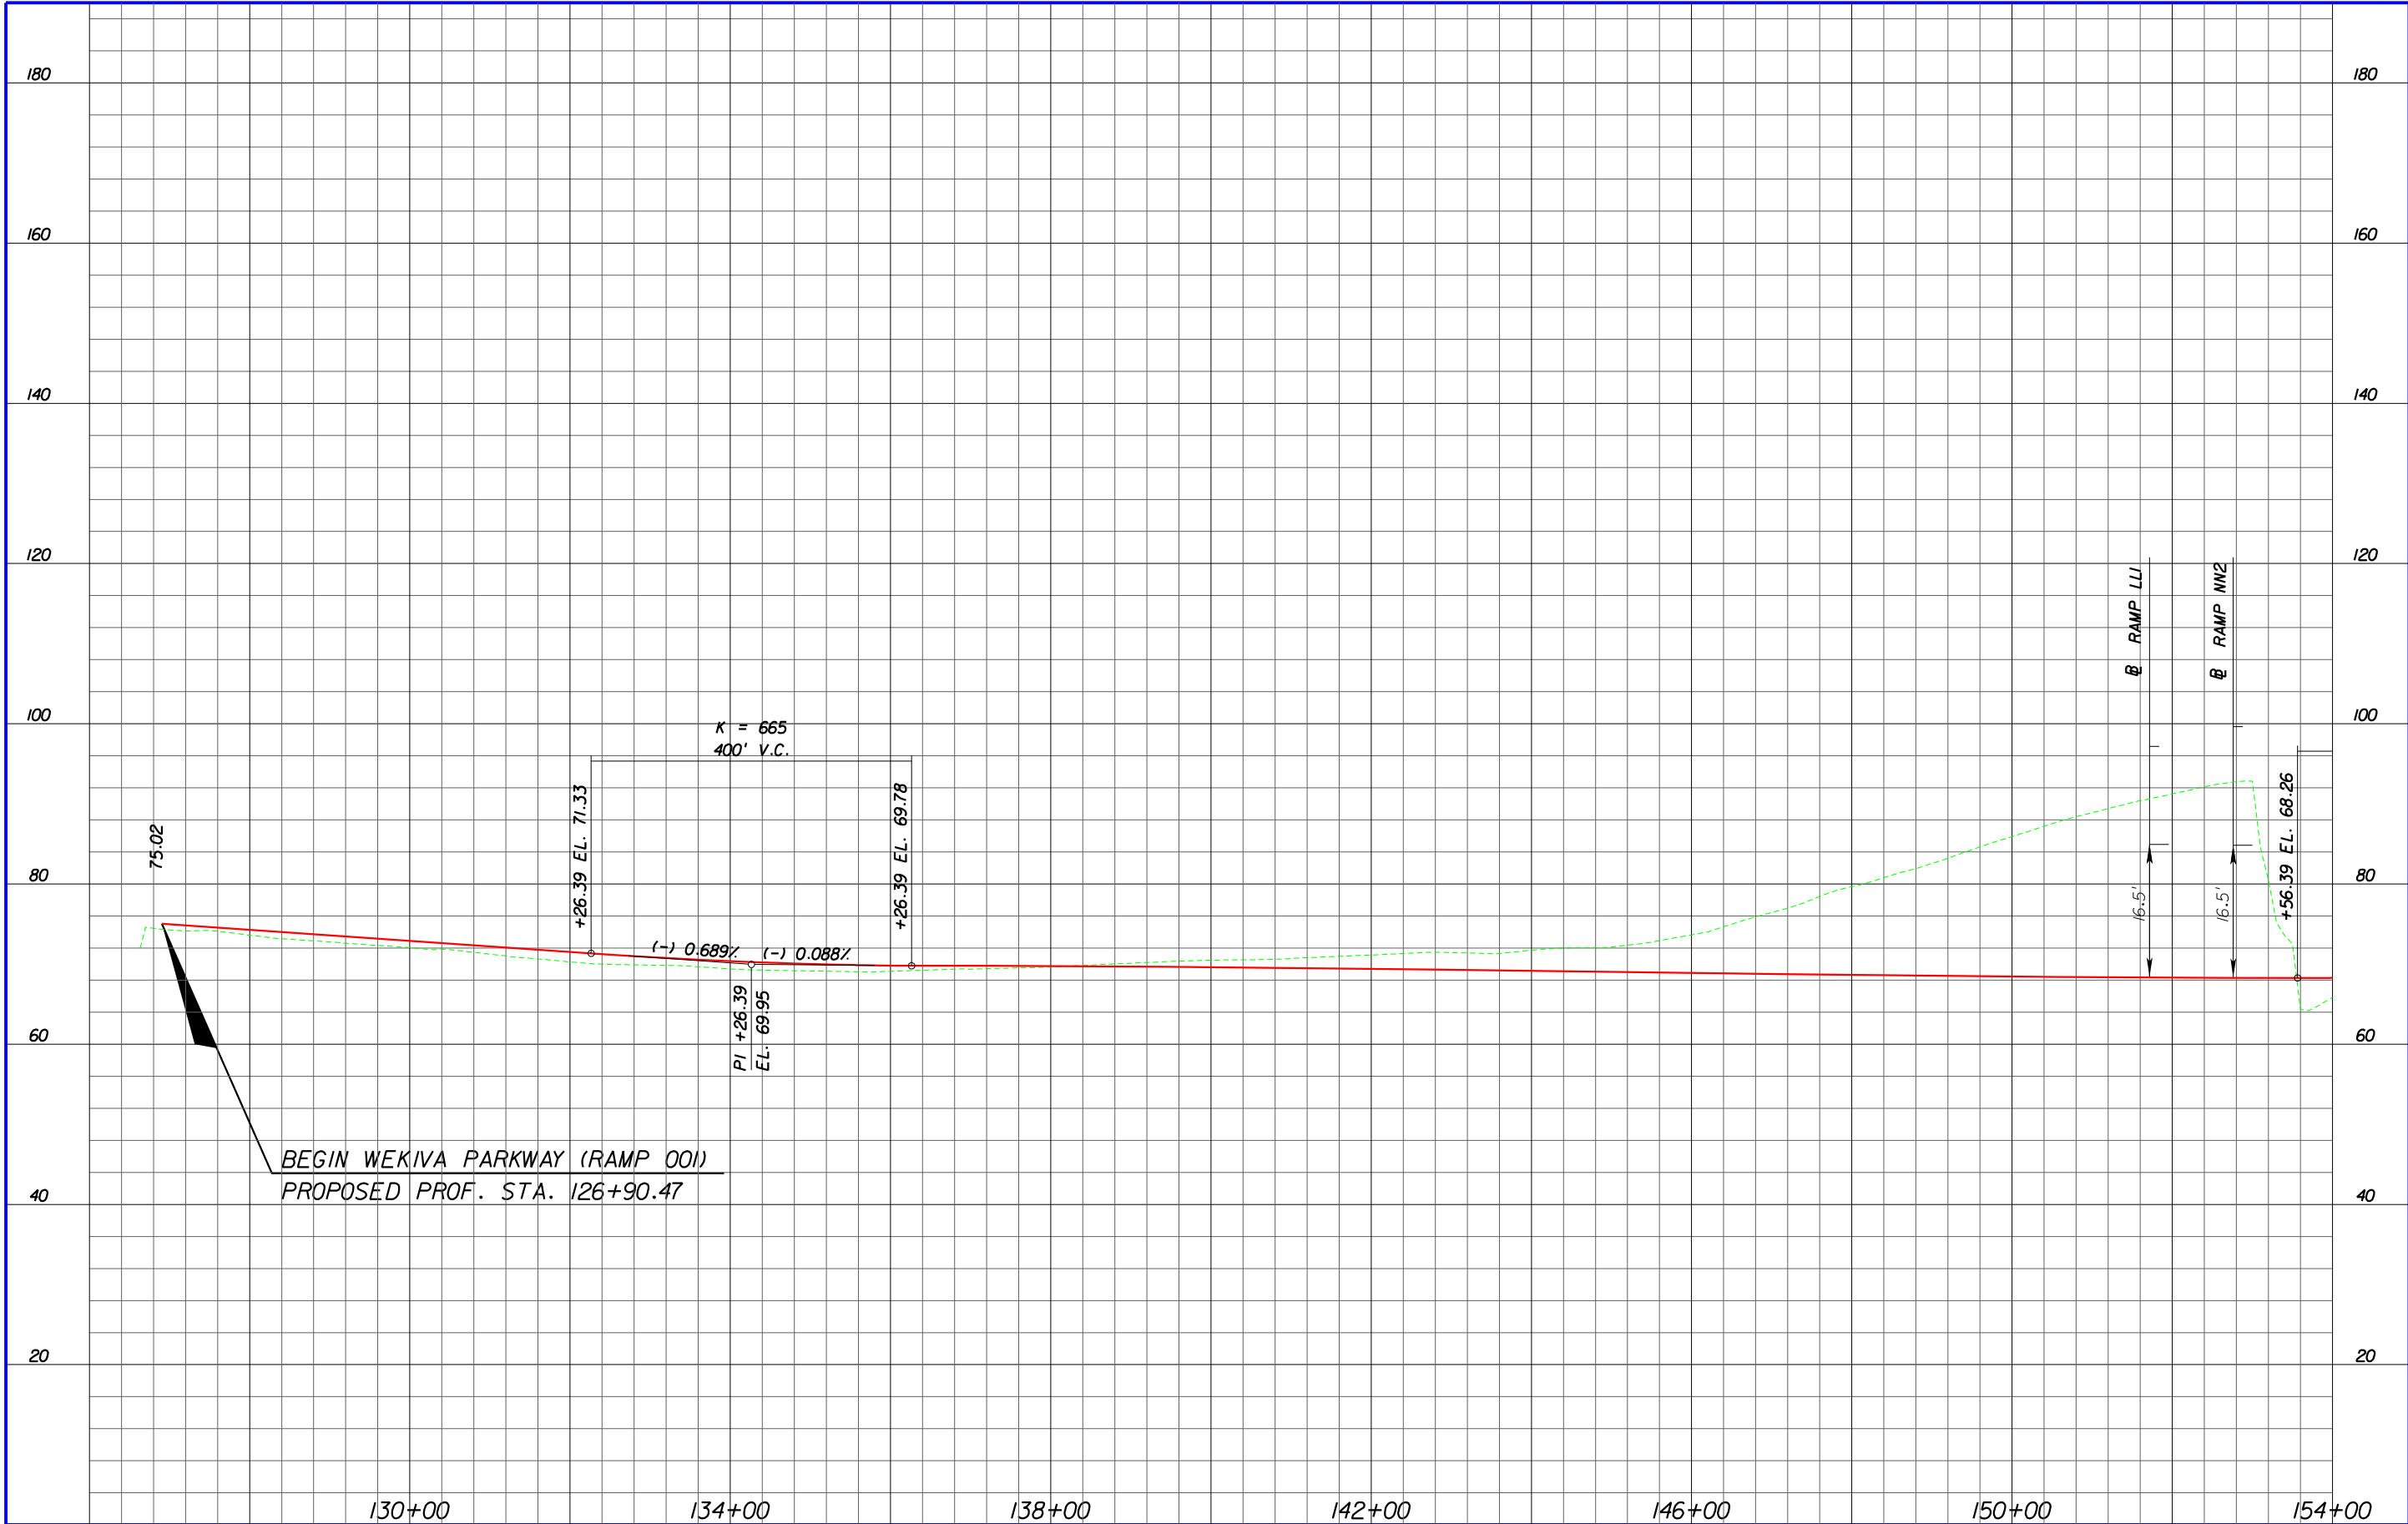











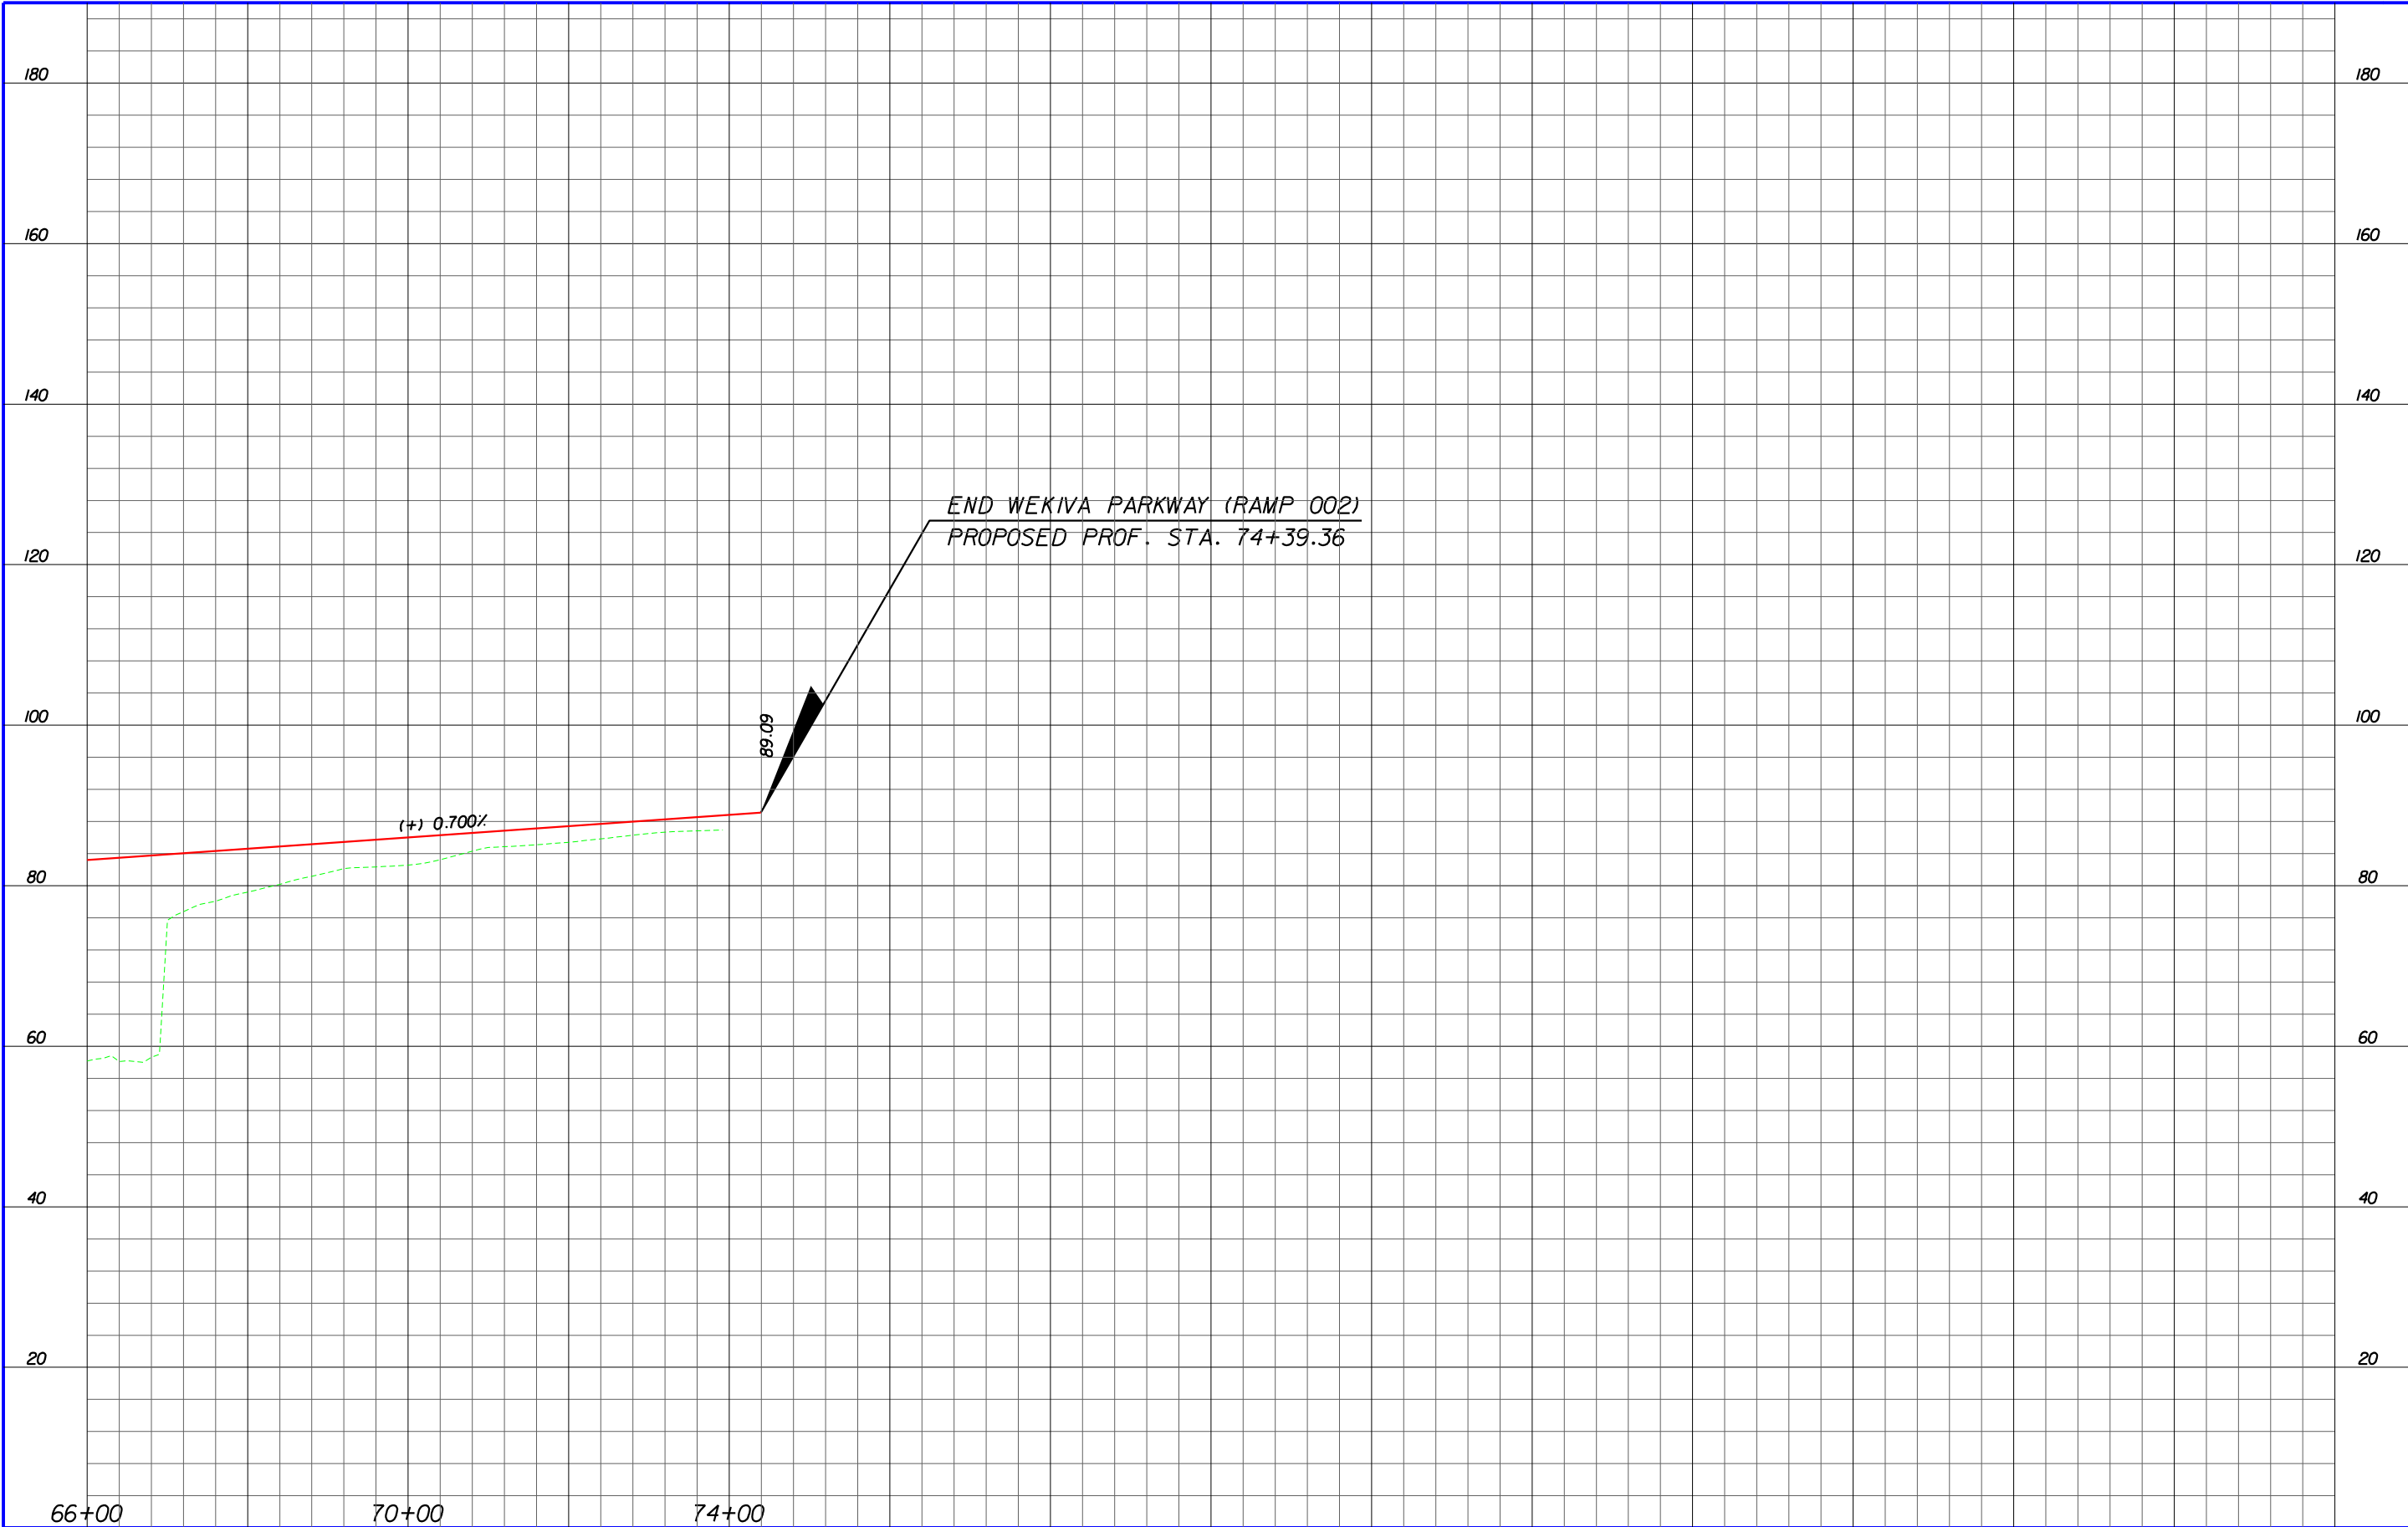






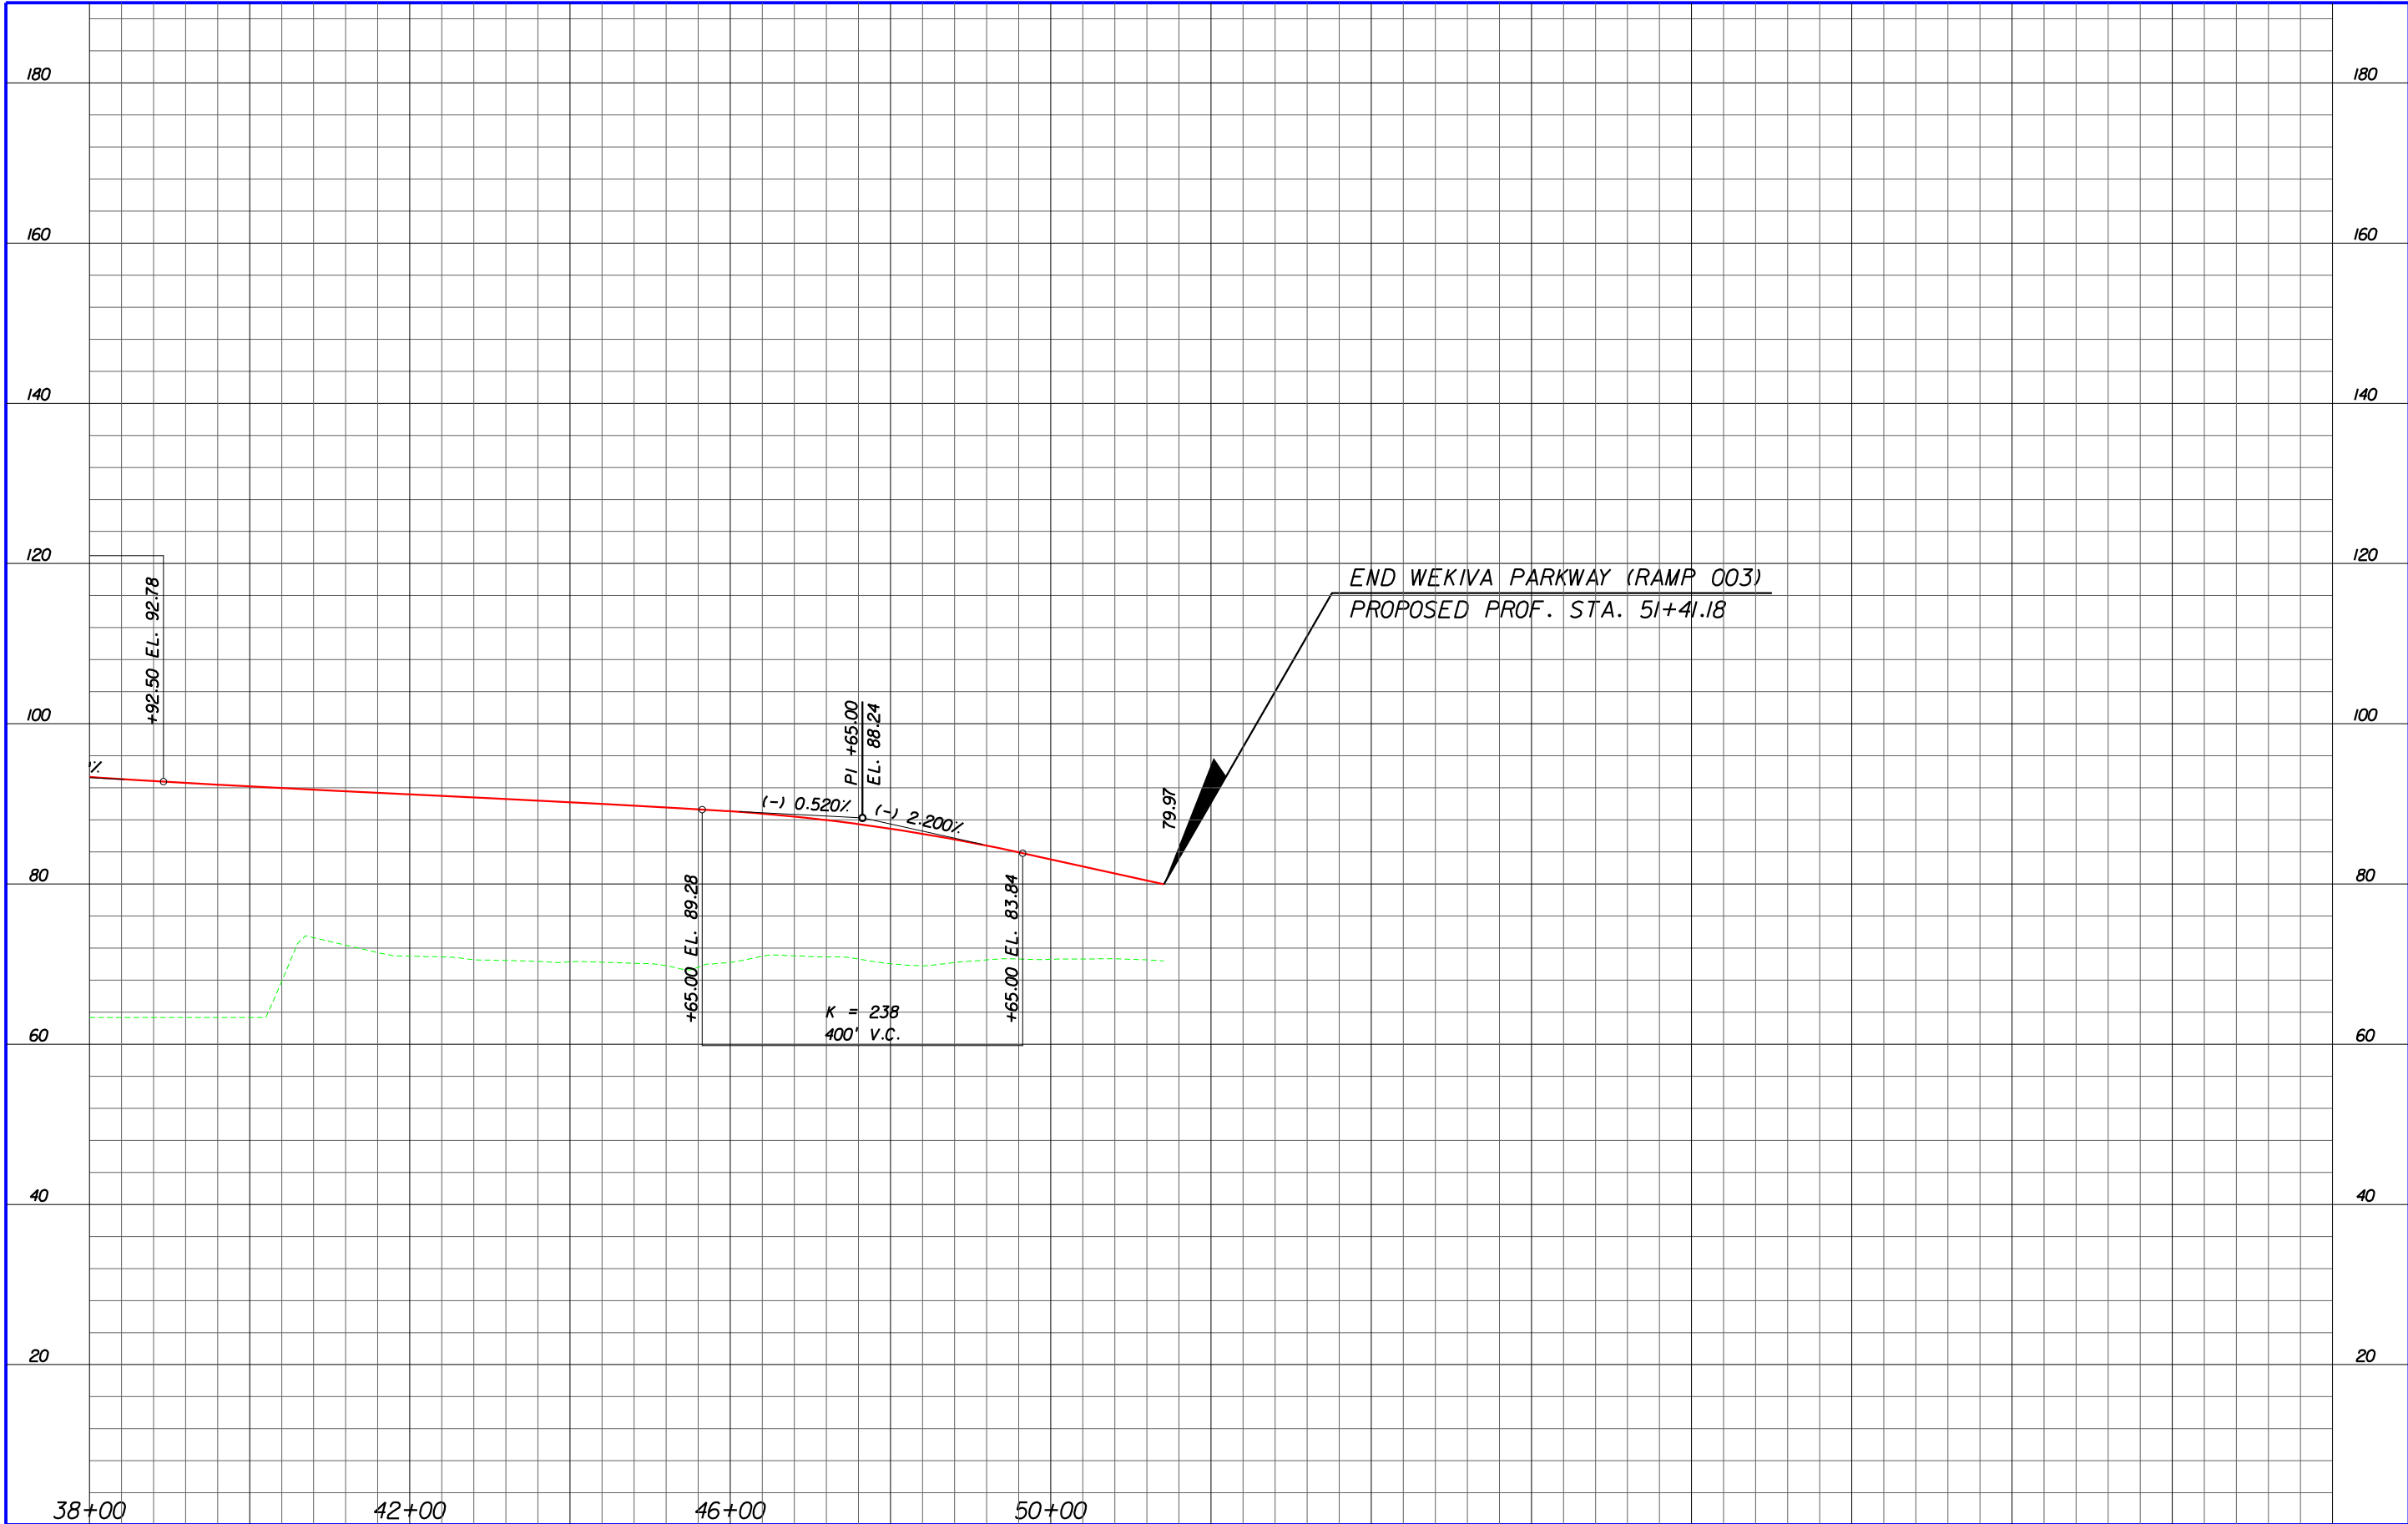



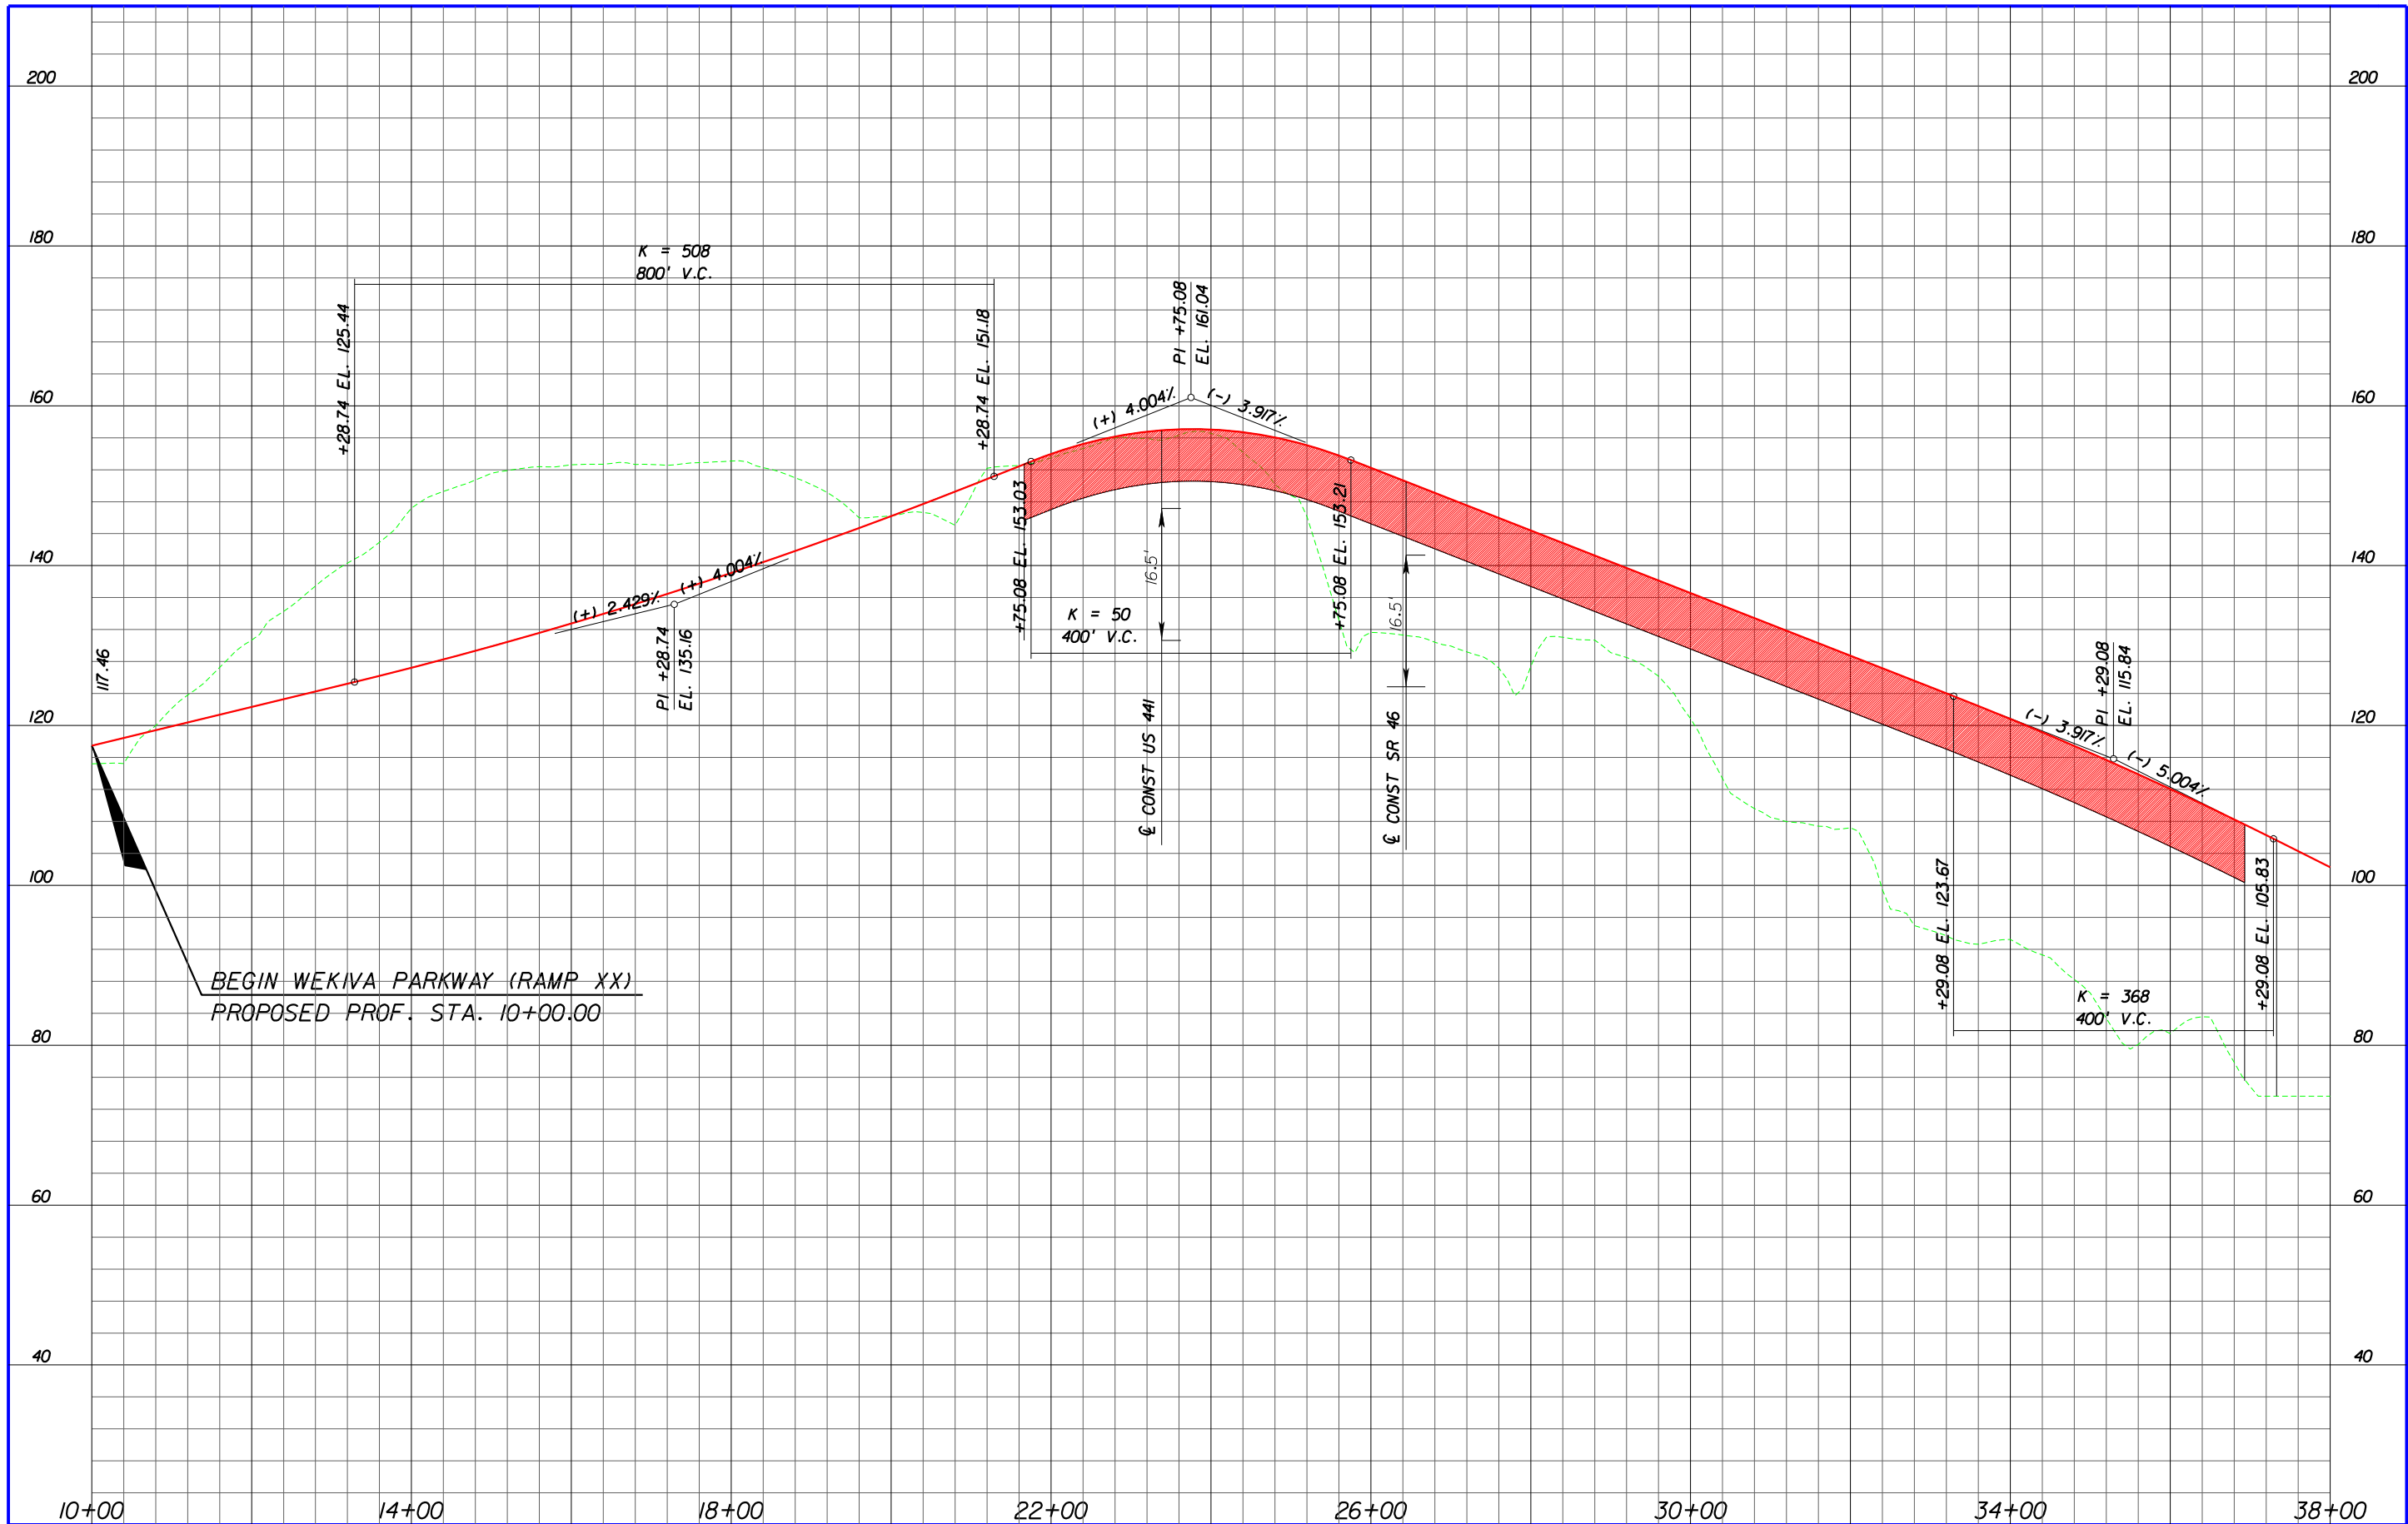

LEGEND

- EXISTING GROUND LINE
- PROPOSED PROFILE GRADE
- PROPOSED STRUCTURE

KEY MAP



WEKIVA PARKWAY (RAMP XX)

PROPOSED BUILD ALTERNATIVE  
PROFILE SHEET

STA. 10+00 - STA. 38+00

PR-149

