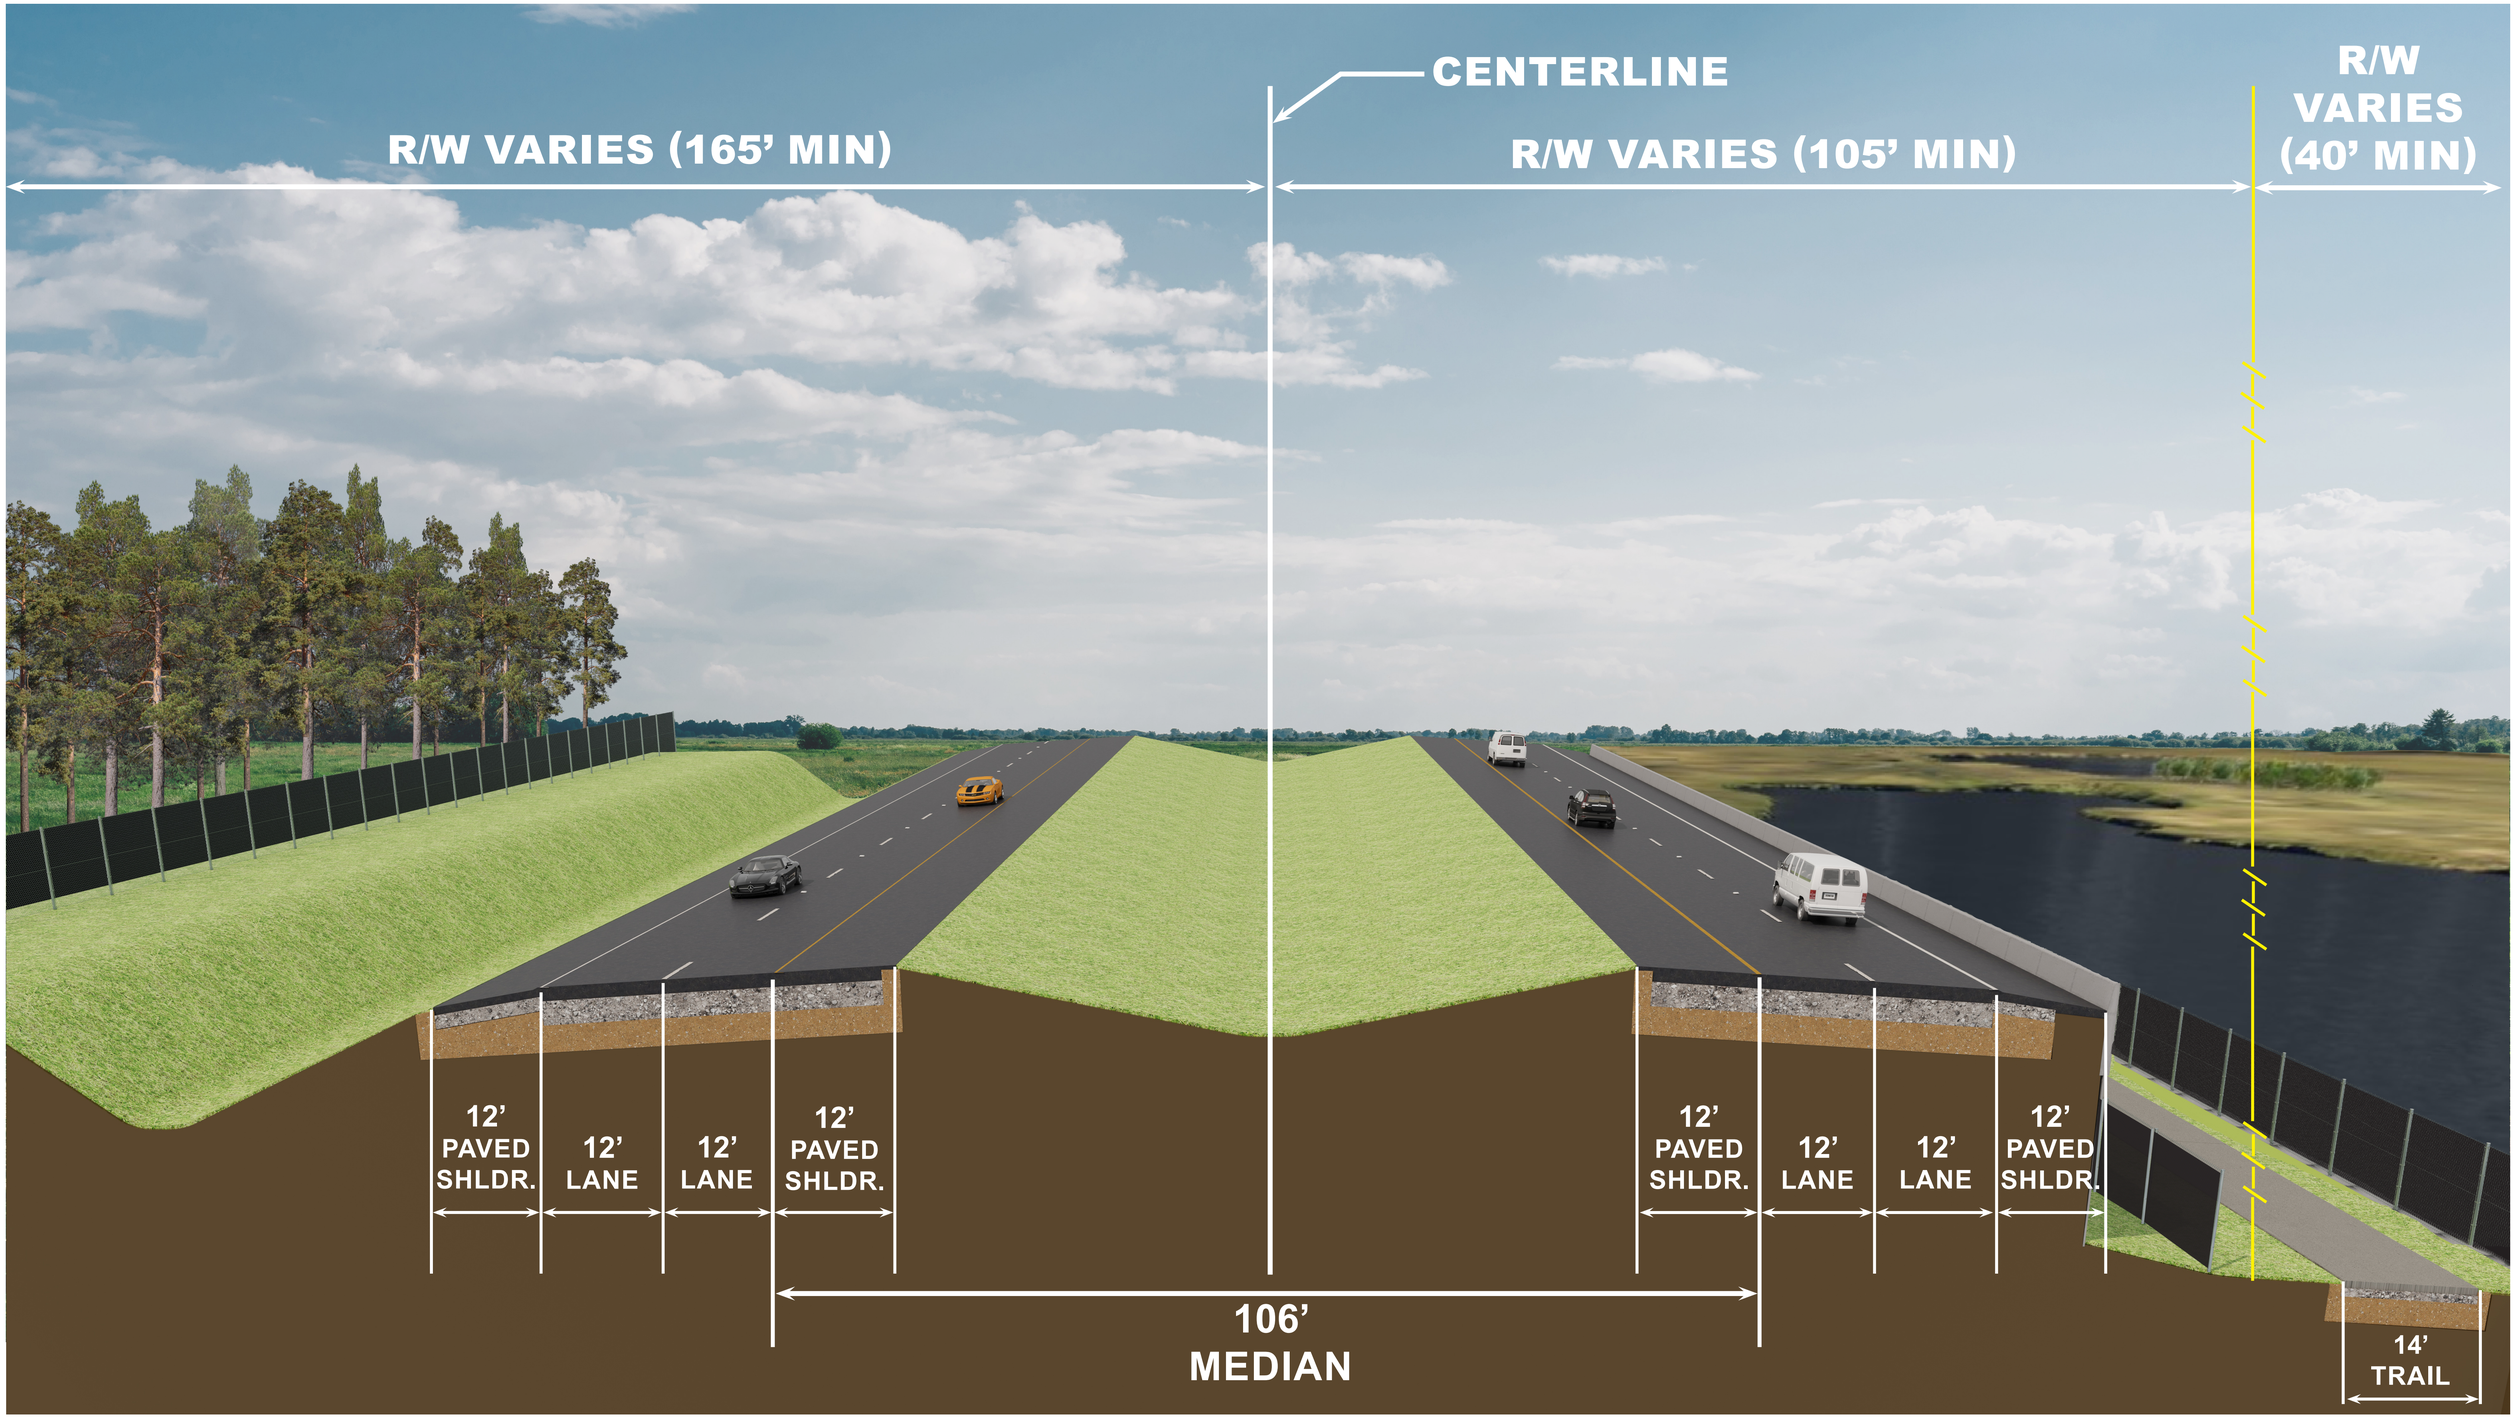


SR 516 LAKE-ORANGE EXPRESSWAY SEGMENT 2
ROADWAY TYPICAL SECTION

CENTRAL FLORIDA EXPRESSWAY AUTHORITY