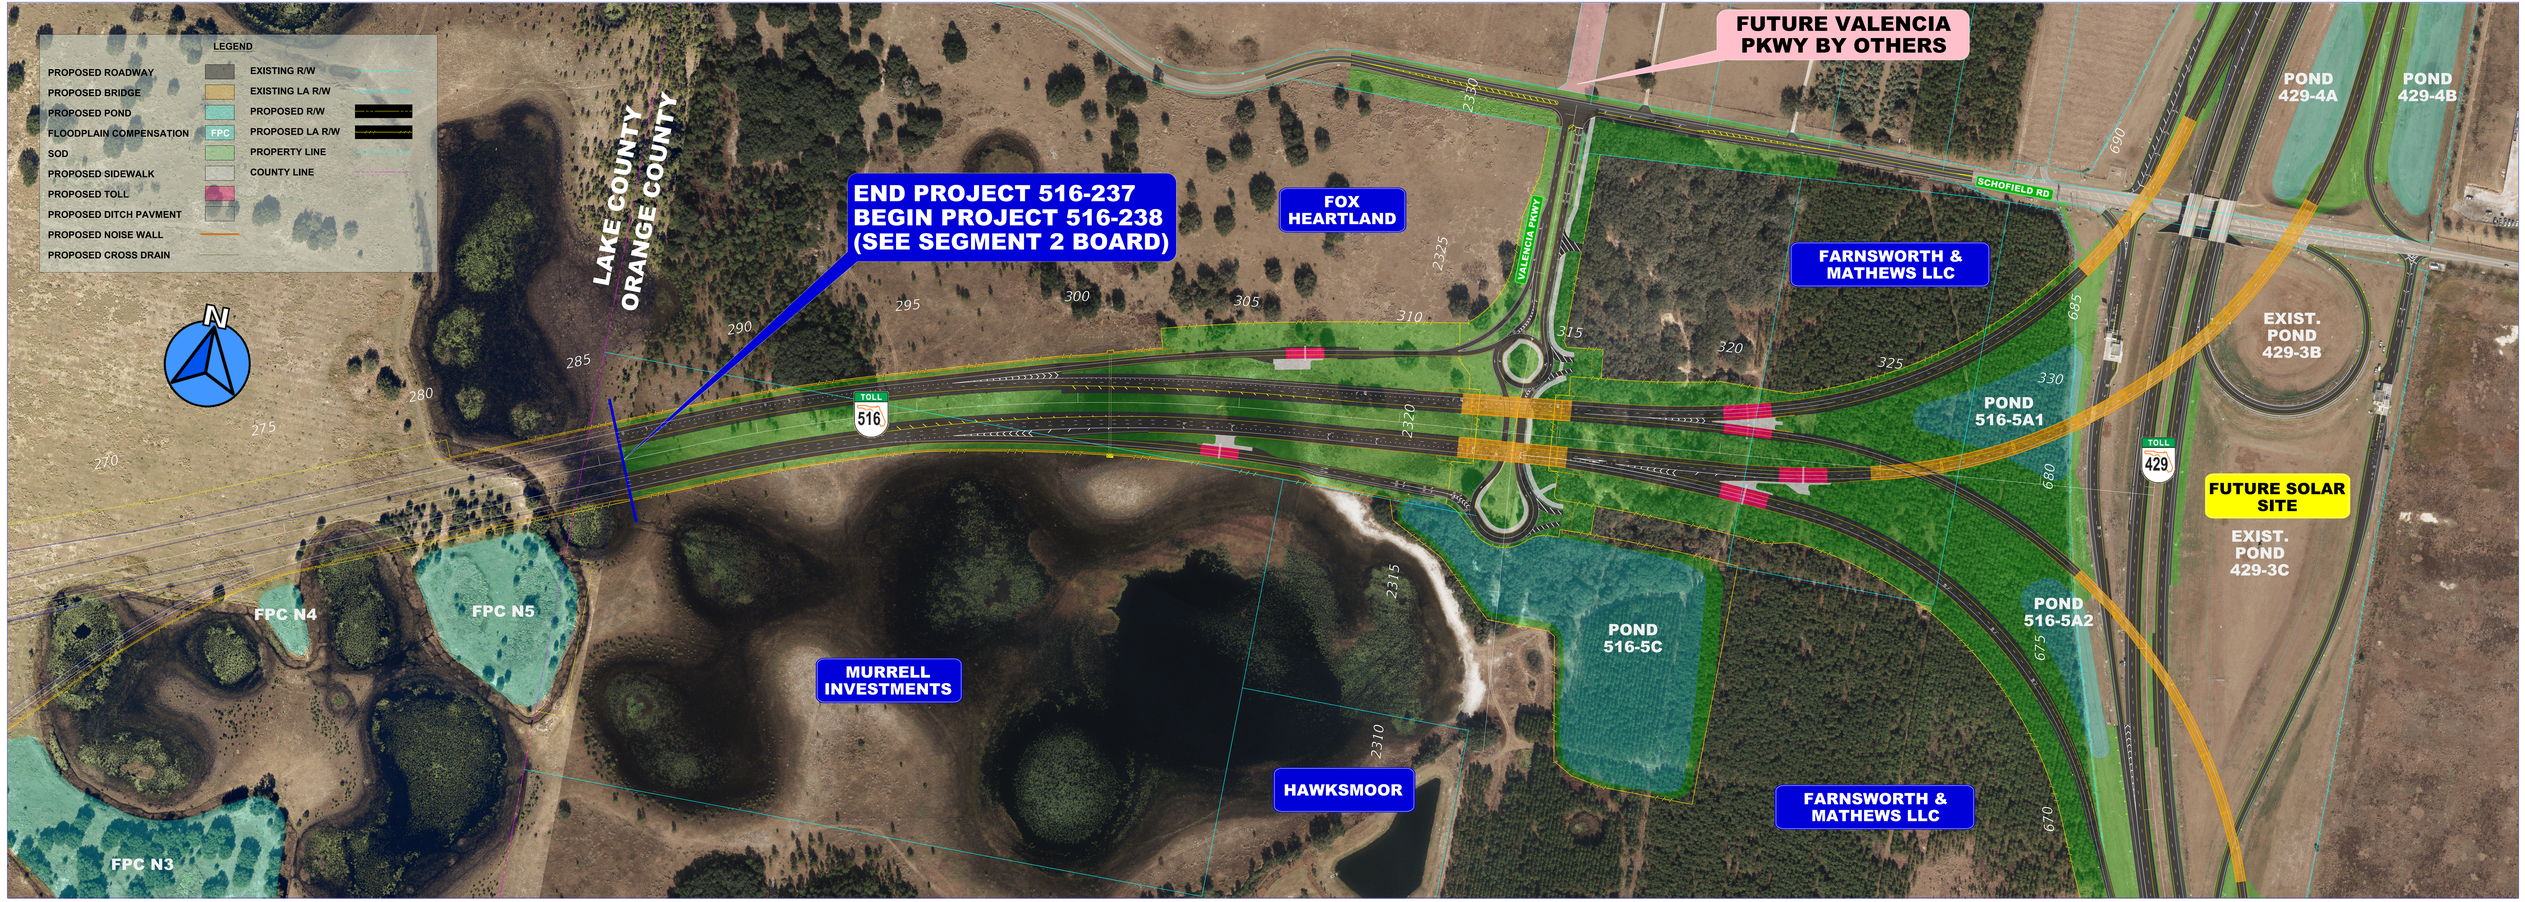


SR 516 LAKE-ORANGE EXPRESSWAY - SEGMENT 3

CENTRAL FLORIDA EXPRESSWAY AUTHORITY