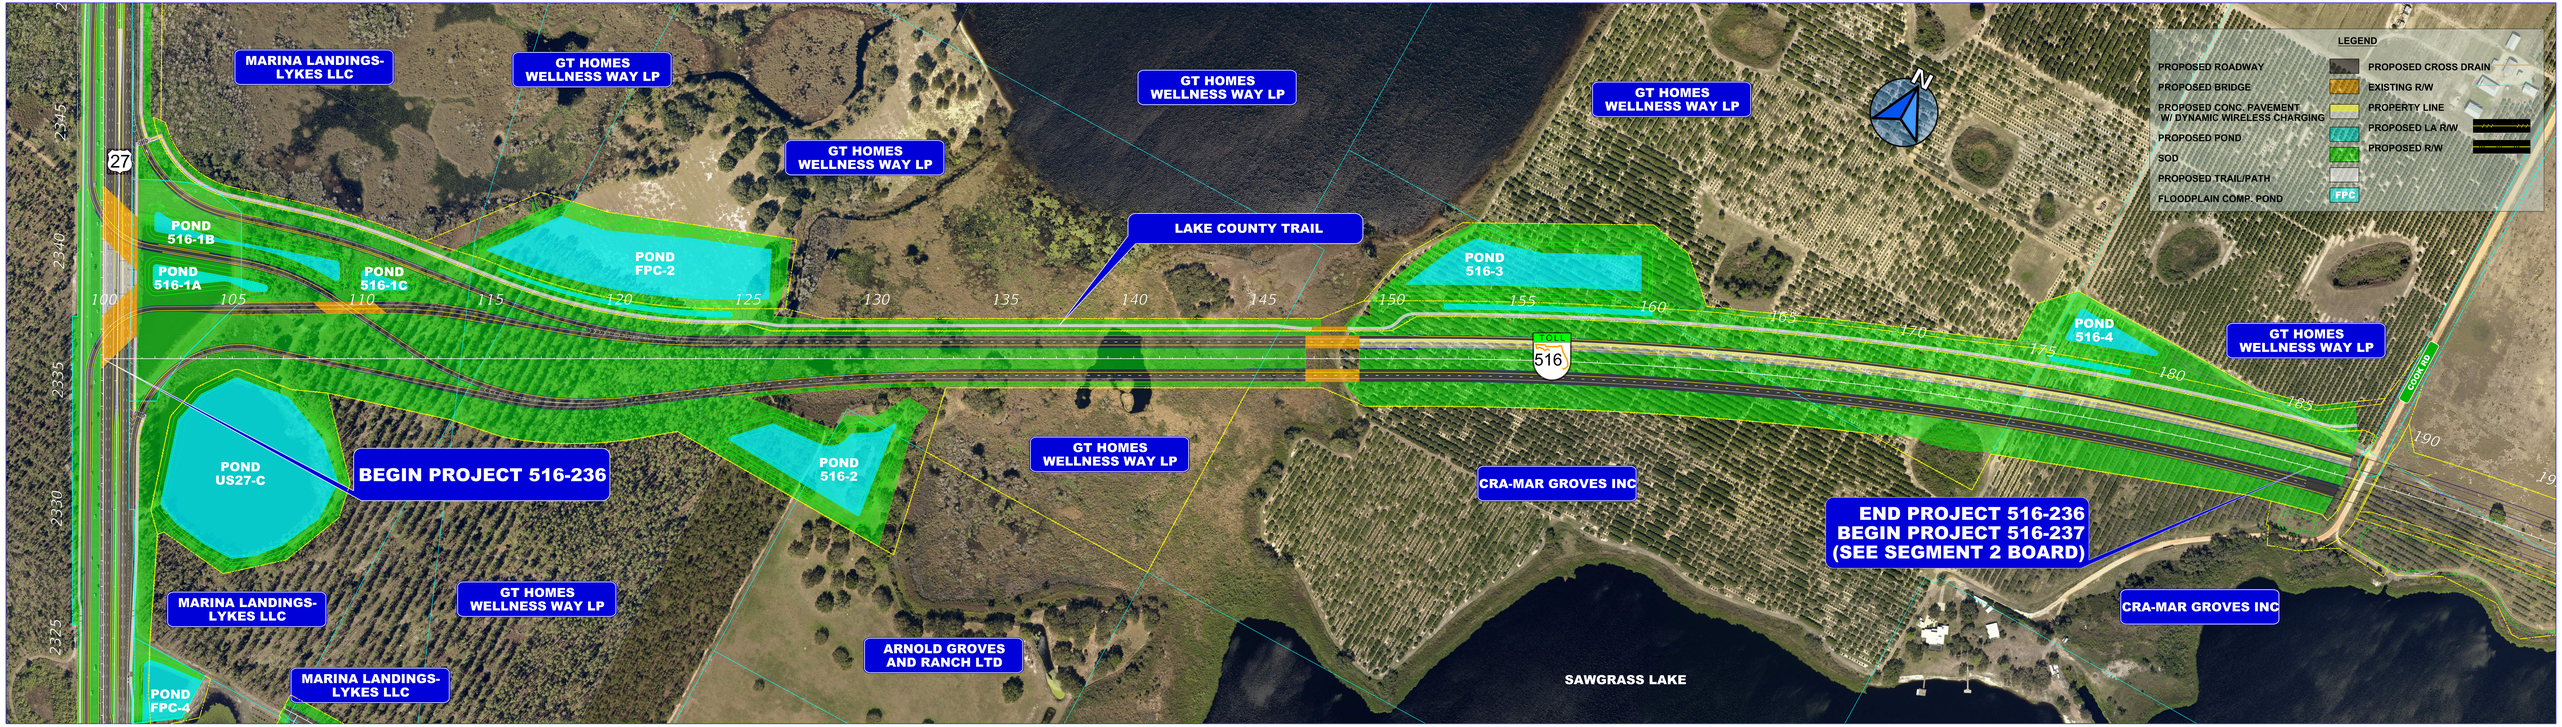

SR 516 LAKE-ORANGE EXPRESSWAY- SEGMENT 1

CENTRAL FLORIDA EXPRESSWAY AUTHORITY