CENTRAL FLORIDA EXPRESSWAY AUTHORITY

Project Development & Environment (PD&E)
Southport Connector Expressway
Typical Sections
October 2021

SOUTHPORT CONNECTOR PROPOSED TYPICAL SECTIONS

Cypress Parkway

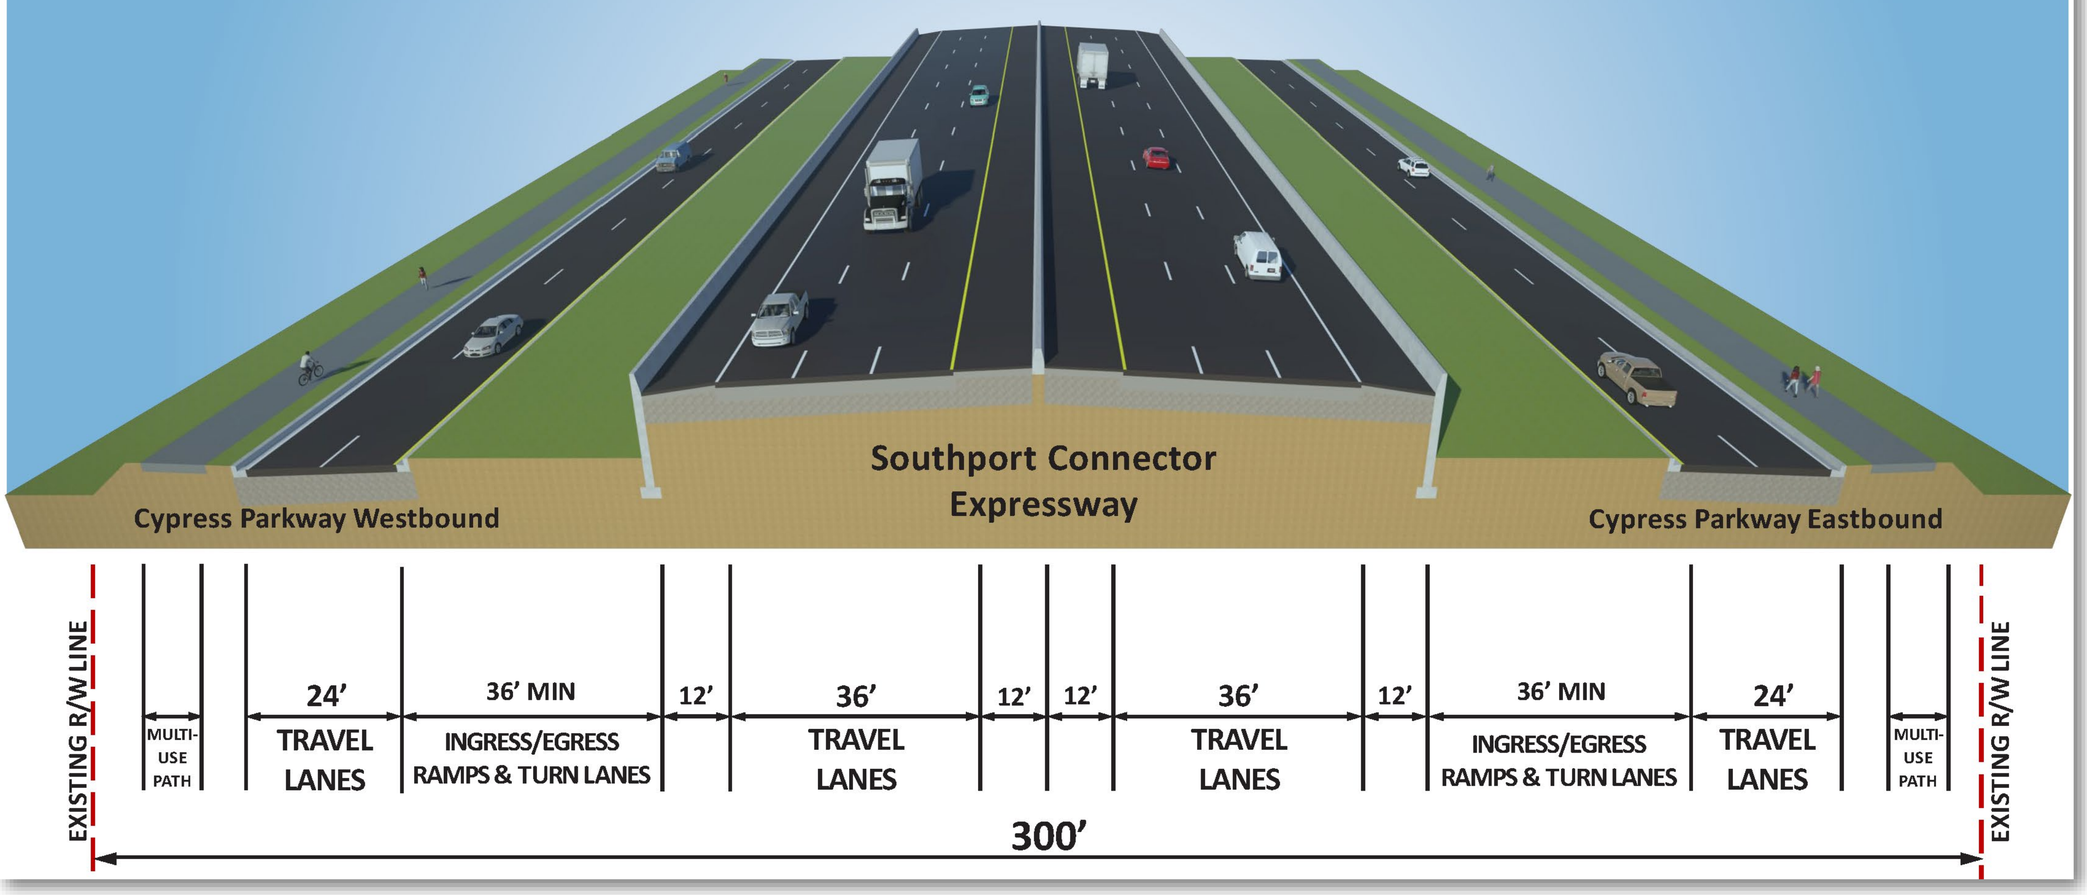

Reduced Typical Section

Minimizes impacts in environmentally sensitive areas

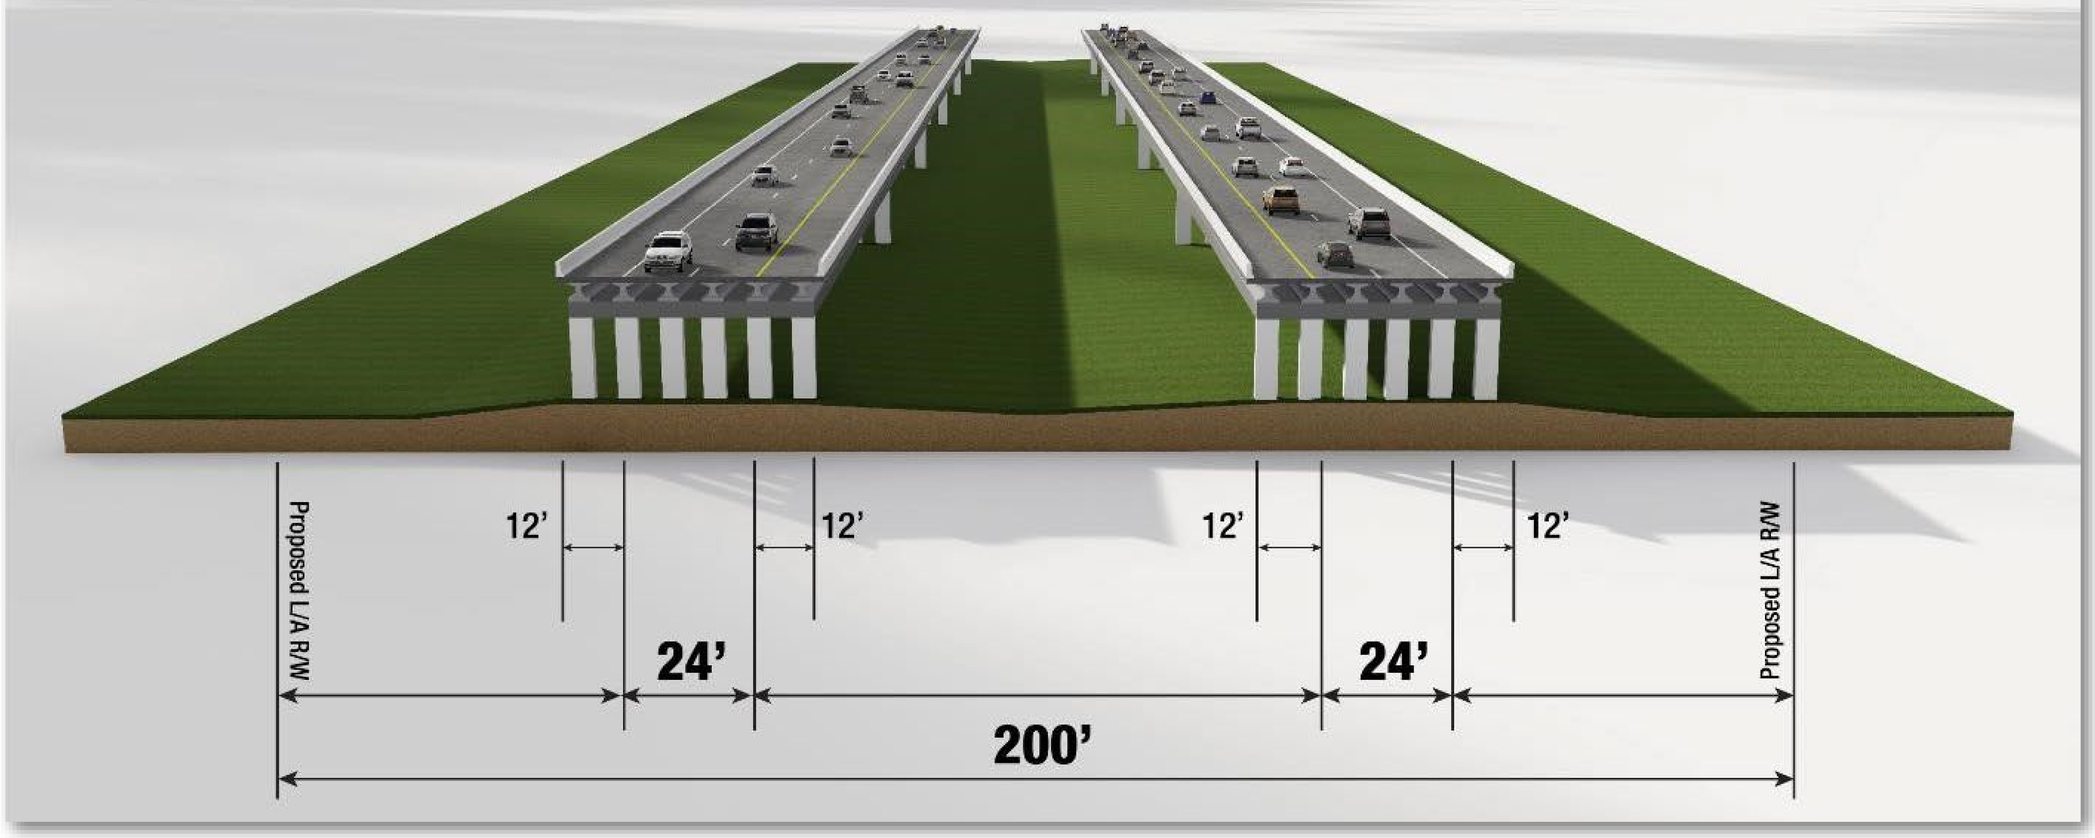
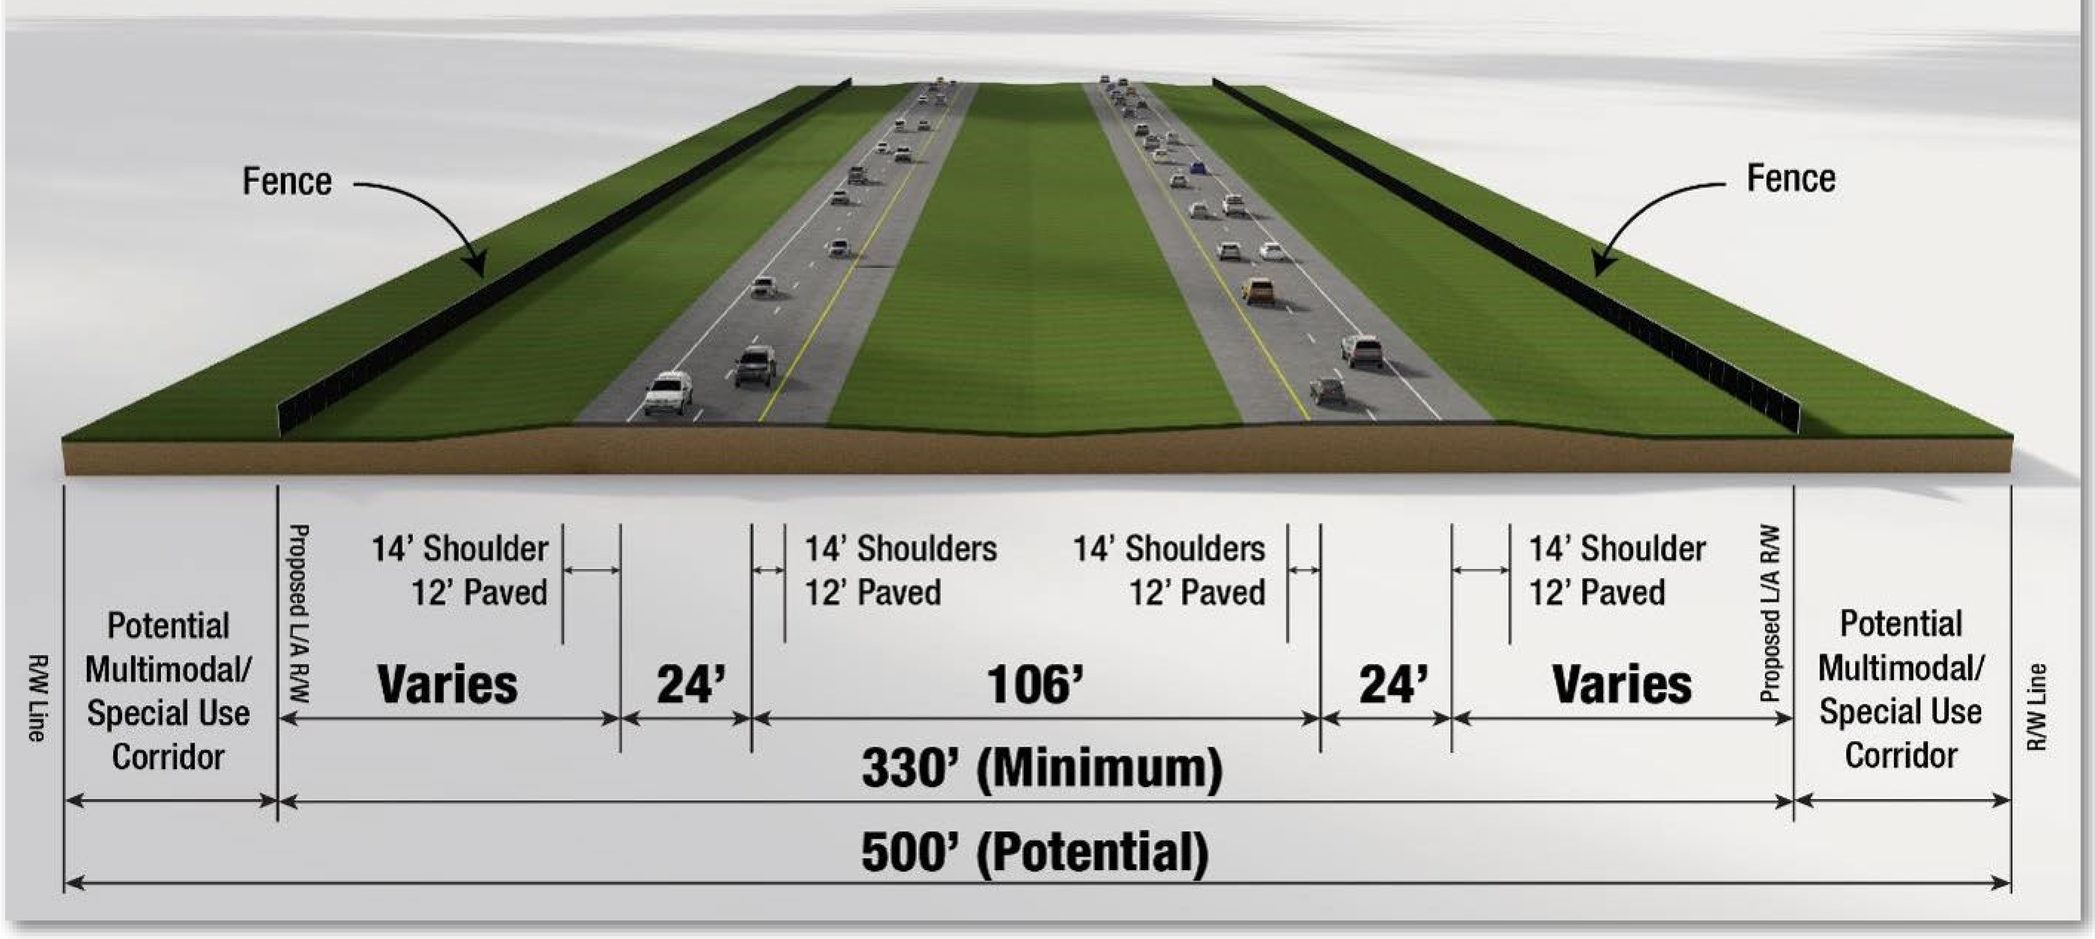
East of Reedy Creek